


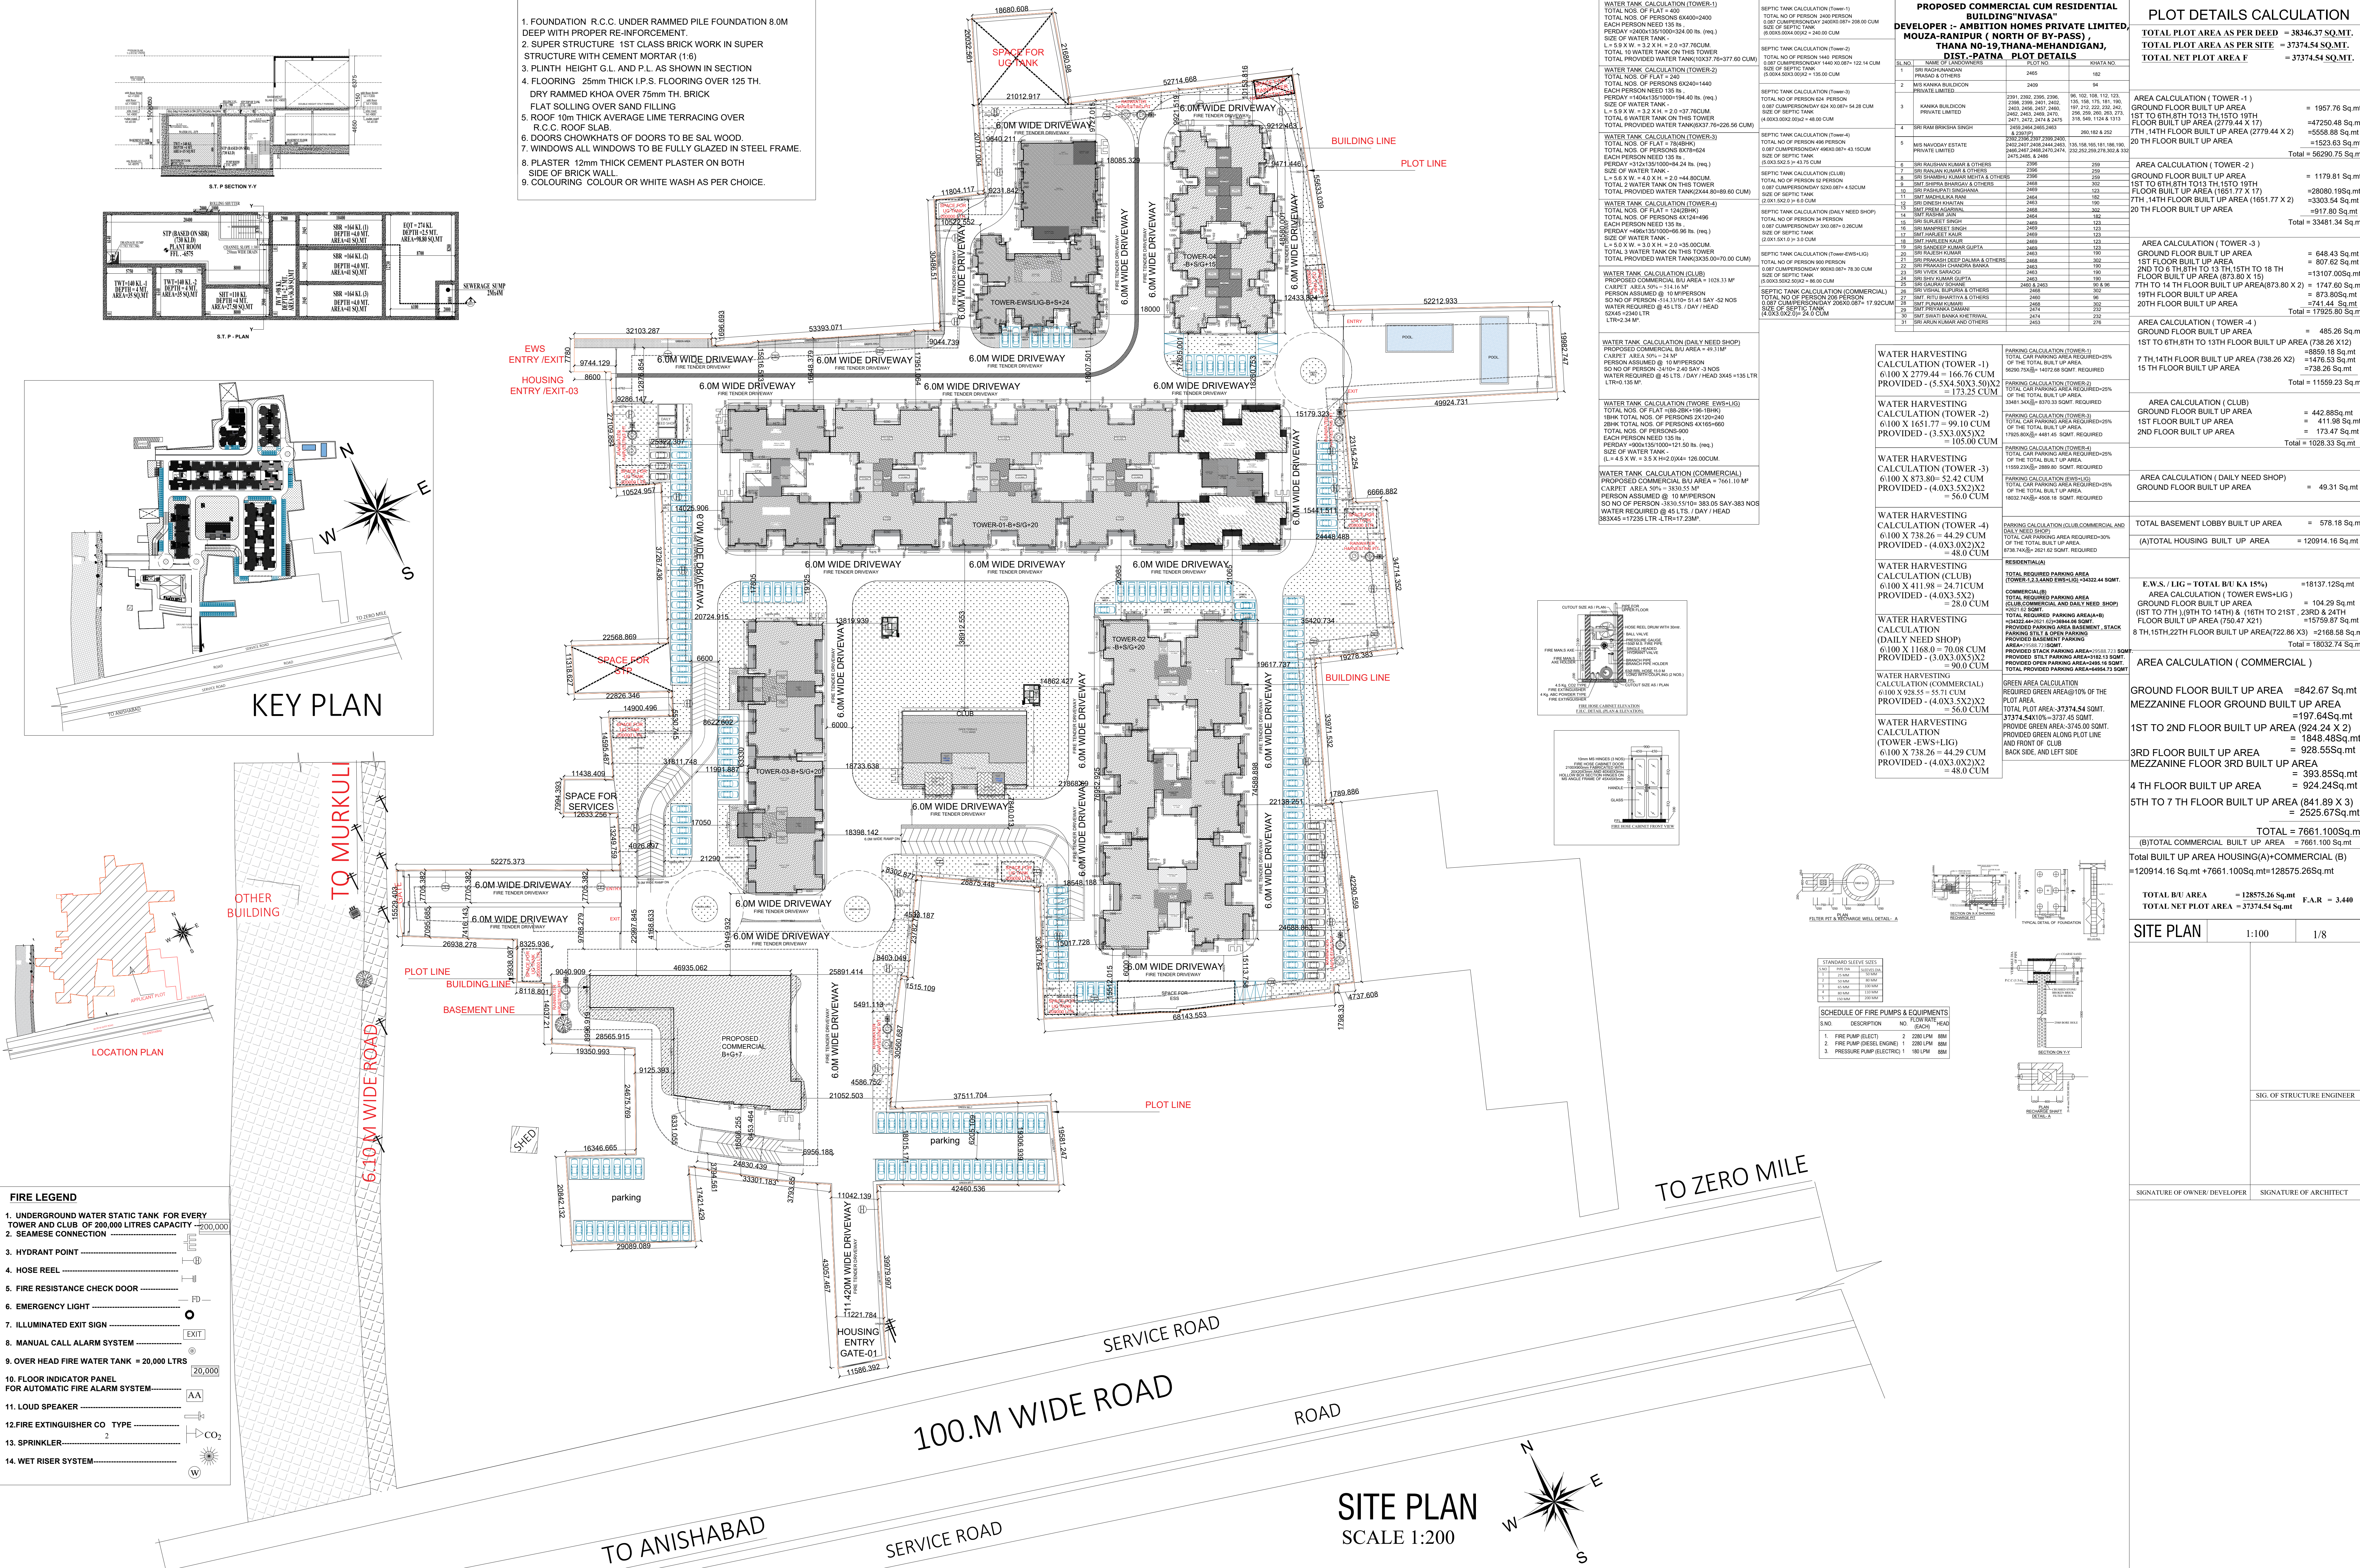

- 1. FOUNDATION R.C.C. UNDER RAMMED PILE FOUNDATION 8.0M DEEP WITH PROPER RE-INFORCEMENT.
- 2. SUPER STRUCTURE - 1ST CLASS BRICK WORK IN SUPER STRUCTURE WITH CEMENT MORTAR (1:6)
- 3. PLINTH HEIGHT G.L. AND L.L. AS SHOWN IN SECTION
- 4. FLOORING - 25mm THICK I.P.S. FLOORING OVER 125 TH. DRY RAMMED KHOA OVER 75mm TH. BRICK FLAT SOLING OVER SAND FILLING
- 5. ROOF 10m THICK AVERAGE LIME TERRACING OVER R.C.C. ROOF SLAB.
- 6. DOORS CHOWKATS OF DOORS TO BE SAL WOOD.
- 7. WINDOWS ALL WINDOWS TO BE FULLY GLAZED IN STEEL FRAME.
- 8. PLASTER 12mm THICK CEMENT PLASTER ON BOTH SIDE OF BRICK WALL.
- 9. COLOURING COLOUR OR WHITE WASH AS PER CHOICE.

PROPOSED COMMERCIAL CUM RESIDENTIAL BUILDING "NIVASA"			
DEVELOPER :- AMBITION HOMES PRIVATE LIMITED, MOUZA-RANIPUR (NORTH OF BY-PASS), THANA NO-19,THANA-MEHANDIGANJ, DIST:-PATNA			
SL.NO.	NAME OF LANDOWNERS	PLOT NO.	SHATA NOS.
1	PRASAD & OTHERS	2405	182
2	M/S KANAK BULIDCON PRIVATE LIMITED.	2405	94
PLOT DETAILS CALCULATION	
TOTAL PLOT AREA AS PER DEED	= 38346.37 SQ.MT.
TOTAL PLOT AREA AS PER SITE	= 37374.54 SQ.MT.
TOTAL NET PLOT AREA	= 37374.54 SQ.MT.
AREA CALCULATION (TOWER -1)	
GROUND FLOOR BUILT UP AREA	= 1957.76 Sq.mt
1ST TO 6TH, 8TH TO 13TH, 15TH TO 19TH FLOOR BUILT UP AREA (2778.44 X 17)	= 47250.48 Sq.mt
7TH, 14TH FLOOR BUILT UP AREA (2778.44 X 2)	= 5556.88 Sq.mt
20TH FLOOR BUILT UP AREA	= 1523.63 Sq.mt
Total	= 56220.75 Sq.mt
AREA CALCULATION (TOWER -2)	
GROUND FLOOR BUILT UP AREA	= 1179.81 Sq.mt
1ST TO 6TH, 8TH TO 13TH, 15TH TO 19TH FLOOR BUILT UP AREA (1651.77 X 17)	= 28080.19 Sq.mt
7TH, 14TH FLOOR BUILT UP AREA (1651.77 X 2)	= 3303.54 Sq.mt
20TH FLOOR BUILT UP AREA	= 917.89 Sq.mt
Total	= 33481.34 Sq.mt
AREA CALCULATION (TOWER -3)	
GROUND FLOOR BUILT UP AREA	= 648.43 Sq.mt
1ST FLOOR BUILT UP AREA	= 807.82 Sq.mt
2ND TO 6TH, 8TH TO 13TH, 15TH TO 18TH FLOOR BUILT UP AREA (873.80 X 15)	= 13107.05 Sq.mt
7TH TO 14TH FLOOR BUILT UP AREA (873.80 X 2)	= 1747.60 Sq.mt
19TH FLOOR BUILT UP AREA	= 741.44 Sq.mt
20TH FLOOR BUILT UP AREA	= 741.44 Sq.mt
Total	= 17925.80 Sq.mt
AREA CALCULATION (TOWER -4)	
GROUND FLOOR BUILT UP AREA	= 485.26 Sq.mt
1ST TO 6TH, 8TH TO 13TH FLOOR BUILT UP AREA (738.26 X 12)	= 8859.18 Sq.mt
7TH, 14TH FLOOR BUILT UP AREA (738.26 X 2)	= 1476.53 Sq.mt
15TH FLOOR BUILT UP AREA	= 738.26 Sq.mt
Total	= 11559.23 Sq.mt
AREA CALCULATION (CLUB)	
GROUND FLOOR BUILT UP AREA	= 442.88 Sq.mt
1ST FLOOR BUILT UP AREA	= 411.96 Sq.mt
2ND FLOOR BUILT UP AREA	= 173.47 Sq.mt
Total	= 1028.33 Sq.mt
AREA CALCULATION (DAILY NEED SHOP)	
GROUND FLOOR BUILT UP AREA	= 49.31 Sq.mt
TOTAL BASEMENT LOBBY BUILT UP AREA	
(A) TOTAL HOUSING BUILT UP AREA	= 120914.16 Sq.mt
E.W.S. / LIG = TOTAL B.U. KA 15%	
AREA CALCULATION (TOWER EWS-LIG)	= 18137.12 Sq.mt
GROUND FLOOR BUILT UP AREA	= 104.29 Sq.mt
(1ST TO 7TH, 9TH TO 14TH) & (16TH TO 21ST, 23RD & 24TH FLOOR BUILT UP AREA (750.47 X 21)	= 15759.87 Sq.mt
8TH, 15TH, 22TH FLOOR BUILT UP AREA (722.86 X 3)	= 2168.58 Sq.mt
Total	= 18032.74 Sq.mt
AREA CALCULATION (COMMERCIAL)	
GROUND FLOOR BUILT UP AREA	= 842.67 Sq.mt
MEZZANINE FLOOR GROUND BUILT UP AREA	= 197.64 Sq.mt
1ST TO 2ND FLOOR BUILT UP AREA (924.24 X 2)	= 1848.48 Sq.mt
3RD FLOOR BUILT UP AREA	= 928.55 Sq.mt
MEZZANINE FLOOR 3RD BUILT UP AREA	= 393.85 Sq.mt
4TH FLOOR BUILT UP AREA	= 924.24 Sq.mt
5TH TO 7TH FLOOR BUILT UP AREA (841.89 X 3)	= 2525.67 Sq.mt
Total	= 7661.100 Sq.mt
(B) TOTAL COMMERCIAL BUILT UP AREA	= 7661.100 Sq.mt
Total BUILT UP AREA HOUSING(A)+COMMERCIAL (B)	= 120914.16 Sq.mt + 7661.100 Sq.mt = 128575.26 Sq.mt
TOTAL B.U. AREA	= 128575.26 Sq.mt
TOTAL NET PLOT AREA = 37374.54 Sq.mt	F.A.R. = 3.440

SITE PLAN		1:100	1/8
SIGNATURE OF OWNER DEVELOPER		SIGNATURE OF ARCHITECT	
SIG. OF STRUCTURE ENGINEER			

- FIRE LEGEND**
- 1. UNDERGROUND WATER STATIC TANK FOR EVERY TOWER AND CLUB OF 200,000 LITRES CAPACITY
 - 2. SEAMLESS CONNECTION
 - 3. HYDRANT POINT
 - 4. HOSE REEL
 - 5. FIRE RESISTANCE CHECK DOOR
 - 6. EMERGENCY LIGHT
 - 7. ILLUMINATED EXIT SIGN
 - 8. MANUAL CALL ALARM SYSTEM
 - 9. OVER HEAD FIRE WATER TANK = 20,000 LTRS
 - 10. FLOOR INDICATOR PANEL FOR AUTOMATIC FIRE ALARM SYSTEM
 - 11. LOUD SPEAKER
 - 12. FIRE EXTINGUISHER CO. TYPE
 - 13. SPRINKLER
 - 14. WET RISER SYSTEM