


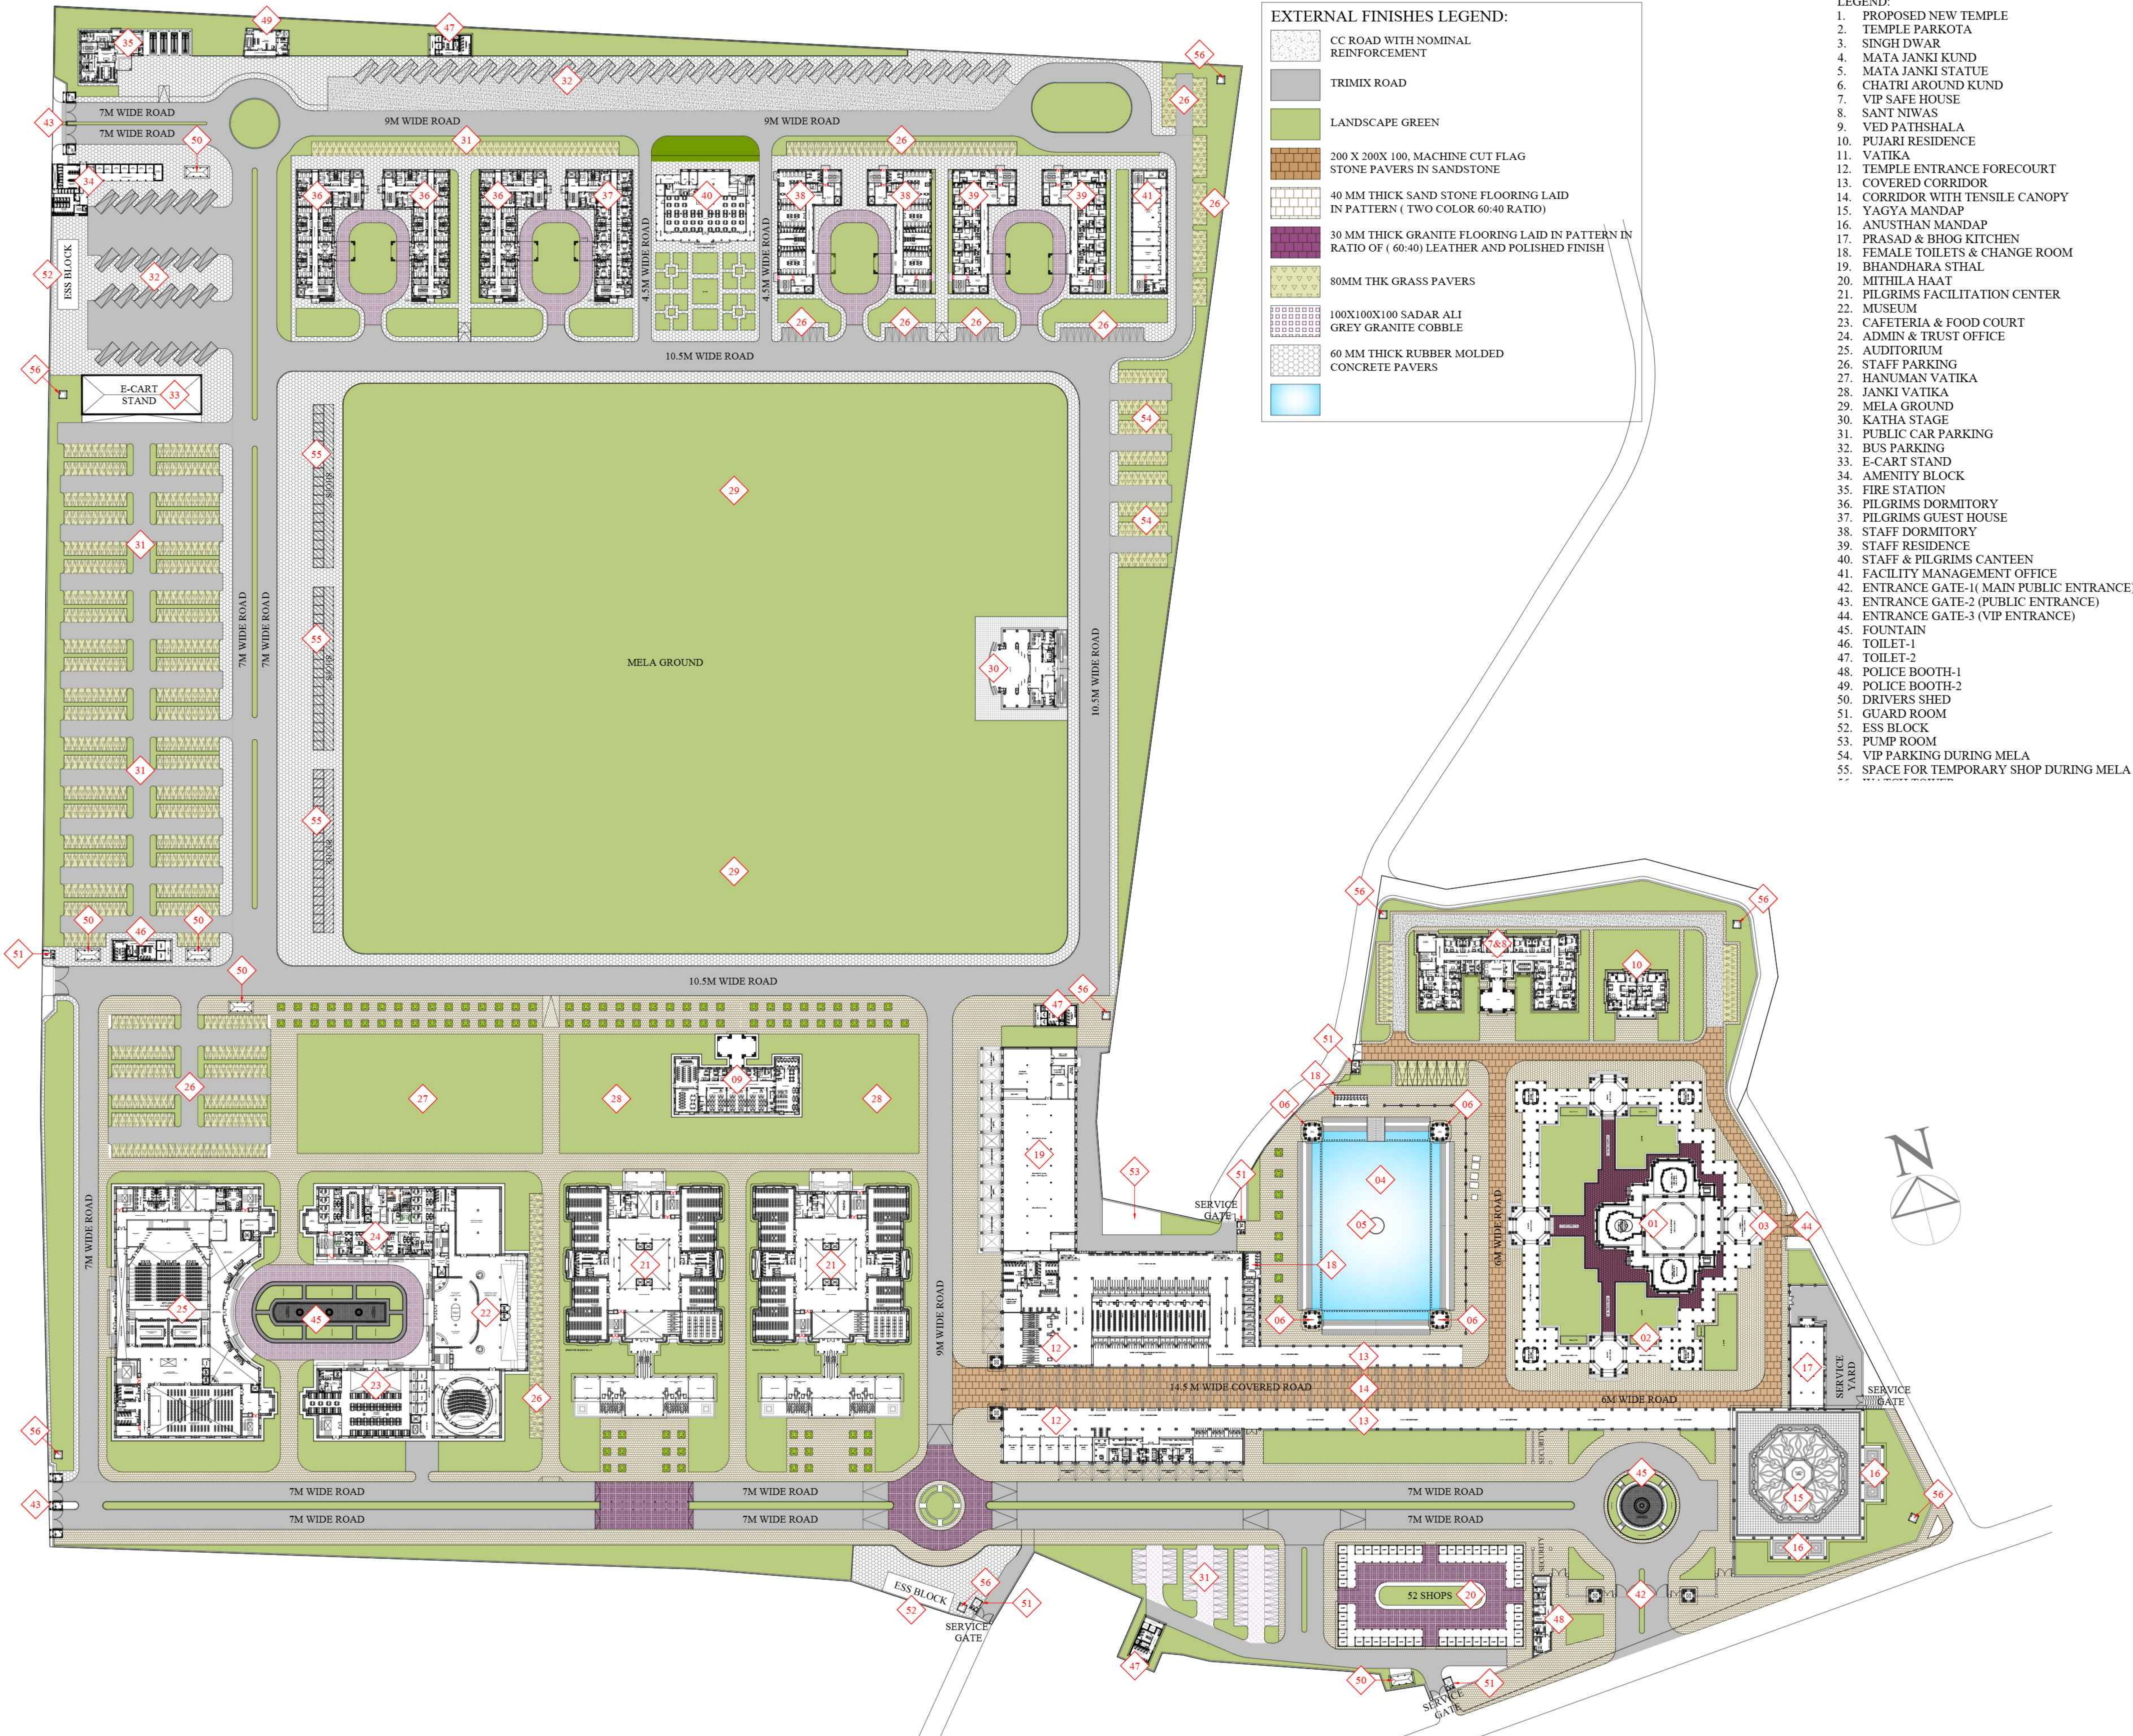

EXTERNAL FINISHES LEGEND:

- CC ROAD WITH NOMINAL REINFORCEMENT
- TRIMIX ROAD
- LANDSCAPE GREEN
- 200 X 200X 100, MACHINE CUT FLAG STONE PAVERS IN SANDSTONE
- 40 MM THICK SAND STONE FLOORING LAID IN PATTERN (TWO COLOR 60:40 RATIO)
- 30 MM THICK GRANITE FLOORING LAID IN PATTERN IN RATIO OF (60:40) LEATHER AND POLISHED FINISH
- 80MM THK GRASS PAVERS
- 100X100X100 SADAR ALI GREY GRANITE COBBLE
- 60 MM THICK RUBBER MOLDED CONCRETE PAVERS

- LEGEND:
- PROPOSED NEW TEMPLE
 - TEMPLE PARKOTA
 - SINGH DWAR
 - MATA JANKI KUND
 - MATA JANKI STATUE
 - CHATRI AROUND KUND
 - VIP SAFE HOUSE
 - SANT NIWAS
 - VED PATHSHALA
 - PUJARI RESIDENCE
 - VATIKA
 - TEMPLE ENTRANCE FORECOURT
 - COVERED CORRIDOR
 - CORRIDOR WITH TENSILE CANOPY
 - YAGYA MANDAP
 - ANUSTHAN MANDAP
 - PRASAD & BHOG KITCHEN
 - FEMALE TOILETS & CHANGE ROOM
 - BHANDHARA STHAL
 - MITHILA HAAT
 - PILGRIMS FACILITATION CENTER
 - MUSEUM
 - CAFETERIA & FOOD COURT
 - ADMIN & TRUST OFFICE
 - AUDITORIUM
 - STAFF PARKING
 - HANUMAN VATIKA
 - JANKI VATIKA
 - MELA GROUND
 - KATHA STAGE
 - PUBLIC CAR PARKING
 - BUS PARKING
 - E-CART STAND
 - AMENITY BLOCK
 - FIRE STATION
 - PILGRIMS DORMITORY
 - PILGRIMS GUEST HOUSE
 - STAFF DORMITORY
 - STAFF RESIDENCE
 - STAFF & PILGRIMS CANTEEN
 - FACILITY MANAGEMENT OFFICE
 - ENTRANCE GATE-1(MAIN PUBLIC ENTRANCE)
 - ENTRANCE GATE-2 (PUBLIC ENTRANCE)
 - ENTRANCE GATE-3 (VIP ENTRANCE)
 - FOUNTAIN
 - TOILET-1
 - TOILET-2
 - POLICE BOOTH-1
 - POLICE BOOTH-2
 - DRIVERS SHED
 - GUARD ROOM
 - ESS BLOCK
 - PUMP ROOM
 - VIP PARKING DURING MELA
 - SPACE FOR TEMPORARY SHOP DURING MELA

THIS DRAWING IS THE PROPERTY OF THE DESIGN ASSOCIATES INC. AND SHALL NOT BE COPIED OR USED IN ANY MANNER WITHOUT PRIOR PERMISSION.

NOTES:

- ALL DIMENSIONS ARE IN MM.
- ALL DIMENSIONS ARE TO BE READ AND NOT MEASURED.
- ALL LEVELS ARE IN METERS.
- GRID DIMENSIONS AND PLOT LINES ARE TO BE STRICTLY ADHERED TO.
- ALL LEVELS INCLUDING FLOOR LEVELS, CILL & LINTEL LEVELS, LANDING LEVELS, PARAPET HEIGHT/ LEVELS, LEVELS OF HORIZONTAL PROJECTION & BONDS INCLUDING ANY SURFACE FEATURES INDICATED IN THE DRAWINGS ARE TO BE STRICTLY ADHERED TO.

MARK	DATE	DESCRIPTION
------	------	-------------

CLIENT:-
BIHAR STATE TOURISM
DEVELOPMENT CORPORATION

ARCHITECTS:-
DESIGN ASSOCIATES INC.
ARCHITECTURE
A-163, SECTOR-136
NOIDA-GREATER NOIDA EXPRESS WAY
NOIDA-201301
e-mail: praveen.gupta@designassociates.in

PROJECT:-
DEVELOPMENT OF PUNAURADHAM, THE BIRTHPLACE
OF MOTHER SITA, SITUATED IN SITAMARHI DISTRICT,
BIHAR IN ACCORDANCE WITH SHRI RAM
JANMABHOOMI TIRTHA KSHETRA, AYODHYA

DRAWING TITLE:-
MASTER PLAN

DRAWING PURPOSE:-
TENDER DRAWING

JOB NO. - DAI	DWG. REF. NO.- -----	DATE(LATEST)- 03.07.2025
SCALE- 1:750	REVISION- R0	DATE (R0) 03.07.2025
DWG. NO.- DAI/SITE/AR-01		
NORTH-	SHEET SIZE- A0	SHEET NO.- 01
	DRAWN BY- A.P.	CHECKED BY- P.G.