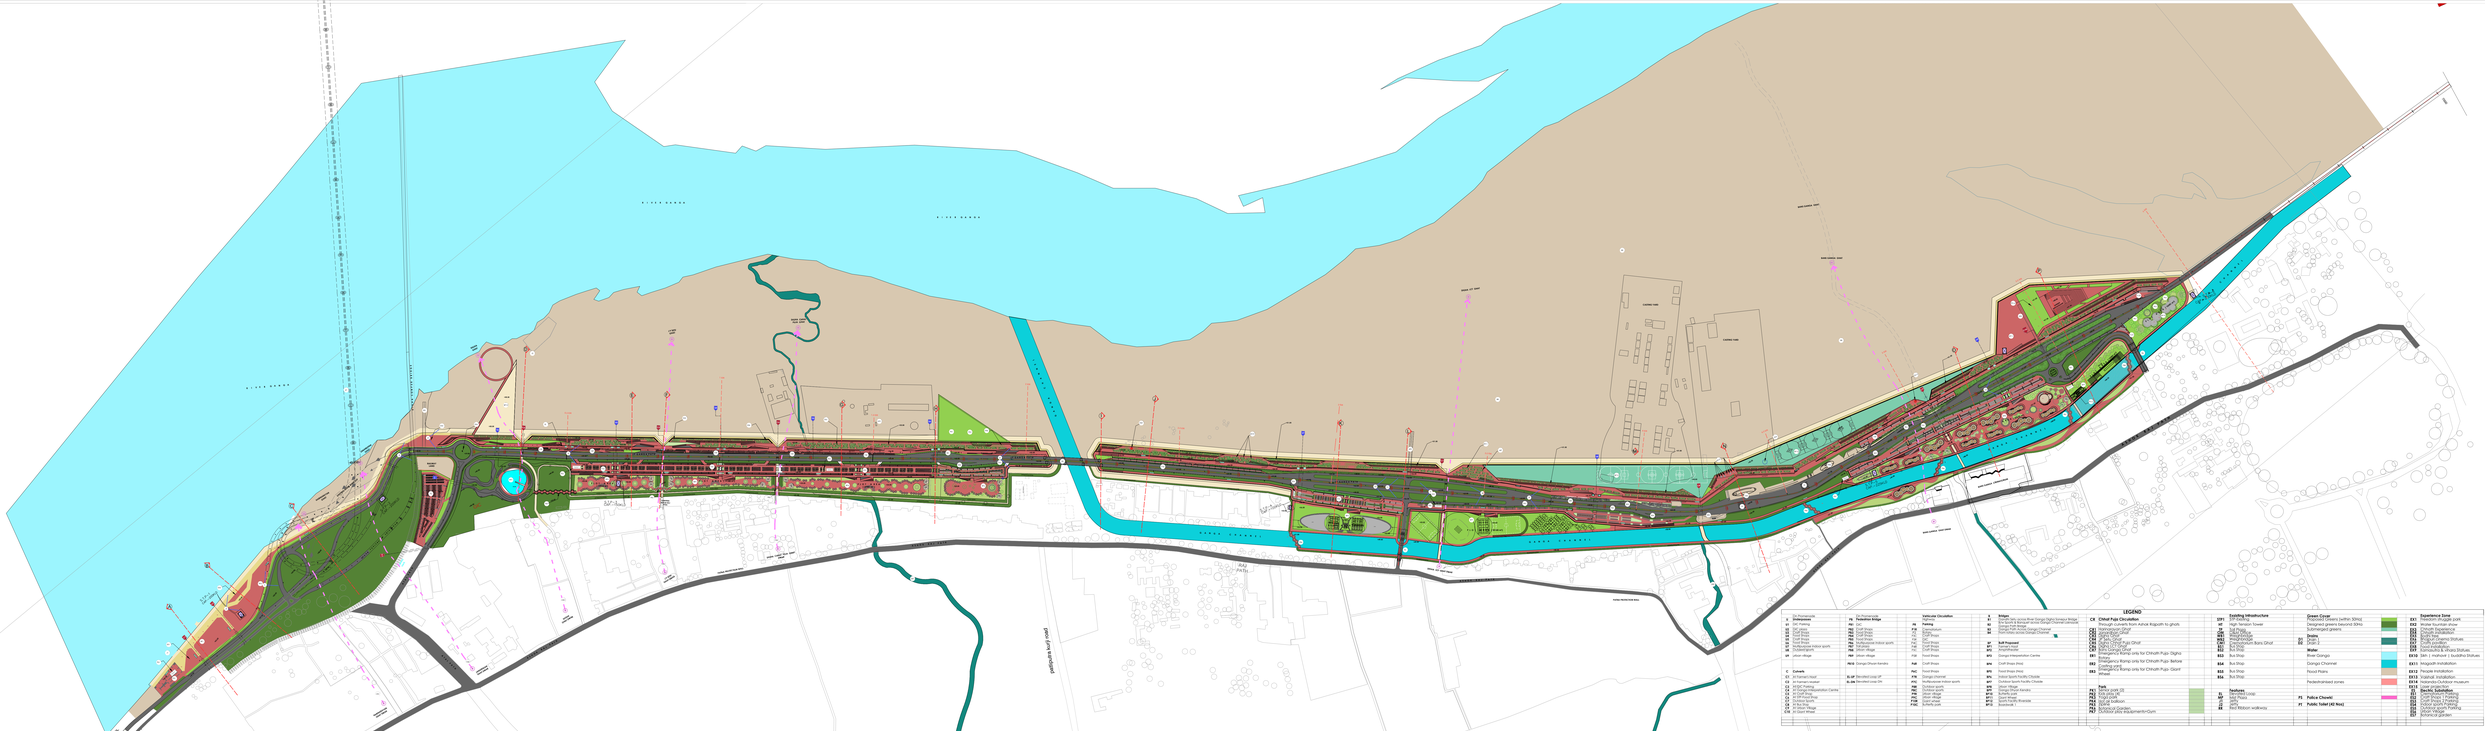

RIVER GANGA
RIVER GANGA
RIVER GANGA
DIGHA SONPUR BRIDGE
JANARDHAN GHAT
HARINARAYAN GHAT
EXISTING GUIDE BUND TOP
DIGHA GHAT
J P SETU GHAT
DIGHA CHHAT PUJA GHAT
RAILWAY LAND
J P GANGA PATH
PLOT AREA (19924 m²)
PLOT AREA (19188 m²)
PLOT AREA (27981 m²)
S.T.P-1 CAP.-200KLD
S.T.P-2 CAP.-200KLD
S.T.P-3 CAP.-150KLD
S.T.P-4 CAP.-100KLD
S.T.P-5 CAP.-225KLD
S.T.P-6 CAP.-200KLD
GIC
A
B
C
D
E
F
G
H
I
J
K
L
M
N
O
P
0.5 KM
1 KM
1.5 KM
2 KM
2.5 KM
3 KM
3.5 KM
4 KM
4.5 KM
5 KM
5.5 KM
6 KM
7000
GANGA CHANNEL
GANGA CHANNEL
GANGA CHANNEL
CHANNEL
DIGHA LCT GHAT
CASTING YARD
CASTING YARD
BANS GANGA GHAT
BANS GANGA CREMATORIUM
ATAL PATH
ASHOK RAJ PATH
RAJ PATH
PATNA PROTECTION WALL
patliputra kurji road
TOWARDS ASHOK RAJ PATH
HARINARAYAN GHAT DWAR
JANARDHAN GHAT DWAR
DIGHA GHAT DWAR
J.P SETU GHAT DWAR
DIGHA CHHAT PUJA GHAT DWAR
DIGHA LCT GHAT DWAR
BANS GANGA GHAT DWAR

LEGEND

	On Promenade
U	**Underpasses**
U1	GIC Parking
U2	GIC plaza
U3	Craft Shops
U4	Food Shops
U5	Craft Shops
U6	Food Shops
U7	Multipurpose indoor sports
U8	Outdoor sports
U9	urban village
C	**Culverts**
C1	At Farmer's Haat
C2	At Farmer's Market
C3	At GIC Parking
C4	At Ganga Interpretation Centre
C5	At Craft Shop
C6	At STP-Food Shop
C7	Outdoor Sports
C8	At Bus Stop
C9	At Urban Village
C10	At Giant Wheel

	On Promenade
PB	**Pedestrian Bridge**
PB1	GIC
PB2	Craft Shops
PB3	Food Shops
PB4	Craft Shops
PB5	Food Shops
PB6	Multipurpose indoor sports
PB7	Toll plaza
PB8	Urban village
PB9	Urban village
PB10	Ganga Dhyan Kendra
EL-UP	Elevated Loop UP
EL-DN	Elevated Loop DN

	Vehicular Circulation
	Highway
PR	**Parking**
P1R	Crematorium
P2	Rotary
P3C	Craft Shops
P3R	GIC
P4C	Food Shops
P4R	Craft Shops
P5C	Craft Shops
P5R	Food Shops
P6R	Craft Shops
P6C	Food Shops
P7R	Ganga channel
P7C	Multipurpose indoor sports
P8R	Outdoor sports
P8C	Outdoor sports
P9R	Urban village
P9C	Urban village
P10R	Gaint wheel
P10C	Butterfly park

B	**Bridges**
B1	Gandhi Setu across River Ganga Digha Sonepur Bridge
B2	B/w Sports & Banquet across Ganga Channel Loknayak Ganga Path Bridge
B3	Ganga Path Across Ganga Channel
B4	From rotary across Ganga Channel
BP	**Built Proposed**
BP1	Farmer's Haat
BP2	Amphitheater
BP3	Ganga Interpretation Centre
BP4	Craft Shops (Nos)
BP5	Food Shops (Nos)
BP6	Indoor Sports Facility Cityside
BP7	Outdoor Sports Facility Cityside
BP8	Urban Village
BP9	Ganga Dhyan Kendra
BP10	Butterfly park
BP11	Giant Wheel
BP12	Sports Facility Riverside
BP13	Boardwalk 1

CR	**Chhat Puja Circulation**	
	Through culverts from Ashok Rajpath to ghats	
CR1	Harinarayan Ghat	
CR2	Janardhan Ghat	
CR3	Digha Ghat	
CR4	JP Setu Ghat	
CR5	Digha Chhat Puja Ghat	
CR6	Digha LCT Ghat	
CR7	Bans Ganga Ghat	
ER1	Emergency Ramp only for Chhath Puja- Digha Rotary	
ER2	Emergency Ramp only for Chhath Puja- Before Casting yard	
ER3	Emergency Ramp only for Chhath Puja- Giant Wheel	
	Park	
PK1	Senior park (2)	🟩
PK2	Kids play (4)	🟩
PK3	Yoga park	🟩
PK4	Hot air balloon	🟩
PK5	Zipline	🟩
PK6	Botanical Garden	🟩
PK7	Outdoor play equipments+Gym	🟩

	Exsisting Infrastructure
STP1	STP-Existing
HT	High Tension Tower
TP	Toll Plaza
OM	O&M Office
WB1	Weighbridge
WB2	Weighbridge
CM1	Crematorium Bans Ghat
BS1	Bus Stop
BS2	Bus Stop
BS3	Bus Stop
BS4	Bus Stop
BS5	Bus Stop
BS6	Bus Stop
	Features
EL	Elevated Loop
MP	Mist Plaza
J1	Jetty
J2	Jetty
RR	Red Ribbon walkway

	Green Cover	
	Proposed Greens (within 50Ha)	🟩
	Designed greens beyond 50Ha	🟩
	Submerged greens	🟩
	Drains	
D1	Drain 1	🟩
D2	Drain 2	🟩
	Water	
	River Ganga	🟦
	Ganga Channel	🟦
	Flood Plains	🟫
	Pedestrainised zones	🟥
PS	**Police Chowki**	🟪
PT	**Public Toilet (42 Nos)**	

	Experience Zone
EX1	Freedom struggle park
EX2	Water fountain show
EX3	Chhath Experience
EX4	Chhath installation
EX5	Bodhi tree
EX6	Bhojpuri cinema Statues
EX7	Crafts pavillion
EX8	Food Installation
EX9	Kamasutra & vihara Statues
EX10	Sikh | mahavir | buddha Statues
EX11	Magadh Installation
EX12	People Installation
EX13	Vaishali Installation
EX14	Nalanda-Outdoor museum
EX15	Laser projection
ES	**Electric Substation**
ES1	Crematorium Parking
ES2	Craft Shops 1 Parking
ES3	Craft Shops 2 Parking
ES4	Indoor sports Parking
ES5	Outdoor sports Parking
ES6	Urban Village
ES7	Botanical garden

NOTES

1. DO NOT 212207 THE DRAWING, FOLLOW ONLY FIGURED DIMENSIONS.
2. ALL DIMENSIONS GIVEN IN THIS DRAWING ARE IN MILLIMETERS UNLESS NOTED OTHERWISE.
3. ALL DIMENSIONS TO BE VERIFIED ON SITE AND APPROVED BY THE SITE ENGINEER.
4. ANY DISCREPANCY OR AMBIGUITY IN THE DRAWINGS SHOULD IMMEDIATELY BE BROUGHT TO NOTICE OF THE ARCHITECT.
5. ALL DRAWINGS SHOULD BE READ IN CONJUNCTION WITH OTHER RELEVANT ARCHITECTURAL, STRUCTURAL, PLUMBING, MECHANICAL AND ELECTRICAL DRAWINGS.
6. THE ± 00 REFERS TO LEVEL ESTABLISHED AT SITE IN PRESENCE OF THE SITE SUPERVISOR AND THE ARCHITECT. ALL REMAINING LEVELS ARE RELATIVE TO THIS LEVEL.
7. THIS DRAWING IS THE COPYRIGHT OF ARCHOHM CONSULTANTS. NEW DELHI AND MUST NOT BE RETAINED, COPIED OR USED WITHOUT THEIR AUTHORITY.

FOR APPROVAL

REVISIONS

No.	Date	Descriptions	Revision by

Client:

BIHAR STATE ROAD DEVELOPMENT CORPORATION

Project: **J P Ganga Path Samagra Udhyan**

Architects:

ARCHOHM
ARCHITECTURE ENGINEERING URBANISM INTERIORS
c-28c, sector-8,
noida - 201301 (up)
t 91 120 46 40 300
f 91 120 42 46 788
mail@archohm.com
www.archohm.com

Structural Consultants:
TPC TECHNICAL PROJECTS CONSULTANTS PVT. LTD.
H.O.: B-74, Sector-57(Opp Park Plaza)Noida-201301
Ph. +91-120-4306800, 4306801

PHE Consultants:
WAC ENGINEERS INDIA PVT. LTD.
B-77 & 78, B BLOCK, SECTOR-06, NOIDA,
UTTAR PRADESH 201301
0120 450 4693

Electrical Consultants:
ARCHOHM
c-28c, sector-8, noida - 201301 (up)
t: 91 120 46 40 300, f: 91 120 42 46 788
mail@archohm.com, www.archohm.com

HVAC Consultants:

Landscape Architect:
BIOS ECOLOGY AND ART LANDSCAPE ARCHITECTURE
124-d, pocket c, sidhartha extension,
new delhi- 14. tel: 26344828, mob: 09811550301
e-mail:bios.landscape@gmail.com

Environmental Consultants:

Drawn By	FA
Checked By	PS
Design By	SG

Sheet Title:
PROPOSED MASTER PLAN

Drawing No.:	EC-MP-01-01
Project No:-	AO2129
Date:	21.05.25
SCALE	1:5000