


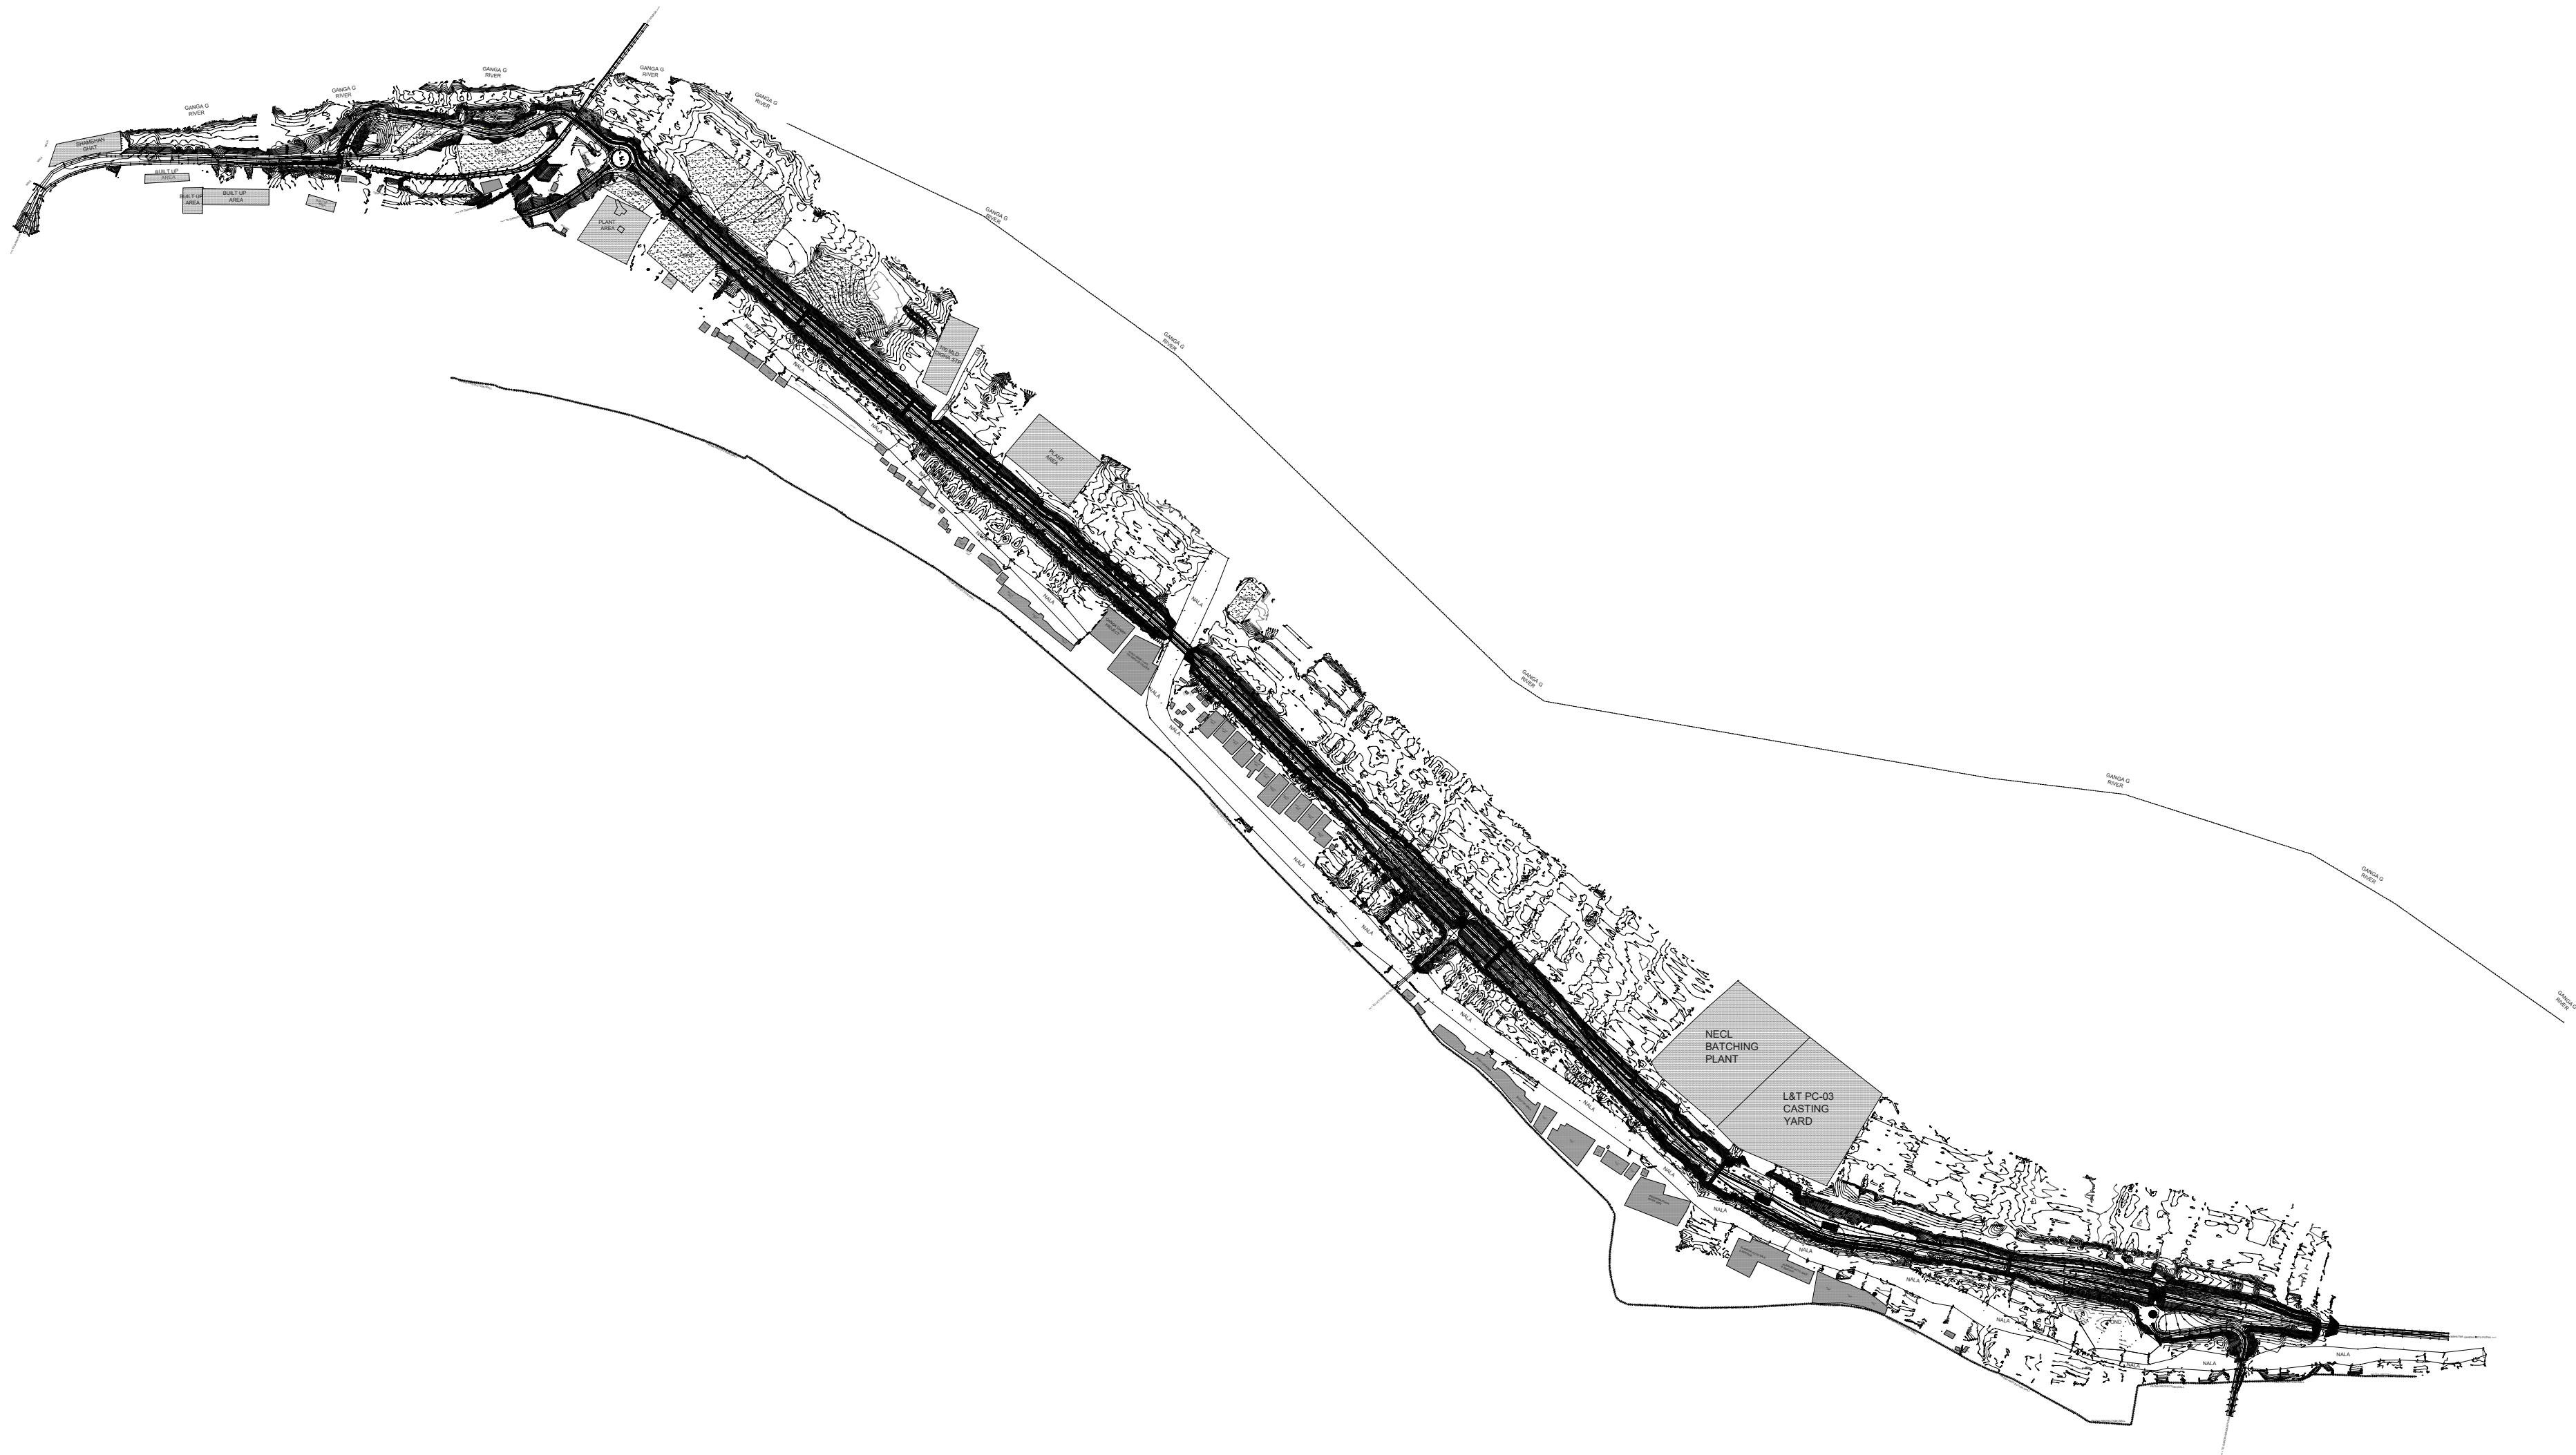

SCALE :-



NOTES

- DO NOT 212207 THE DRAWING. FOLLOW ONLY FIGURED DIMENSIONS.
- ALL DIMENSIONS GIVEN IN THIS DRAWING ARE IN MILLIMETERS UNLESS NOTED OTHERWISE.
- ALL DIMENSIONS TO BE VERIFIED ON SITE AND APPROVED BY THE SITE ENGINEER.
- ANY DISCREPANCY OR AMBIGUITY IN THE DRAWINGS SHOULD IMMEDIATELY BE BROUGHT TO NOTICE OF THE ARCHITECT.
- ALL DRAWINGS SHOULD BE READ IN CONJUNCTION WITH OTHER RELEVANT ARCHITECTURAL, STRUCTURAL, PLUMBING, MECHANICAL AND ELECTRICAL DRAWINGS.
- THE ± 00 REFERS TO LEVEL ESTABLISHED AT SITE IN PRESENCE OF THE SITE SUPERVISOR AND THE ARCHITECT. ALL REMAINING LEVELS ARE RELATIVE TO THIS LEVEL.
- THIS DRAWING IS THE COPYRIGHT OF ARCHOHM CONSULTANTS.
- NEW DELHI AND MUST NOT BE RETAINED, COPIED OR USED WITHOUT THEIR AUTHORITY.

FOR APPROVAL

REVISIONS

No.	Date	Descriptions	Revision by

Client:

Project:

PATNA RIVERFRONT DEVELOPMENT

Architects:



TPC TECHNICAL PROJECTS CONSULTANTS PVT. LTD.
c-28b, sector-8, middle, 201301 (up)
h/o: B-74, Sector-07/2ap Park Phase/Indira-201301
Ph: +91-120-4646464, 438801
T: 91 120 46 40 300, F: 91 120 42 46 788
mail@archohm.com, www.archohm.com

RS CONSULTANTS
345, HIRA TOWER, 3rd FLOOR, 100 feet ROAD, GHAZIPORE
OFFICE: +91-7589101111
Mobile: +91-9806071242

Electrical Consultants:

ARCHOHM
c-28b, sector-8, middle, 201301 (up)
h/o: B-74, Sector-07/2ap Park Phase/Indira-201301
Ph: +91-120-4646464, 438801
T: 91 120 46 40 300, F: 91 120 42 46 788
mail@archohm.com, www.archohm.com

HVAC Consultants:

Landscape Architects:

BIOS ECOLOGY AND ART LANDSCAPE ARCHITECTURE
124-G, pocket-5, 8th floor extension
near Delhi-14, NE 20344202, mode 00811650001
e-mail bios.landscape@gmail.com

Environmental Consultants:

Drawn By

Checked By

Design By

Sheet Title:

**TOPOGRAPHY SURVEY
DRAWING MARINE DRIVE
ROAD PATNA- BIHAR.**

Drawing No.:
A-PR-EX-01-01

Date:
05.08.2023

Project No.:
212207

SCALE
1:500 A3
1:250 A1