

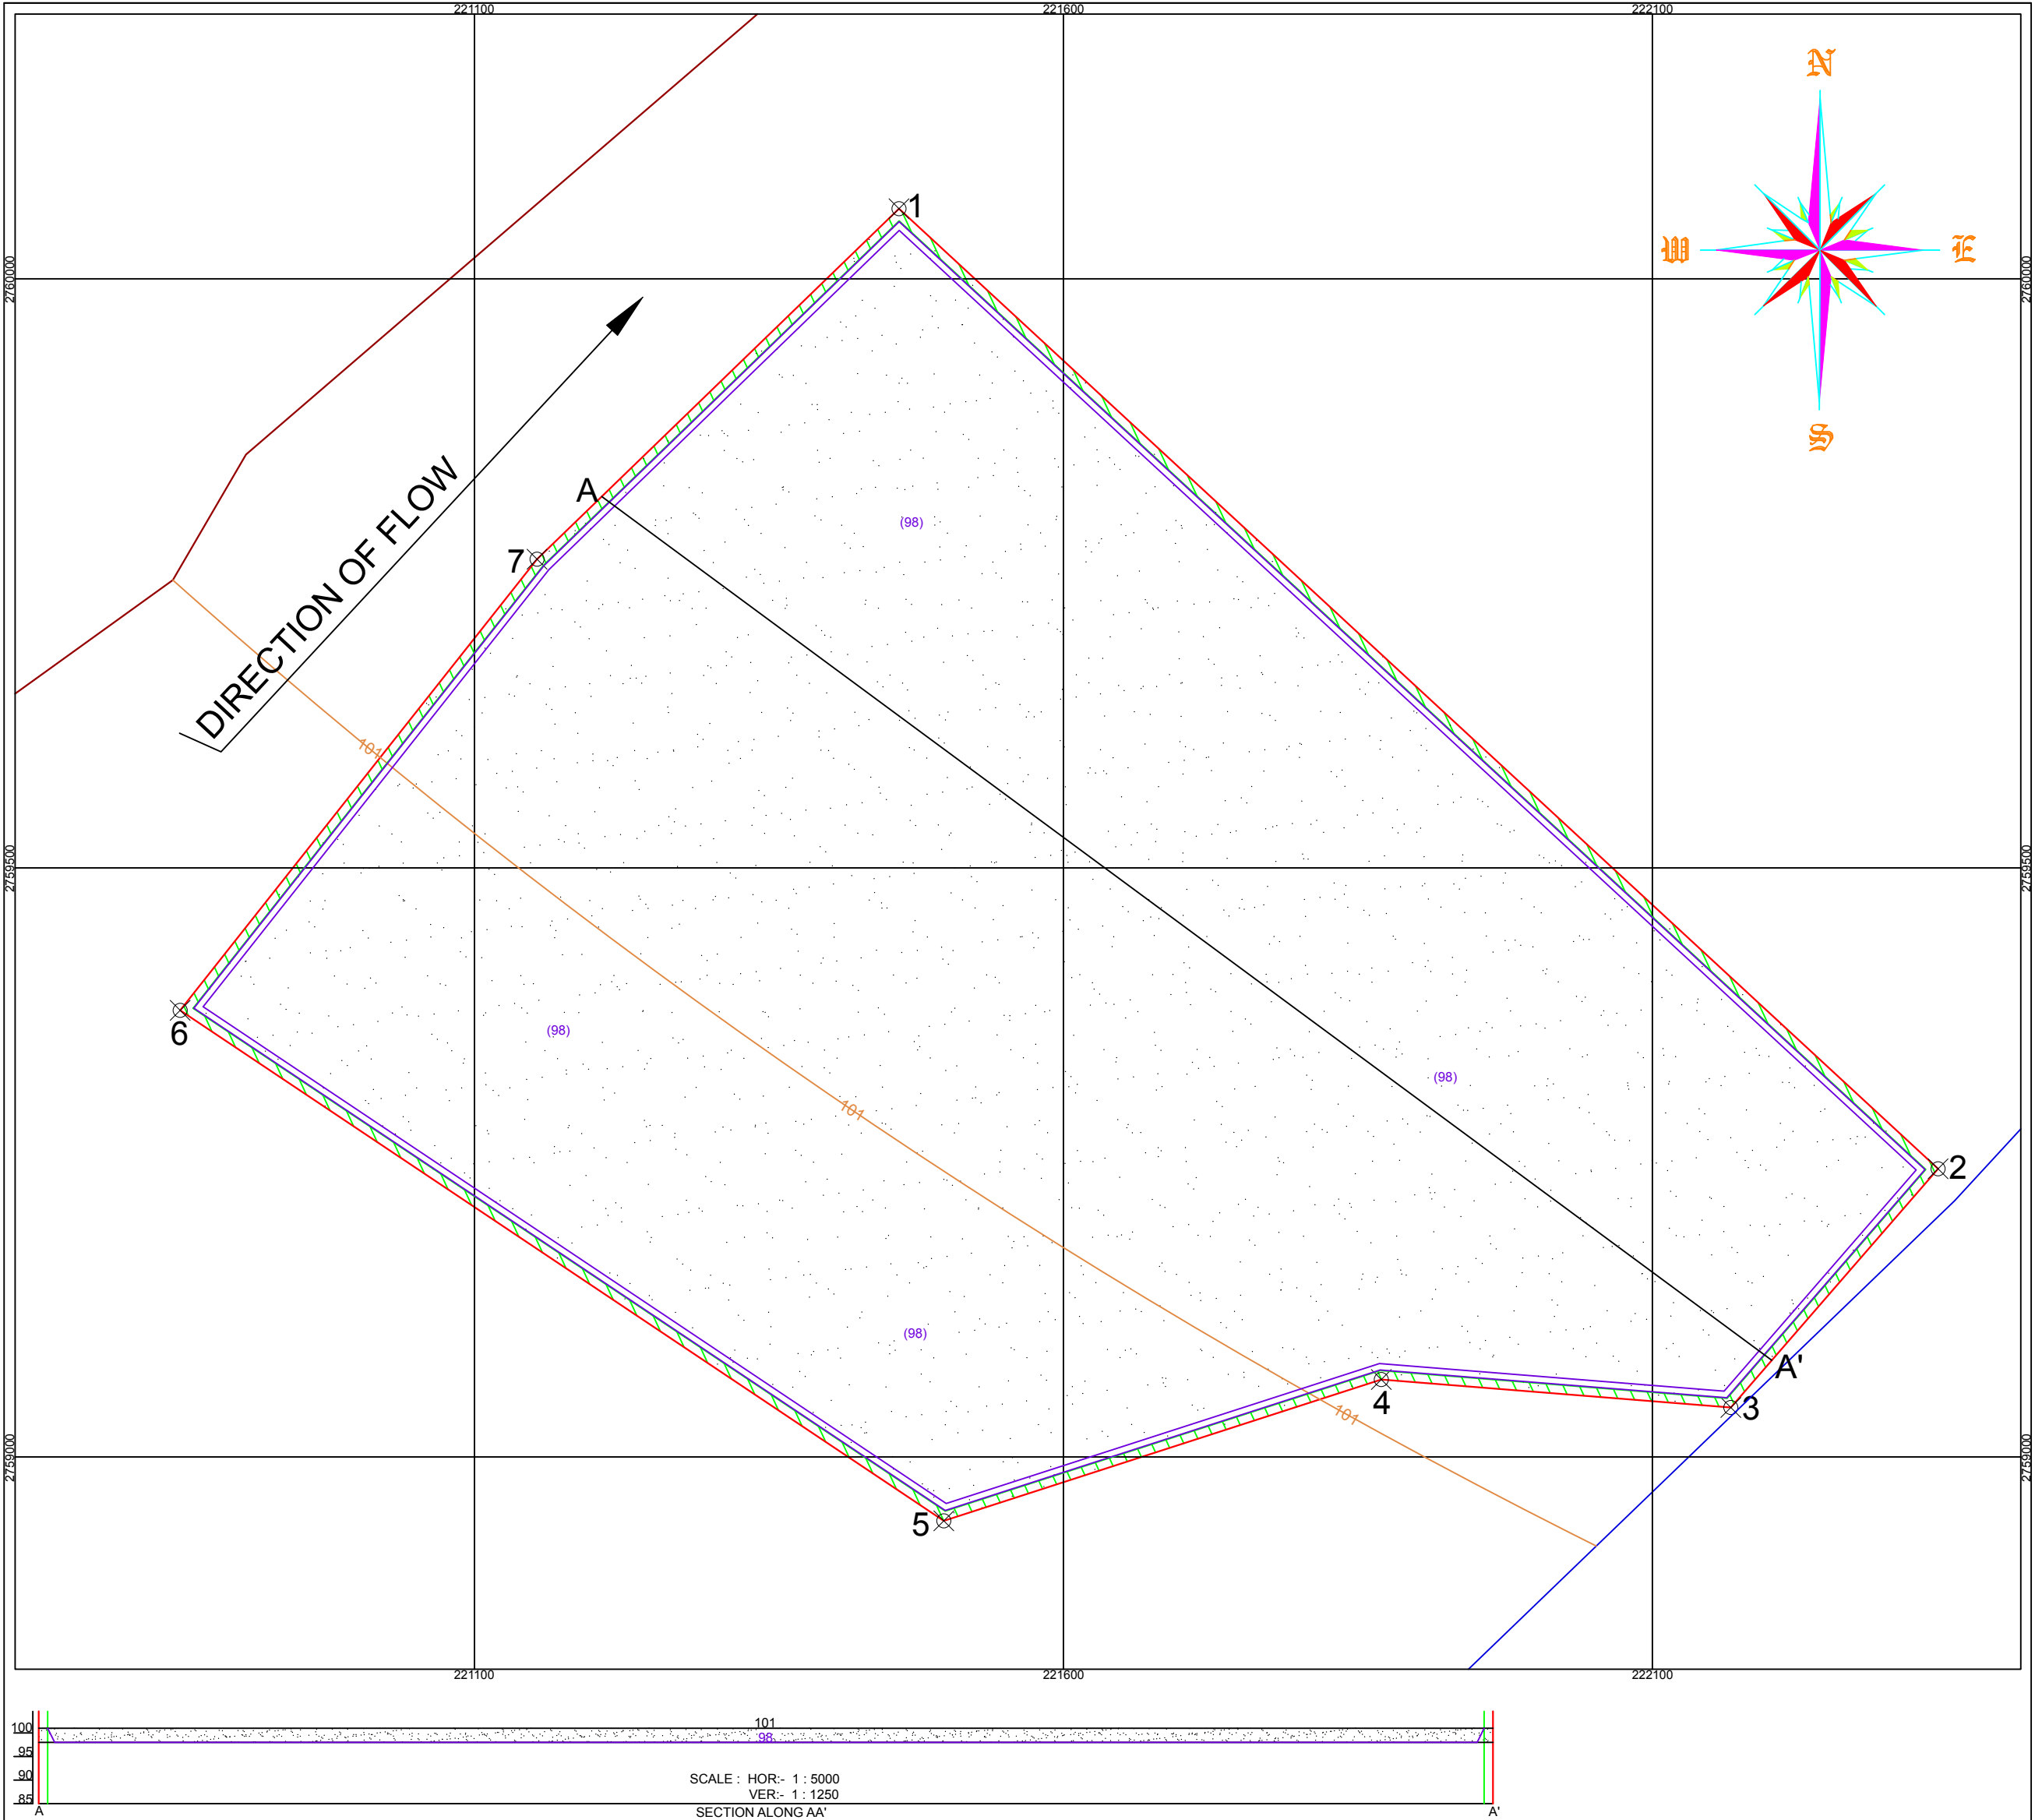


PLATE No.2

INDEX	
LEASE BOUNDARY	
SAFETY ZONE	
CONTOUR	
ONE EIGHT LINE	
CENTRE LINE	
SAND	
ULTIMATE BENCH	

SL NO.	LONGITUDE	LATITUDE
1	84° 14' 31.0560" E	24° 55' 49.1520" N
2	84° 15' 3.0600" E	24° 55' 23.2680" N
3	84° 14' 56.9400" E	24° 55' 16.5720" N
4	84° 14' 46.3560" E	24° 55' 17.1480" N
5	84° 14' 33.2160" E	24° 55' 13.0080" N
6	84° 14' 9.8160" E	24° 55' 26.6520" N
7	84° 14' 20.3280" E	24° 55' 39.2880" N

AURANGABAD SONE 21	
MINING PLAN INCLUDING MINE CLOSURE PLAN VILL-GOTHAULI, PS:BARUN, BLOCK-BARUN, RIVER-SONE OF DISTRICT-AURANGABAD, BIHAR	
APPLICANT- OM ENTERPRISES	
SURFACE CUM GEOLOGICAL PLAN & SECTIONS	
SCALE - 1:5000	AREA:-217.25 ACRES OR 87.92 HA
Certified that the plan and section are correct to the best of my knowledge	
DATE:- PLACE:- KOLKATA	UNITED EXPLORATION INDIA PVT. LTD. QCI-NABET Certificate No.: NABET/APA-MPPA/IA/006, Issue Date: Mar 16, 2021, Valid Upto Mar 11, 2024