


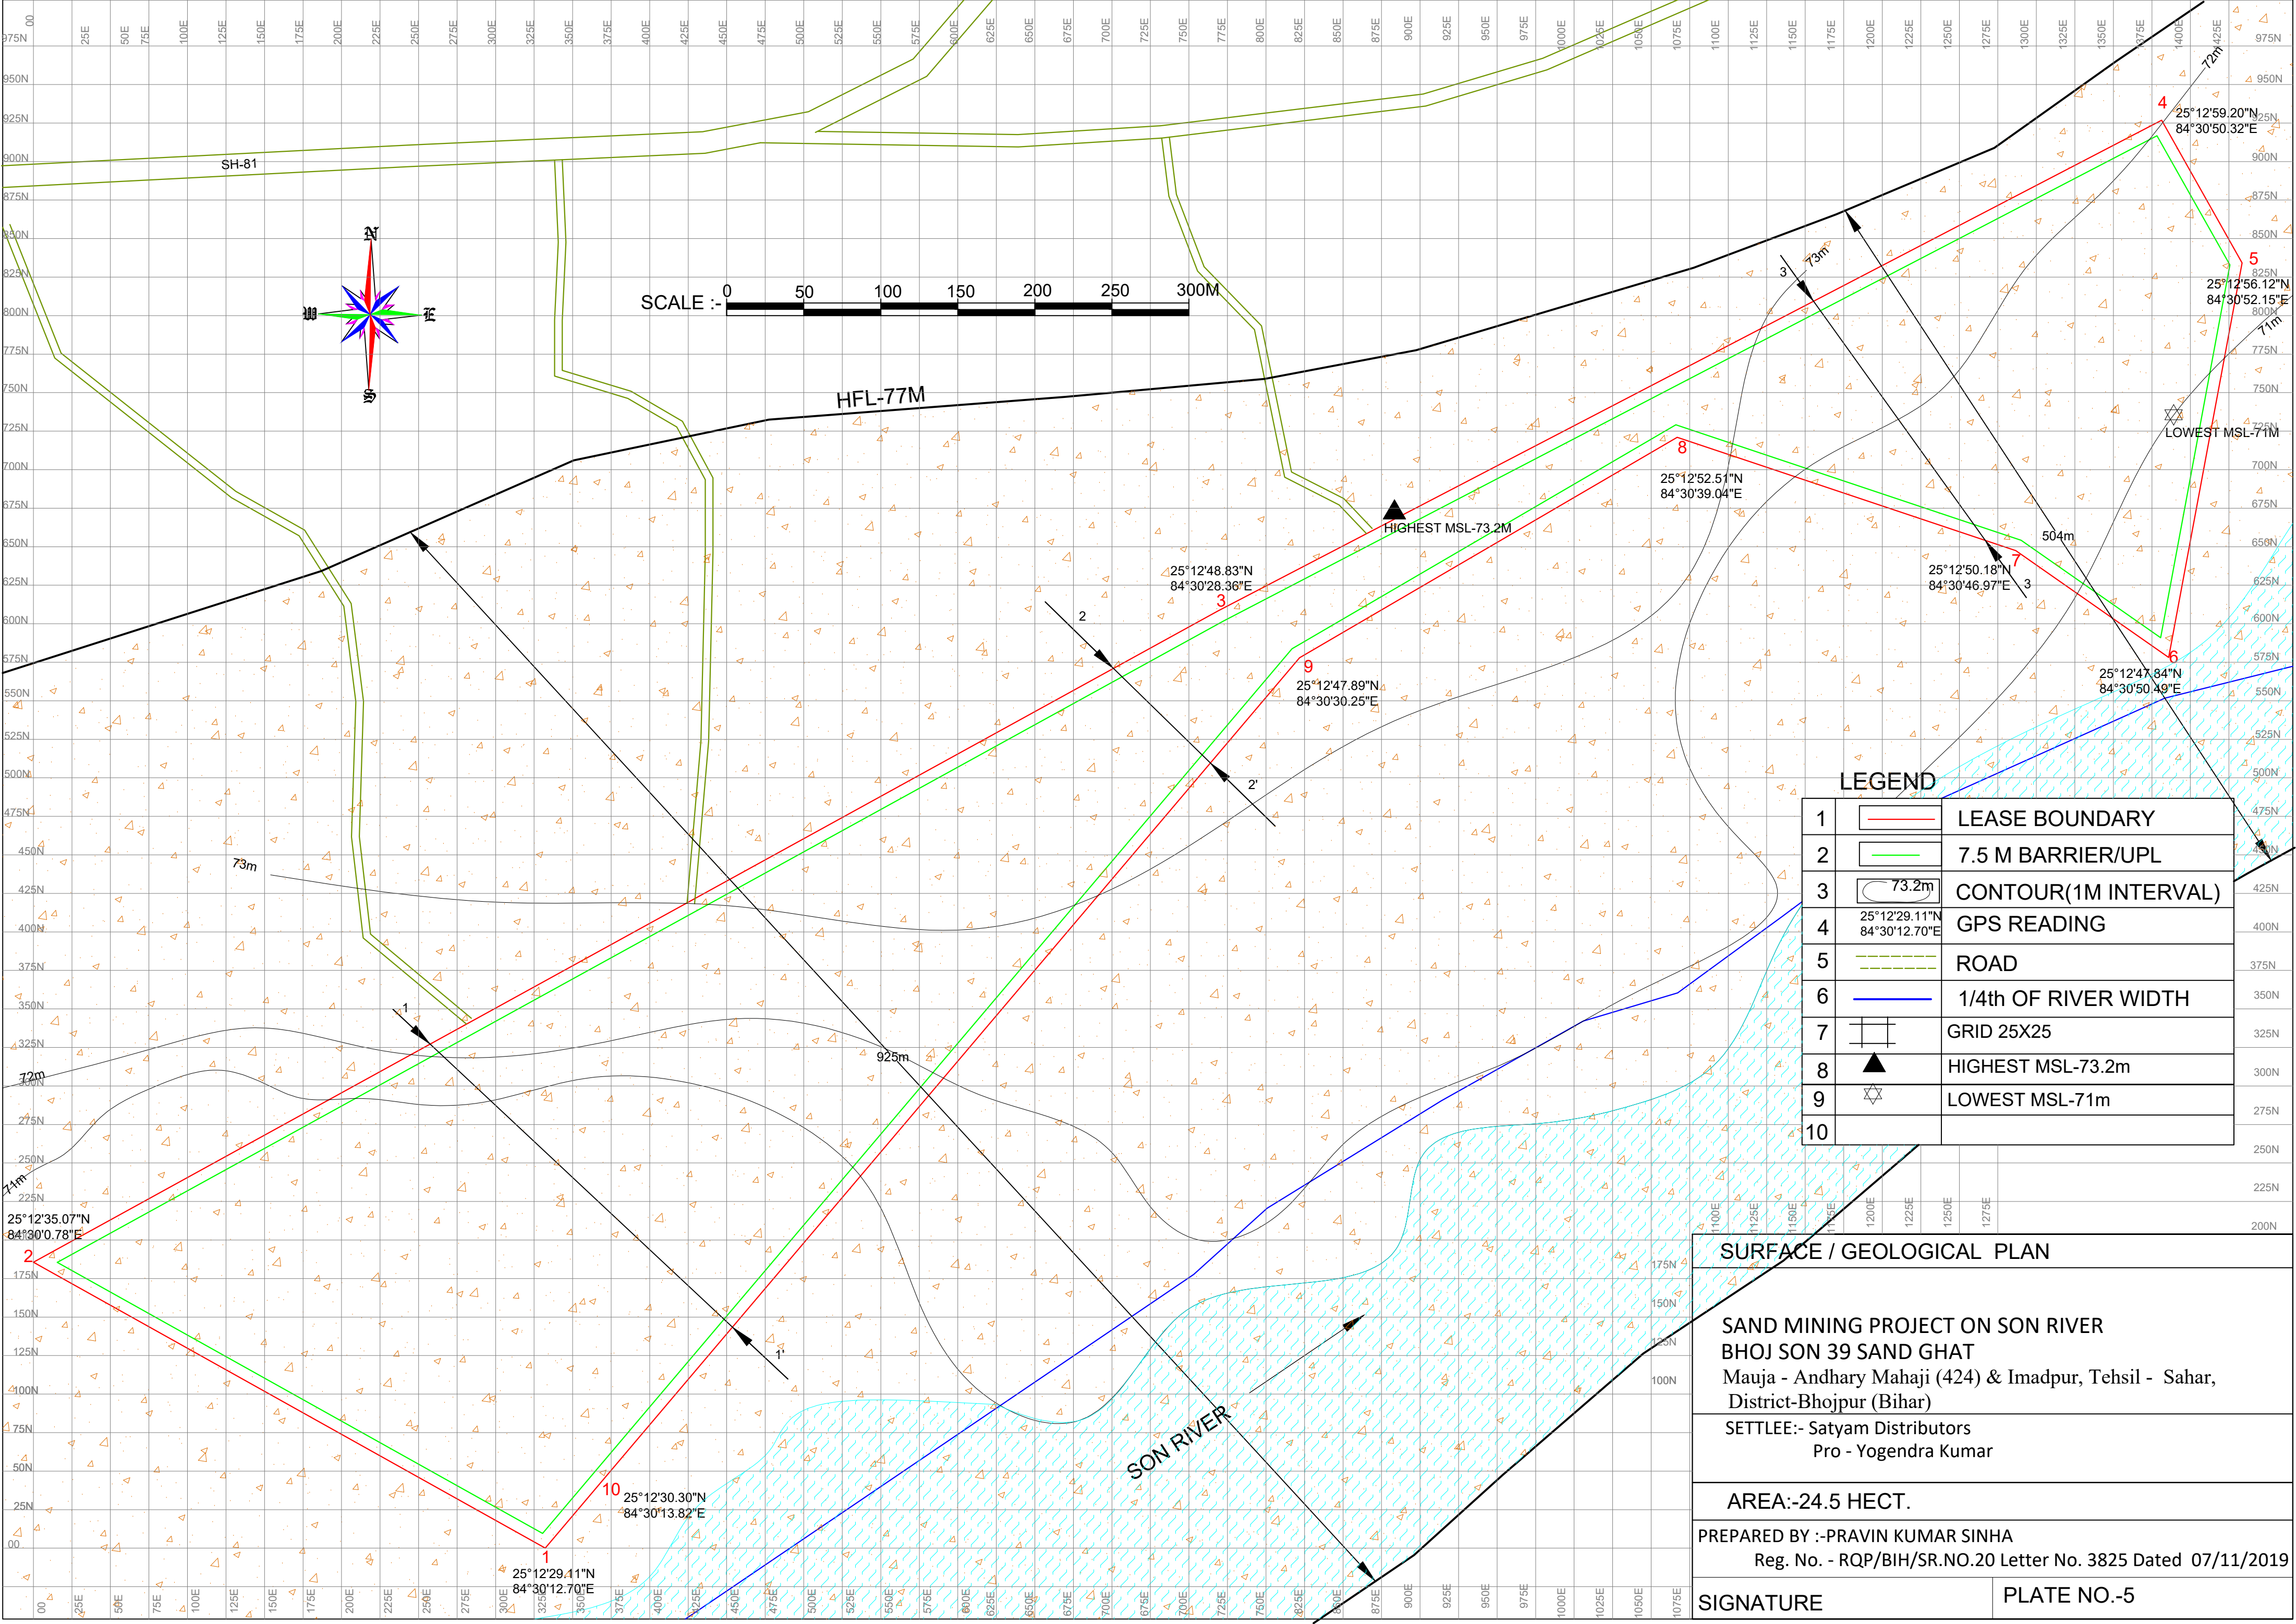

LEGEND

1		LEASE BOUNDARY
2		7.5 M BARRIER/UPL
3		CONTOUR(1M INTERVAL)
4		GPS READING
5		ROAD
6		1/4th OF RIVER WIDTH
7		GRID 25X25
8		HIGHEST MSL-73.2m
9		LOWEST MSL-71m
10		

SURFACE / GEOLOGICAL PLAN

SAND MINING PROJECT ON SON RIVER
BHOJ SON 39 SAND GHAT
Mauja - Andhary Mahaji (424) & Imadpur, Tehsil - Sahar,
District-Bhojpur (Bihar)
SETTLEE:- Satyam Distributors
Pro - Yogendra Kumar

AREA:-24.5 HECT.

PREPARED BY :-PRAVIN KUMAR SINHA
Reg. No. - RQP/BIH/SR.NO.20 Letter No. 3825 Dated 07/11/2019

SIGNATURE PLATE NO.-5