


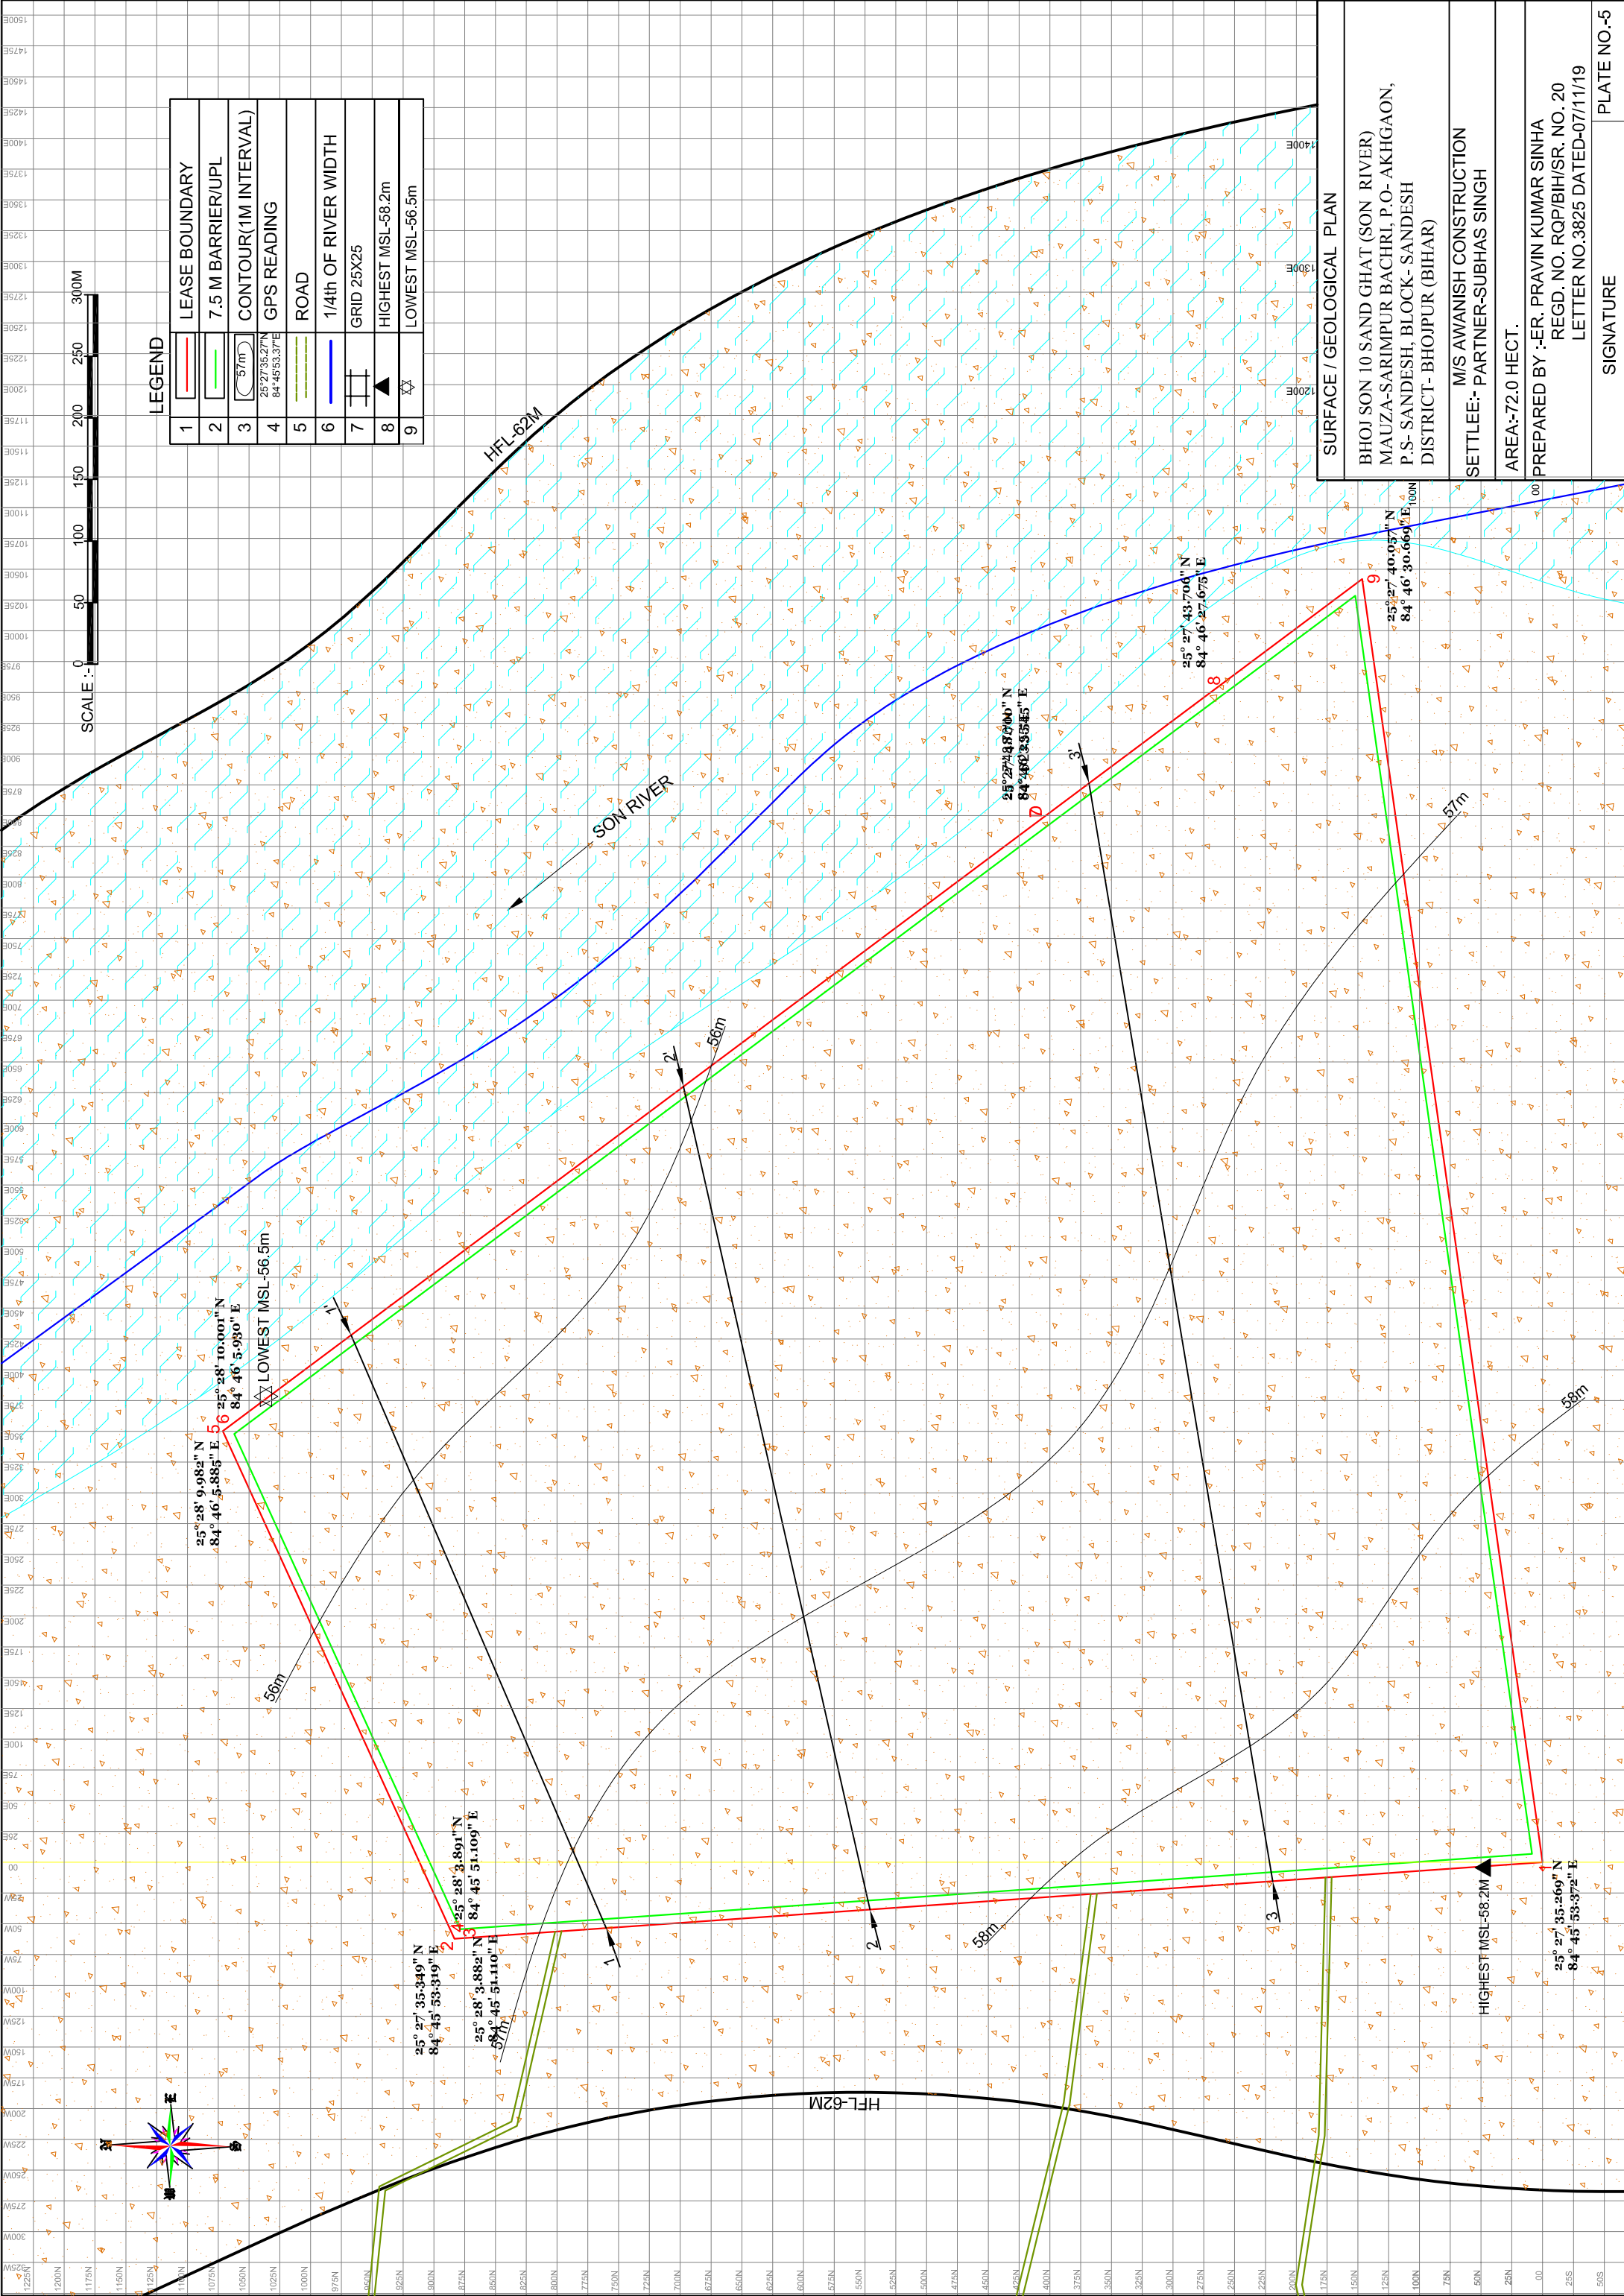

LEGEND

1	LEASE BOUNDARY
2	7.5 M BARRIER/UPL
3	CONTOUR(1M INTERVAL)
4	GPS READING
5	ROAD
6	1/4th OF RIVER WIDTH
7	GRID 25X25
8	HIGHEST MSL-58.2m
9	LOWEST MSL-56.5m

SURFACE / GEOLOGICAL PLAN

BHOJ SON 10 SAND GHAT (SON RIVER)
MAUZA-SARIMPUR BACHRI, P.O- AKHGAON,
P.S- SANDESH, BLOCK- SANDESH
DISTRICT- BHOJPUR (BIHAR)


M/S AWANISH CONSTRUCTION
SETTLEE:- PARTNER-SUBHAS SINGH

AREA:-72.0 HECT.

PREPARED BY :-ER. PRAVIN KUMAR SINHA
REGD. NO. RQP/BIH/SR. NO. 20
LETTER NO.3825 DATED-07/11/19

SIGNATURE

PLATE NO.-5

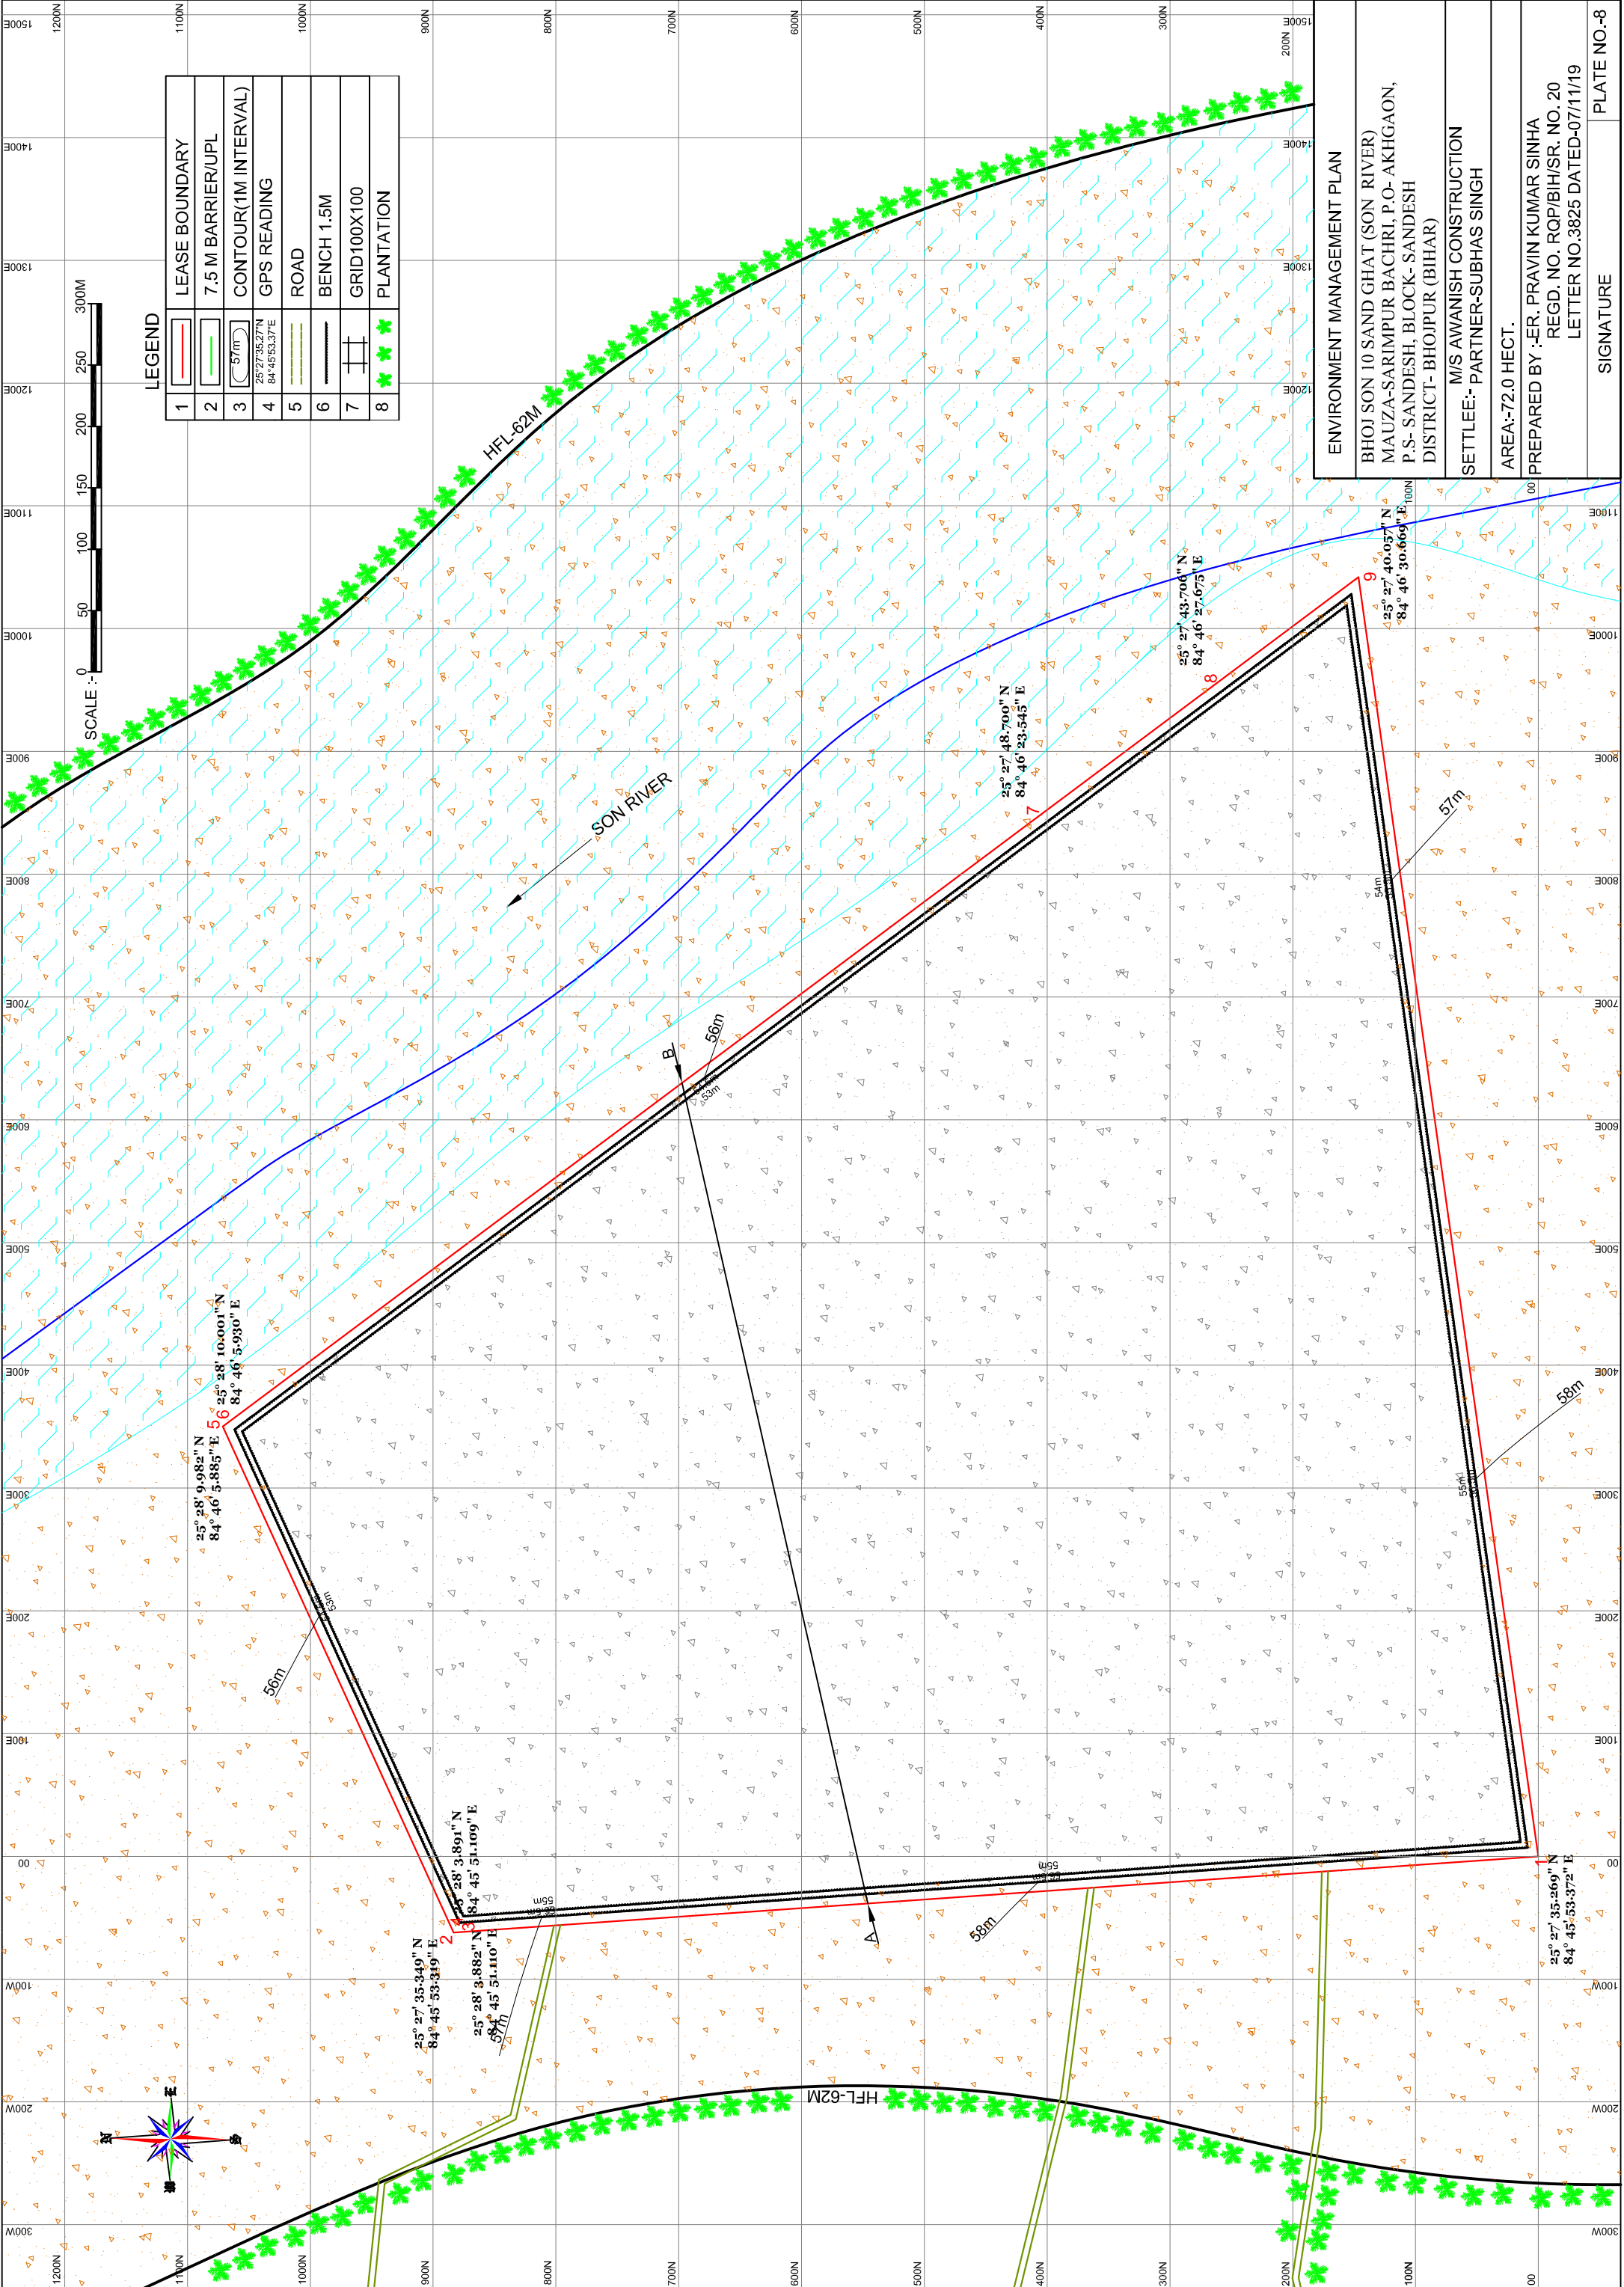

LEGEND

1		LEASE BOUNDARY
2		7.5 M BARRIER/UPL
3		CONTOUR(1M INTERVAL)
4		GPS READING
5		ROAD
6		BENCH 1.5M
7		GRID100X100
8		PLANTATION

ENVIRONMENT MANAGEMENT PLAN

BHOJ SON 10 SAND GHAT (SON RIVER)
MAUZA-SARIMPUR BACHRI, P.O- AKHGAON,
P.S- SANDESH, BLOCK- SANDESH
DISTRICT- BHOJPUR (BIHAR)
SETTLEE:- PARTNER-SUBHAS SINGH
M/S AWANISH CONSTRUCTION
AREA:-72.0 HECT.

PREPARED BY :-ER. PRAVIN KUMAR SINHA
REGD. NO. ROP/BIH/SR. NO. 20
LETTER NO.3825 DATED-07/11/19

SIGNATURE

PLATE NO.-8