SURFACE PLAN & SECTION

PLATE NO. :- 5

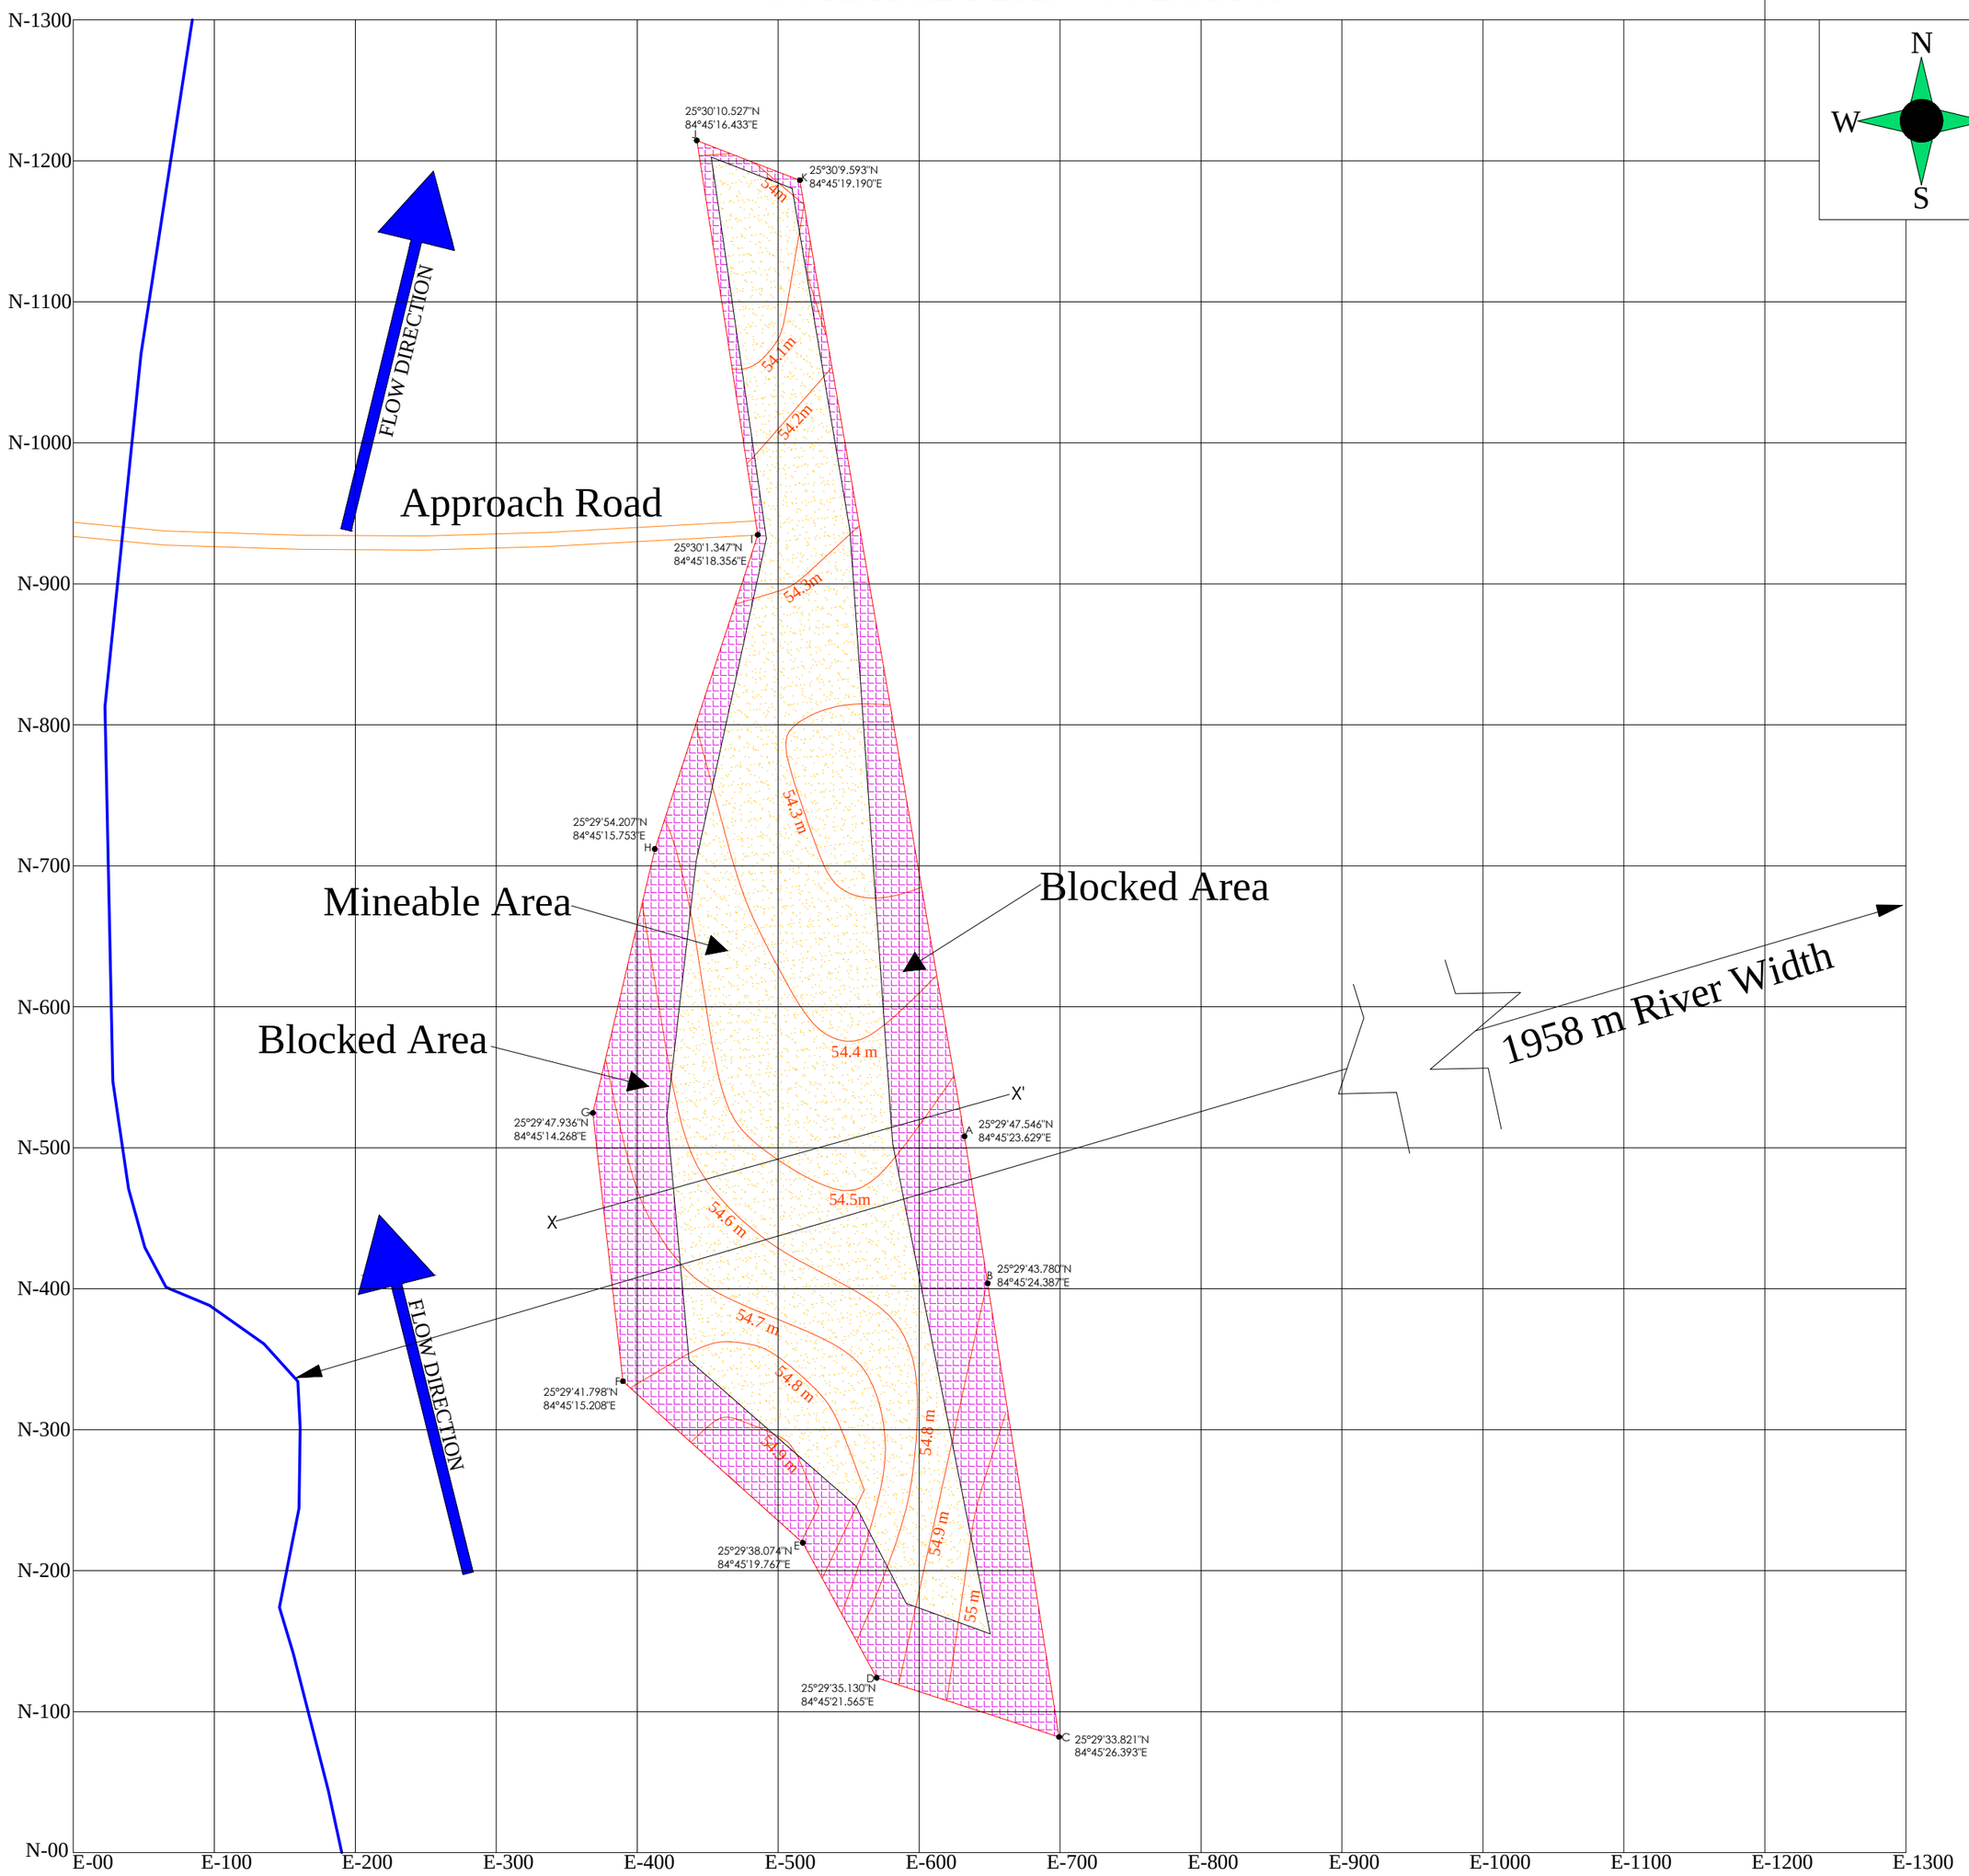

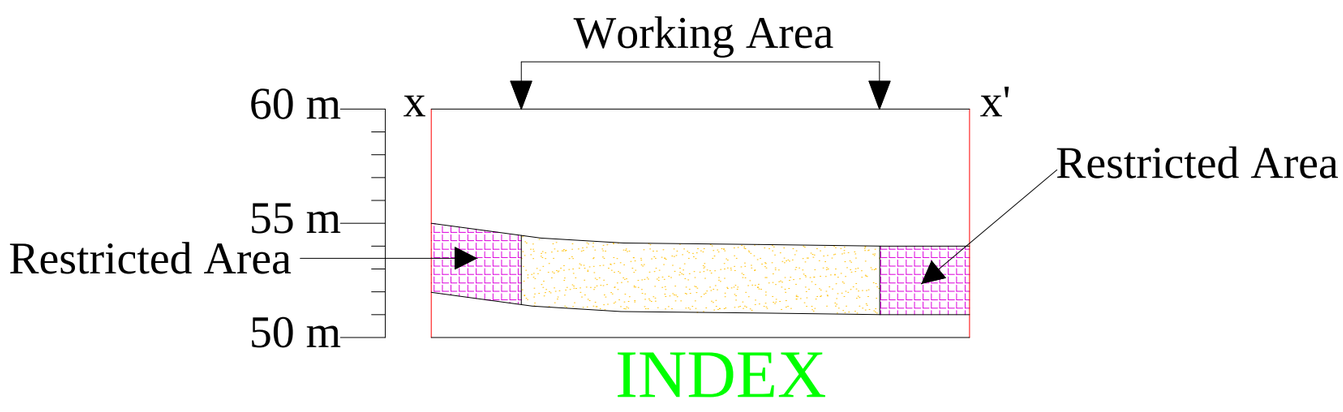

INDEX

CERTIFICATE BY RQP :-That the Plans & Sections are prepared based on the Lease Map authenticated by the State Government.

APLLICANT :- SRI KUMAR ABHISHEK

Sanctioned Quarry Boundary	SCALE :- 1:4,000
Sand	
Approach Road	
River Bank	PLATE NO. :- 5
54.9 m Contour Lines	SURFACE PLAN & SECTION
Blocked Area	SAND BLOCK NO :- 08
Mineable Area	AREA :- 18.00 Ha.
25°29'47.546"N 84°45'23.629"E Boundary Pillars	MAUZA :- BISHUNPUR, P.O. :- BISHUNPUR, BLOCK :- KOILWAR, DISTRICT :- BHOJPUR (BIHAR)
River Flow Direction	
54.9 m MSL	