



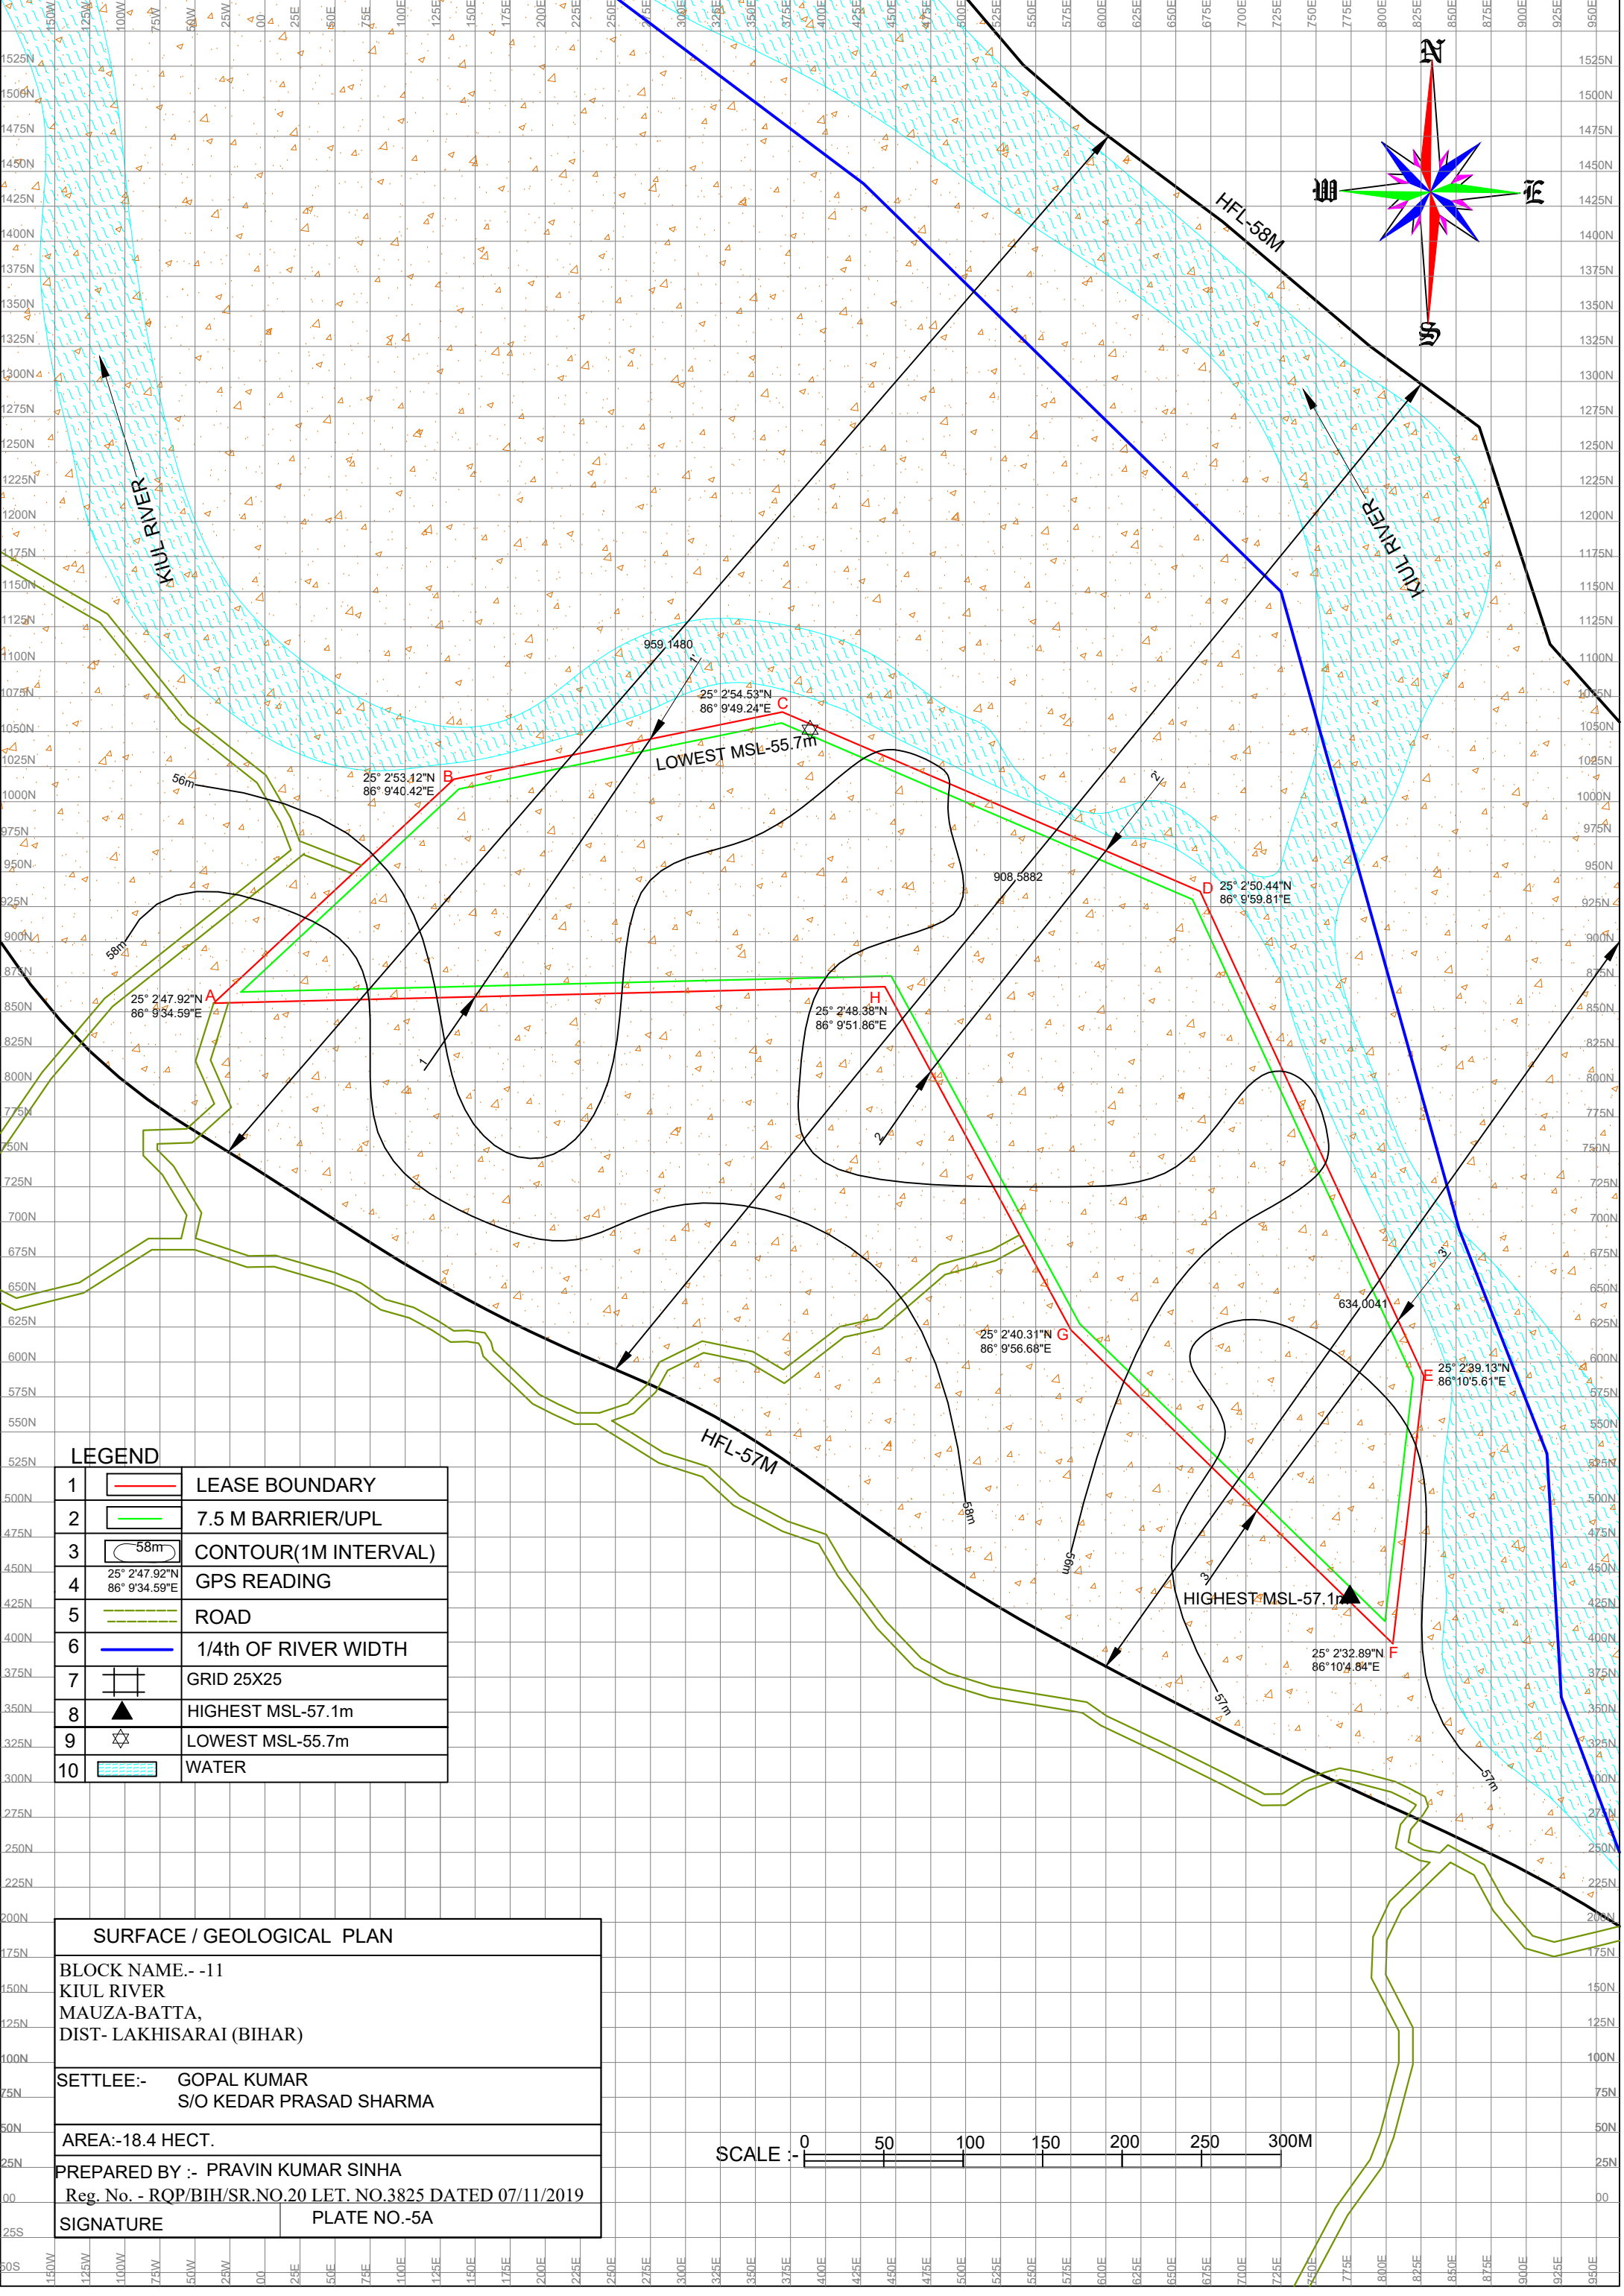


LEGEND

1		LEASE BOUNDARY
2		7.5 M BARRIER/UPL
3		CONTOUR(1M INTERVAL)
4		GPS READING
5		ROAD
6		1/4th OF RIVER WIDTH
7		GRID 25X25
8		HIGHEST MSL-57.1m
9		LOWEST MSL-55.7m
10		WATER


SURFACE / GEOLOGICAL PLAN	
BLOCK NAME.- -11 KIUL RIVER MAUZA-BATTA, DIST- LAKHISARAI (BIHAR)	
SETTLEE:-	GOPAL KUMAR S/O KEDAR PRASAD SHARMA
AREA:-18.4 HECT.	
PREPARED BY :- PRAVIN KUMAR SINHA Reg. No. - RQP/BIH/SR.NO.20 LET. NO.3825 DATED 07/11/2019	
SIGNATURE	PLATE NO.-5A

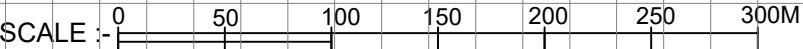

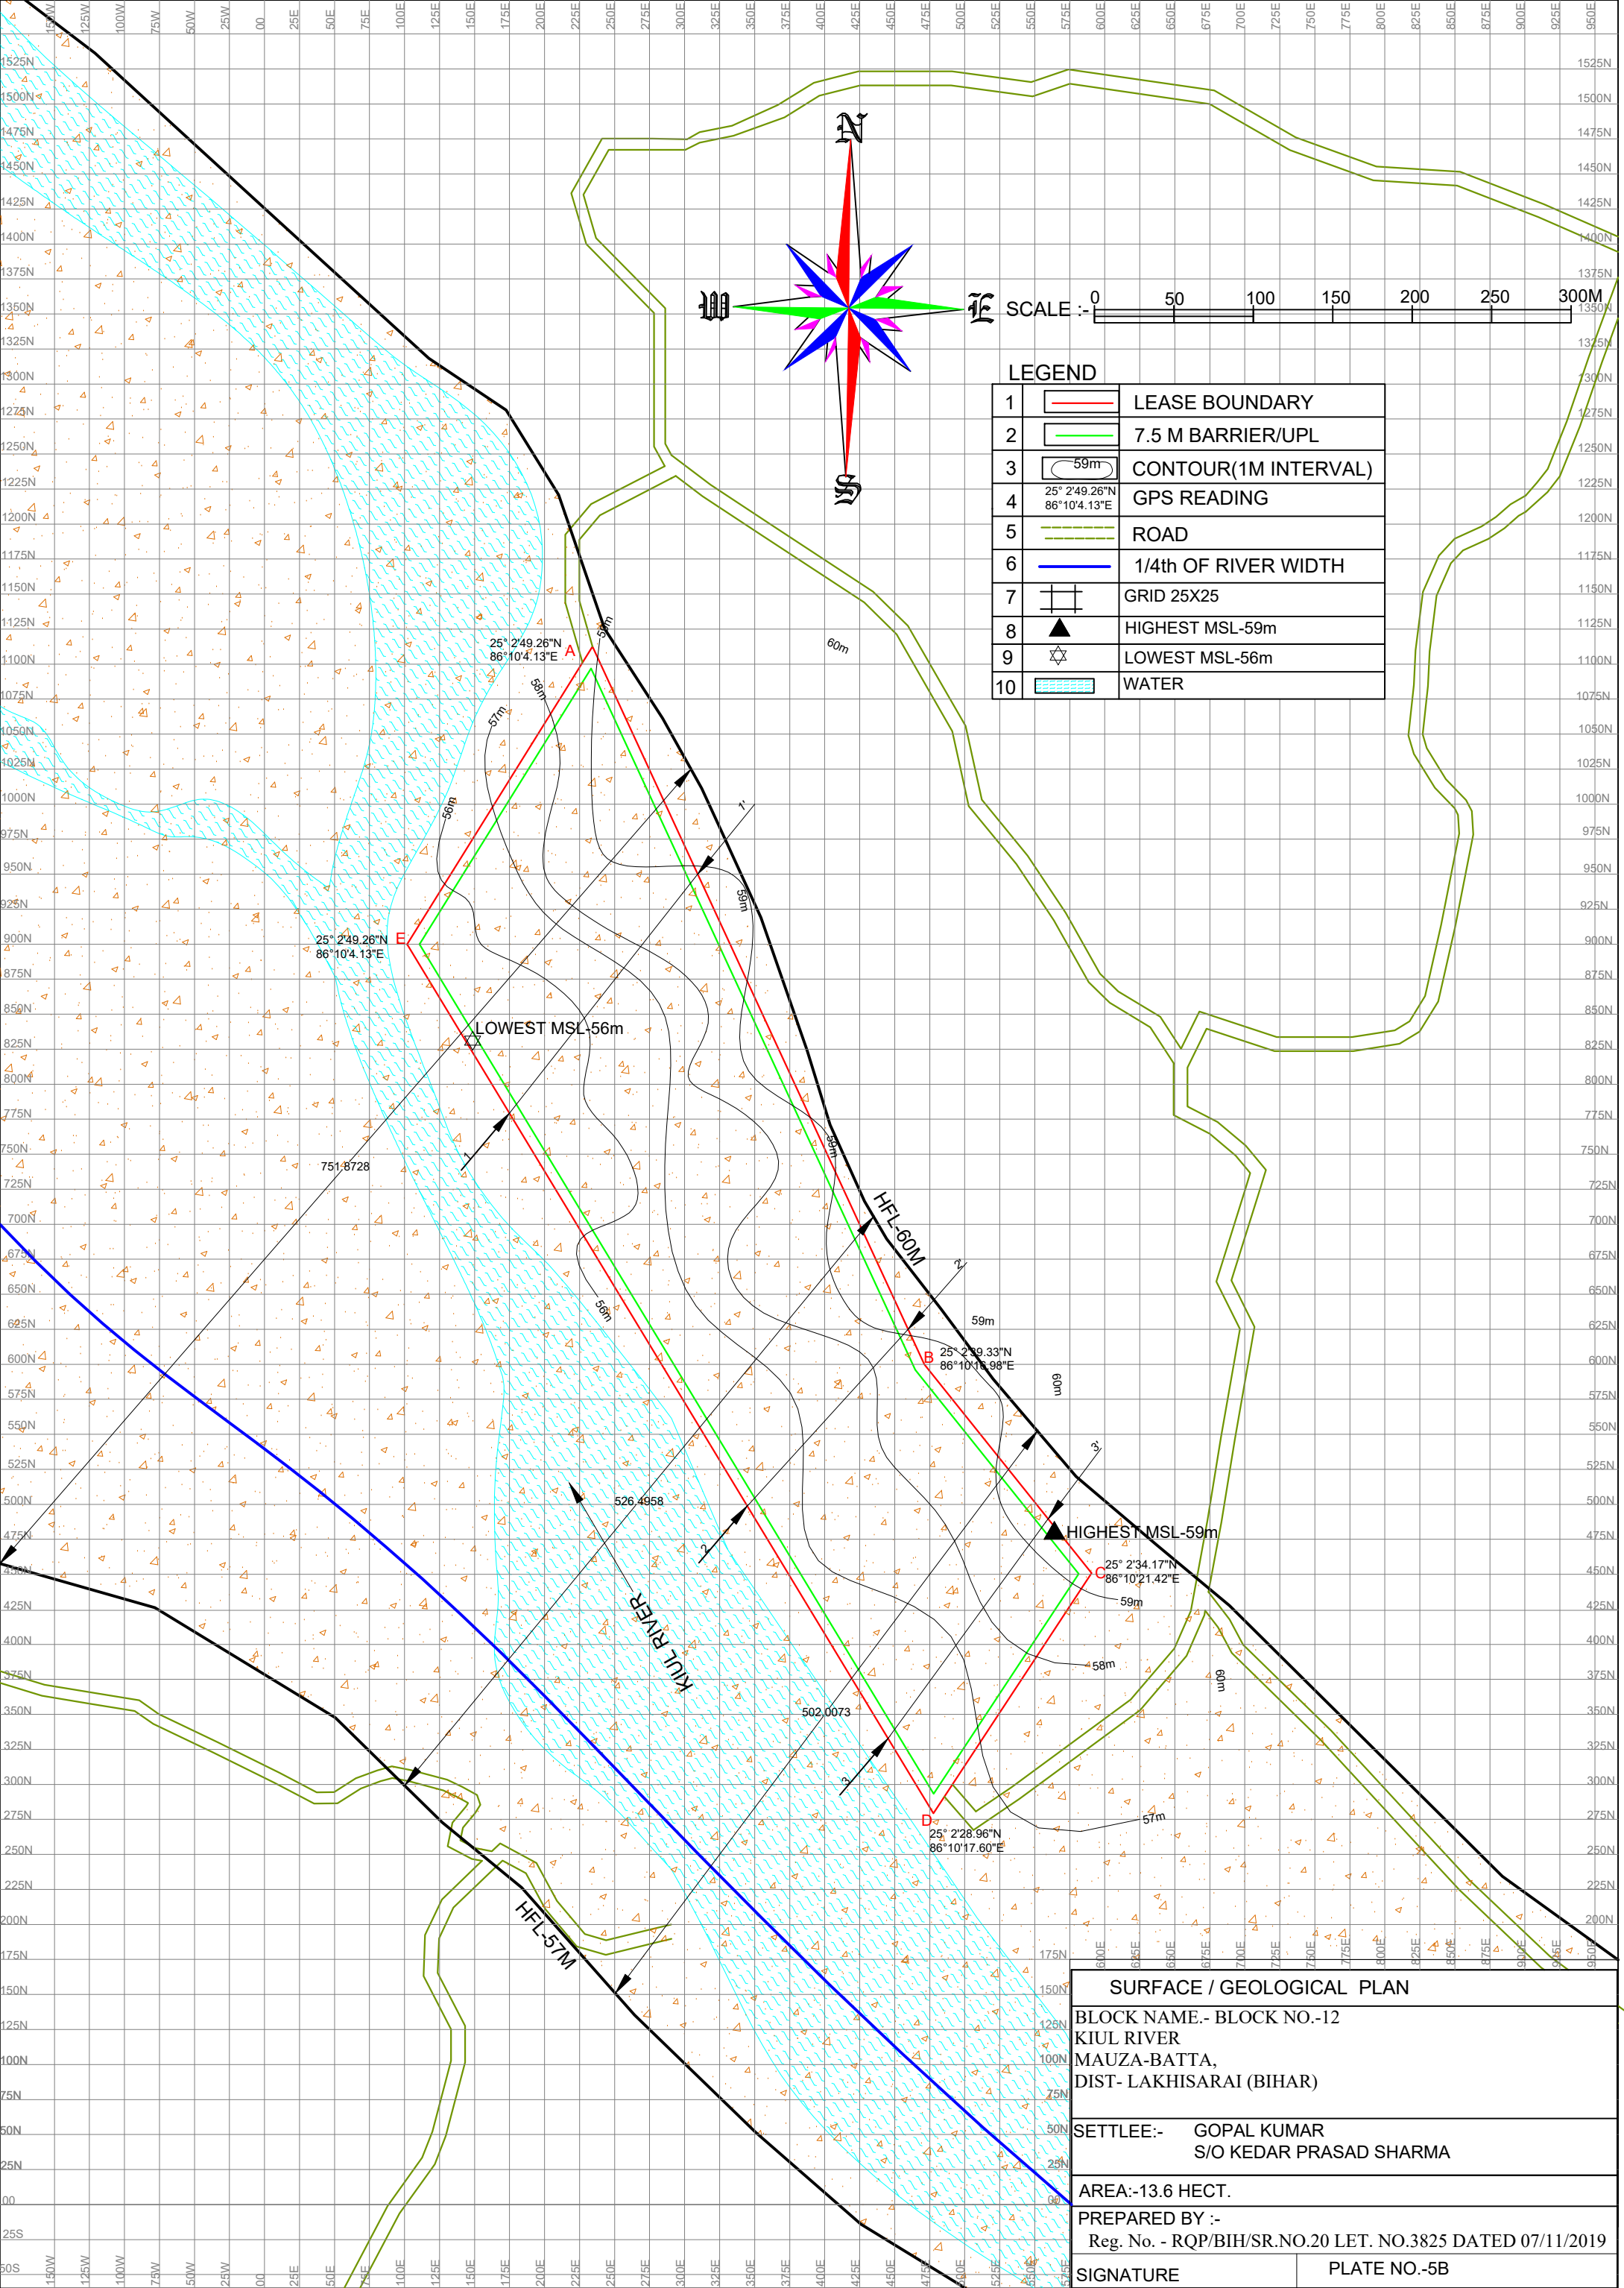

LEGEND		
1		LEASE BOUNDARY
2		7.5 M BARRIER/UPL
3		CONTOUR(1M INTERVAL)
4		GPS READING
5		ROAD
6		1/4th OF RIVER WIDTH
7		GRID 25X25
8		HIGHEST MSL-59m
9		LOWEST MSL-56m
10		WATER

SURFACE / GEOLOGICAL PLAN	
BLOCK NAME.- BLOCK NO.-12 KIUL RIVER MAUZA-BATTA, DIST- LAKHISARAI (BIHAR)	
SETTLEE:-	GOPAL KUMAR S/O KEDAR PRASAD SHARMA
AREA:-13.6 HECT.	
PREPARED BY :- Reg. No. - RQP/BIH/SR.NO.20 LET. NO.3825 DATED 07/11/2019	
SIGNATURE	PLATE NO.-5B

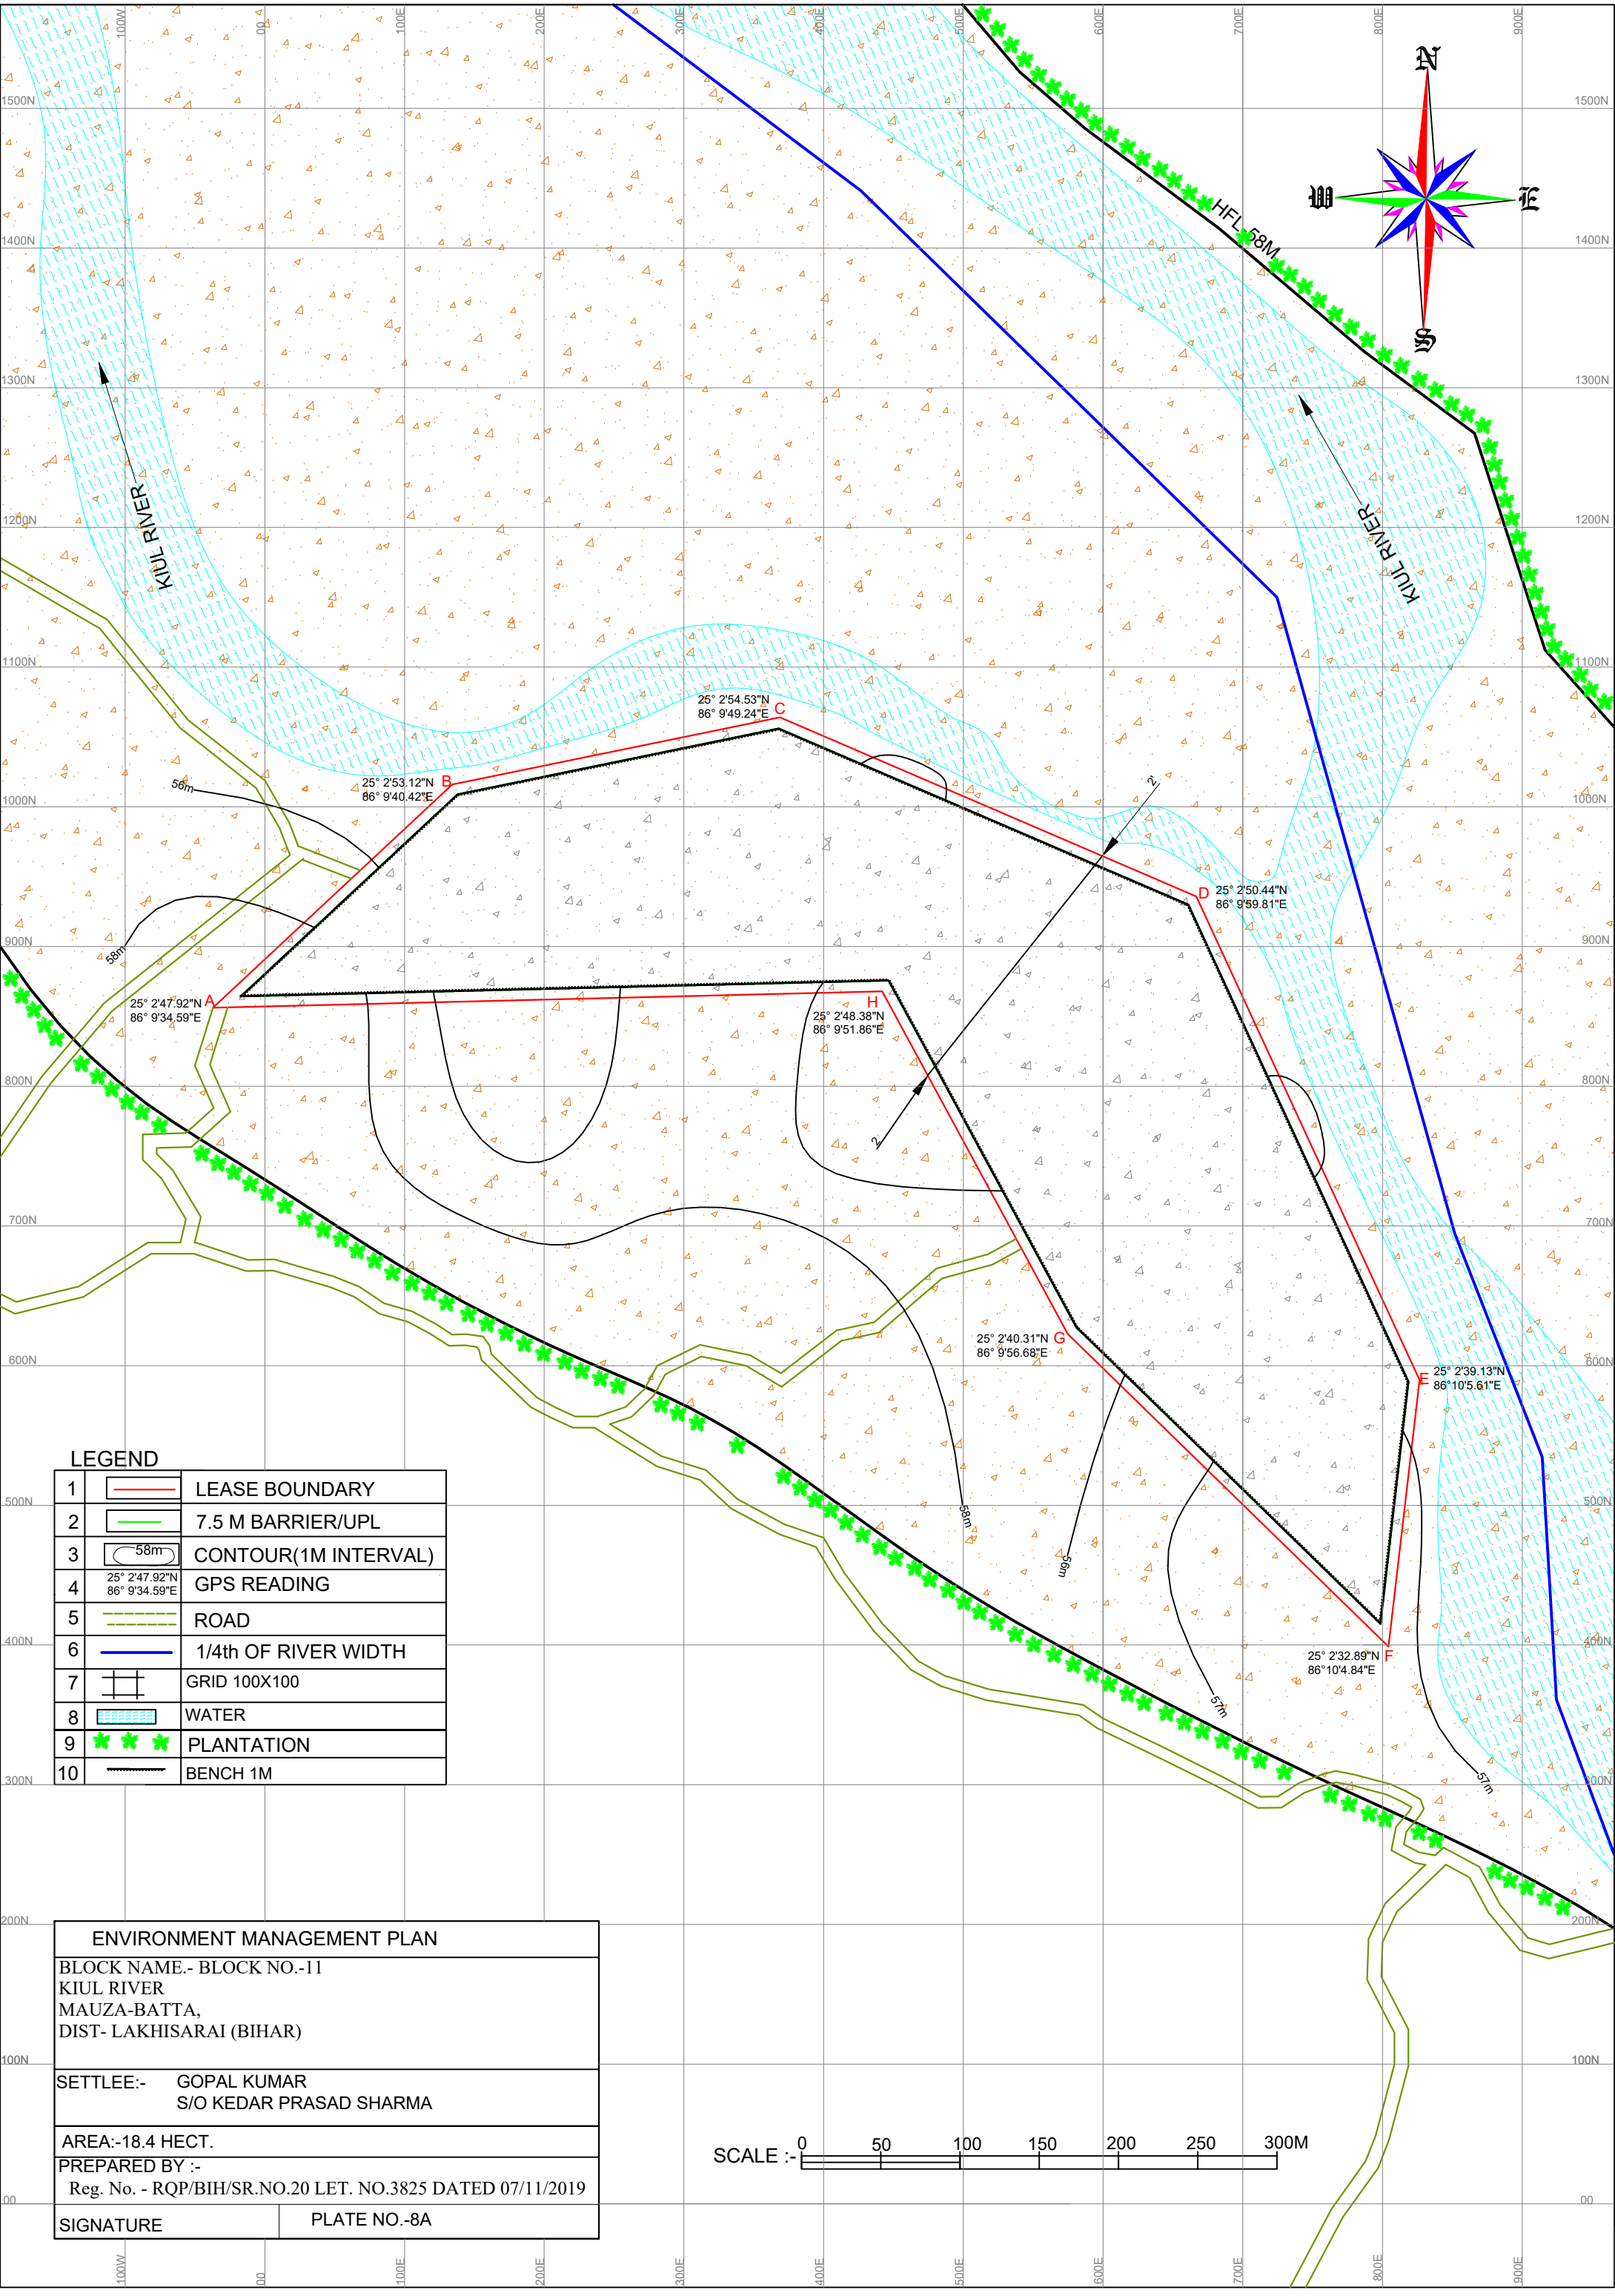


LEGEND

1		LEASE BOUNDARY
2		7.5 M BARRIER/UPL
3		CONTOUR(1M INTERVAL)
4		GPS READING
5		ROAD
6		1/4th OF RIVER WIDTH
7		GRID 100X100
8		WATER
9		PLANTATION
10		BENCH 1M

ENVIRONMENT MANAGEMENT PLAN	
BLOCK NAME.- BLOCK NO.-11 KIUL RIVER MAUZA-BATTA, DIST- LAKHISARAI (BIHAR)	
SETTLEE:-	GOPAL KUMAR S/O KEDAR PRASAD SHARMA
AREA:-18.4 HECT.	
PREPARED BY :-	Reg. No. - RQP/BIH/SR.NO.20 LET. NO.3825 DATED 07/11/2019
SIGNATURE	PLATE NO.-8A

SCALE :- 0 50 100 150 200 250 300M

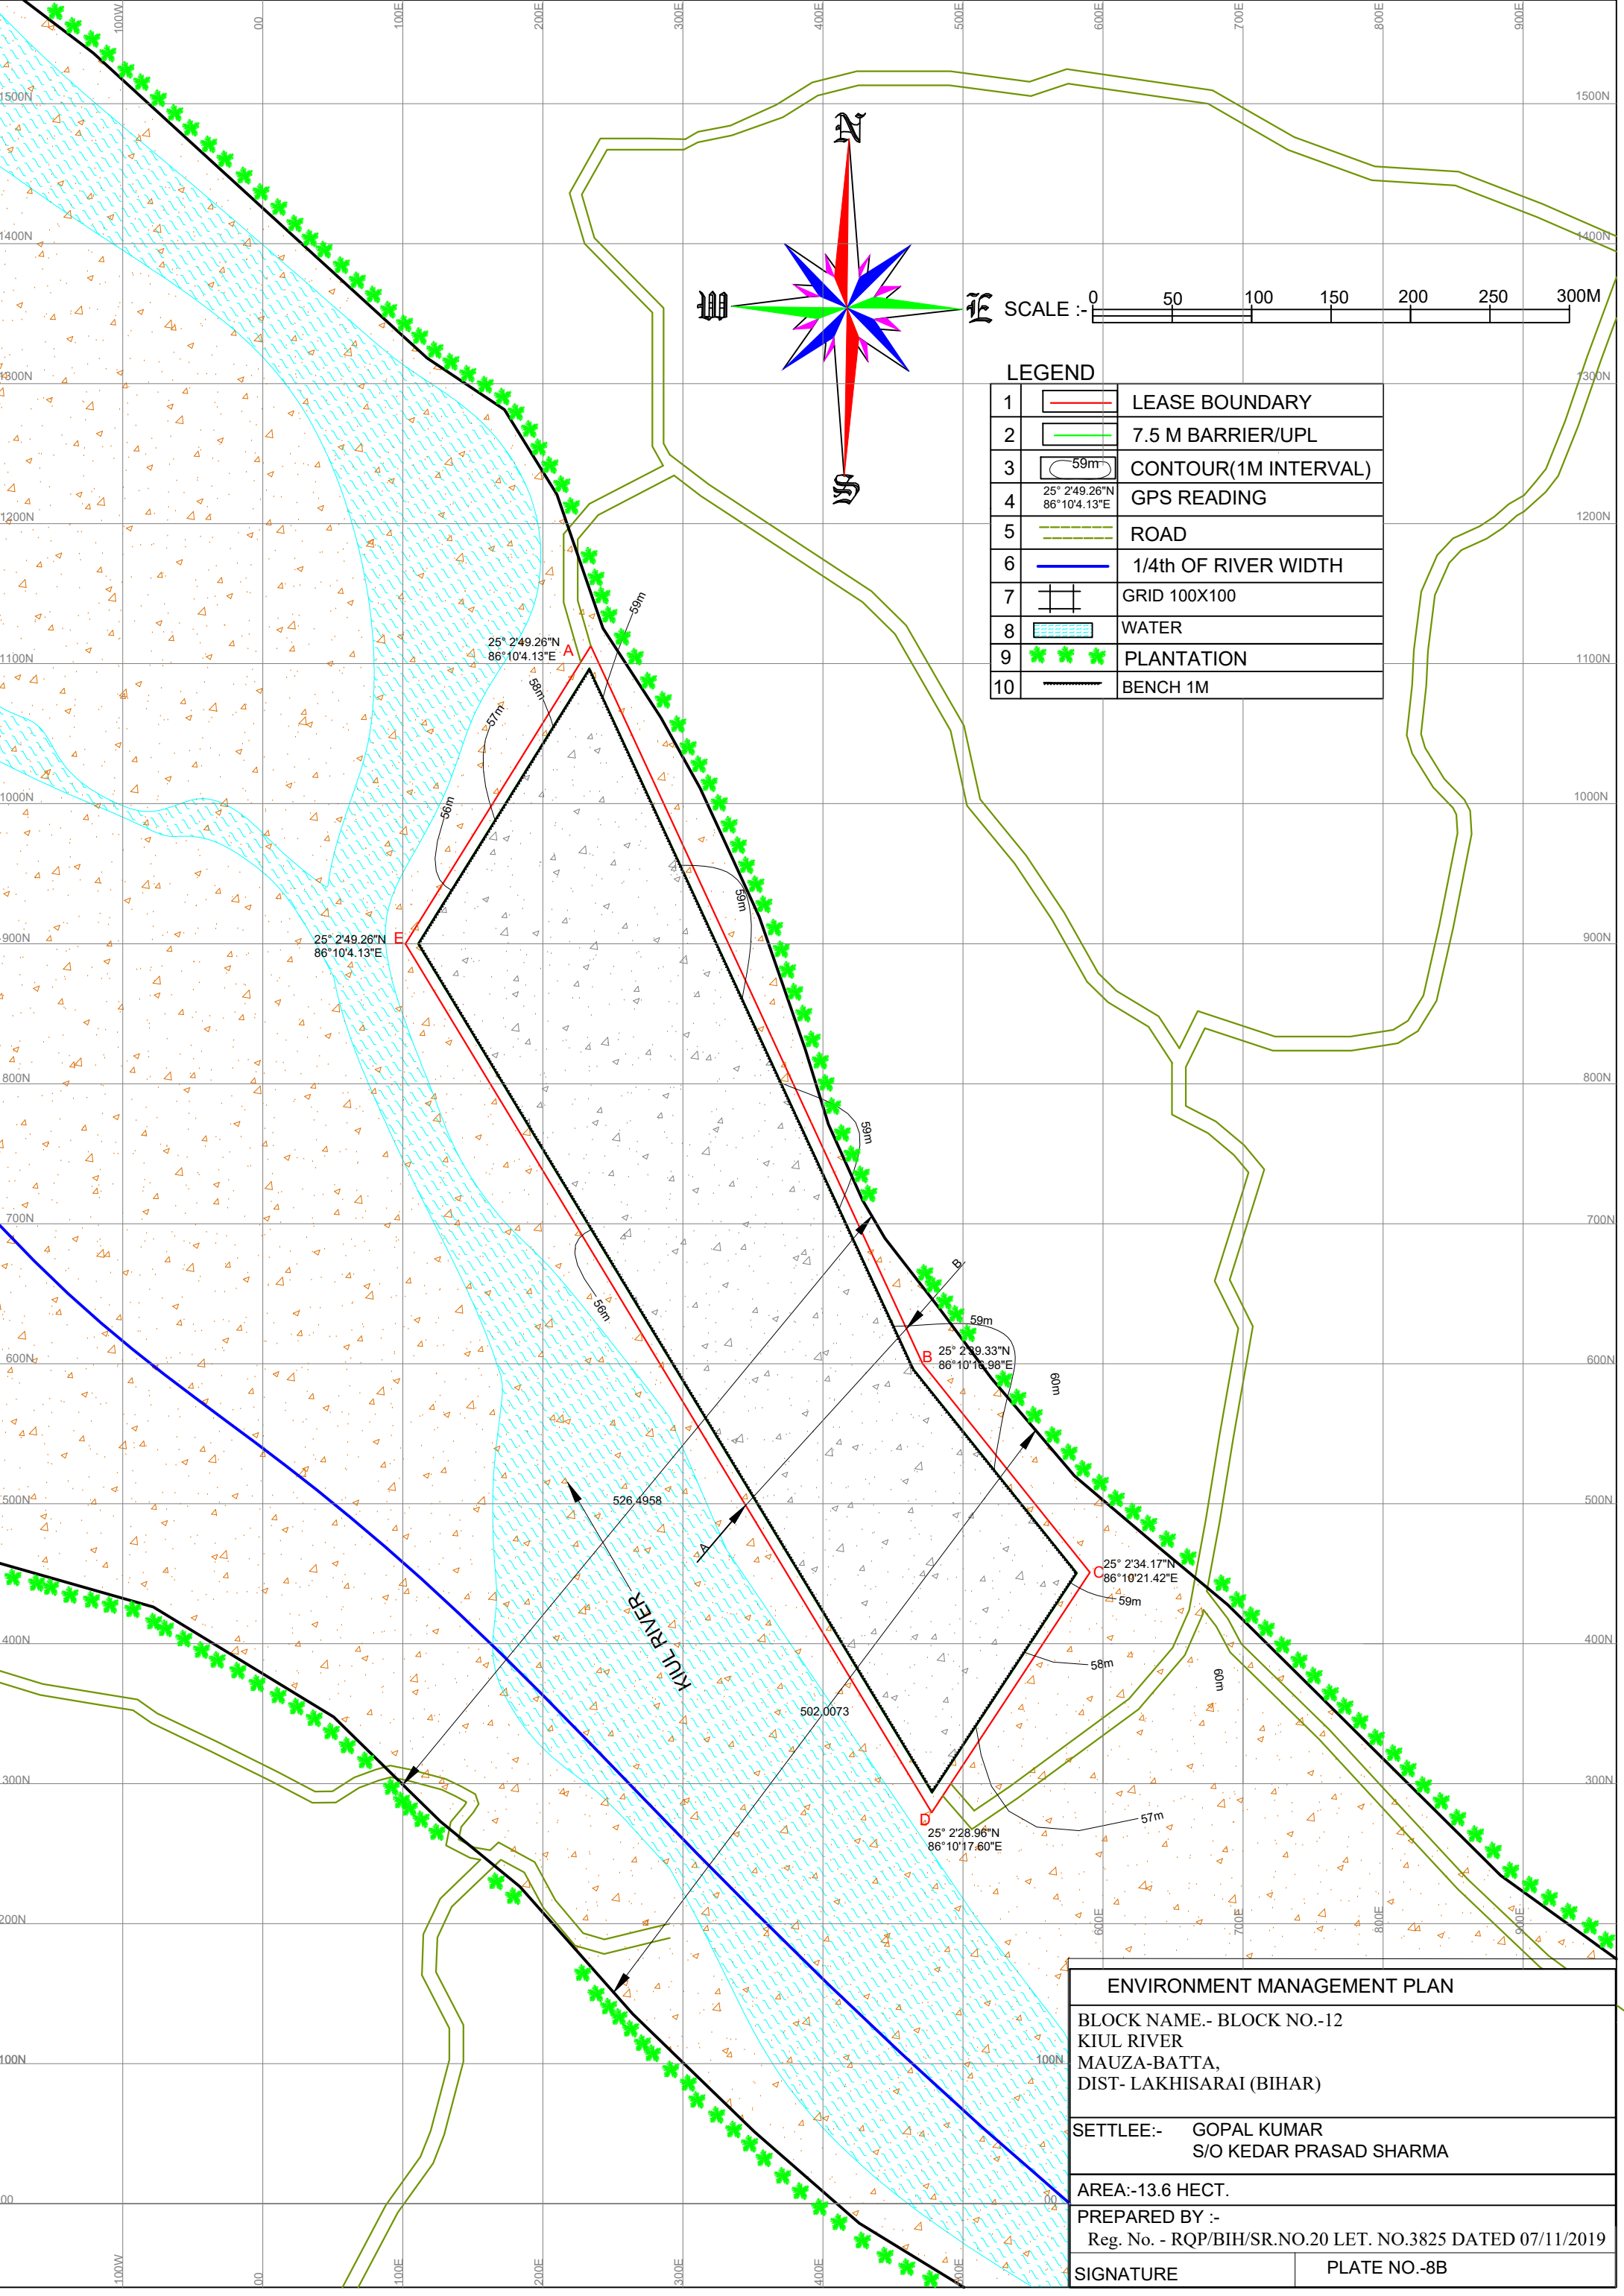

LEGEND		
1		LEASE BOUNDARY
2		7.5 M BARRIER/UPL
3		CONTOUR(1M INTERVAL)
4		GPS READING
5		ROAD
6		1/4th OF RIVER WIDTH
7		GRID 100X100
8		WATER
9		PLANTATION
10		BENCH 1M

ENVIRONMENT MANAGEMENT PLAN	
BLOCK NAME.- BLOCK NO.-12 KIUL RIVER MAUZA-BATTA, DIST- LAKHISARAI (BIHAR)	
SETTLEE:- GOPAL KUMAR S/O KEDAR PRASAD SHARMA	
AREA:-13.6 HECT.	
PREPARED BY :- Reg. No. - RQP/BIH/SR.NO.20 LET. NO.3825 DATED 07/11/2019	
SIGNATURE	PLATE NO.-8B