



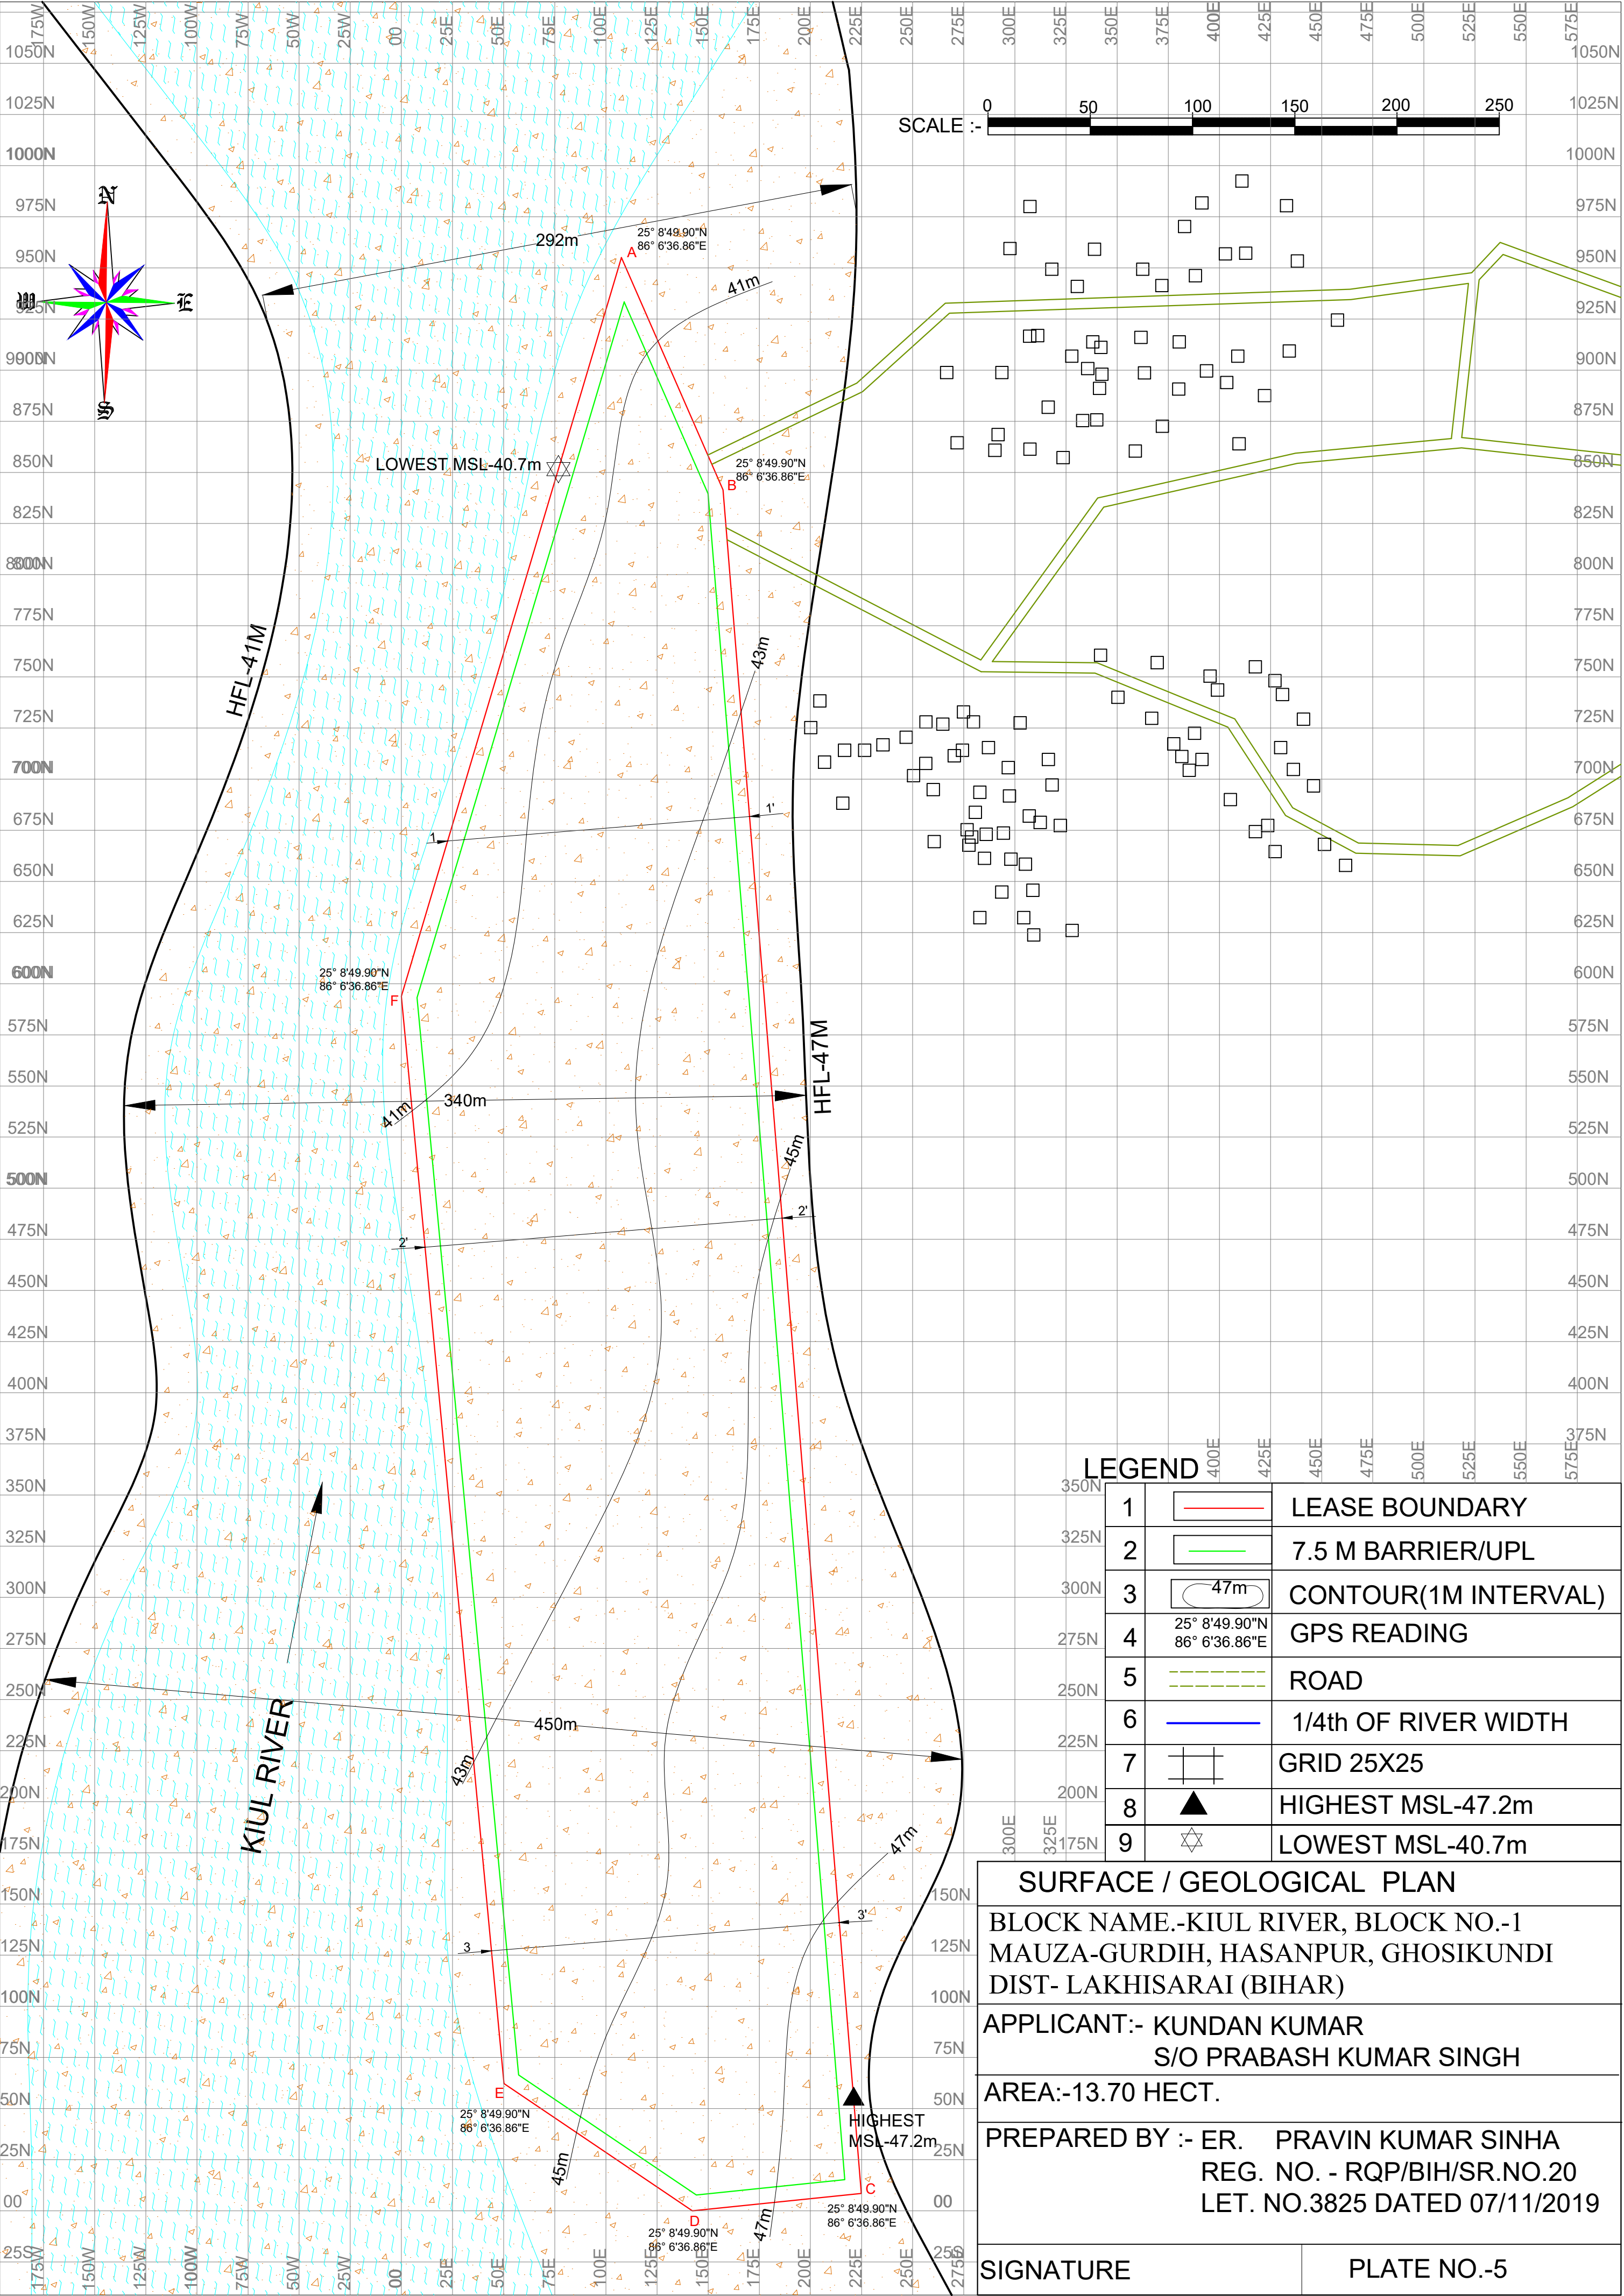

LEGEND		
1		LEASE BOUNDARY
2		7.5 M BARRIER/UPL
3		CONTOUR(1M INTERVAL)
4		GPS READING
5		ROAD
6		1/4th OF RIVER WIDTH
7		GRID 25X25
8		HIGHEST MSL-47.2m
9		LOWEST MSL-40.7m

SURFACE / GEOLOGICAL PLAN	
BLOCK NAME.-KIUL RIVER, BLOCK NO.-1 MAUZA-GURDIH, HASANPUR, GHOSIKUNDI DIST- LAKHISARAI (BIHAR)	
APPLICANT:- KUNDAN KUMAR S/O PRABASH KUMAR SINGH	
AREA:-13.70 HECT.	
PREPARED BY :- ER. PRAVIN KUMAR SINHA REG. NO. - RQP/BIH/SR.NO.20 LET. NO.3825 DATED 07/11/2019	
SIGNATURE	PLATE NO.-5

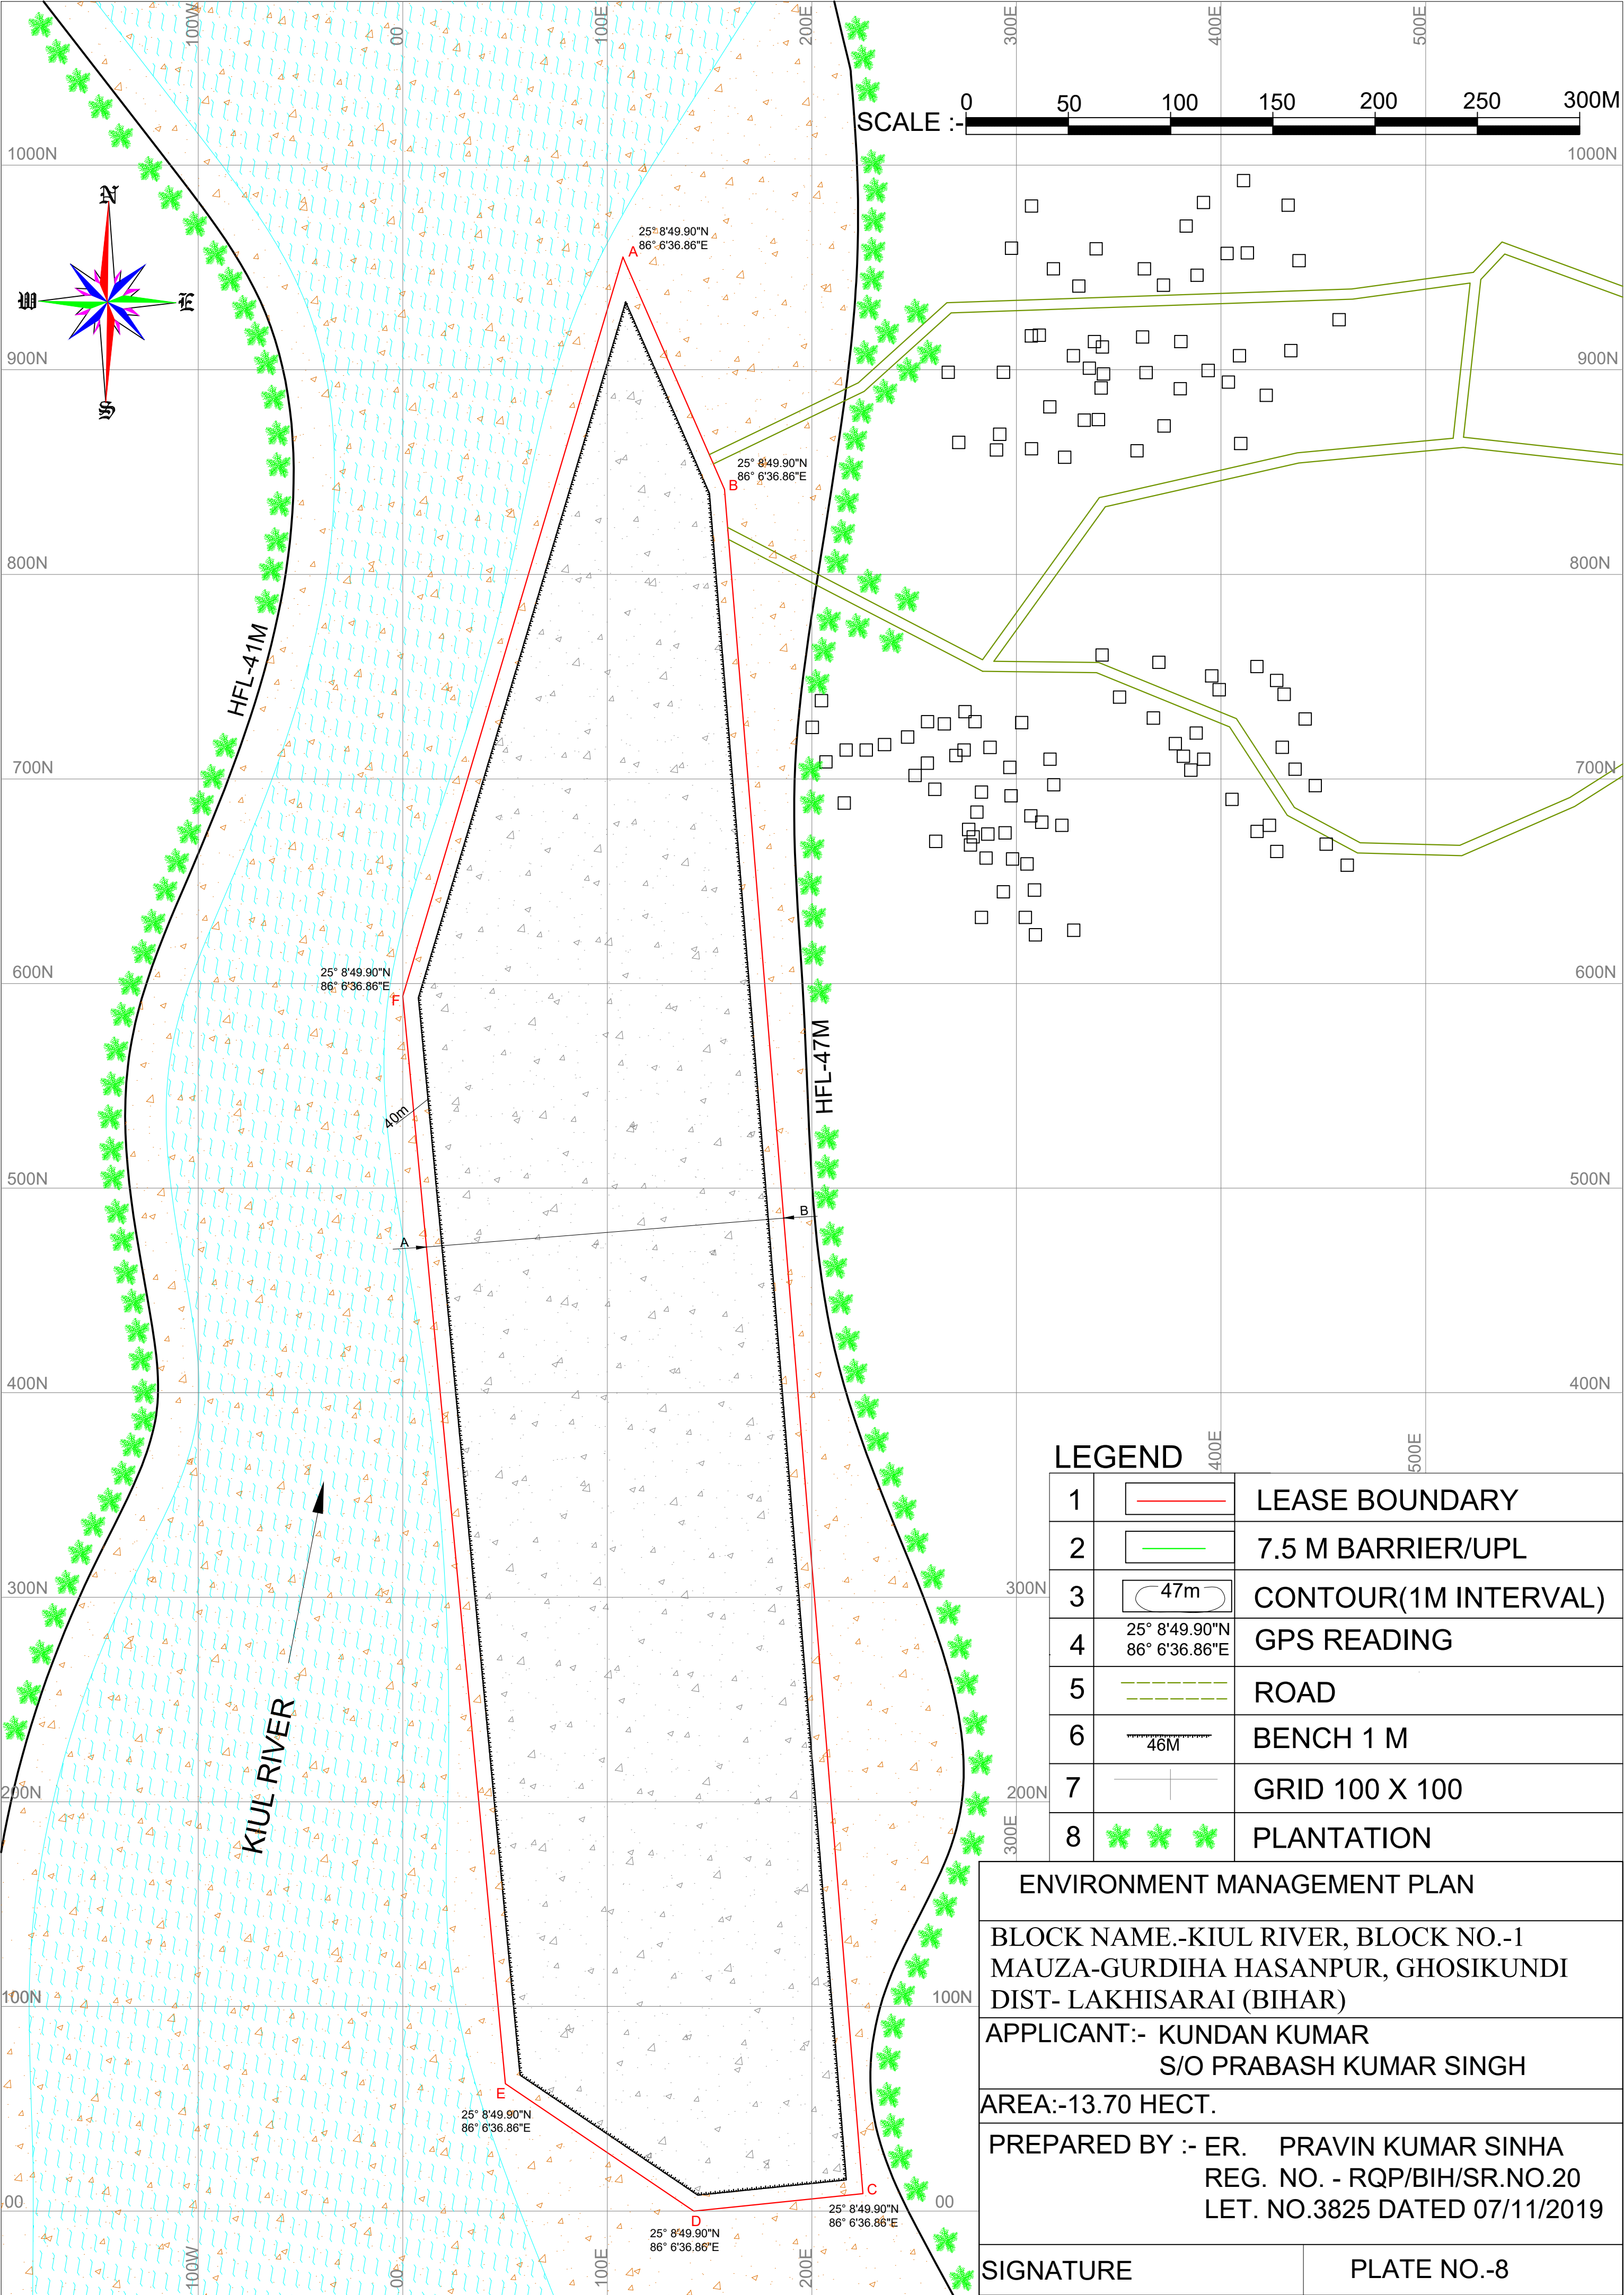

LEGEND

1		LEASE BOUNDARY
2		7.5 M BARRIER/UPL
3		CONTOUR(1M INTERVAL)
4		GPS READING
5		ROAD
6		BENCH 1 M
7		GRID 100 X 100
8		PLANTATION

ENVIRONMENT MANAGEMENT PLAN

BLOCK NAME.-KIUL RIVER, BLOCK NO.-1
MAUZA-GURDIHA HASANPUR, GHOSIKUNDI
DIST- LAKHISARAI (BIHAR)

APPLICANT:- KUNDAN KUMAR
S/O PRABASH KUMAR SINGH

AREA:-13.70 HECT.

PREPARED BY :- ER. PRAVIN KUMAR SINHA
REG. NO. - RQP/BIH/SR.NO.20
LET. NO.3825 DATED 07/11/2019

SIGNATURE

PLATE NO.-8