



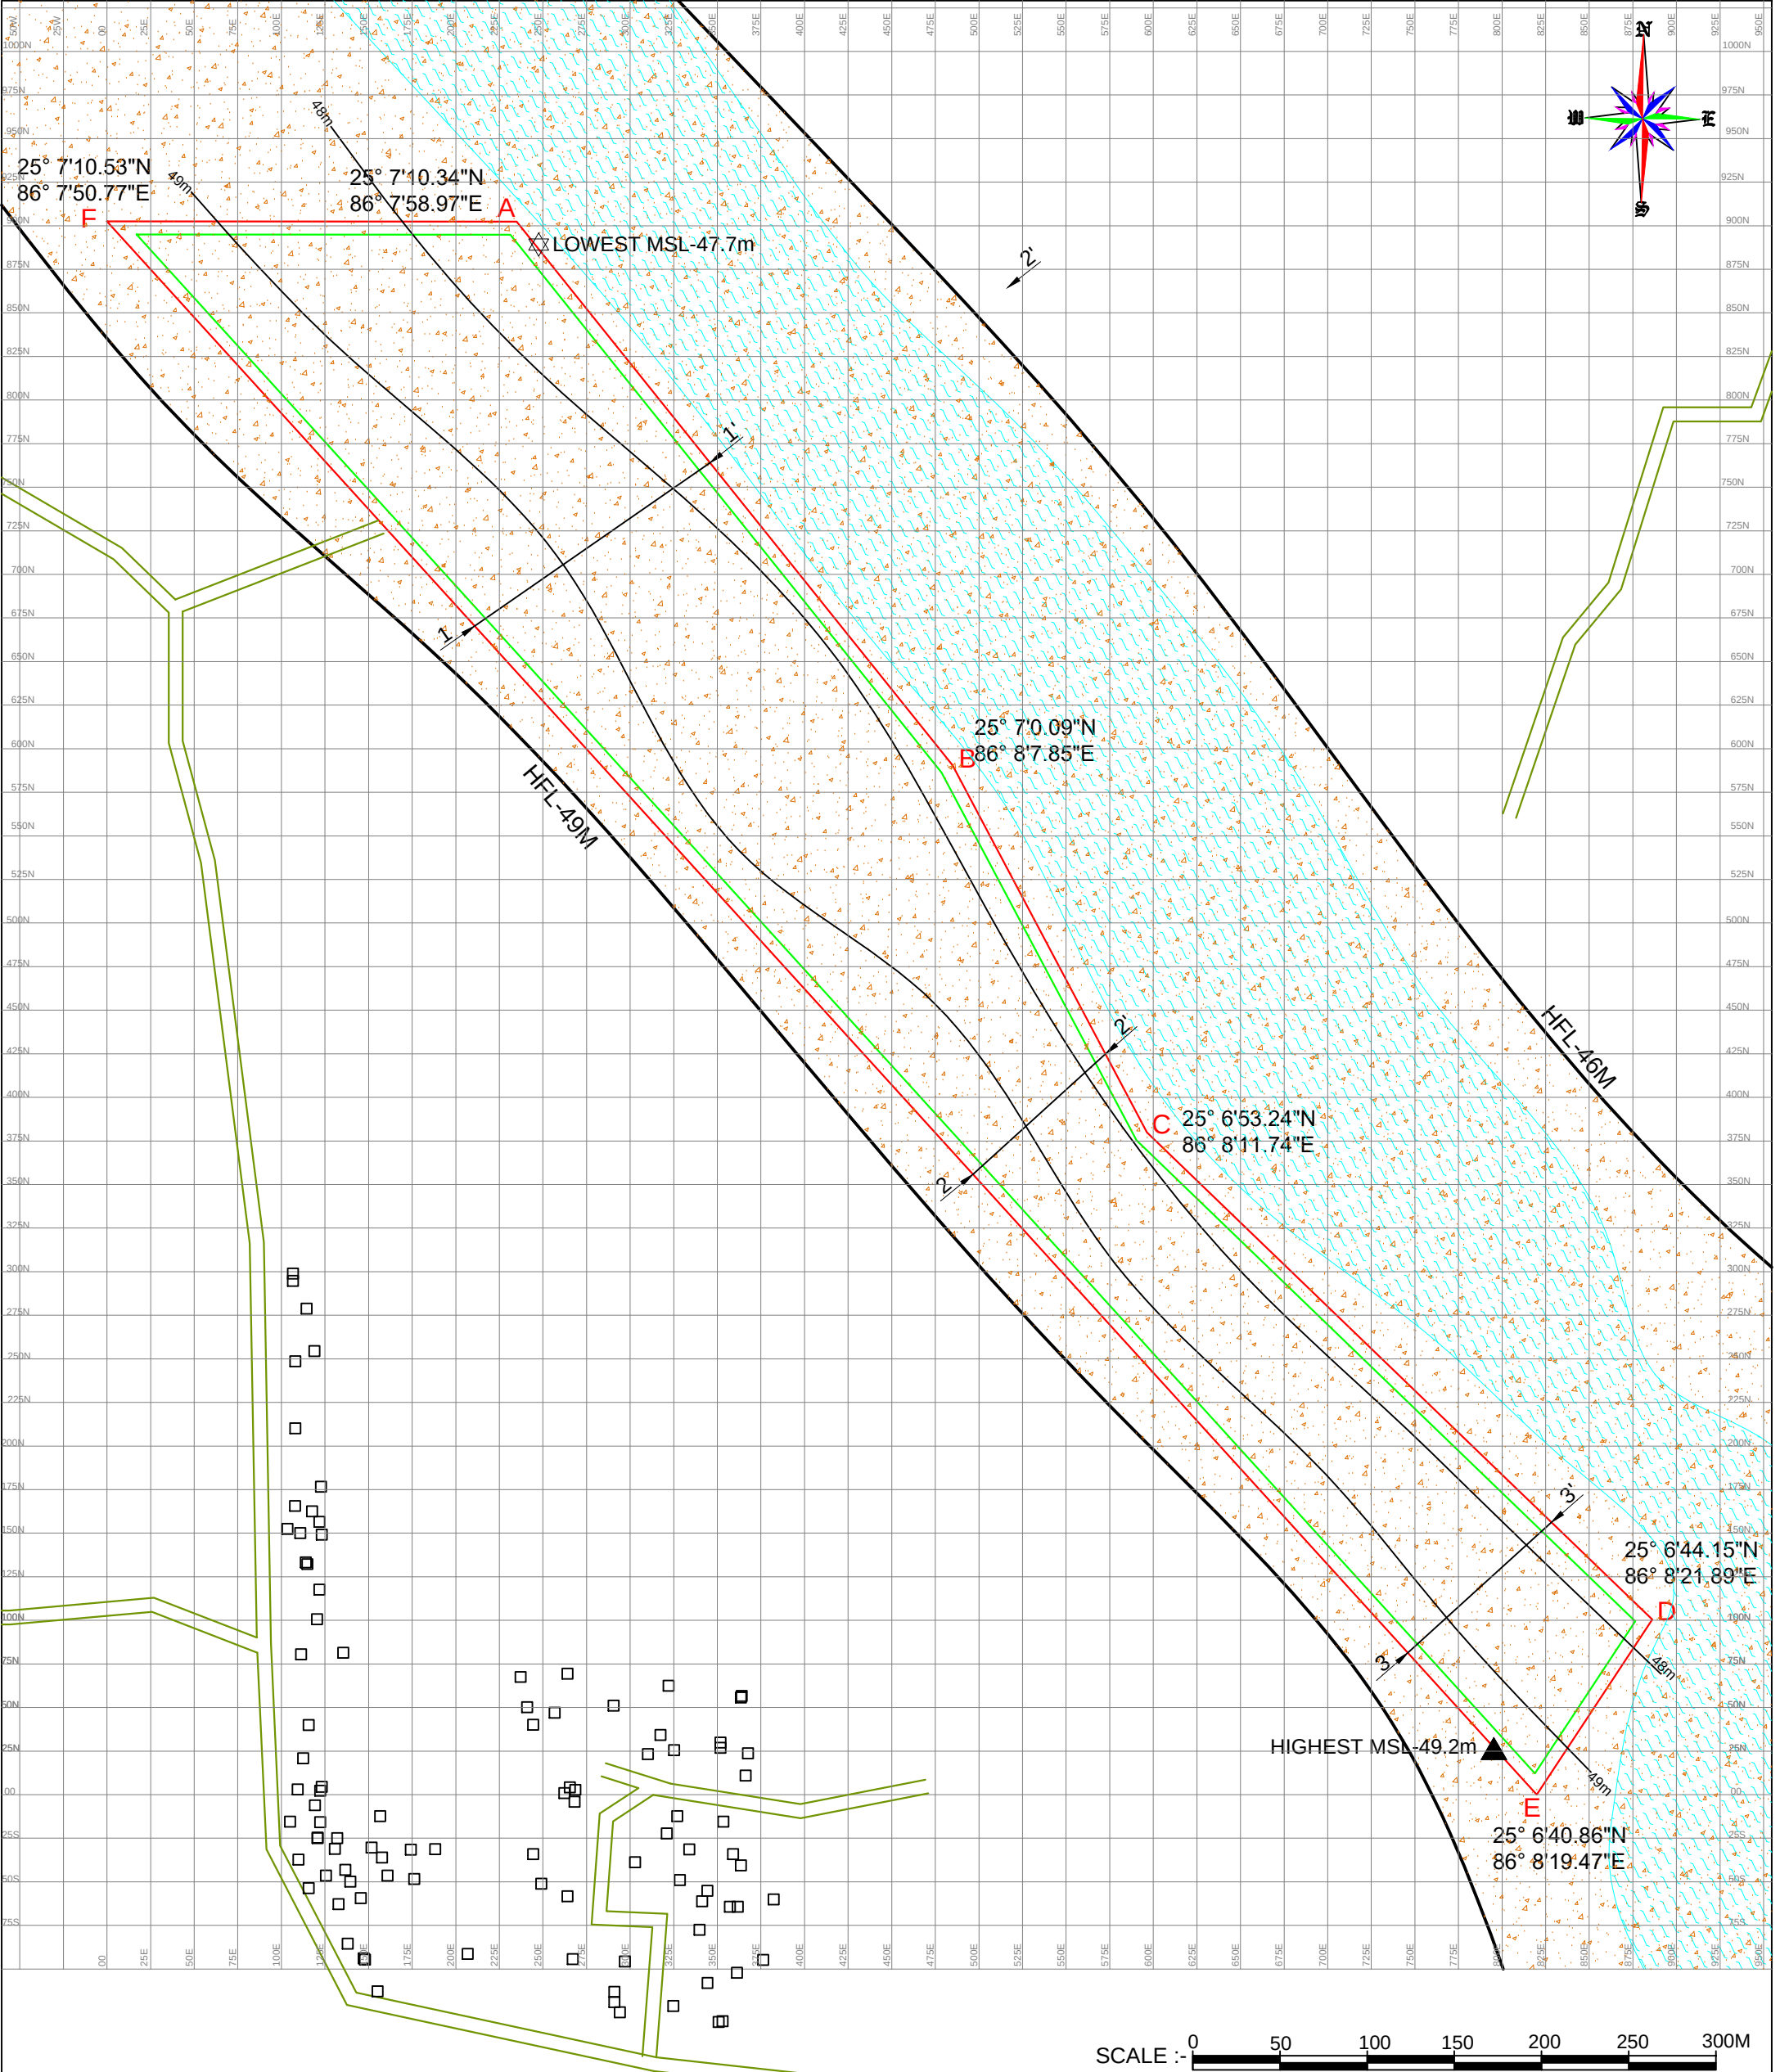


SURFACE / GEOLOGICAL PLAN	
BLOCK NAME.-KIUL RIVER, CLUSTER-1 (BLOCK-3) MAUZA-JHINAURA, CHANAN DIST- LAKHISARAI (BIHAR)	
SETTLEE:- M/S VINAY CONSTRUCTIONS PROP-RAMNARESH SINGH YADAV	
AREA:-14.90 HECT.	
PREPARED BY :- ER. PRAVIN KUMAR SINHA REG. NO. - RQP/BIH/SR.NO.20 LETTER NO.3825 DATED 07/11/2019	
SIGNATURE	PLATE NO.-5A

LEGEND		
1		LEASE BOUNDARY
2		7.5 M BARRIER/UPL
3		CONTOUR(1M INTERVAL)
4		GPS READING
5		ROAD
6		1/4th OF RIVER WIDTH
7		GRID 25X25
8		HIGHEST MSL-49.2m
9		LOWEST MSL-47.7m
10		

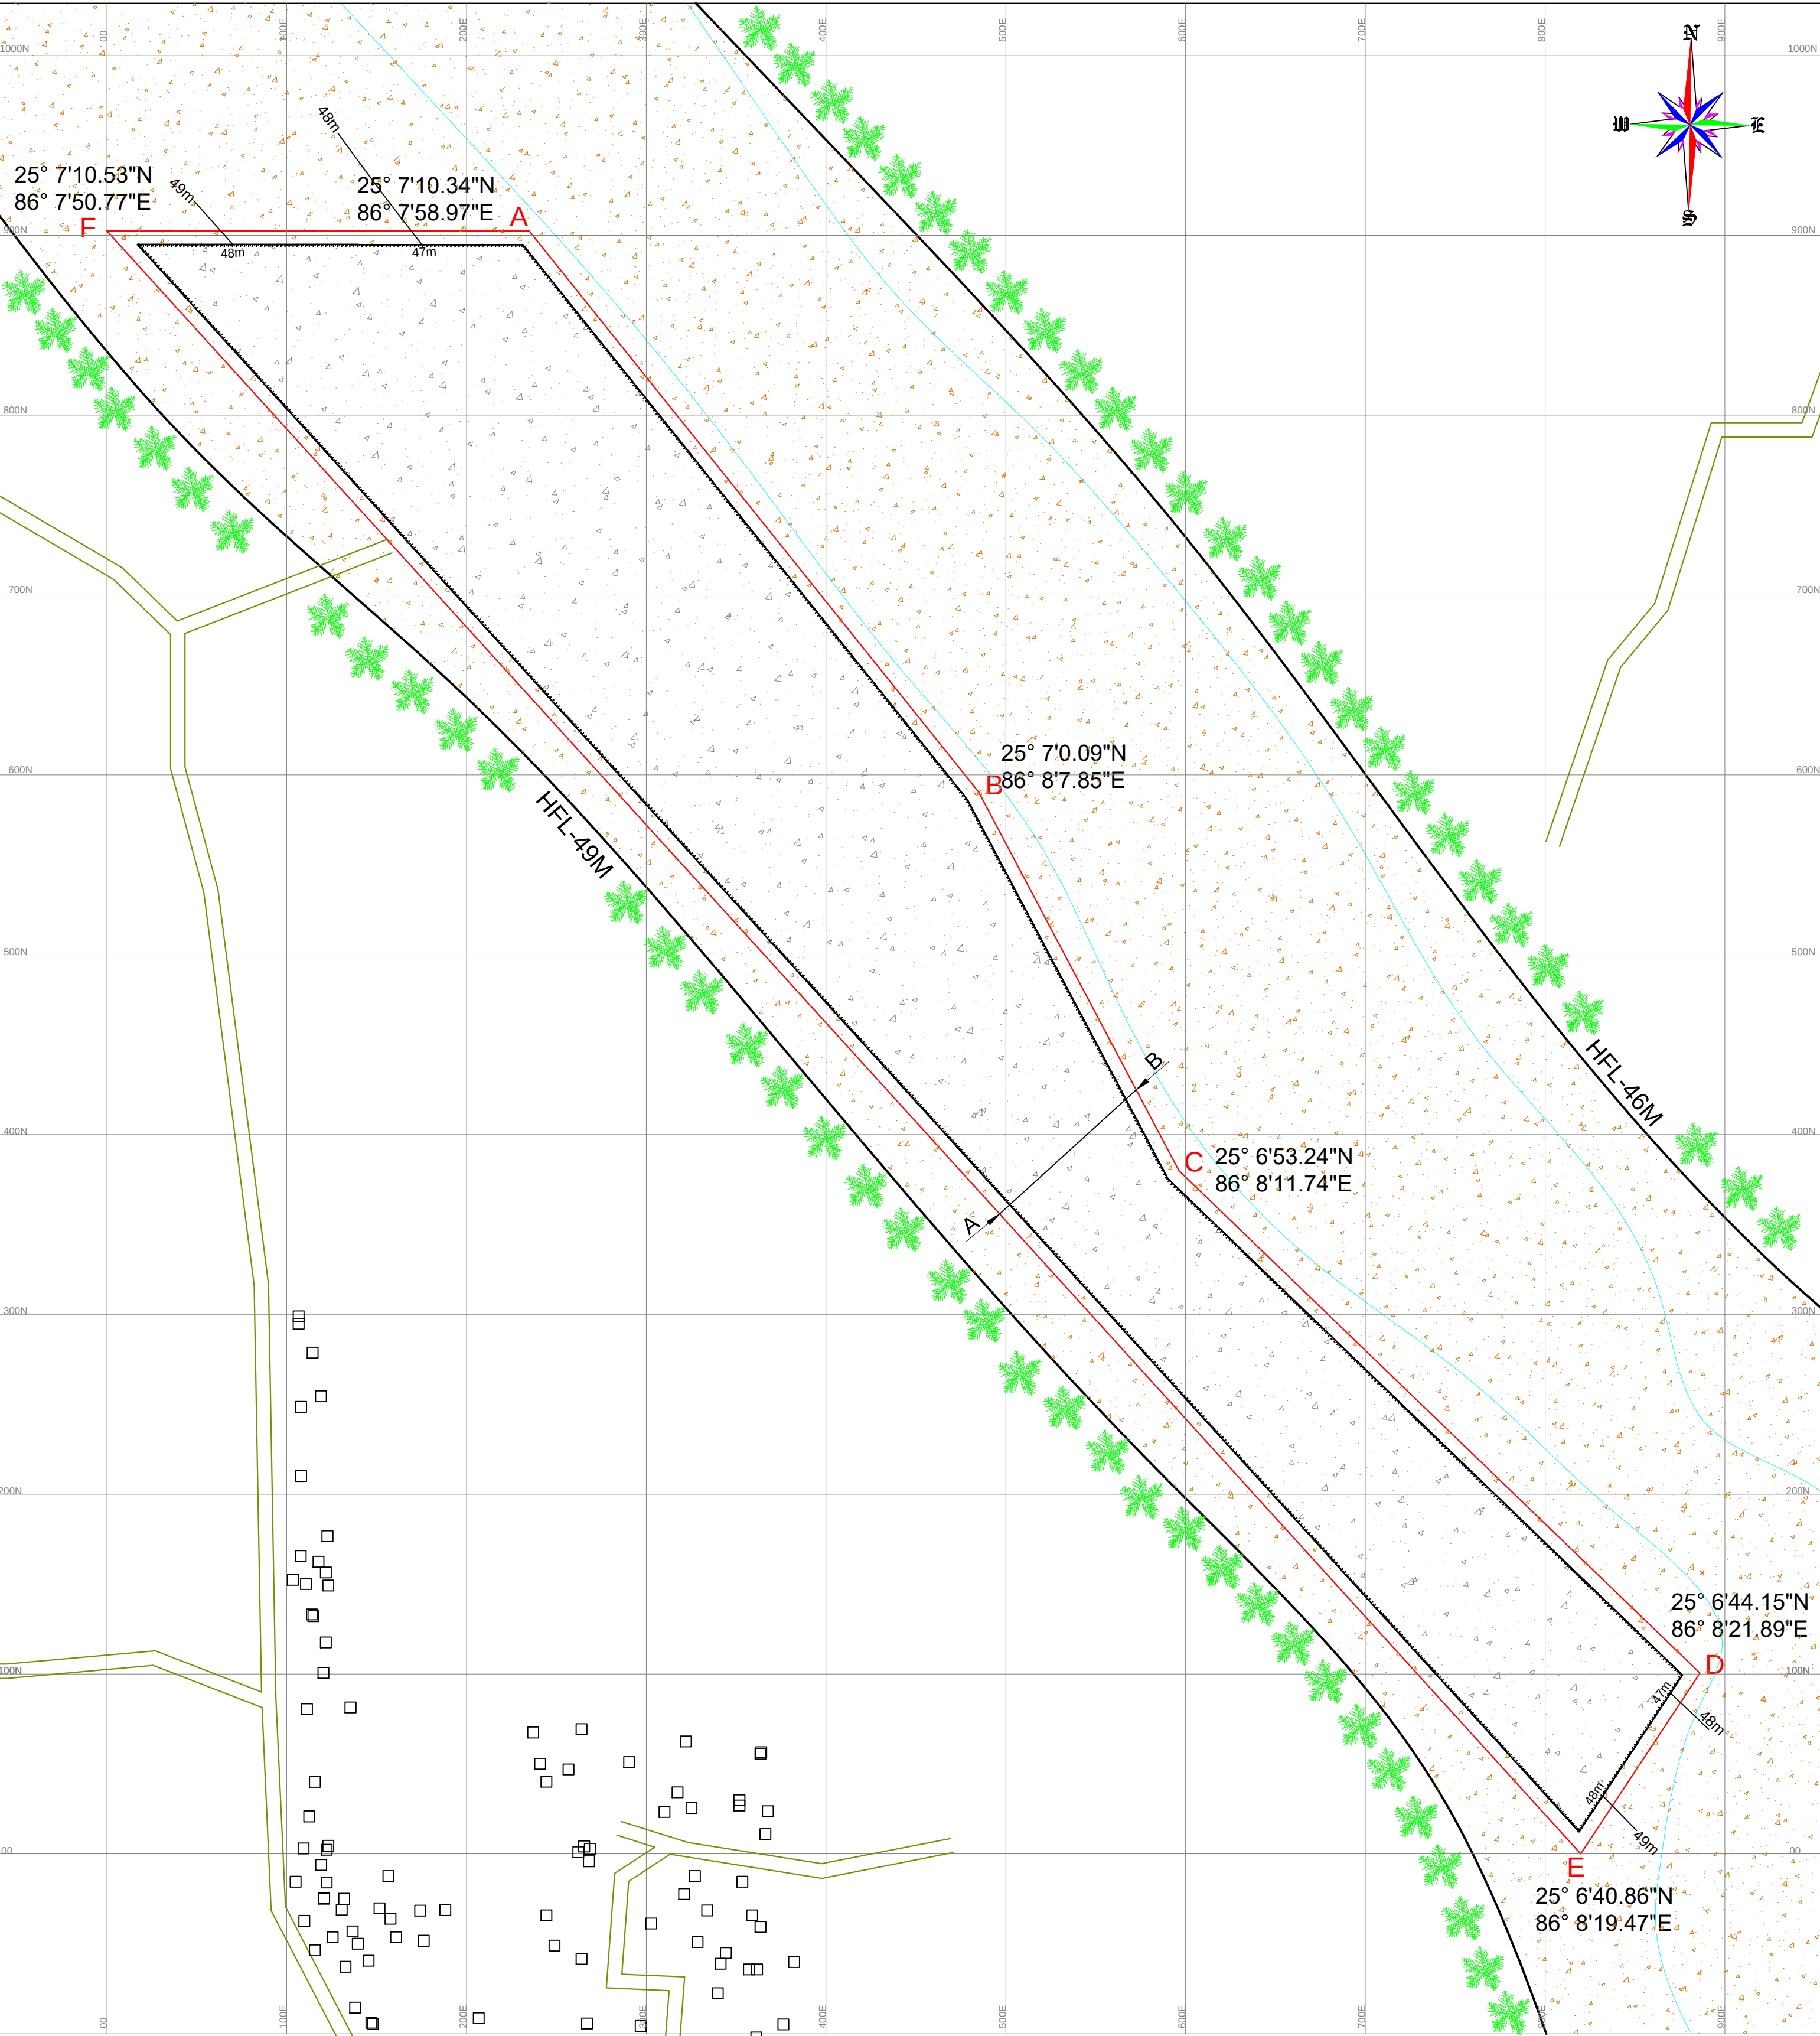

ENVIRONMENT MANAGEMENT PLAN	
BLOCK NAME.-KIUL RIVER, CLUSTER-1 (BLOCK-3) MAUZA-JHINAURA, CHANAN DIST- LAKHISARAI (BIHAR)	
SETTLEE:-	M/S VINAY CONSTRUCTIONS PROP-RAMNARESH SINGH YADAV
AREA:-14.90 HECT.	
PREPARED BY :- ER. PRAVIN KUMAR SINHA REG. NO. - RQP/BIH/SR.NO.20 LETTER NO.3825 DATED 07/11/2019	
SIGNATURE	PLATE NO.-8A

LEGEND		
1		LEASE BOUNDARY
2		7.5 M BARRIER/UPL
3		CONTOUR(1M INTERVAL)
4		GPS READING
5		ROAD
6		BENCH 1 M
7		GRID 100X100
8		
9		
10		

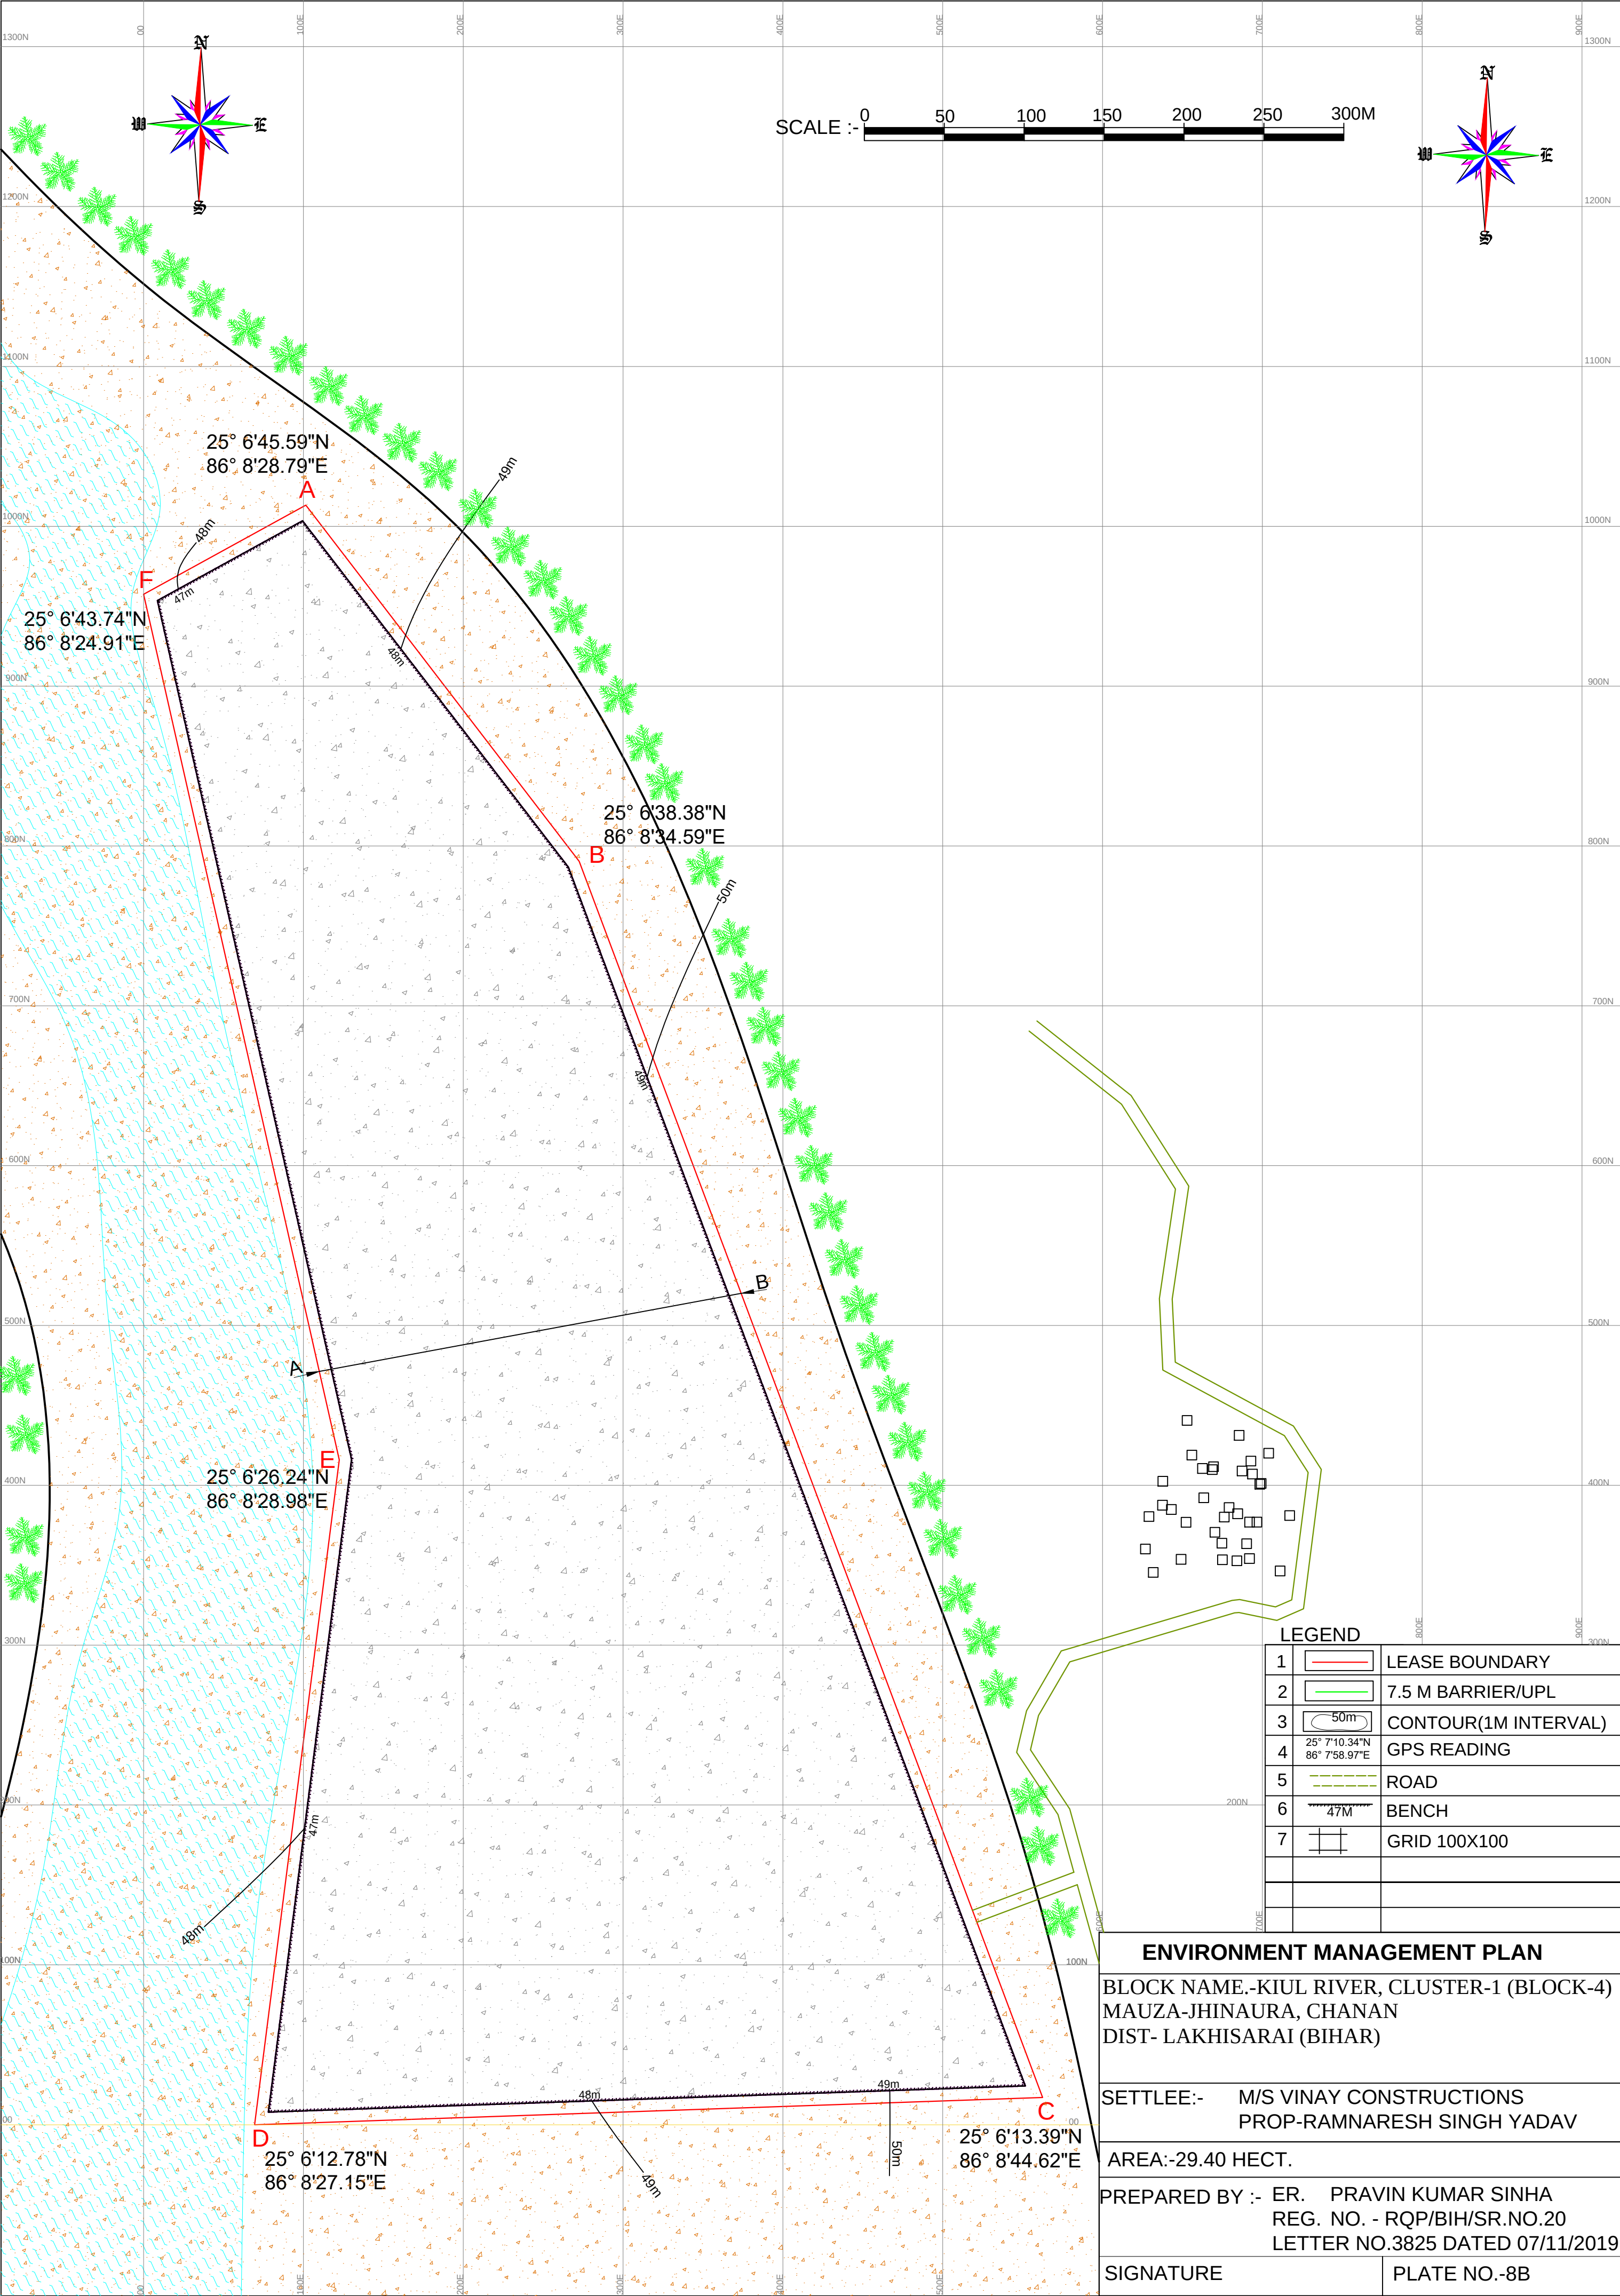

LEGEND

1		LEASE BOUNDARY
2		7.5 M BARRIER/UPL
3		CONTOUR(1M INTERVAL)
4		GPS READING
5		ROAD
6		BENCH
7		GRID 100X100

ENVIRONMENT MANAGEMENT PLAN

BLOCK NAME.-KIUL RIVER, CLUSTER-1 (BLOCK-4)
MAUZA-JHINAURA, CHANAN
DIST- LAKHISARAI (BIHAR)

SETTLEE:- M/S VINAY CONSTRUCTIONS
PROP-RAMNARESH SINGH YADAV

AREA:-29.40 HECT.

PREPARED BY :- ER. PRAVIN KUMAR SINHA
REG. NO. - RQP/BIH/SR.NO.20
LETTER NO.3825 DATED 07/11/2019

SIGNATURE PLATE NO.-8B

