





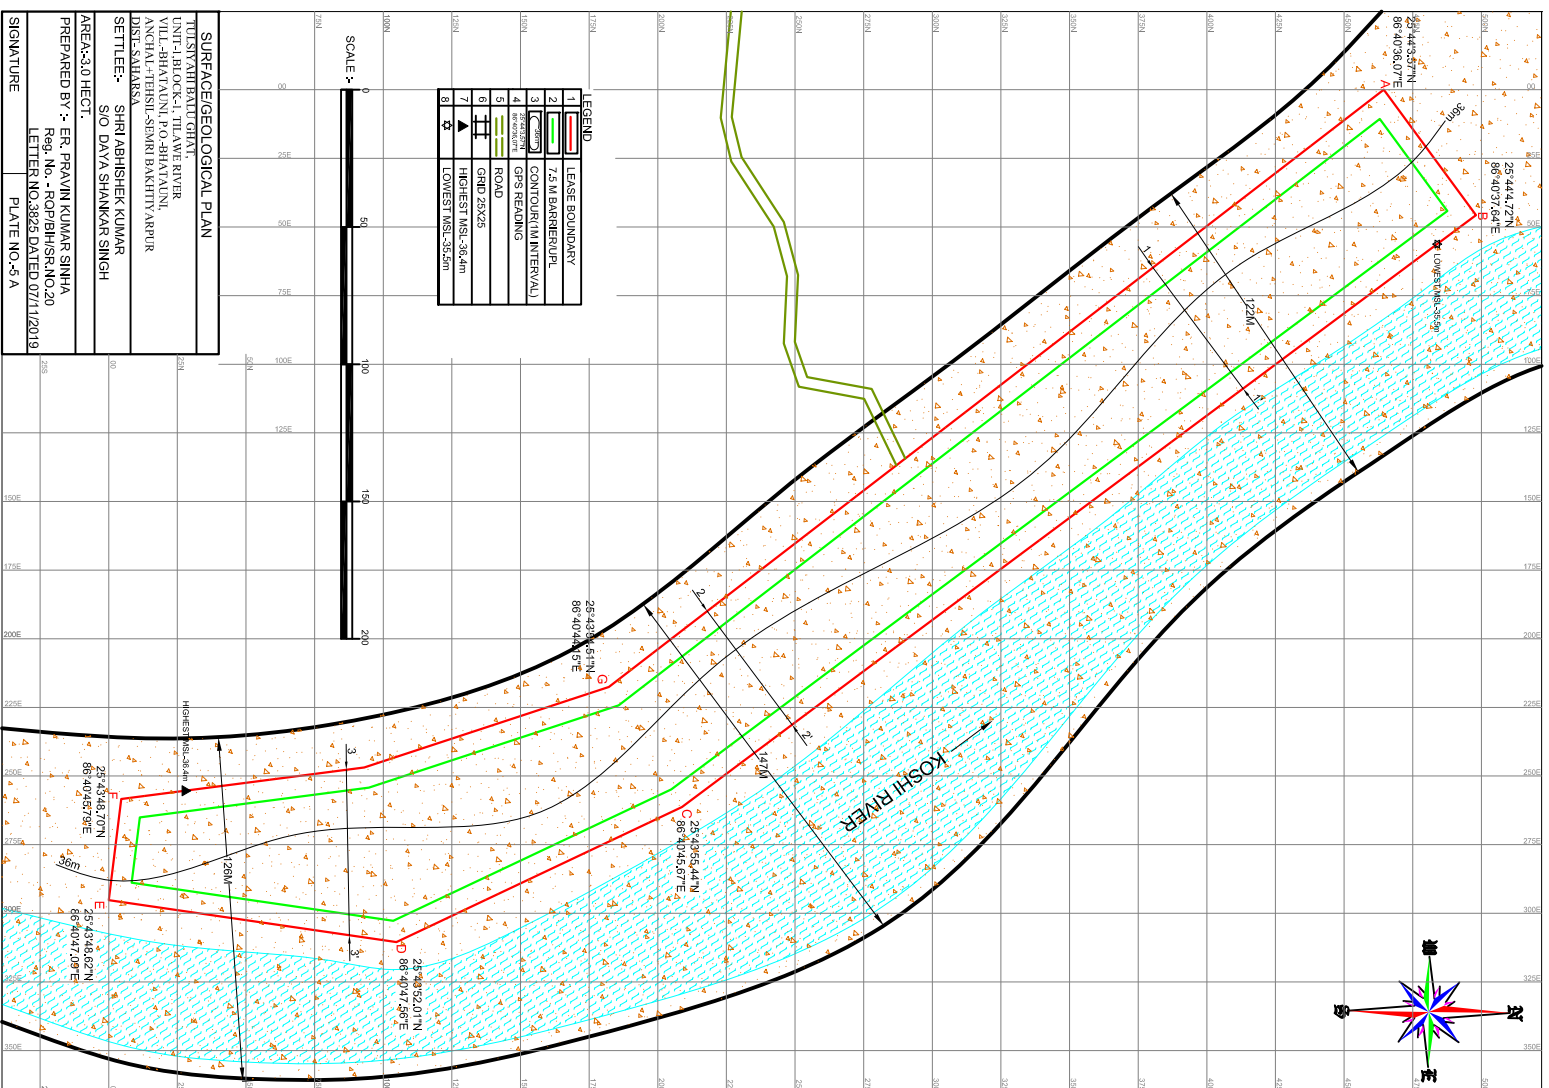

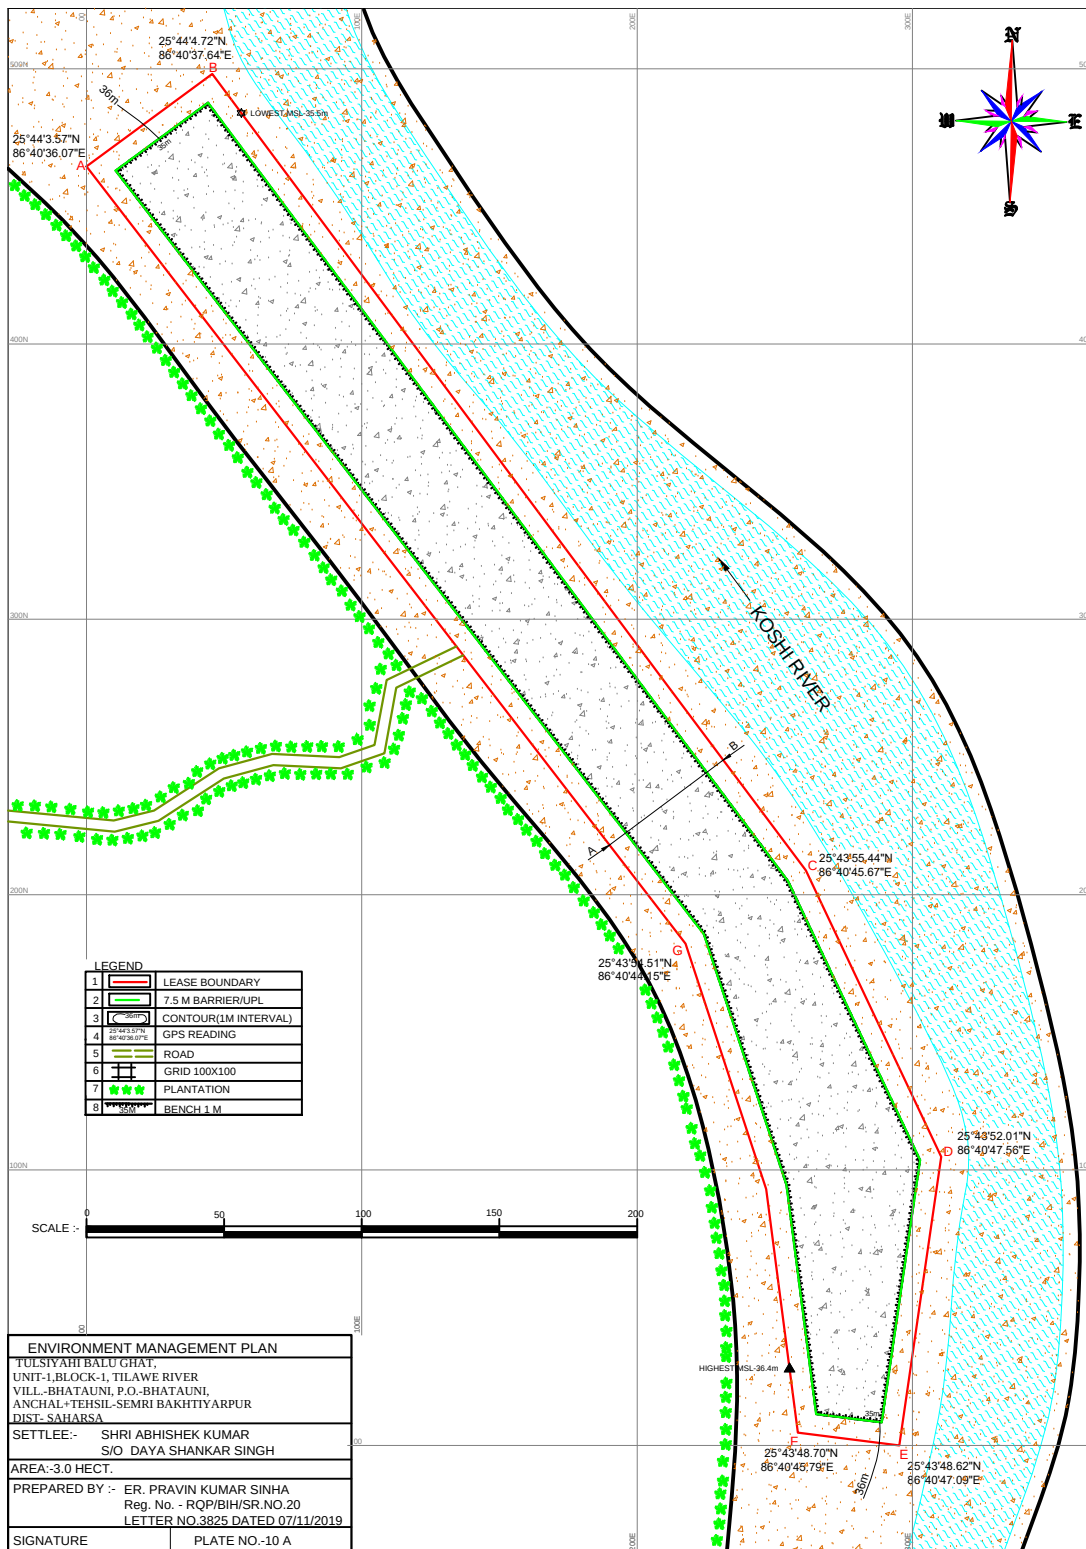

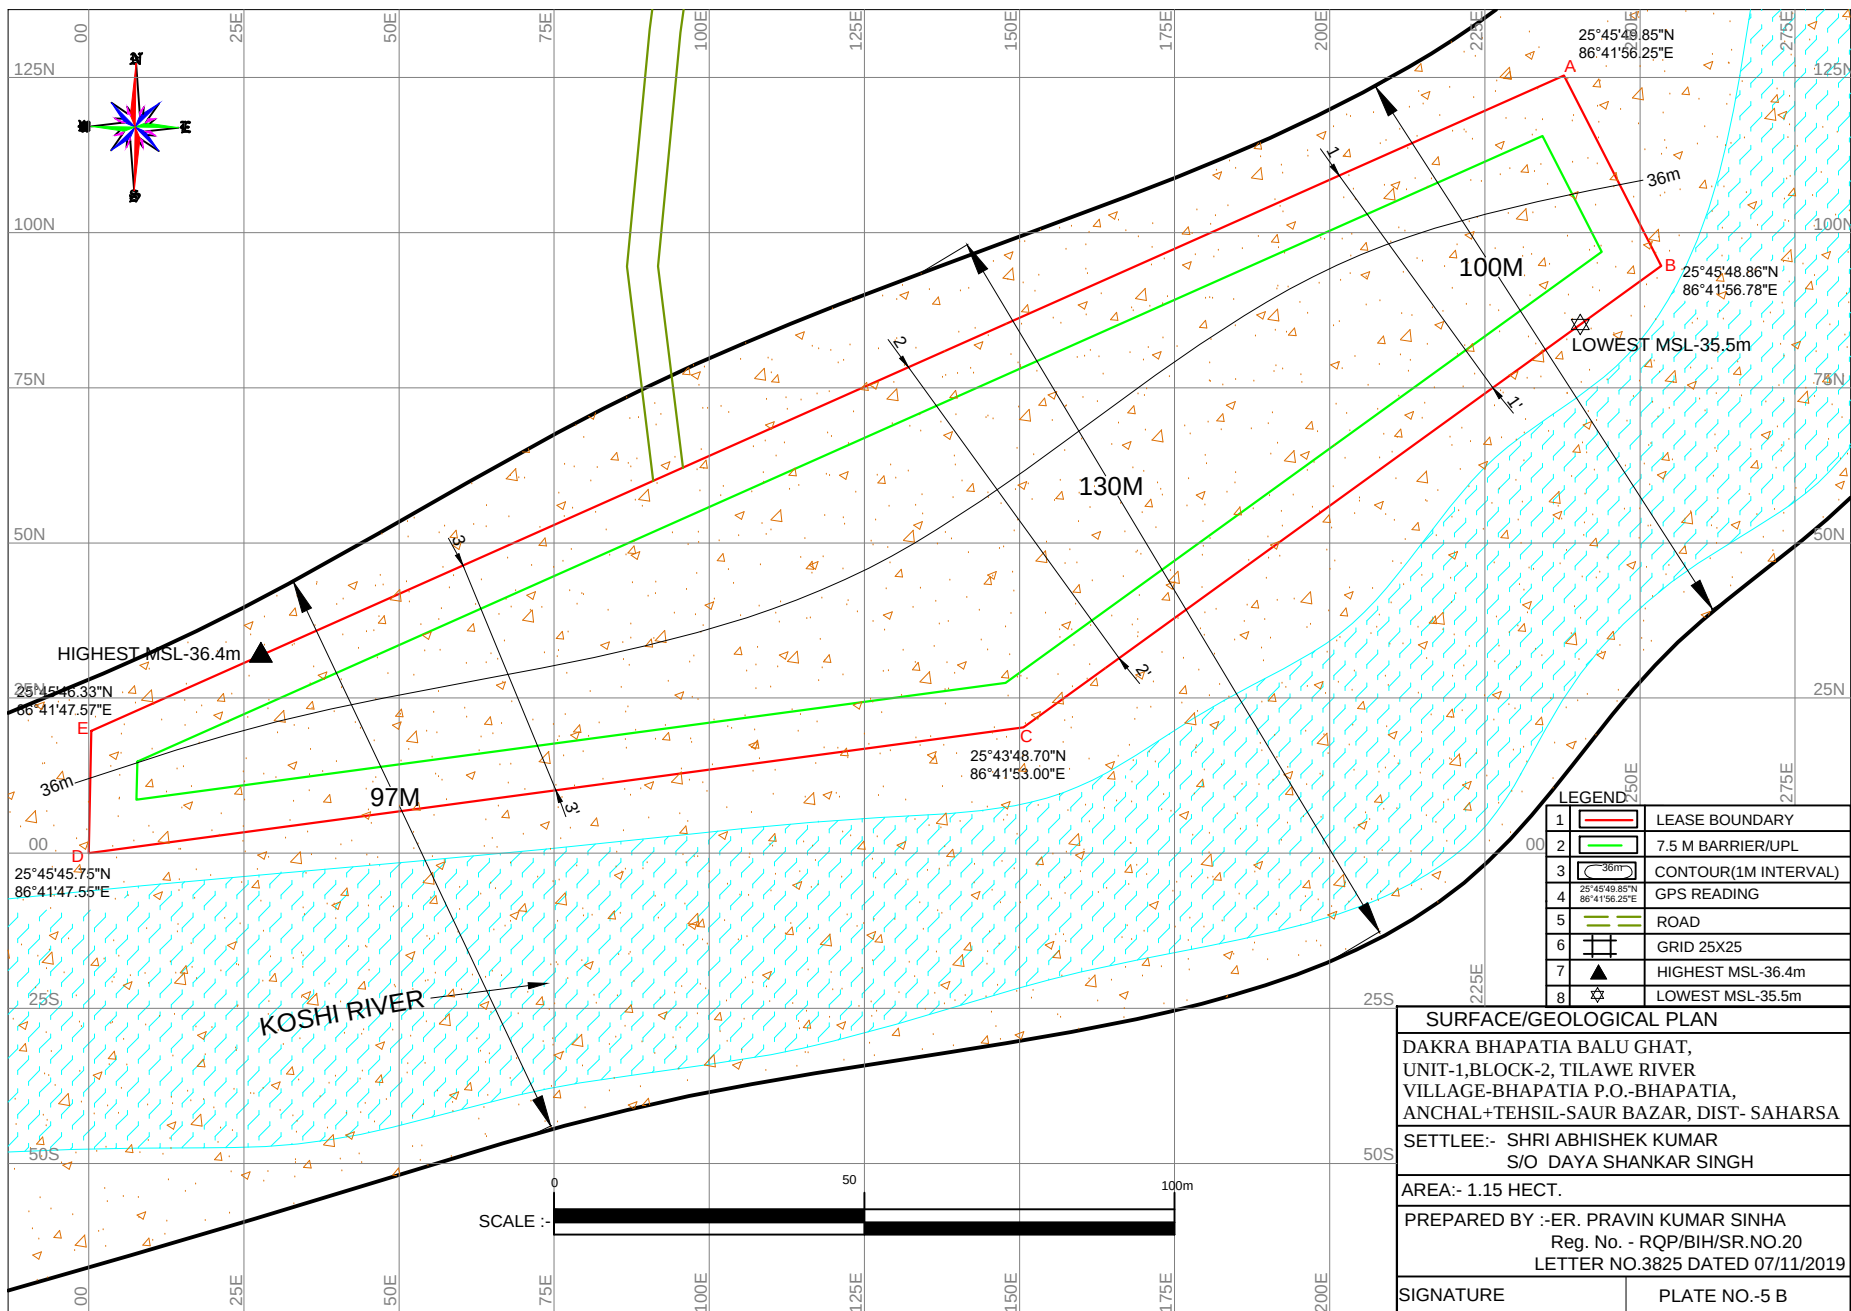

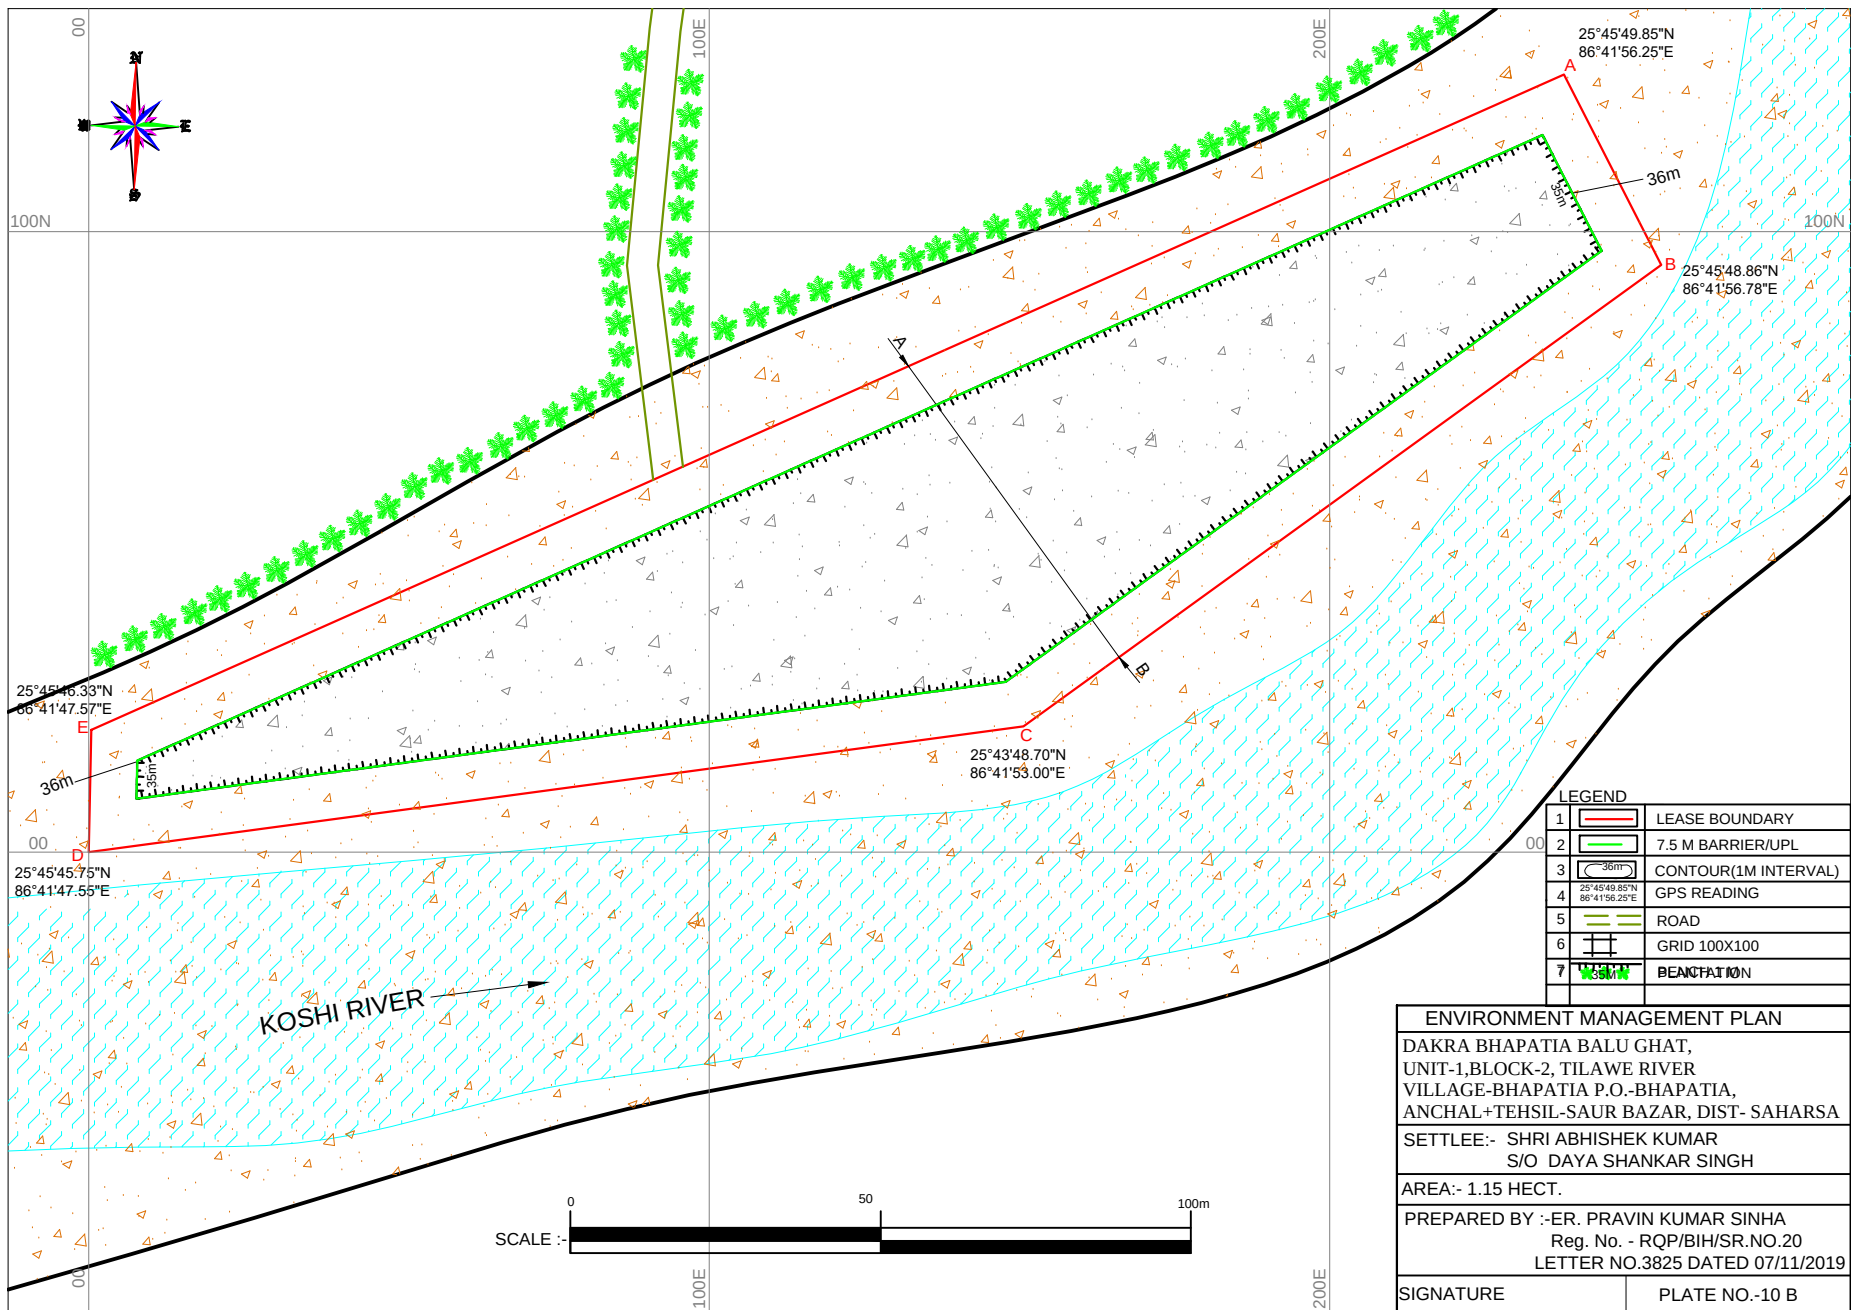

LEGEND

1		LEASE BOUNDARY
2		7.5 M BARRIER/UPL
3		CONTOUR(1M INTERVAL)
4		GPS READING
5		ROAD
6		GRID 100X100
7		VEGETATION

ENVIRONMENT MANAGEMENT PLAN

DAKRA BHAPATIA BALU GHAT,
UNIT-1,BLOCK-2, TILAWA RIVER
VILLAGE-BHAPATIA P.O.-BHAPATIA,
ANCHAL+TEHSIL-SAUR BAZAR, DIST- SAHARSA

SETTLEE:- SHRI ABHISHEK KUMAR
S/O DAYA SHANKAR SINGH

AREA:- 1.15 HECT.

PREPARED BY :-ER. PRAVIN KUMAR SINHA
Reg. No. - RQP/BIH/SR.NO.20
LETTER NO.3825 DATED 07/11/2019

SIGNATURE

PLATE NO.-10 B

