


PLATES

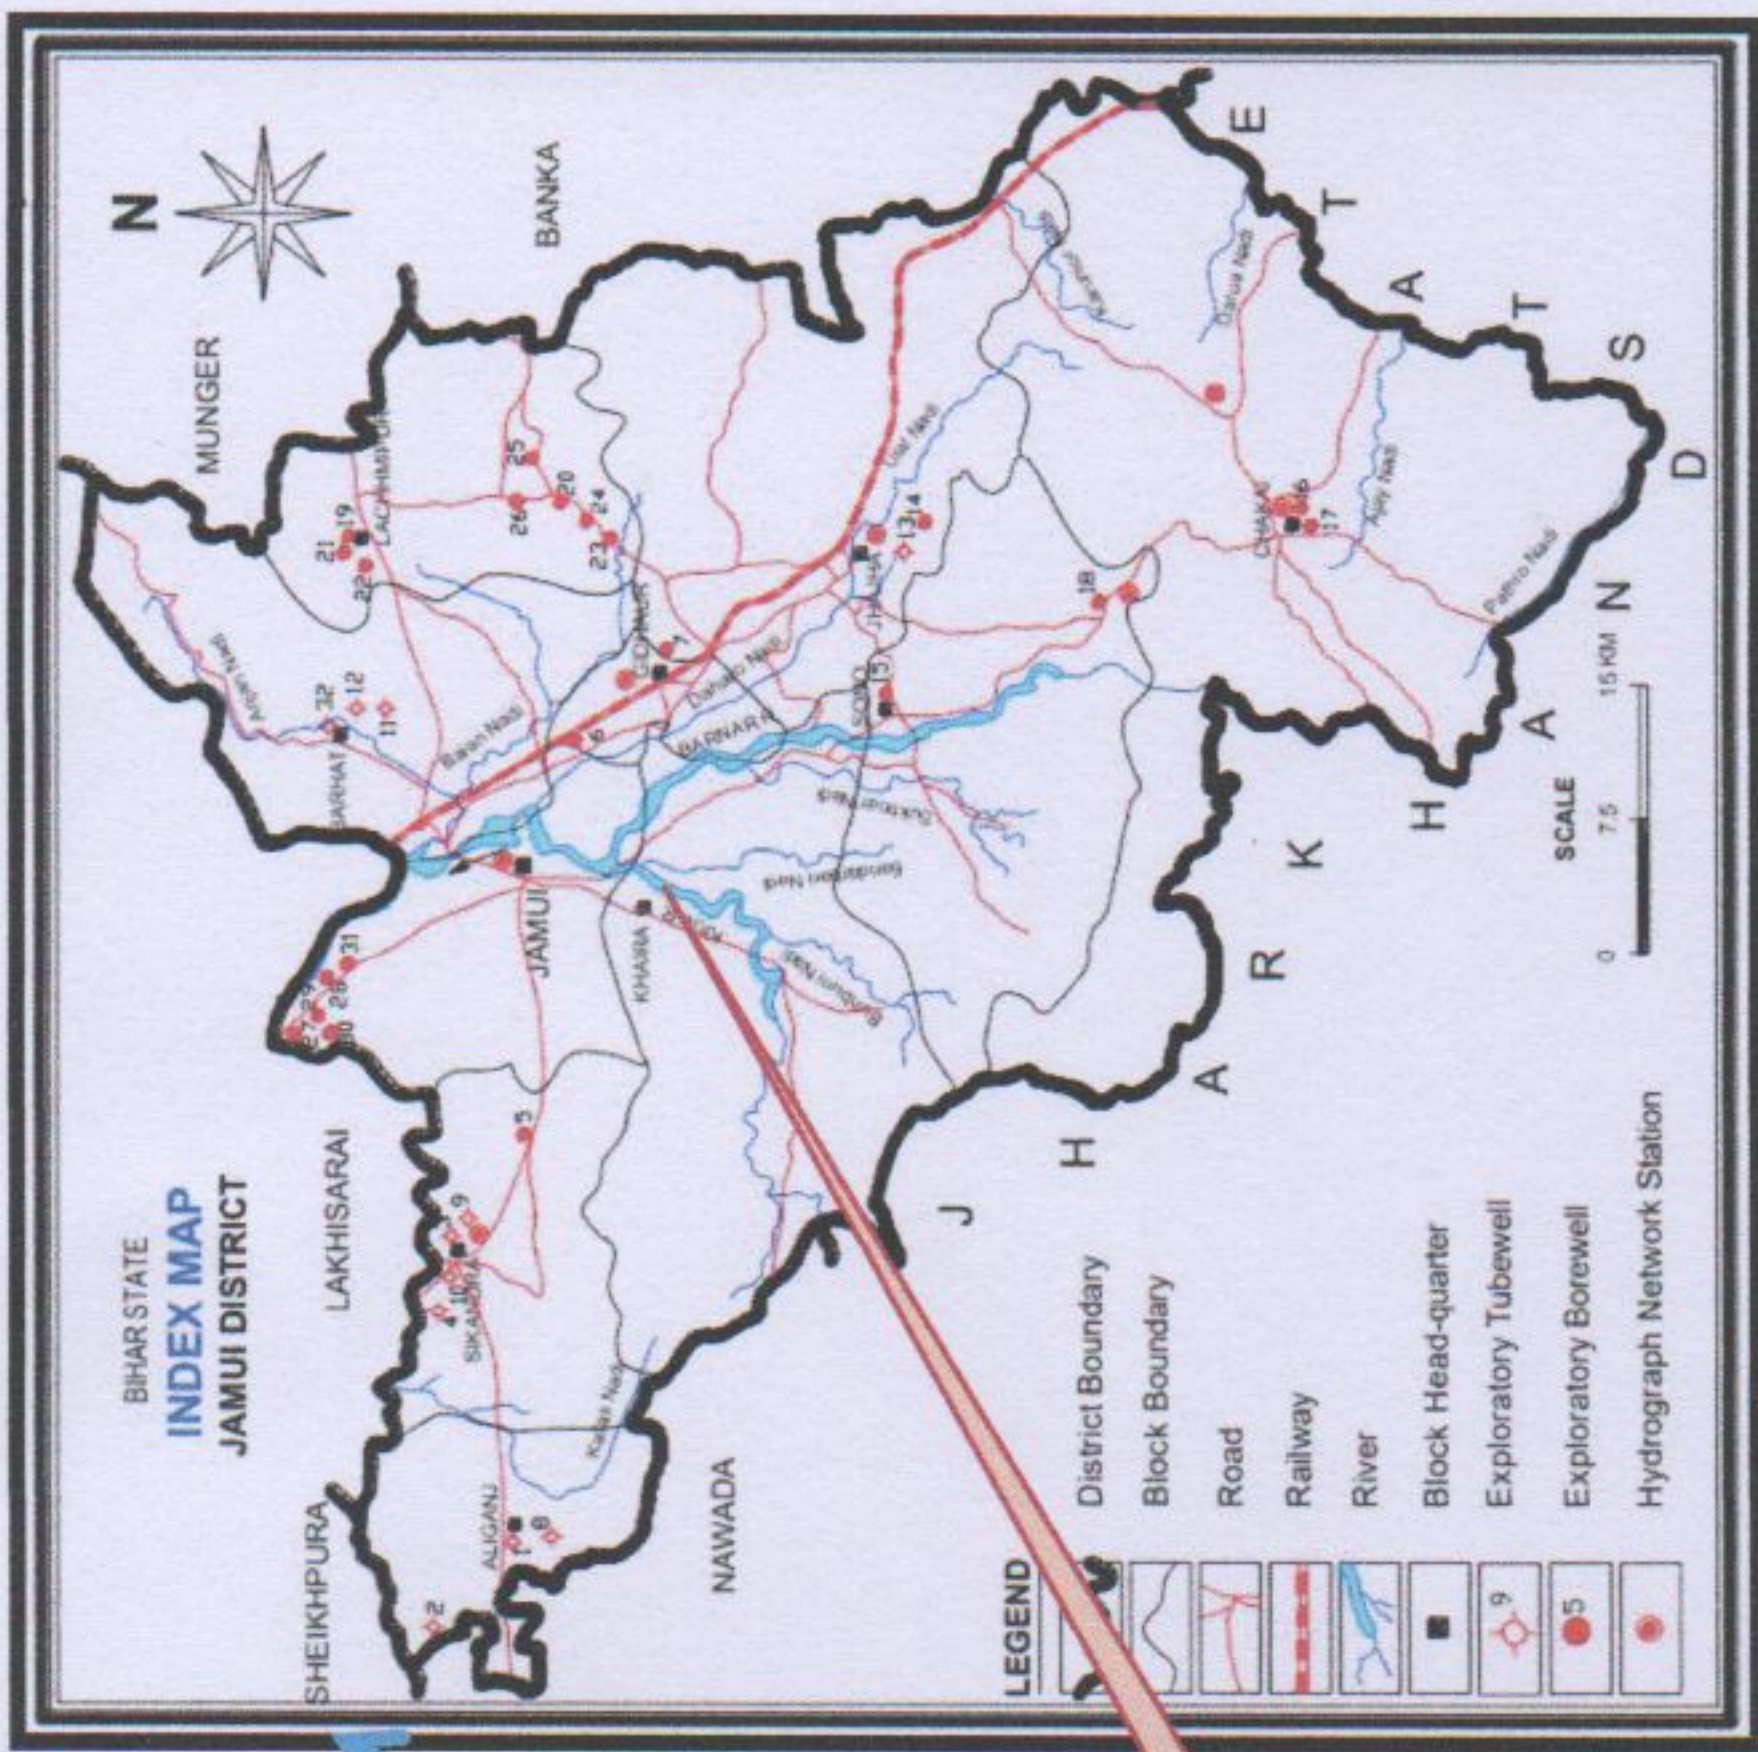

LOCATION MAP

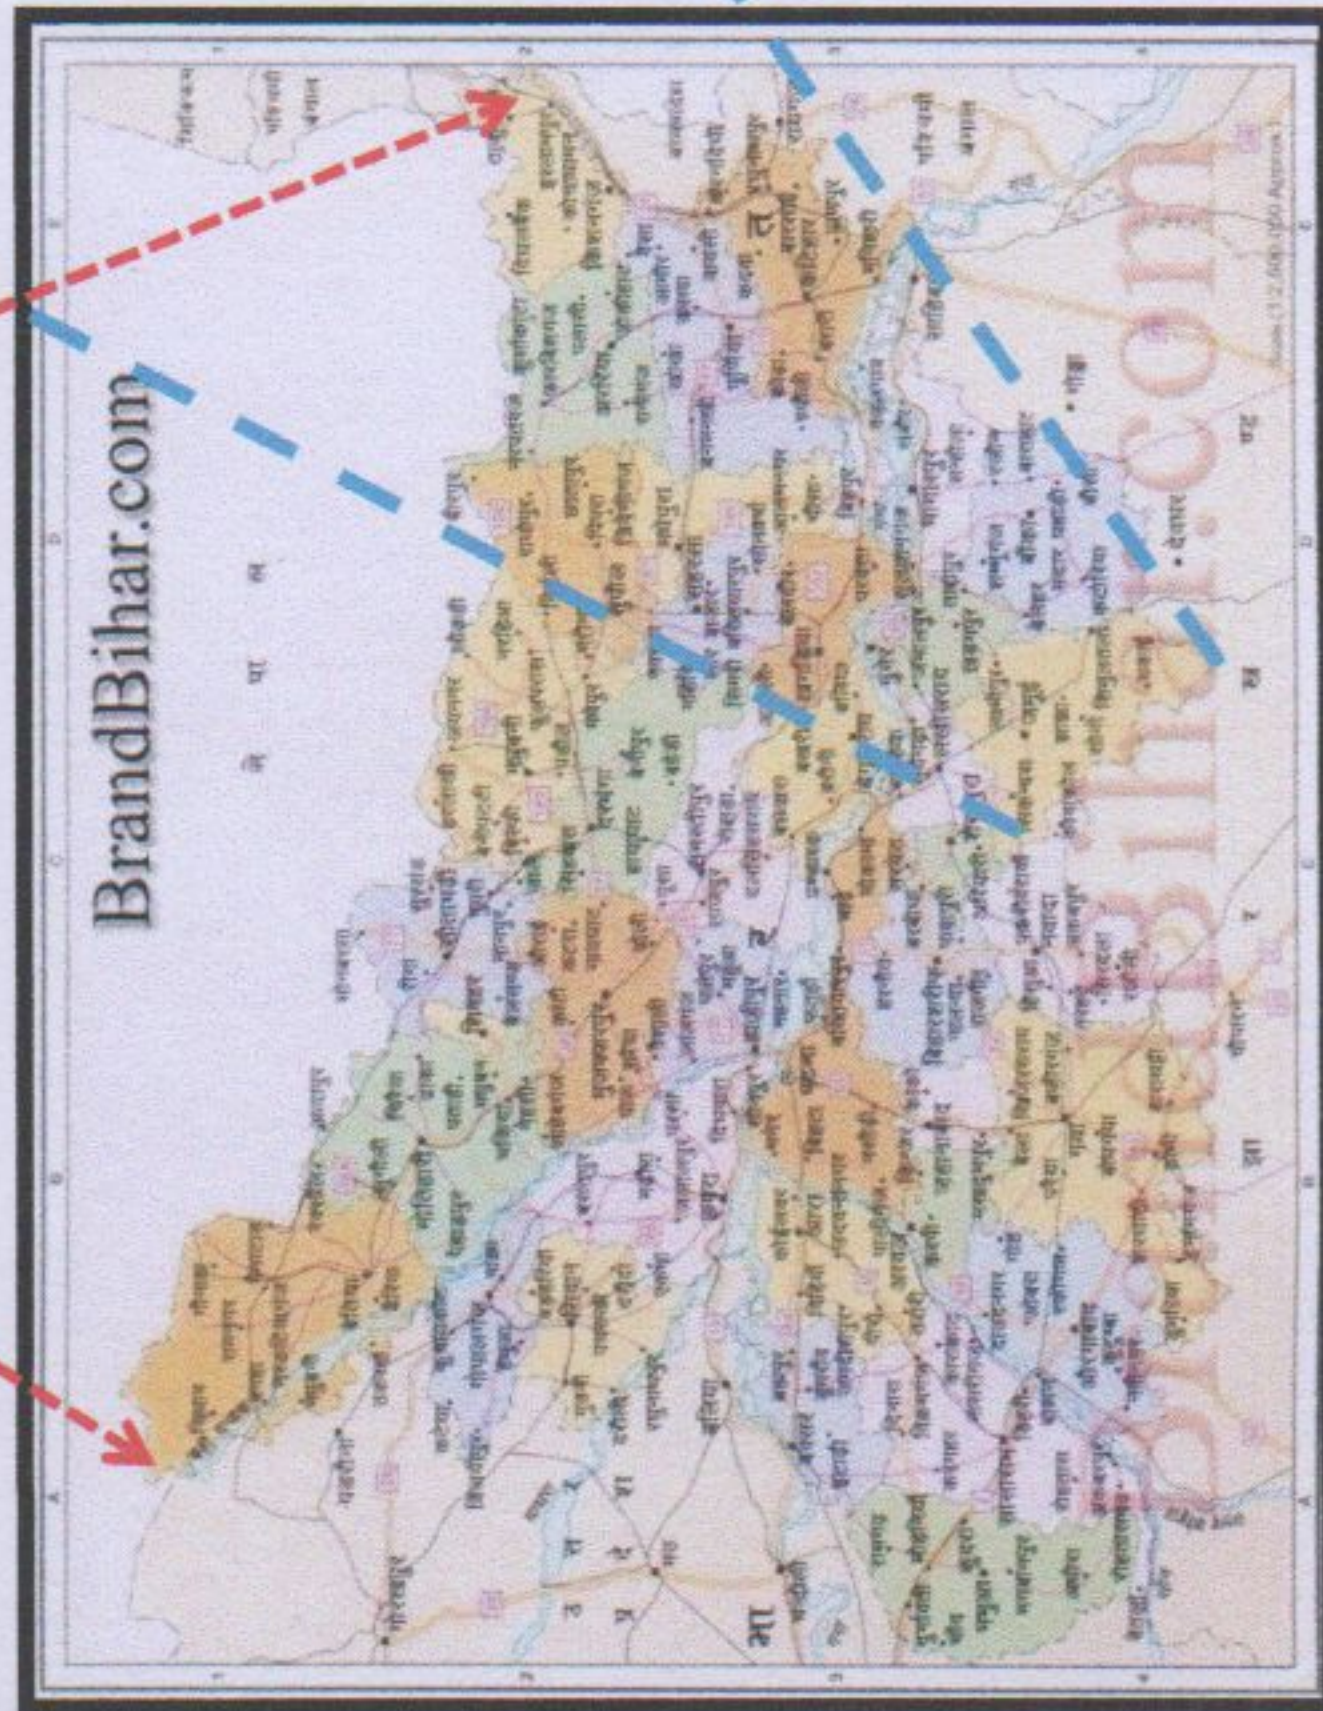

KIUL RIVER

Plate No.1

LOCATION PLAN
KIUL RIVER BLOCK – 01 SAND GHAT MAUZA- HARNI, GADI, BISHUNPUR, BLOCK-KHAIRA, DIST-JAMUI (BIHAR).
SETTLEE :- RAVISHANKAR KUMAR S/O- JAGDISH PRASAD SINGH,
AREA:- 25.0 HACT.
PREPARED BY:- PRAVIN KUMAR SINHA REGD.RQP/BIH/SR.NO.20 LETTER NO.- 3825, DATED 07.11.2019
SIGNATURE:



रविशंकर कुमार
रविशंकर कुमार
हस्ताक्षर

JAMUI KIUL BLOCK - 01 SAND GHAT

CO-ORDINATE	
A	24°48'14.38"N 86°9'21.53"E
B	24°48'27.42"N 86°9'30.60"E
C	24°48'33.91"N 86°9'48.30"E
D	24°48'35.85"N 86°10'0.55"E
E	24°48'34.53"N 86°10'6.30"E
F	24°48'29.98"N 86°10'6.42"E
G	24°48'28.63"N 86°9'48.47"E
E	24°48'14.64"N 86°9'25.33"E

PLATE NO.-2

GOOGLE MAP

SAND MINING PROJECT

MAUZA- HARNI, GADI, BISHUNPUR,

BLOCK-KHAIRA, DIST-JAMUI (BIHAR)

SETTLEE :- RAVISHANKAR KUMAR

S/O- JAGDISH PRASAD SINGH

PREPARED BY:- PRAVIN KUMAR SINHA

REGD. NO.- RQP/BIH/SR.NO.20


LETTER NO.-4521 DATED 30.11.2022

SIGNATURE :

[Signature]


Google Earth

Image © 2022 Airbus

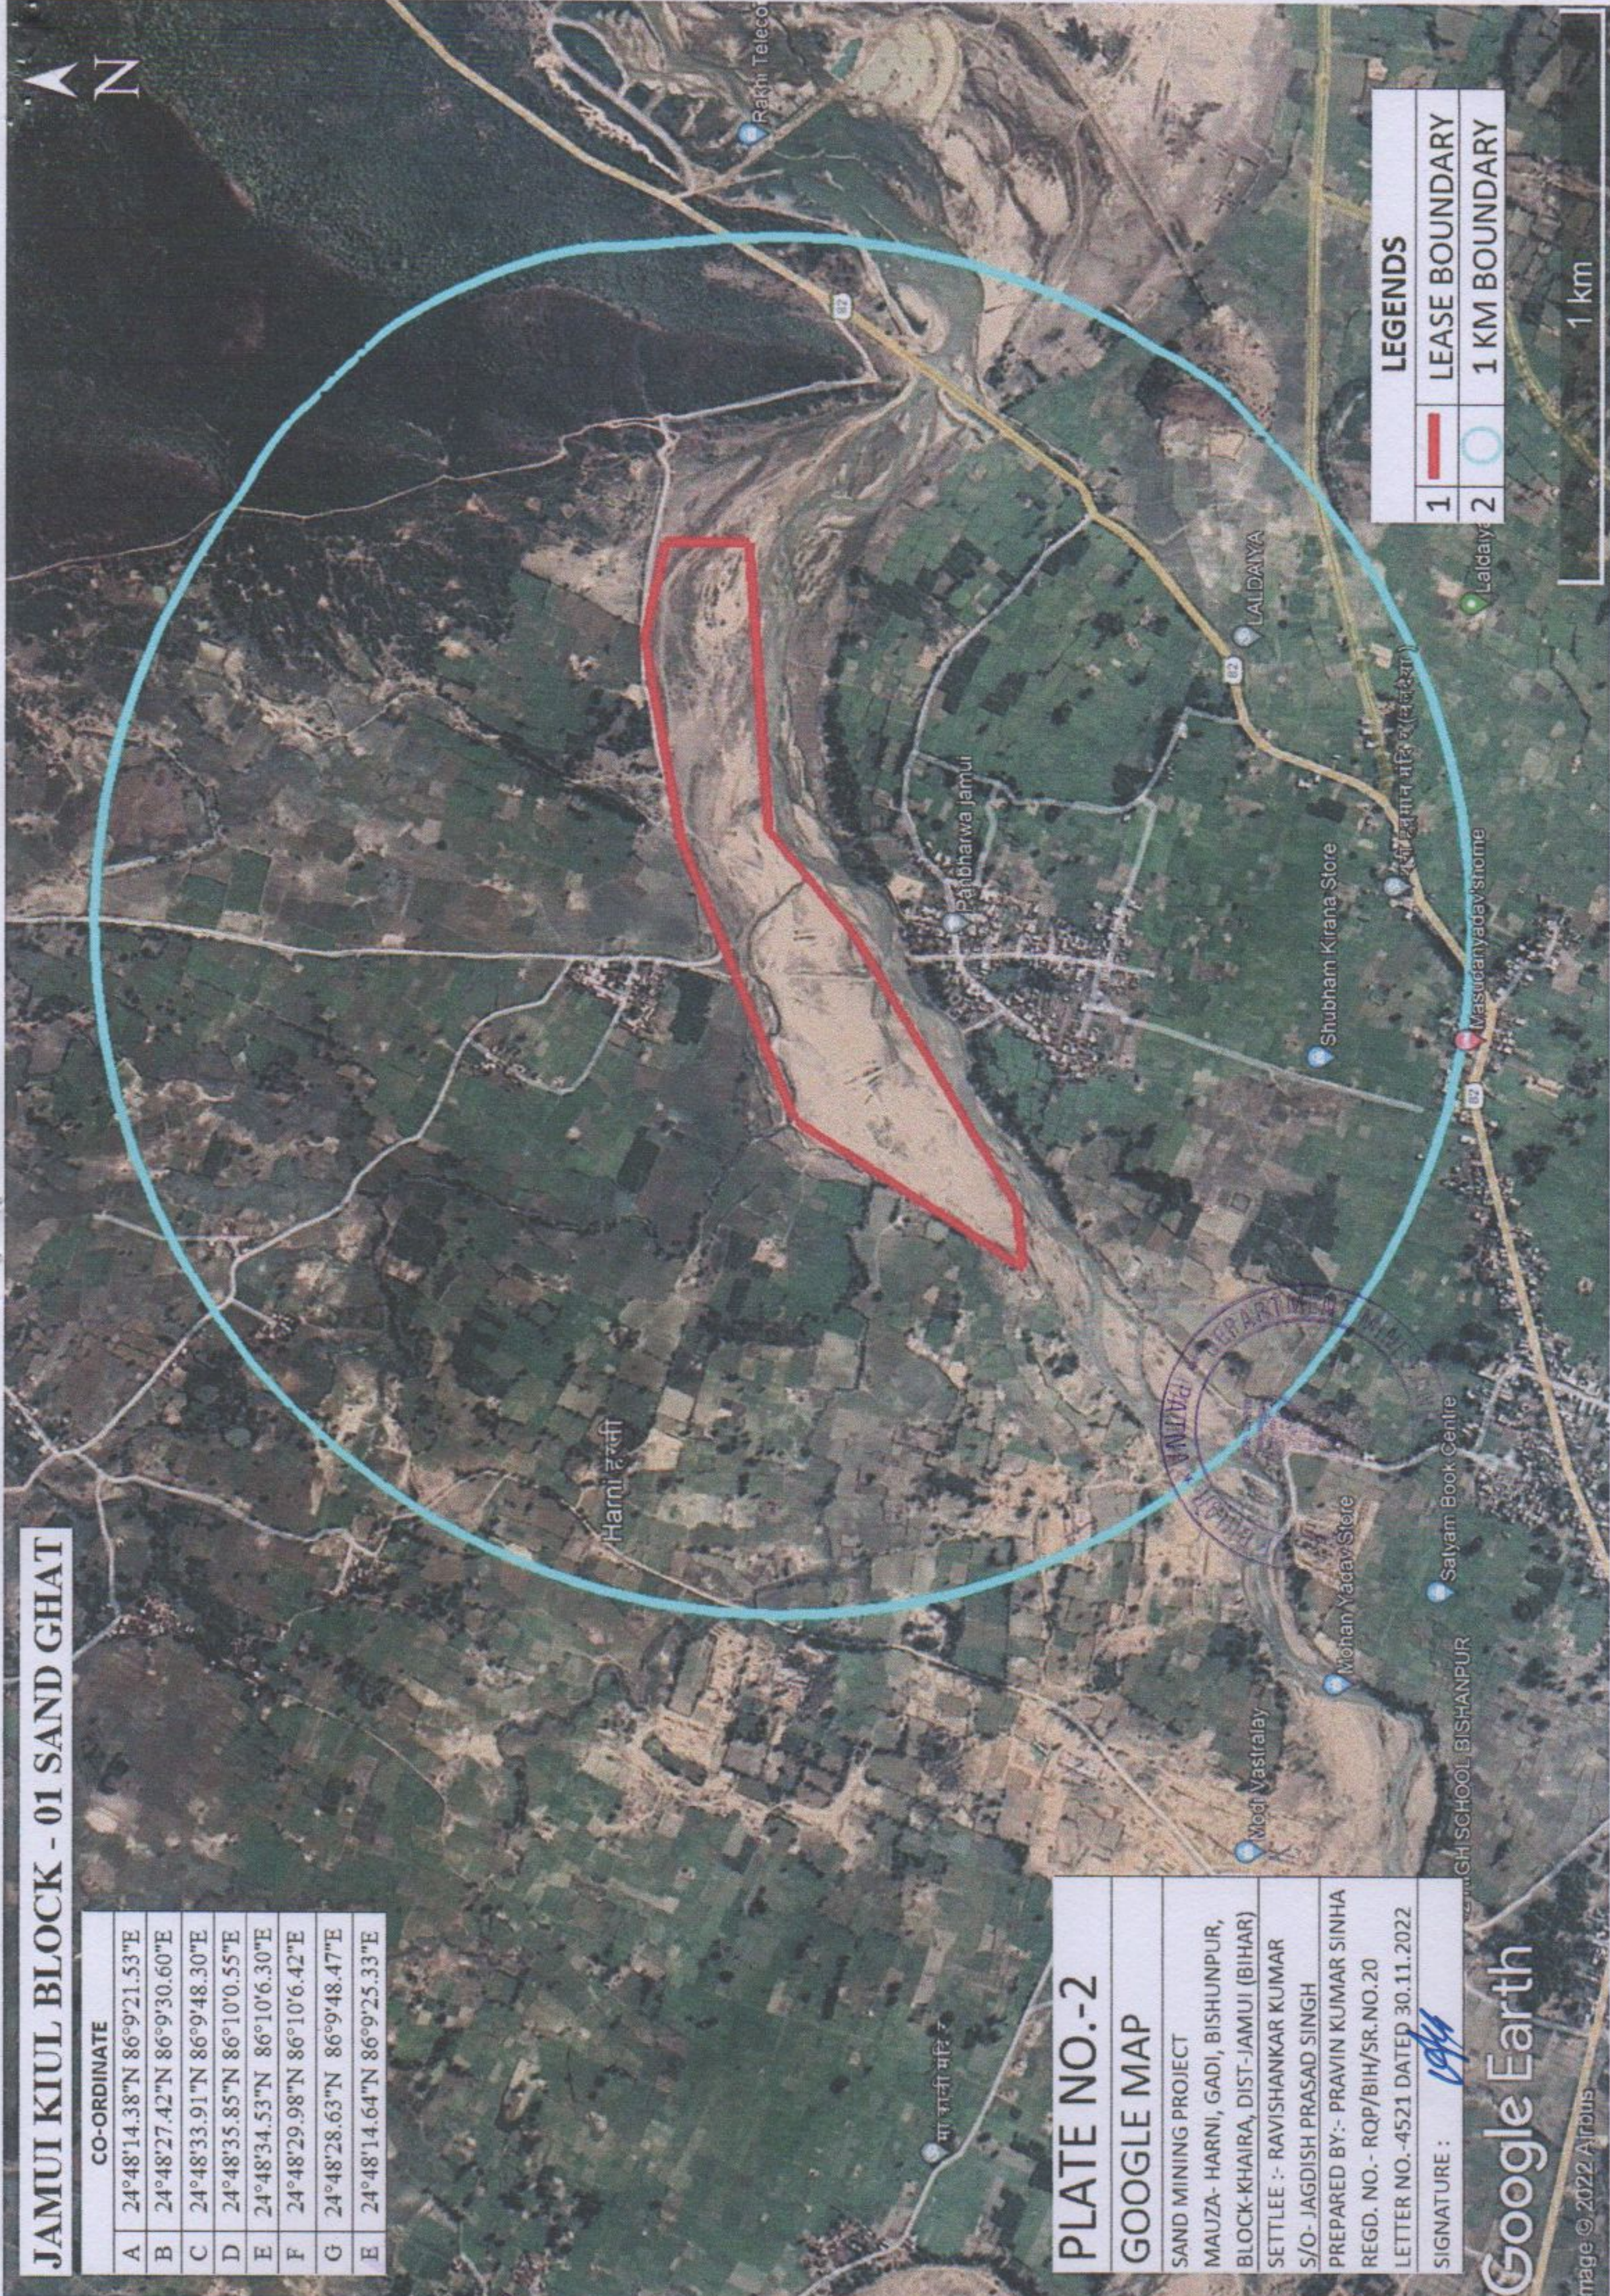

LEGENDS	
1	LEASE BOUNDARY
2	1 KM BOUNDARY

1 km

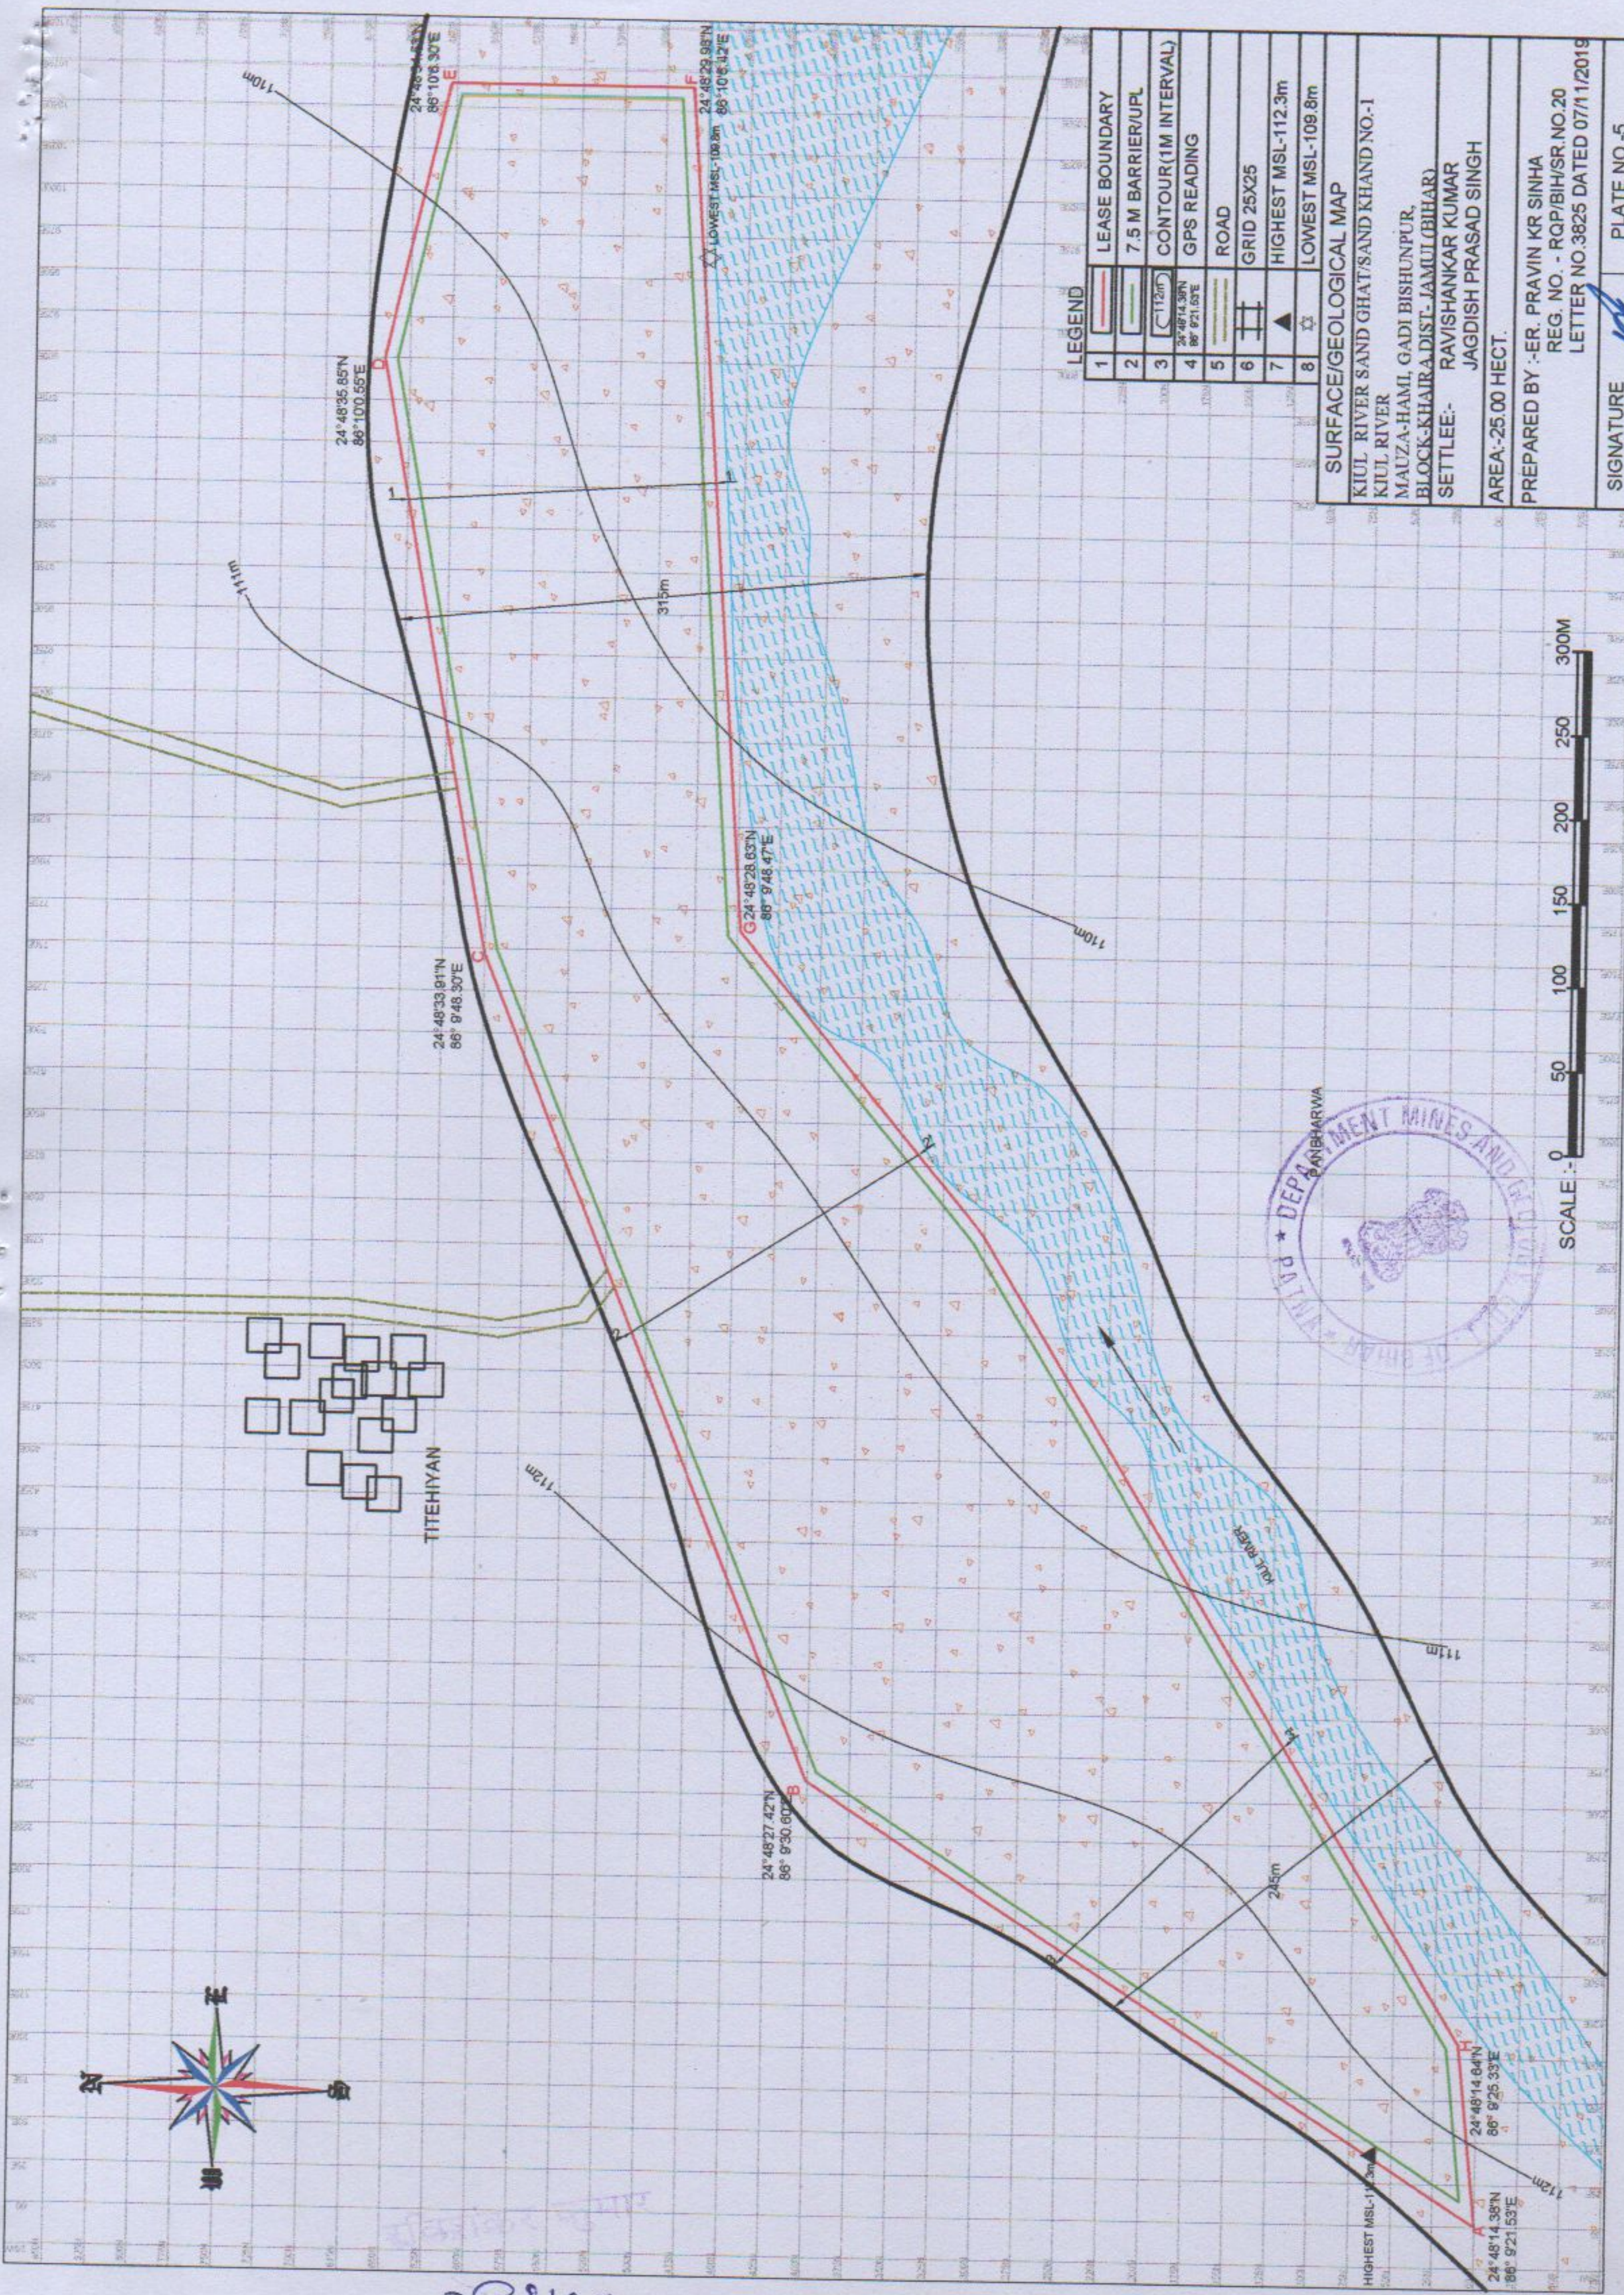


LEGEND	
1	LEASE BOUNDARY
2	7.5 M BARRIER/UPL
3	CONTOUR (1M INTERVAL)
4	GPS READING
5	ROAD
6	GRID 25X25
7	HIGHEST MSL-112.3m
8	LOWEST MSL-109.8m


SURFACE/GEOLOGICAL MAP
KIUL RIVER SAND GHAT/SAND KHAND NO.-1
KIUL RIVER
MAUZA-HAMI, GADI BISHUNPUR,
BLOCK-KHAIRA DIST- JAMUI (BIHAR)
SETTLEE:- RAVISHANKAR KUMAR
JAGDISH PRASAD SINGH
AREA-25.00 HECT.
PREPARED BY :-ER. PRAVIN KR SINHA
REG. NO. - RQP/BIH/SR.NO.20
LETTER NO.3825 DATED 07/11/2019
SIGNATURE *[Signature]* PLATE NO.-5




SCALE :- 0 50 100 150 200 250 300m

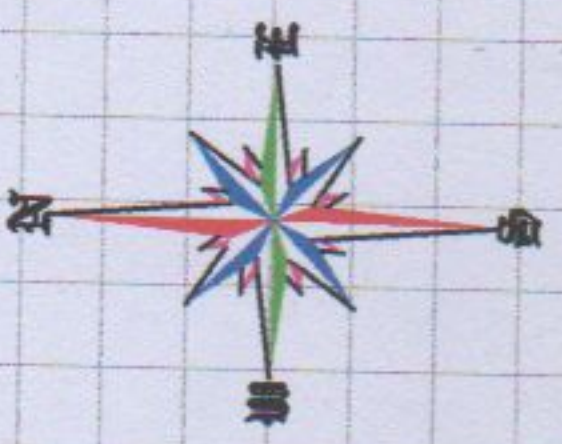


2. P. Prasad Singh

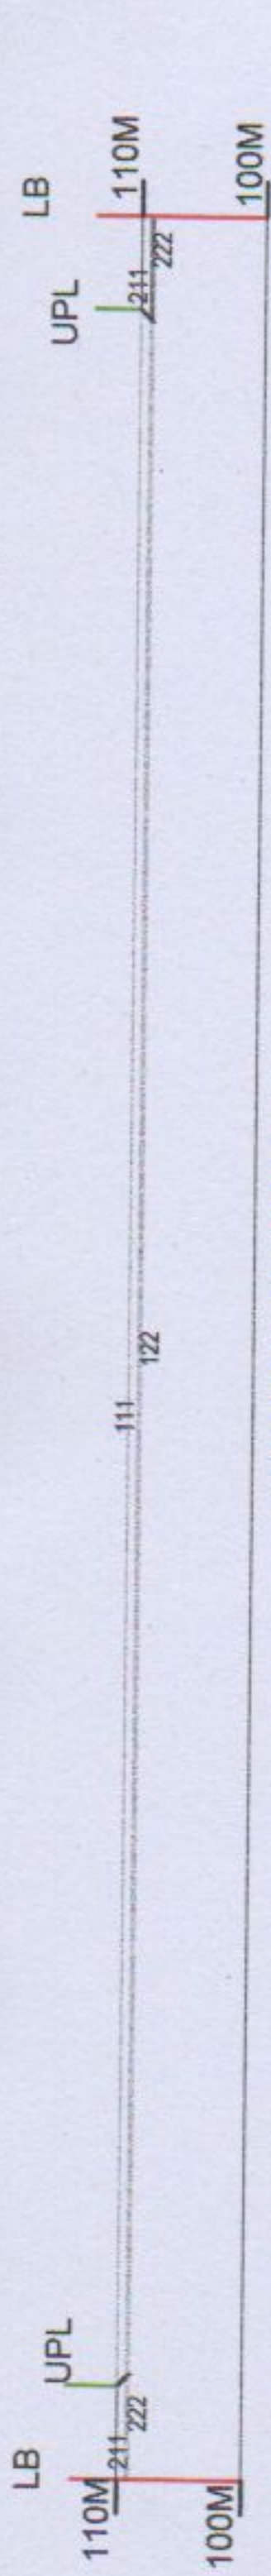


SECTION ALONG 1-1'

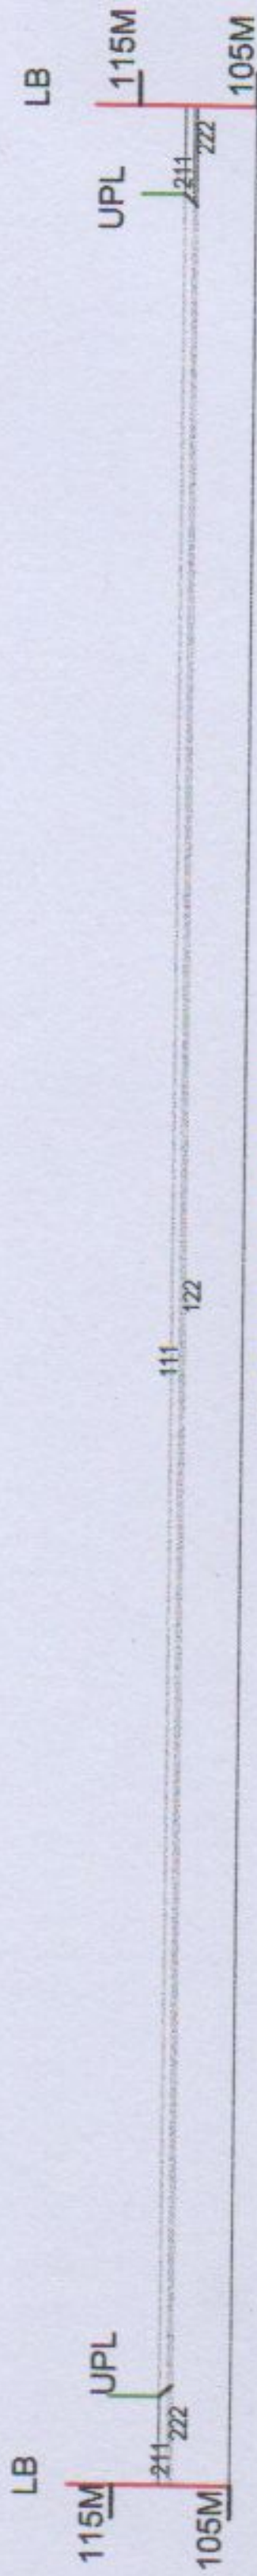

SECTION ALONG 2-2'

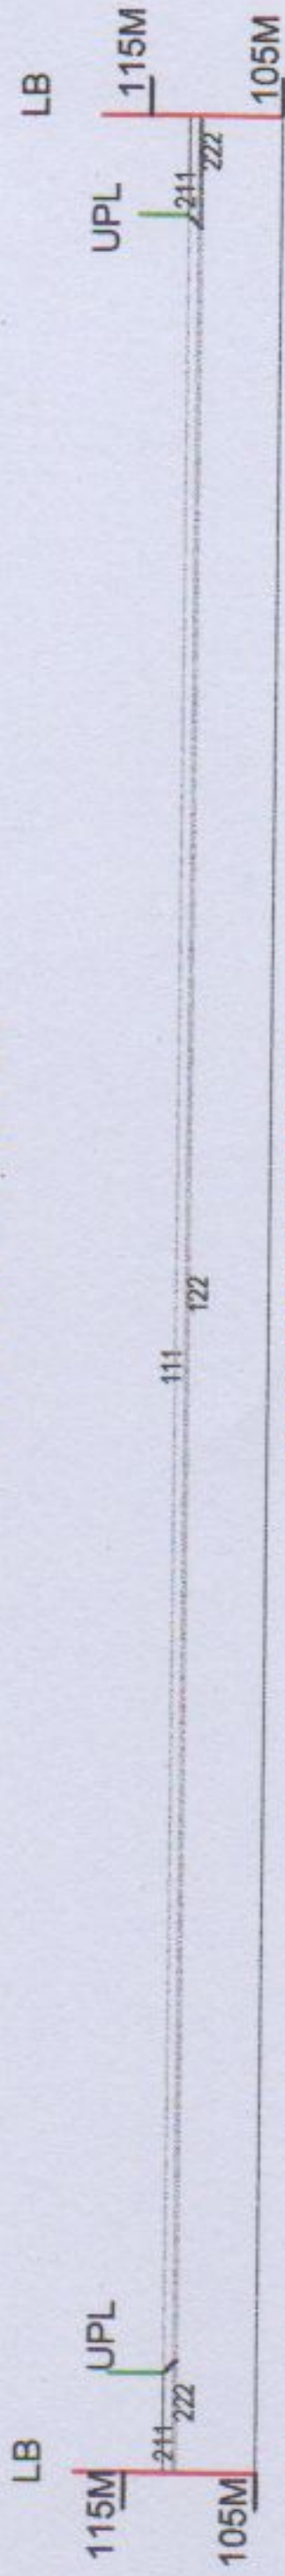

SECTION ALONG 3-3'

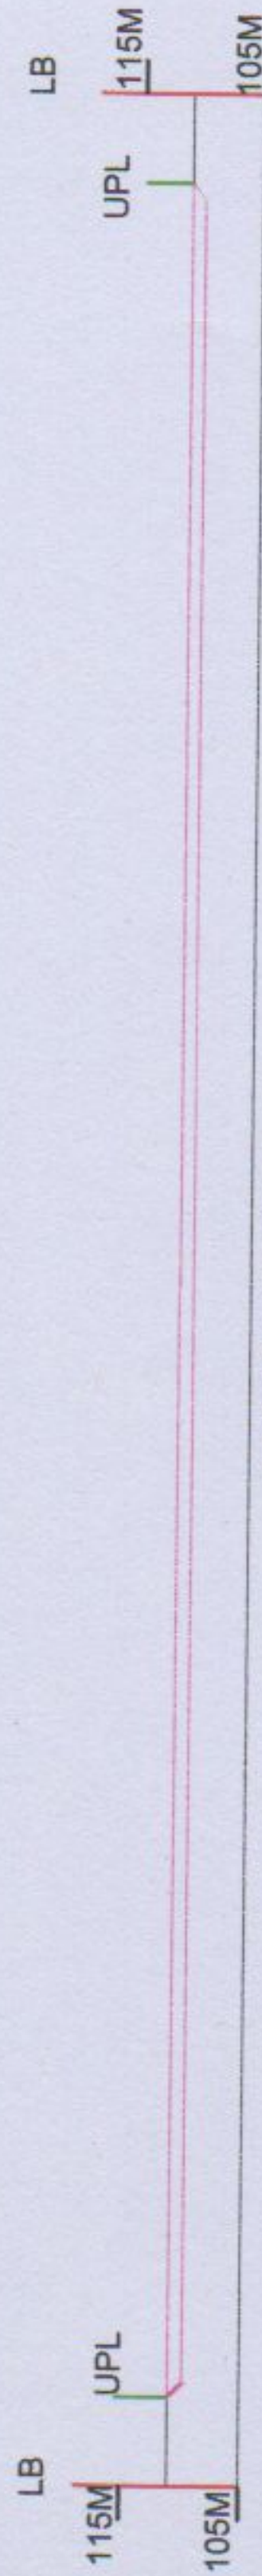

SECTION ALONG A-B

1	LEASE BOUNDARY(LB)
2	7.5 M BARRIER/UPL
3	ROAD
4	PROVED RESERVE(111)
5	PROBABLE RESERVE(122)
6	FEASIBILITY RESOURCE (211)
7	PRE FEASIBILITY RESOURCE (222)



GEOLOGICAL/PIT SECTION

KIUL RIVER SAND GHAT/SAND KHAND NO.-1
KIUL RIVER
MAUZA-HAMI, GADI BISHUNPUR,
BLOCK-KHAIRA, DIST- JAMUI (BIHAR)


SETTLEE:- RAVISHANKAR KUMAR
JAGDISH PRASAD SINGH

AREA:-25.00 HECT.

PREPARED BY :- ER. PRAVIN KR SINHA
REG. NO. - RQP/BIH/SR.NO.20
LETTER NO.3825 DATED 07/11/2019

SIGNATURE

PLATE NO.-6

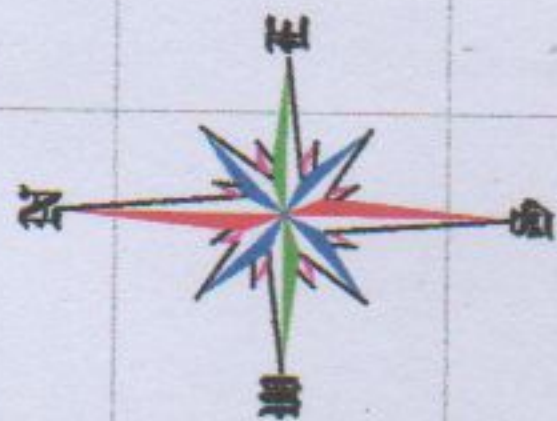

रविशंकर कुमार
रविशंकर कुमार




SCALE :- 0 50 100 150 200 250 300M

LEGEND

1	LEASE BOUNDARY
2	7.5 M BARRIER/UPL
3	CONTOUR(1M INTERVAL)
4	GPS READING
5	ROAD
6	GRID 100X100
7	BENCH (1m)

DEVELOPMENT PLAN (PRE-MONSOON)
KIUL RIVER SAND GHAT/SAND KHAND NO.-1
KIUL RIVER
MAUZA-HAMI, GADI BISHUNPUR,
BLOCK-KHAIRA DIST.-JAMUI (BIHAR)
SETTLEE:- RAVISHANKAR KUMAR
JAGDISH PRASAD SINGH
AREA:-25.00 HECT.
PREPARED BY :-ER. PRAVIN KR SINHA
REG. NO. - RQP/BIH/SR.NO.20
LETTER NO.3825 DATED 07/11/2015
SIGNATURE  PLATE NO.-7A



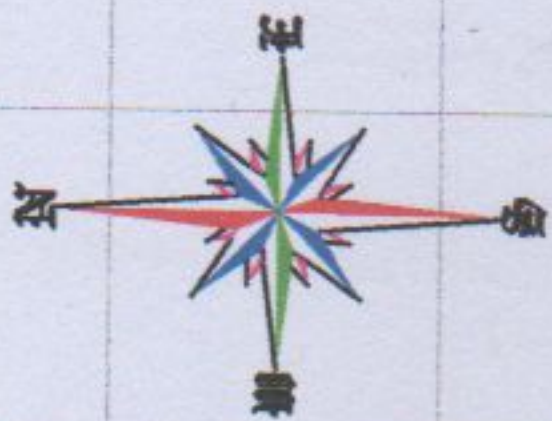

रविशंकर कुमार
रविशंकर




SCALE :- 0 50 100 150 200 250 300M


LEGEND

1	LEASE BOUNDARY
2	7.5 M BARRIER/UPL
3	CONTOUR(1M INTERVAL)
4	GPS READING
5	ROAD
6	GRID 100X100
7	BENCH (1m)

DEVELOPMENT PLAN (PRE-MONSOON)

KIUL RIVER SAND GHAT/SAND KHAND NO.-1
KIUL RIVER
MAUZA-HAMI, GADI BISHUNPUR, BLOCK-KHAIRA, DIST.-JAMUI (BIHAR)
SETTLEE:- RAVISHANKAR KUMAR JAGDISH PRASAD SINGH
AREA:-25.00 HECT.
PREPARED BY :-ER. PRAVIN KR SINHA REG. NO. - RQP/BIH/SR.NO.20 LETTER NO.3825 DATED 07/11/2019
SIGNATURE <i>Pravin</i> PLATE NO.-7B

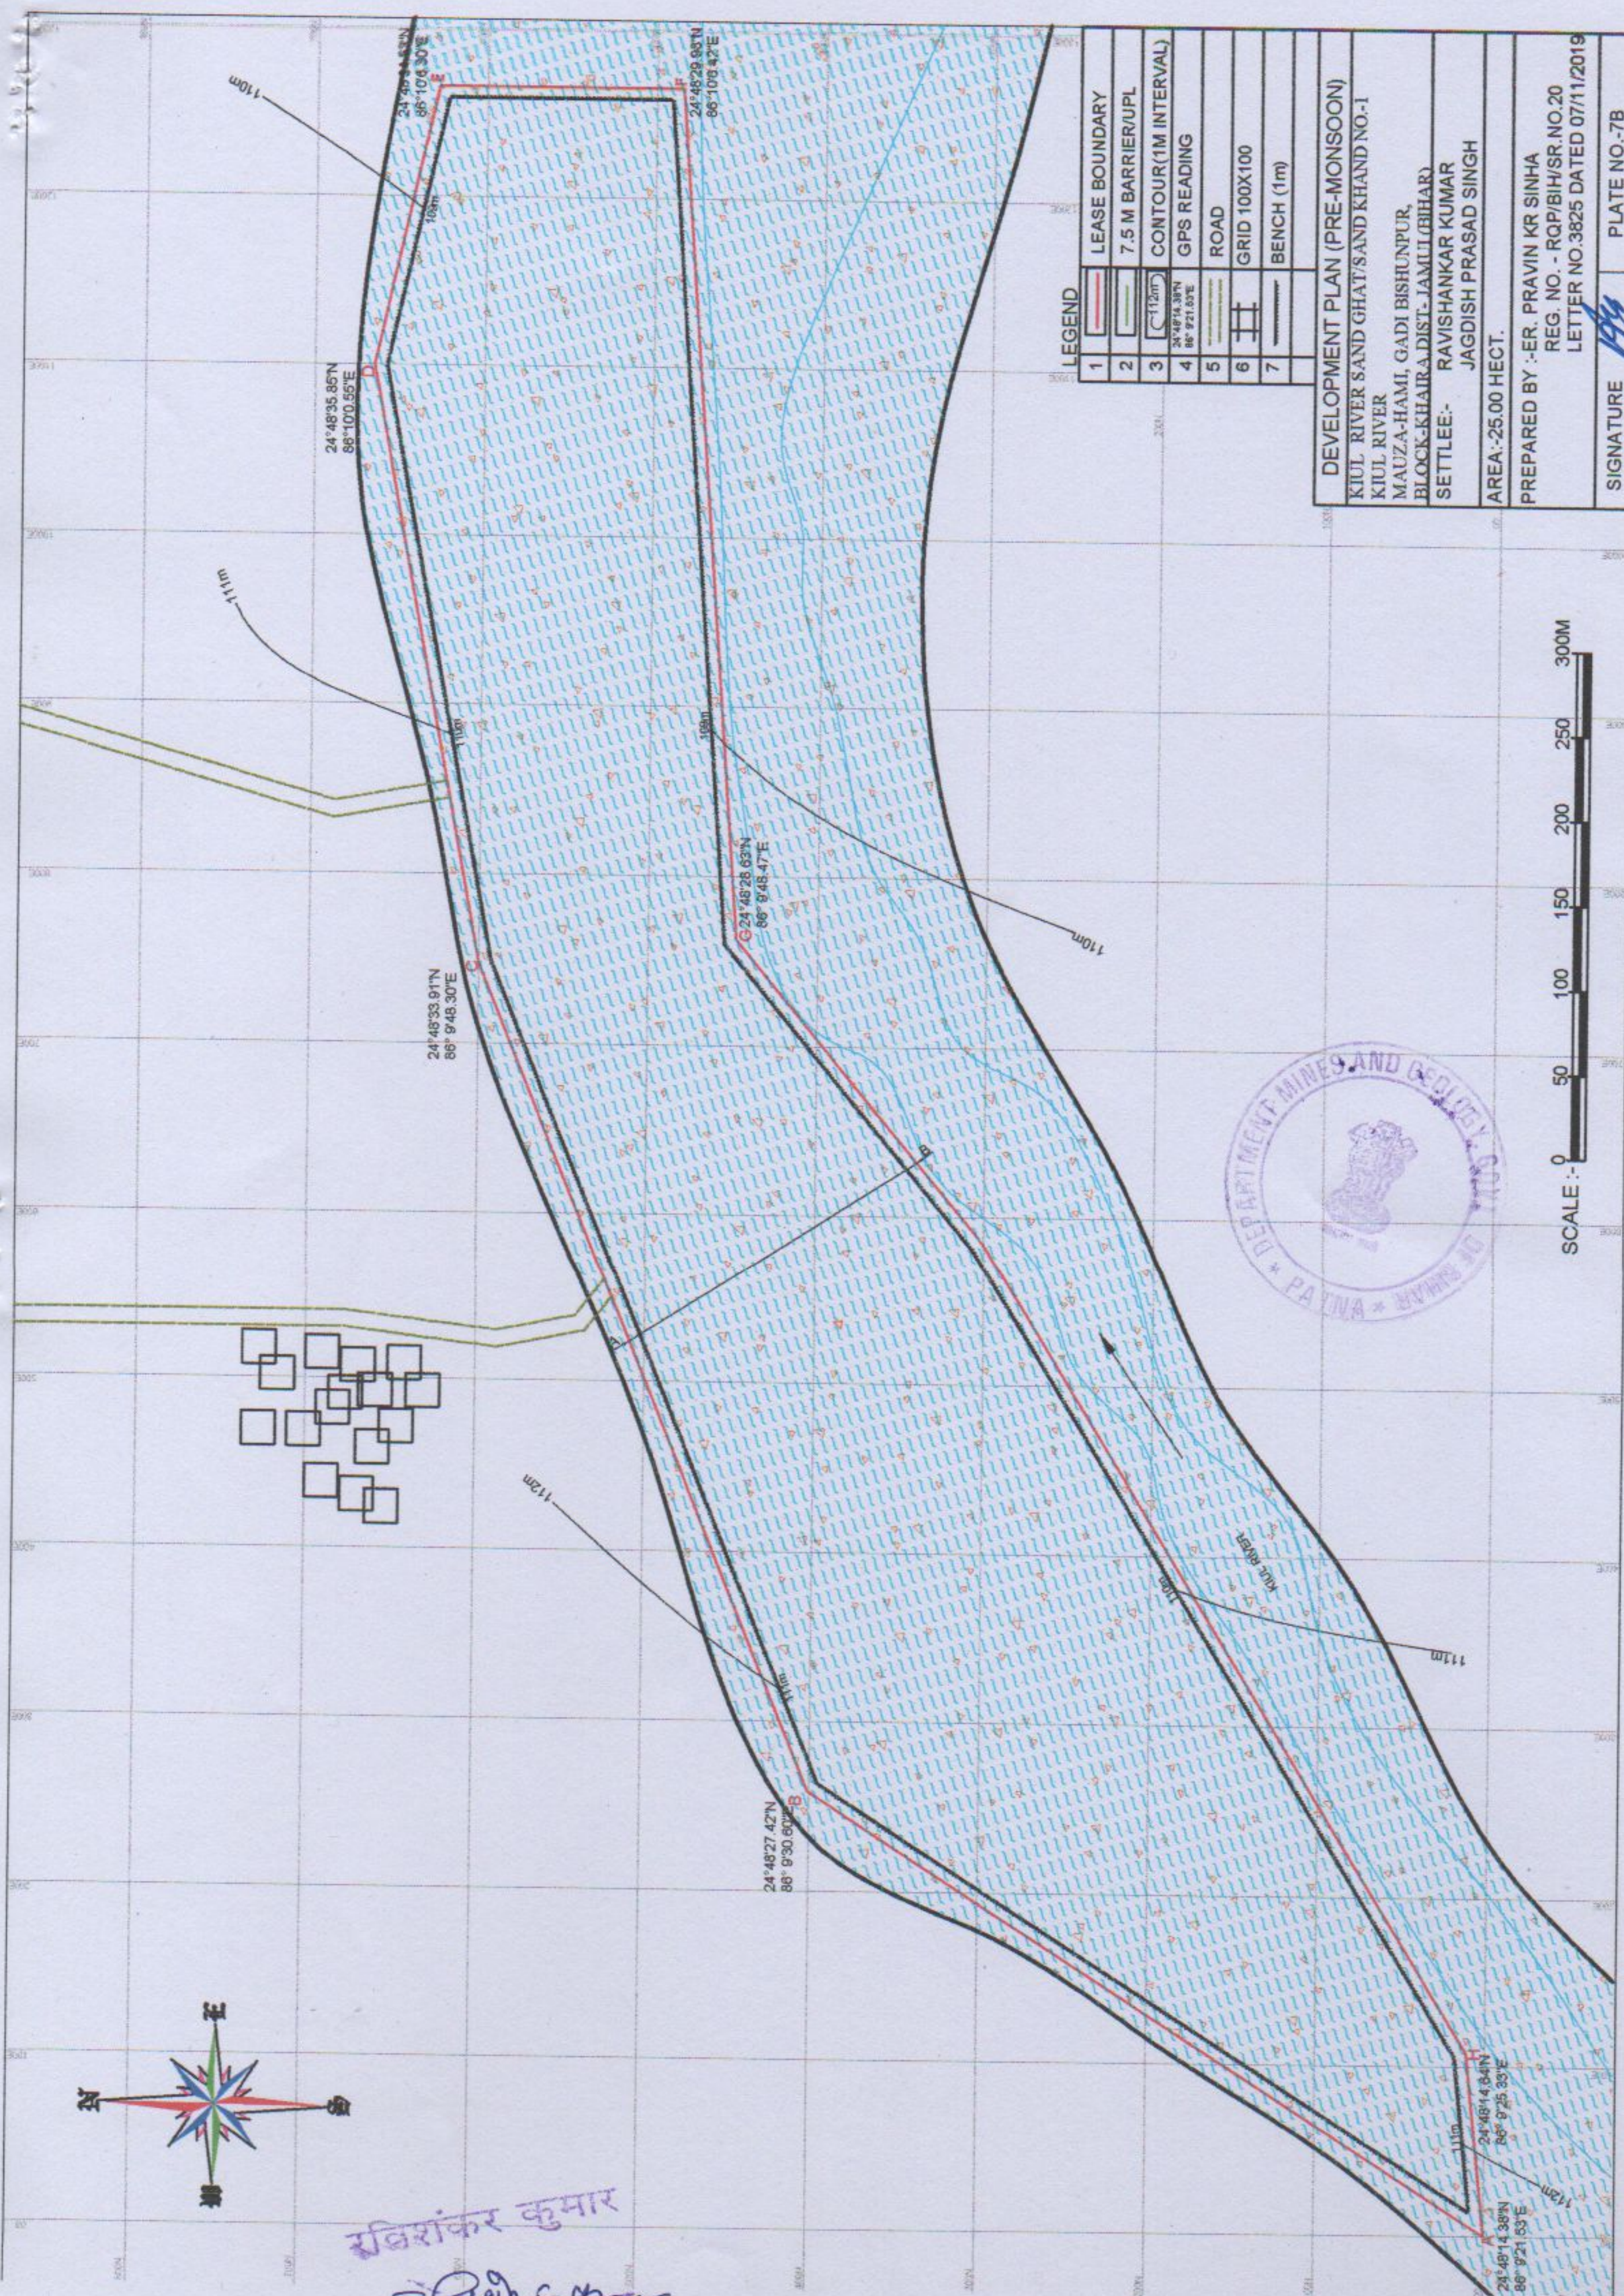

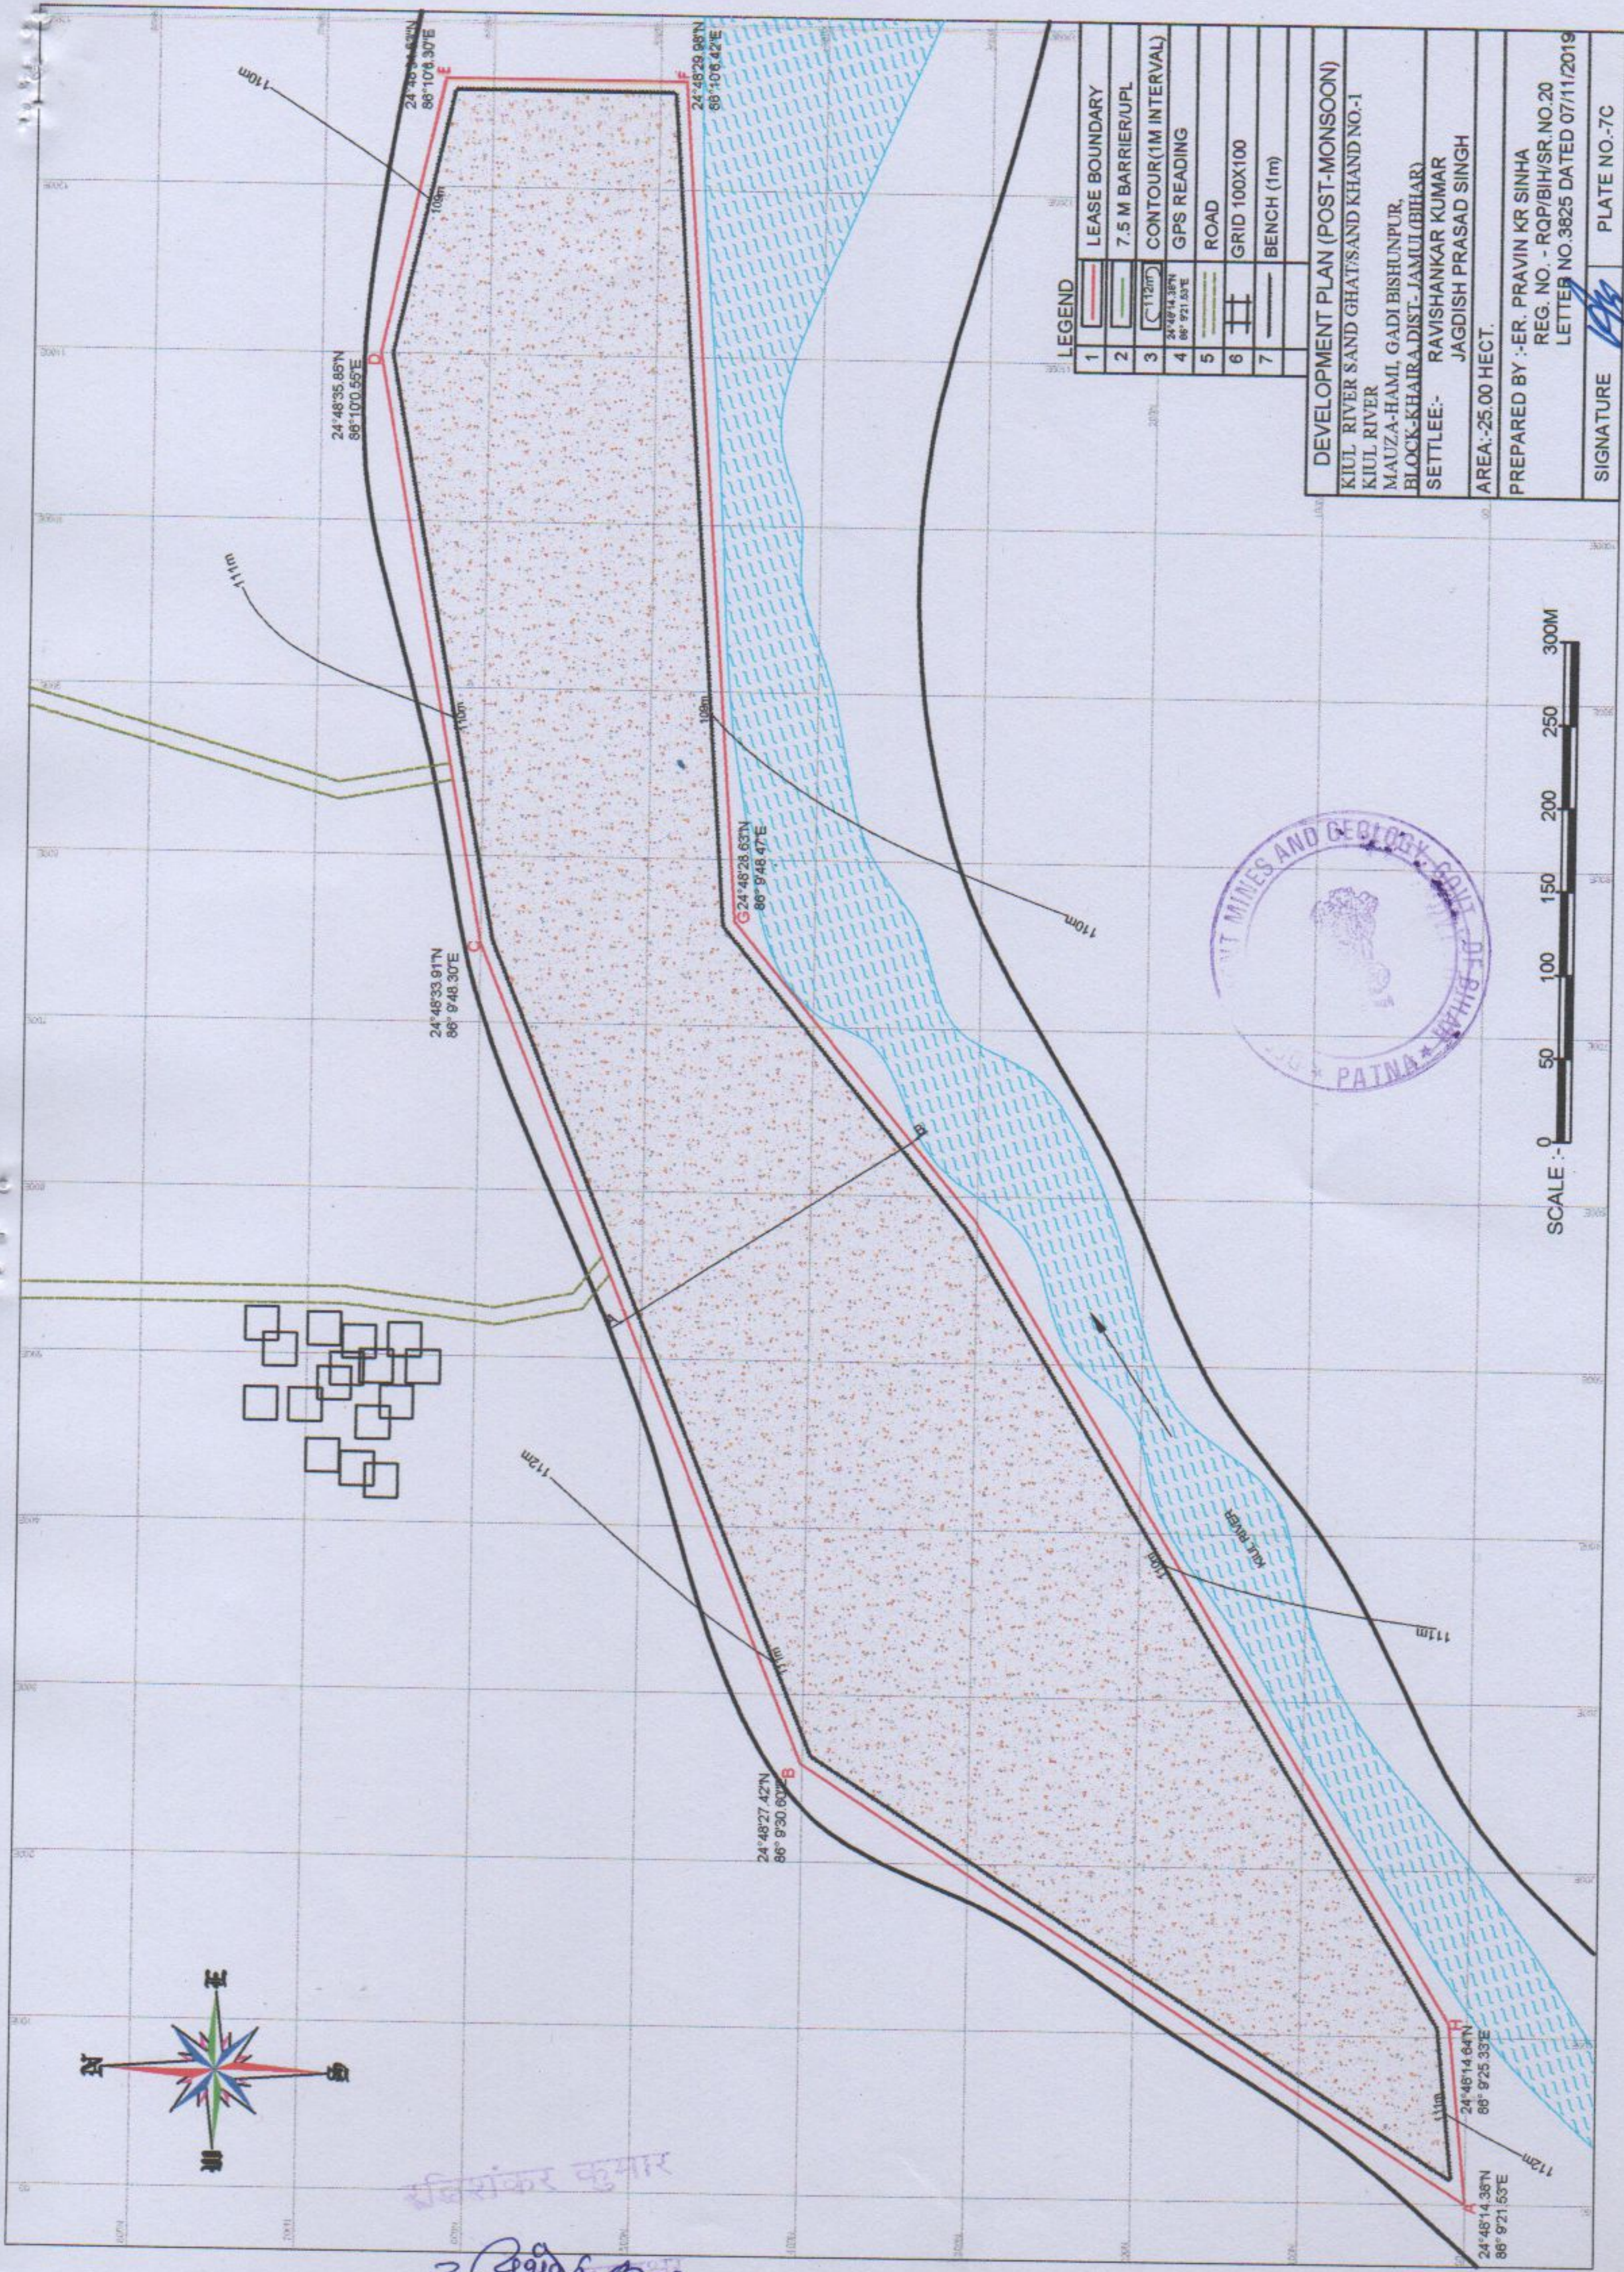

LEGEND	
1	LEASE BOUNDARY
2	7.5 M BARRIER/UPL
3	CONTOUR(1M INTERVAL)
4	GPS READING
5	ROAD
6	GRID 100X100
7	BENCH (1m)

DEVELOPMENT PLAN (POST-MONSOON)
KIUL RIVER SAND GHAT/SAND KHAND NO.-1
KIUL RIVER
MAUZA-HAMI, GADI BISHUNPUR,
BLOCK-KHAIRA DIST.-JAMUI (BIHAR)
SETTLEE:- RAVISHANKAR KUMAR
JAGDISH PRASAD SINGH
AREA:-25.00 HECT.
PREPARED BY :-ER. PRAVIN KR SINHA
REG. NO. - RQP/BIH/SR.NO.20
LETTER NO.3825 DATED 07/11/2019
SIGNATURE *[Signature]* PLATE NO.-7C



रविशंकर कुमार

रविशंकर कुमार



SCALE :- 0 50 100 150 200 250 300m

LEGEND

1	LEASE BOUNDARY
2	7.5 M BARRIER/UPL
3	CONTOUR(1M INTERVAL)
4	GPS READING
5	ROAD
6	GRID 100X100
7	PLANTATION


ENVIRONMENT MANAGEMENT PLAN

KIUL RIVER SAND GHAT/SAND KHAND NO.-1
KIUL RIVER
MAUZA-HAMI, GADI BISHUNPUR,
BLOCK-KHAIRA, DIST.-JAMUI (BIHAR)
SETTLEE:- RAVISHANKAR KUMAR
JAGDISH PRASAD SINGH
AREA:-25.00 HECT.

PREPARED BY :-ER. PRAVIN KR SINHA
REG. NO. - RQP/BIH/SR.NO.20
LETTER NO.3825 DATED 07/11/2019

SIGNATURE

PLATE NO.-8

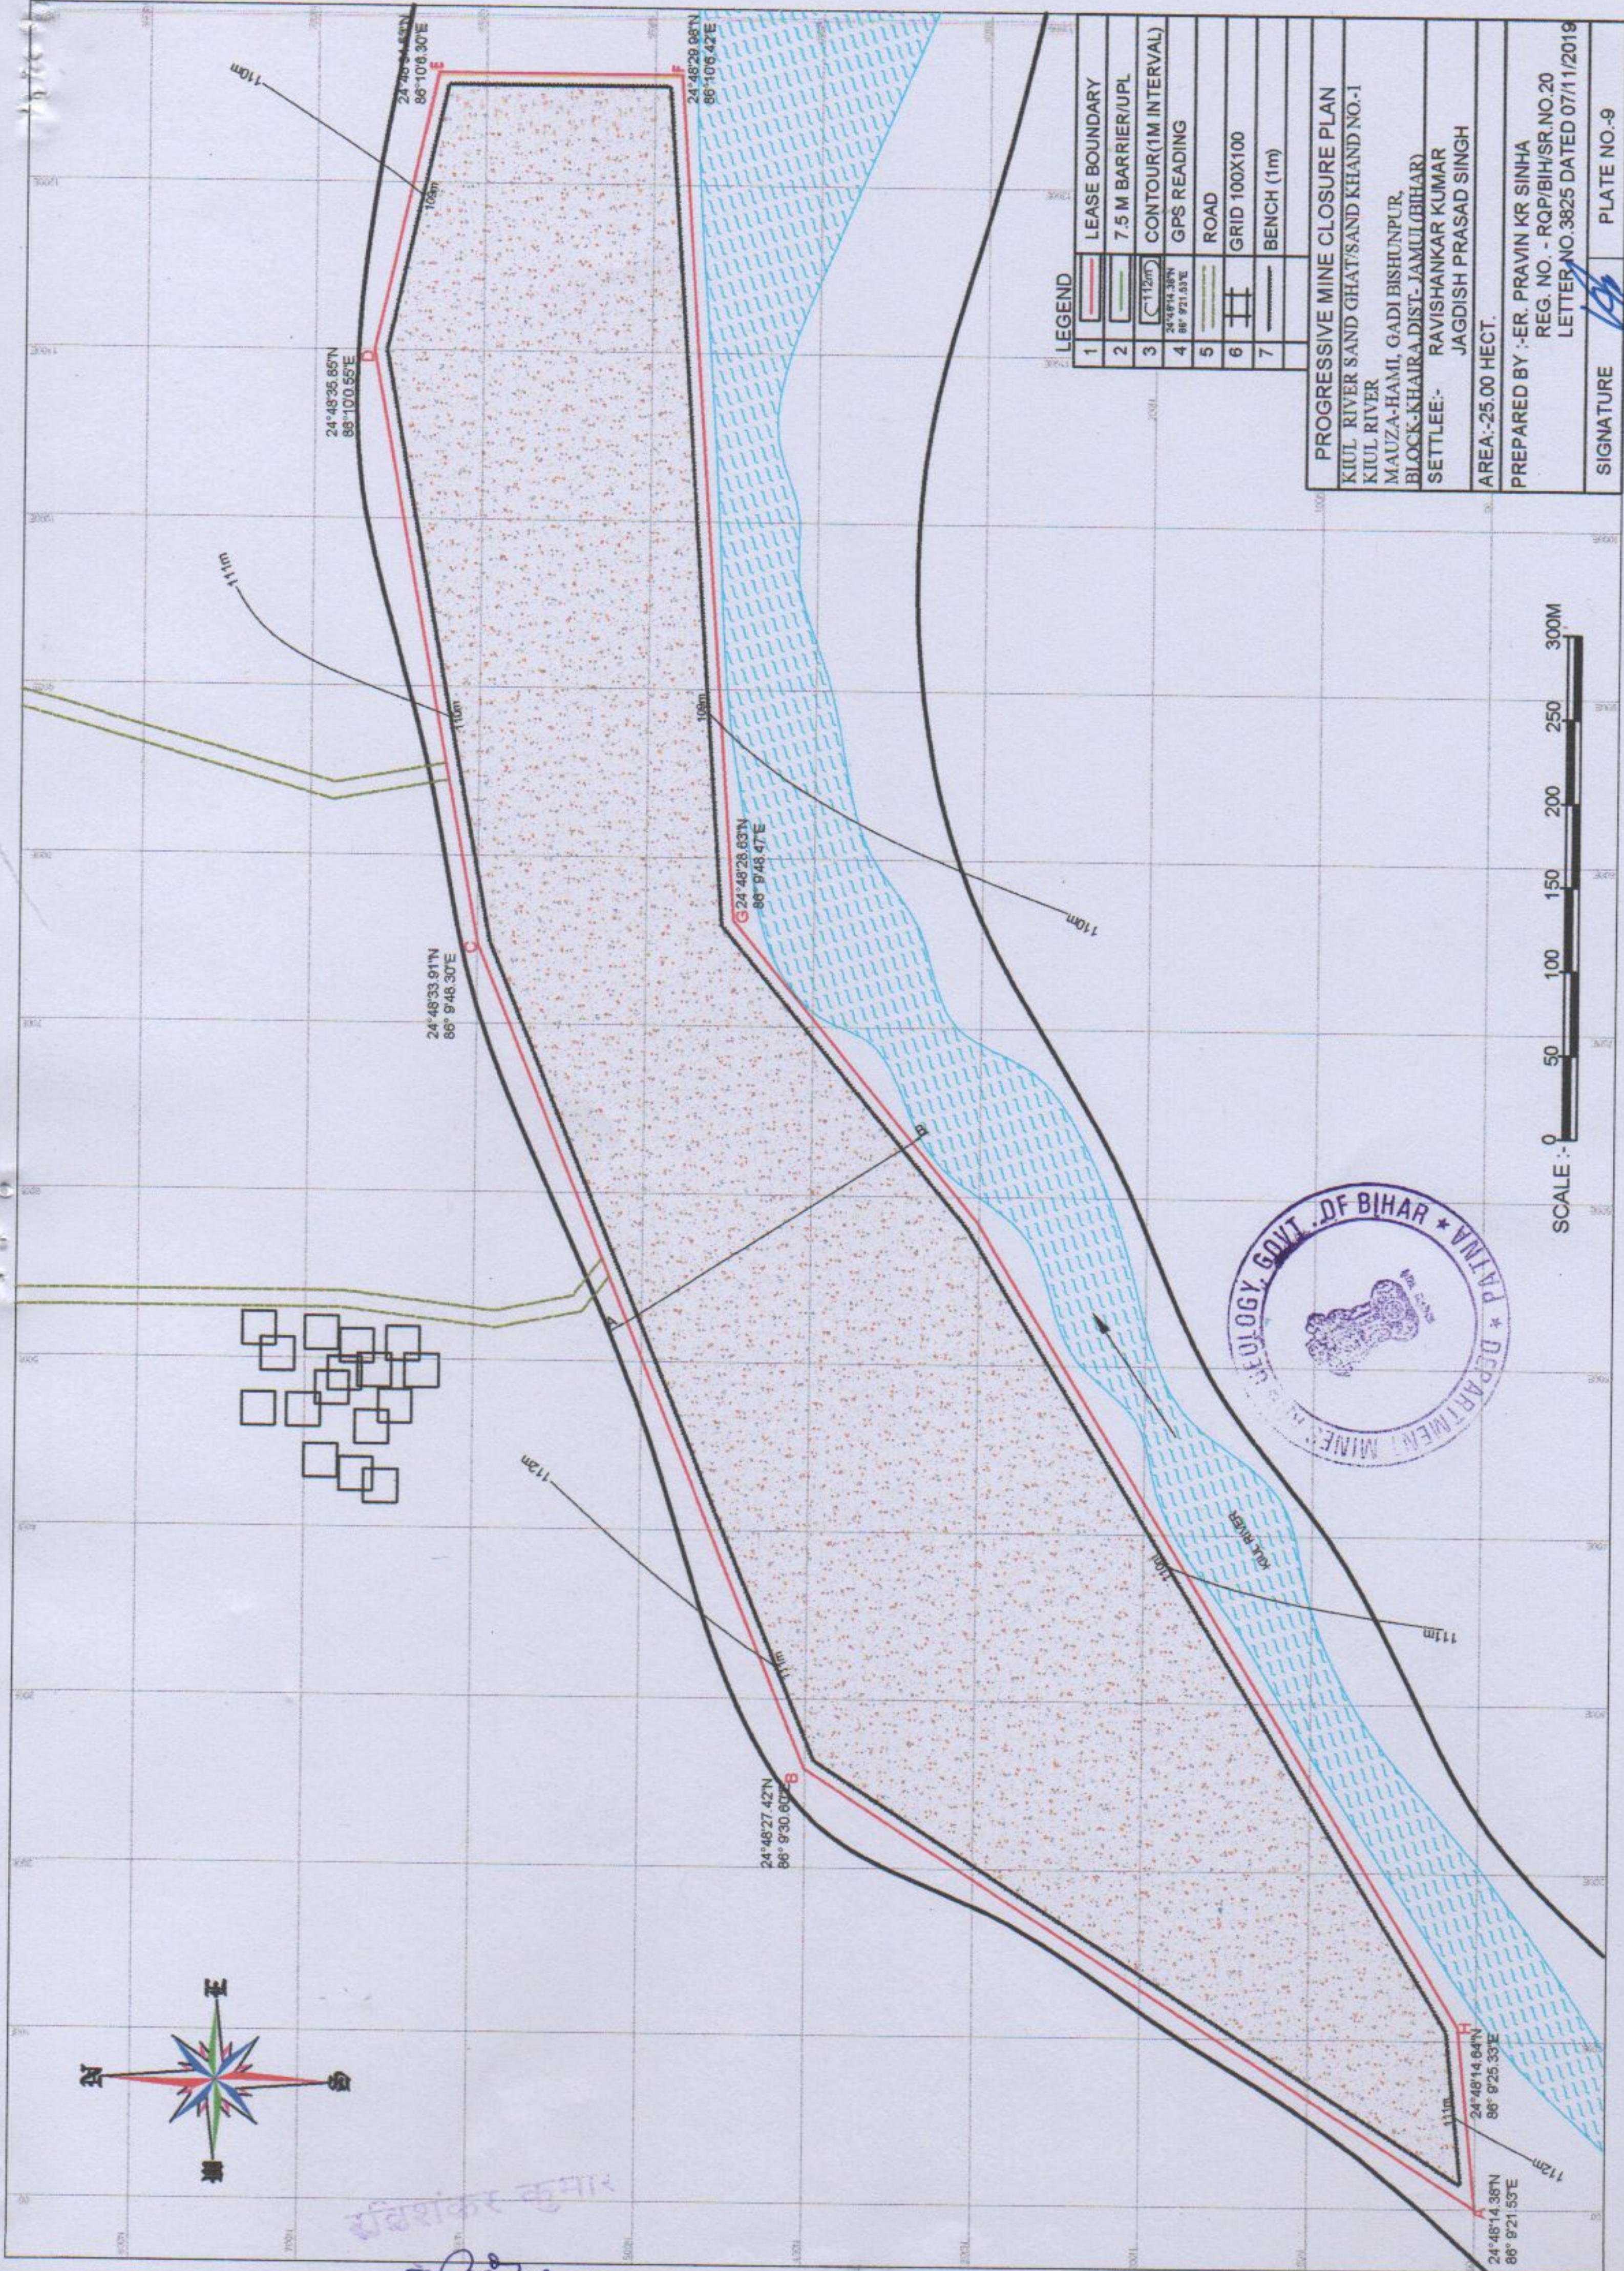

LEGEND

1	LEASE BOUNDARY
2	7.5 M BARRIER/UPL
3	CONTOUR(1M INTERVAL)
4	GPS READING
5	ROAD
6	GRID 100X100
7	BENCH (1m)

PROGRESSIVE MINE CLOSURE PLAN
KIUL RIVER SAND GHAT/SAND KHAND NO.-1
KIUL RIVER
MAUZA-HAMI, GADI BISHUNPUR,
BLOCK-KHAIRA DIST- JAMUL(BIHAR)
SETTLEE:- RAVISHANKAR KUMAR
JAGDISH PRASAD SINGH
AREA:-25.00 HECT.
PREPARED BY :-ER. PRAVIN KR SINHA
REG. NO. - RQP/BIH/SR.NO.20
LETTER NO.3825 DATED 07/11/2019
SIGNATURE  PLATE NO.-9



SCALE :- 0 50 100 150 200 250 300M