

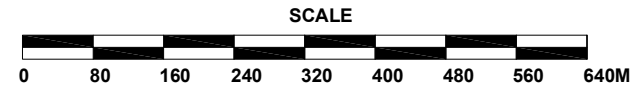
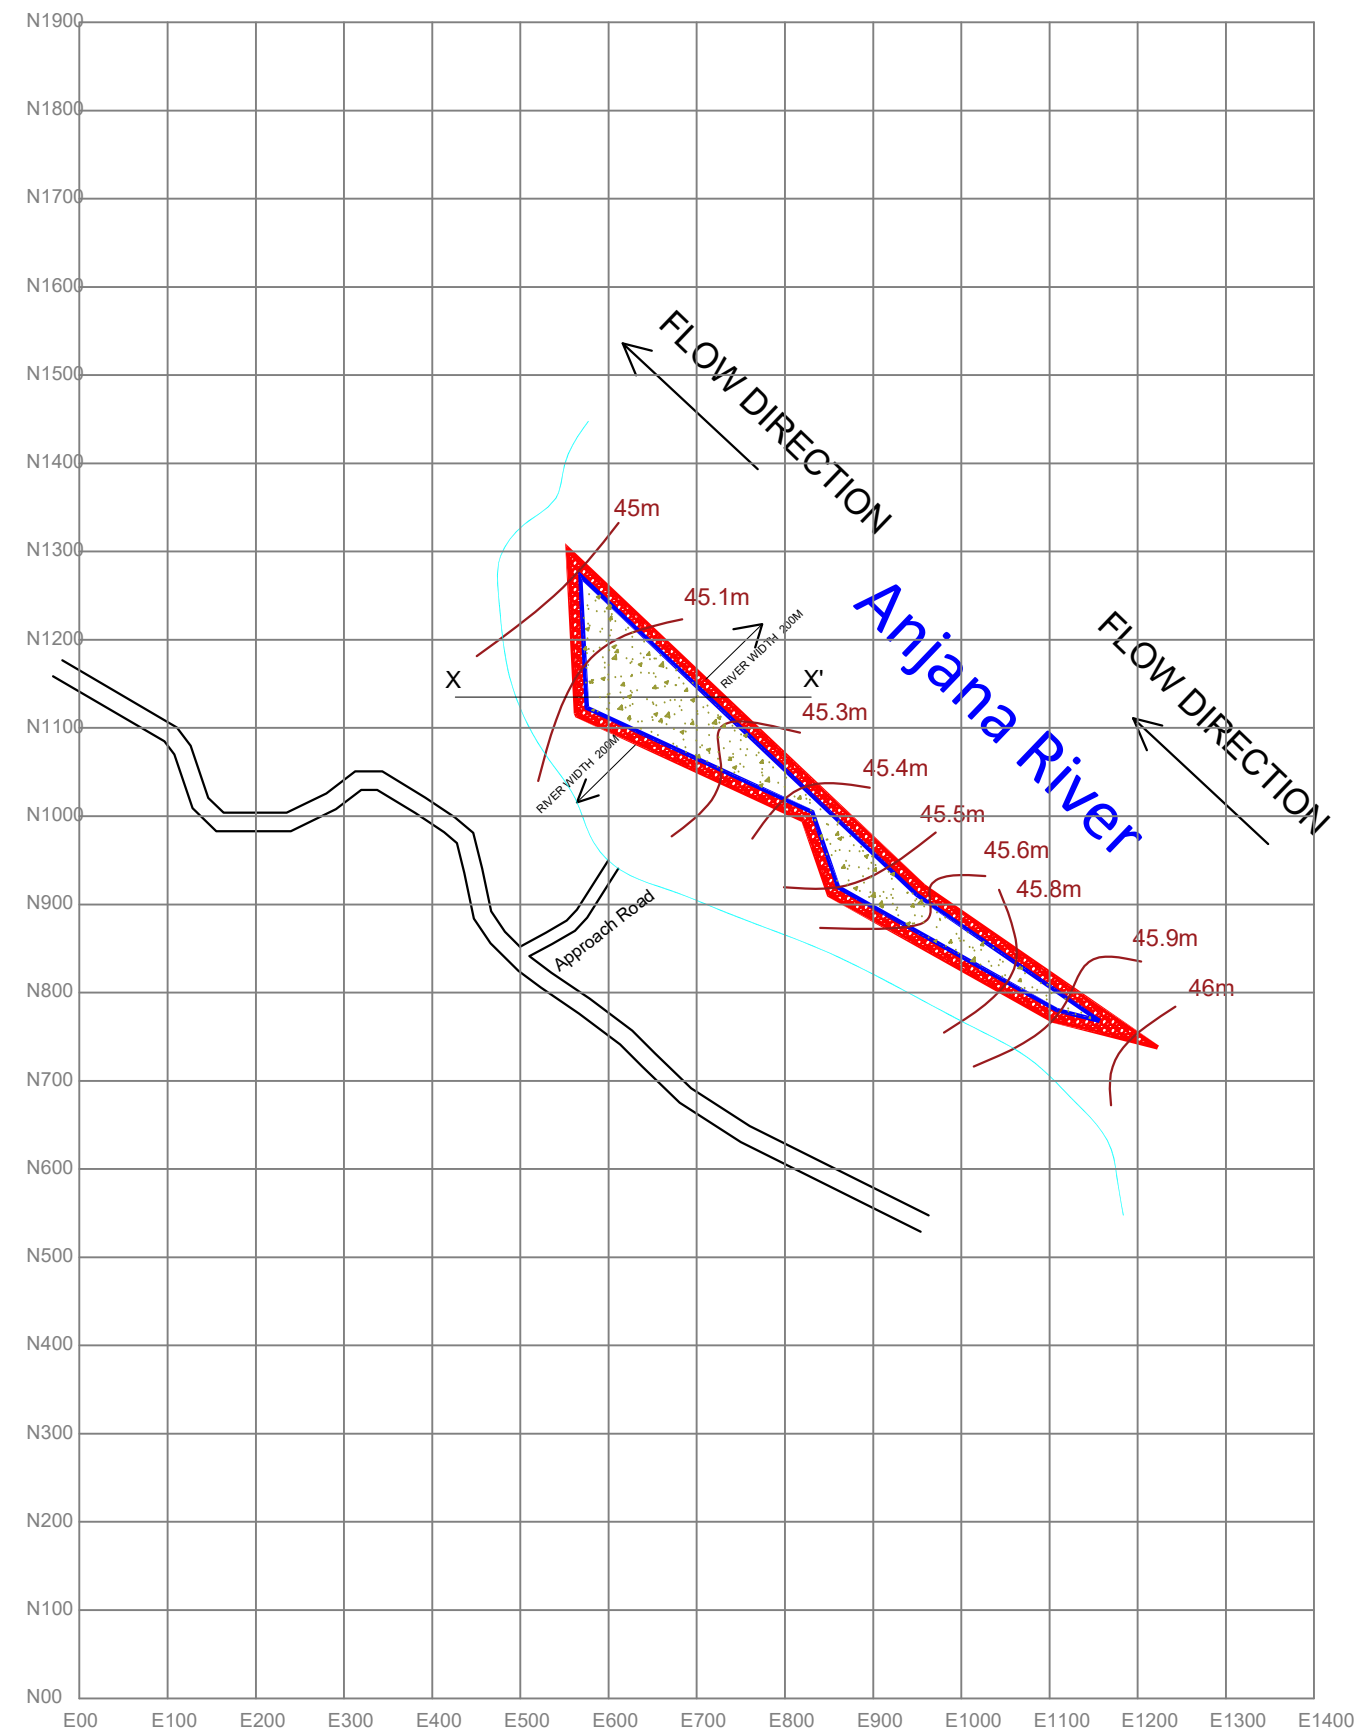


SURFACE PLAN & SECTION

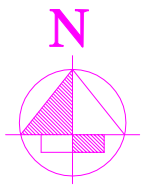

INDEX

1		LEASE BOUNDARY(LB)
2		SHORE LINE
3		CONTOUR
4		Mineable Area
5		Blocked/Restricted Area
6		BENCH MARK

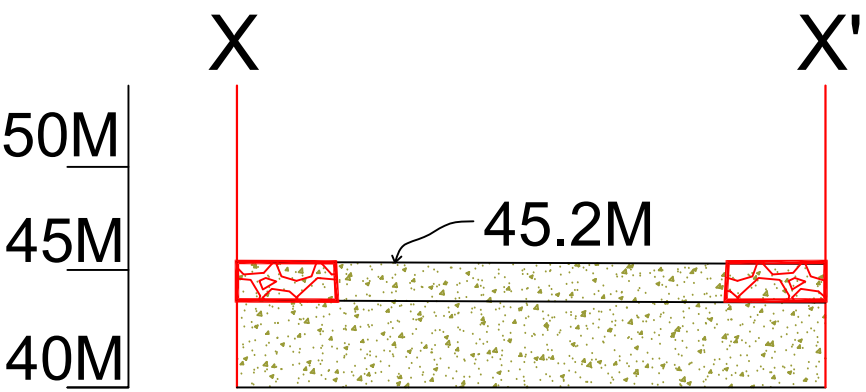

CROSS SECTION

Bijuaahi Balu Ghat on Anjana River
Mouza- Bijuaahi, Block-Jamui, District- Jamui
AREA = 5.54 Ha

SURFACE PLAN & SECTION

Sri Mata Vaishno Devi Traders,
Ritesh Ranjan, S/o- Sunil Kumar. Hasanpur, Lakhisarai