SURFACE / GEOLOGICAL PLAN

BARNAR RIVER SAND GHAT:-BLOCK NO.-6
MAUZA-TOLA JUGRI,BLOCK-SONO
DIST-JAMUI (BIHAR)

SETTLEE:- M/S D.K. BROTHERS TRADE CO,
PROP. PAWAN KUMAR SINGH

AREA:-29.7 HECT.

PREPARED BY :- ER.PRAVIN KUMAR SINHA
REG. NO. RQP/BIH/SR.NO.20
LETTER NO.2047 DATED 02/12/2022

SIGNATURE | PLATE NO.-5

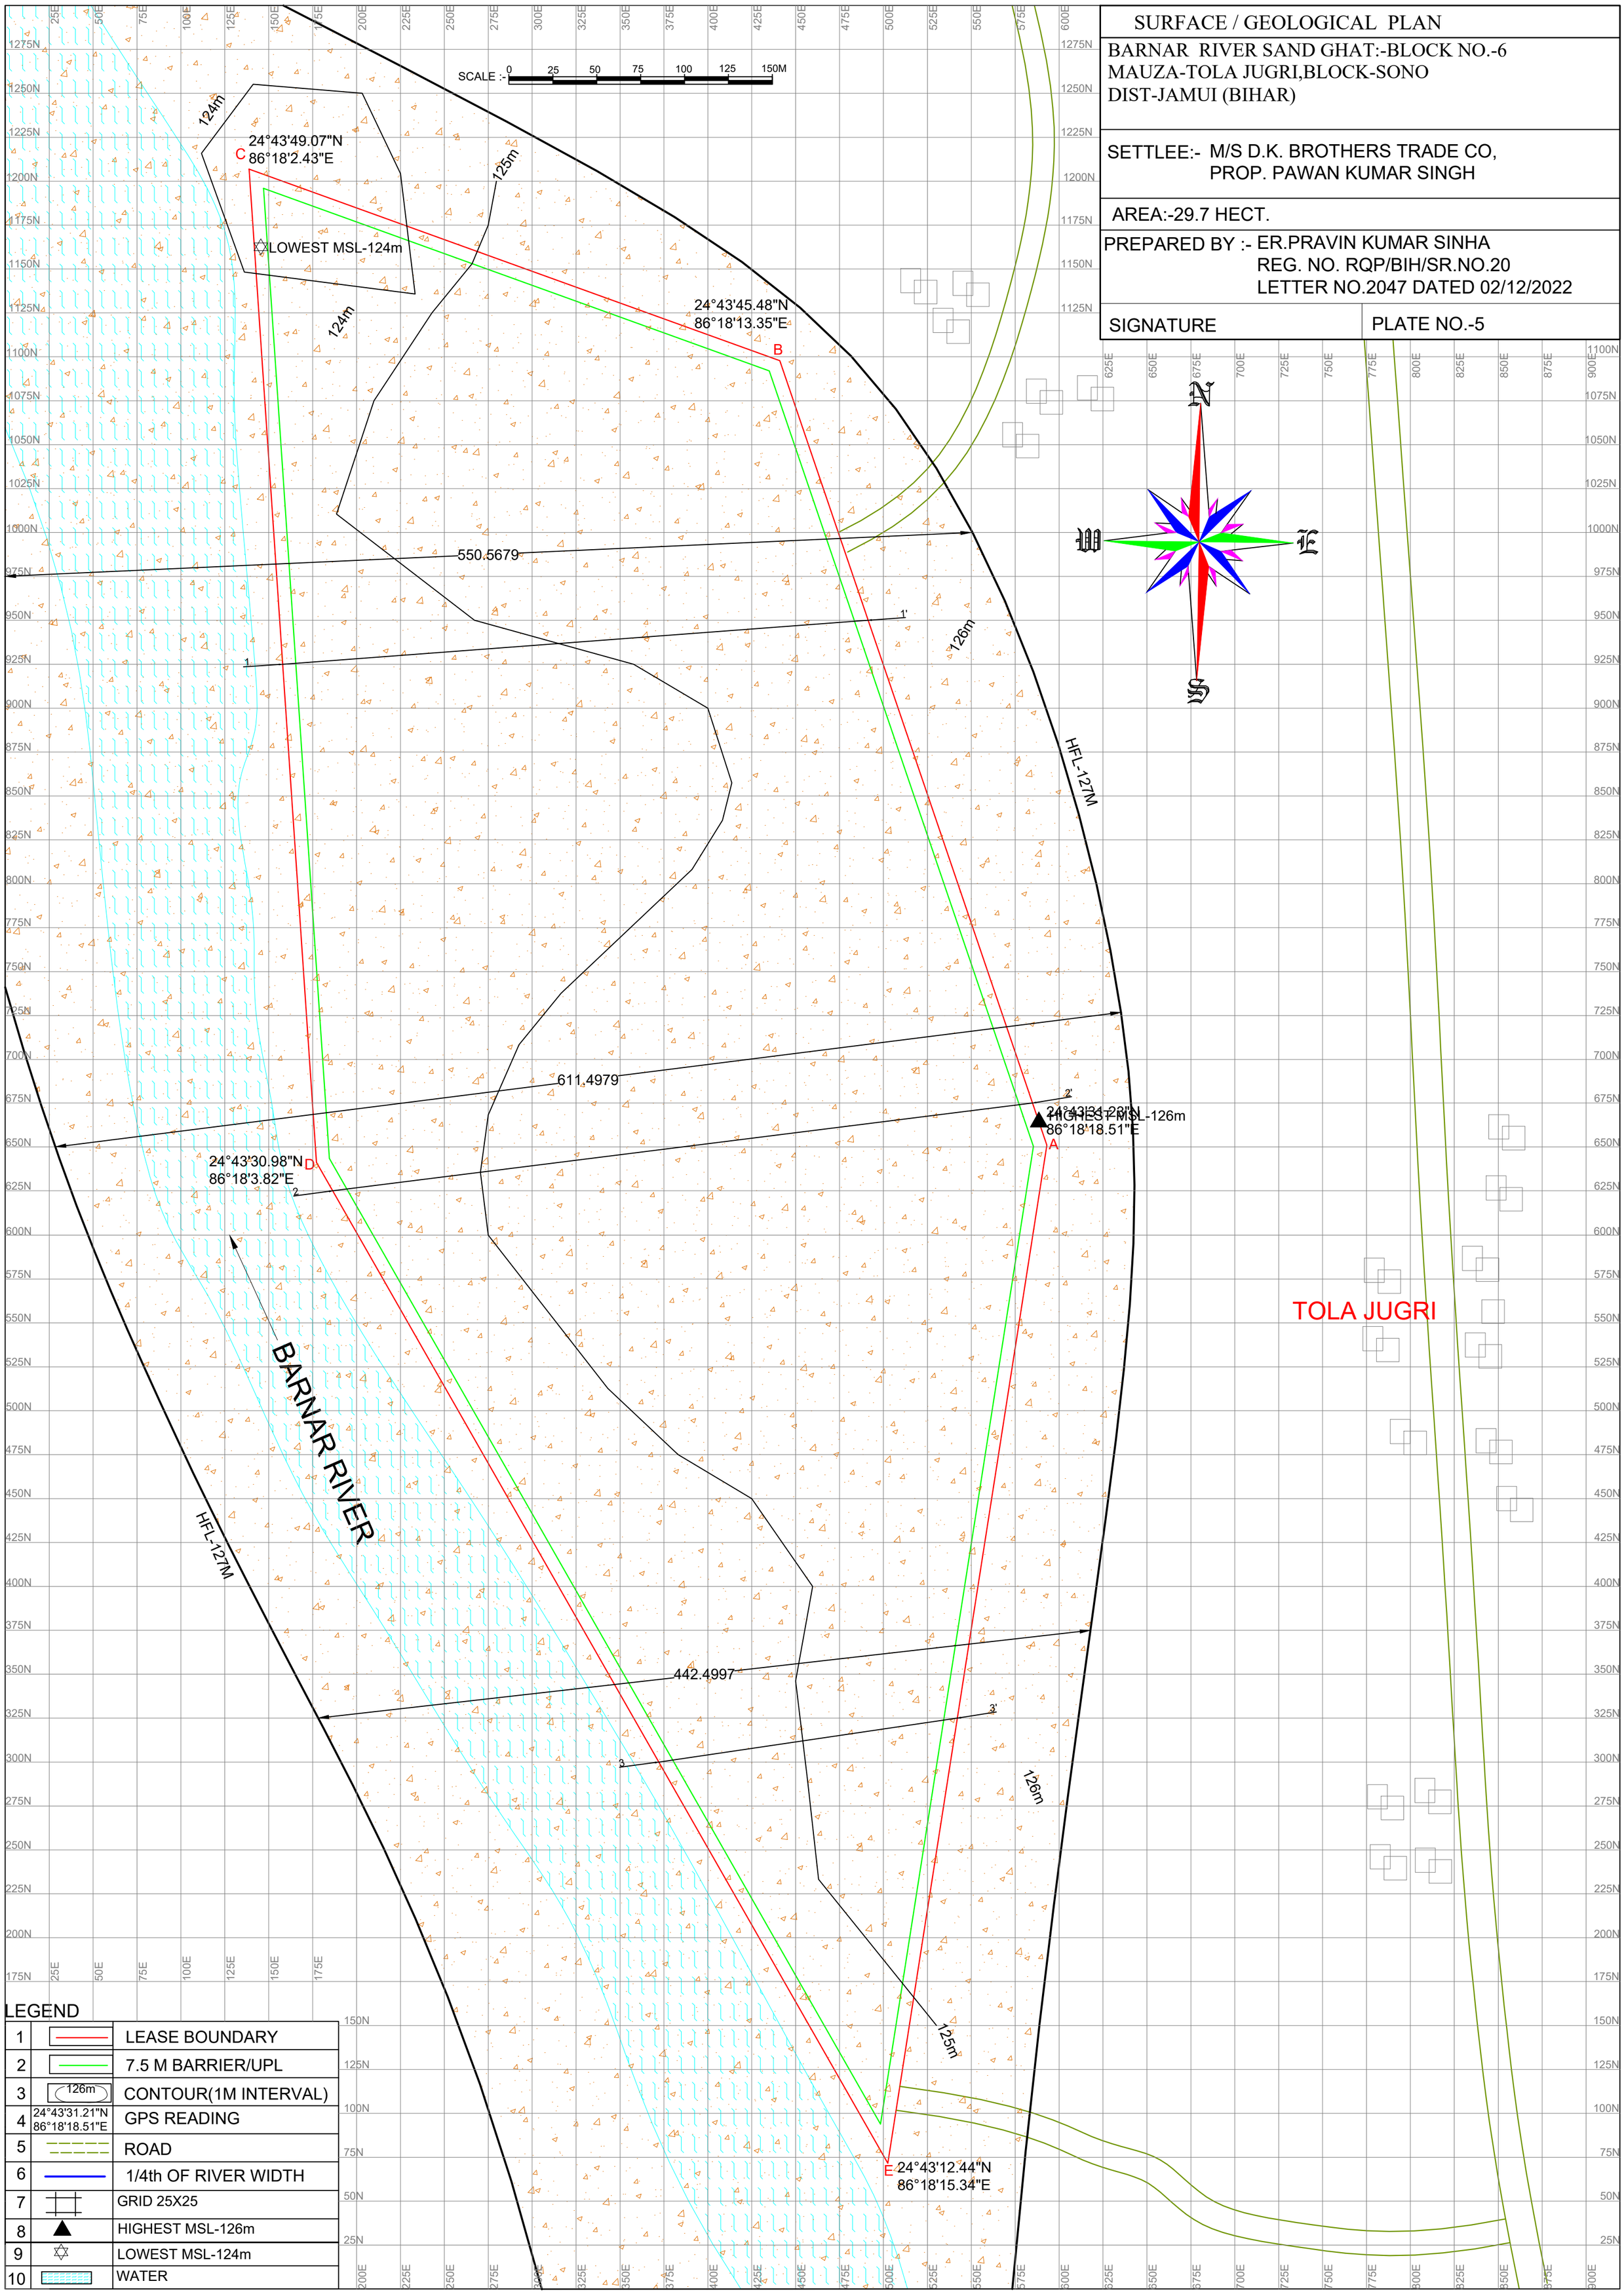

LEGEND

1		LEASE BOUNDARY
2		7.5 M BARRIER/UPL
3	126m	CONTOUR(1M INTERVAL)
4	24°43'31.21"N 86°18'18.51"E	GPS READING
5		ROAD
6		1/4th OF RIVER WIDTH
7		GRID 25X25
8		HIGHEST MSL-126m
9		LOWEST MSL-124m
10		WATER

ENVIRONMENT MANAGEMENT PLAN

BARNAR RIVER SAND GHAT:-BLOCK NO.-6
MAUZA-TOLA JUGRI,BLOCK-SONO
DIST-JAMUI (BIHAR)

SETTLEE:- M/S D.K. BROTHERS TRADE CO,
PROP. PAWAN KUMAR SINGH

AREA:-29.7 HECT.

PREPARED BY :- ER.PRAVIN KUMAR SINHA
REG. NO. RQP/BIH/SR.NO.20
LETTER NO.2047 DATED 02/12/2022

SIGNATURE | PLATE NO.-8

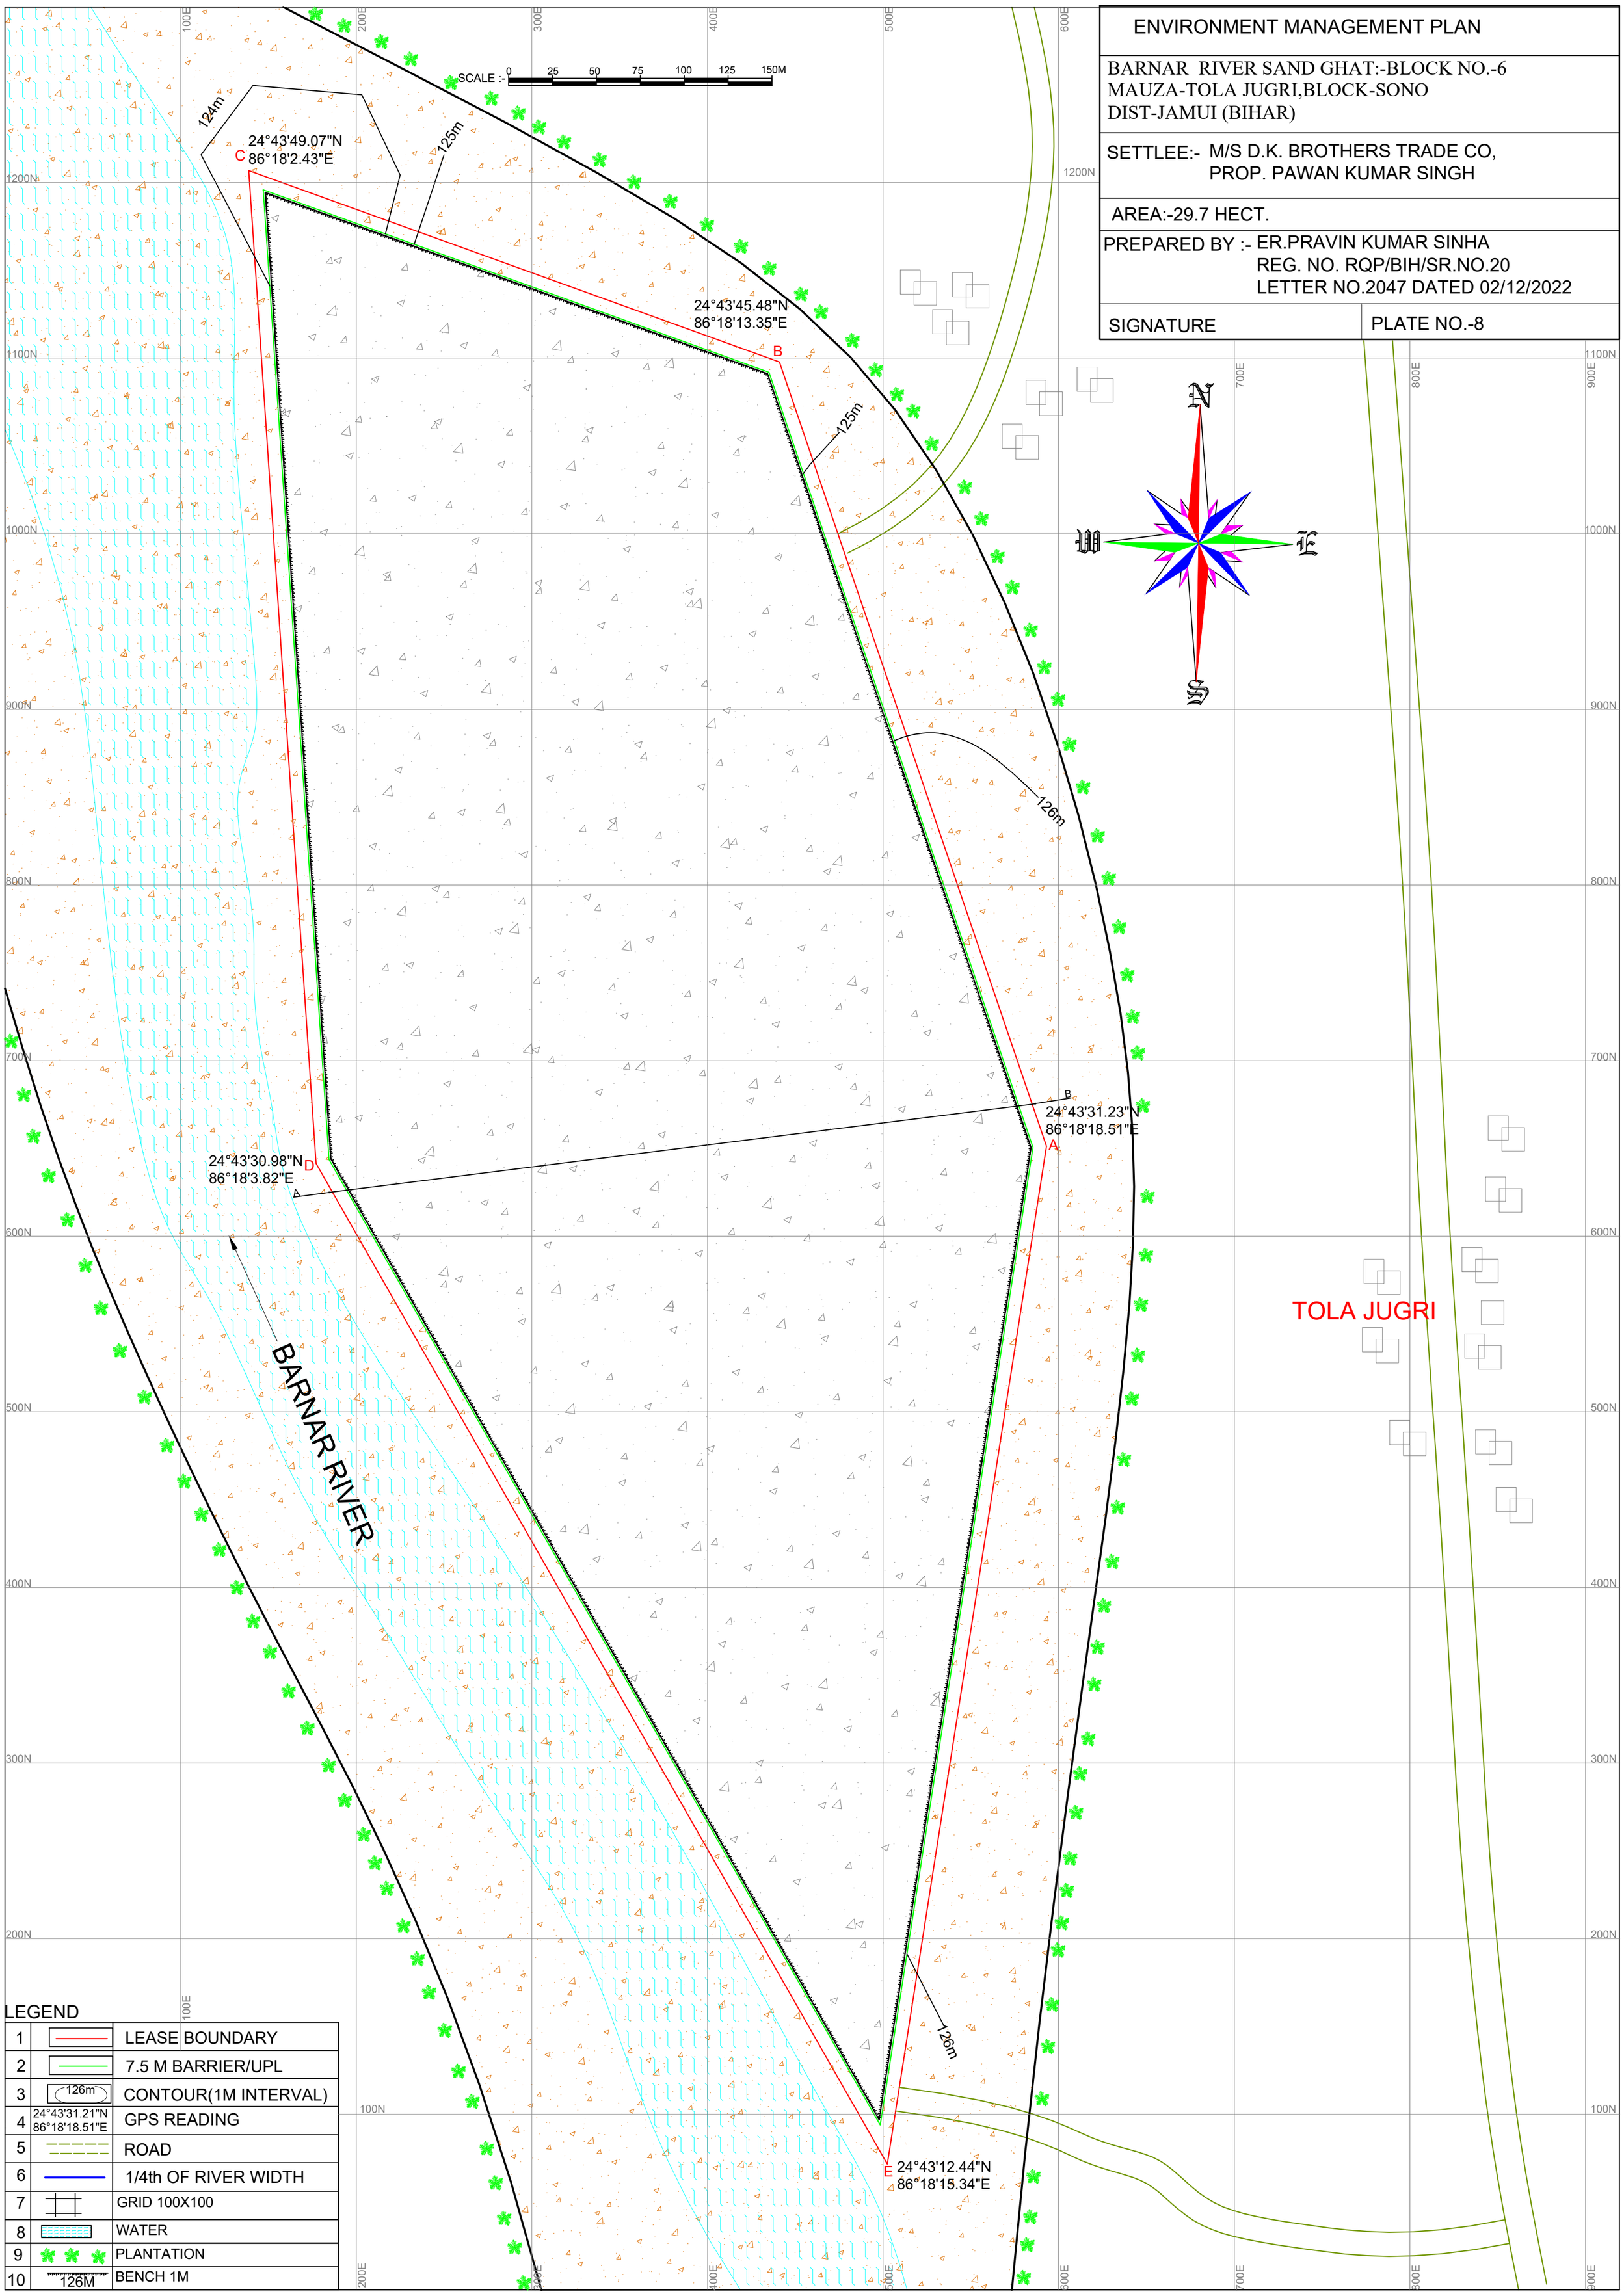

LEGEND

1		LEASE BOUNDARY
2		7.5 M BARRIER/UPL
3	126m	CONTOUR(1M INTERVAL)
4	24°43'31.21"N 86°18'18.51"E	GPS READING
5		ROAD
6		1/4th OF RIVER WIDTH
7		GRID 100X100
8		WATER
9		PLANTATION
10	126M	BENCH 1M