



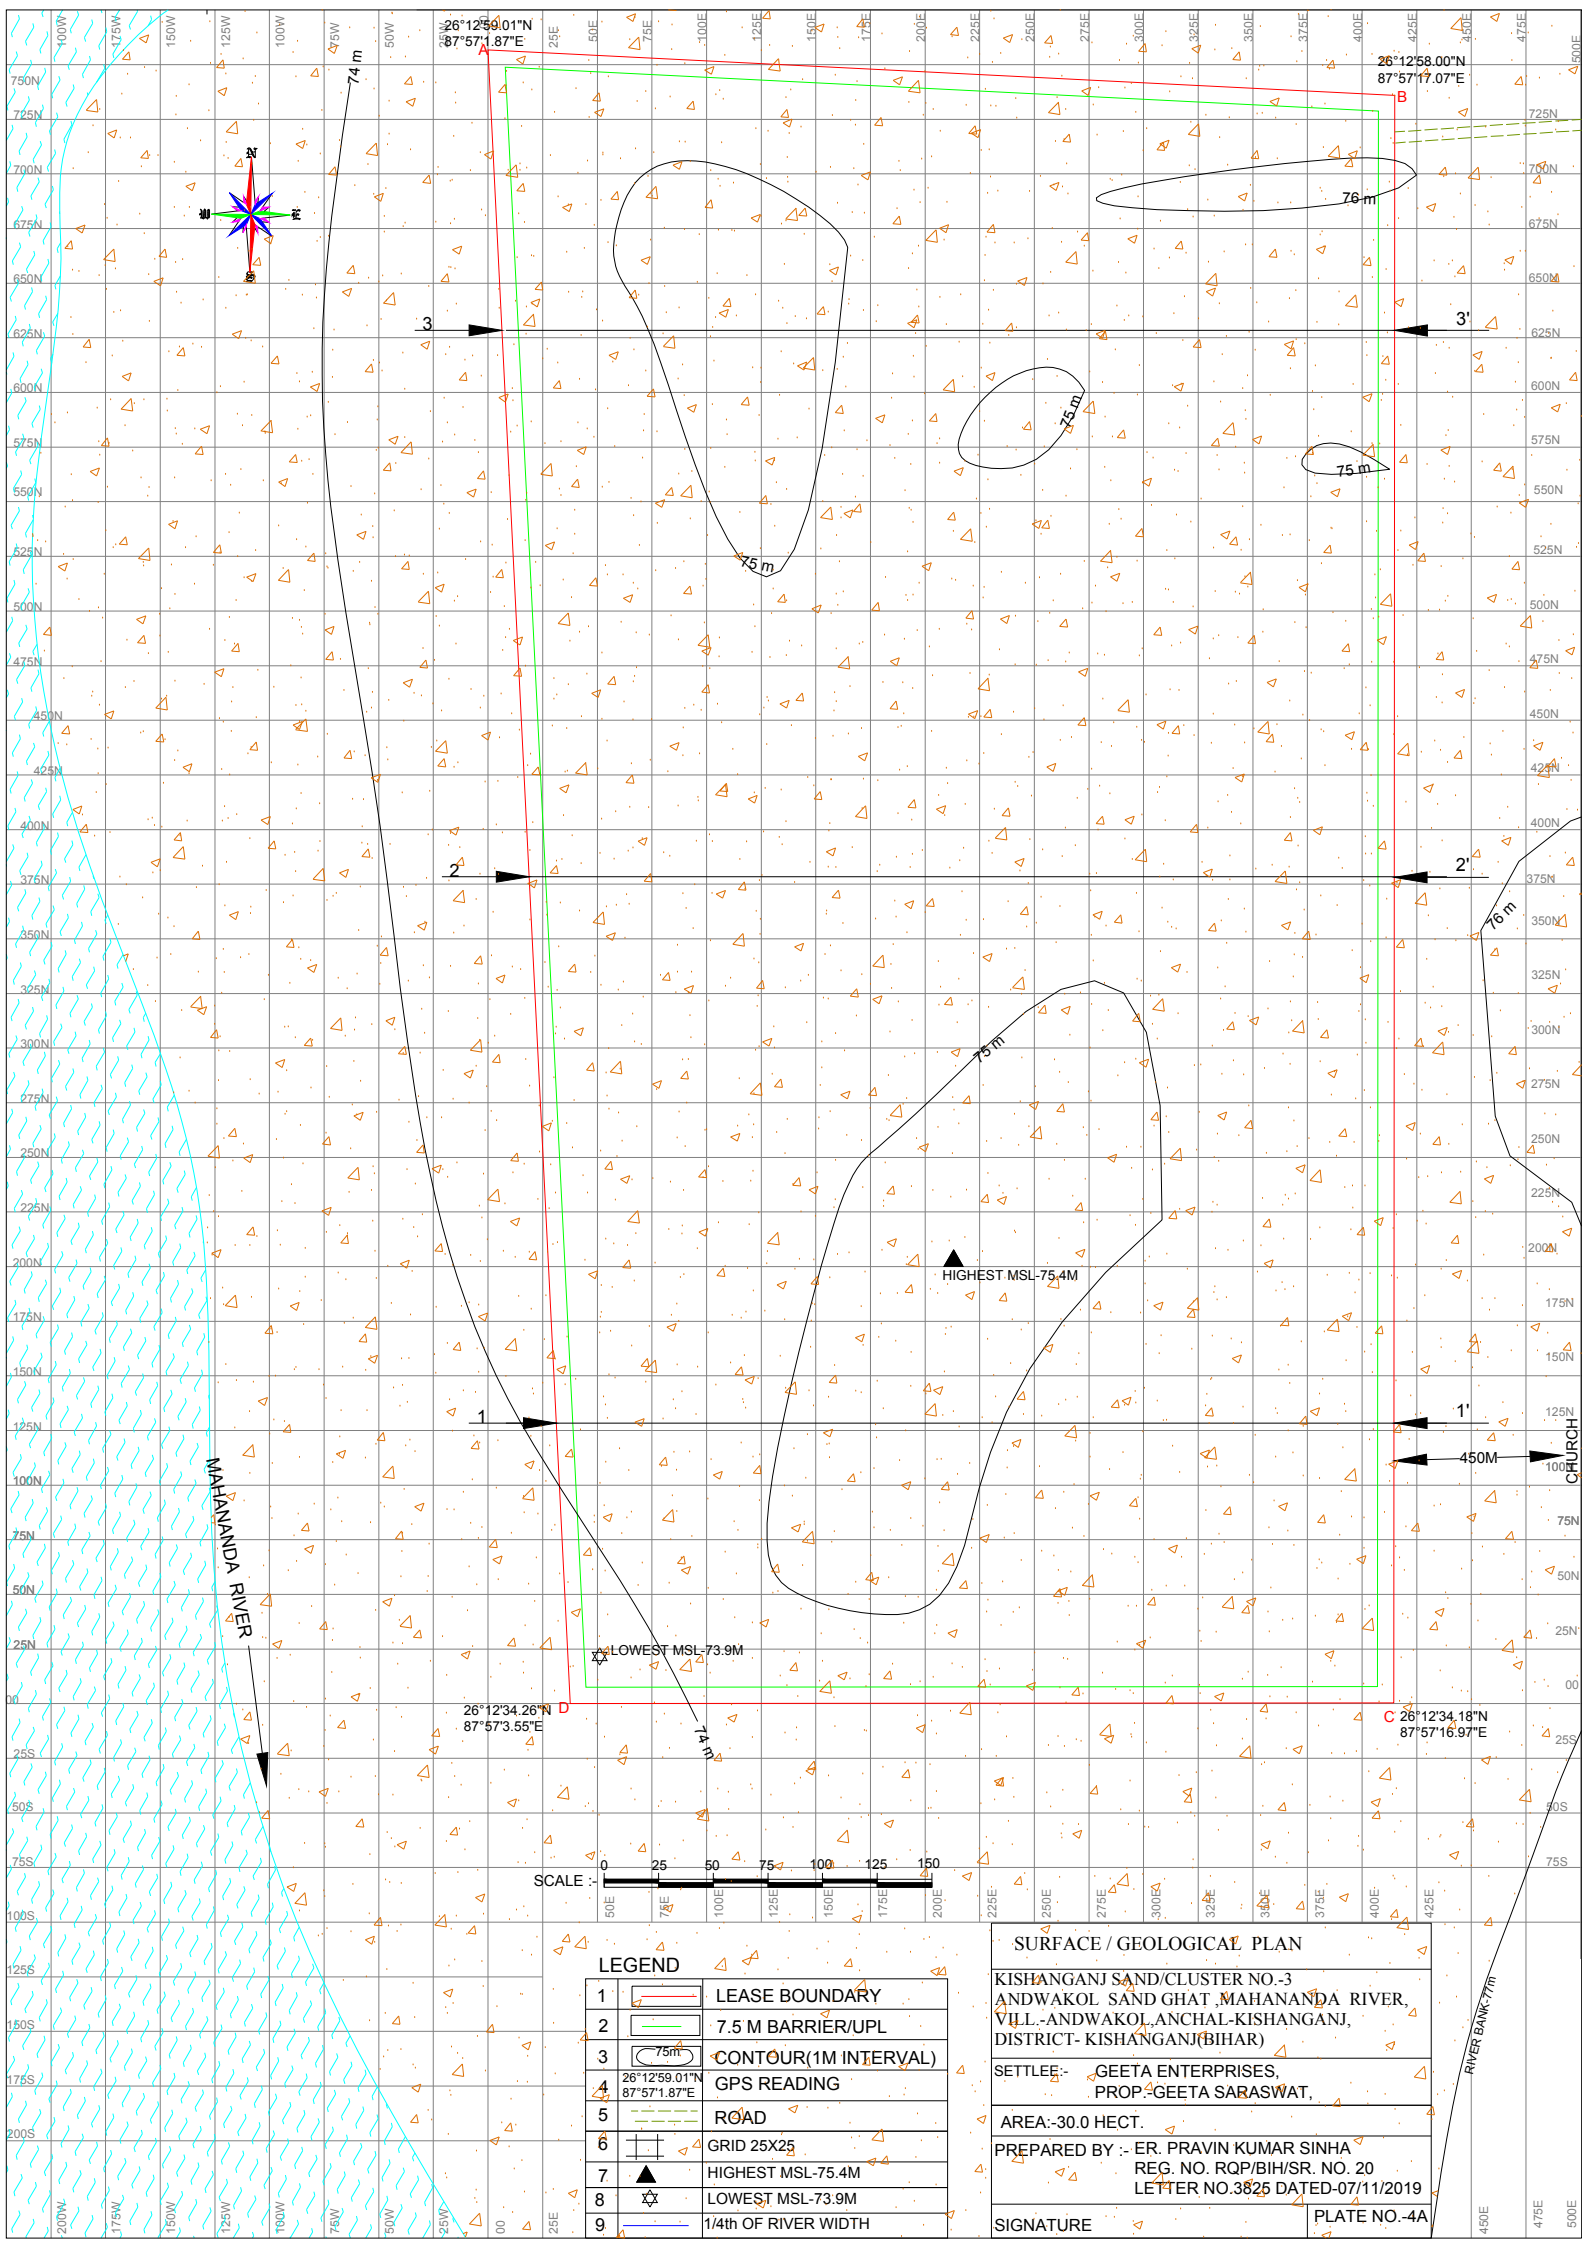

MAHANANDA RIVER

CHURCH


RIVER BANK-TTM

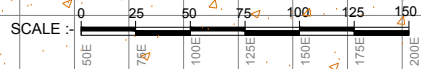

LEGEND


1		LEASE BOUNDARY
2		7.5 M BARRIER/UPL
3		CONTOUR(1M INTERVAL)
4		GPS READING
5		ROAD
6		GRID 25X25
7		HIGHEST MSL-75.4M
8		LOWEST MSL-73.9M
9		1/4th OF RIVER WIDTH

SURFACE / GEOLOGICAL PLAN	
KISHANGANJ SAND/CLUSTER NO.-3 ANDWAKOL SAND GHAT, MAHANANDA RIVER, VILL.-ANDWAKOL, ANCHAL-KISHANGANJ, DISTRICT- KISHANGANJ(BIHAR)	
SETTLEE:- GEETA ENTERPRISES, PROP:-GEETA SARASWAT,	
AREA:-30.0 HECT.	
PREPARED BY :- ER. PRAVIN KUMAR SINHA REG. NO. RQP/BIH/SR. NO. 20 LETTER NO.3825 DATED-07/11/2019	
SIGNATURE	PLATE NO.-4A

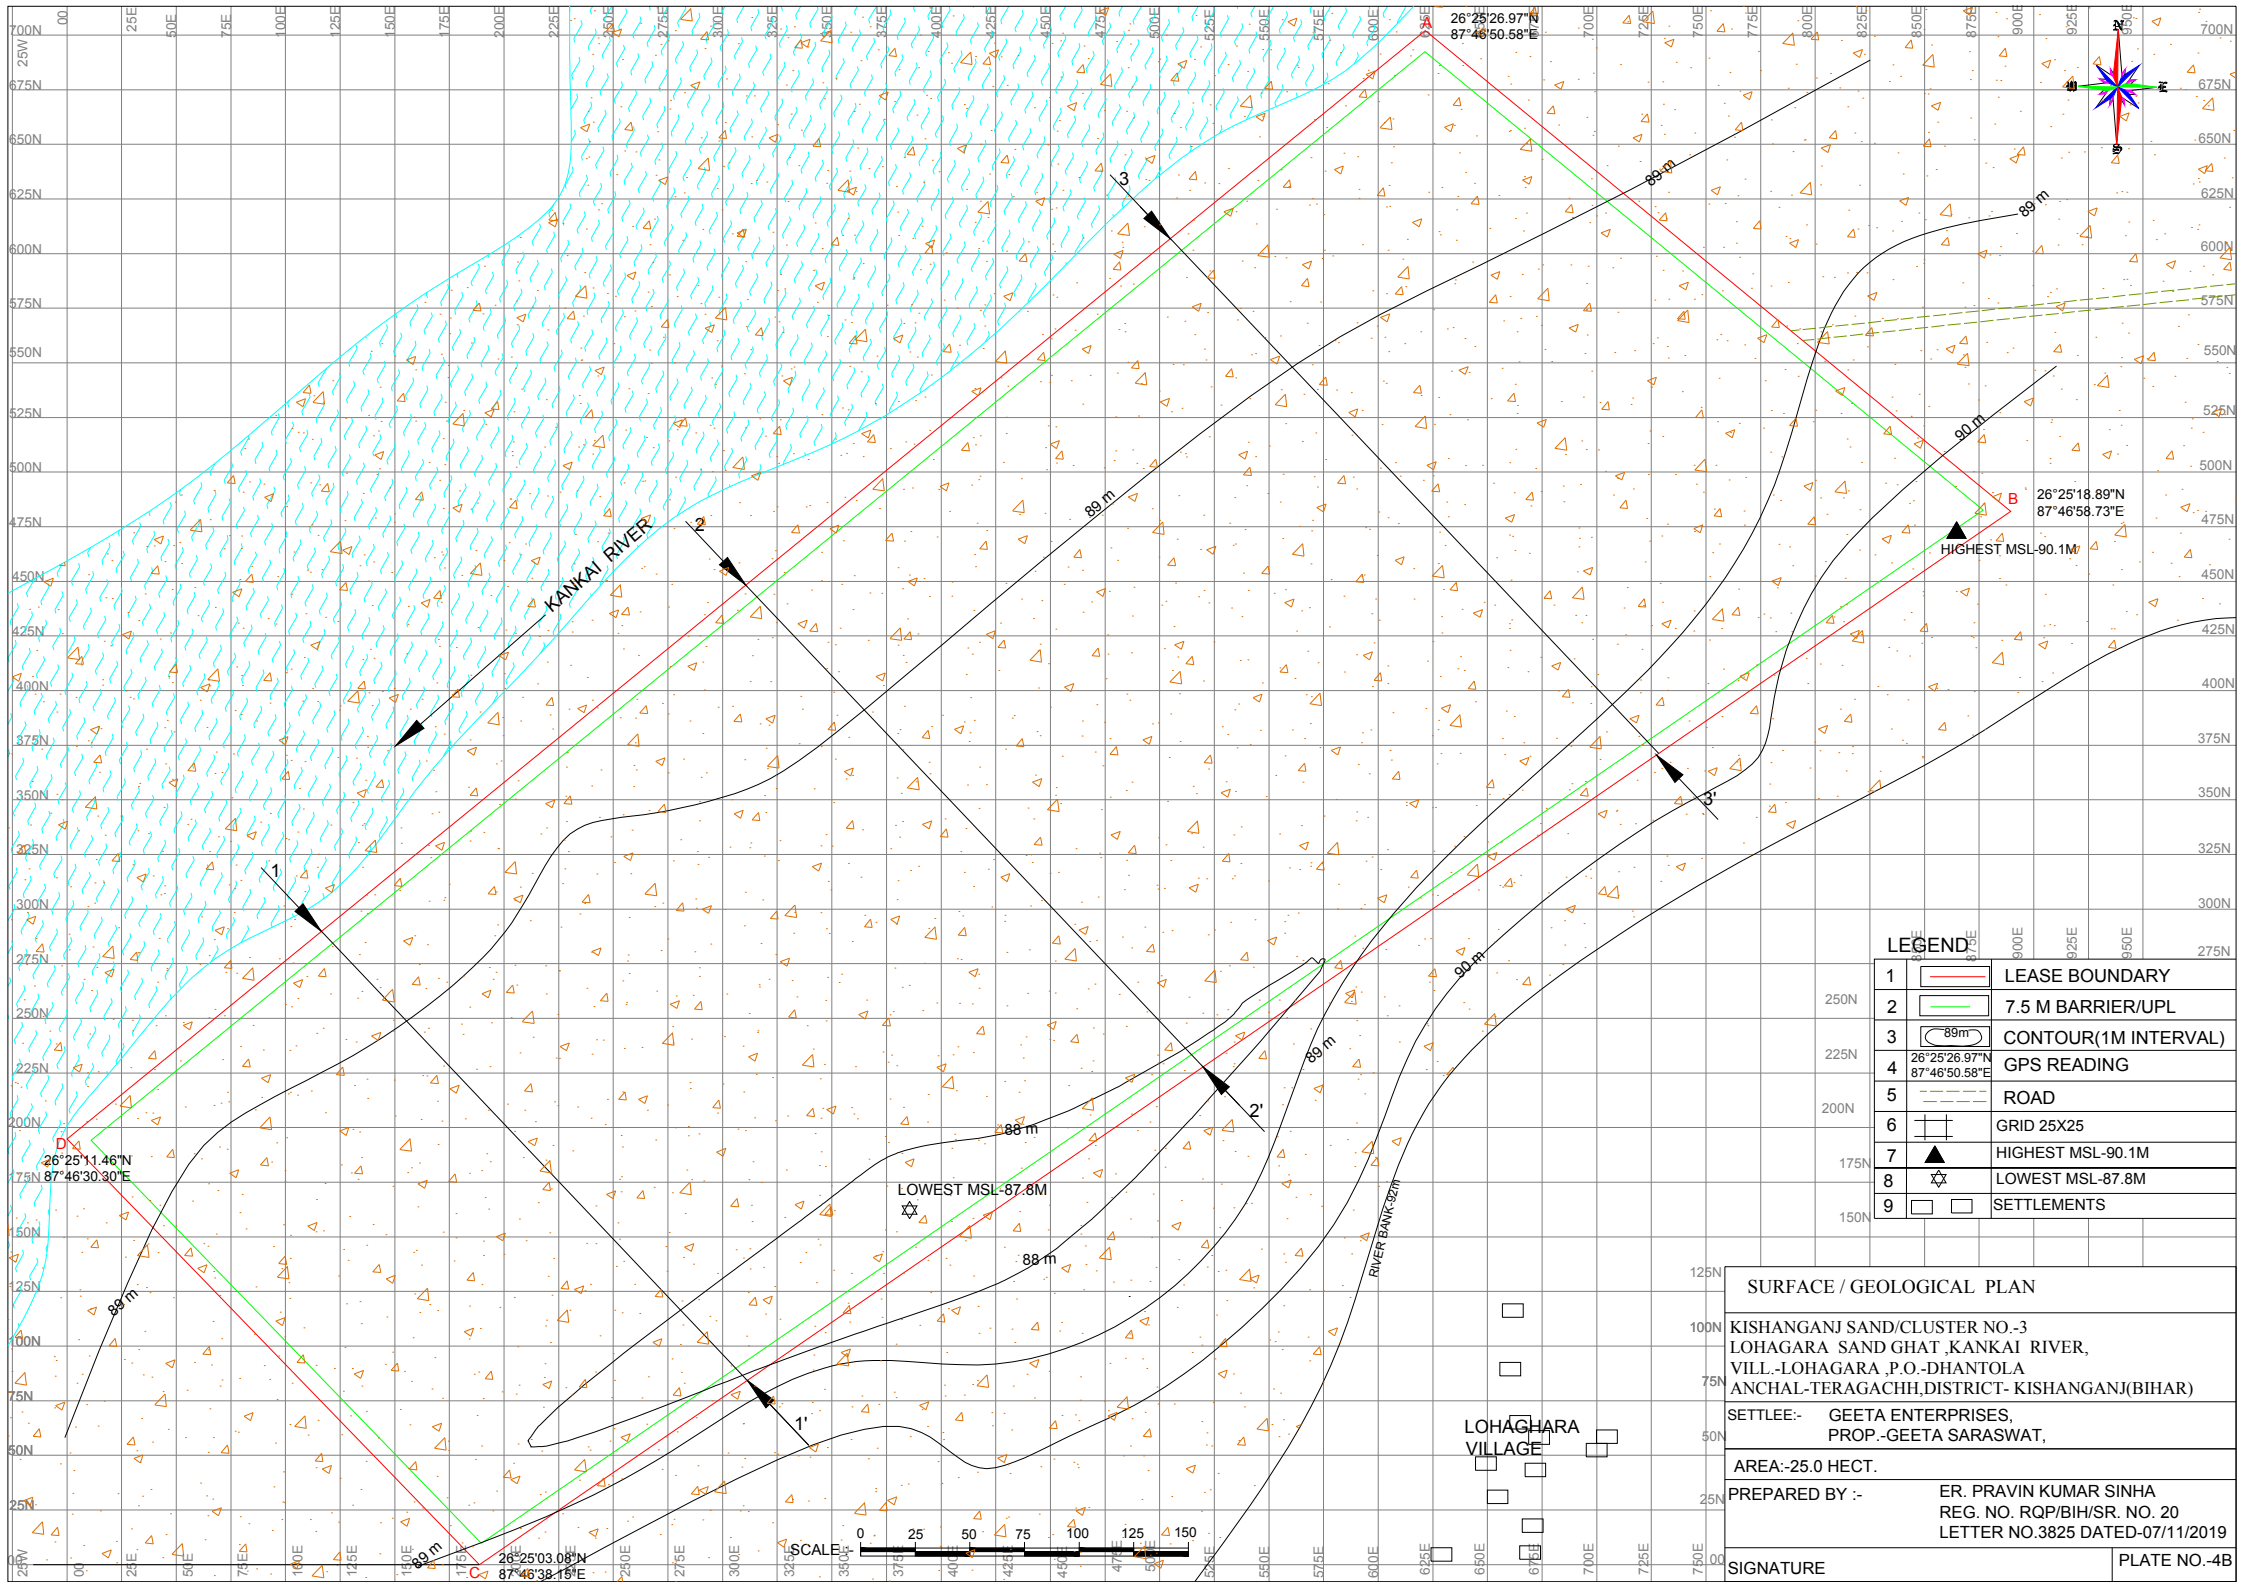

LEGEND	
1	LEASE BOUNDARY
2	7.5 M BARRIER/UPL
3	CONTOUR(1M INTERVAL)
4	GPS READING
5	ROAD
6	GRID 25X25
7	HIGHEST MSL-90.1M
8	LOWEST MSL-87.8M
9	SETTLEMENTS

SURFACE / GEOLOGICAL PLAN	
KISHANGANJ SAND/CLUSTER NO.-3 LOHAGARA SAND GHAT ,KANKAI RIVER, VILL.-LOHAGARA ,P.O.-DHANTOLA ANCHAL-TERAGACHH,DISTRICT- KISHANGANJ(BIHAR)	
SETTLEE:- GEETA ENTERPRISES, PROP.-GEETA SARASWAT,	
AREA:-25.0 HECT.	
PREPARED BY :-	ER. PRAVIN KUMAR SINHA REG. NO. ROP/BIH/SR. NO. 20 LETTER NO.3825 DATED-07/11/2019
SIGNATURE	PLATE NO.-4B

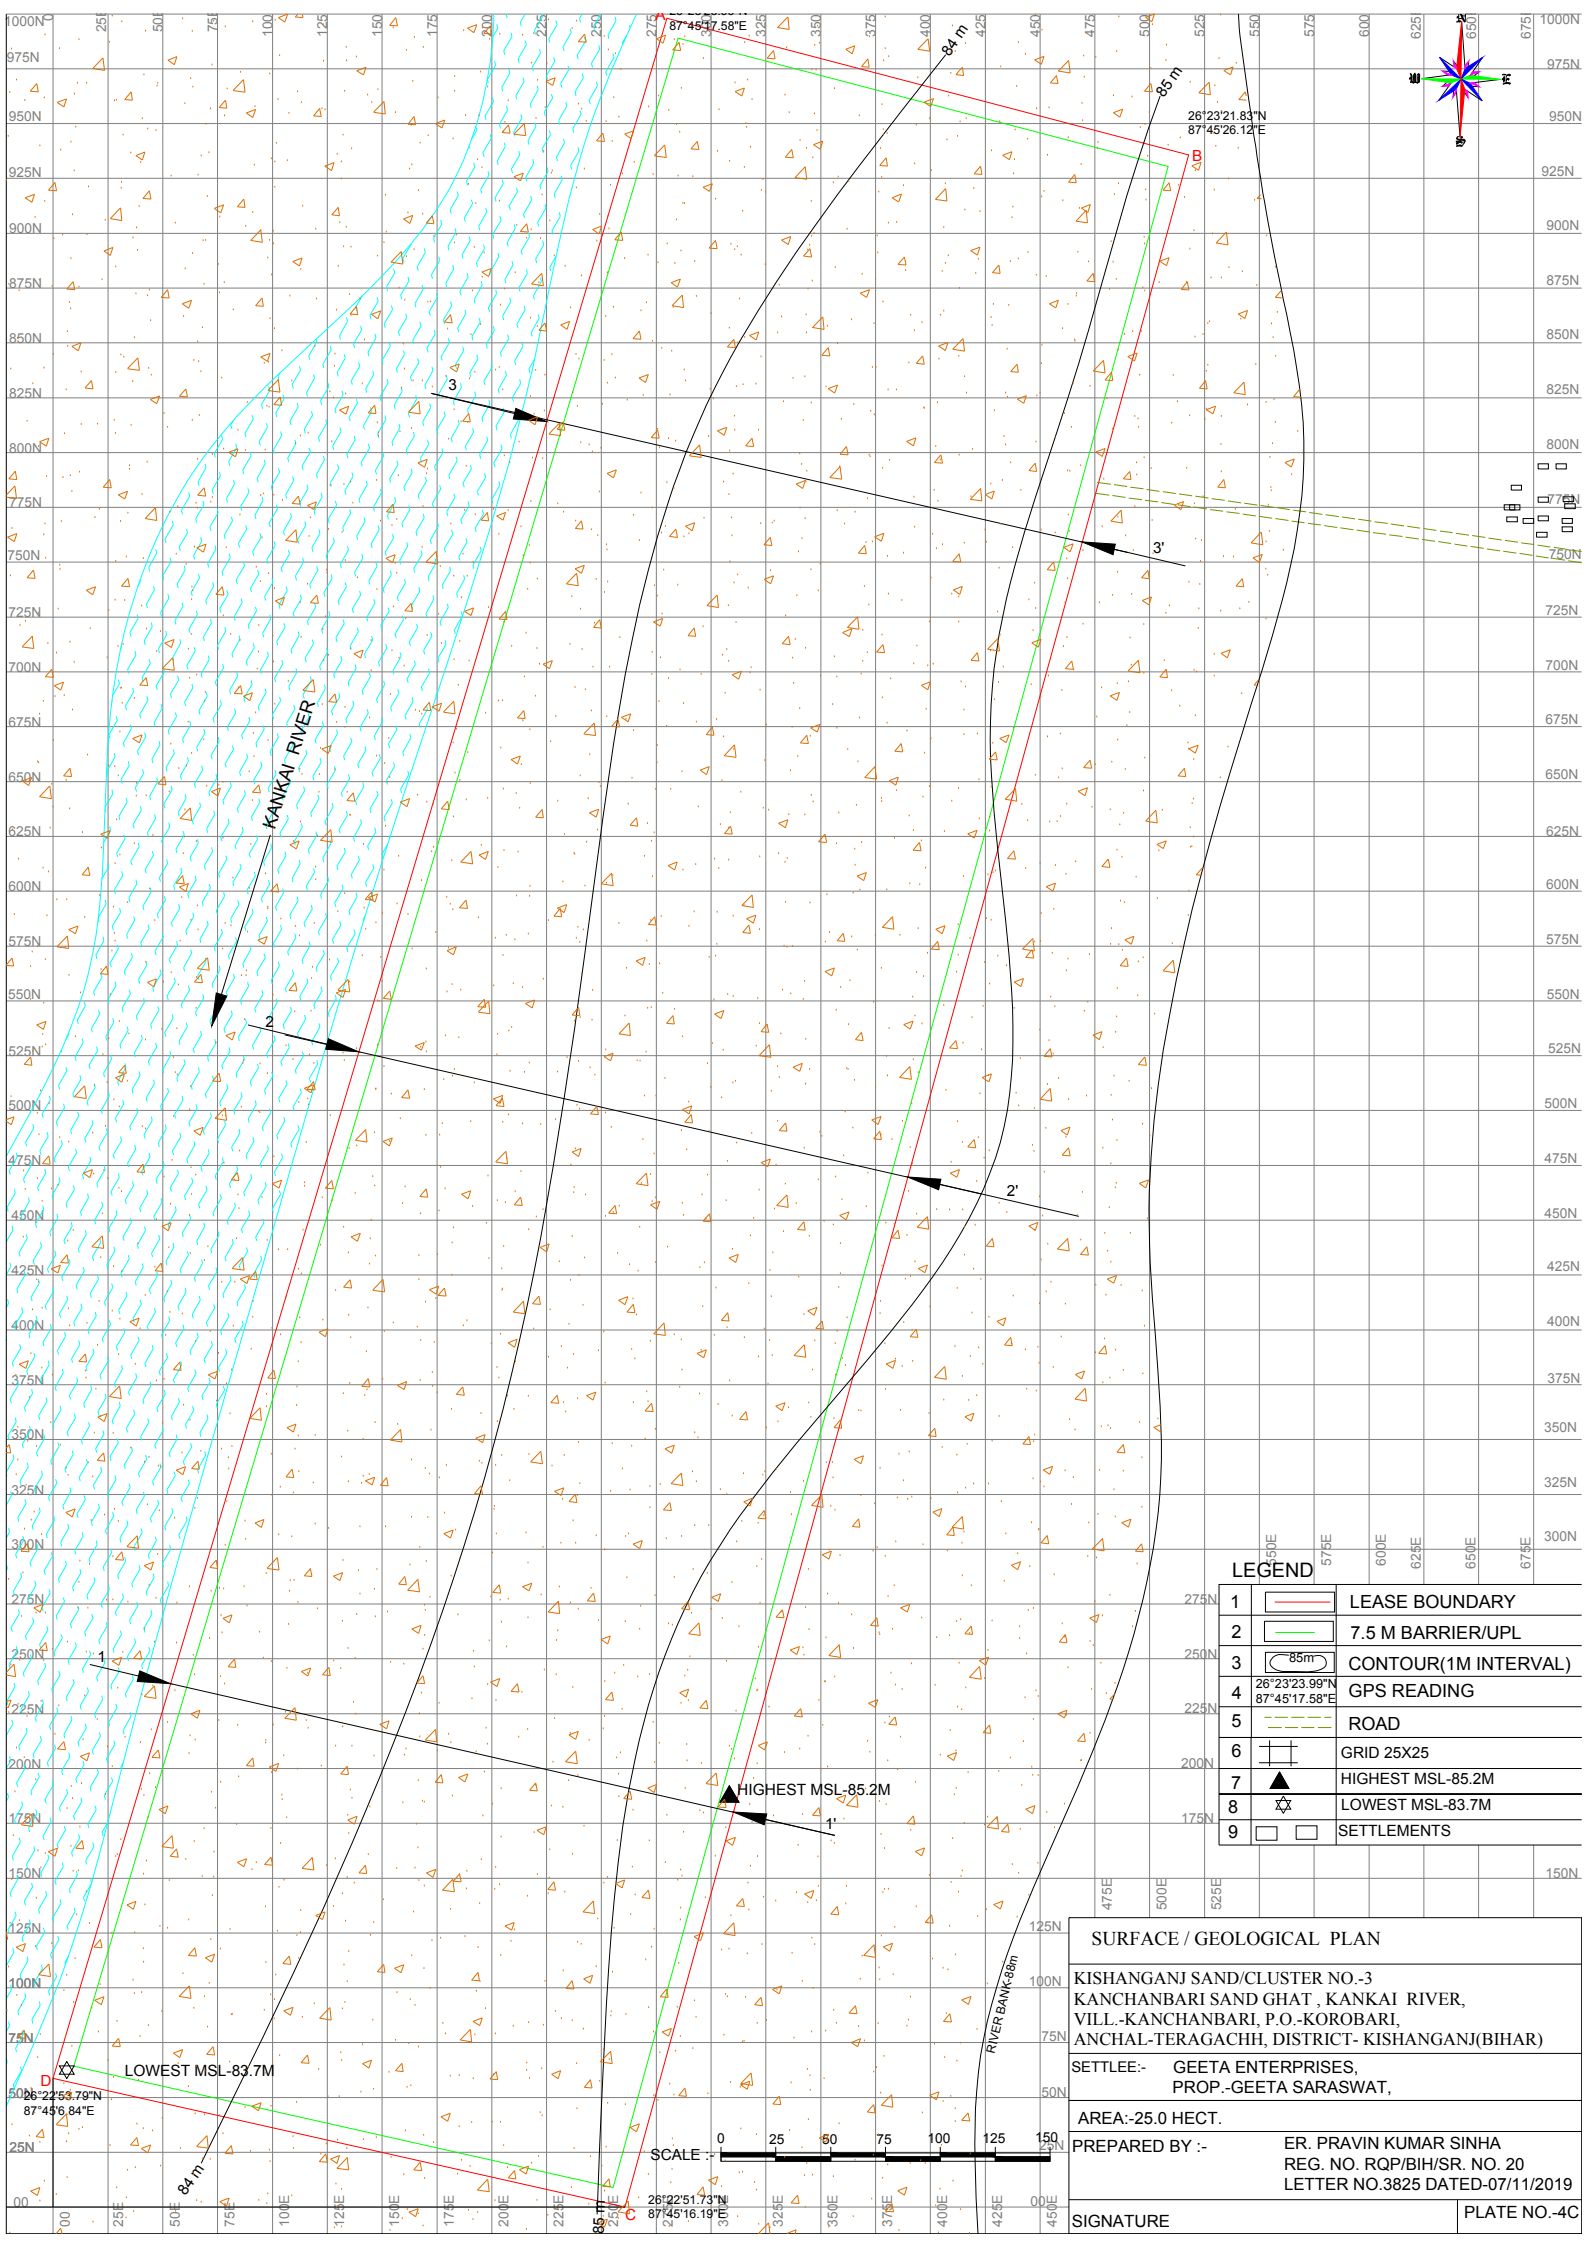

LEGEND	
1	LEASE BOUNDARY
2	7.5 M BARRIER/UPL
3	CONTOUR(1M INTERVAL)
4	GPS READING
5	ROAD
6	GRID 25X25
7	HIGHEST MSL-85.2M
8	LOWEST MSL-83.7M
9	SETTLEMENTS

SURFACE / GEOLOGICAL PLAN
KISHANGANJ SAND/CLUSTER NO.-3
KANCHANBARI SAND GHAT , KANKAI RIVER,
VILL.-KANCHANBARI, P.O.-KOROBARI,
ANCHAL-TERAGACHH, DISTRICT- KISHANGANJ(BIHAR)
SETTLEE:- GEETA ENTERPRISES,
PROP.-GEETA SARASWAT,
AREA:-25.0 HECT.
PREPARED BY :- ER. PRAVIN KUMAR SINHA
REG. NO. RQP/BIH/SR. NO. 20
LETTER NO.3825 DATED-07/11/2019

SIGNATURE

PLATE NO.-4C

