
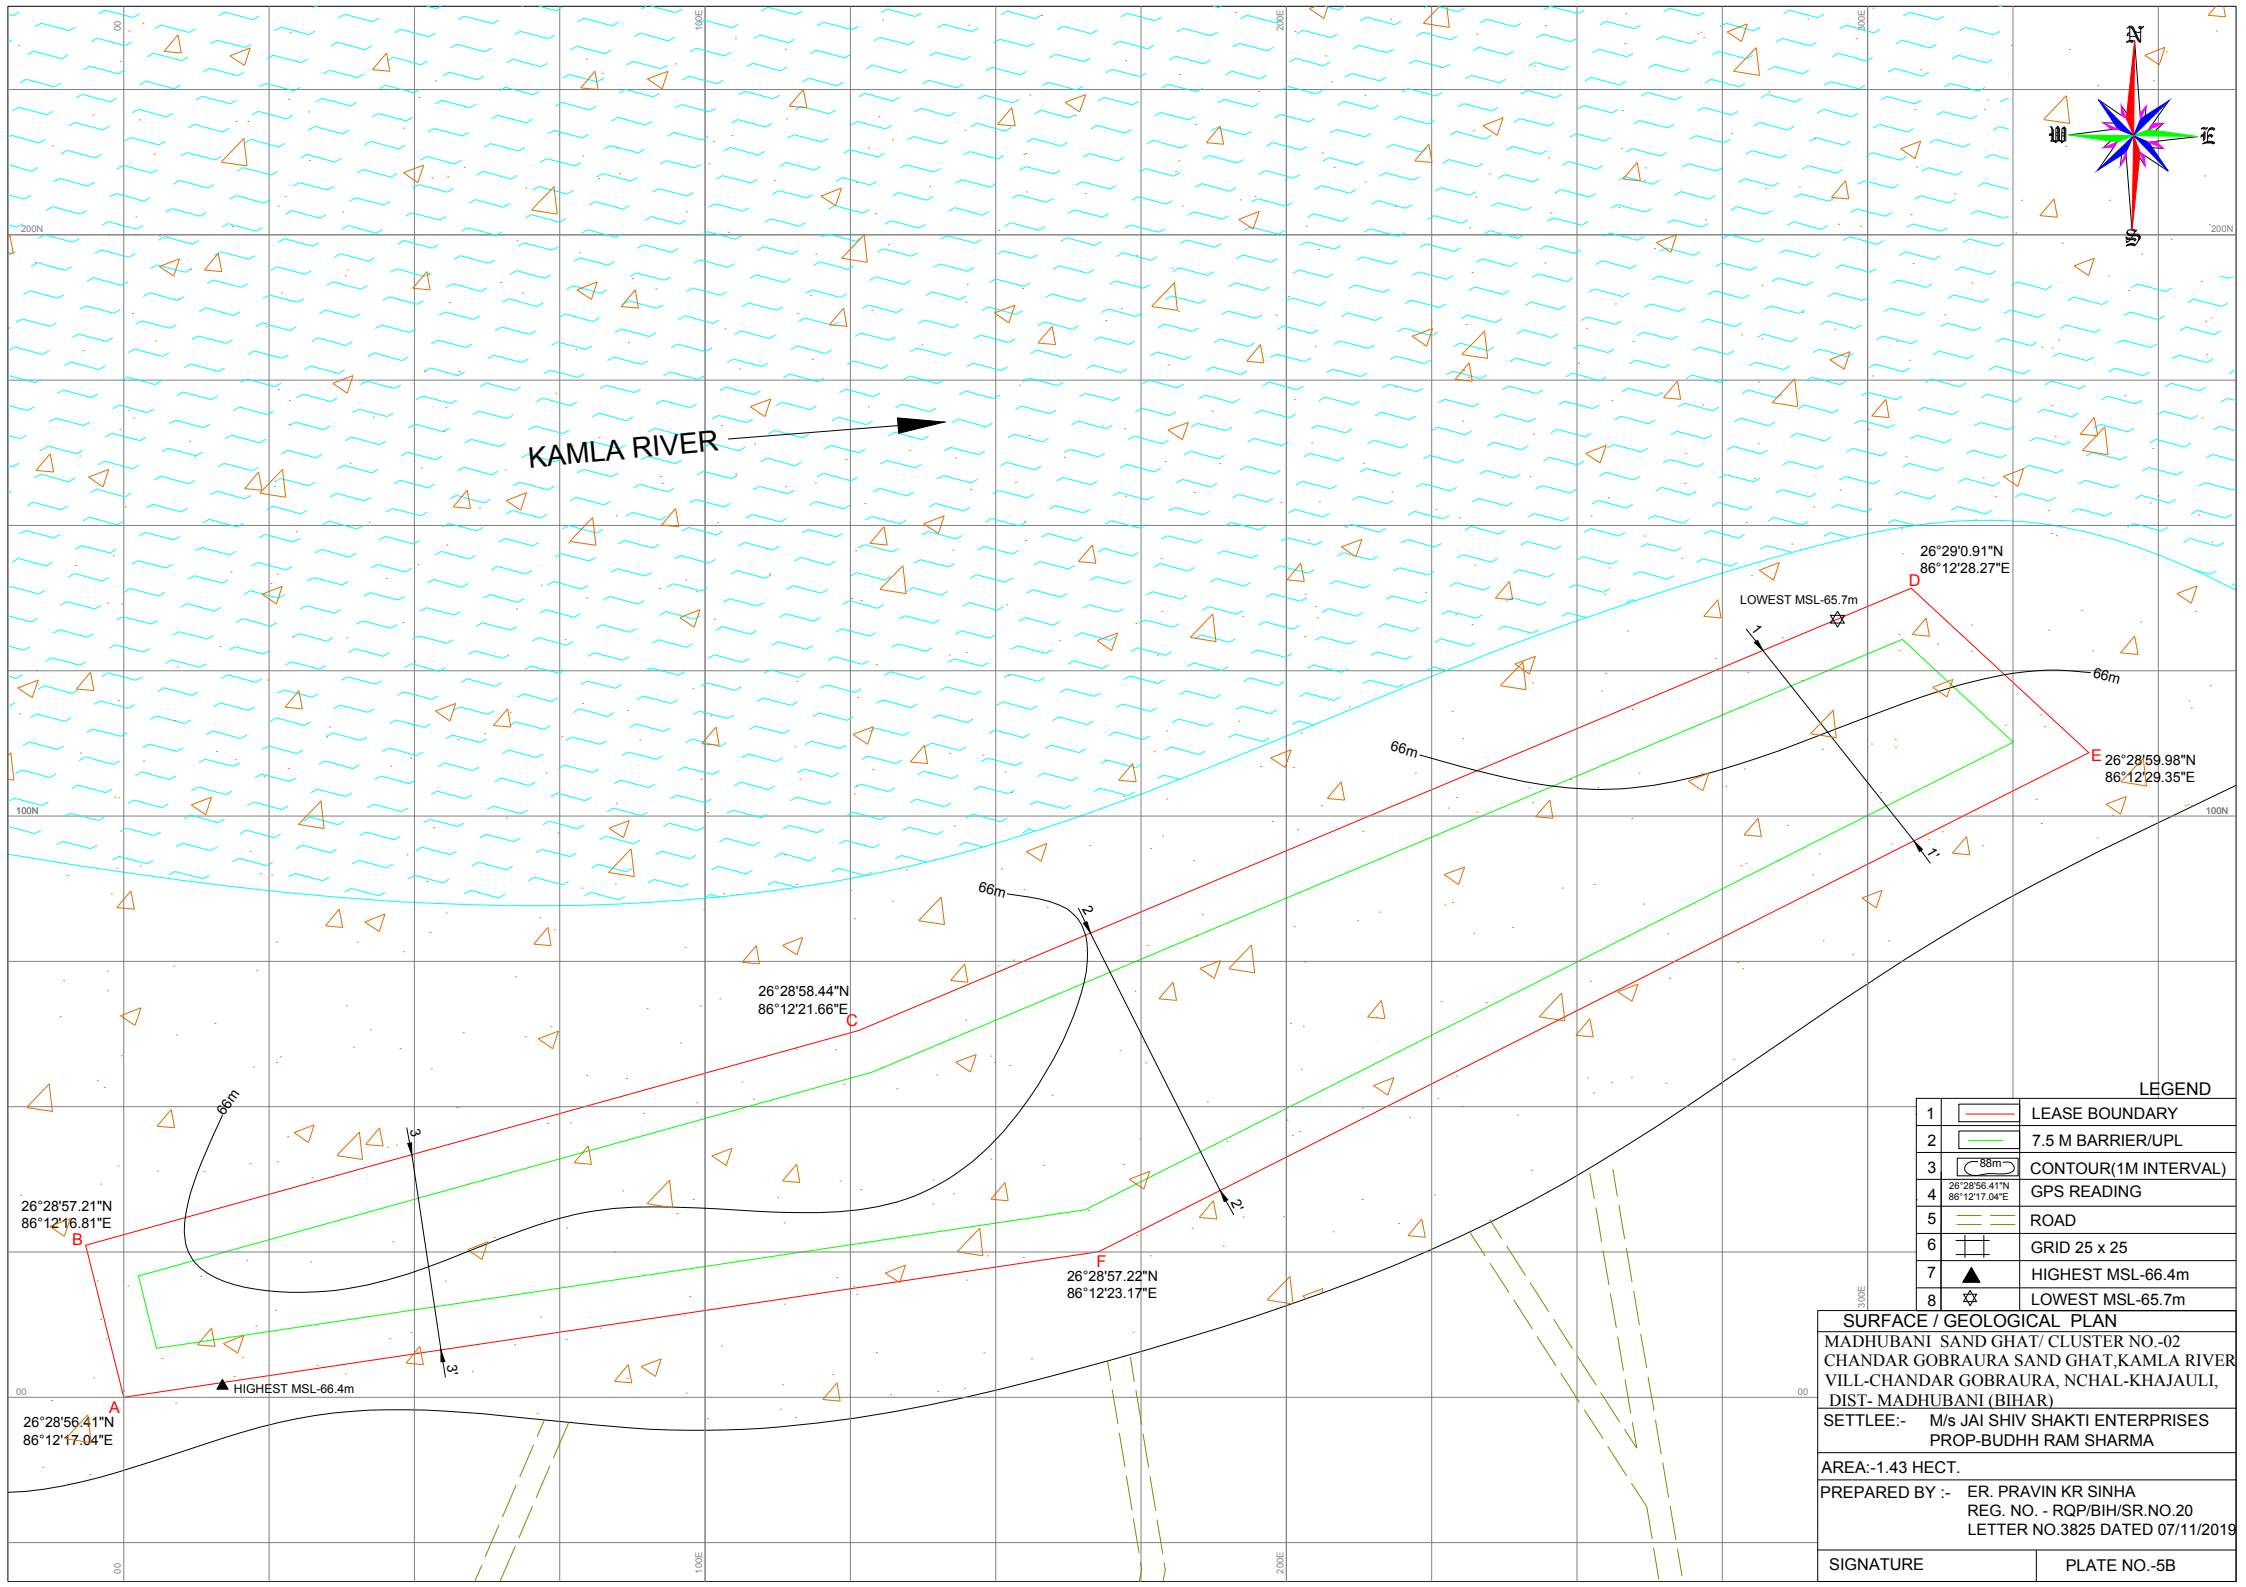
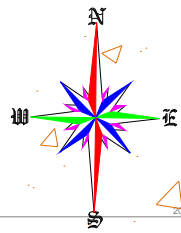


LEGEND

1		LEASE BOUNDARY
2		7.5 M BARRIER/UPL
3		CONTOUR(1M INTERVAL)
4		GPS READING
5		ROAD
6		GRID 25 x 25
7		HIGHEST MSL-66.4m
8		LOWEST MSL-65.7m

SURFACE / GEOLOGICAL PLAN
MADHUBANI SAND GHAT/ CLUSTER NO.-02
CHANDAR GOBRAURA SAND GHAT,KAMLA RIVER
VILL-CHANDAR GOBRAURA, NCHAL-KHAJALI,
DIST- MADHUBANI (BIHAR)
SETTLEE:- M/s JAI SHIV SHAKTI ENTERPRISES
PROP-BUDHH RAM SHARMA
AREA:-1.43 HECT.
PREPARED BY :- ER. PRAVIN KR SINHA
REG. NO. - RQP/BIH/SR.NO.20
LETTER NO.3825 DATED 07/11/2019

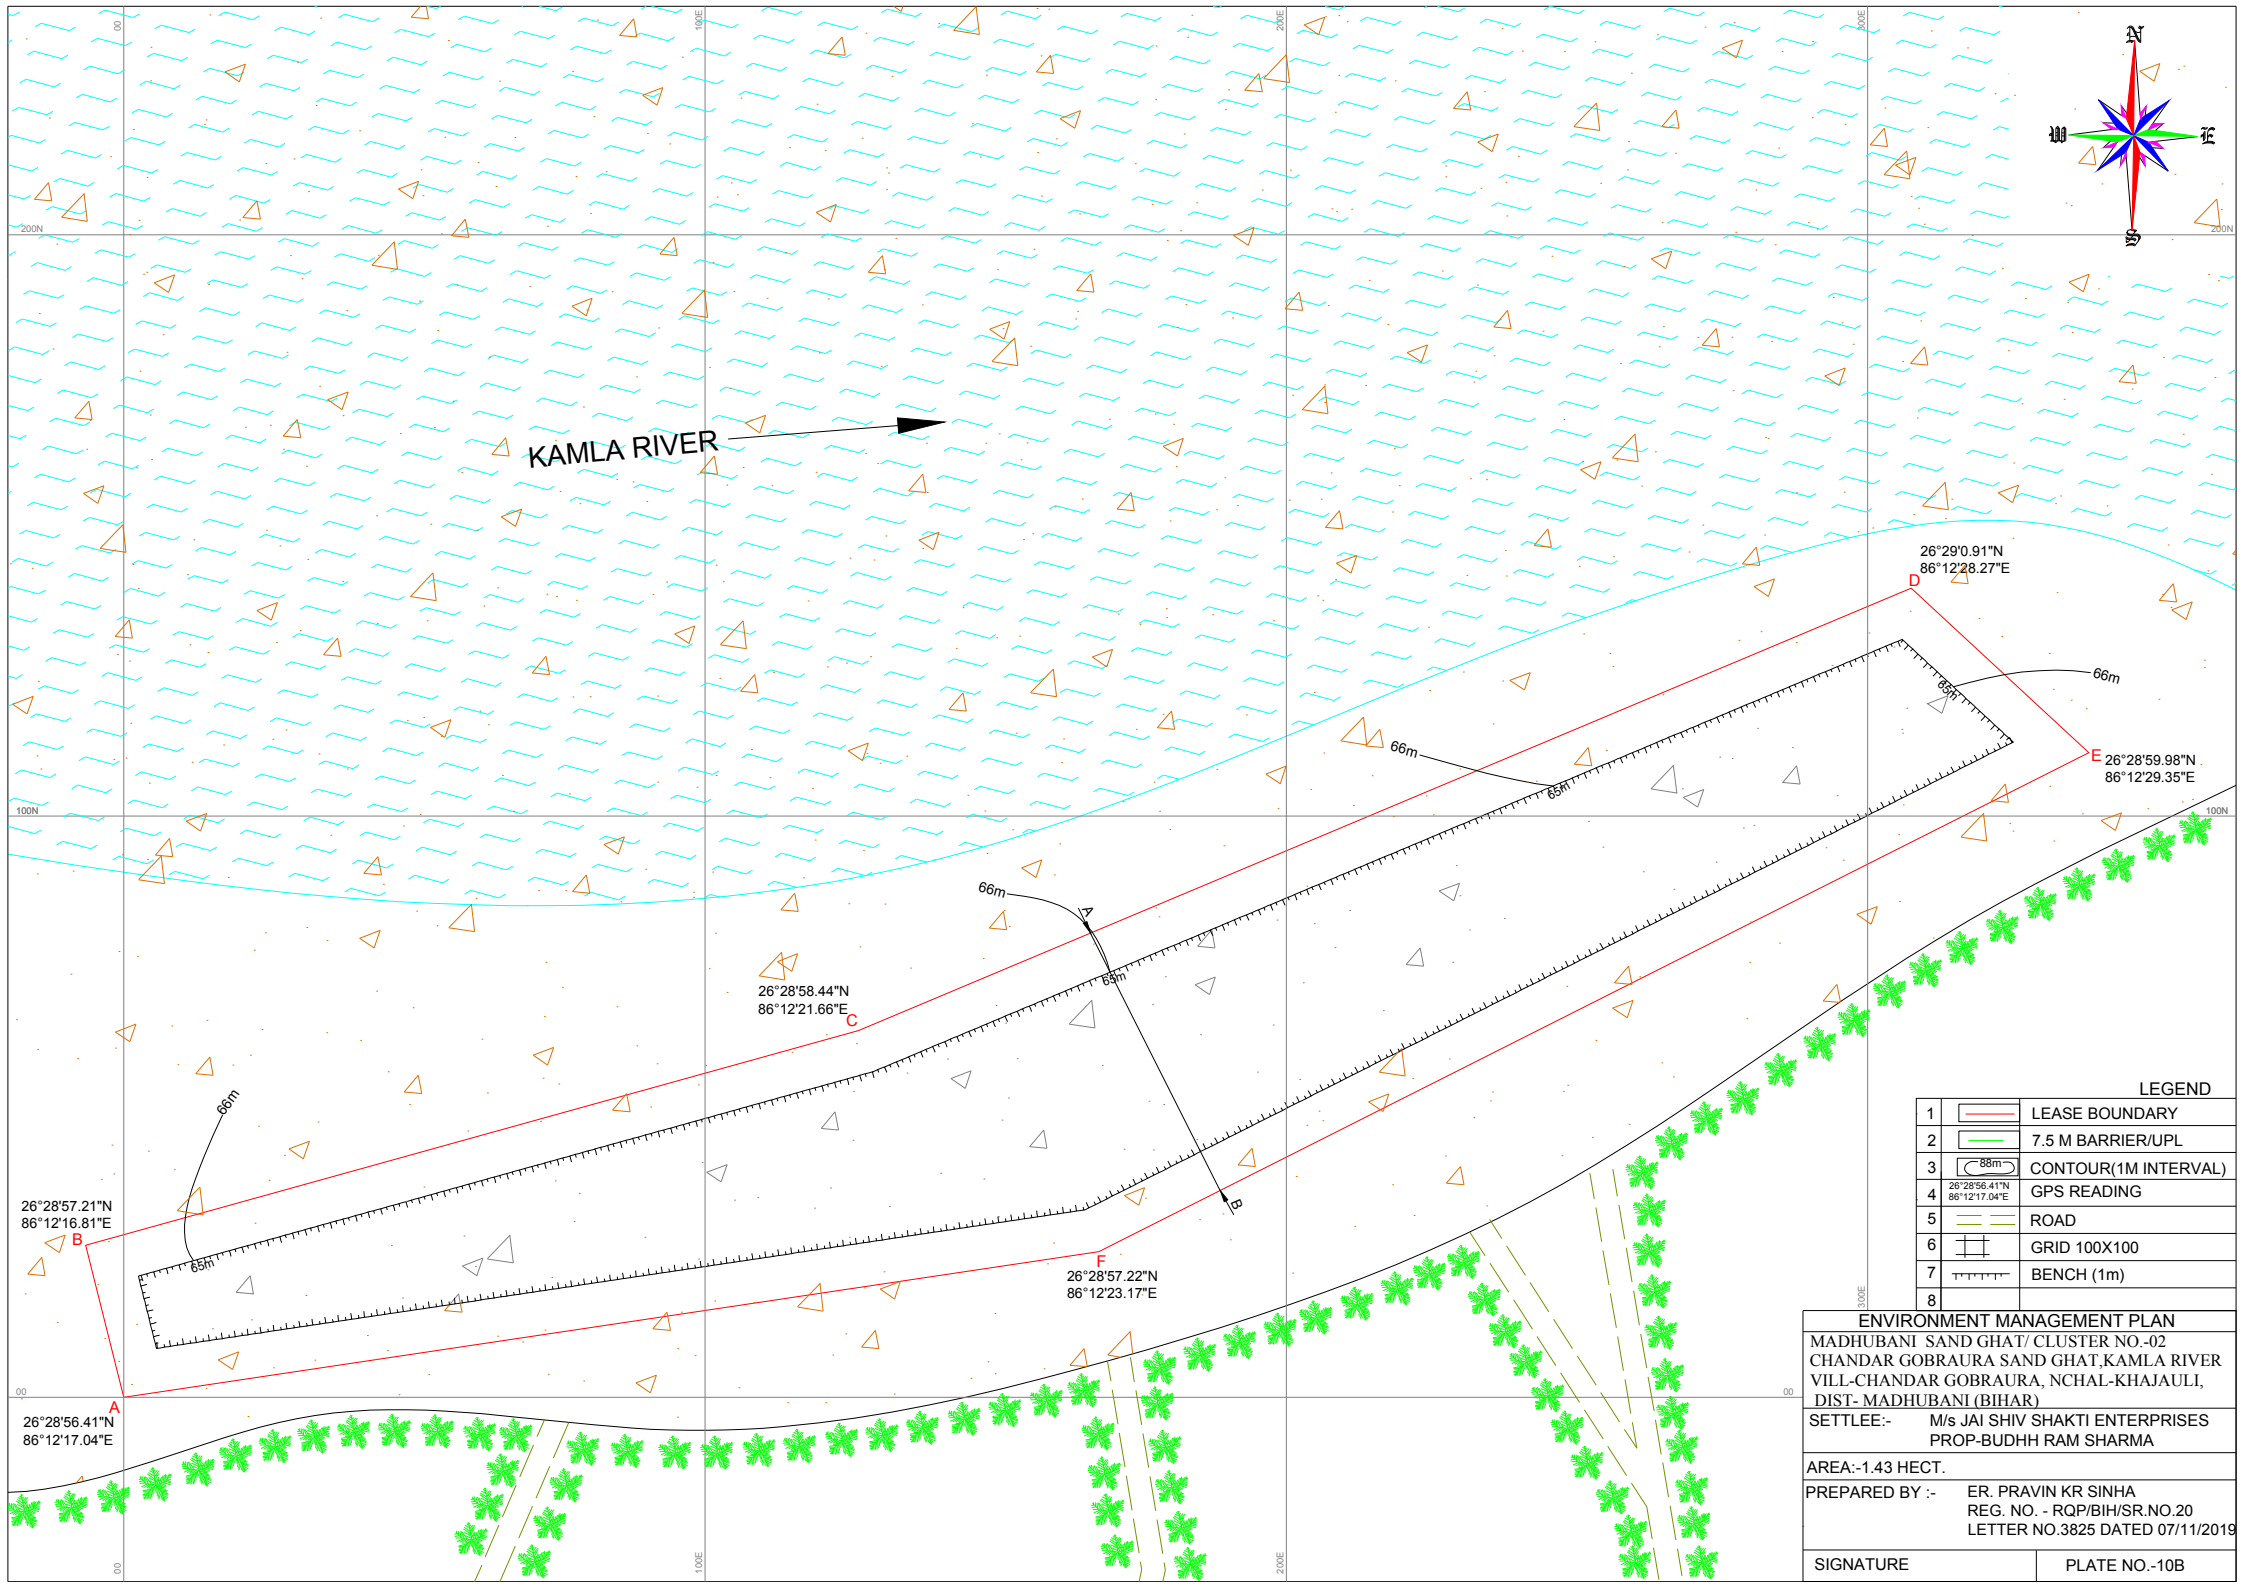

KAMLA RIVER

26°29'0.91"N
86°12'28.27"E

26°28'59.98"N
86°12'29.35"E

26°28'58.44"N
86°12'21.66"E


26°28'57.21"N
86°12'16.81"E


26°28'57.22"N
86°12'23.17"E


26°28'56.41"N
86°12'17.04"E



LEGEND	
1	LEASE BOUNDARY
2	7.5 M BARRIER/UPL
3	CONTOUR(1M INTERVAL)
4	GPS READING
5	ROAD
6	GRID 100X100
7	BENCH (1m)
8	

ENVIRONMENT MANAGEMENT PLAN	
MADHUBANI SAND GHAT/ CLUSTER NO.-02 CHANDAR GOBRAURA SAND GHAT,KAMLA RIVER VILL-CHANDAR GOBRAURA, NCHAL-KHAJAU LI, DIST- MADHUBANI (BIHAR)	
SETTLEE:-	M/s JAI SHIV SHAKTI ENTERPRISES PROP-BUDHH RAM SHARMA
AREA:-1.43 HECT.	
PREPARED BY :-	ER. PRAVIN KR SINHA REG. NO. - RQP/BIH/SR.NO.20 LETTER NO.3825 DATED 07/11/2019
SIGNATURE	PLATE NO.-10B

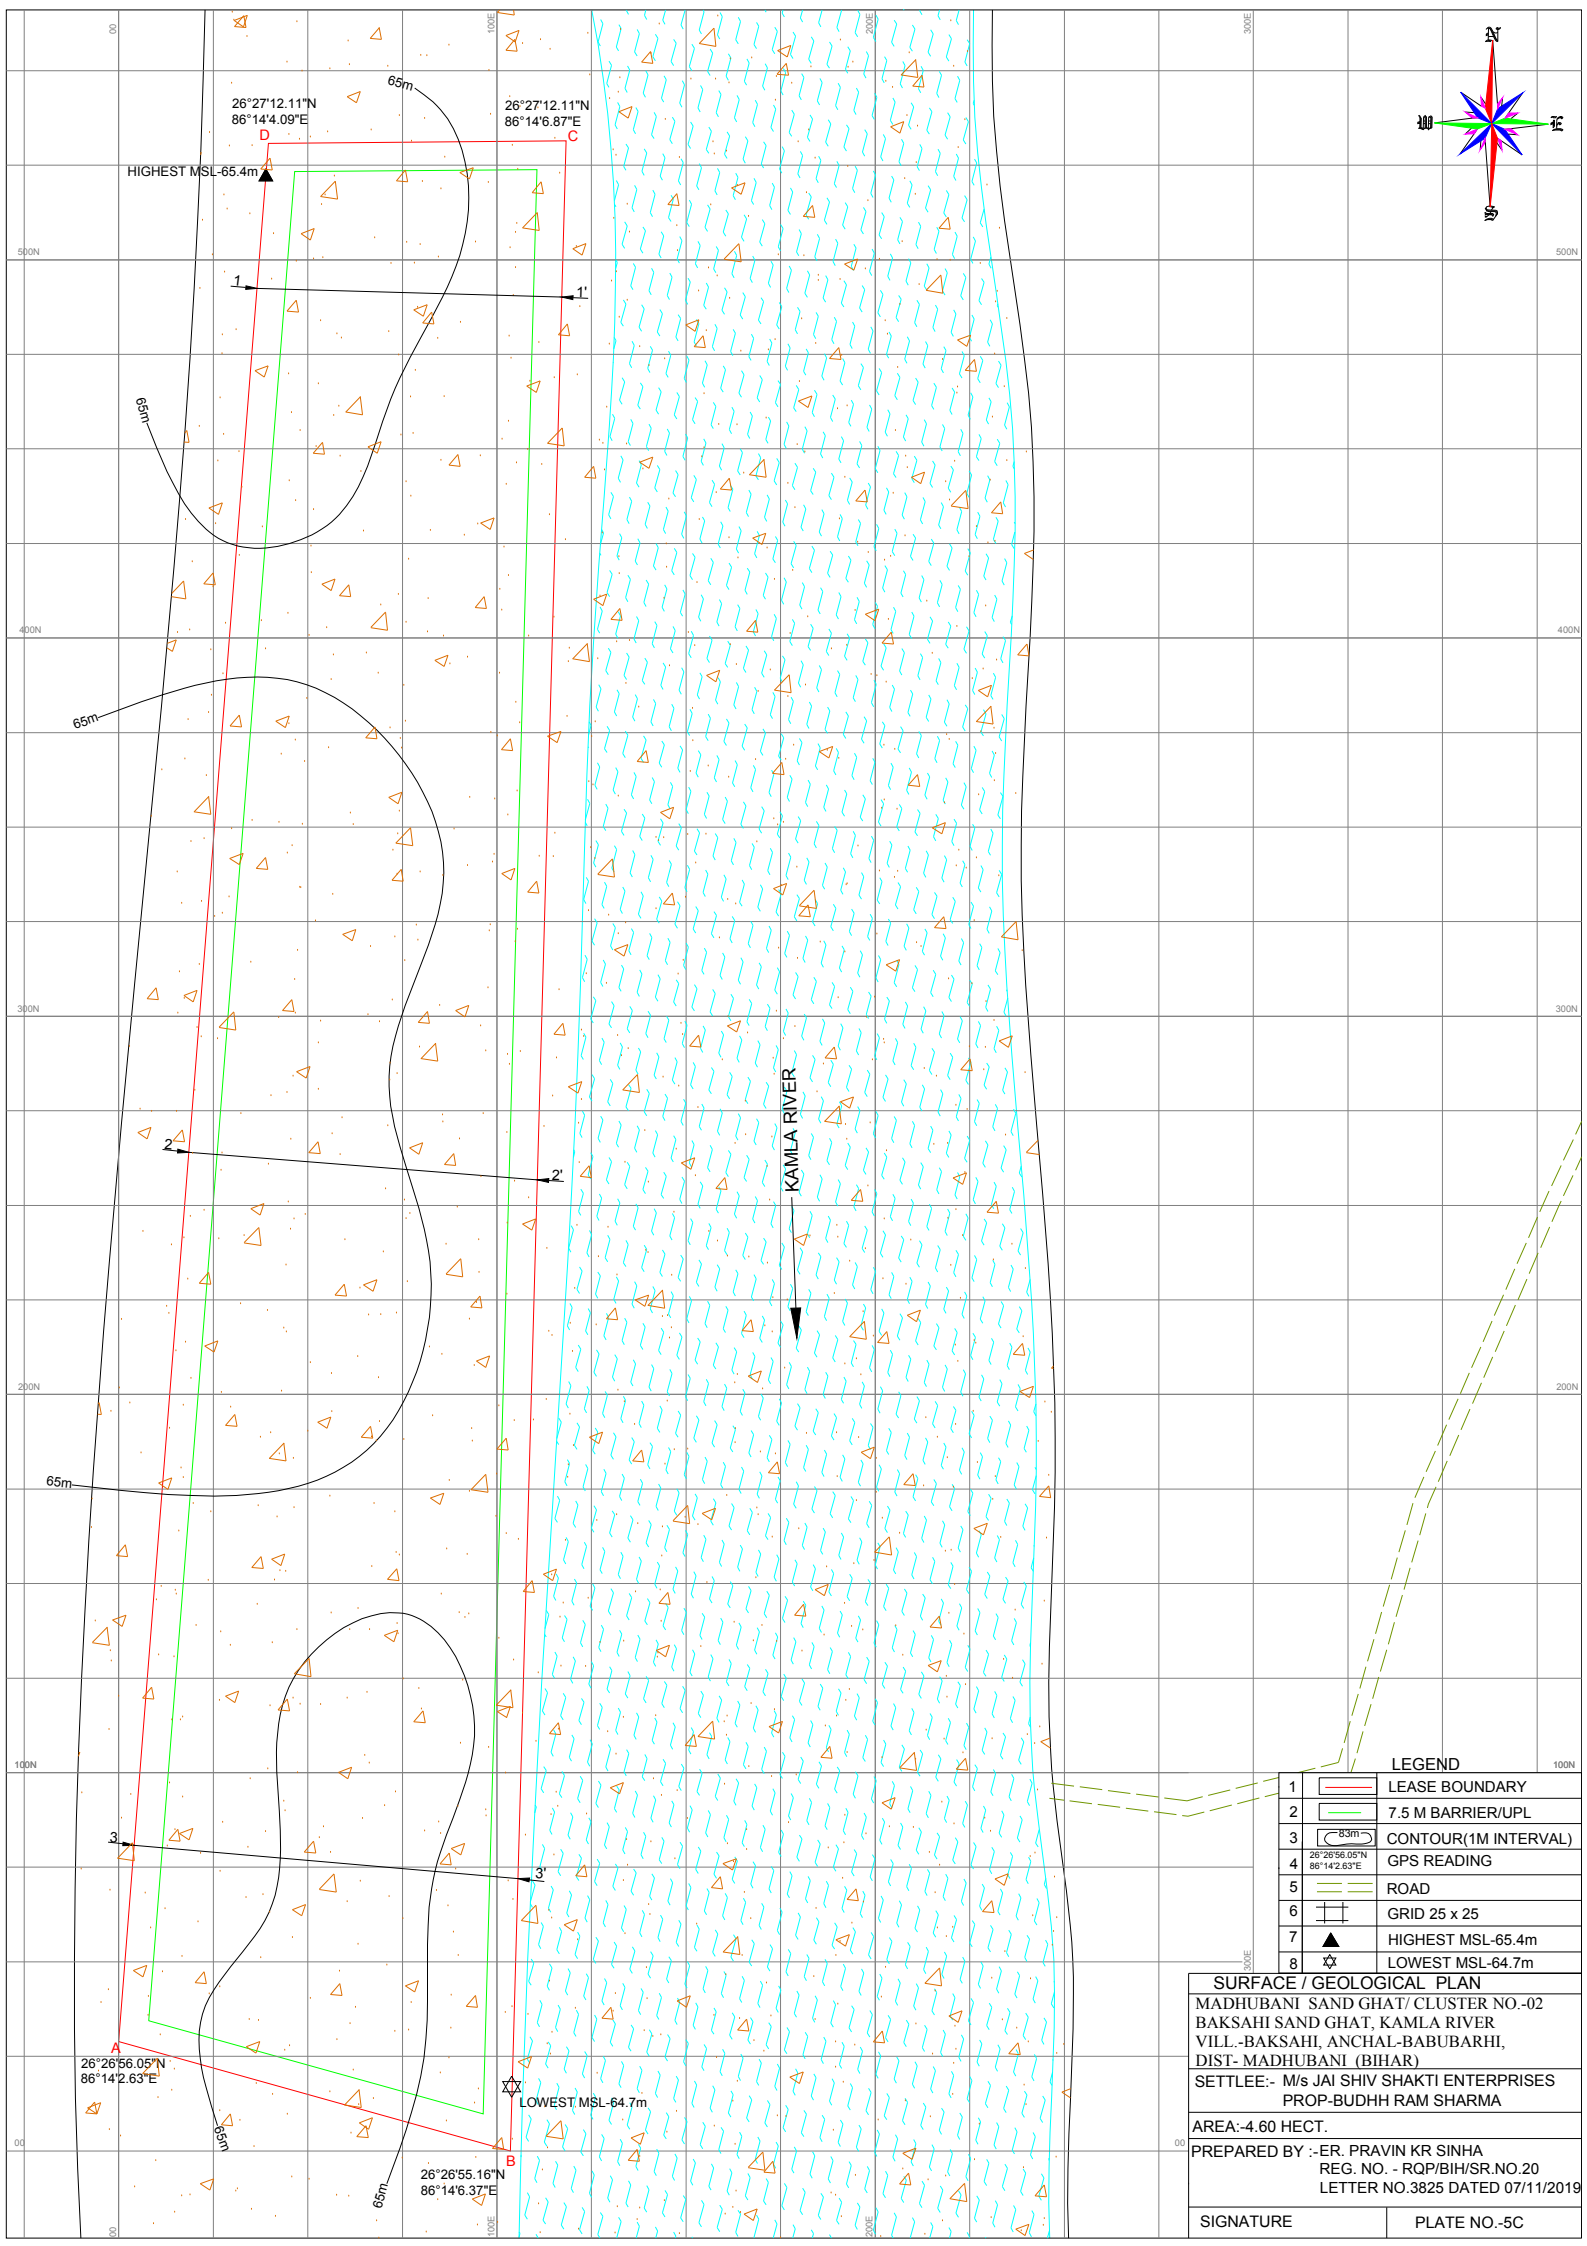

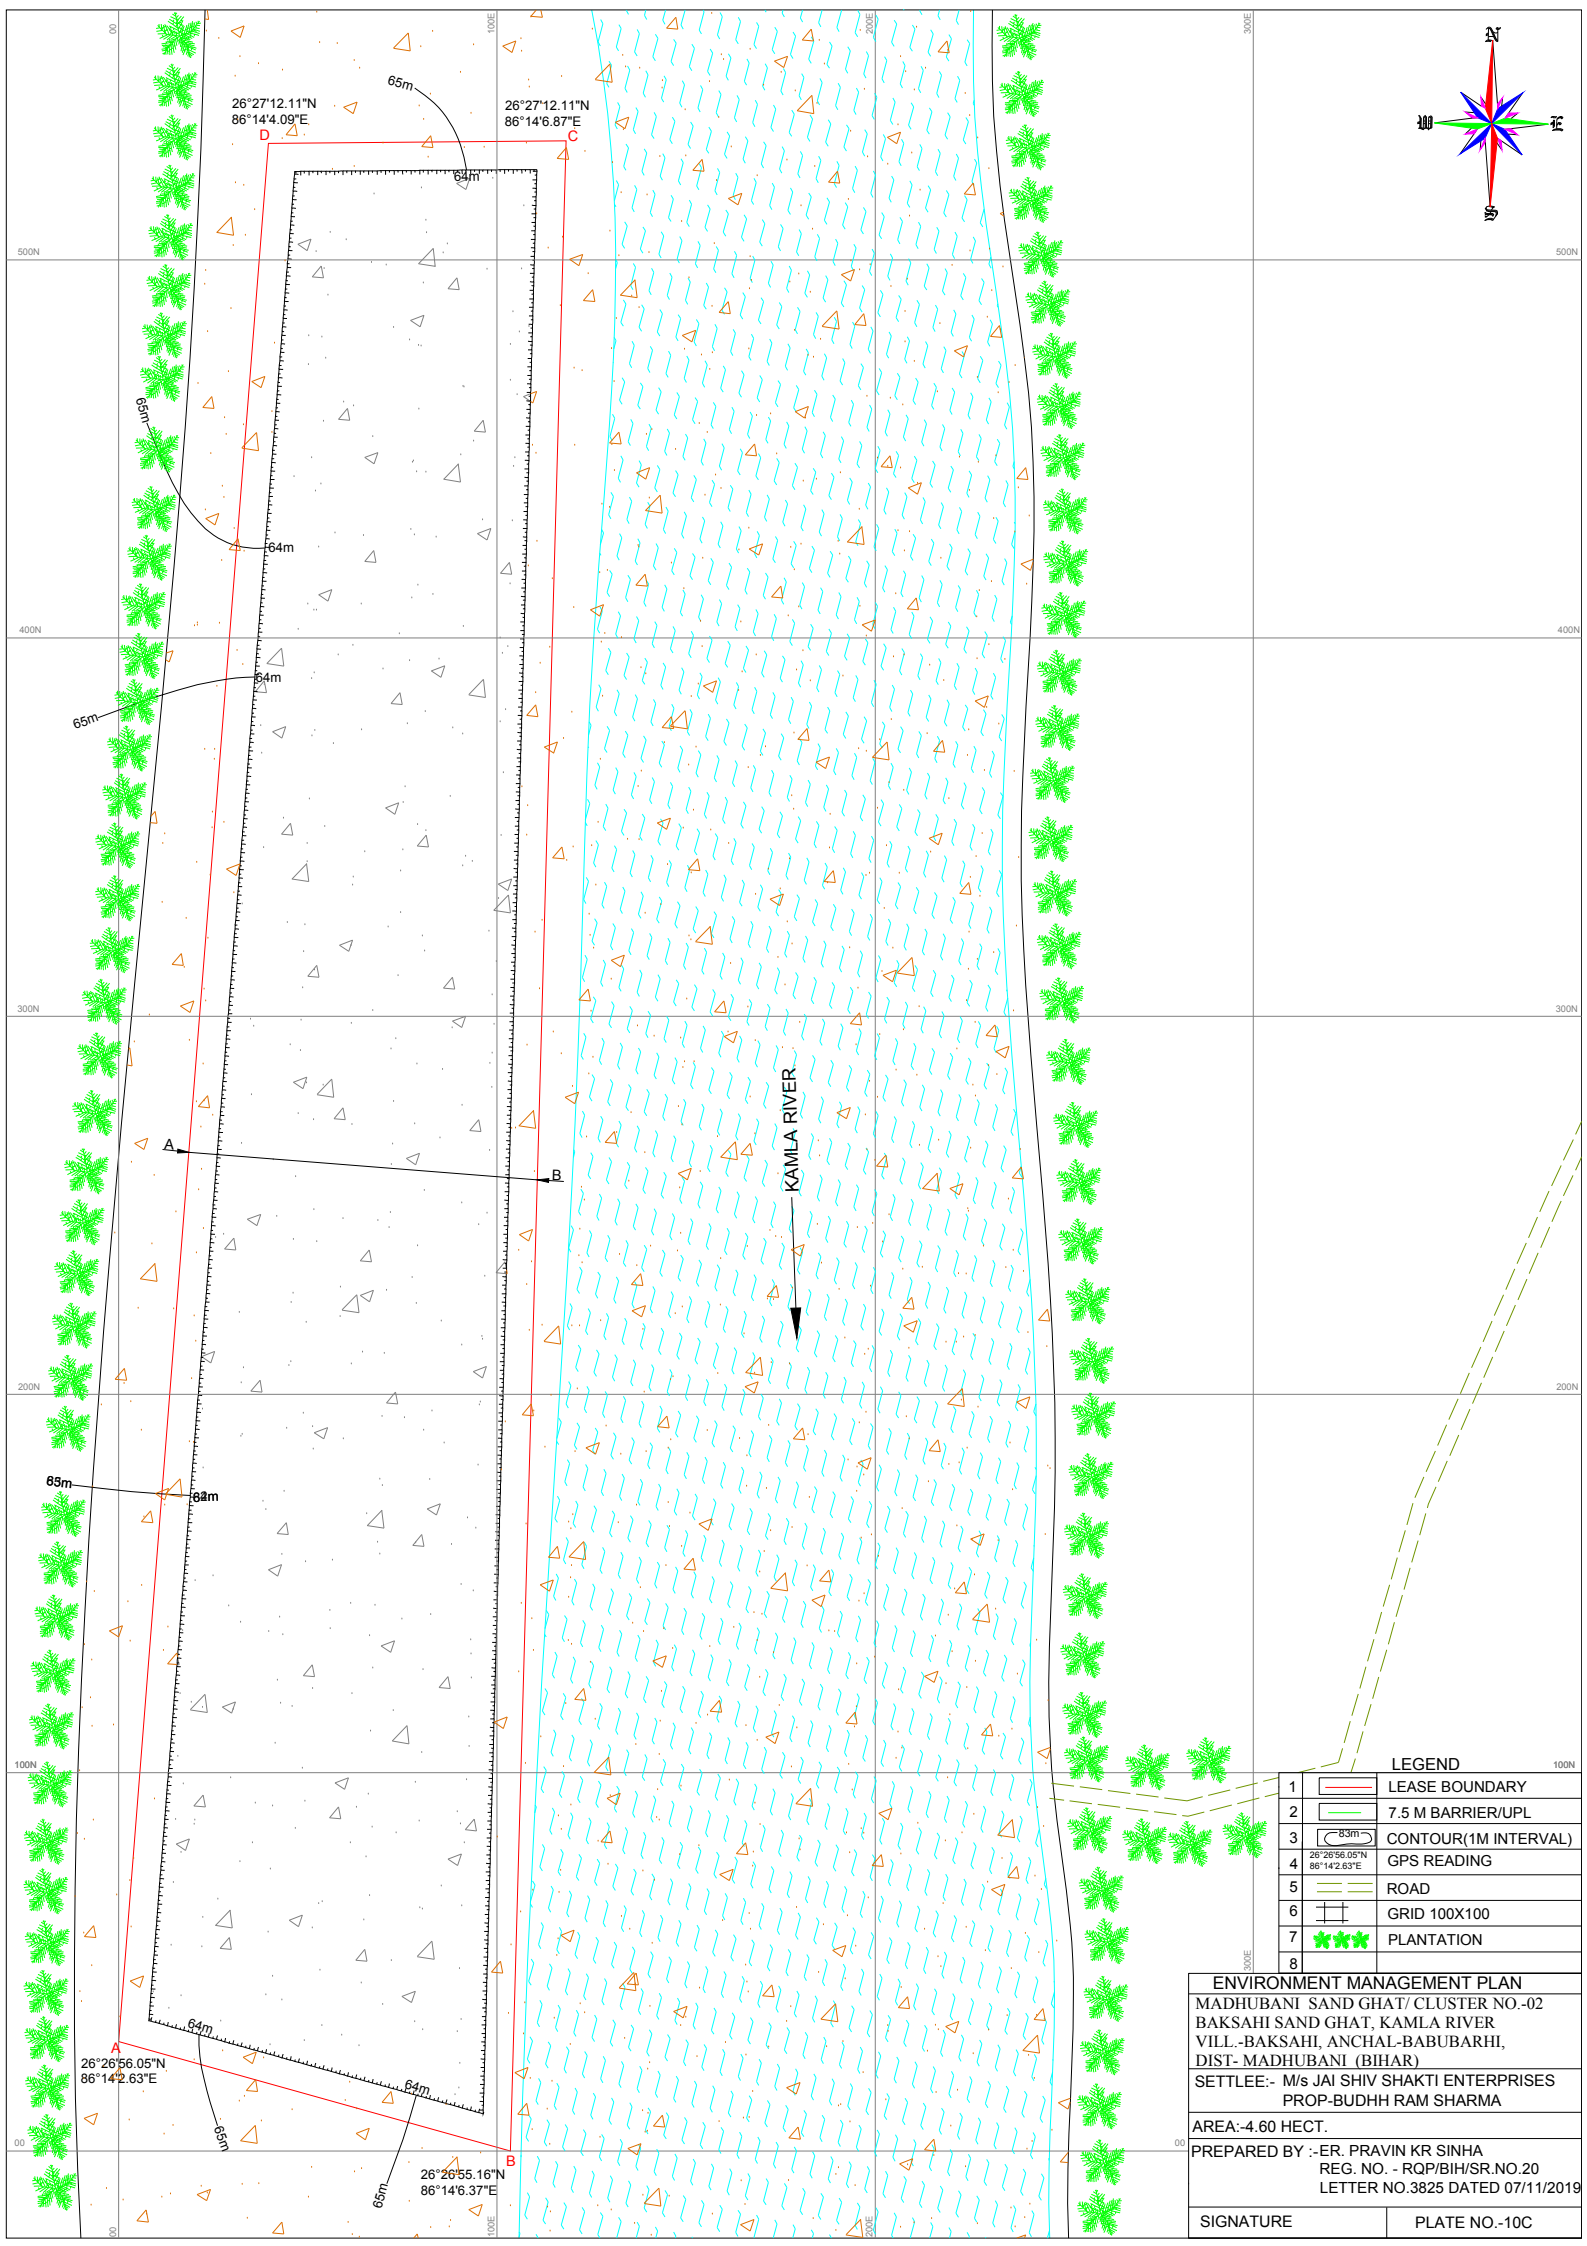

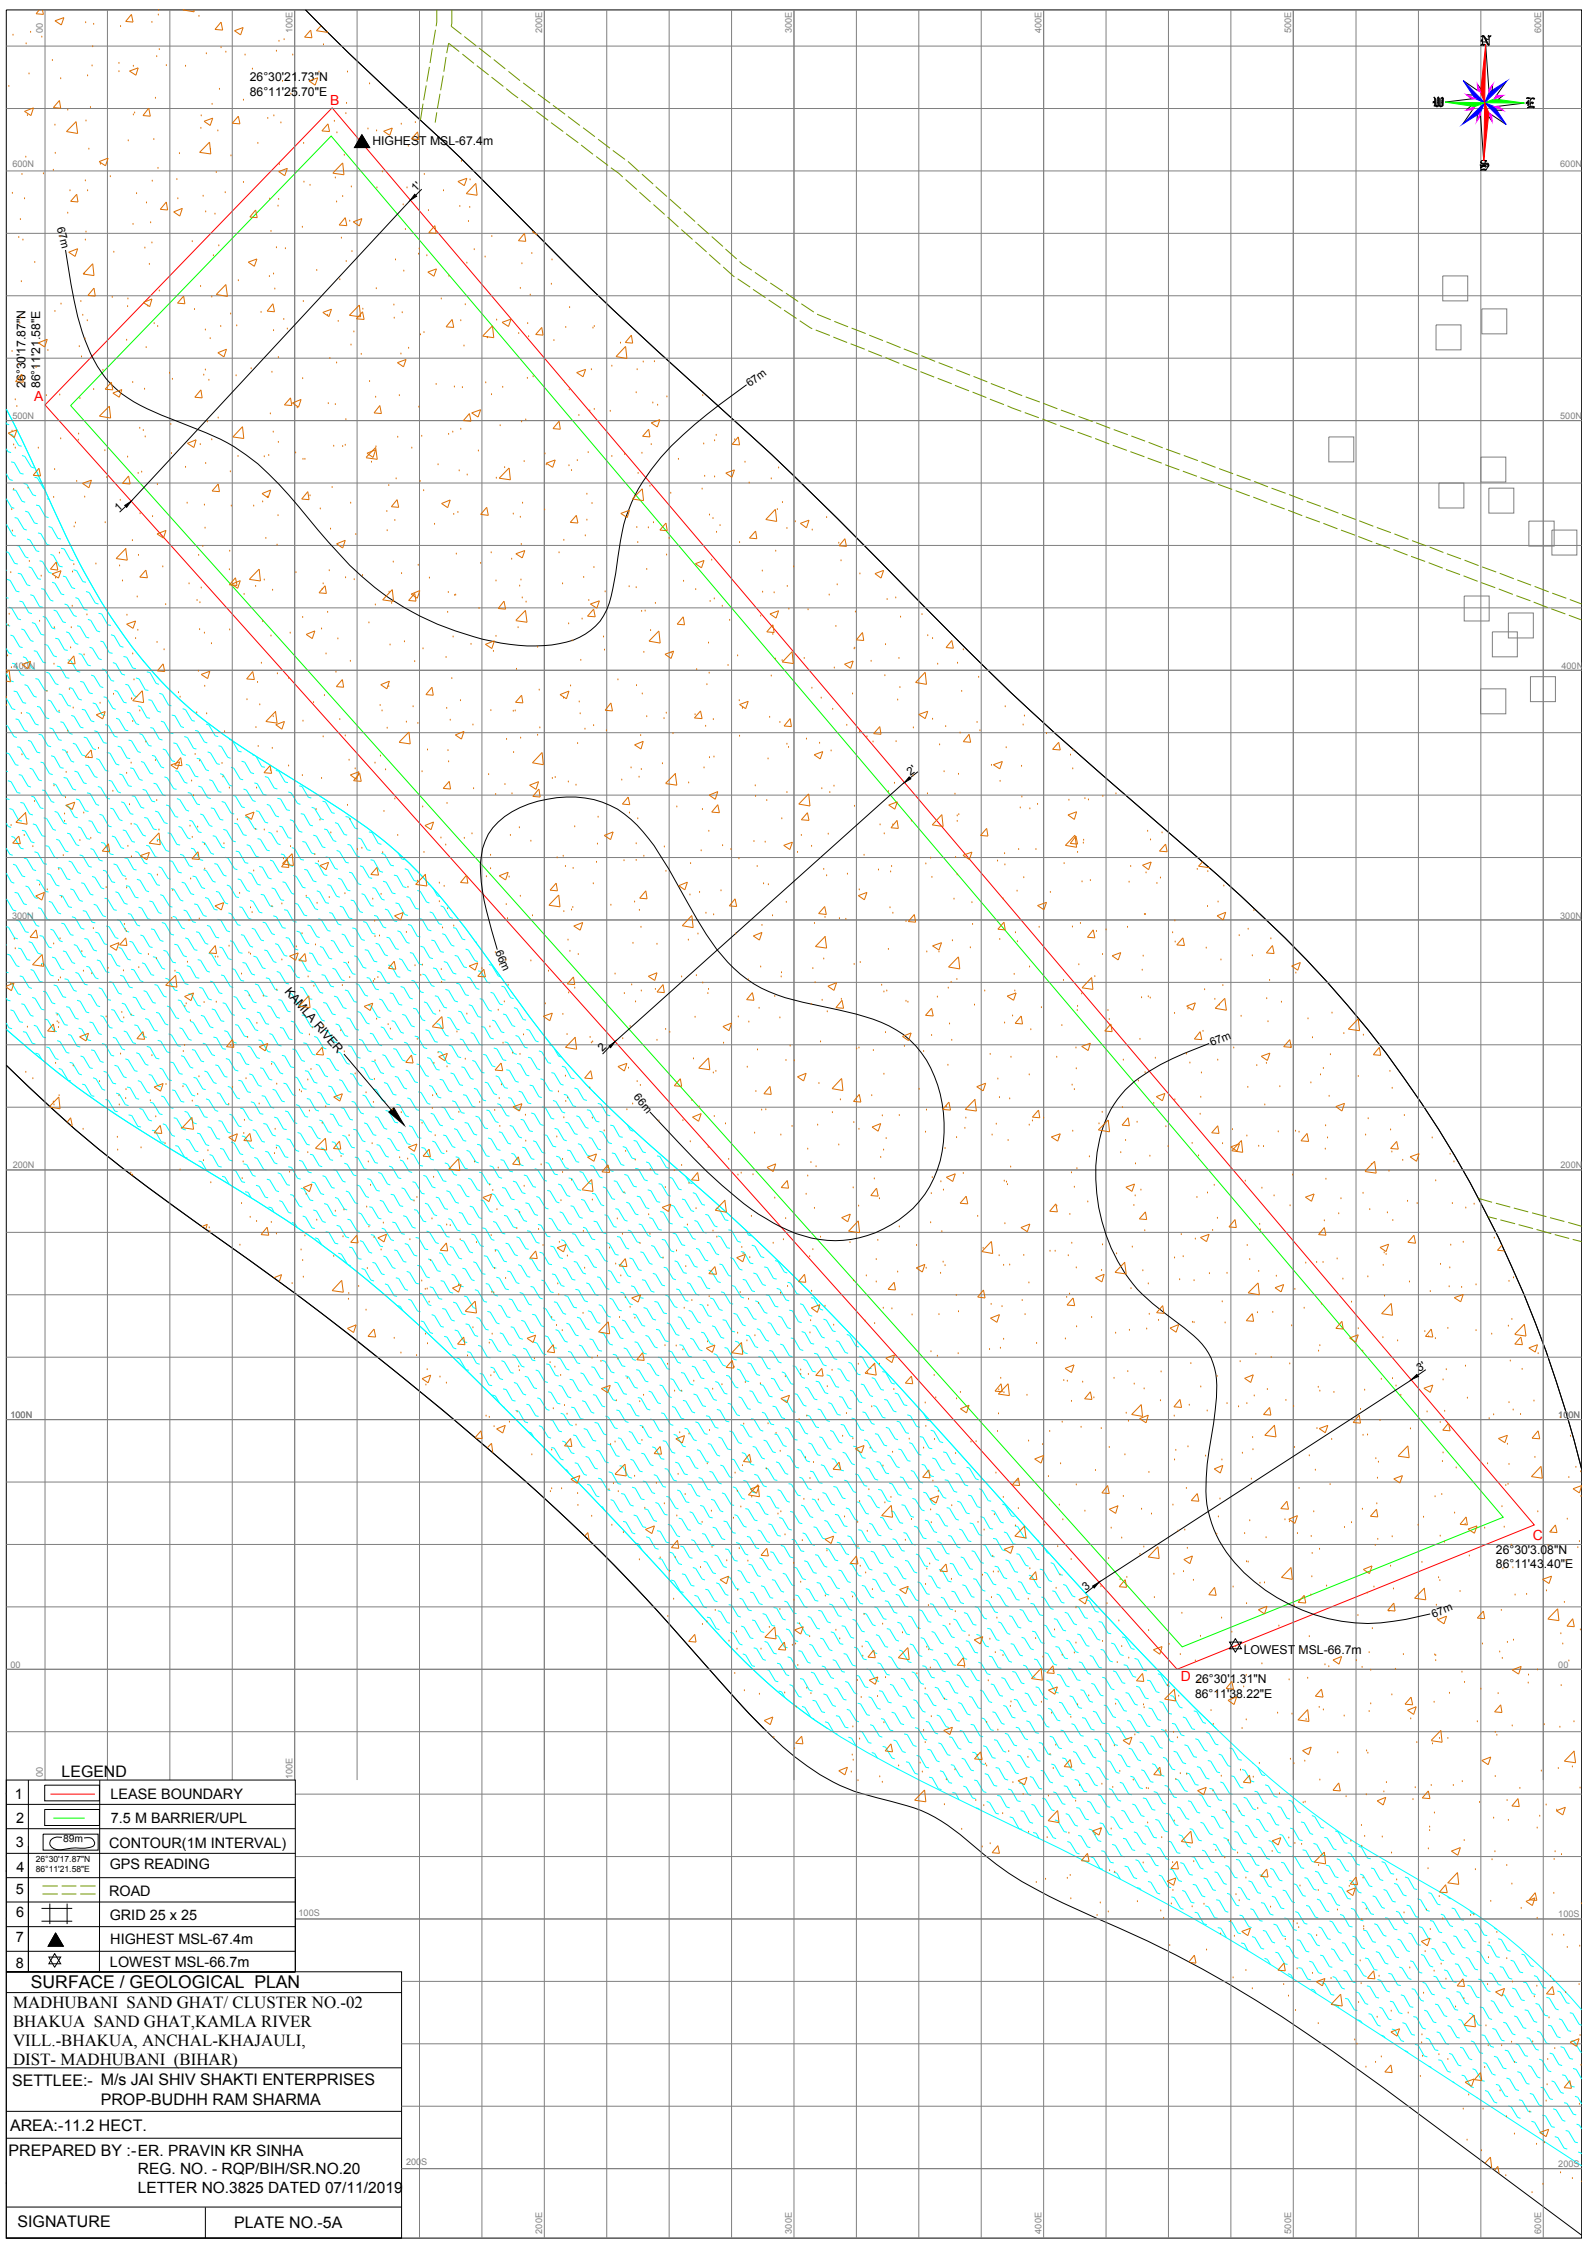

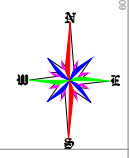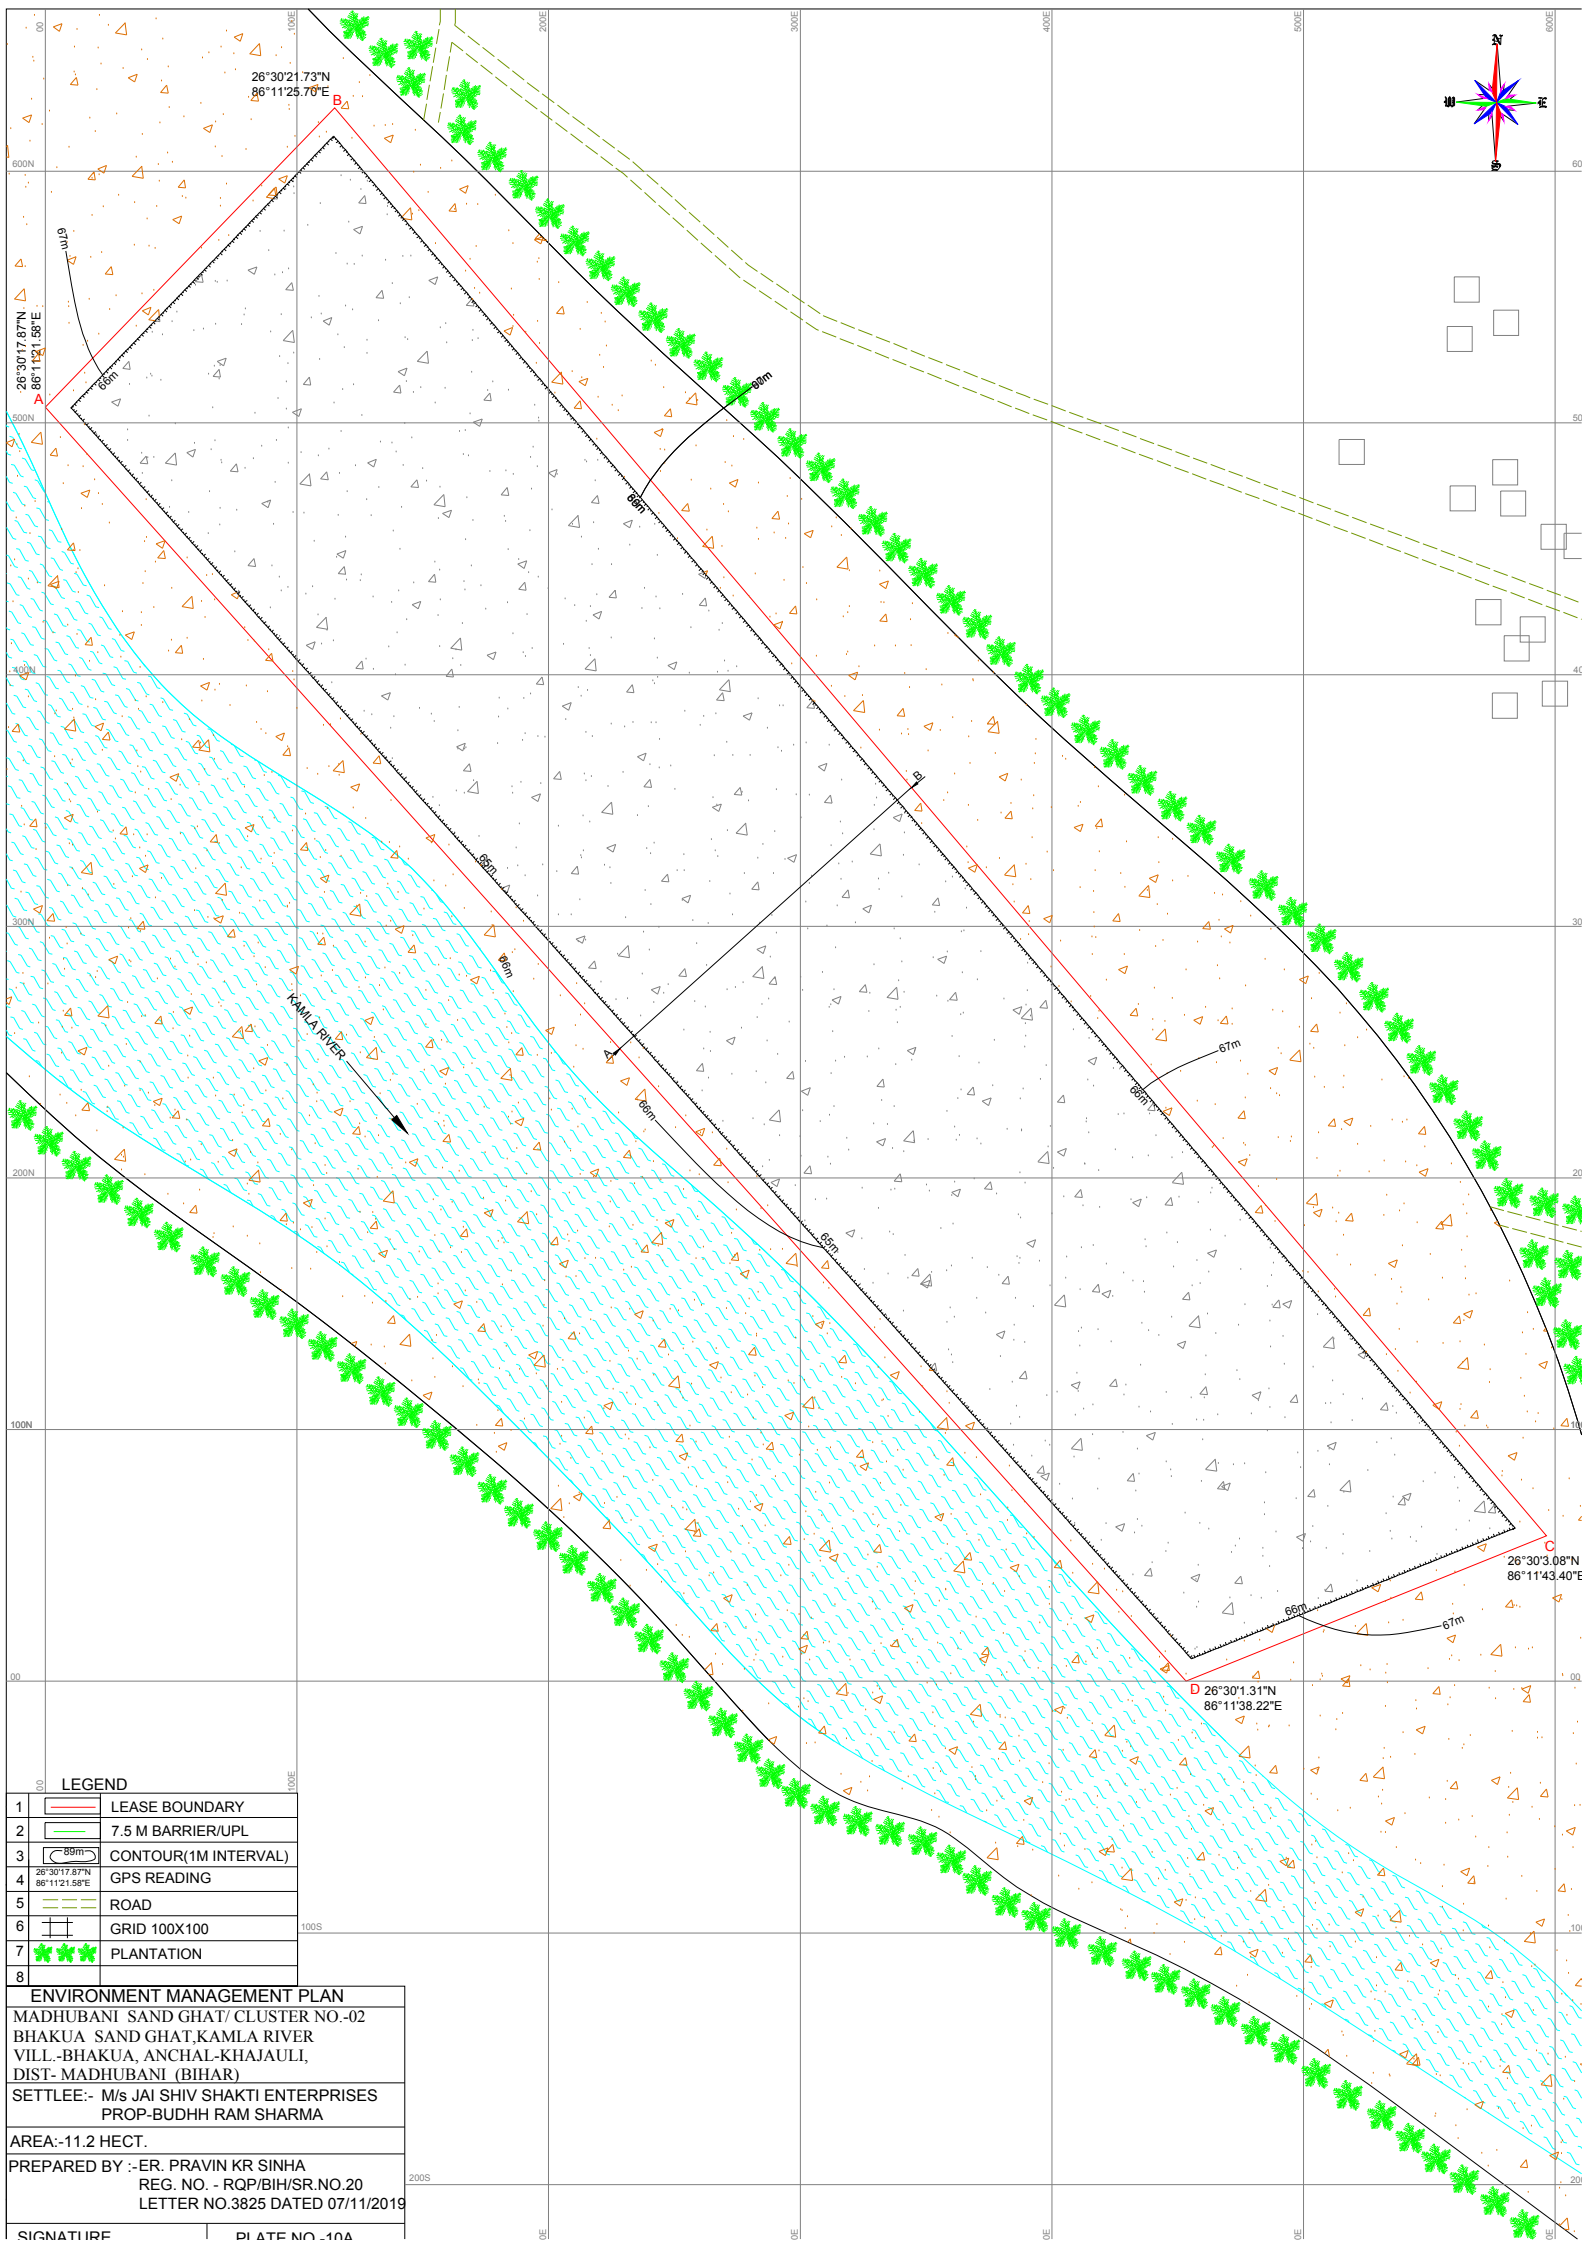

26°30'21.73"N
86°11'25.76"E

26°30'3.08"N
86°11'43.40"E

D 26°30'1.31"N
86°11'38.22"E

KAMLA RIVER

WU9

LEGEND		
1		LEASE BOUNDARY
2		7.5 M BARRIER/UPL
3		CONTOUR(1M INTERVAL)
4		GPS READING
5		ROAD
6		GRID 100X100
7		PLANTATION
8		

ENVIRONMENT MANAGEMENT PLAN
MADHUBANI SAND GHAT/ CLUSTER NO.-02
BHAKUA SAND GHAT,KAMLA RIVER
VILL.-BHAKUA, ANCHAL-KHAJAJULI,
DIST- MADHUBANI (BIHAR)
SETTLEE:- M/s JAI SHIV SHAKTI ENTERPRISES
PROP-BUDHH RAM SHARMA
AREA:-11.2 HECT.
PREPARED BY :- ER. PRAVIN KR SINHA
REG. NO. - RQP/BIH/SR.NO.20
LETTER NO.3825 DATED 07/11/2019
SIGNATURE | PLATE NO.-10A