


PLATES

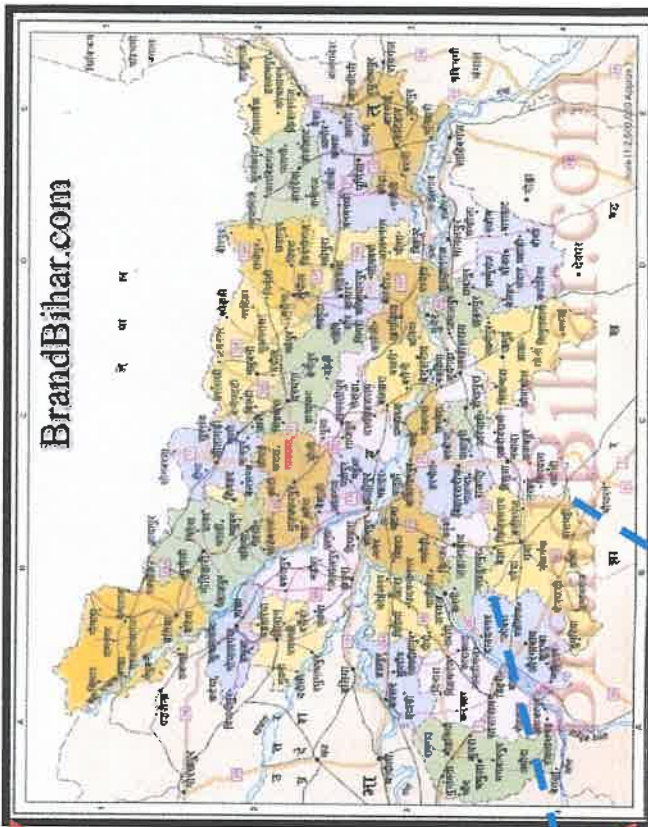

LOCATION MAP

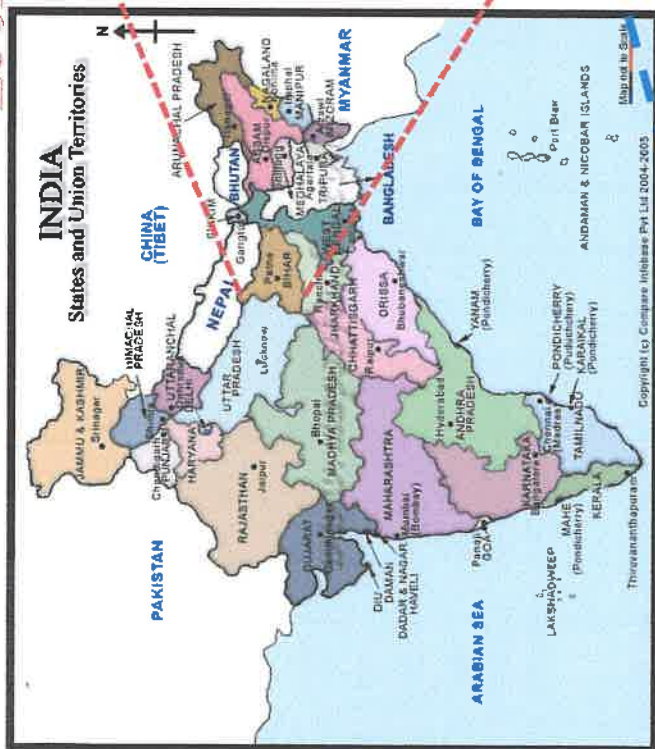

BATHRAURA, RAUNA, PACHLAKH & TARKA

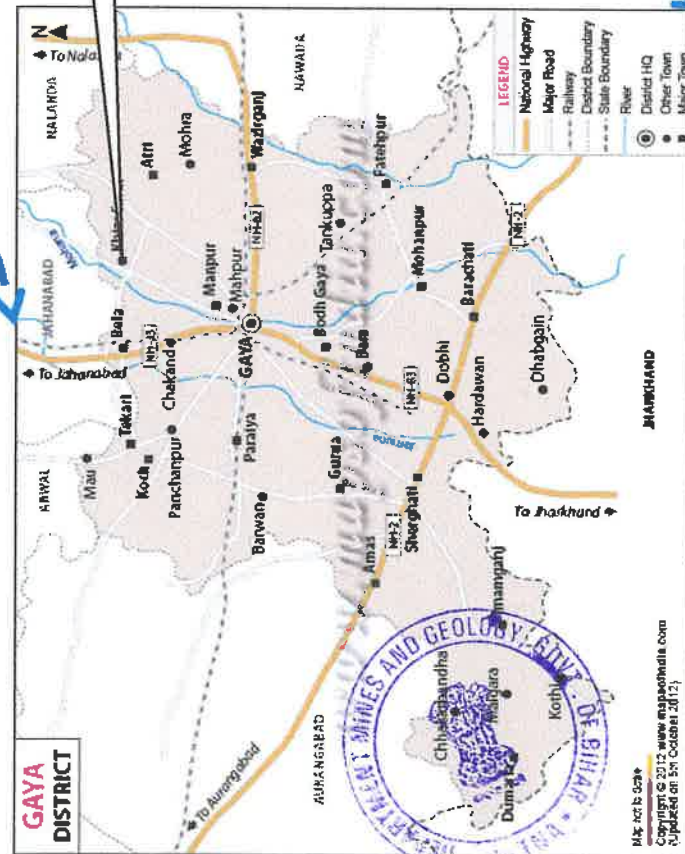


Plate No.1

LOCATION PLAN

BLOCK-07(GAYA FALGU – 07)

FALGU RIVER

MAUJA- BATHRAURA, RAUNA, PACHLAKH & TARKA, ANCHAL- BELAGANJ & KHIJASARAI, DIST- GAYA, (BIHAR).

SETTLEE :- M/S RAMIYA CONSTRUCTION PRIVATE LIMITED

DIRECTOR- DHIRENDRA KUMAR

AREA:- 17.0 HECT.

SIGNATURE:-

[Signature]

Dhileendrak Kumar

BLOCK-07 (GAYA FALGU - 07)**GOOGLE MAP****LEGENDS**

1		LEASE BOUNDARY
2		1 KM BOUNDARY

CO-ORDINATE	
A	24°55'26.01"N 85° 2'27.69"E
B	24°55'21.37"N 85° 2'34.85"E
C	24°54'58.46"N 85° 2'24.08"E
D	24°54'58.50"N 85° 2'17.45"E

PLATE NO.-2**GOOGLE MAP****SAND MINING PROJECT**

MAUJA- BATHRAURA, RAUNA, PACHLAKH & TARKA,
ANCHAL- BELAGANJ & KHIJASARAI, DIST- GAYA, (BIHAR).

SETTLEE- M/S RAMIYA CONSTRUCTION PRIVATE LIMITED
DIRECTOR- DHIRENDRA KUMAR

PREPARED BY:- PRAVIN KUMAR SINHA

REGD. NO.- RQP/BIH/SR.NO.20

LETTER NO.-4521 DATED 30.11.2022

SIGNATURE :




Google Earth


Image © 2022 CNES / Airbus

Tarka तारका

1 km

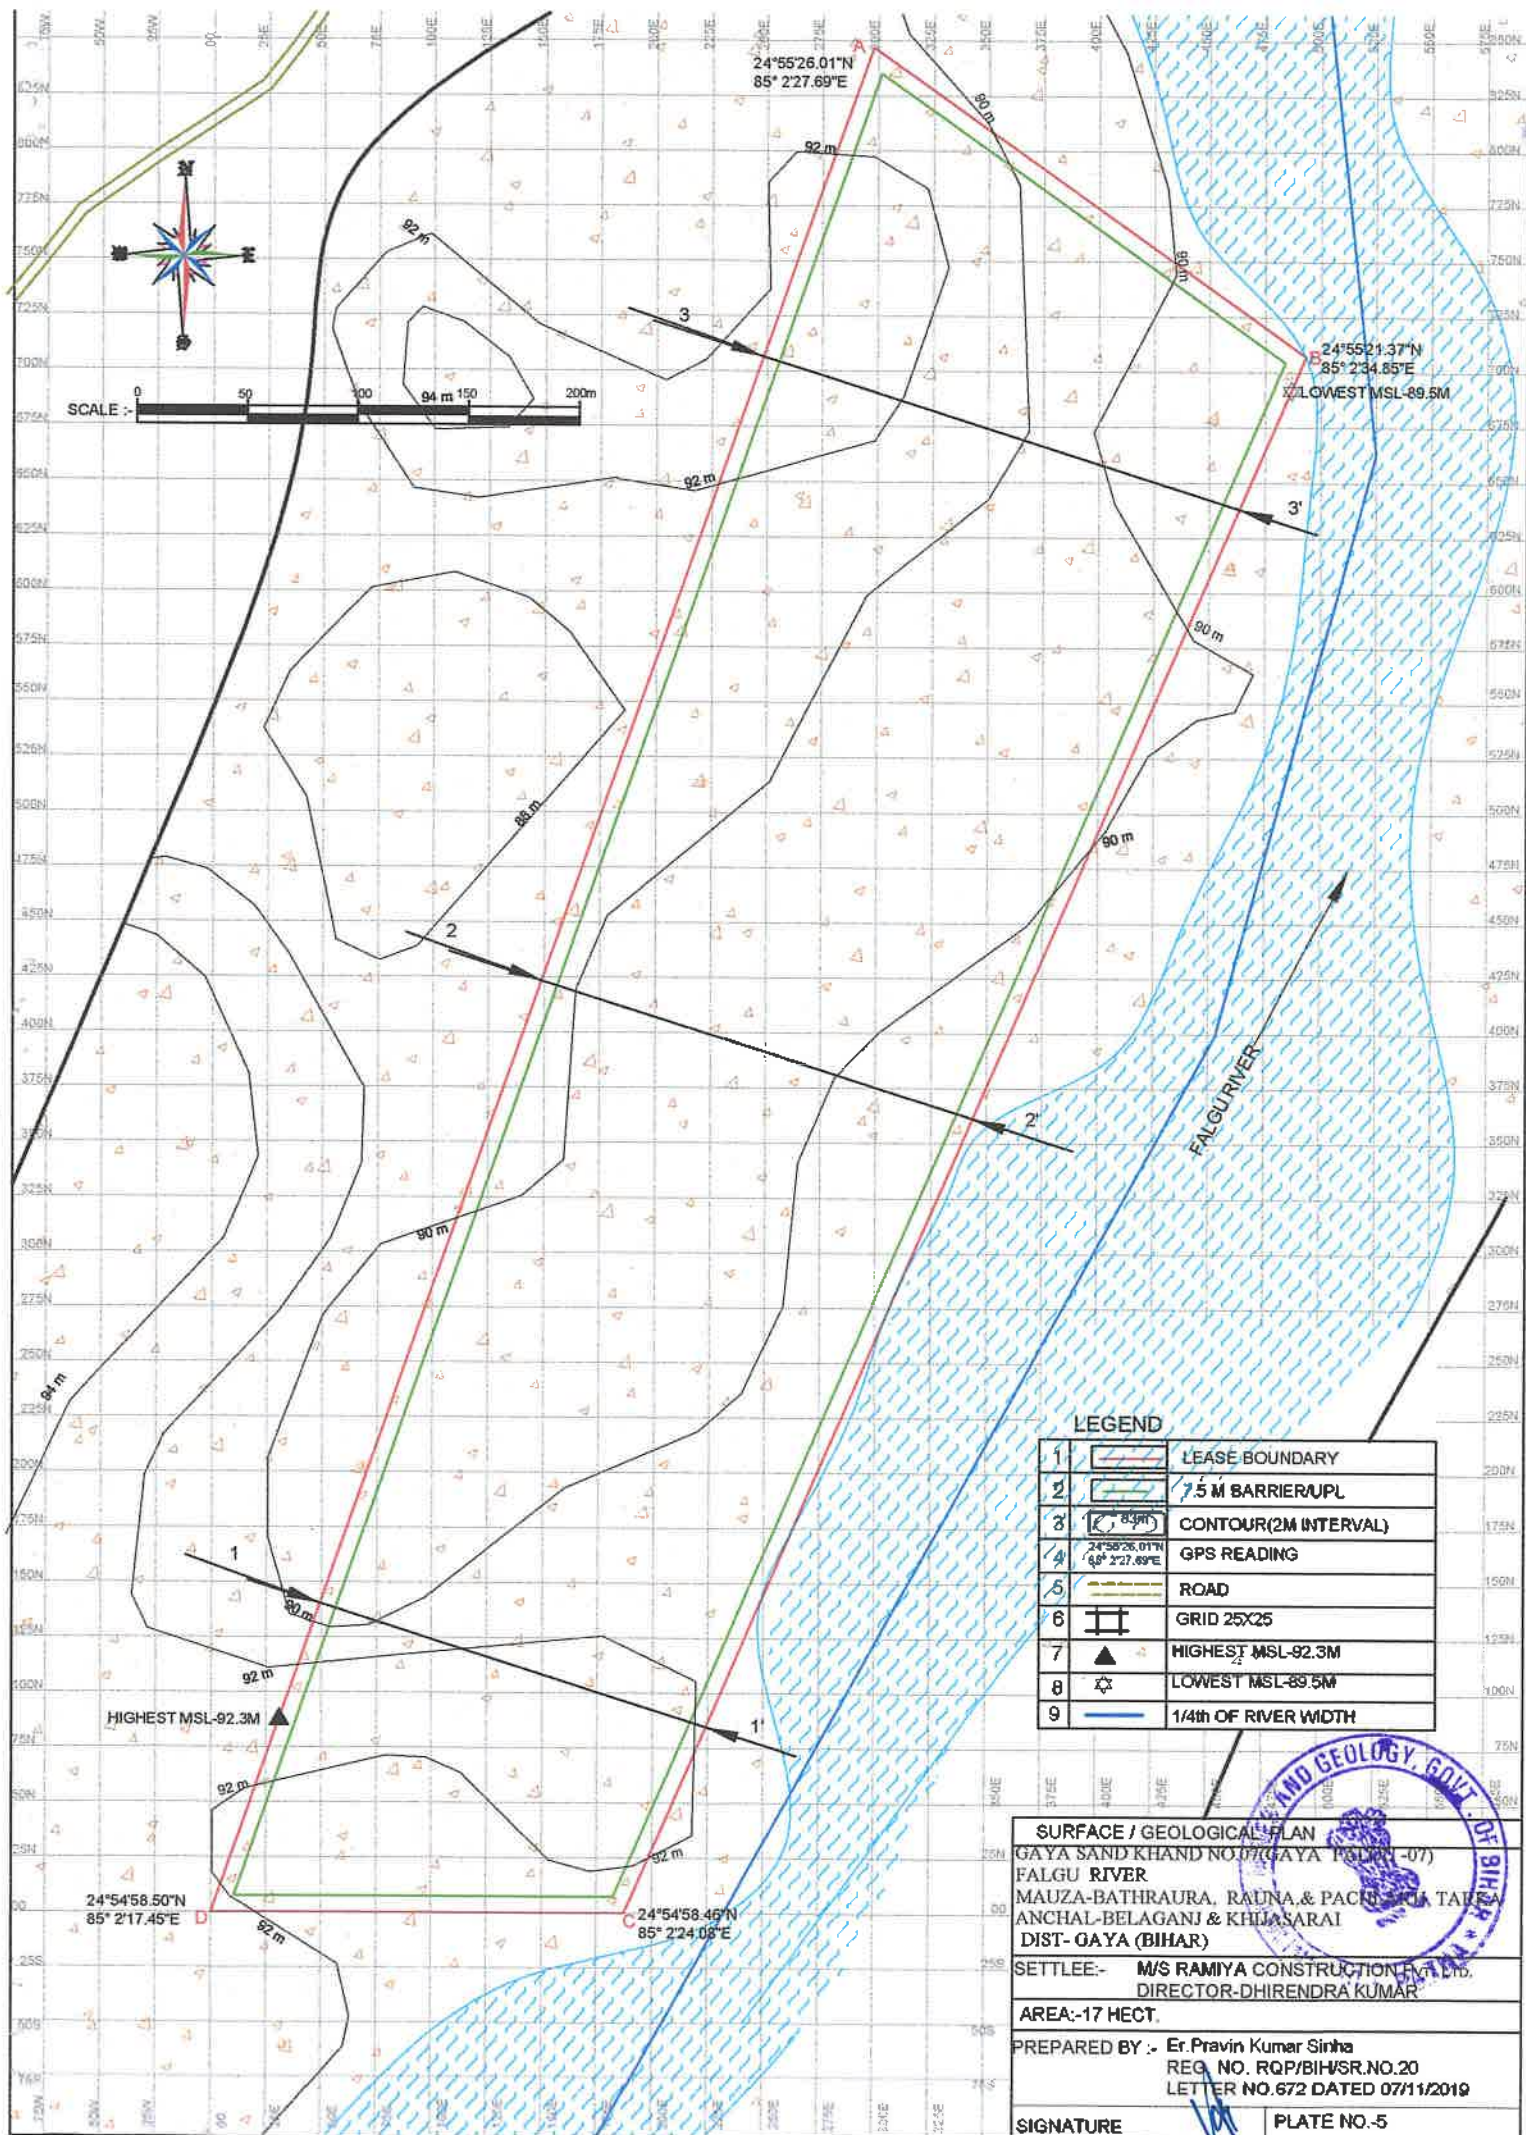

Dhruvendra Kumar

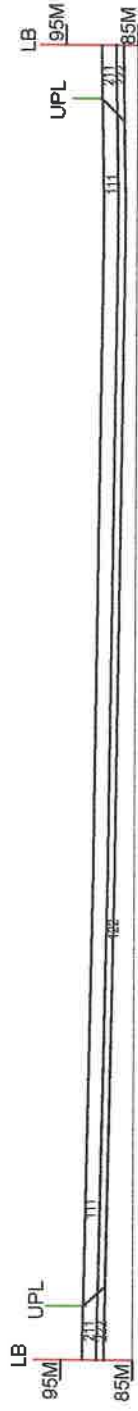

SECTION ALONG 1-1'



SECTION ALONG 2-2'



SECTION ALONG 3-3'



SECTION ALONG A-B

LEGEND

1	LEASE BOUNDARY(LB)
2	7.5 M BARRIER/UPL
3	ROAD
4	PROVED RESERVE(111)
5	PROBABLE RESERVE(122)
6	FEASIBILITY RESOURCE (211)
7	PRR FEASIBILITY RESOURCE (222)

GEOLOGICAL/PIT SECTIONS

GAYA SAND KHAND NO.07(GAYA FALGU -07)

FALGU RIVER

MAUZA-BATHRAURA, RAUNA,& PACHLAKH, TARKA

ANCHAL-BELAGANJ & KHIJASARAI

DIST- GAYA (BIHAR)

SETTLEE:- M/S RAMIYA CONSTRUCTION Pvt. Ltd.

DIRECTOR-DHIRENDRA KUMAR

AREA:-17 HECT.

PREPARED BY :- Er.Pravin Kumar Sinha


REG. NO. RQP/BIH/SR.NO.20

LETTER NO.672 DATED 07/11/2019


SIGNATURE

PLATE NO.-6


Dhirendra Kumar

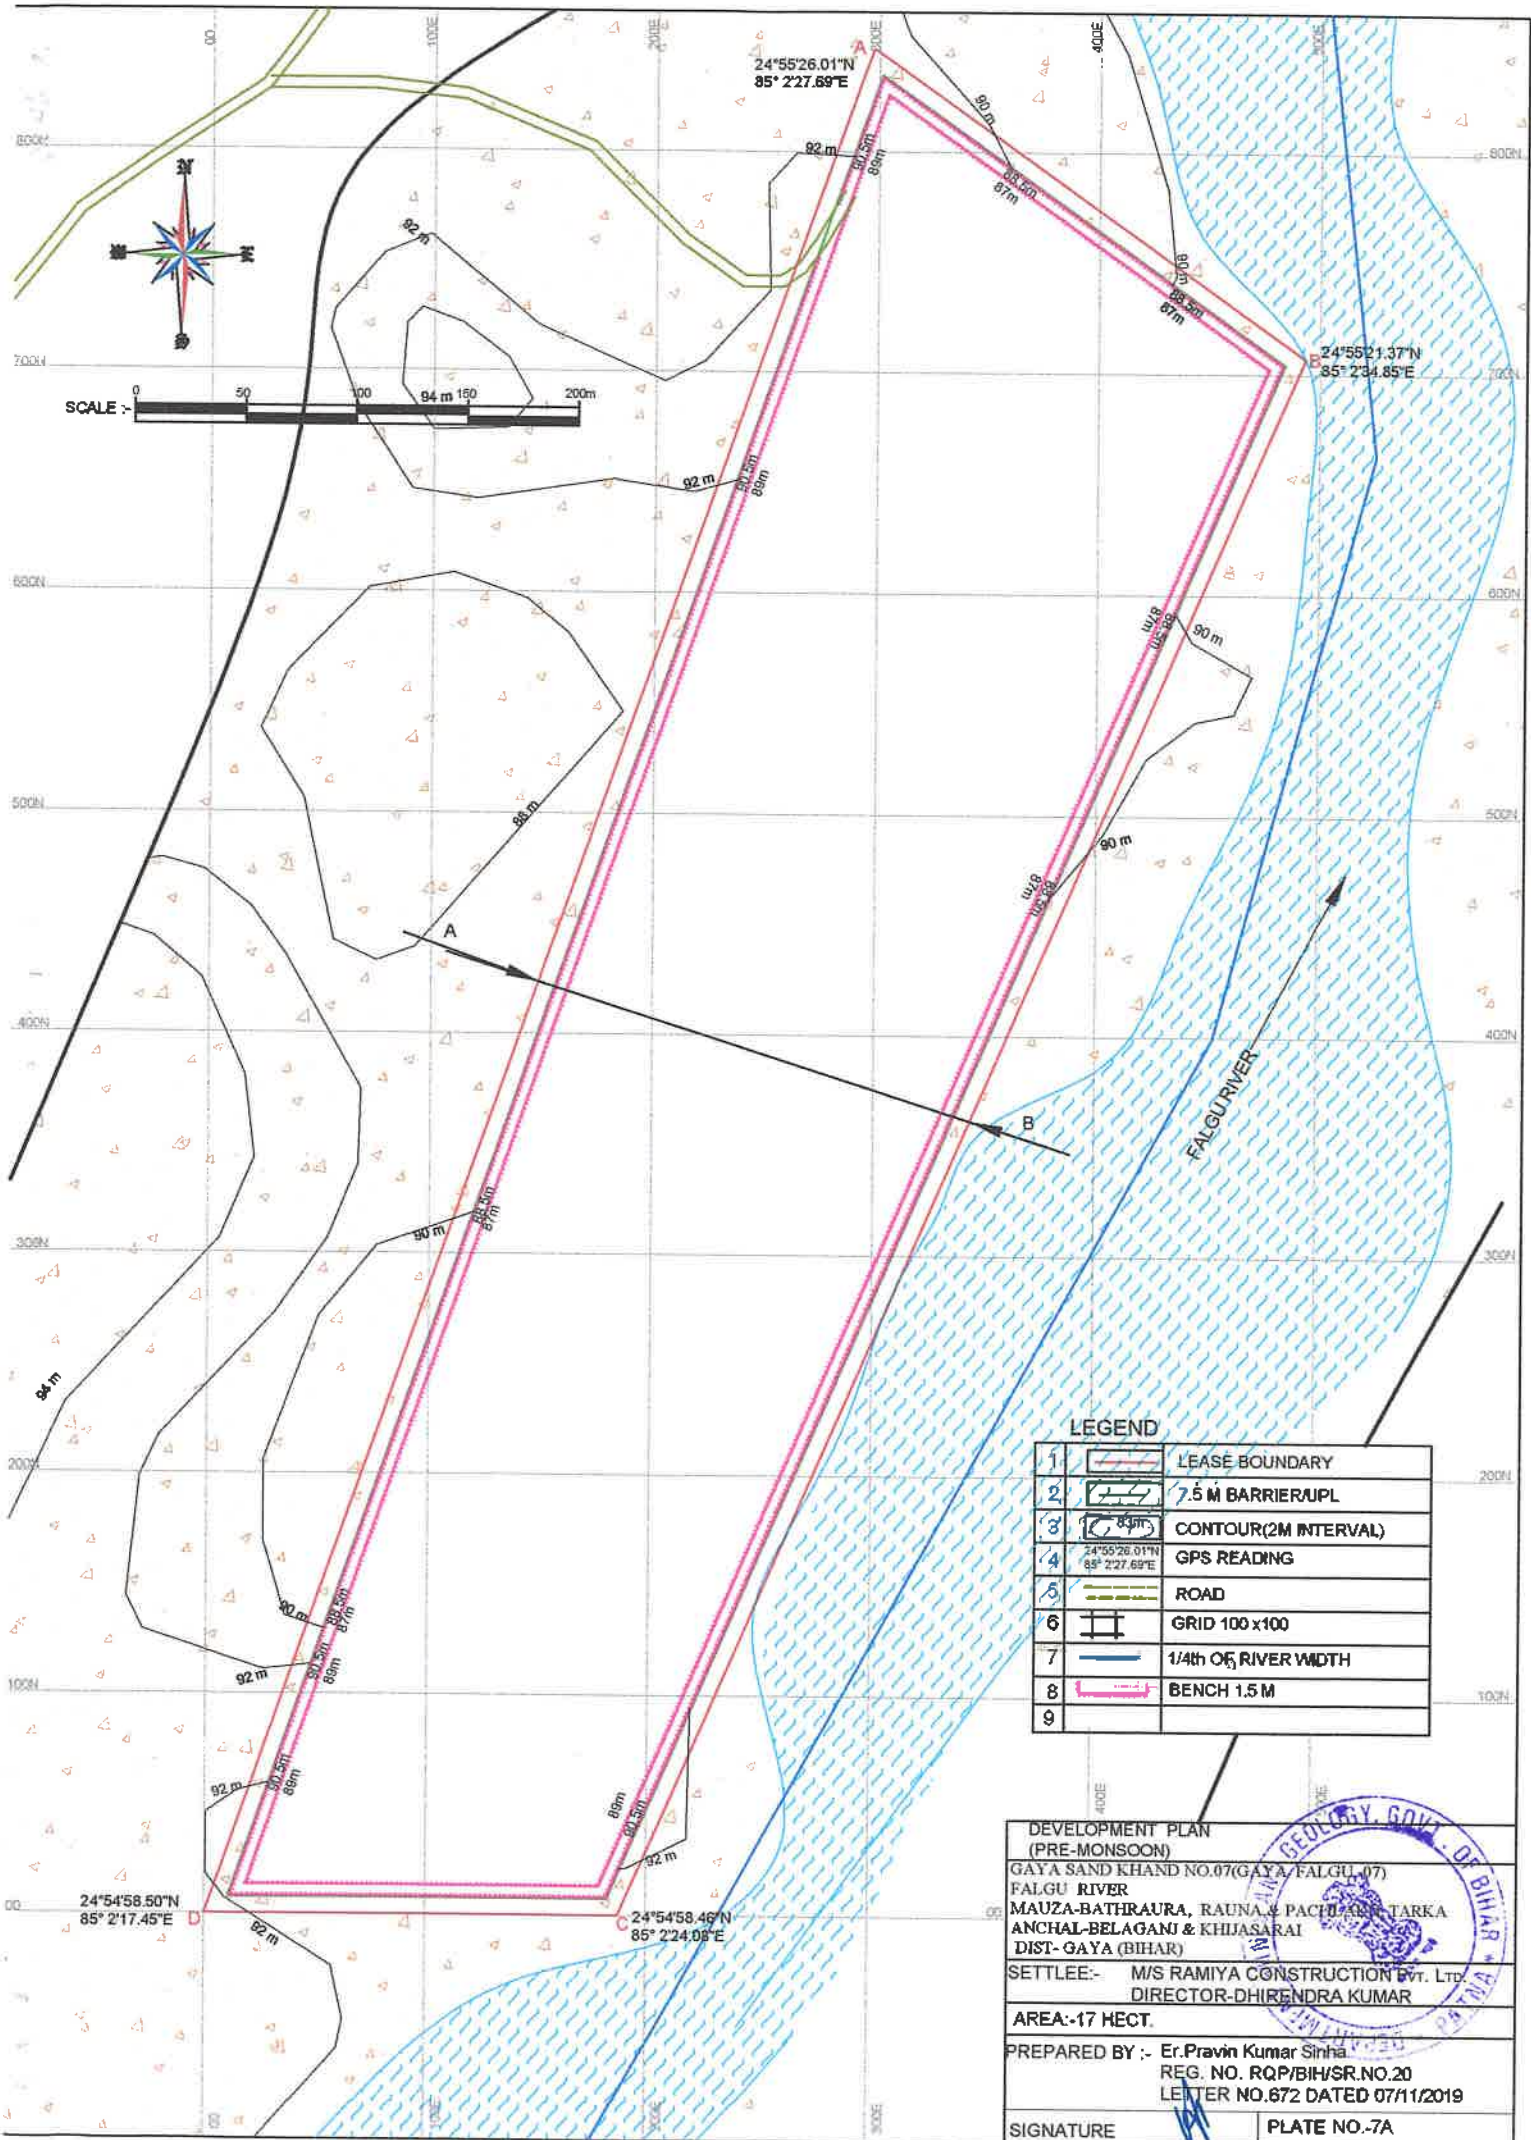

Dhirendra Kumar

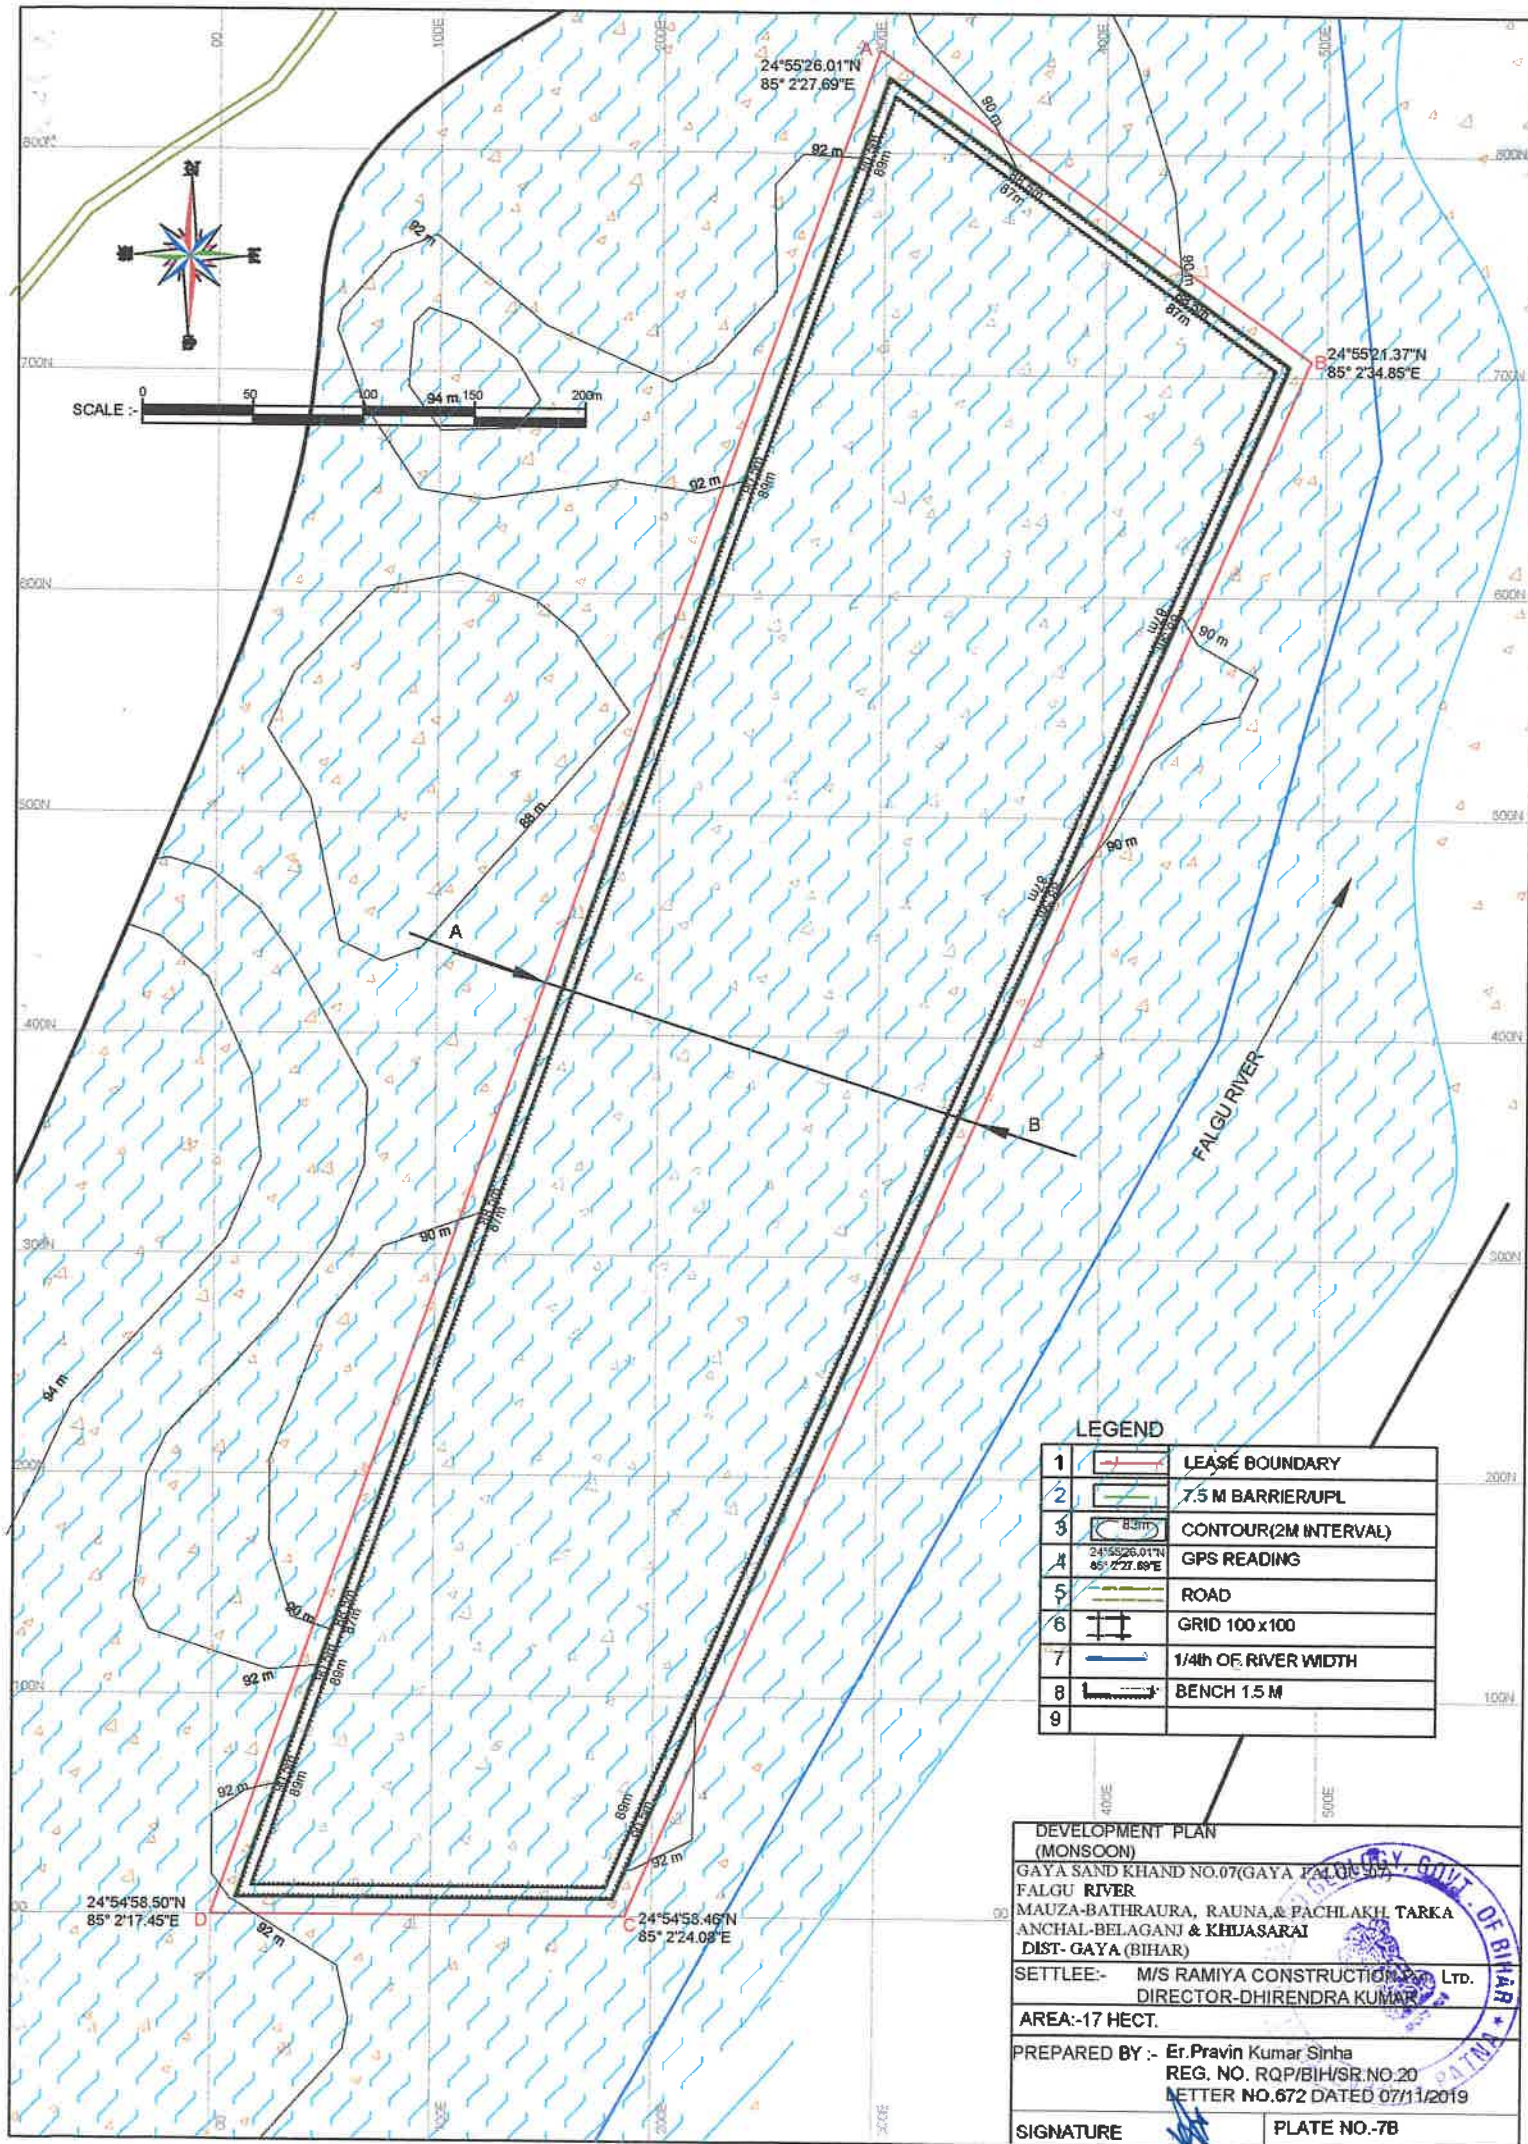

Dhirendra Kumar

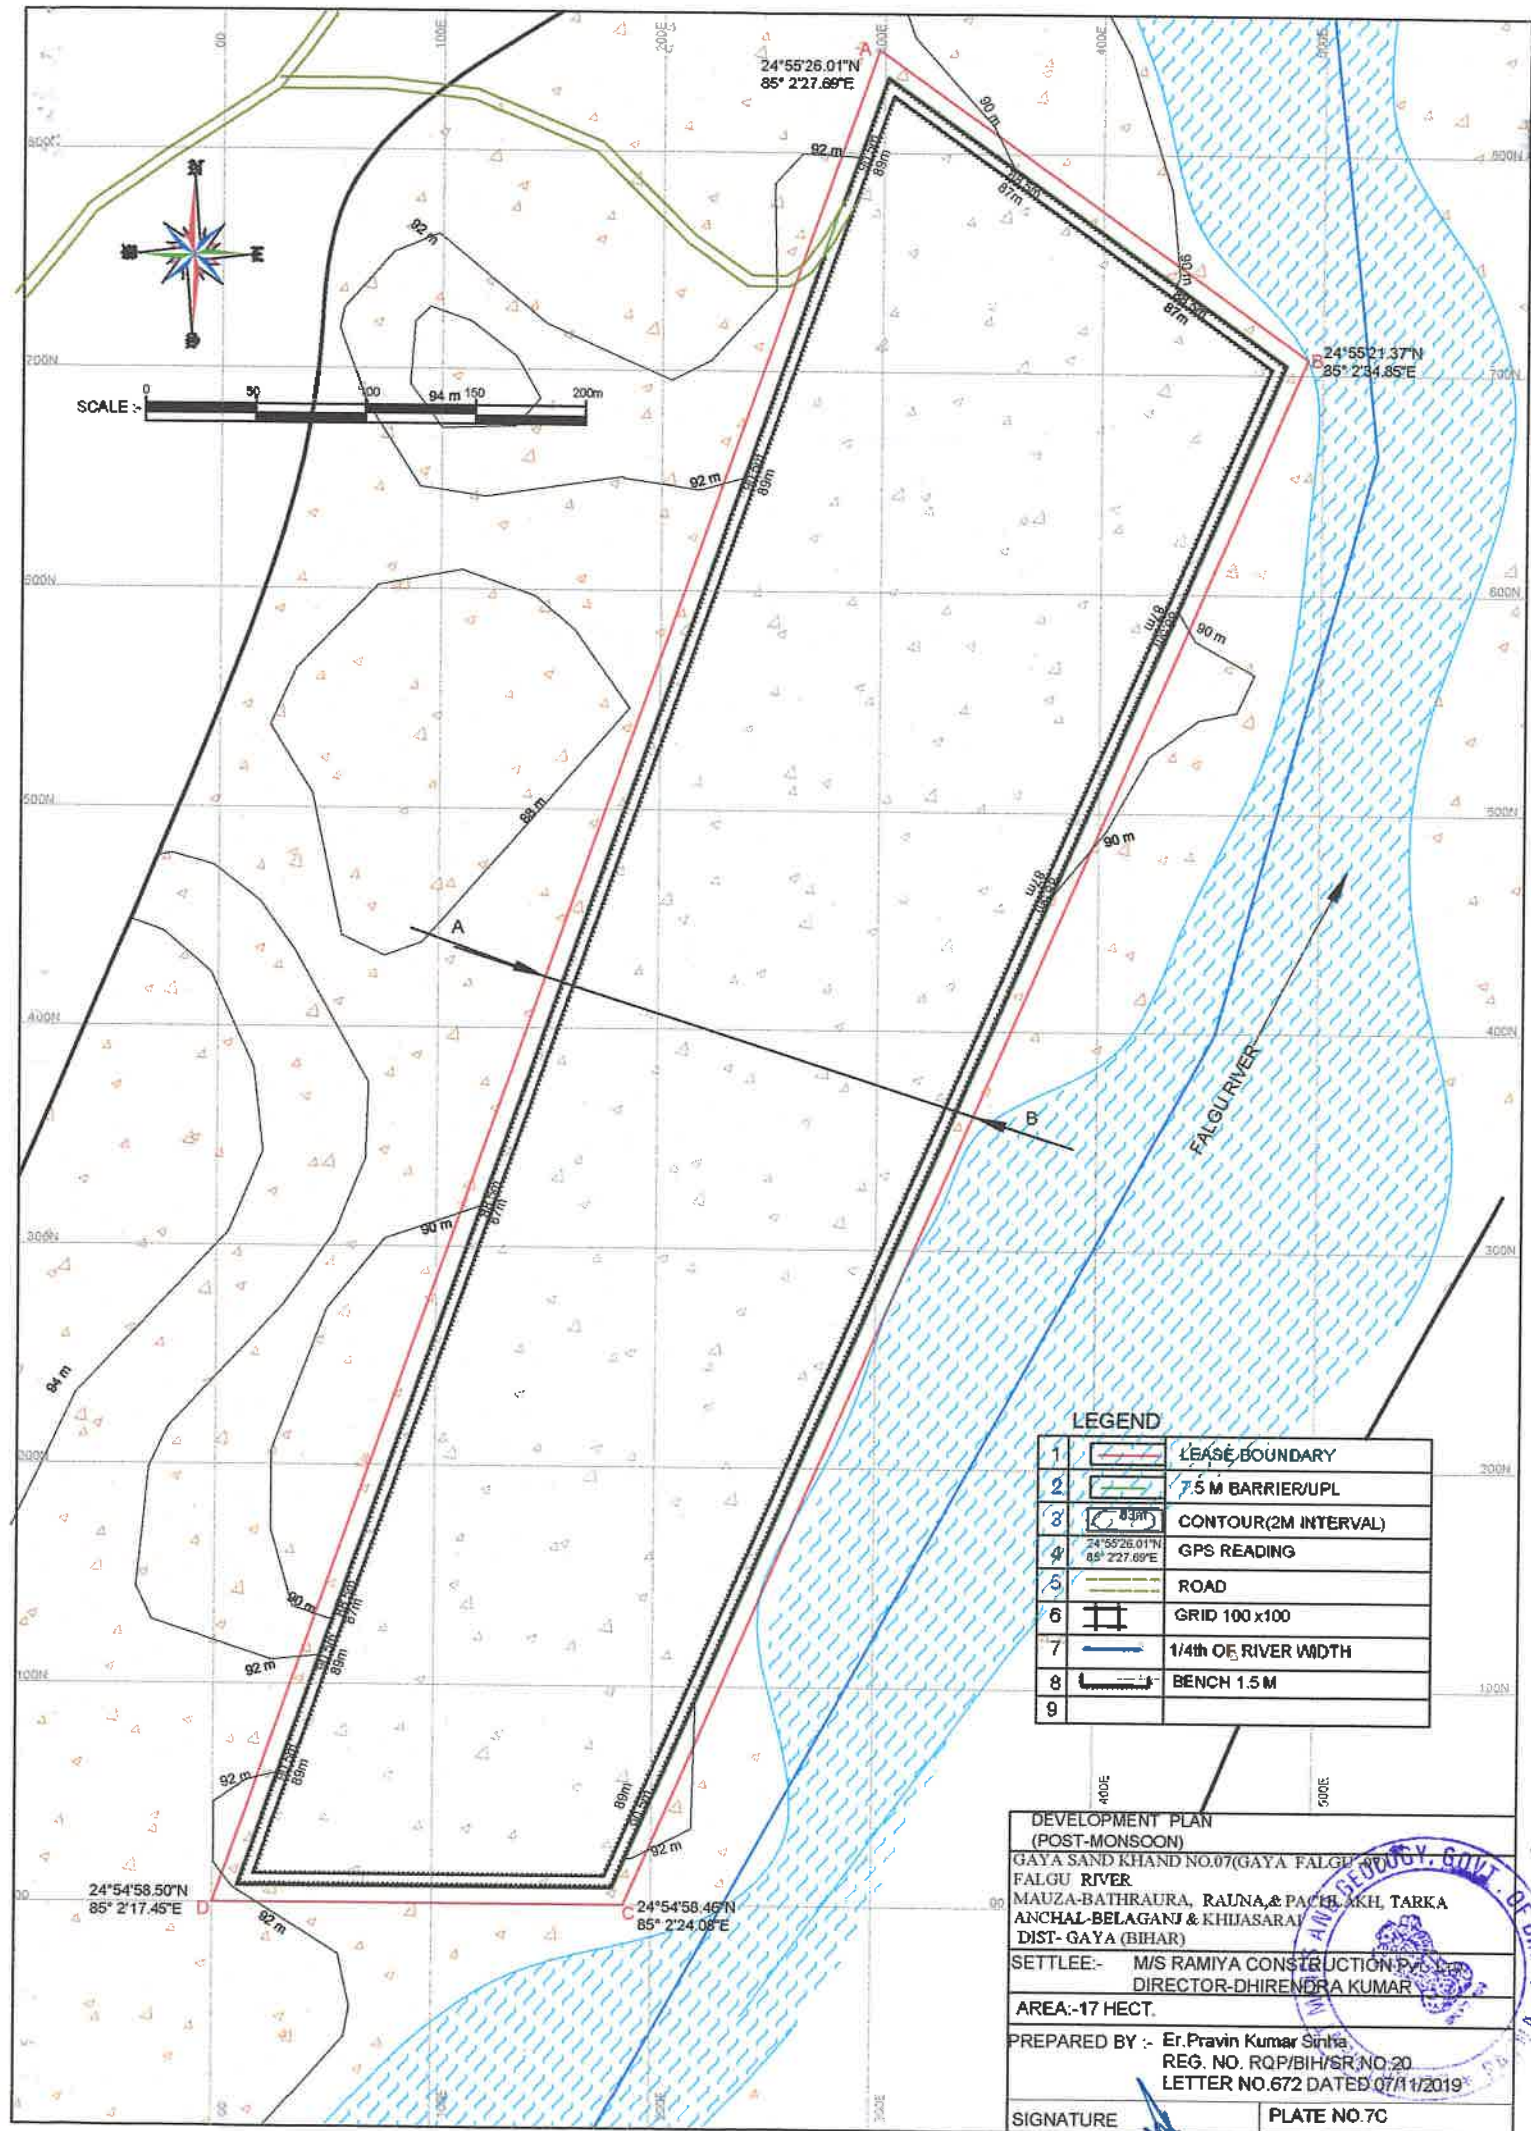

LEGEND	
1	LEASE BOUNDARY
2	7.5 M BARRIER/UPL
3	CONTOUR(2M INTERVAL)
4	GPS READING
5	ROAD
6	GRID 100 x100
7	1/4th OF RIVER WIDTH
8	BENCH 1.5 M
9	

**DEVELOPMENT PLAN
(POST-MONSOON)**

GAYA SAND KHAND NO.07(GAYA FALGU RIVER)
FALGU RIVER
MAUZA-BATHRAURA, RAUNA, & PACHAKH, TARKA
ANCHAL-BELAGANJ & KHIJASARA
DIST- GAYA (BIHAR)

SETTLEE:- M/S RAMIYA CONSTRUCTION PVT.
DIRECTOR-DHIRENDRA KUMAR

AREA:-17 HECT.

PREPARED BY :- Er.Pravin Kumar Sinha
REG. NO. RQP/BIH/SR.NO.20
LETTER NO.672 DATED 07/11/2019

SIGNATURE _____ PLATE NO.7C

Dhirendra Kumar

