



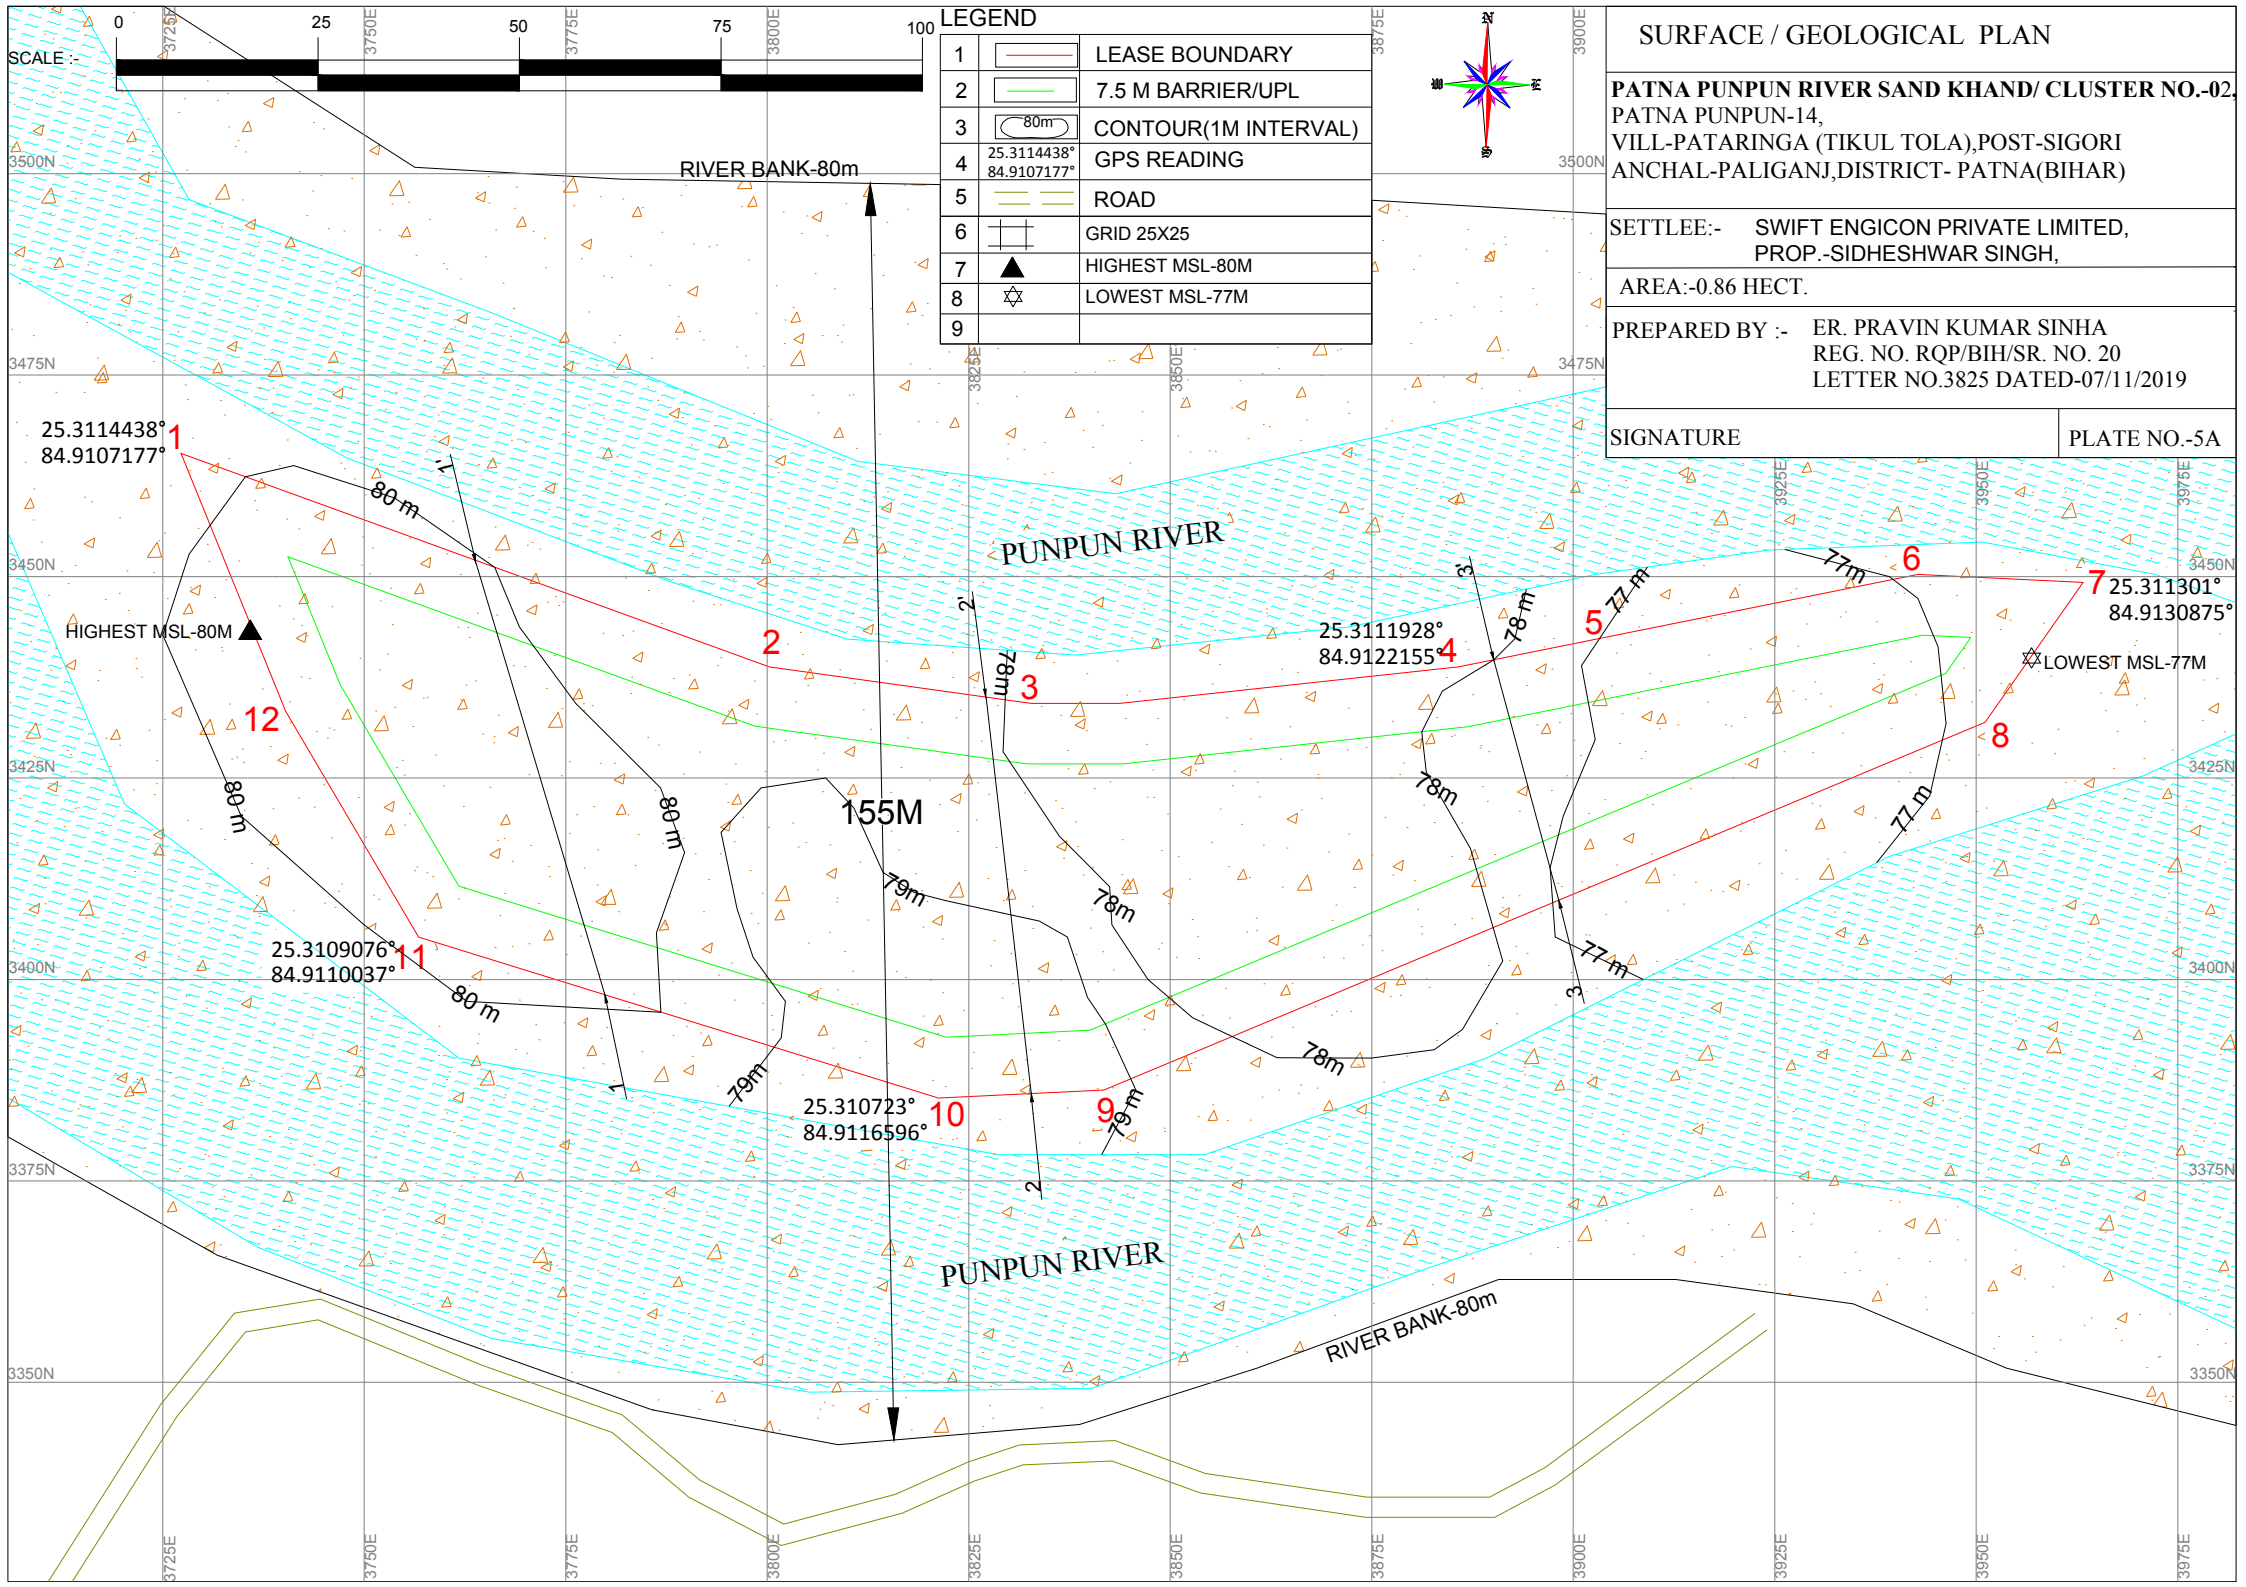

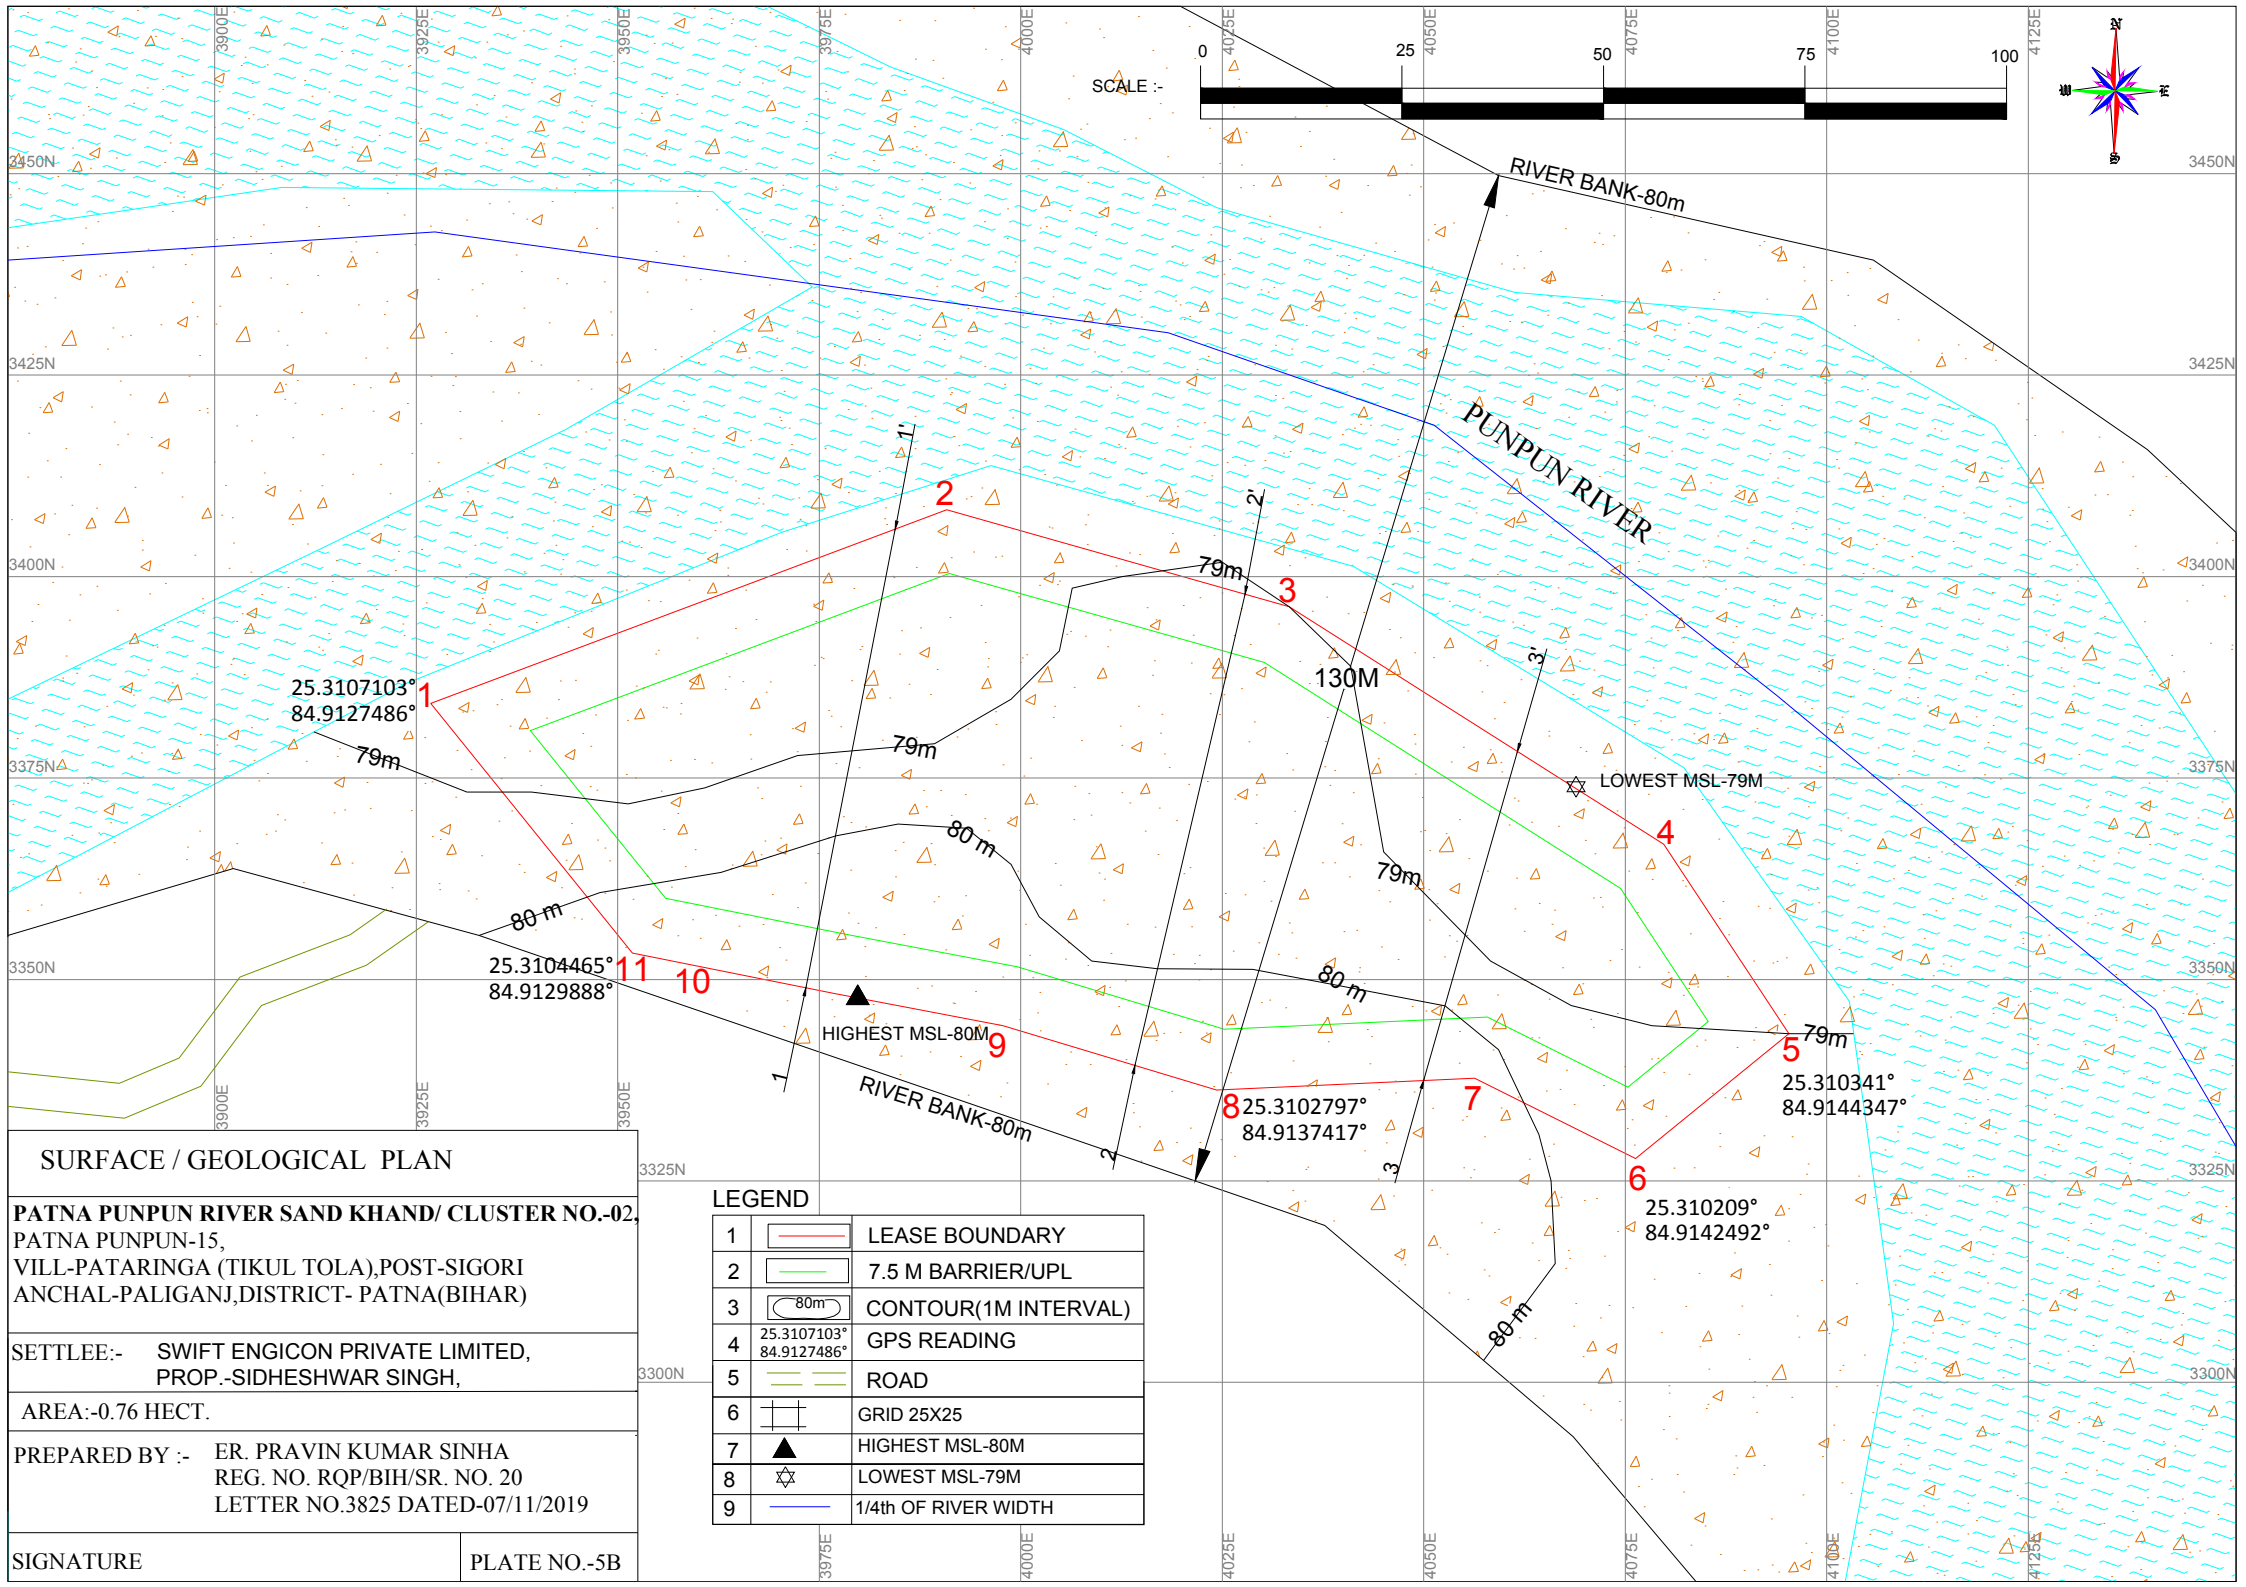

SURFACE / GEOLOGICAL PLAN

PATNA PUNPUN RIVER SAND KHAND/ CLUSTER NO.-02,
PATNA PUNPUN-15,
VILL-PATARINGA (TIKUL TOLA),POST-SIGORI
ANCHAL-PALIGANJ,DISTRICT- PATNA(BIHAR)

SETTLEE:- SWIFT ENGICON PRIVATE LIMITED,
PROP.-SIDHESHWAR SINGH,

AREA:-0.76 HECT.


PREPARED BY :- ER. PRAVIN KUMAR SINHA
REG. NO. RQP/BIH/SR. NO. 20
LETTER NO.3825 DATED-07/11/2019

SIGNATURE

PLATE NO.-5B


LEGEND

1		LEASE BOUNDARY
2		7.5 M BARRIER/UPL
3		CONTOUR(1M INTERVAL)
4		GPS READING
5		ROAD
6		GRID 25X25
7		HIGHEST MSL-80M
8		LOWEST MSL-79M
9		1/4th OF RIVER WIDTH

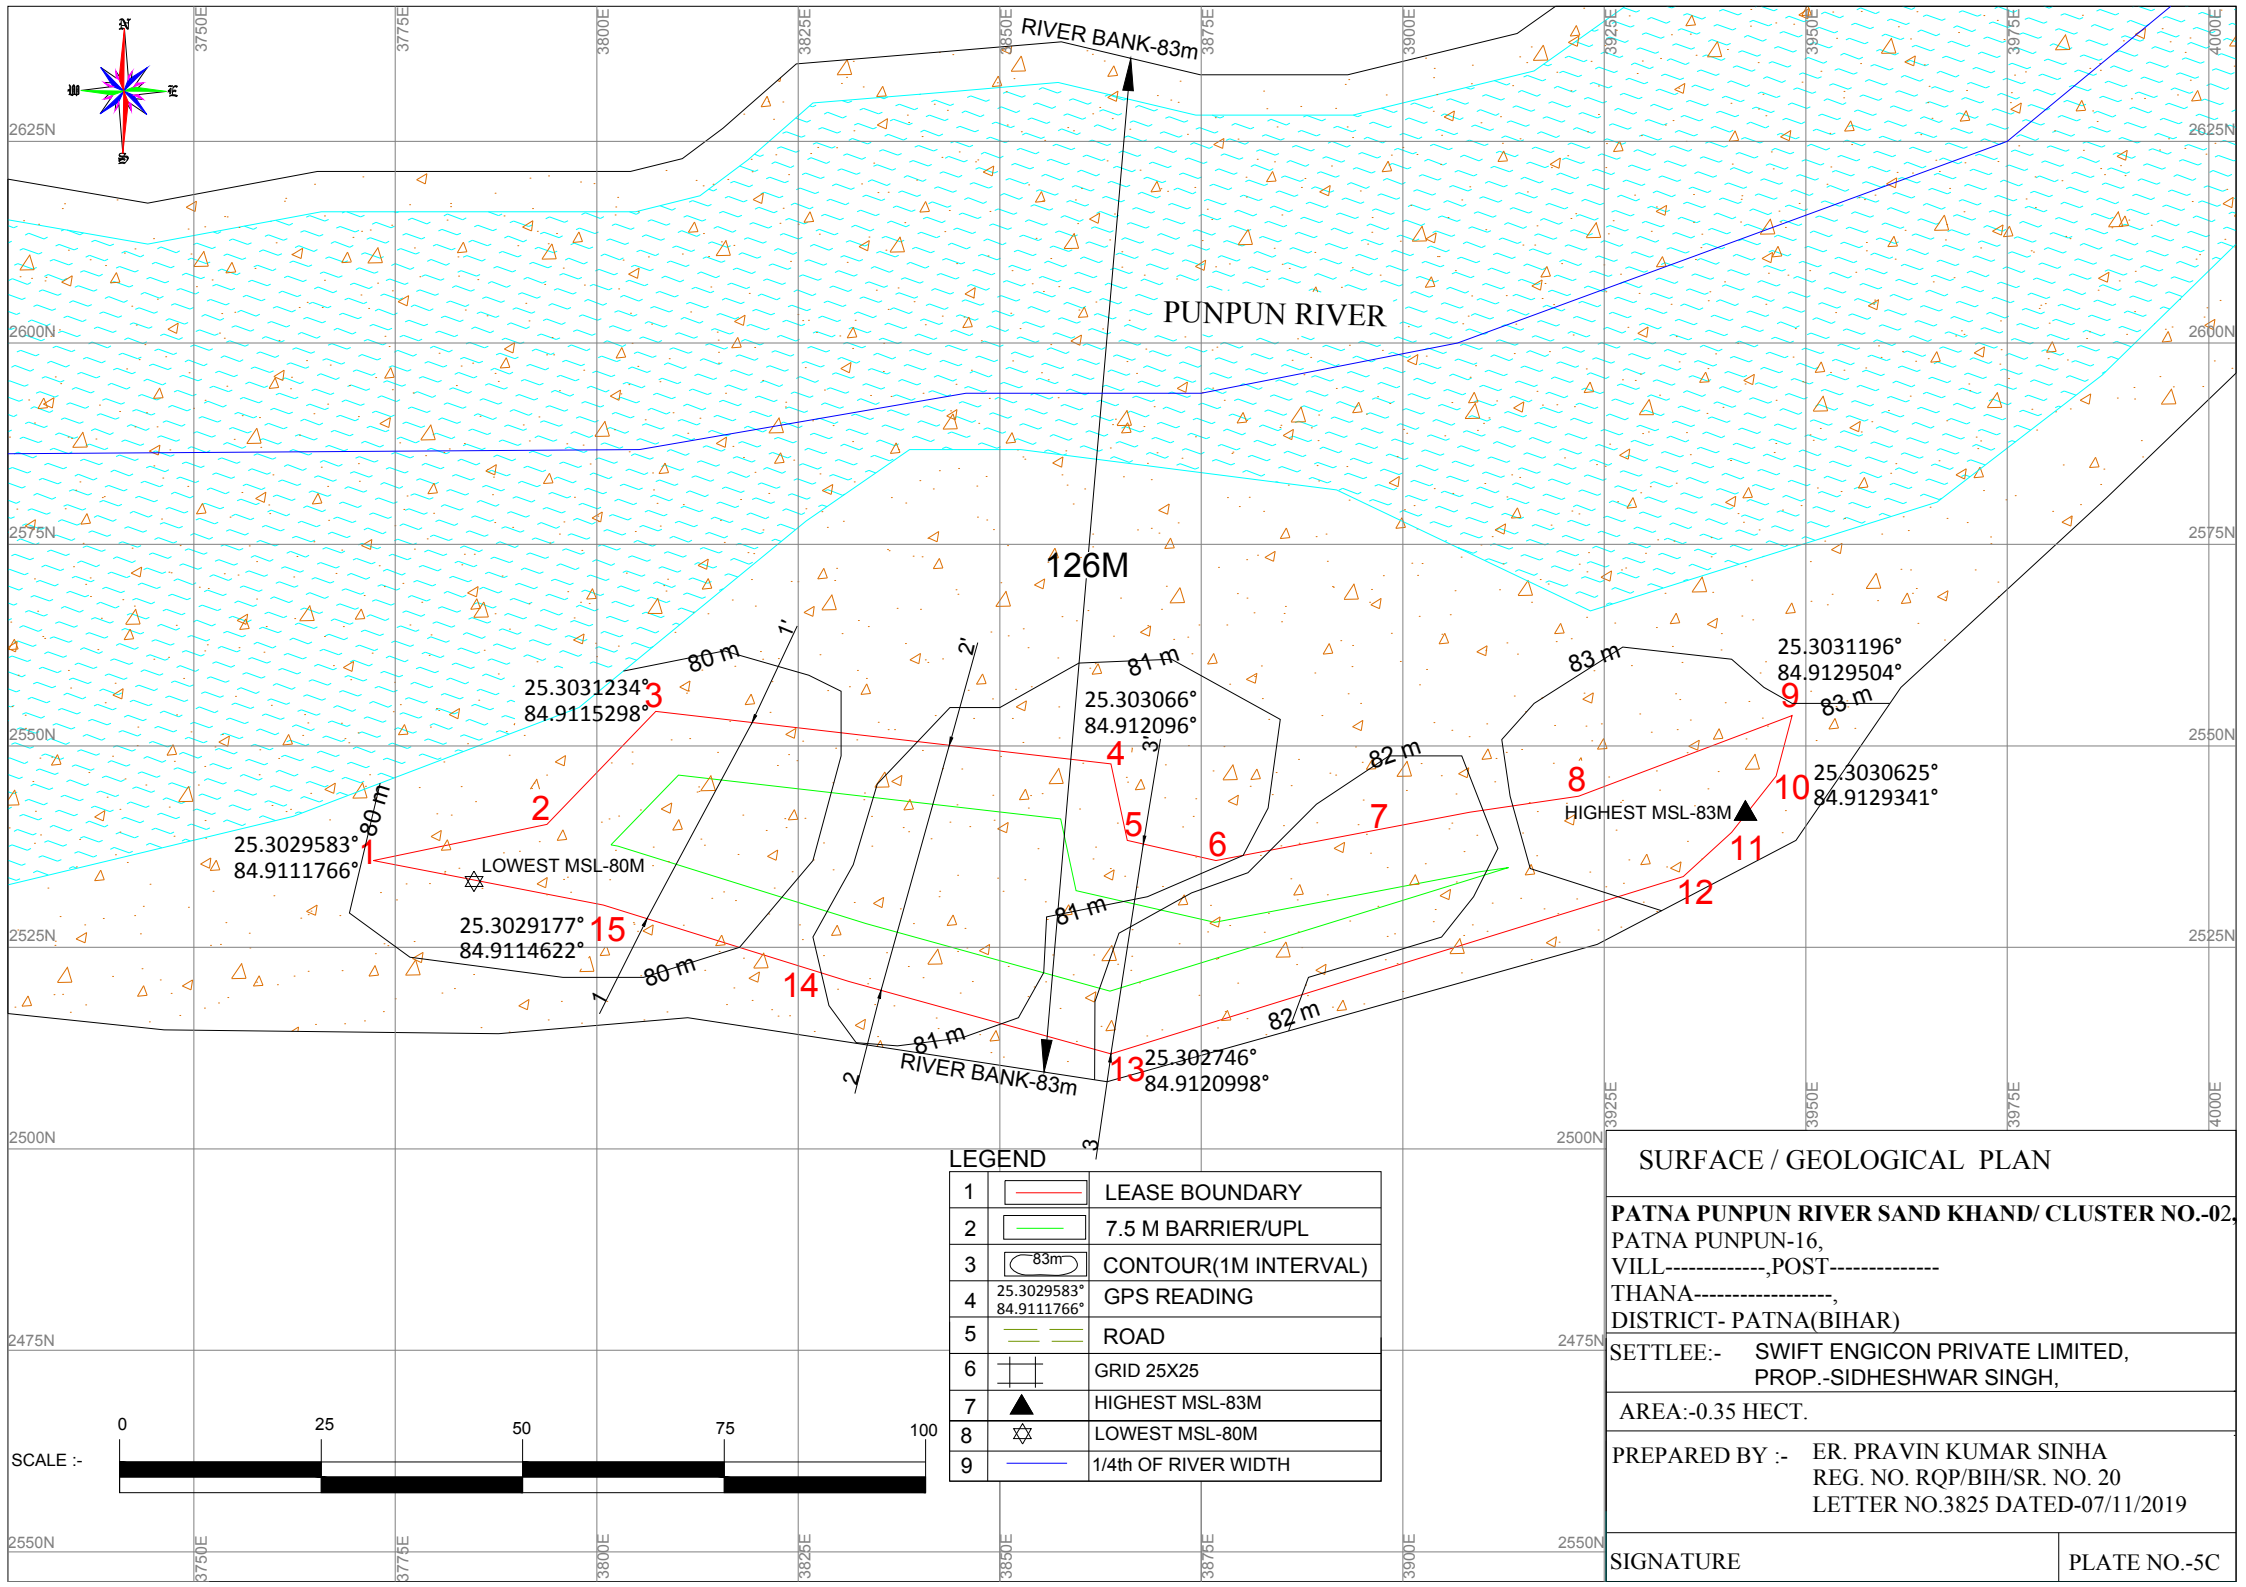


LEGEND		
1		LEASE BOUNDARY
2		7.5 M BARRIER/UPL
3		CONTOUR(1M INTERVAL)
4		GPS READING
5		ROAD
6		GRID 25X25
7		HIGHEST MSL-83M
8		LOWEST MSL-80M
9		1/4th OF RIVER WIDTH


SURFACE / GEOLOGICAL PLAN	
PATNA PUNPUN RIVER SAND KHAND/ CLUSTER NO.-02, PATNA PUNPUN-16, VILL-----,POST----- THANA-----, DISTRICT- PATNA(BIHAR)	
SETTLEE:-	SWIFT ENGICON PRIVATE LIMITED, PROP.-SIDHESHWAR SINGH,
AREA:-0.35 HECT.	
PREPARED BY :-	ER. PRAVIN KUMAR SINHA REG. NO. RQP/BIH/SR. NO. 20 LETTER NO.3825 DATED-07/11/2019
SIGNATURE	PLATE NO.-5C

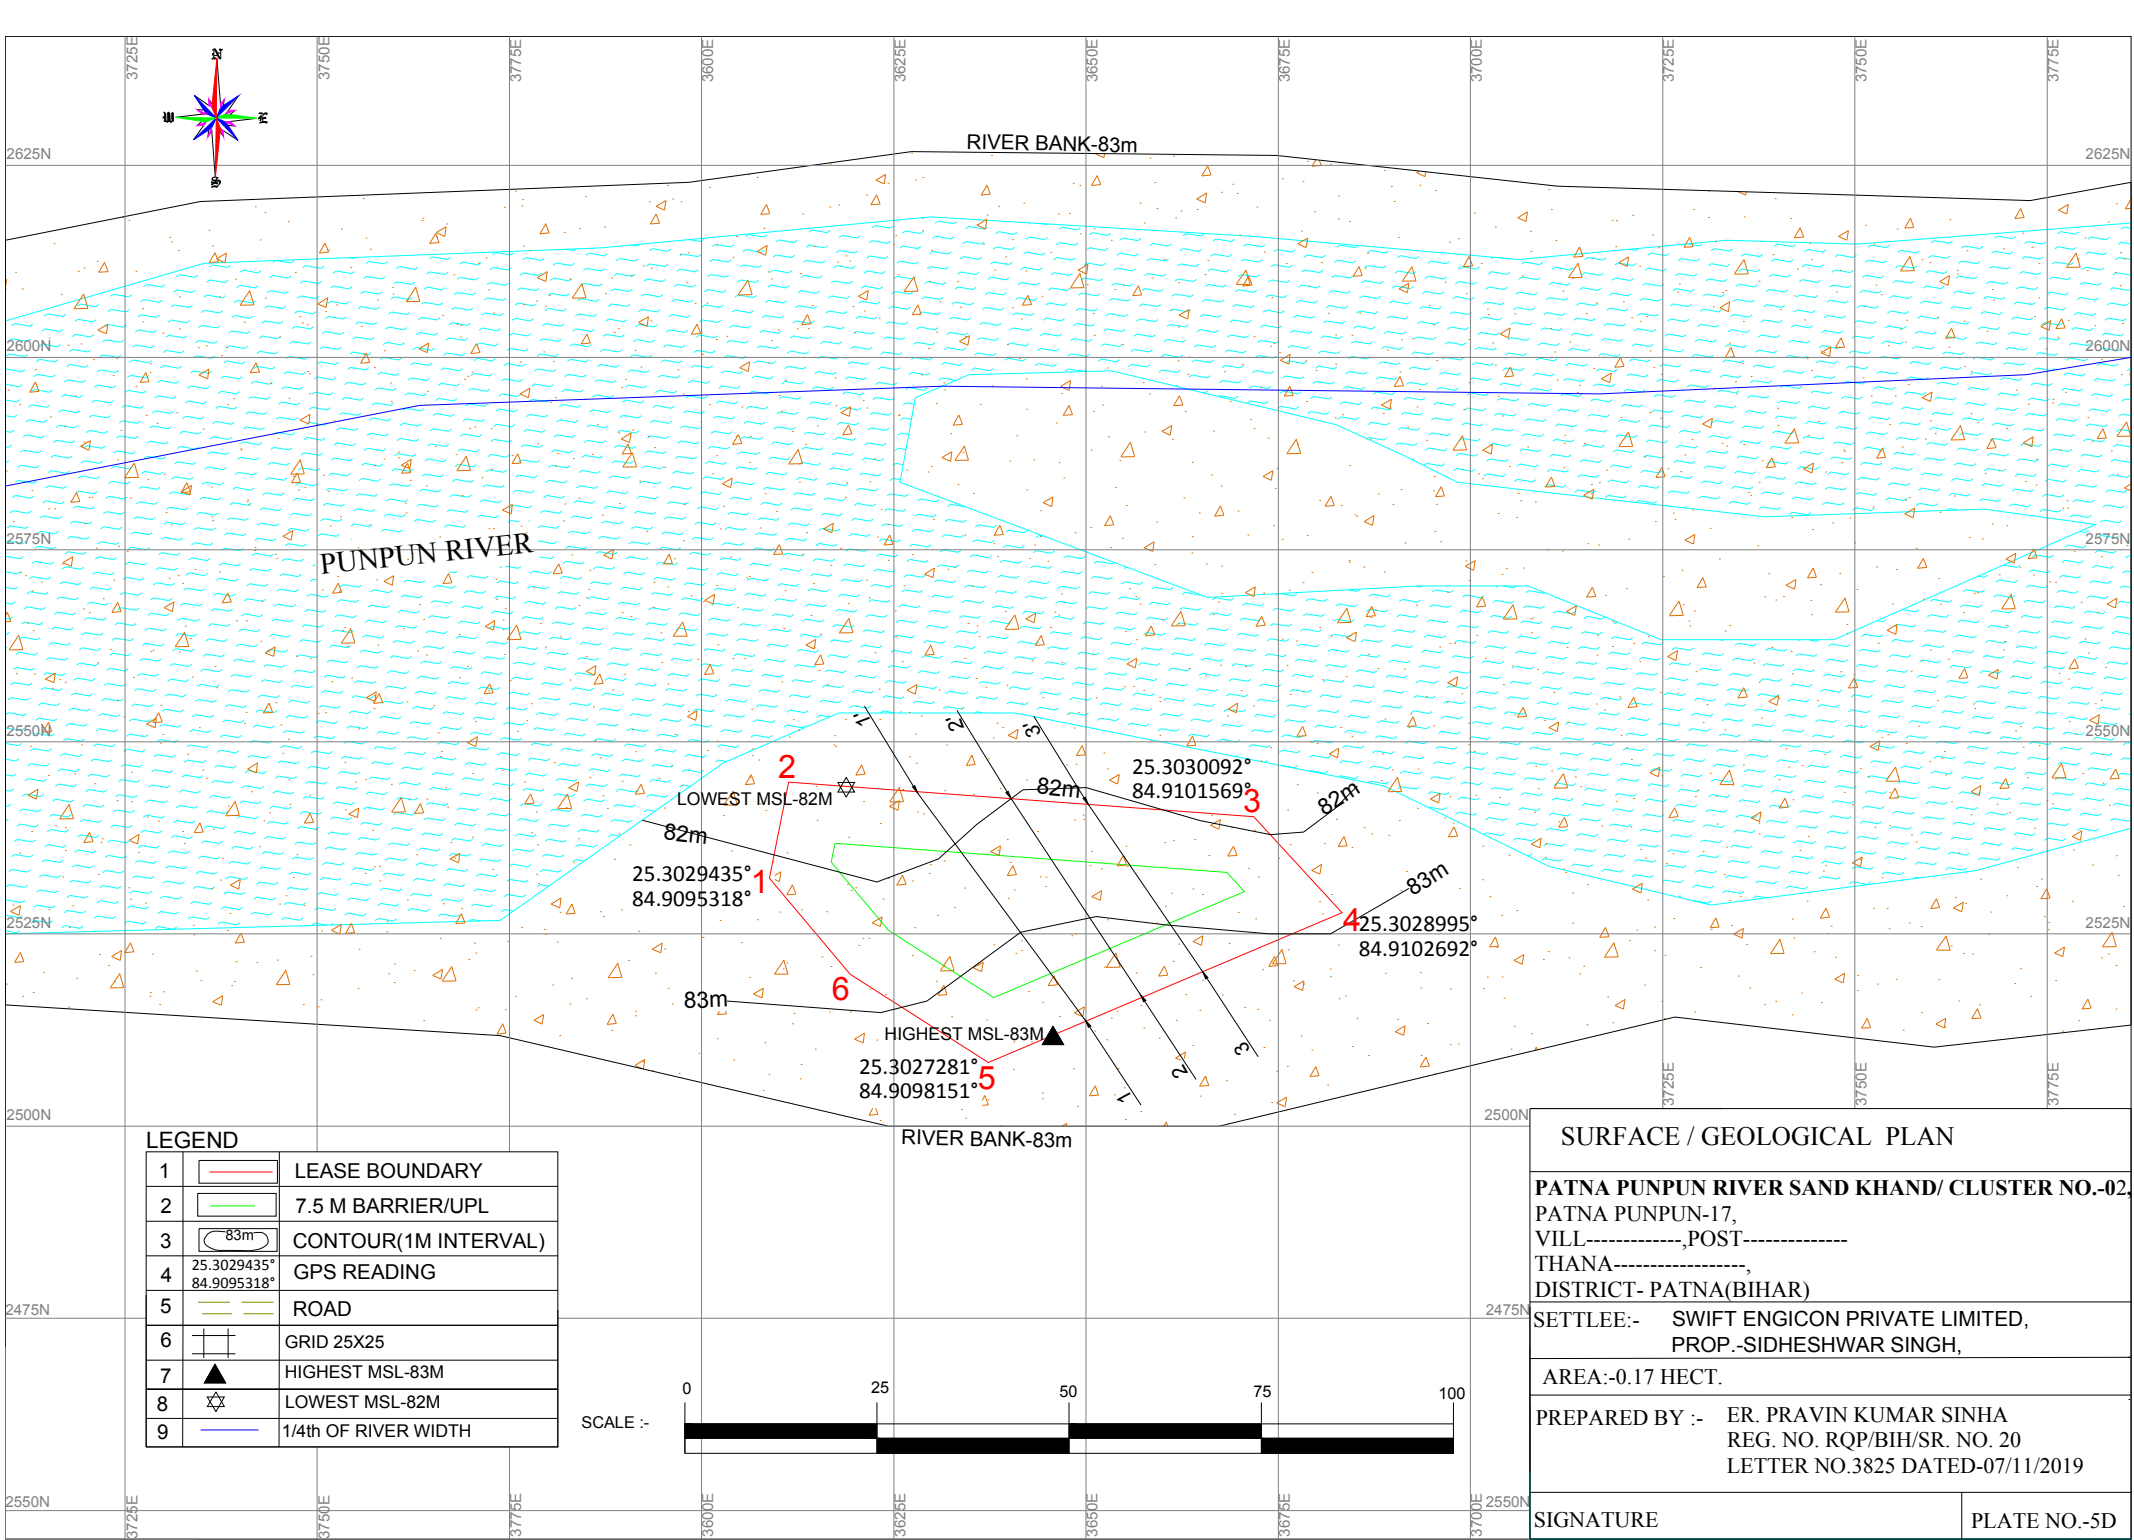


LEGEND		
1		LEASE BOUNDARY
2		7.5 M BARRIER/UPL
3		CONTOUR(1M INTERVAL)
4		GPS READING
5		ROAD
6		GRID 25X25
7		HIGHEST MSL-83M
8		LOWEST MSL-82M
9		1/4th OF RIVER WIDTH

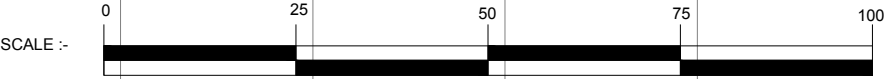

SURFACE / GEOLOGICAL PLAN	
PATNA PUNPUN RIVER SAND KHAND/ CLUSTER NO.-02, PATNA PUNPUN-17, VILL-----,POST----- THANA-----, DISTRICT- PATNA(BIHAR)	
SETTLEE:-	SWIFT ENGICON PRIVATE LIMITED, PROP.-SIDHESHWAR SINGH,
AREA:-0.17 HECT.	
PREPARED BY :-	ER. PRAVIN KUMAR SINHA REG. NO. RQP/BIH/SR. NO. 20 LETTER NO.3825 DATED-07/11/2019
SIGNATURE	PLATE NO.-5D

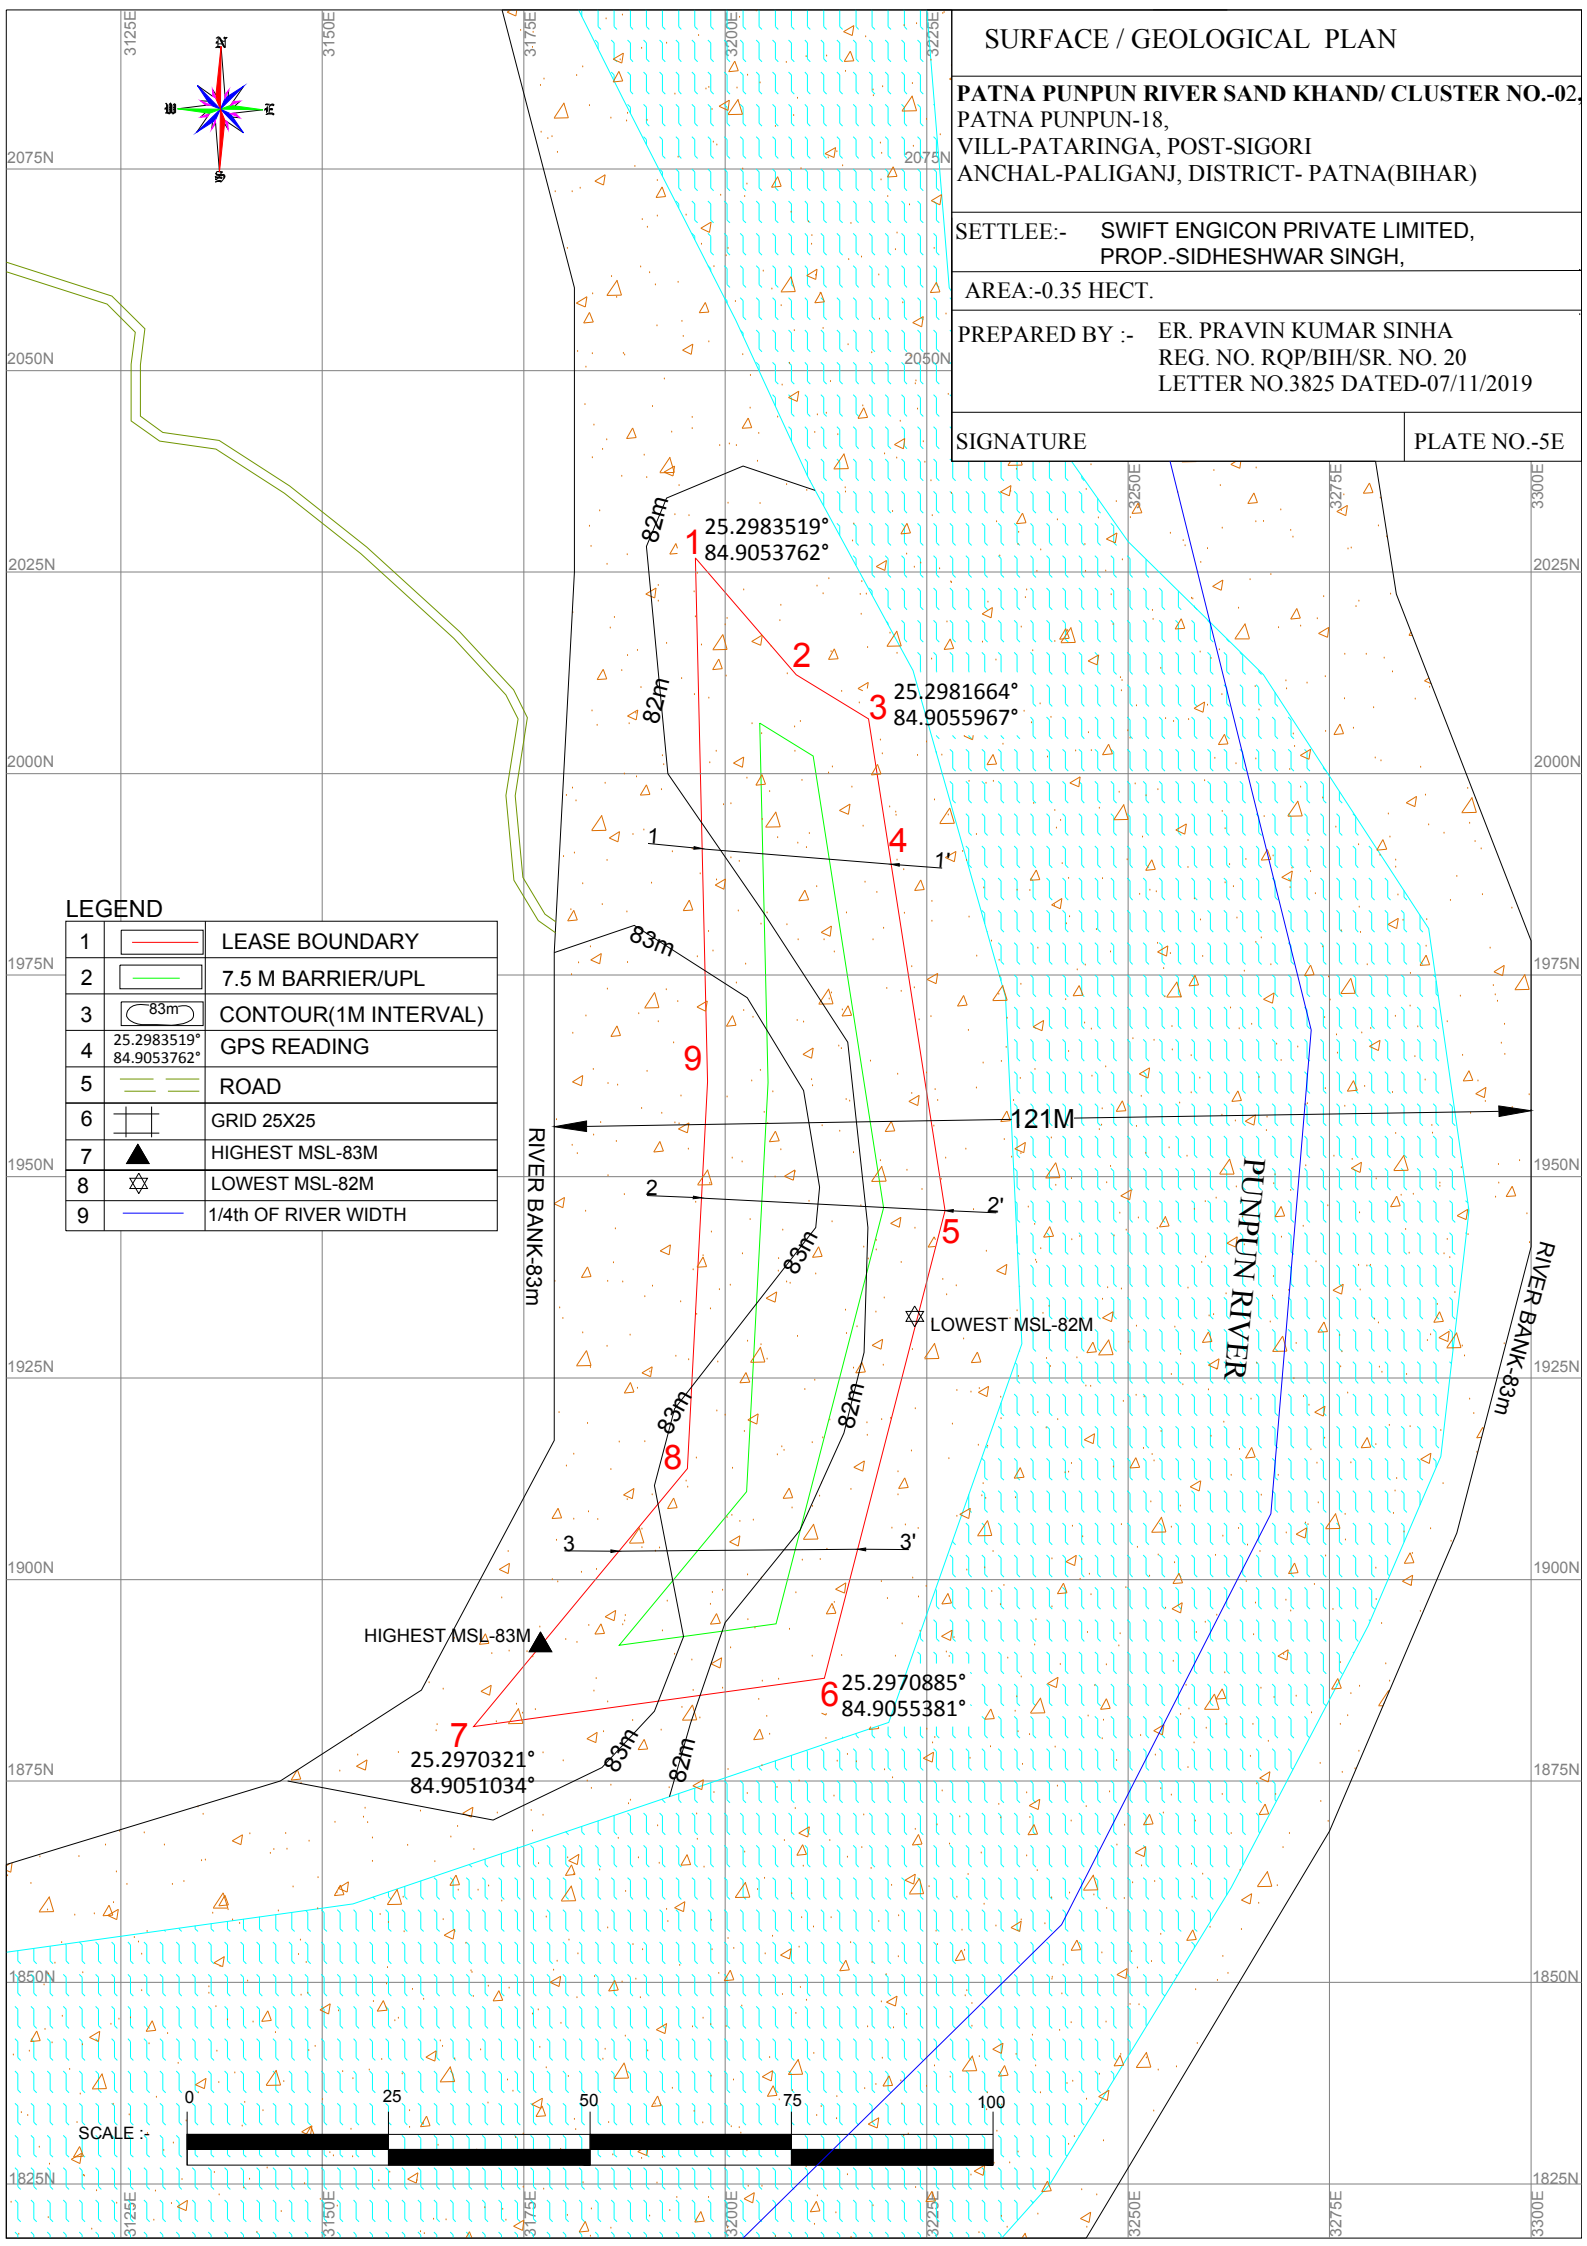

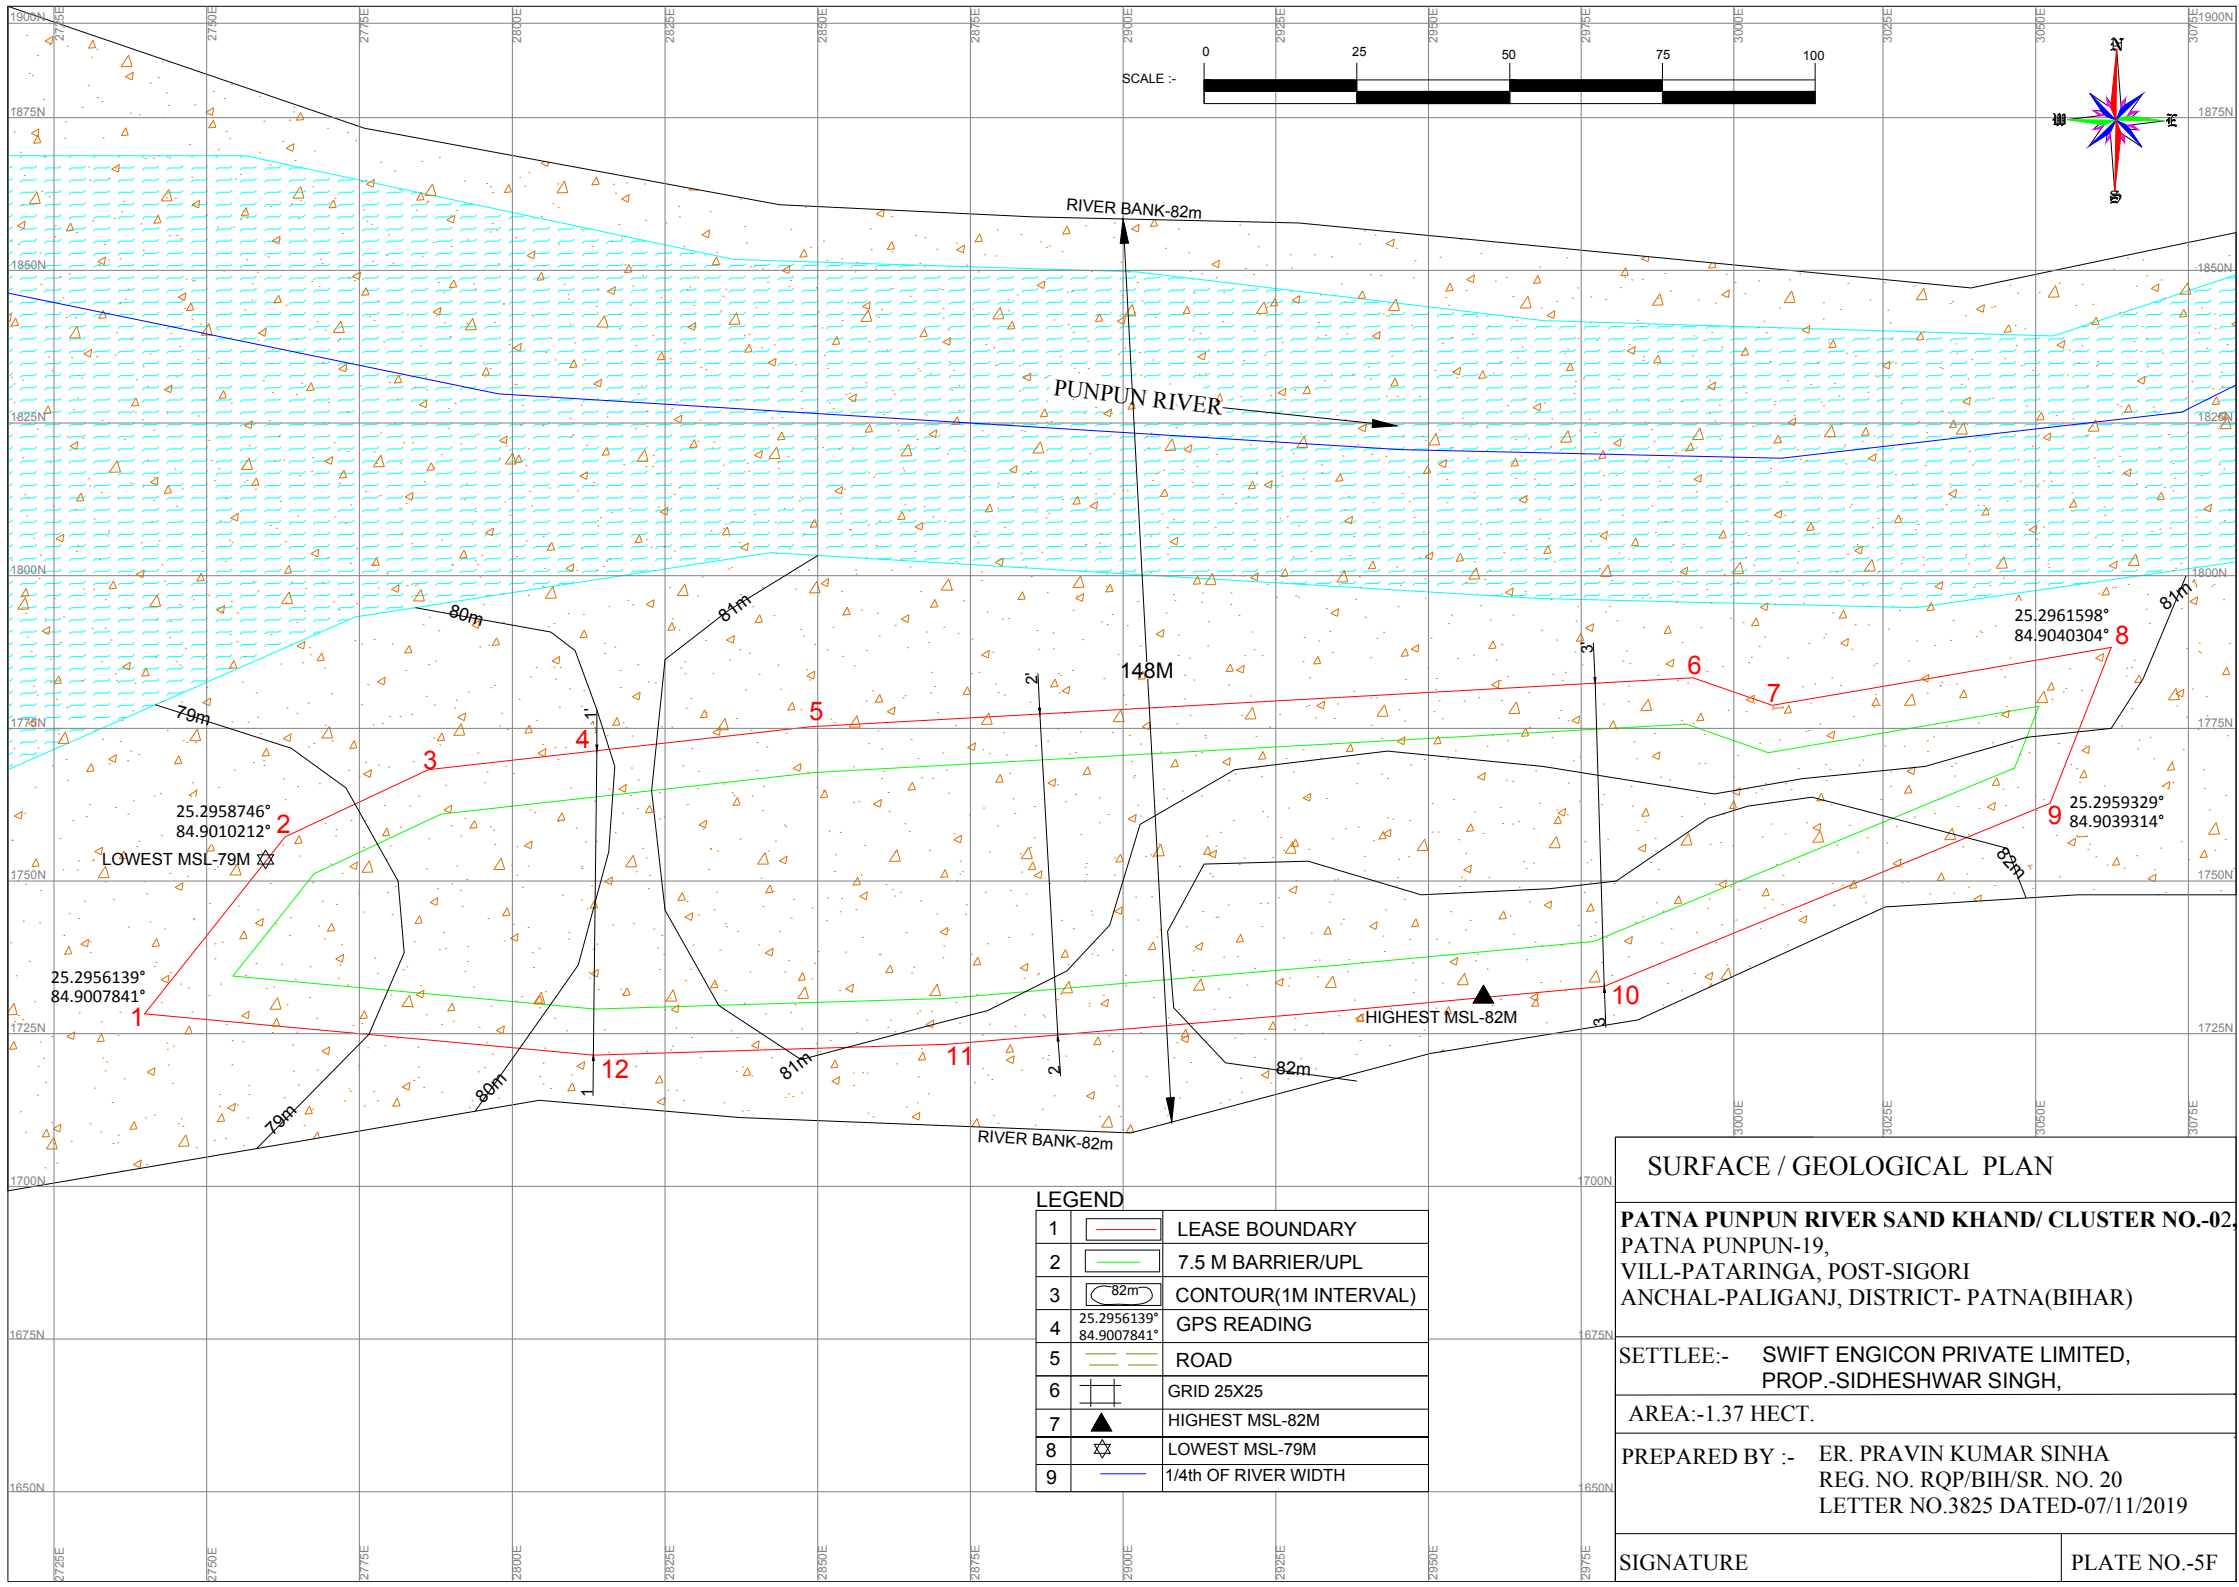

SURFACE / GEOLOGICAL PLAN

PATNA PUNPUN RIVER SAND KHAND/ CLUSTER NO.-02,
PATNA PUNPUN-20,
VILL-JANPUR (SIGORI TOLA), POST-SIGORI
ANCHAL-PALIGANJ, DISTRICT- PATNA(BIHAR)



SETTLEE:- SWIFT ENGICON PRIVATE LIMITED,
PROP.-SIDHESHWAR SINGH,

AREA:-3.88 HECT.

PREPARED BY :- ER. PRAVIN KUMAR SINHA
REG. NO. RQP/BIH/SR. NO. 20
LETTER NO.3825 DATED-07/11/2019


SIGNATURE


PLATE NO.-5G

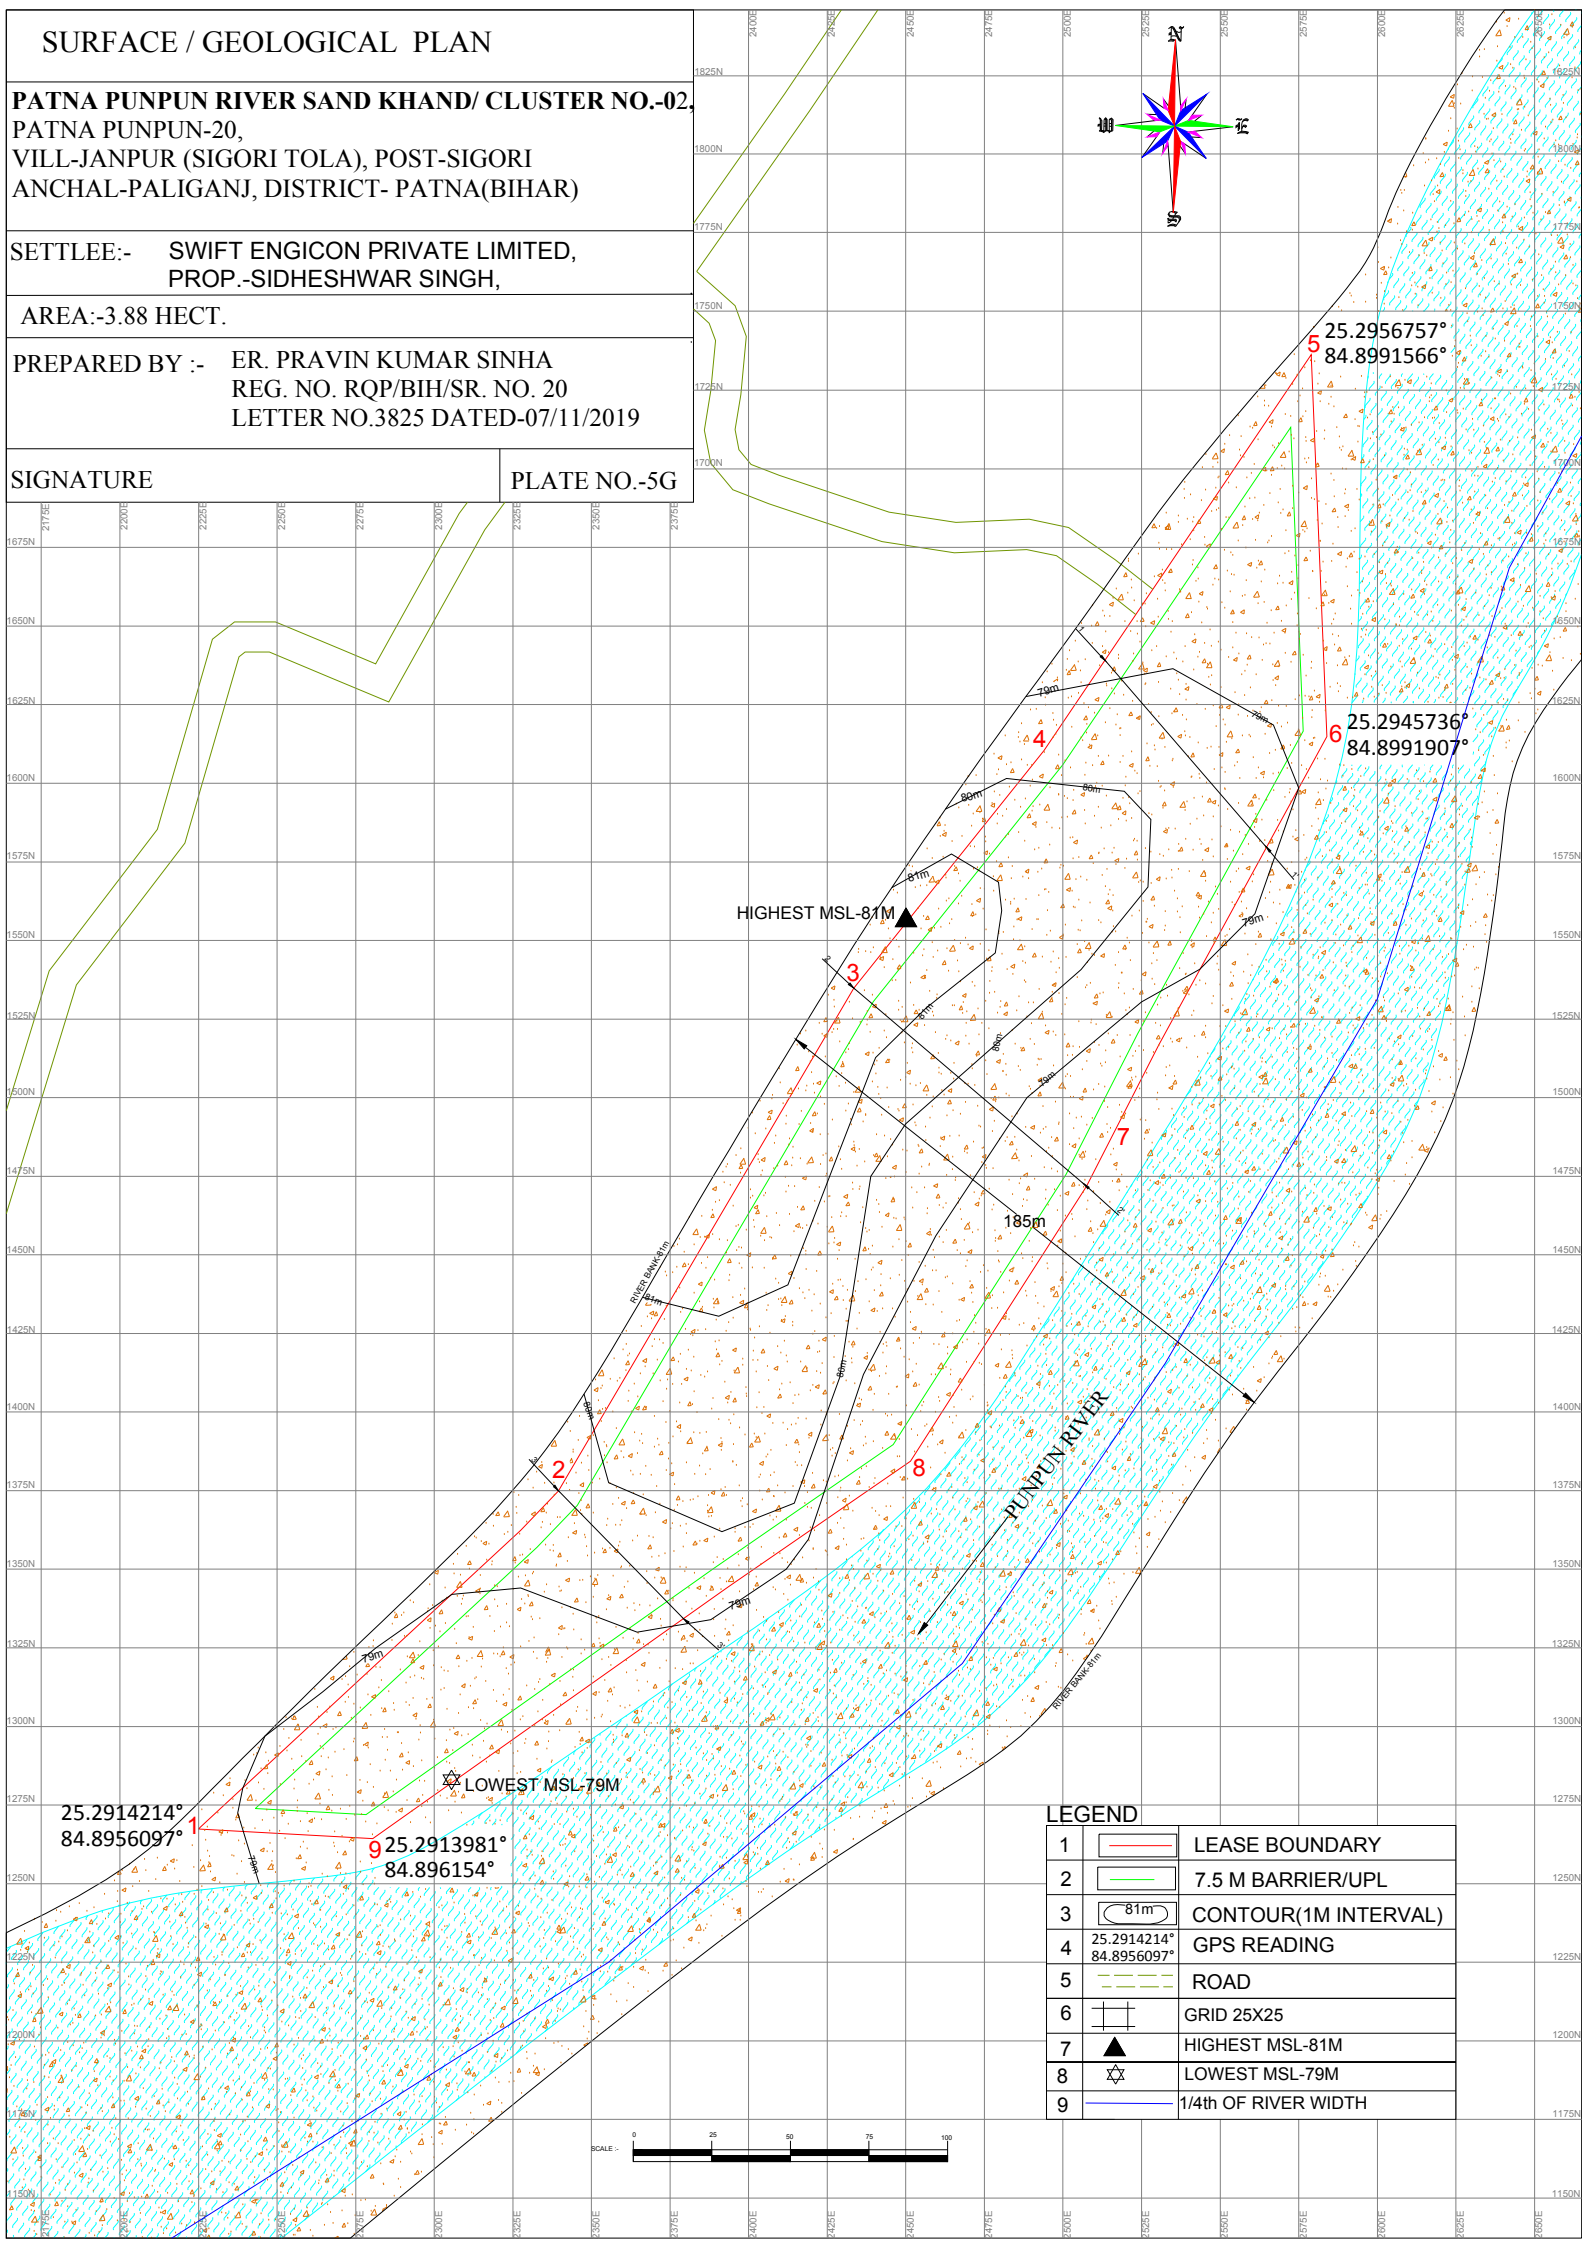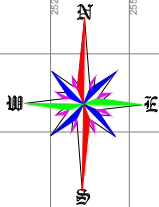

LEGEND

1		LEASE BOUNDARY
2		7.5 M BARRIER/UPL
3		CONTOUR(1M INTERVAL)
4		GPS READING
5		ROAD
6		GRID 25X25
7		HIGHEST MSL-81M
8		LOWEST MSL-79M
9		1/4th OF RIVER WIDTH

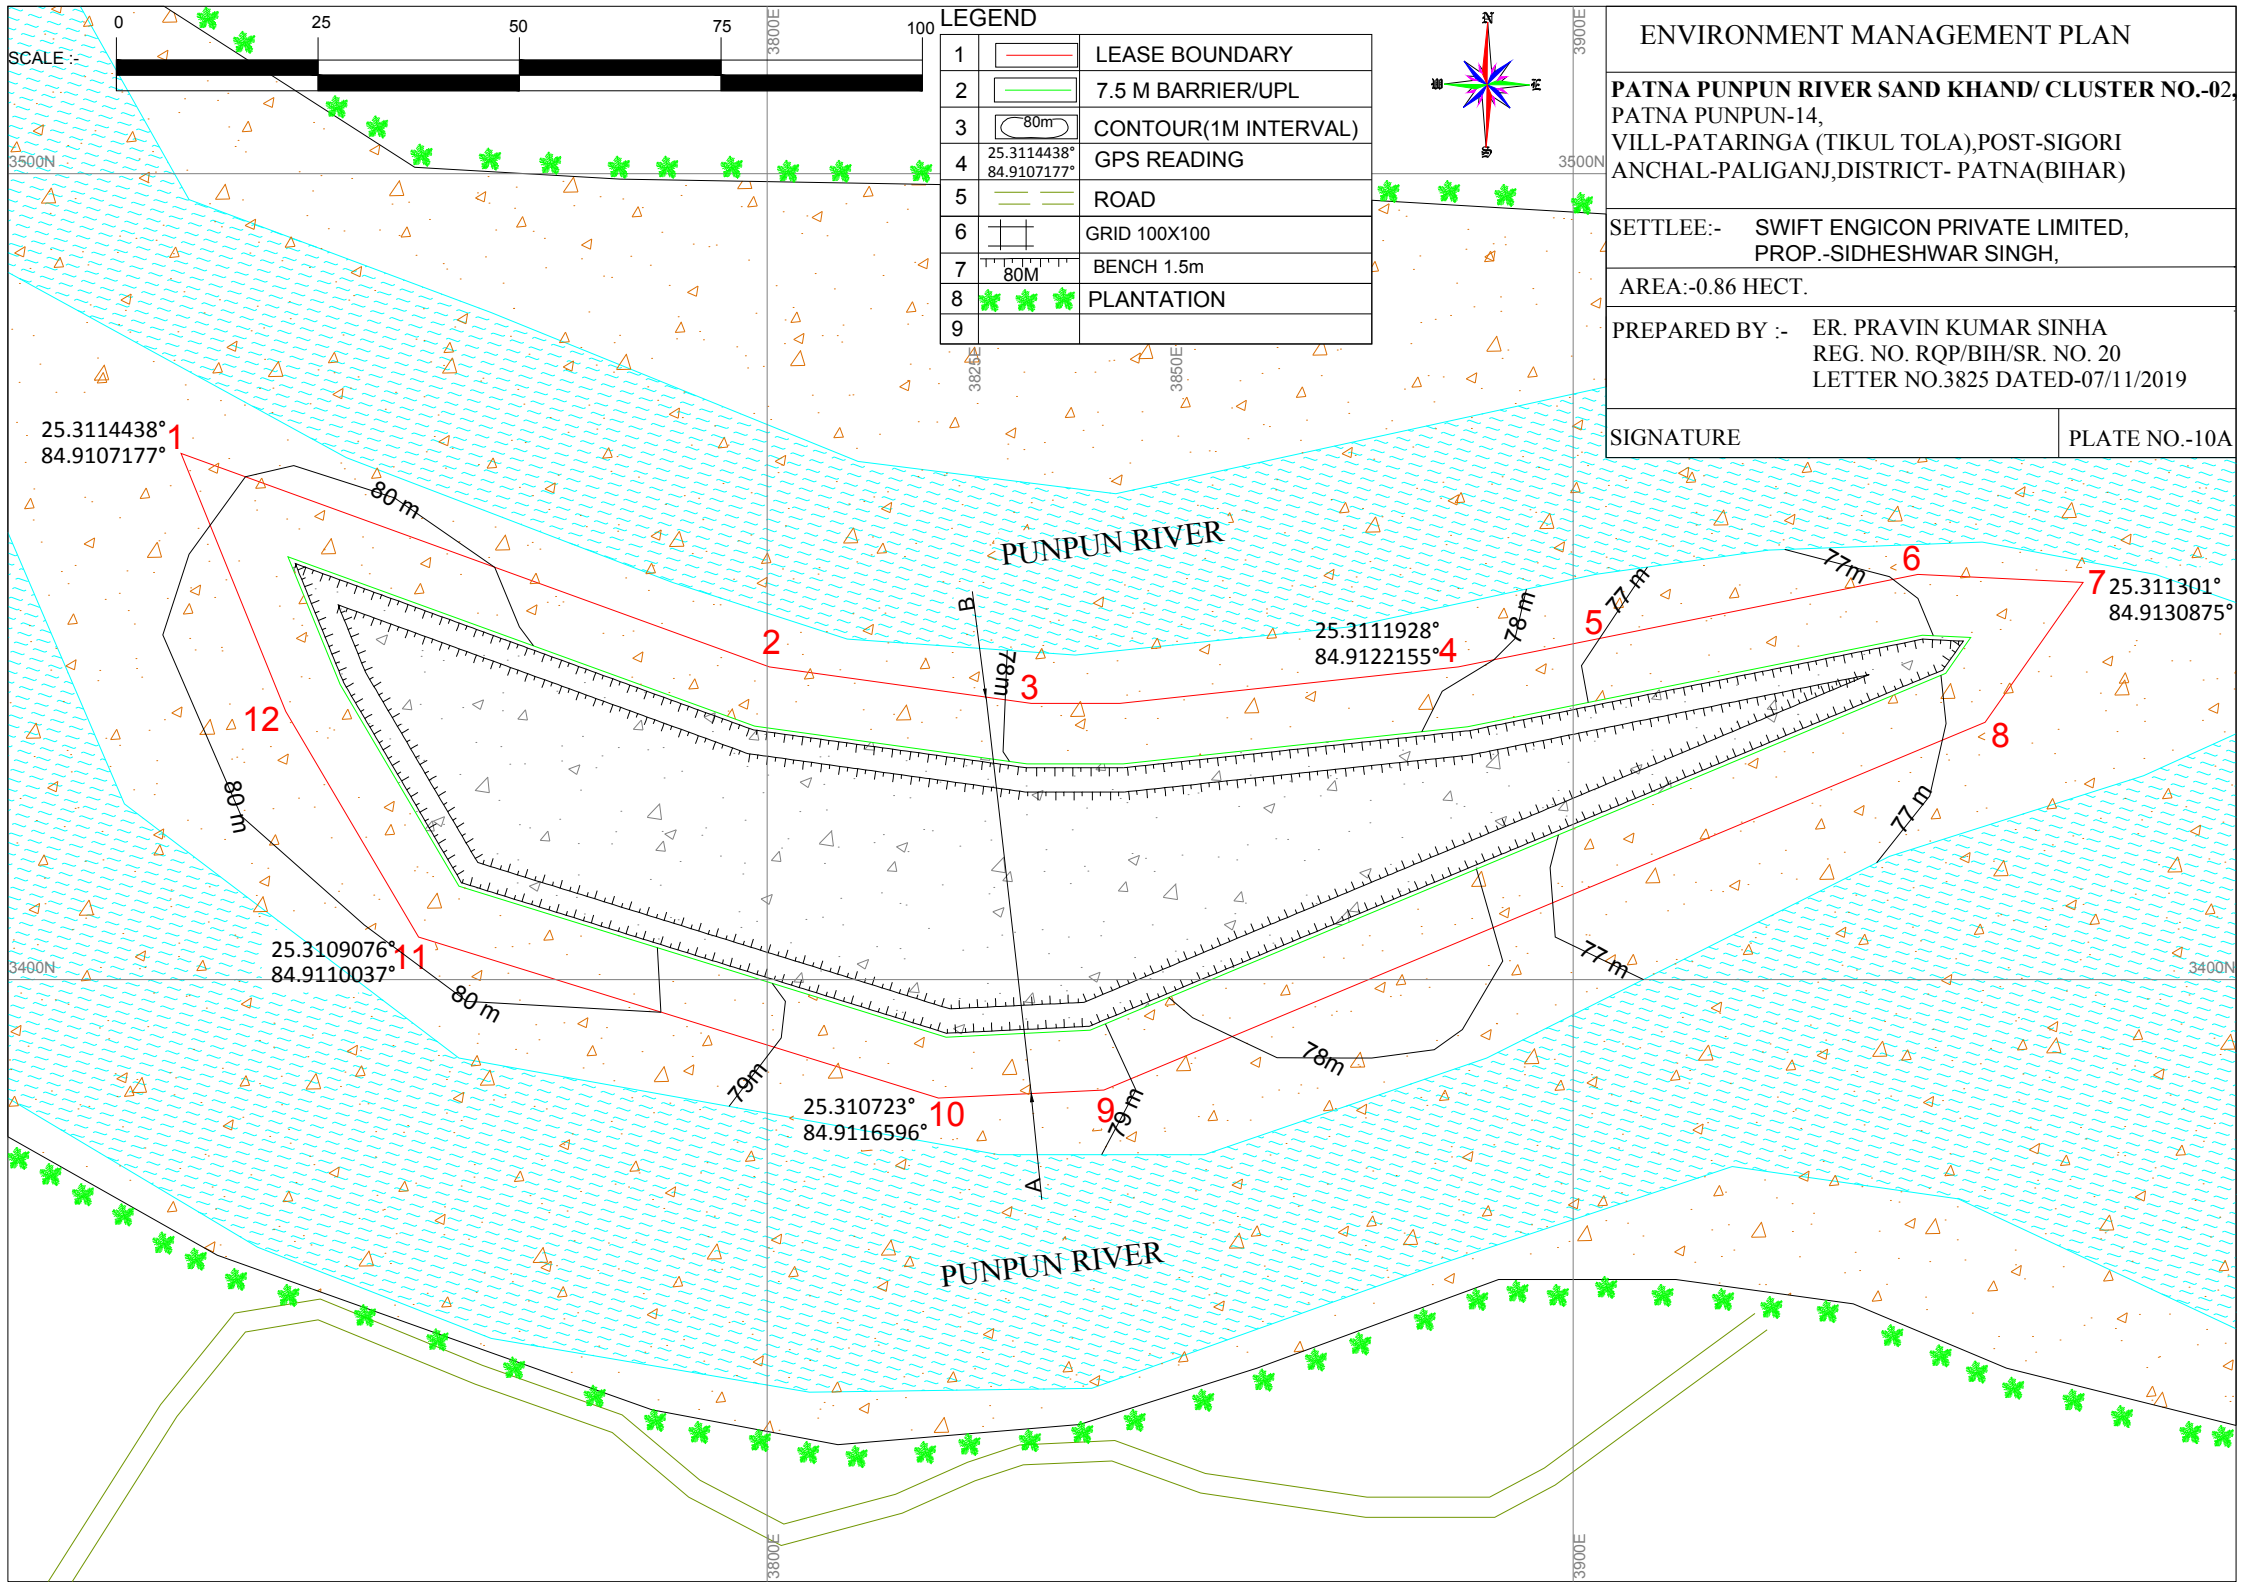

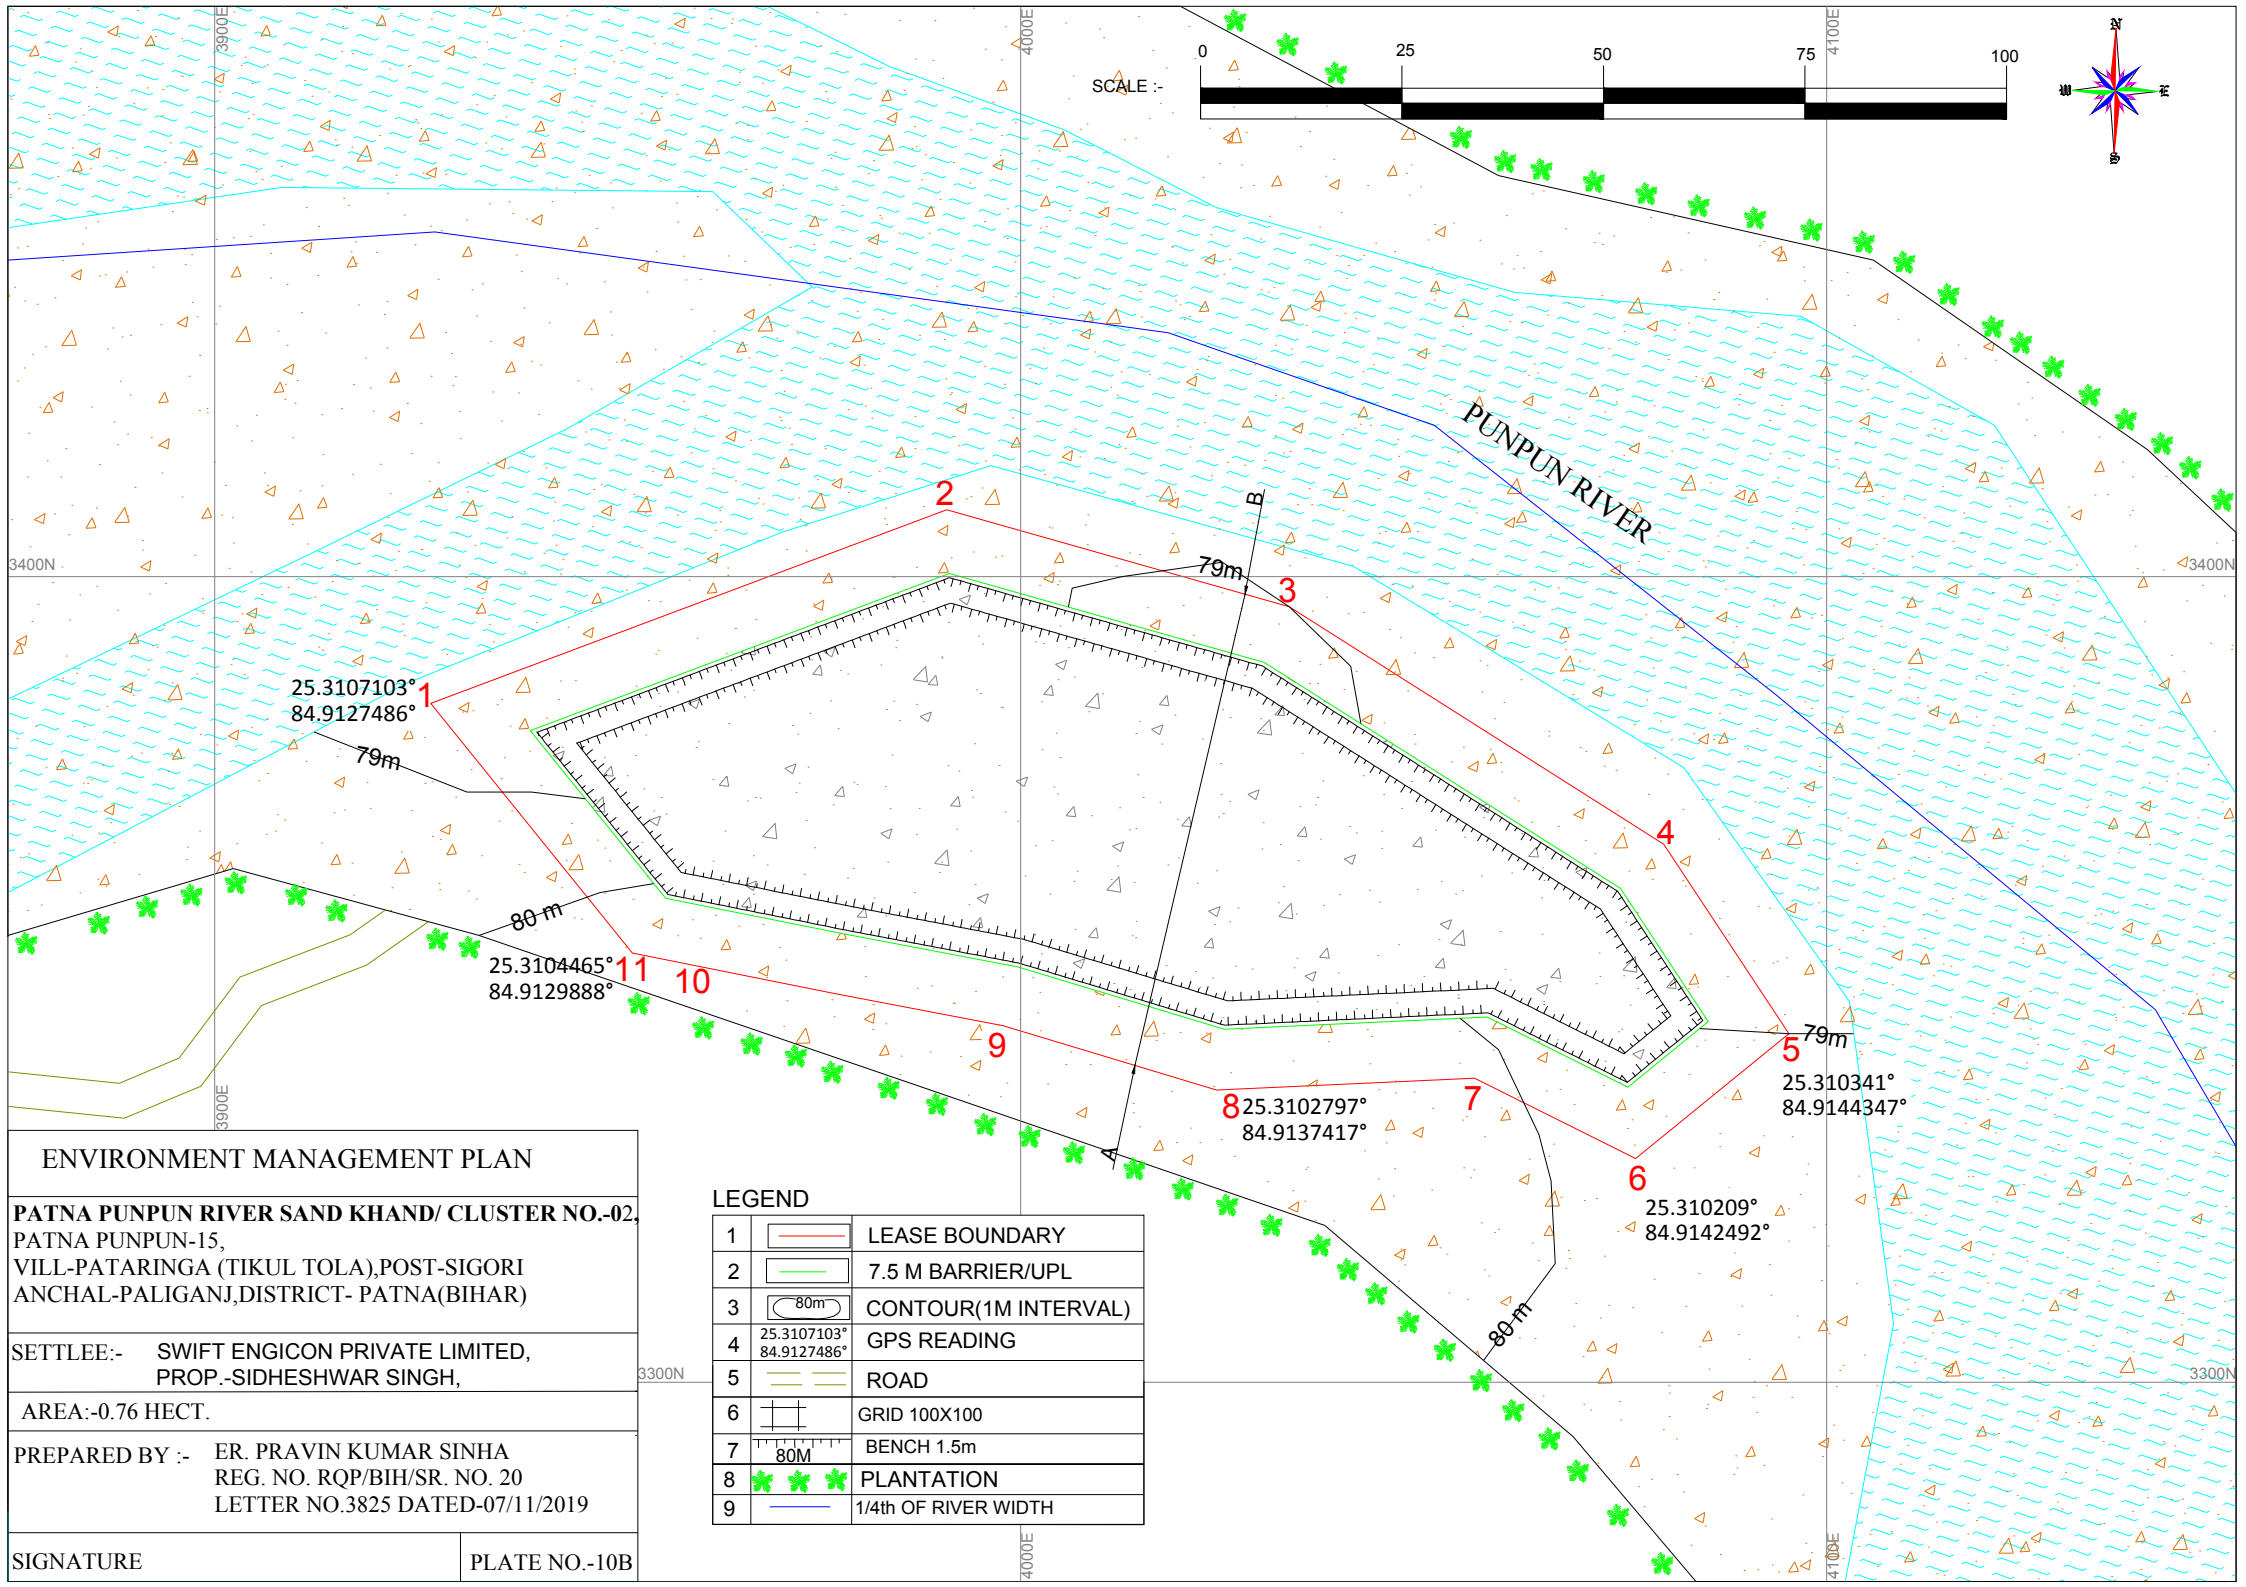

ENVIRONMENT MANAGEMENT PLAN

PATNA PUNPUN RIVER SAND KHAND/ CLUSTER NO.-02,
PATNA PUNPUN-15,
VILL-PATARINGA (TIKUL TOLA),POST-SIGORI
ANCHAL-PALIGANJ,DISTRICT- PATNA(BIHAR)

SETTLEE:- SWIFT ENGICON PRIVATE LIMITED,
PROP.-SIDHESHWAR SINGH,

AREA:-0.76 HECT.


PREPARED BY :- ER. PRAVIN KUMAR SINHA
REG. NO. RQP/BIH/SR. NO. 20
LETTER NO.3825 DATED-07/11/2019

SIGNATURE

PLATE NO.-10B

LEGEND

1		LEASE BOUNDARY
2		7.5 M BARRIER/UPL
3		CONTOUR(1M INTERVAL)
4		GPS READING
5		ROAD
6		GRID 100X100
7		BENCH 1.5m
8		PLANTATION
9		1/4th OF RIVER WIDTH

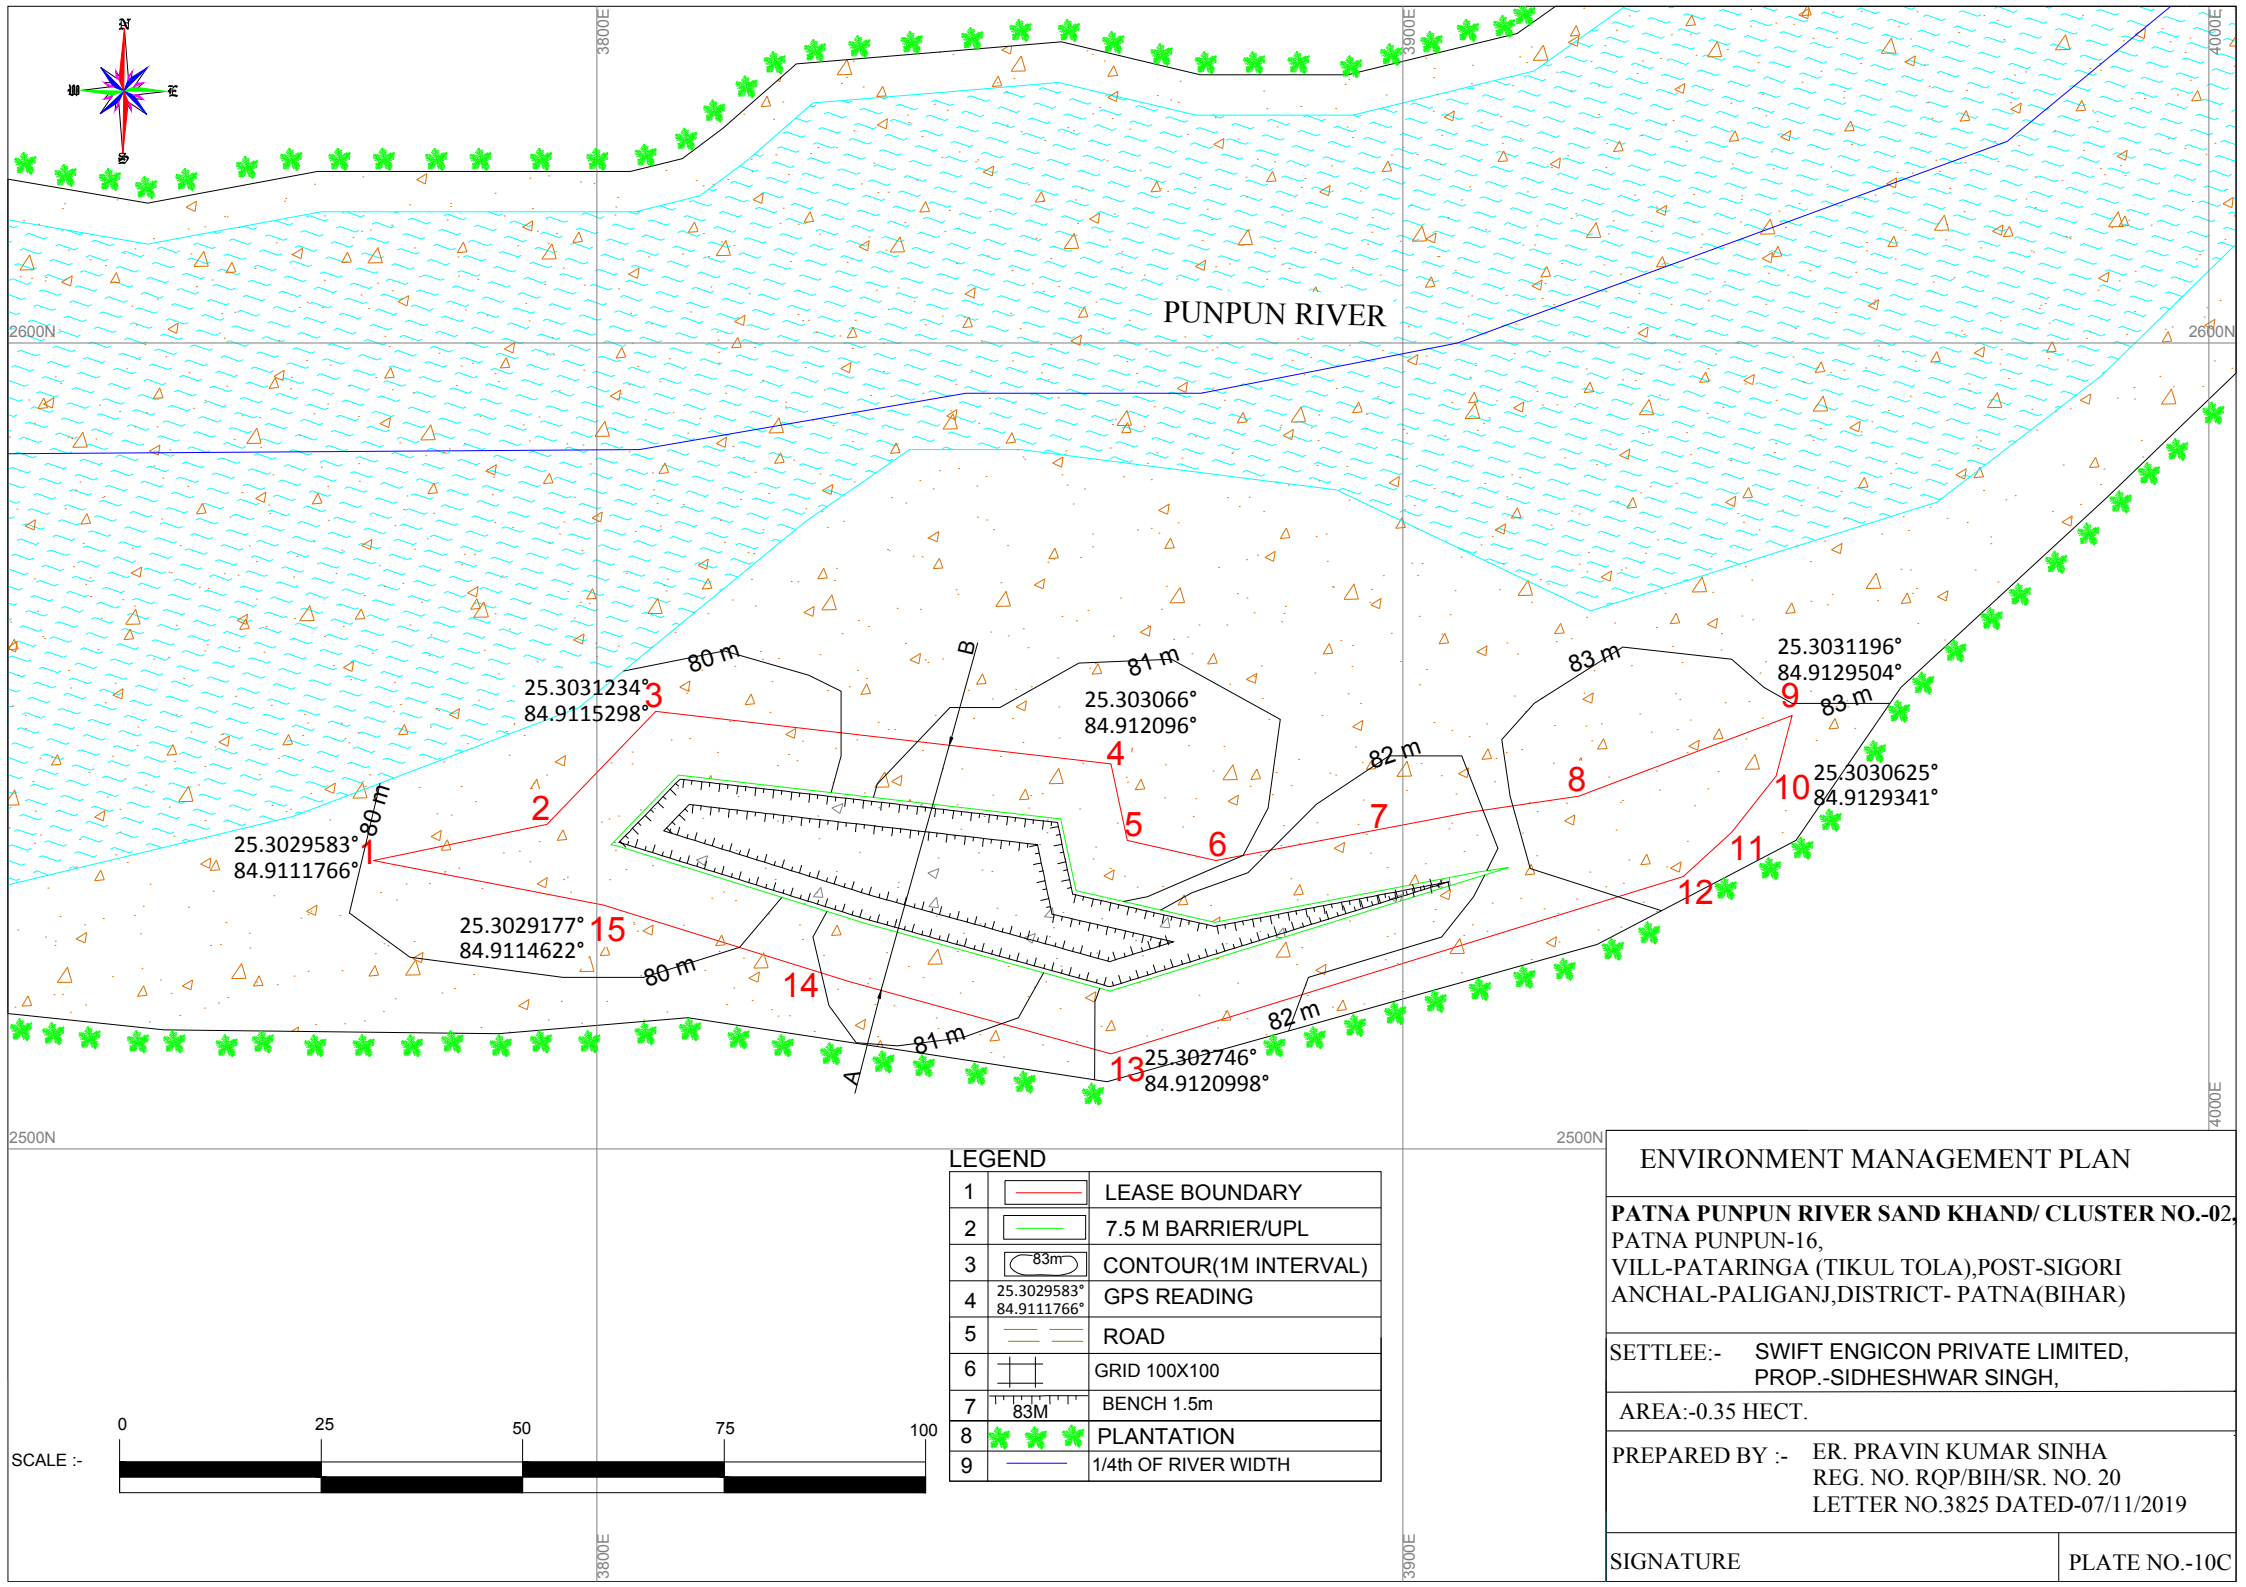

PUNPUN RIVER

LEGEND

1		LEASE BOUNDARY
2		7.5 M BARRIER/UPL
3		CONTOUR(1M INTERVAL)
4		GPS READING
5		ROAD
6		GRID 100X100
7		BENCH 1.5m
8		PLANTATION
9		1/4th OF RIVER WIDTH

ENVIRONMENT MANAGEMENT PLAN

PATNA PUNPUN RIVER SAND KHAND/ CLUSTER NO.-02,
PATNA PUNPUN-16,
VILL-PATARINGA (TIKUL TOLA),POST-SIGORI
ANCHAL-PALIGANJ,DISTRICT- PATNA(BIHAR)


SETTLEE:- SWIFT ENGICON PRIVATE LIMITED,
PROP.-SIDHESHWAR SINGH,

AREA:-0.35 HECT.

PREPARED BY :- ER. PRAVIN KUMAR SINHA
REG. NO. RQP/BIH/SR. NO. 20
LETTER NO.3825 DATED-07/11/2019

SIGNATURE


PLATE NO.-10C

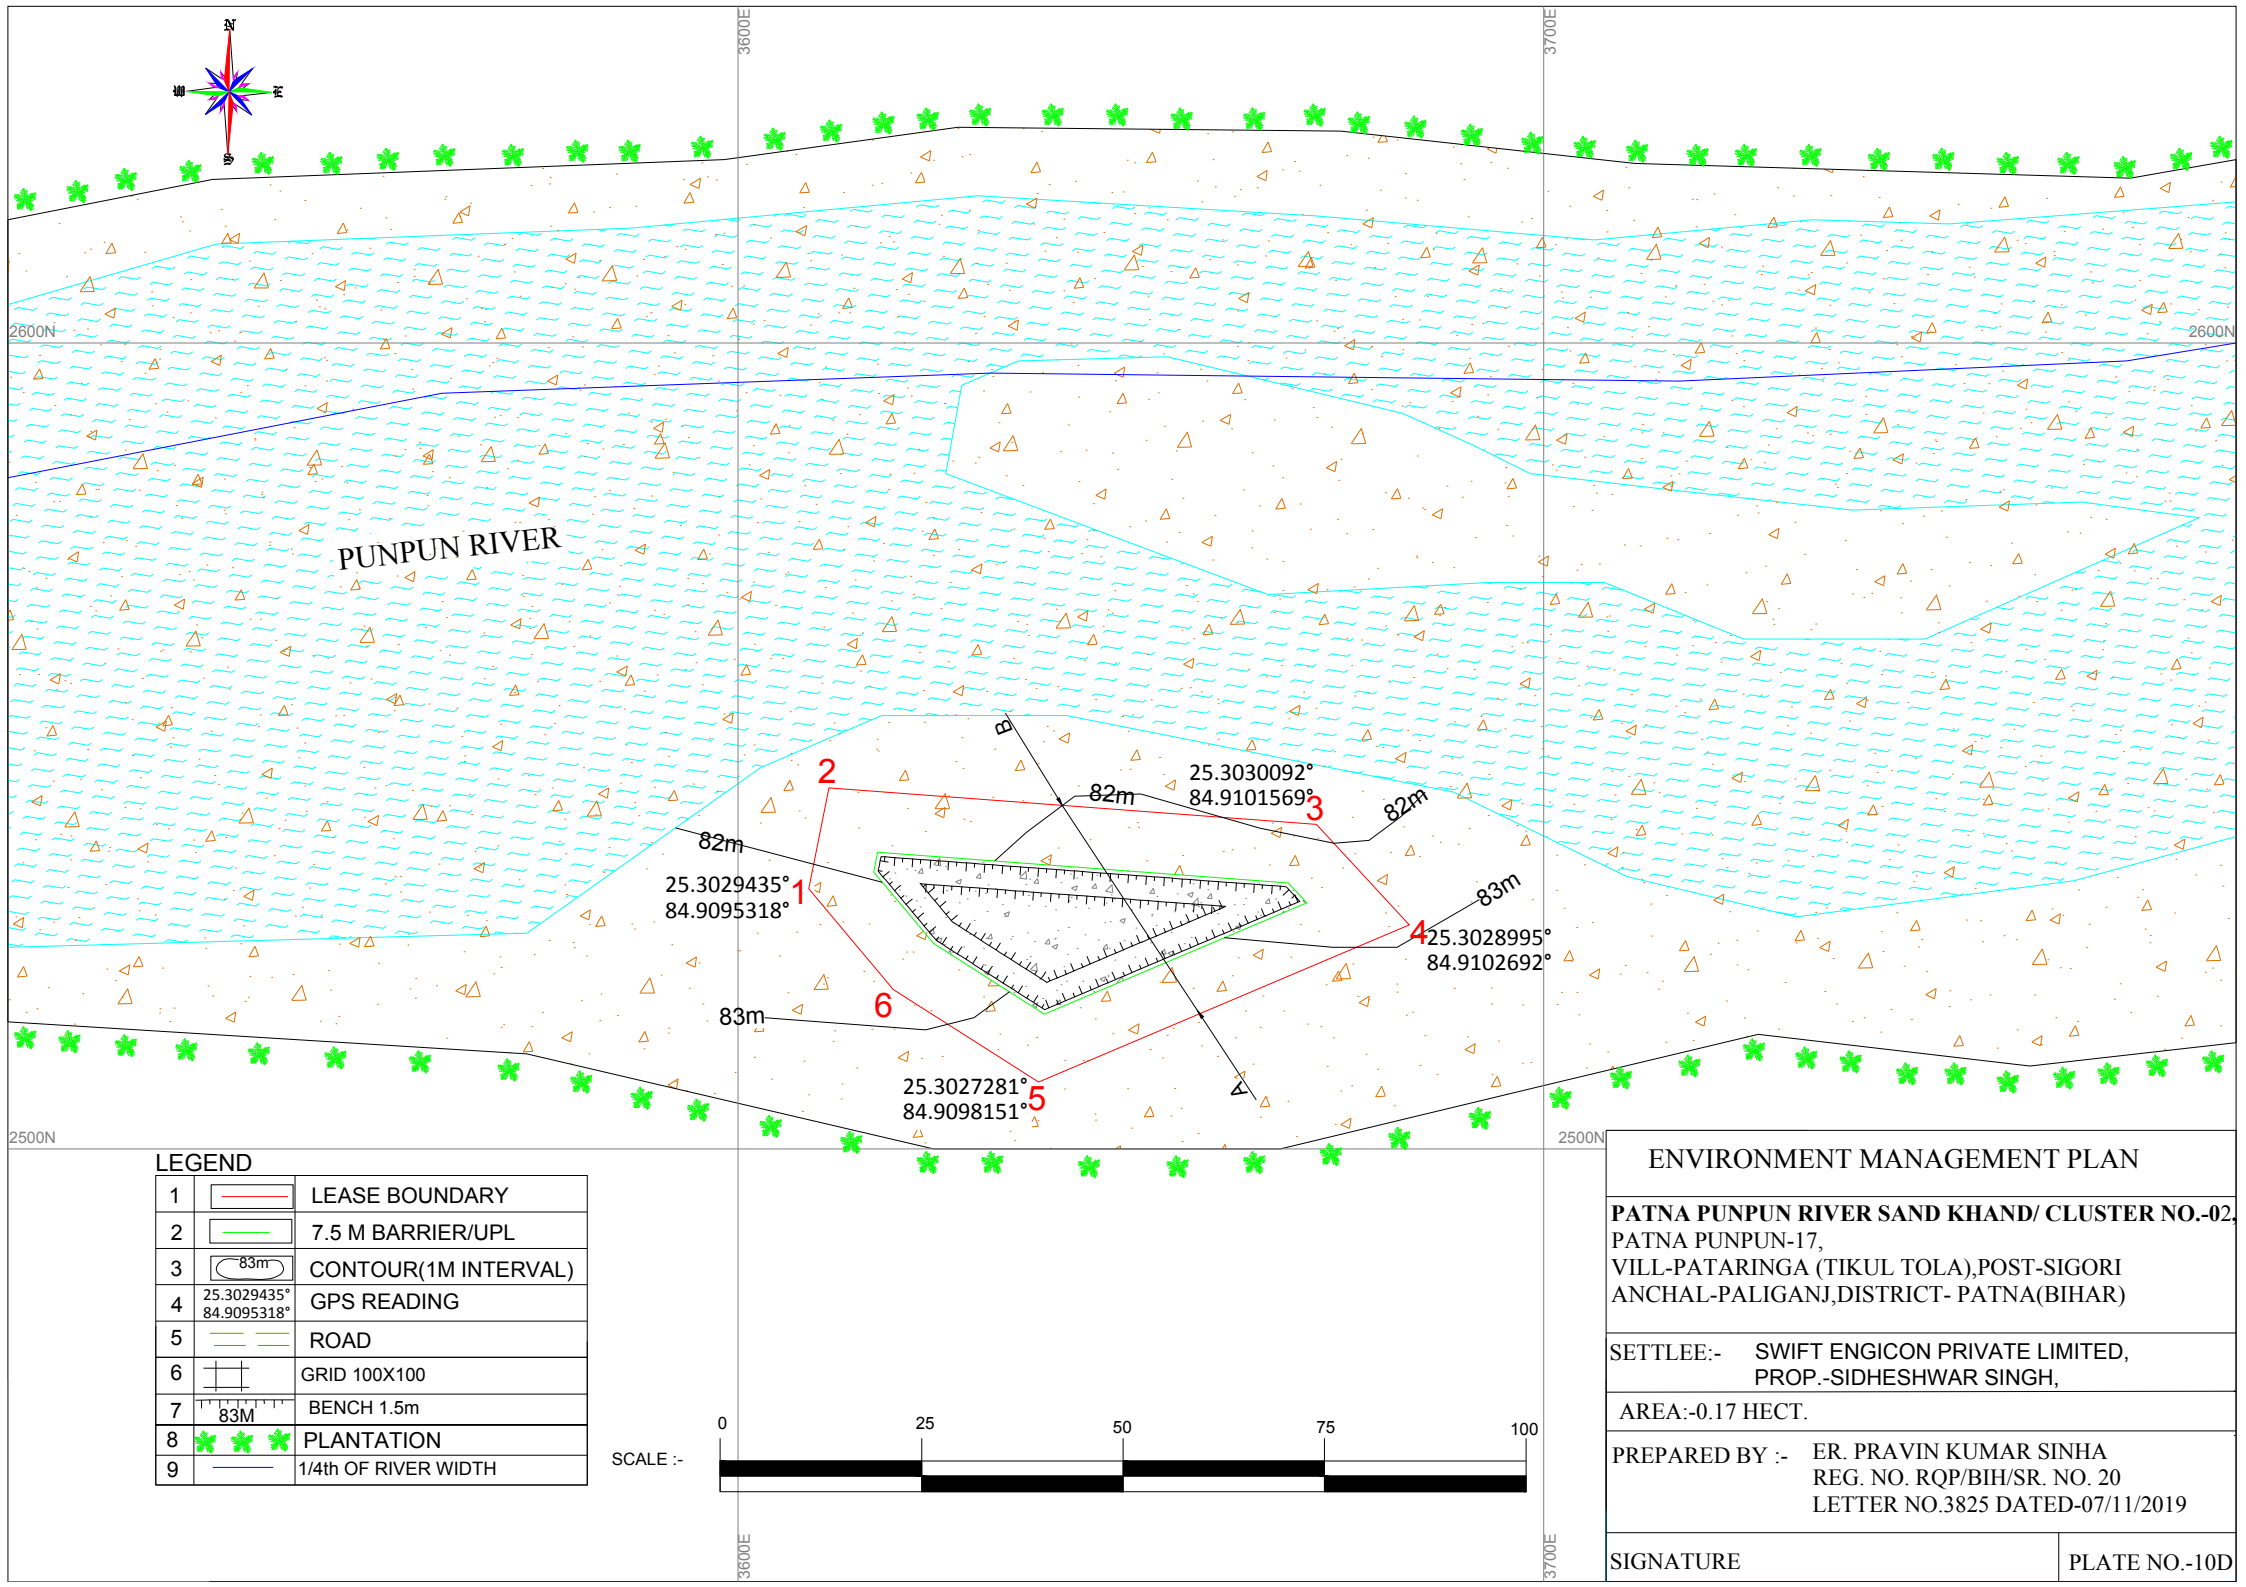

LEGEND

1		LEASE BOUNDARY
2		7.5 M BARRIER/UPL
3		CONTOUR(1M INTERVAL)
4		GPS READING
5		ROAD
6		GRID 100X100
7		BENCH 1.5m
8		PLANTATION
9		1/4th OF RIVER WIDTH

SCALE :-

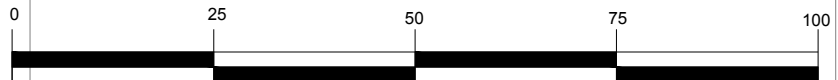

ENVIRONMENT MANAGEMENT PLAN

PATNA PUNPUN RIVER SAND KHAND/ CLUSTER NO.-02,
PATNA PUNPUN-17,
VILL-PATARINGA (TIKUL TOLA),POST-SIGORI
ANCHAL-PALIGANJ,DISTRICT- PATNA(BIHAR)


SETTLEE:- SWIFT ENGICON PRIVATE LIMITED,
PROP.-SIDHESHWAR SINGH,

AREA:-0.17 HECT.

PREPARED BY :- ER. PRAVIN KUMAR SINHA
REG. NO. RQP/BIH/SR. NO. 20
LETTER NO.3825 DATED-07/11/2019

SIGNATURE

PLATE NO.-10D

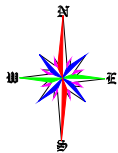

ENVIRONMENT MANAGEMENT PLAN

PATNA PUNPUN RIVER SAND KHAND/ CLUSTER NO.-02.
PATNA PUNPUN-18,
VILL-PATARINGA, POST-SIGORI
ANCHAL-PALIGANJ, DISTRICT- PATNA(BIHAR)

SETTLEE:- SWIFT ENGICON PRIVATE LIMITED,
PROP.-SIDHESHWAR SINGH,

AREA:-0.35 HECT.


PREPARED BY :- ER. PRAVIN KUMAR SINHA
REG. NO. RQP/BIH/SR. NO. 20
LETTER NO.3825 DATED-07/11/2019


SIGNATURE

PLATE NO.-10E

LEGEND

1		LEASE BOUNDARY
2		7.5 M BARRIER/UPL
3		CONTOUR(1M INTERVAL)
4		GPS READING
5		ROAD
6		GRID 100X100
7		BENCH 1.5m
8		PLANTATION
9		1/4th OF RIVER WIDTH

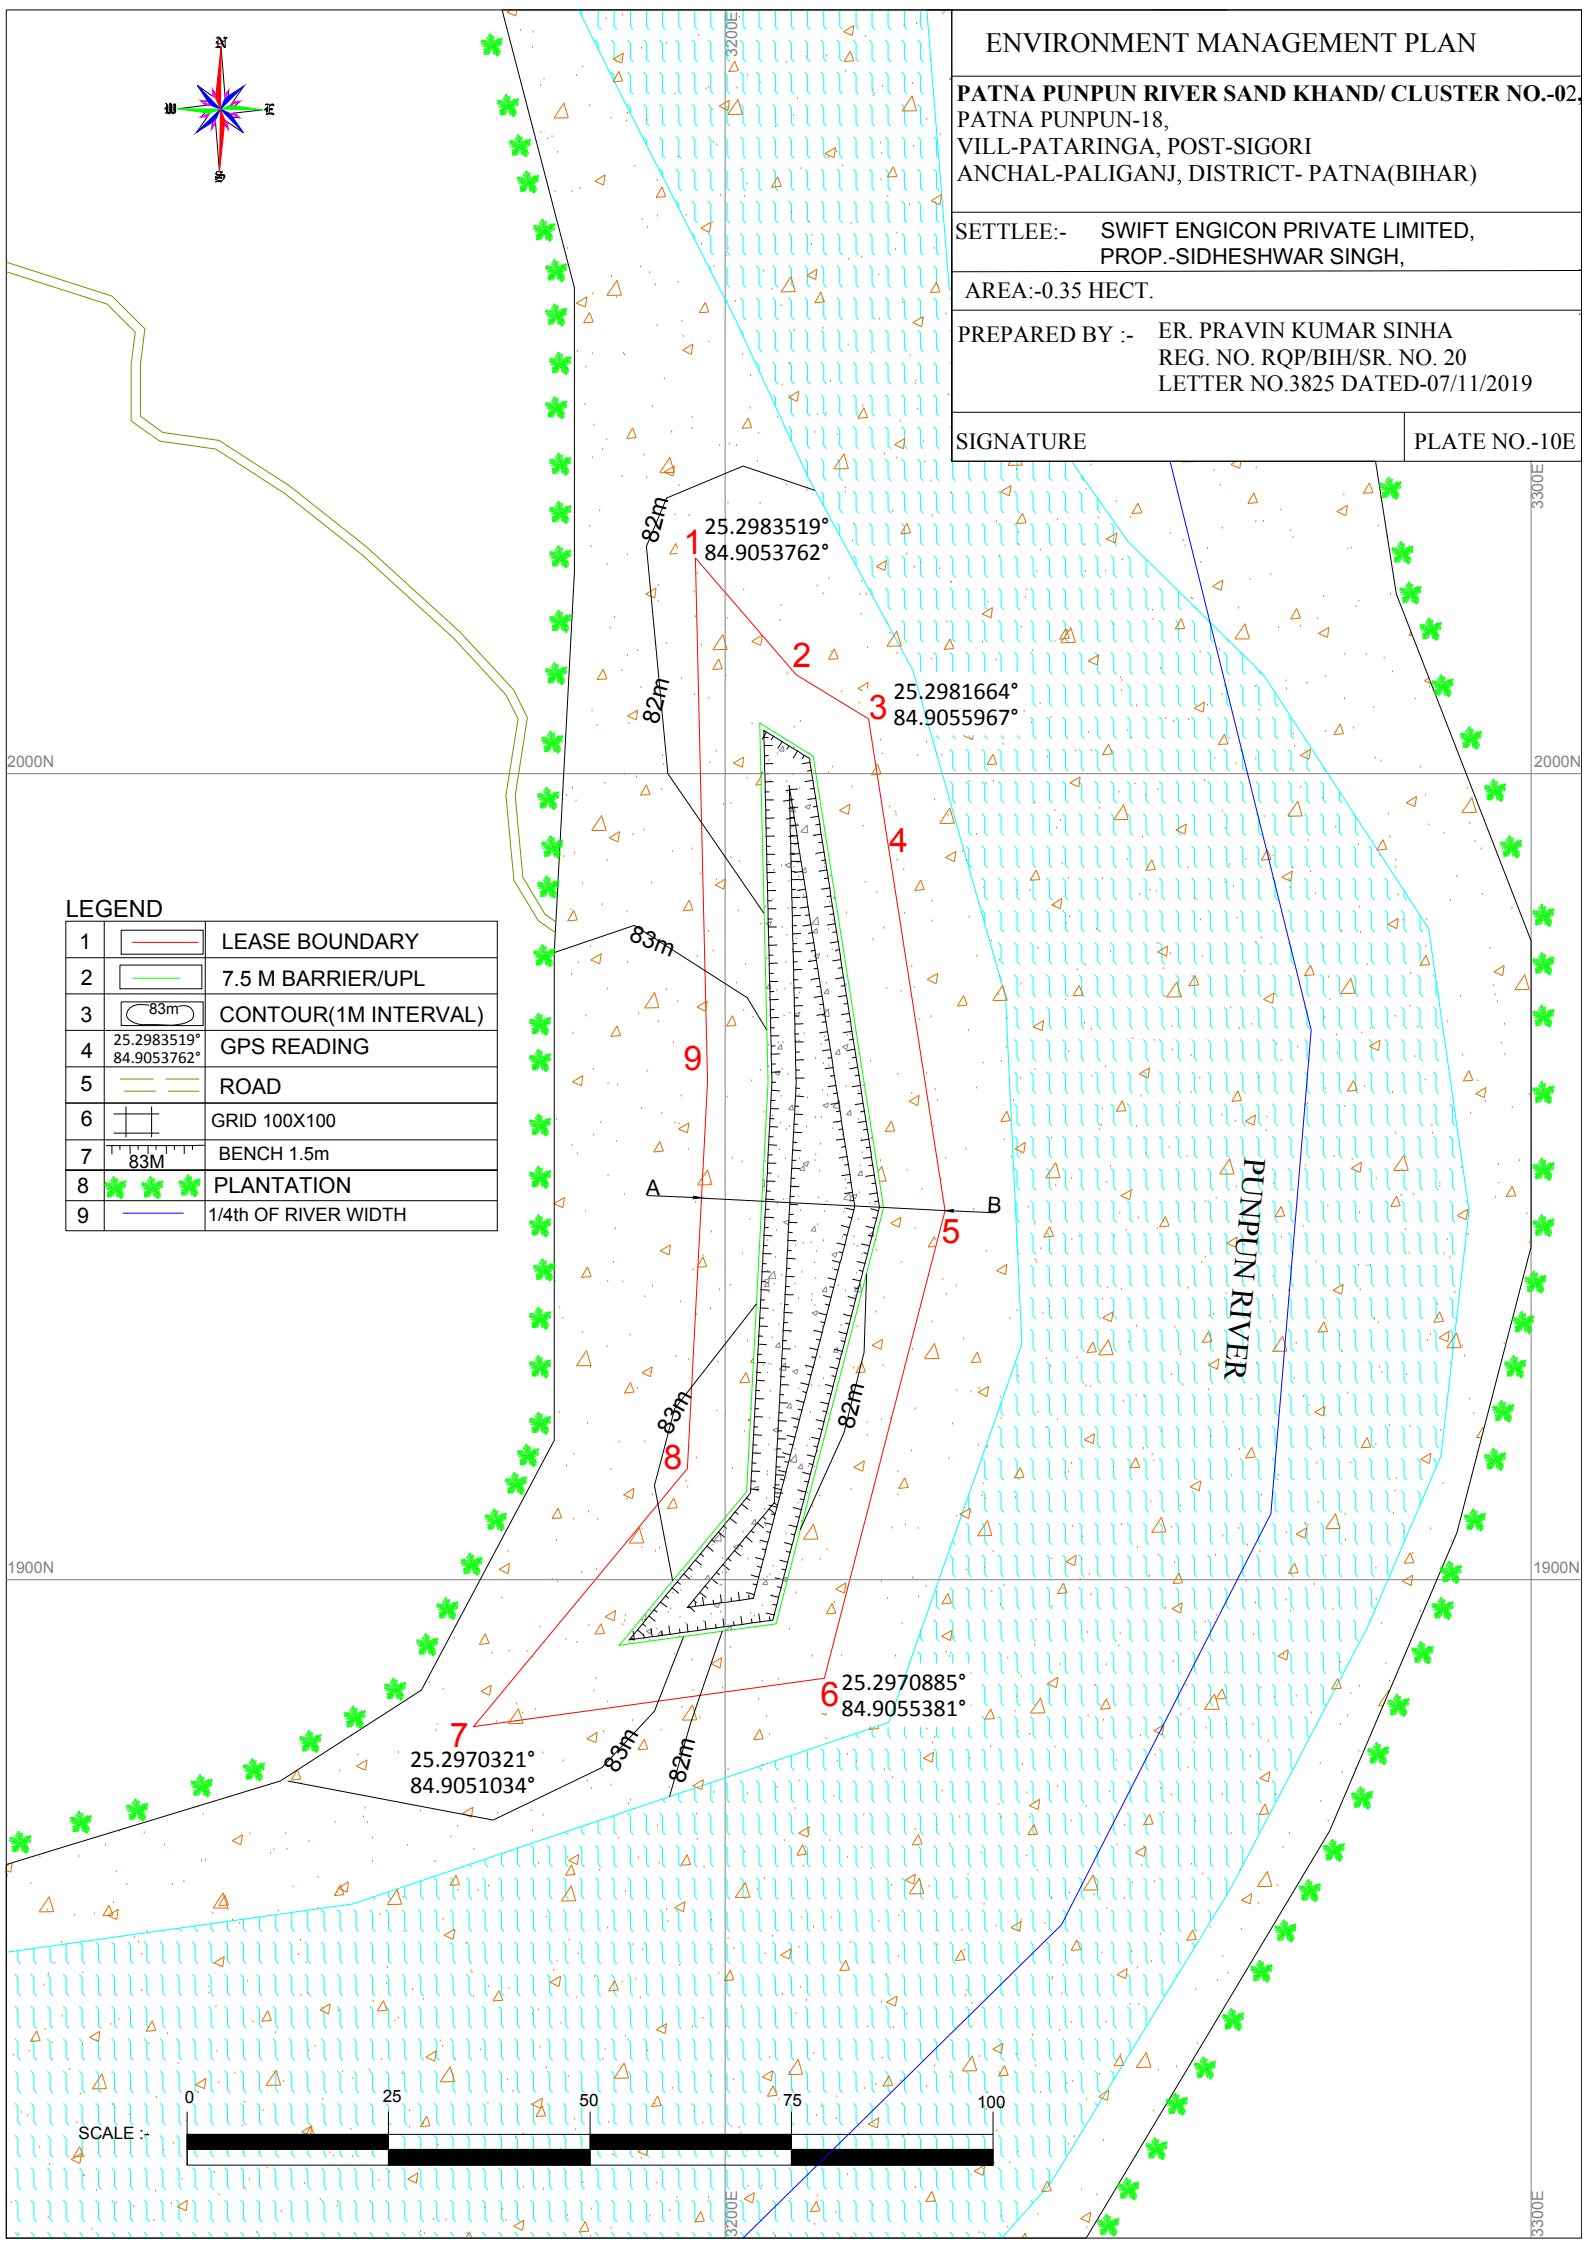

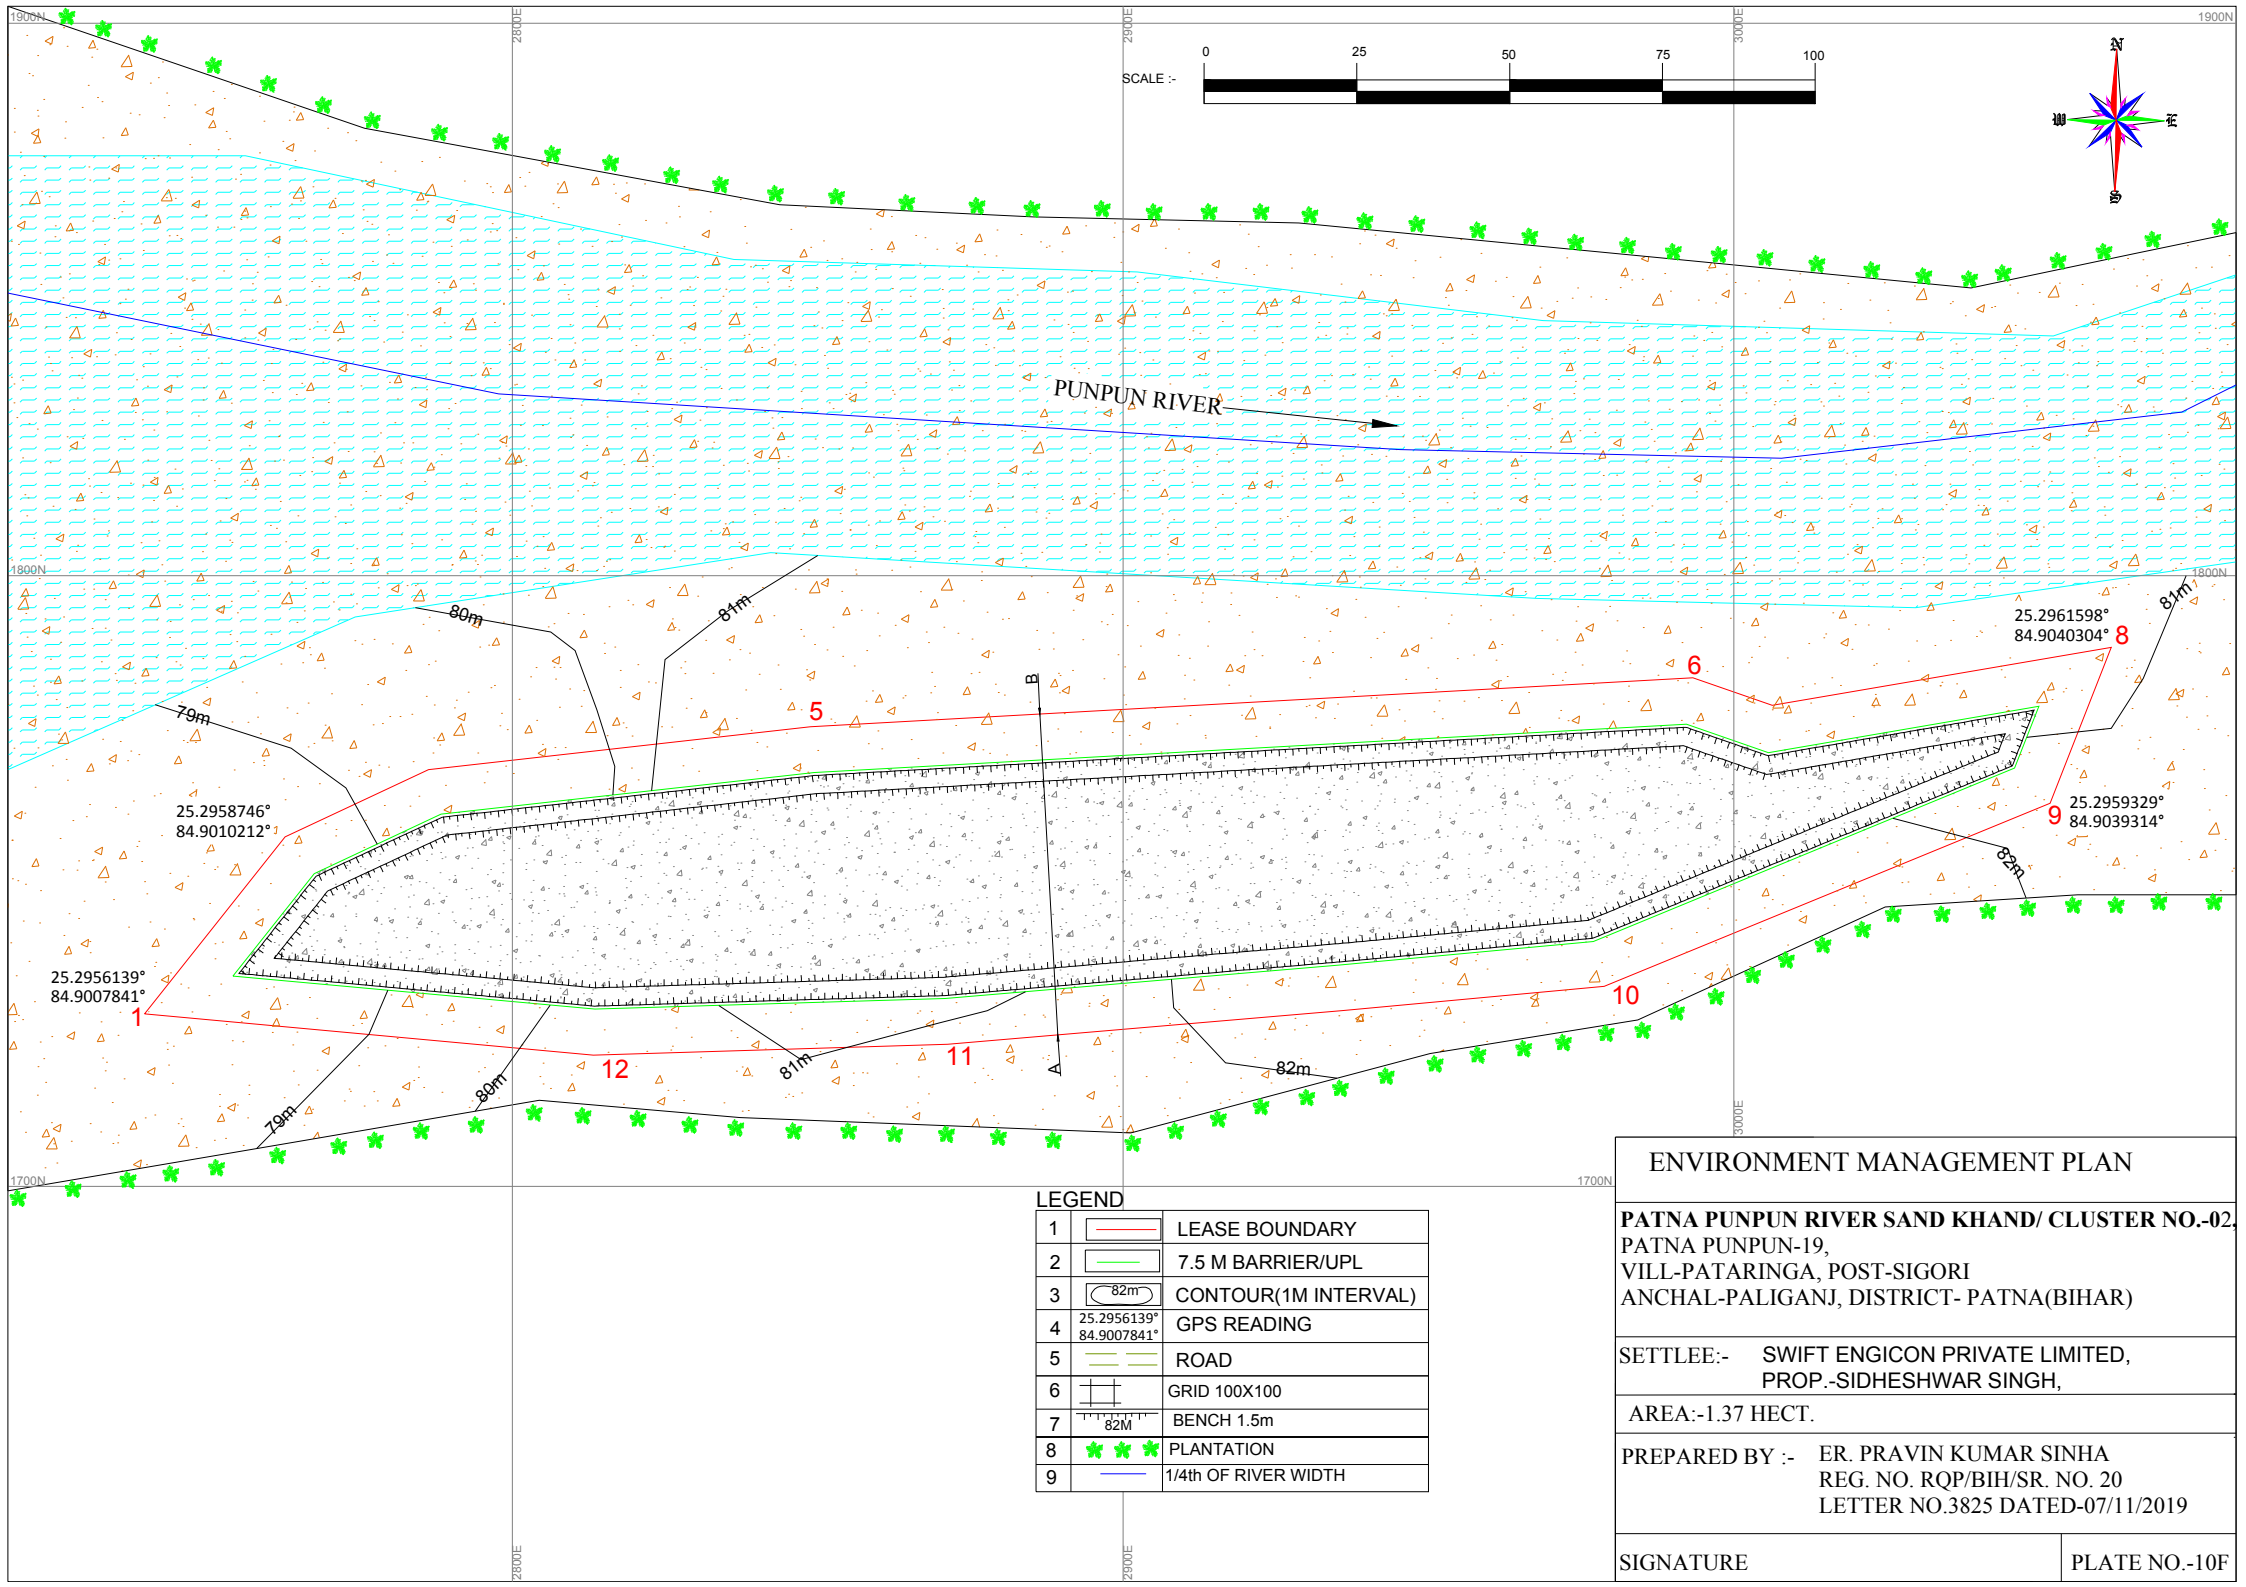

LEGEND

1		LEASE BOUNDARY
2		7.5 M BARRIER/UPL
3		CONTOUR(1M INTERVAL)
4		GPS READING
5		ROAD
6		GRID 100X100
7		BENCH 1.5m
8		PLANTATION
9		1/4th OF RIVER WIDTH

ENVIRONMENT MANAGEMENT PLAN

PATNA PUNPUN RIVER SAND KHAND/ CLUSTER NO.-02.
PATNA PUNPUN-19,
VILL-PATARINGA, POST-SIGORI
ANCHAL-PALIGANJ, DISTRICT- PATNA(BIHAR)

SETTLEE:- SWIFT ENGICON PRIVATE LIMITED,
PROP.-SIDHESHWAR SINGH,

AREA:-1.37 HECT.

PREPARED BY :- ER. PRAVIN KUMAR SINHA
REG. NO. RQP/BIH/SR. NO. 20
LETTER NO.3825 DATED-07/11/2019

SIGNATURE

PLATE NO.-10F

ENVIRONMENT MANAGEMENT PLAN

PATNA PUNPUN RIVER SAND KHAND/ CLUSTER NO.-02.
PATNA PUNPUN-20,
VILL-JANPUR (SIGORI TOLA), POST-SIGORI
ANCHAL-PALIGANJ, DISTRICT- PATNA(BIHAR)



SETTLEE:- SWIFT ENGICON PRIVATE LIMITED,
PROP.-SIDHESHWAR SINGH,

AREA:-3.88 HECT.

PREPARED BY :- ER. PRAVIN KUMAR SINHA
REG. NO. RQP/BIH/SR. NO. 20
LETTER NO.3825 DATED-07/11/2019

SIGNATURE

PLATE NO.-10G

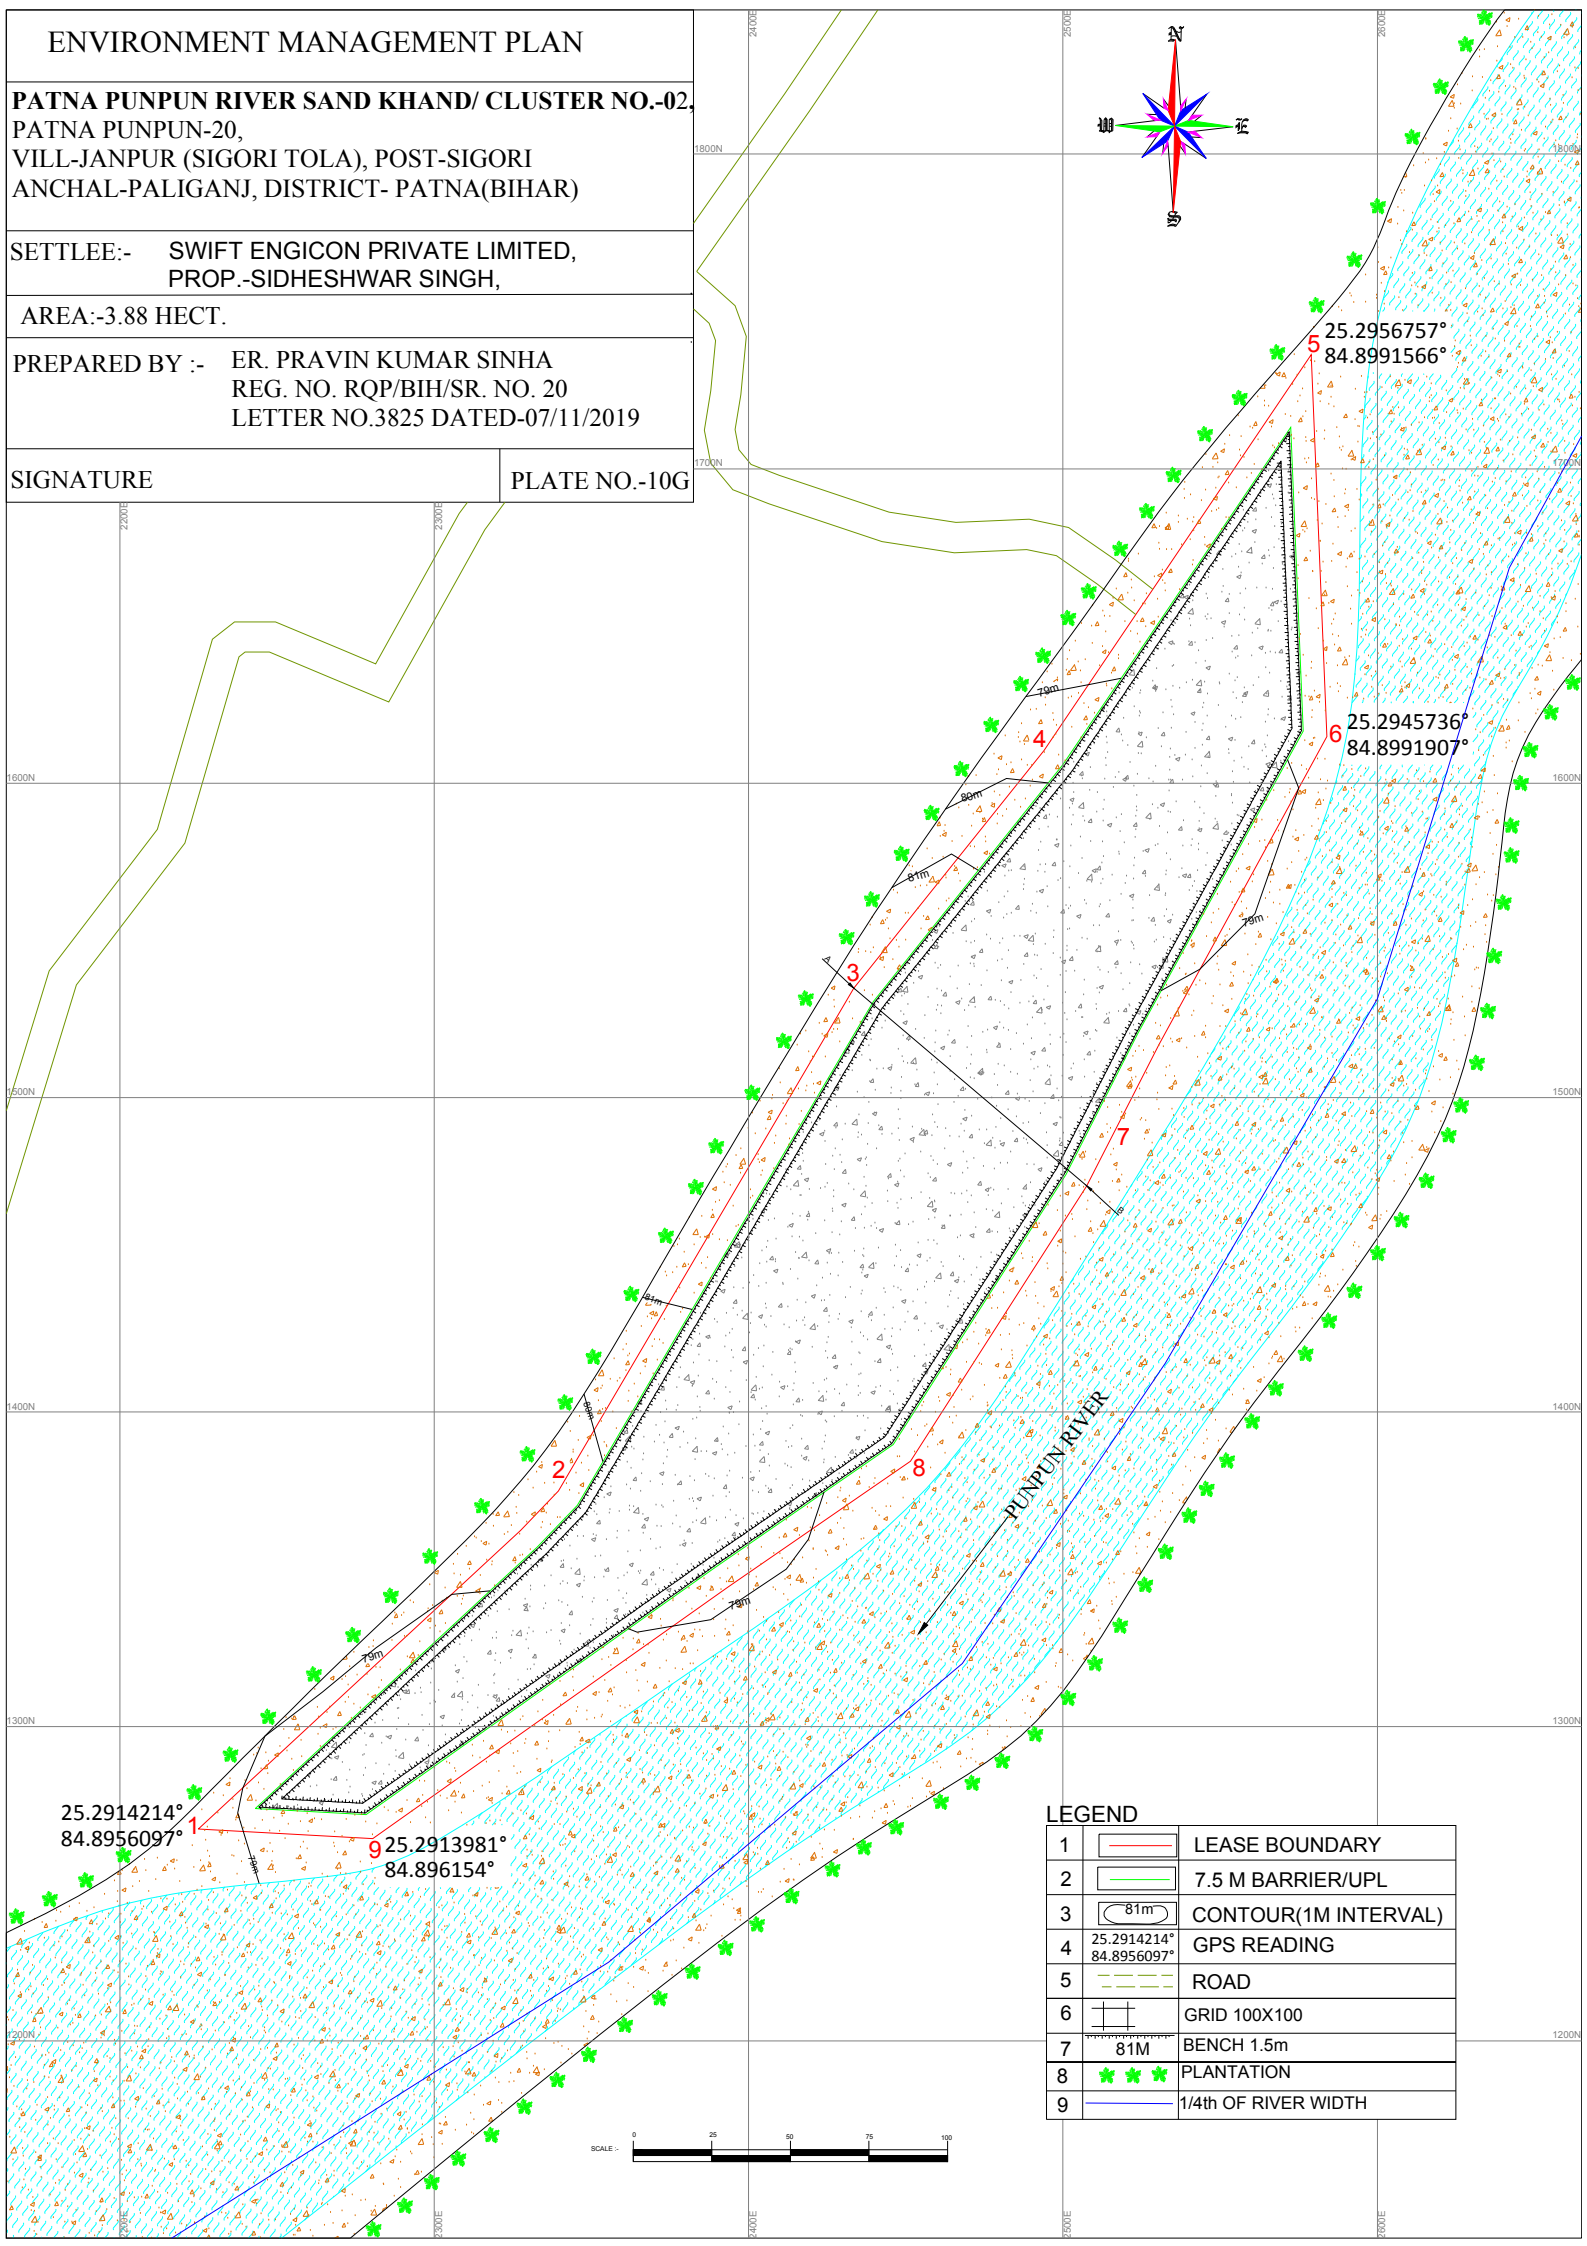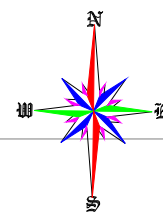



LEGEND

1		LEASE BOUNDARY
2		7.5 M BARRIER/UPL
3		CONTOUR(1M INTERVAL)
4		GPS READING
5		ROAD
6		GRID 100X100
7		BENCH 1.5m
8		PLANTATION
9		1/4th OF RIVER WIDTH



LEGEND

1		LEASE BOUNDARY
2		7.5 M BARRIER/UPL
3		CONTOUR(1M INTERVAL)
4		GPS READING
5		ROAD
6		GRID 100X100
7		BENCH 1.5m
8		PLANTATION
9		1/4th OF RIVER WIDTH

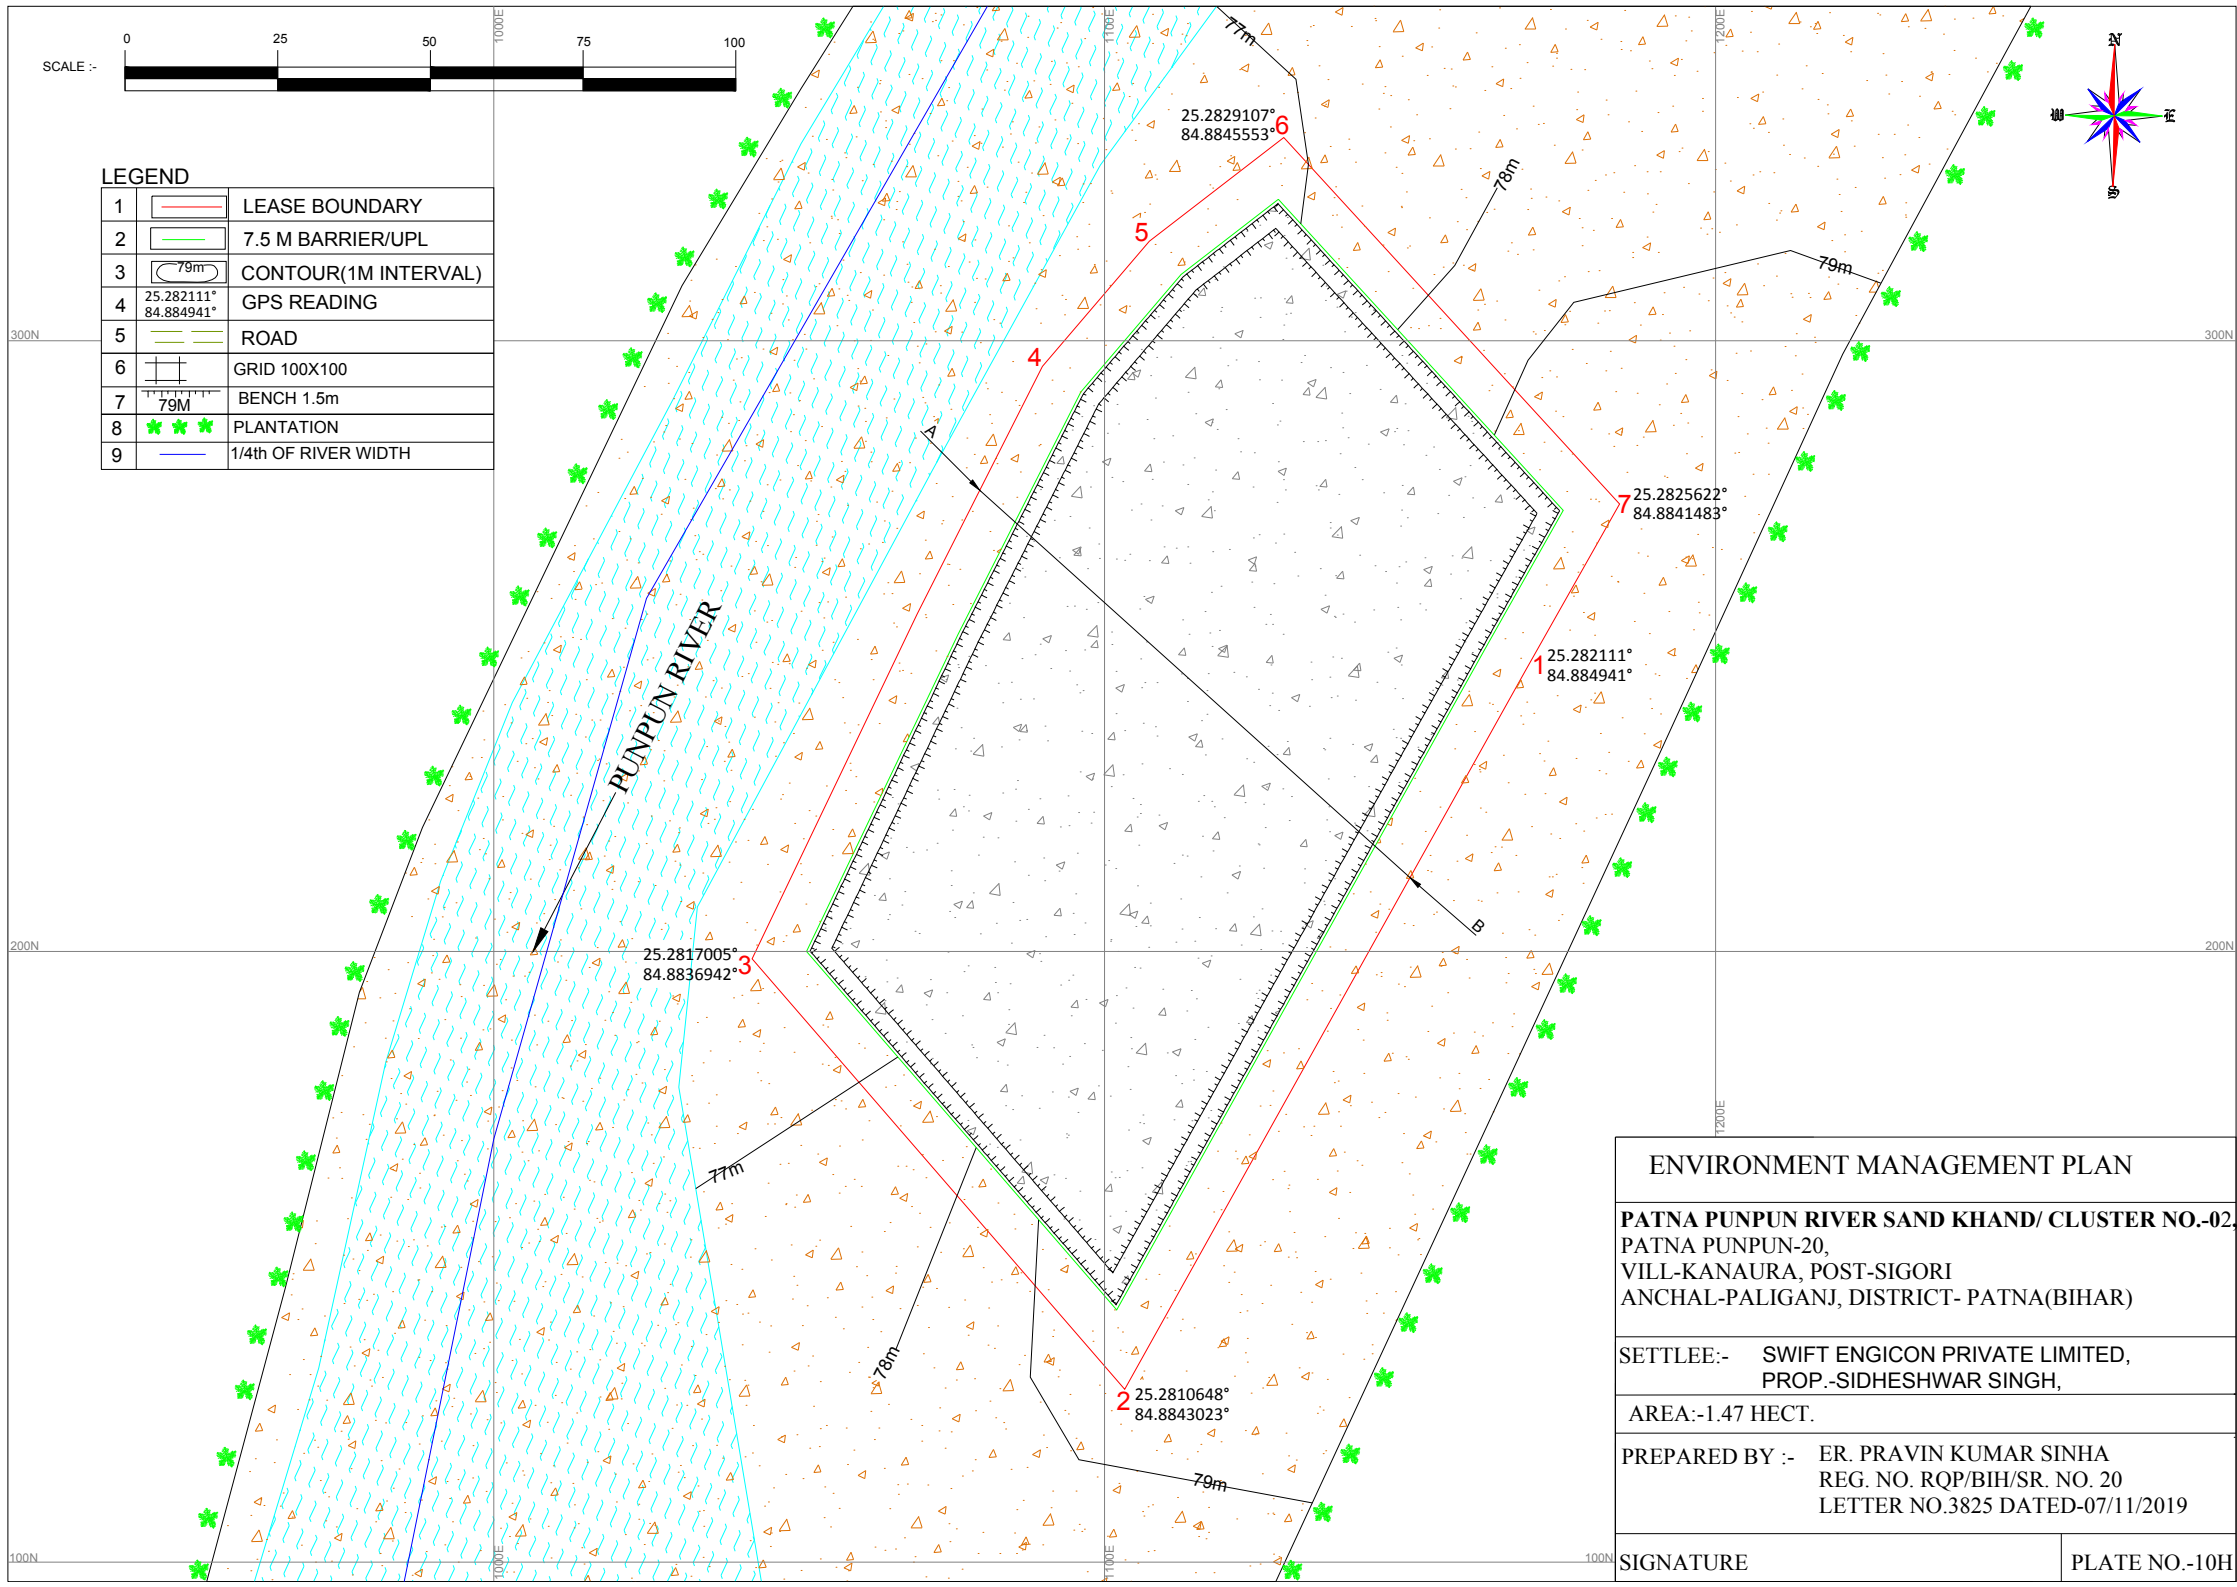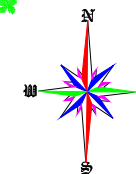

ENVIRONMENT MANAGEMENT PLAN	
PATNA PUNPUN RIVER SAND KHAND/ CLUSTER NO.-02, PATNA PUNPUN-20, VILL-KANAURA, POST-SIGORI ANCHAL-PALIGANJ, DISTRICT- PATNA(BIHAR)	
SETTLEE:-	SWIFT ENGICON PRIVATE LIMITED, PROP.-SIDHESHWAR SINGH,
AREA:-1.47 HECT.	
PREPARED BY :-	ER. PRAVIN KUMAR SINHA REG. NO. RQP/BIH/SR. NO. 20 LETTER NO.3825 DATED-07/11/2019
SIGNATURE	PLATE NO.-10H