


PLATES

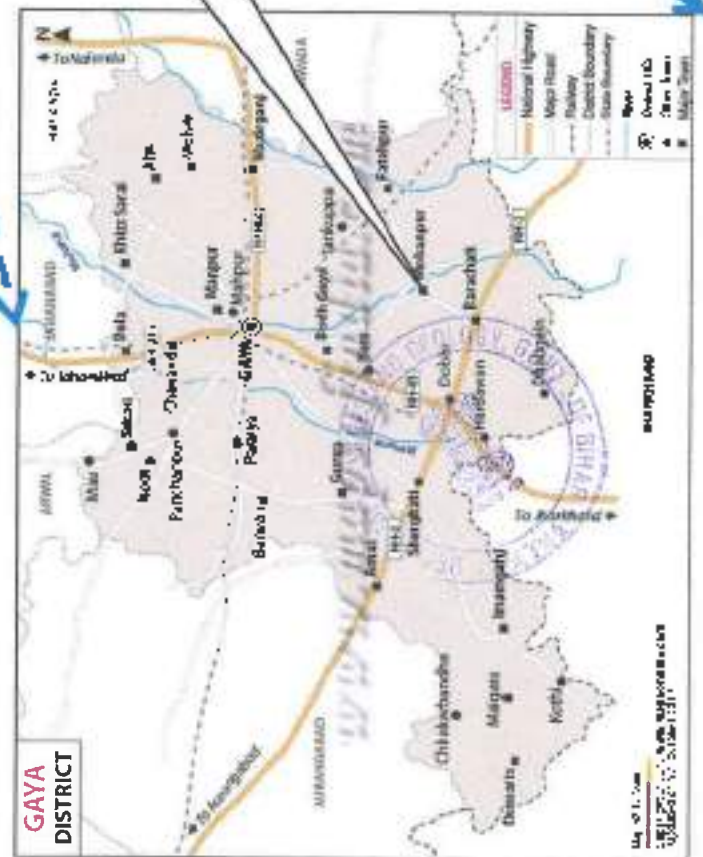

LOCATION MAP

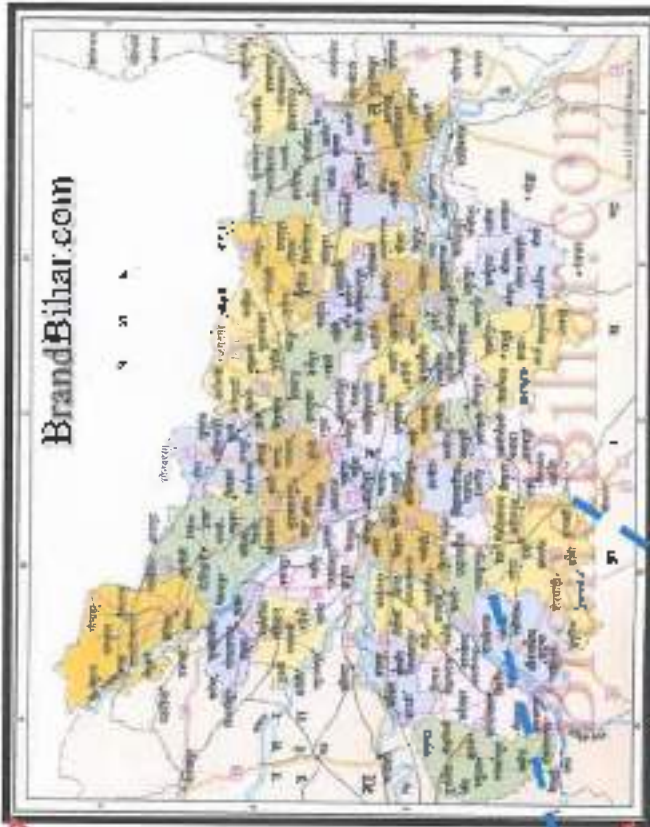

ITWAN, SARANCHAK, BULKICHAK,
DHORHI, MEHIYAN, AJNAWAN,
JARIYAH, MUSAILA & SHAHPUR

Plate No.1

LOCATION PLAN

BLOCK-48 (GAYA MOHANA-04/GAYA MOHANA-05/
GAYA MOHANA-06)
MOHANA RIVER

MAJUA- ITWAN, SARANCHAK, BULKICHAK,
DHORHI, MEHIYAN, AJNAWAN, JARIYAH, MUSAILA
& SHAHPUR, ANCHAL- MOHANPUR, DIST - GAYA,
(BIHAR).

SETTLEE :- M/S RAMIYA CONSTRUCTION PRIVATE
LIMITED

AREA:- 62.0 HECT.

SIGNATURE:-

Dharmendra Kumar.

BLOCK-48 (GAYA MOHANA-04/GAYA MOHANA-05/ GAYA MOHANA-06)

CO-ORDINATE	
A	24°37'33.19"N 85° 42.11"E
B	24°37'32.94"N 85° 42.42"E
C	24°36'46.66"N 85° 3'53.59"E
D	24°36'48.32"N 85° 3'46.77"E
A	24°36'18.77"N 85° 3'55.19"E
B	24°36'10.77"N 85° 3'59.47"E
C	24°35'45.60"N 85° 4'32.81"E
D	24°35'41.93"N 85° 4'28.18"E
A	24°35'51.06"N 85° 6'06.09"E
B	24°35'30.28"N 85° 6'10.81"E
C	24°32'56.43"N 85° 6'40.30"E
D	24°32'55.22"N 85° 6'43.00"E

PLATE NO.-2
GOOGLE MAP
SAND MINING PROJECT MALJIA- ITWAM, SARANG-LOK, BURKHACHAK, CHORHI, MURHARA, AINAWAM, JARIYAH, MAUSAILA & SHAKHUPUR, ARANGAL - MOHANGPUR, D. ST - GAYA, (BIHAR).
SETTLEE- M/S RAJNIVA CONSTRUCTION PRIVATE LIMITED
PREPARED BY:- PRAVIN KUMAR SINGH
ACCD. NO.- ROP/BIH/58. NO.20
LETTER NO -4521 DATED 30/12.2022
SIGNATURE : 

Google Earth


Map © 2022 Airbus Technologies

Image © 2022 Airbus


LEGENDS	
1	LEASE BOUNDARY
2	4 KM BOUNDARY

4 km

Praveen Kumar

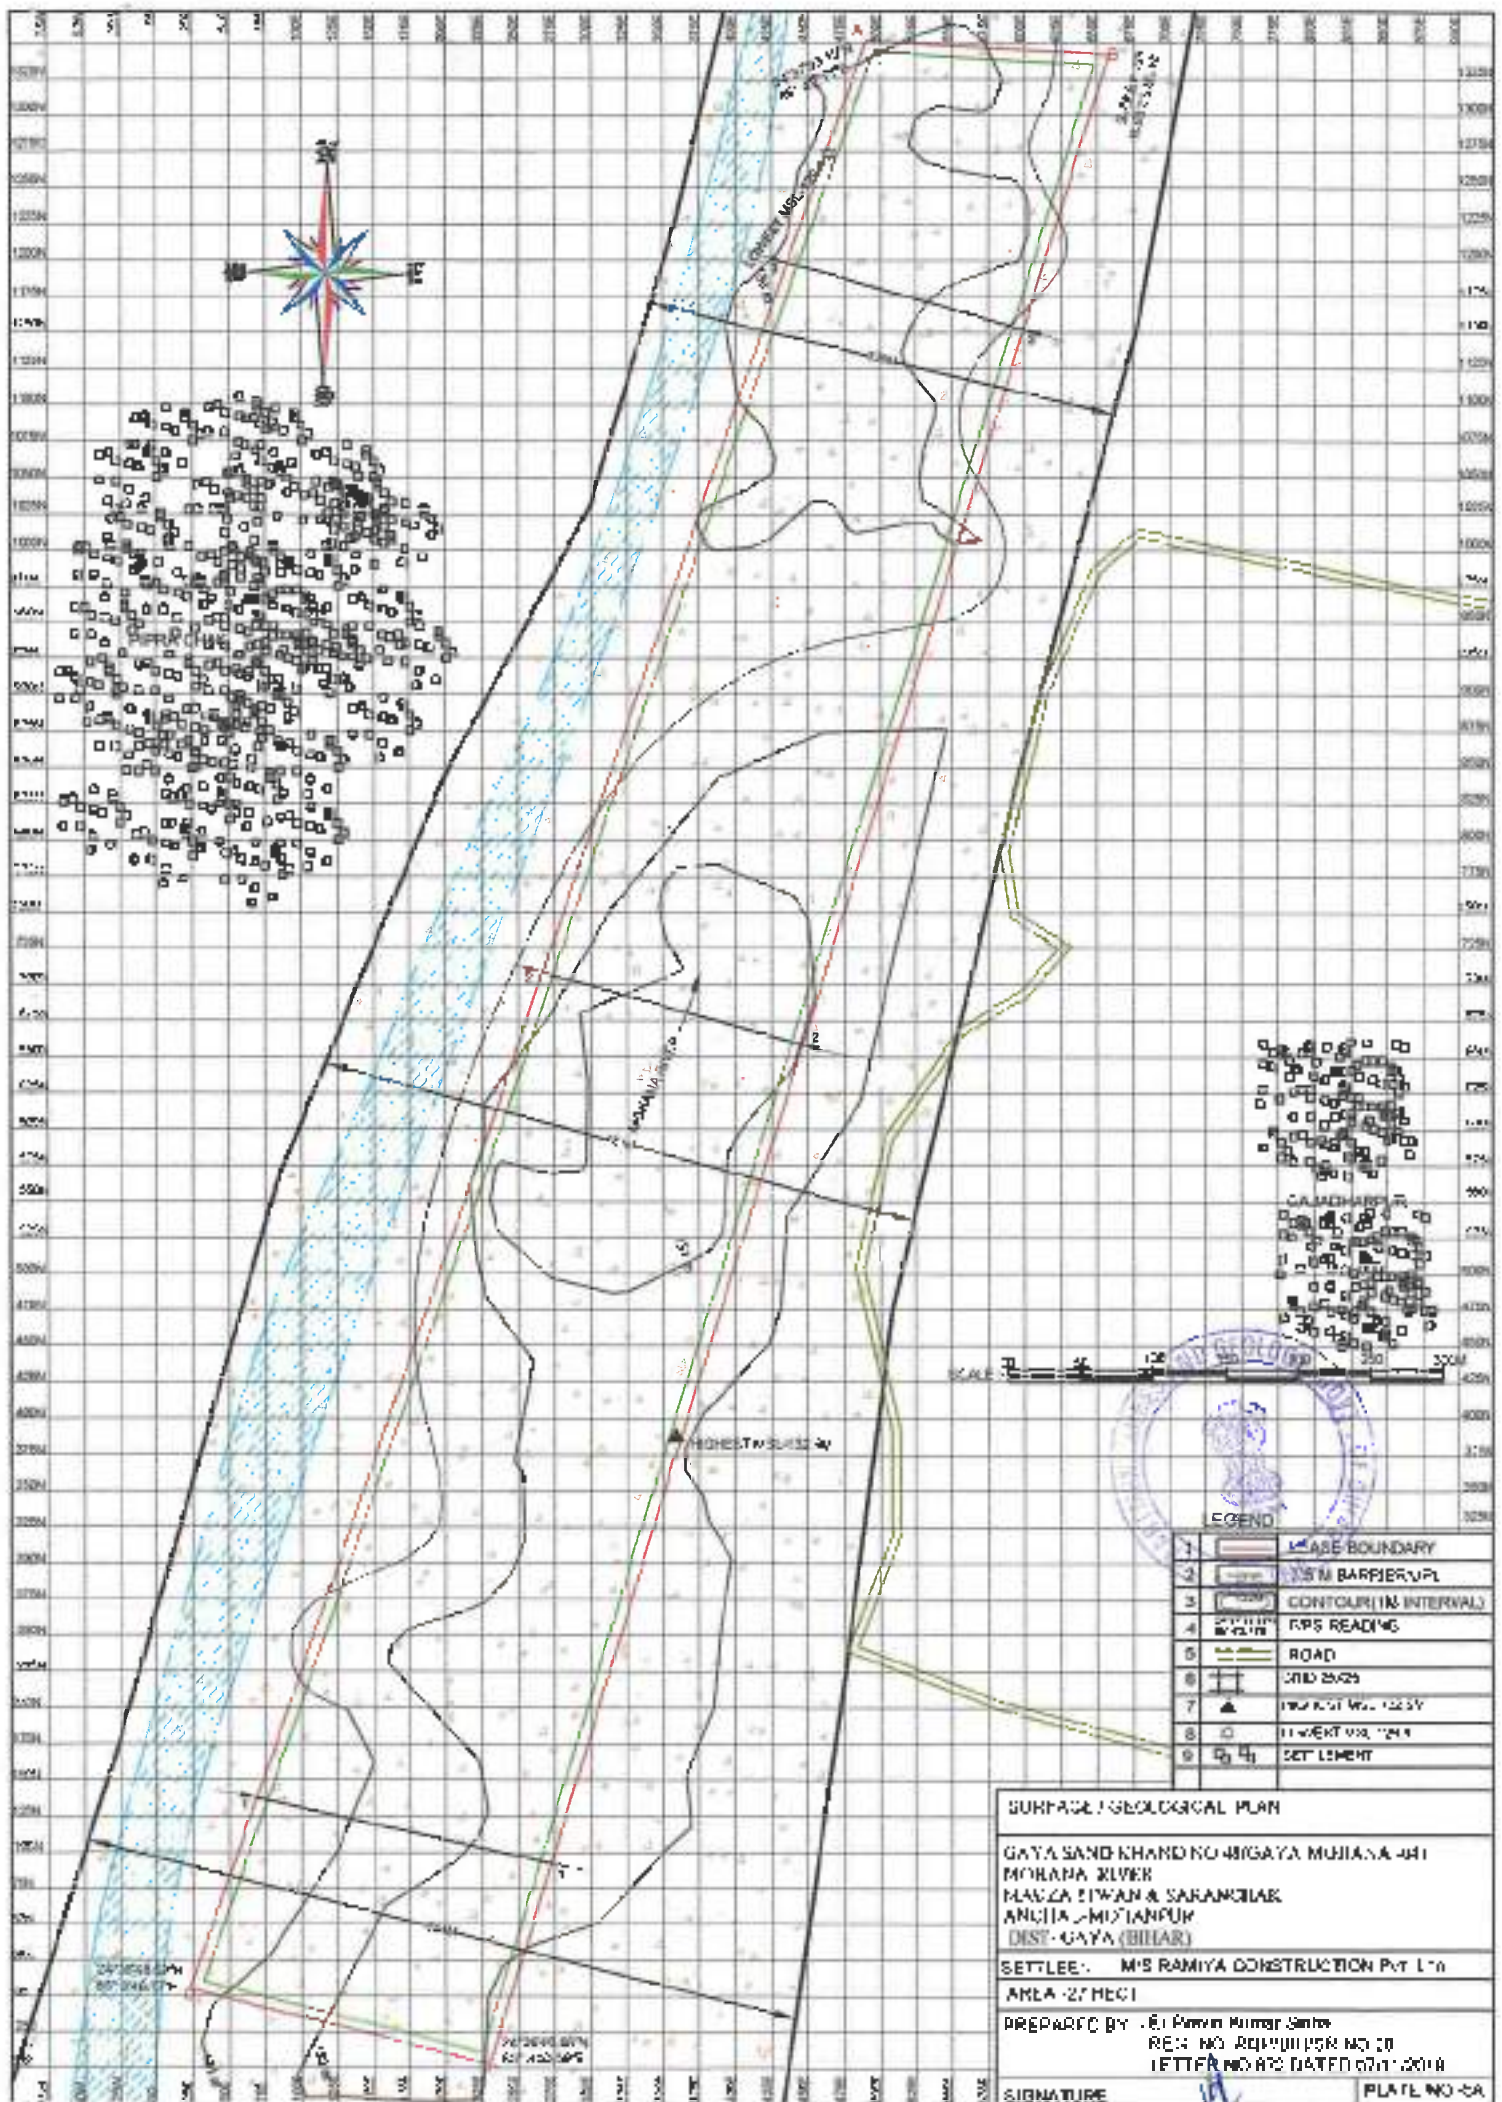

Bhikendra Kumar

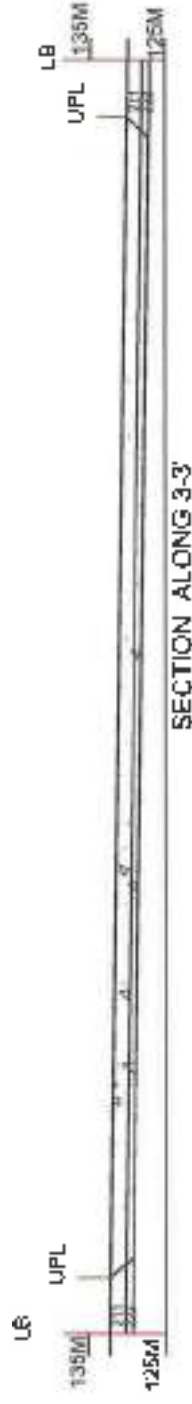

SECTION ALONG 3-3'



SECTION ALONG 2-2'



SECTION ALONG 1-1'



GEOLOGICAL SECTIONS

GAYA SAND KHAND NO.48(GAYA MOHANA -04)
 MOHANA RIVER
 MAUZA-JITWAN & SARANCHAK
 ANCHAL-MOHANTPUR
 DIST- GAYA (BIHAR)

SETTLEE:- M/S RAMIYA CONSTRUCTION PVT. LTD.

AREA:-27 HECT.


PREPARED BY :- Er.Pravin Kumar Sinha
 REG. NO. RQP/BIH/SR.NO.20
 LETTER NO.672 DATED 07/11/2019

SIGNATURE


PLATE NO.-6A

1	LEASE BOUNDARY(LB)
2	7.5 M BARRIER/UPL
3	ROAD
4	PROVED RESERVE(111)
5	PROBABLE RESERVE(122)
6	FEASIBILITY RESOURCE (211)
7	PRE FEASIBILITY RESOURCE (221)


Praveen Kumar

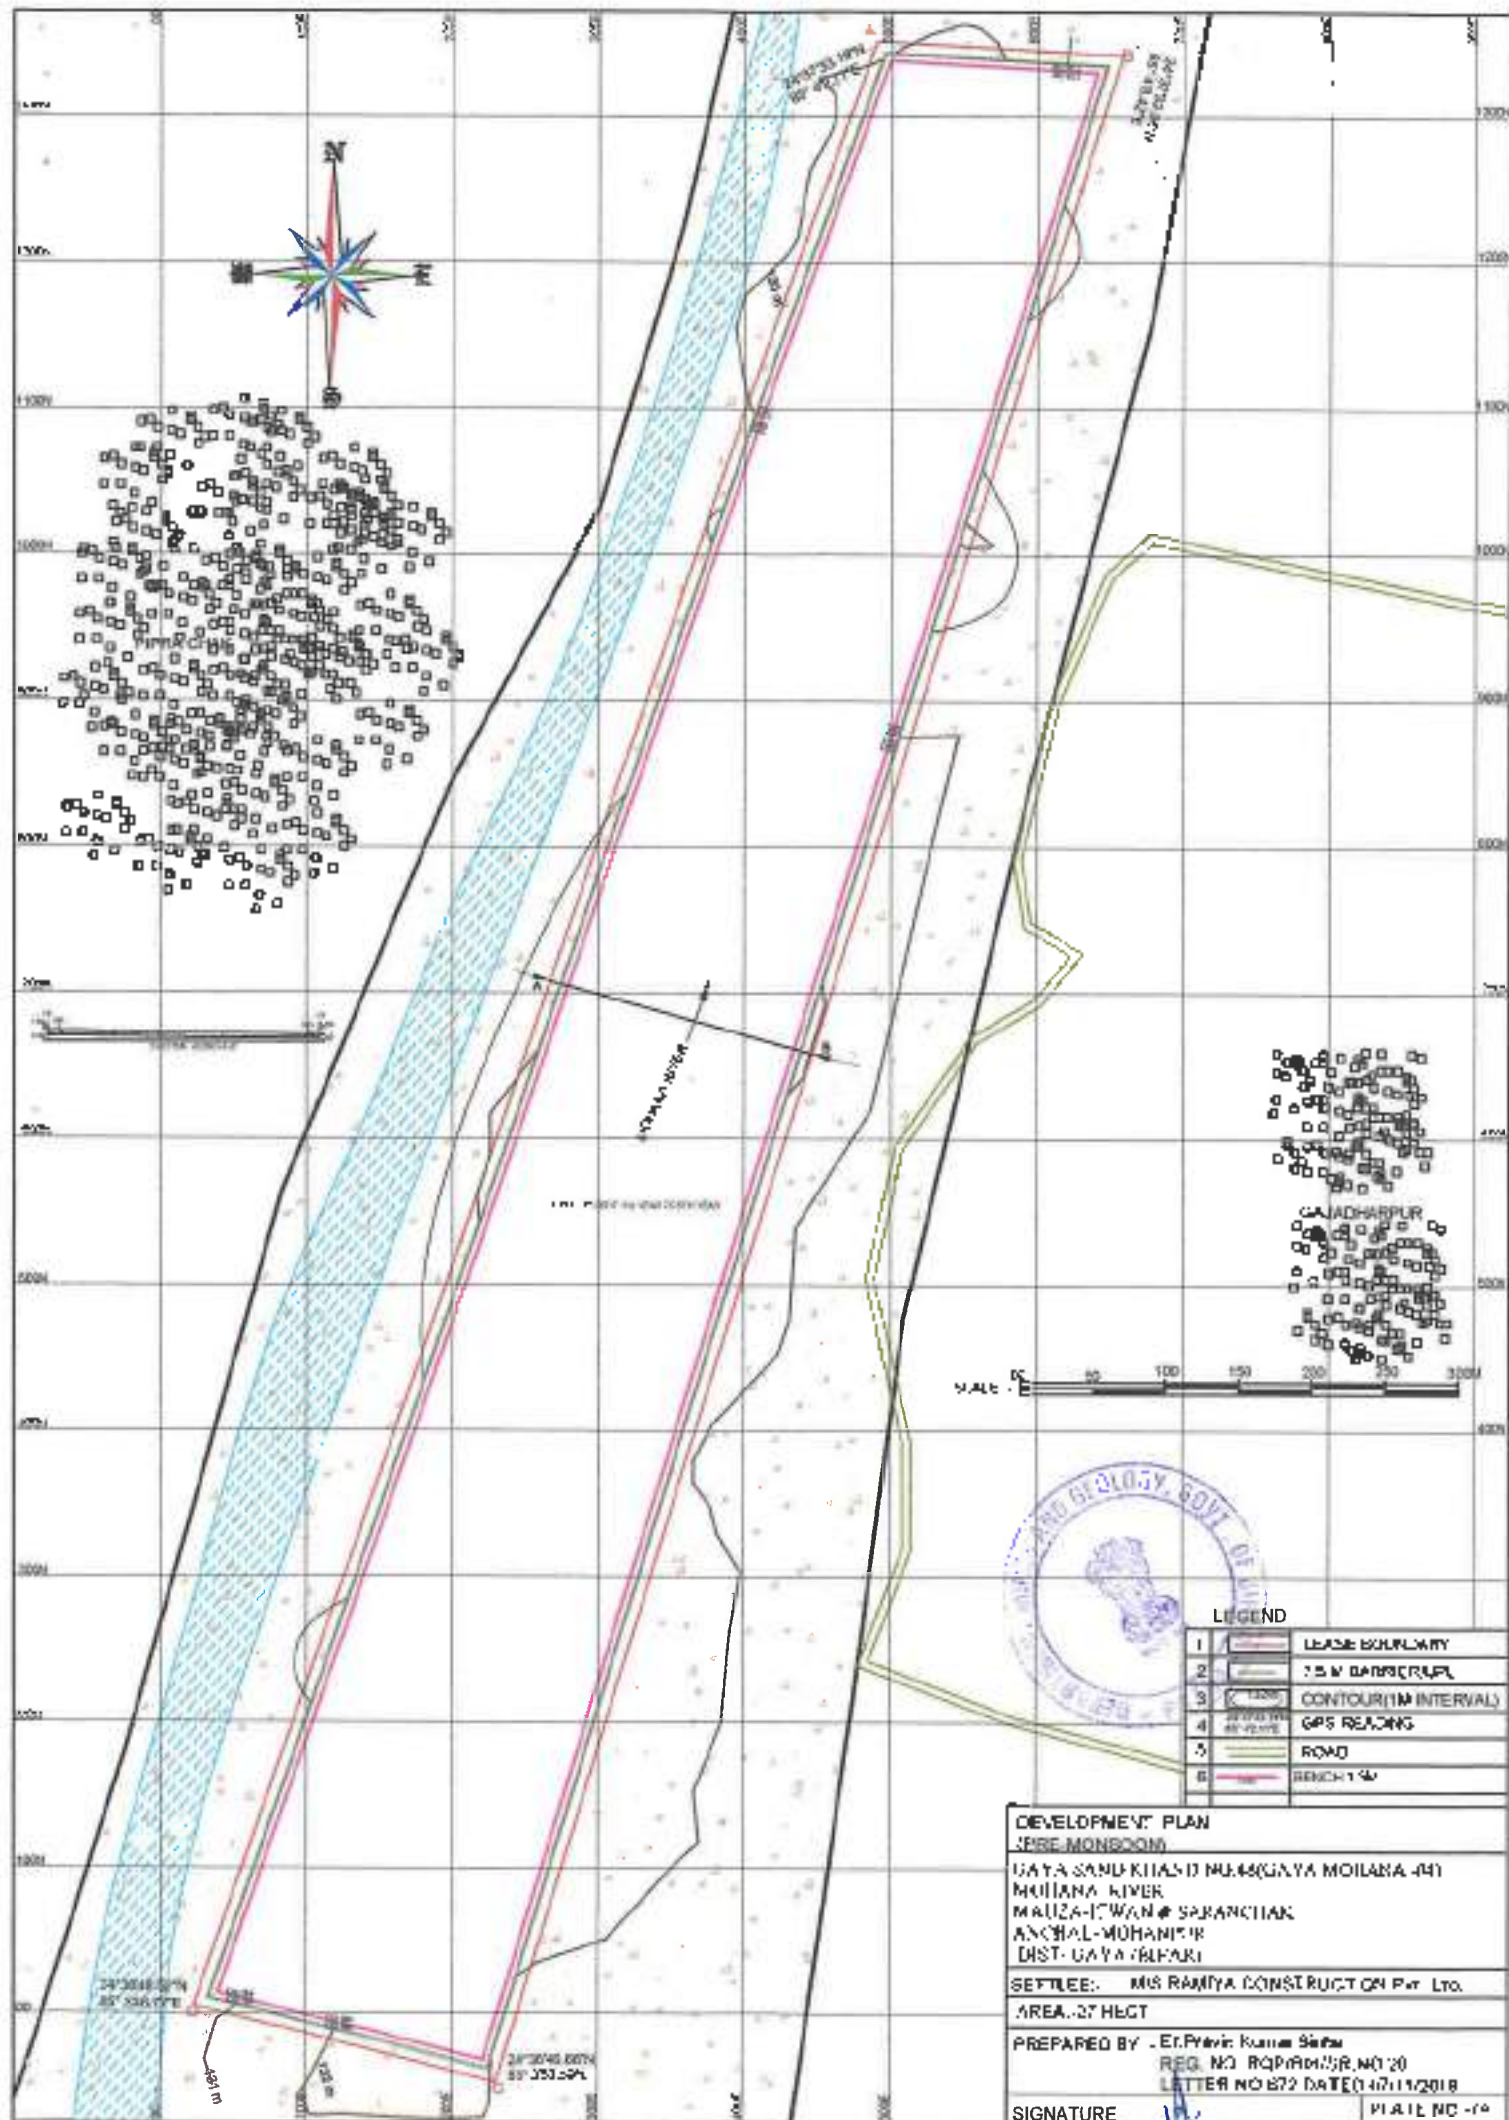


— Dhakandee Kumar —

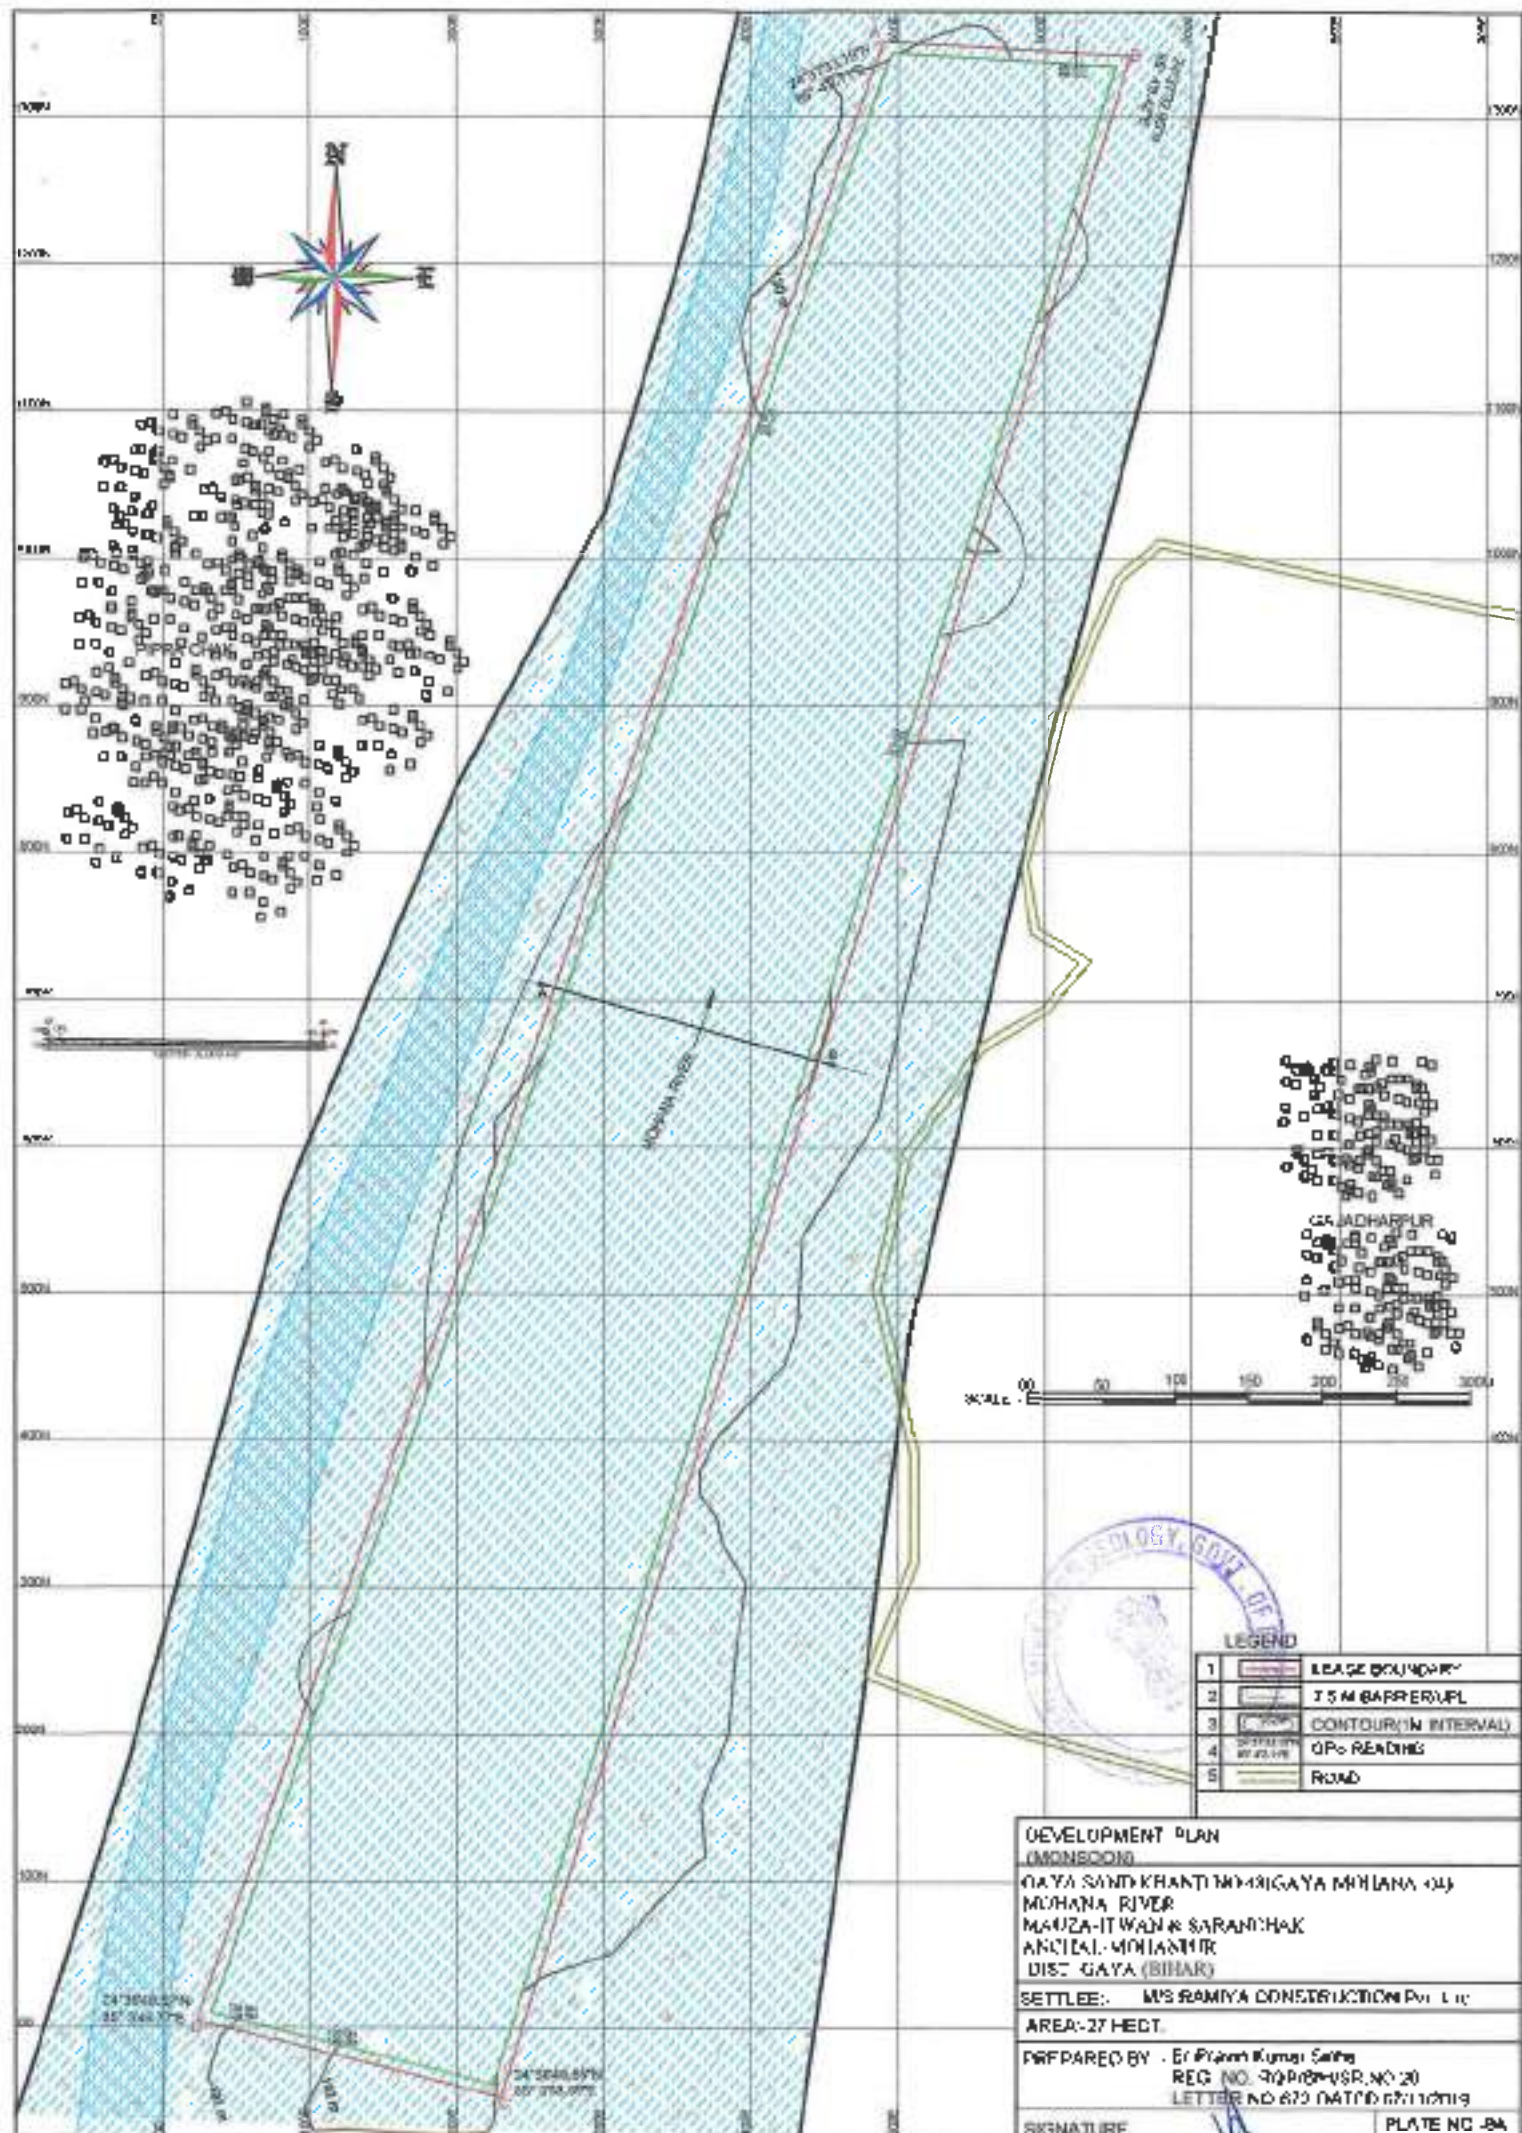


Dharmendra Kumar

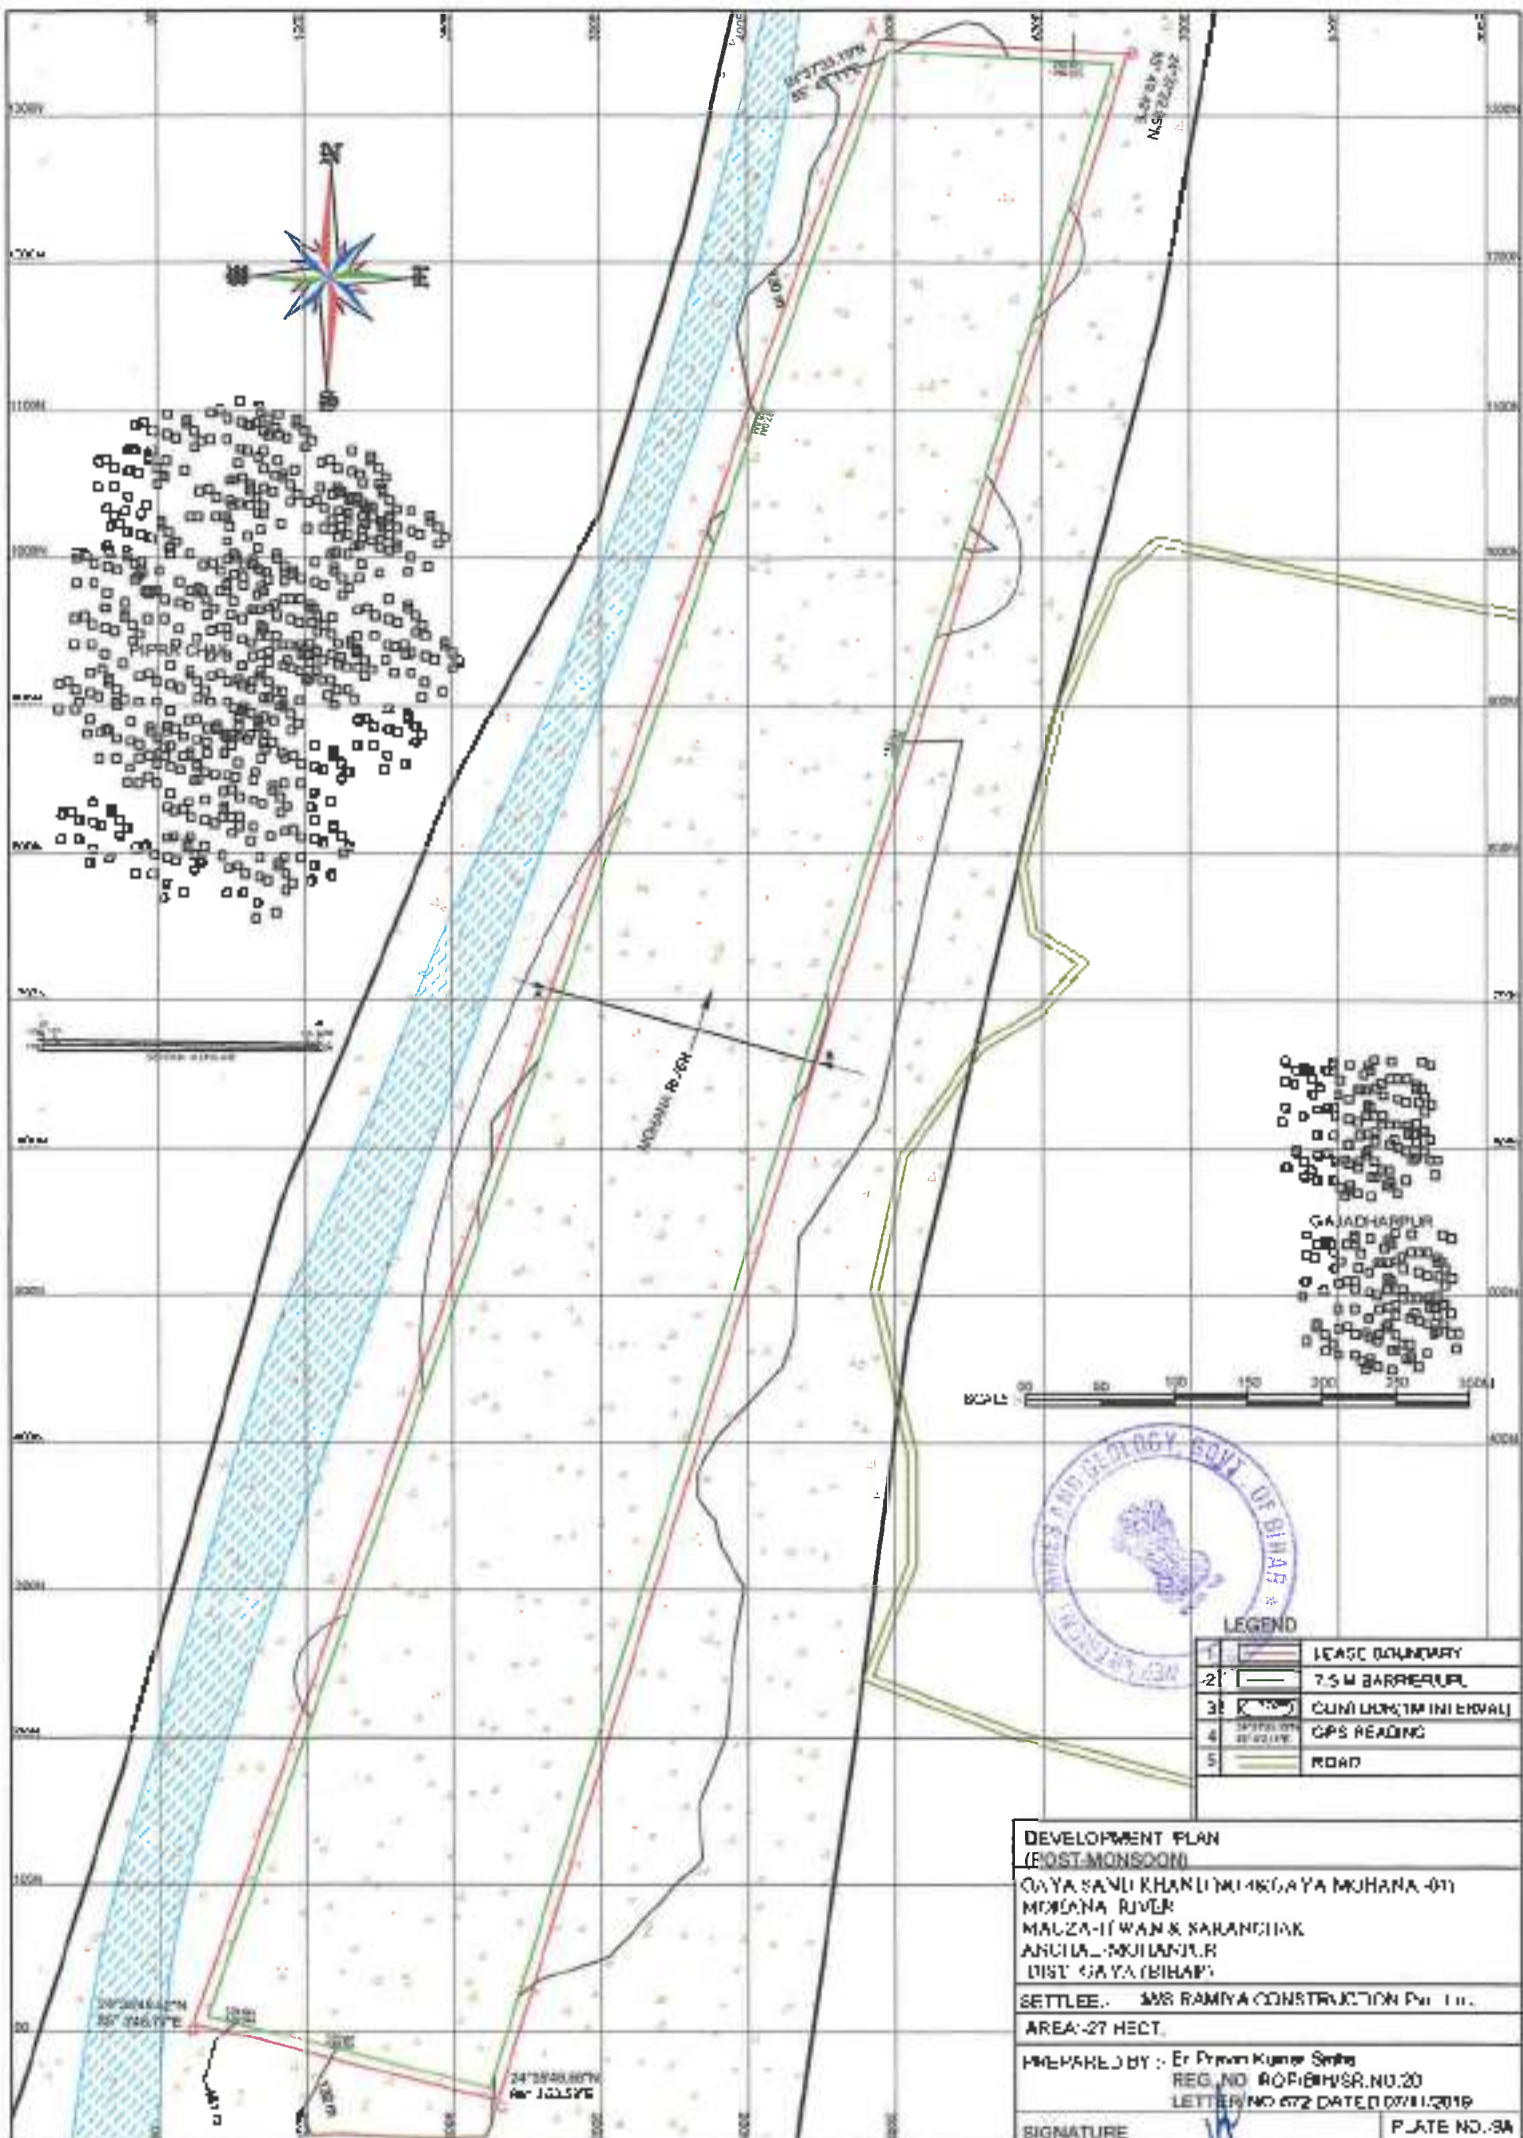


Dharmendra Kumar

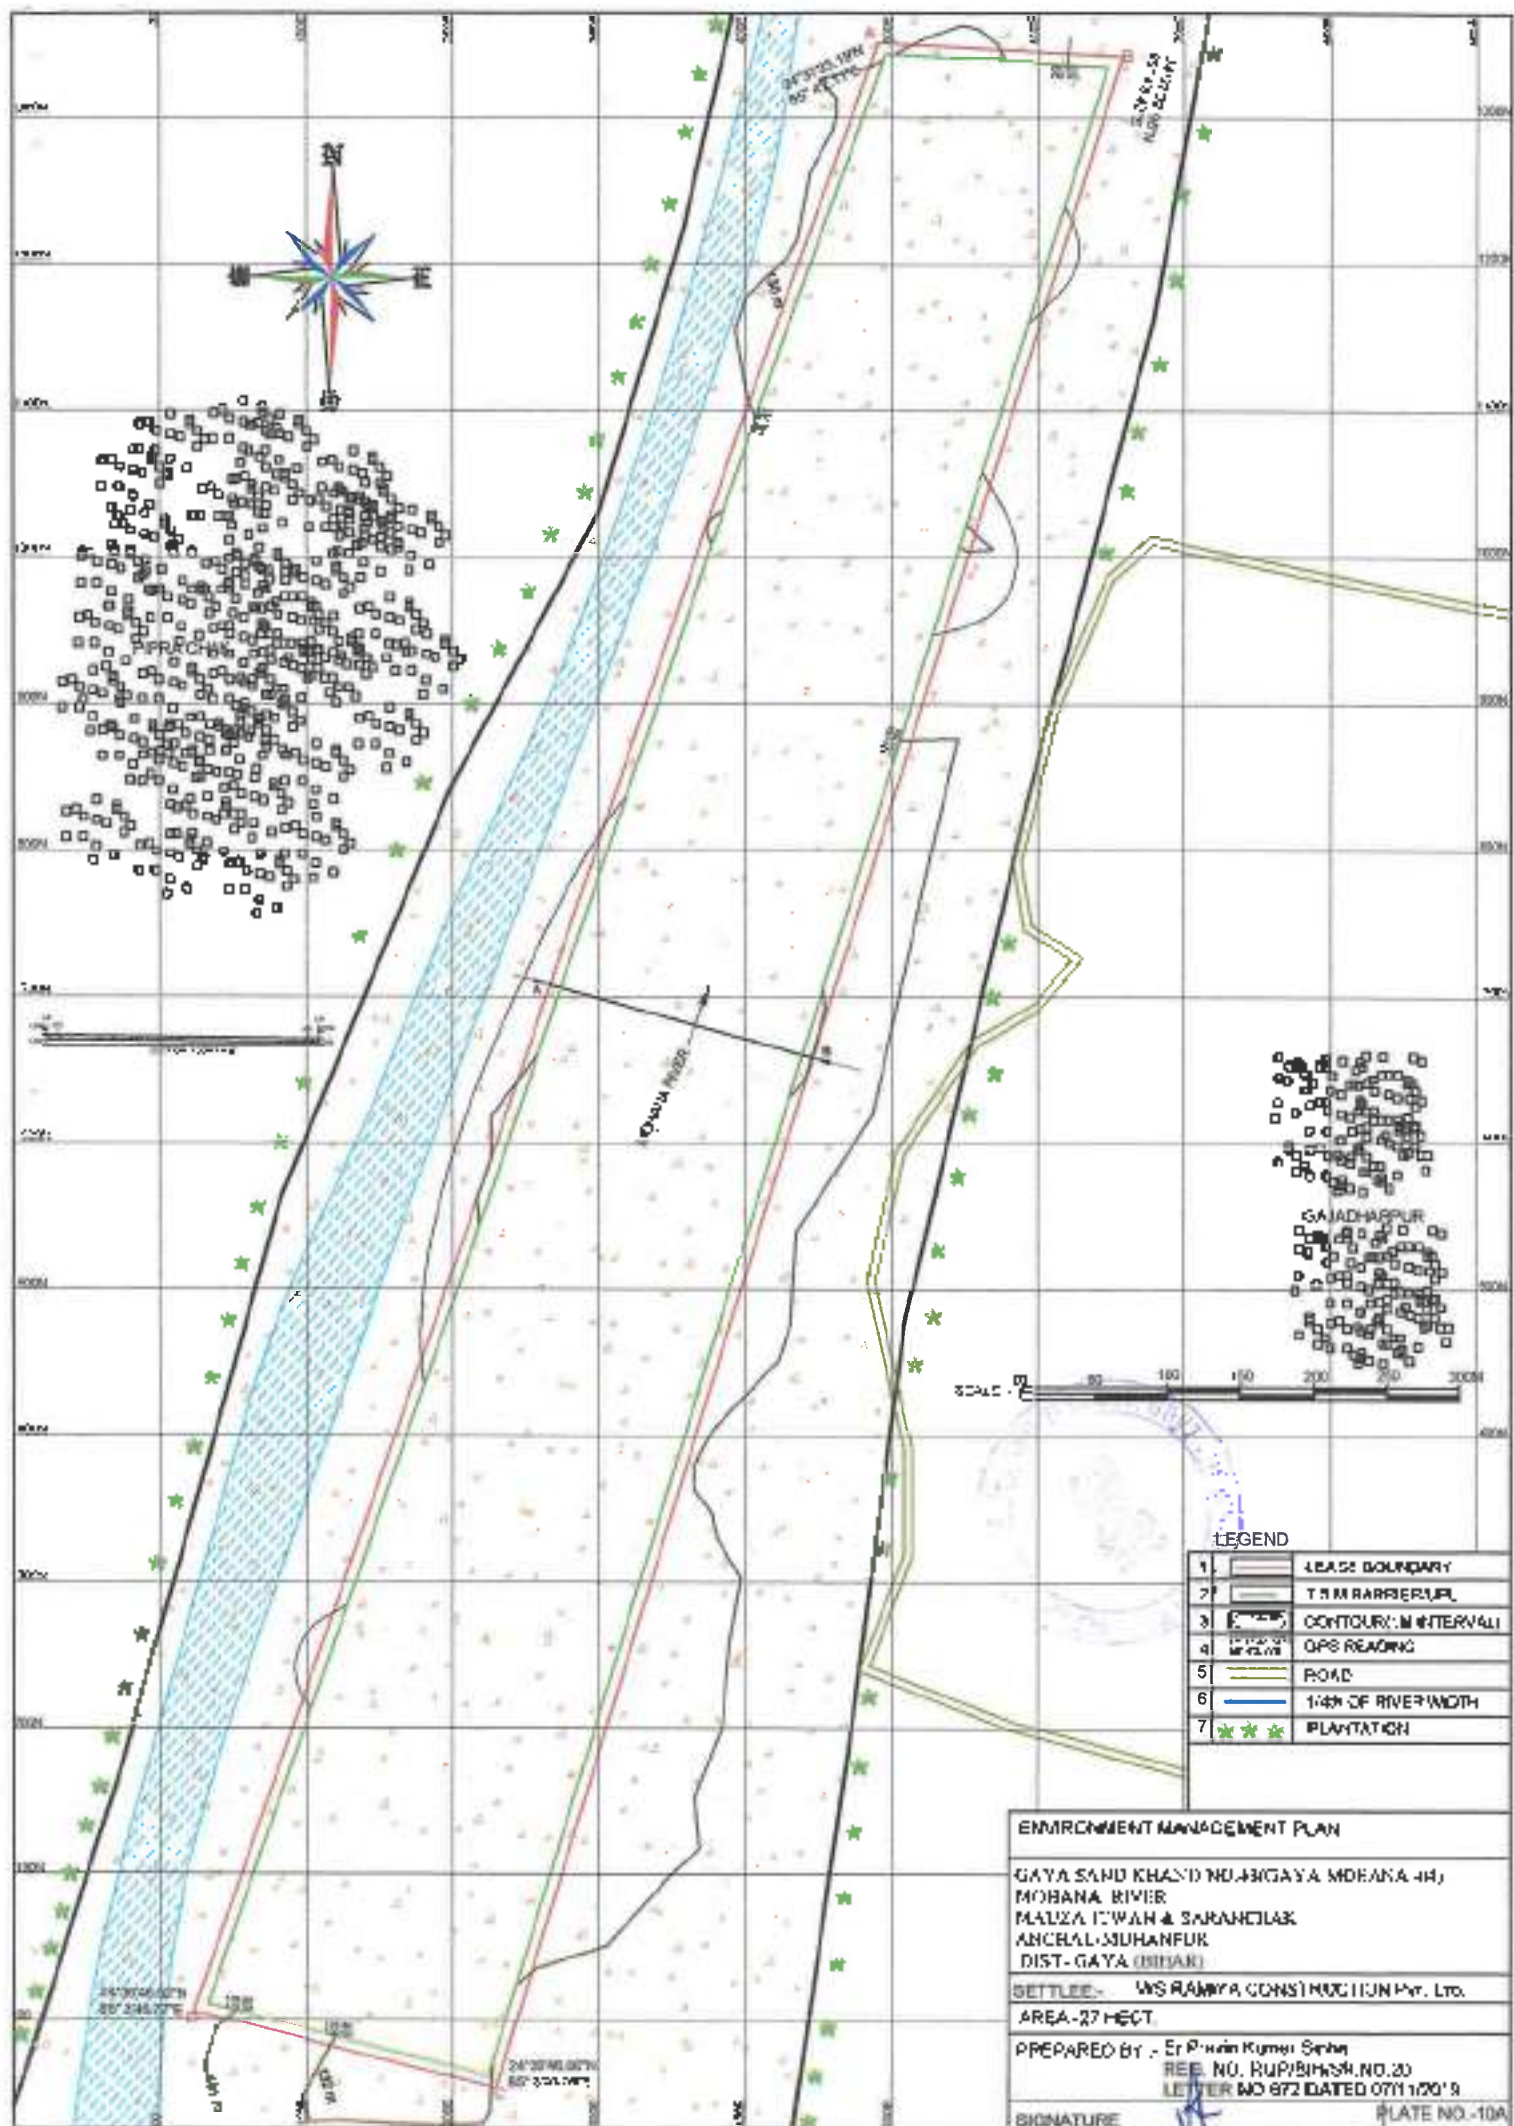

- Dharmendra Kumar

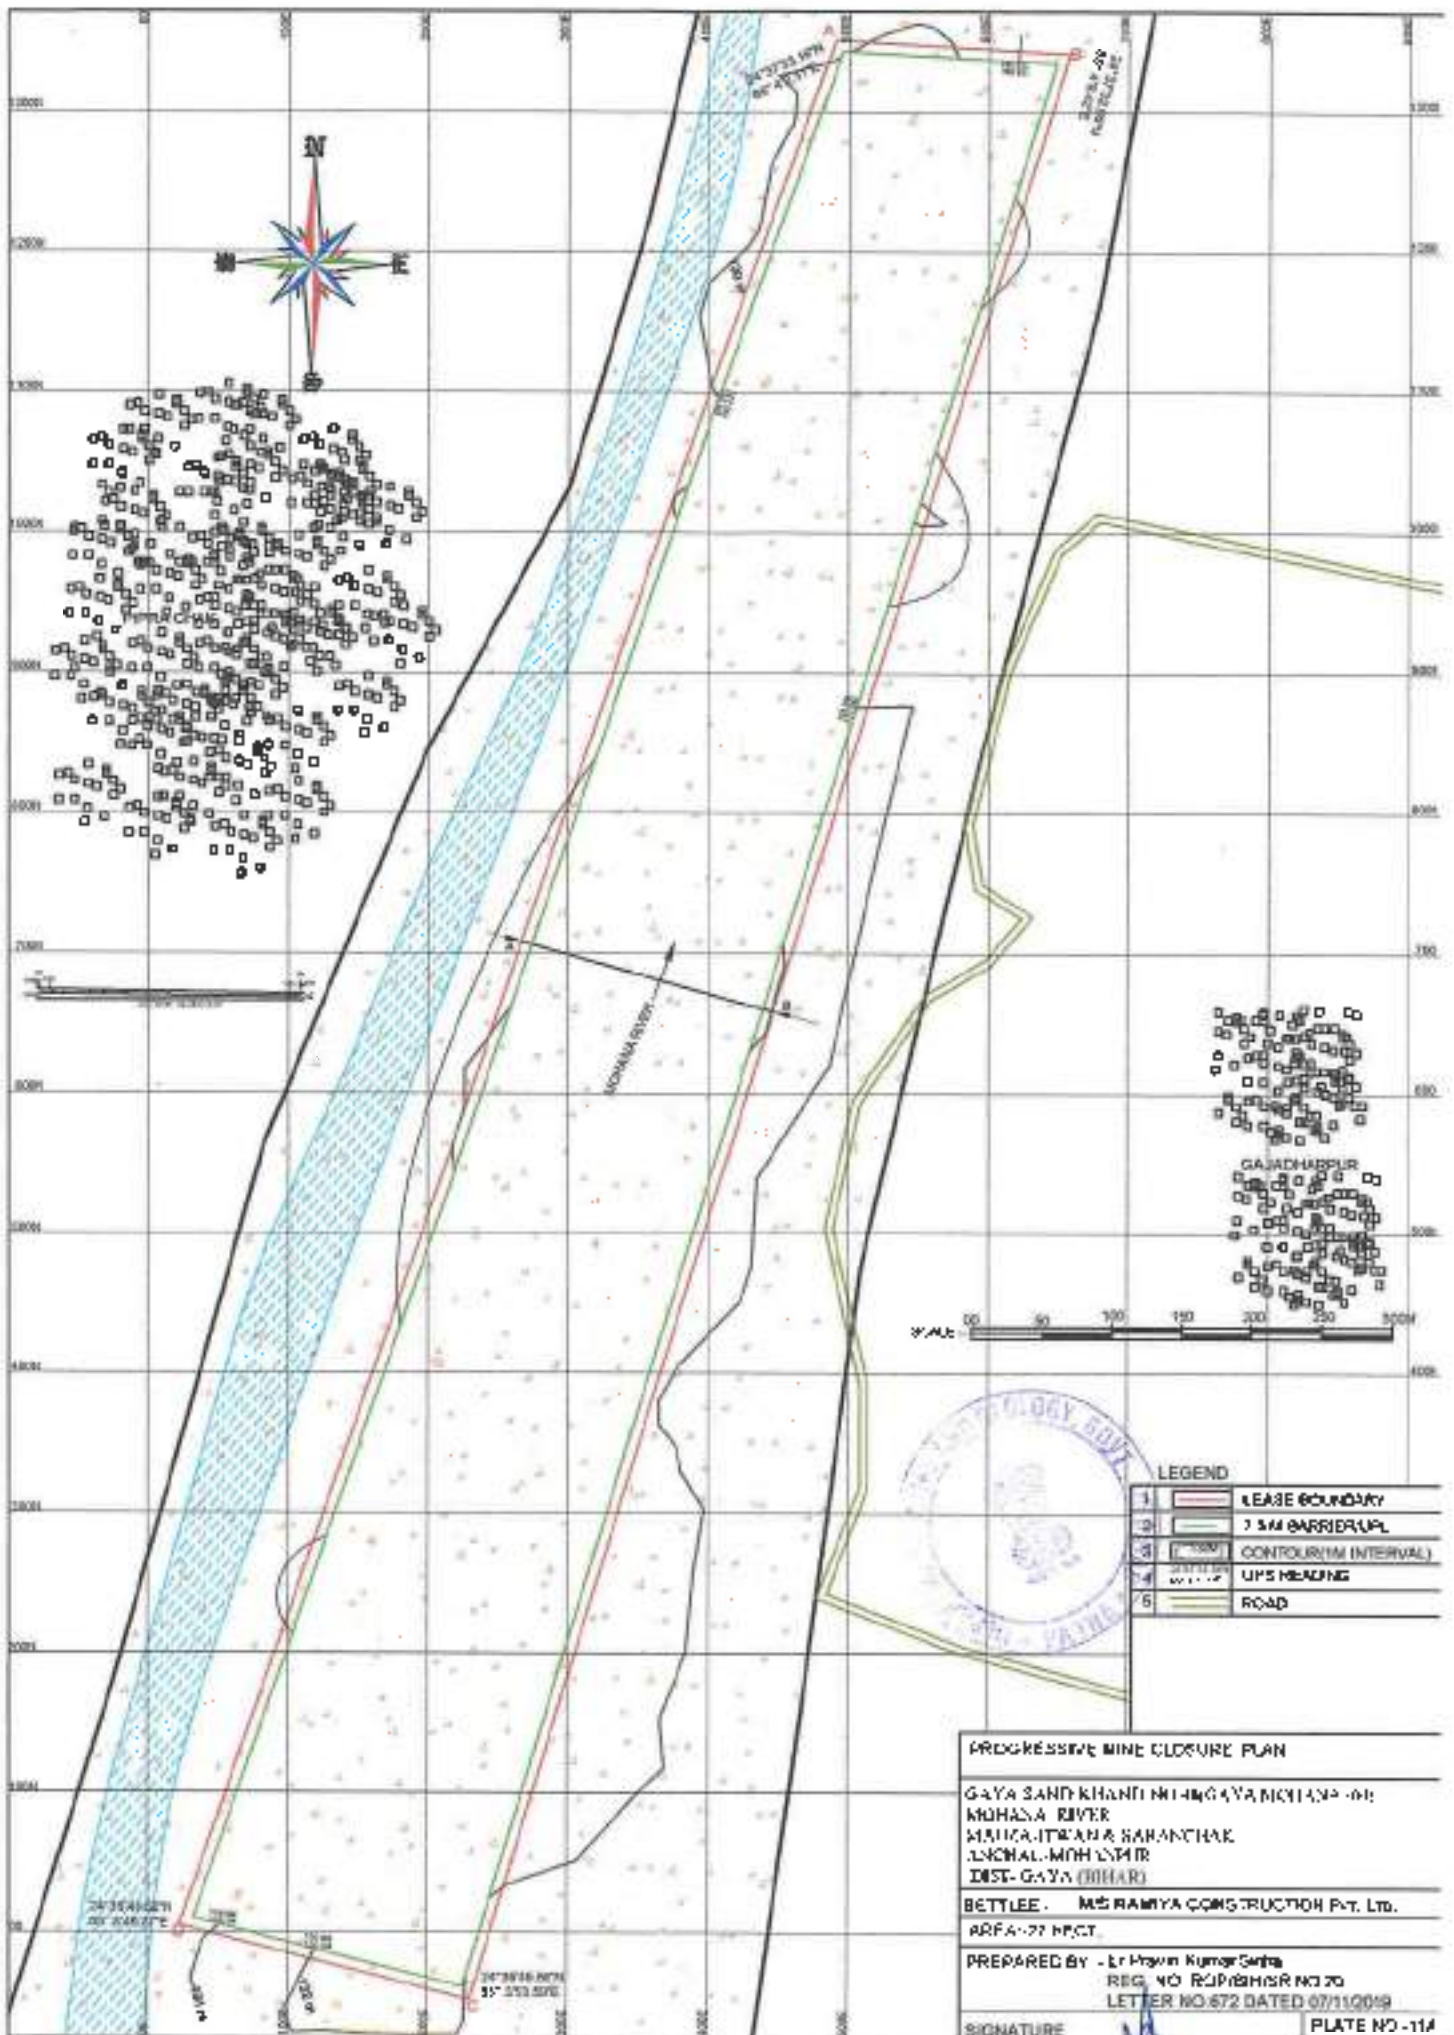

Praveen Kumar Gupta

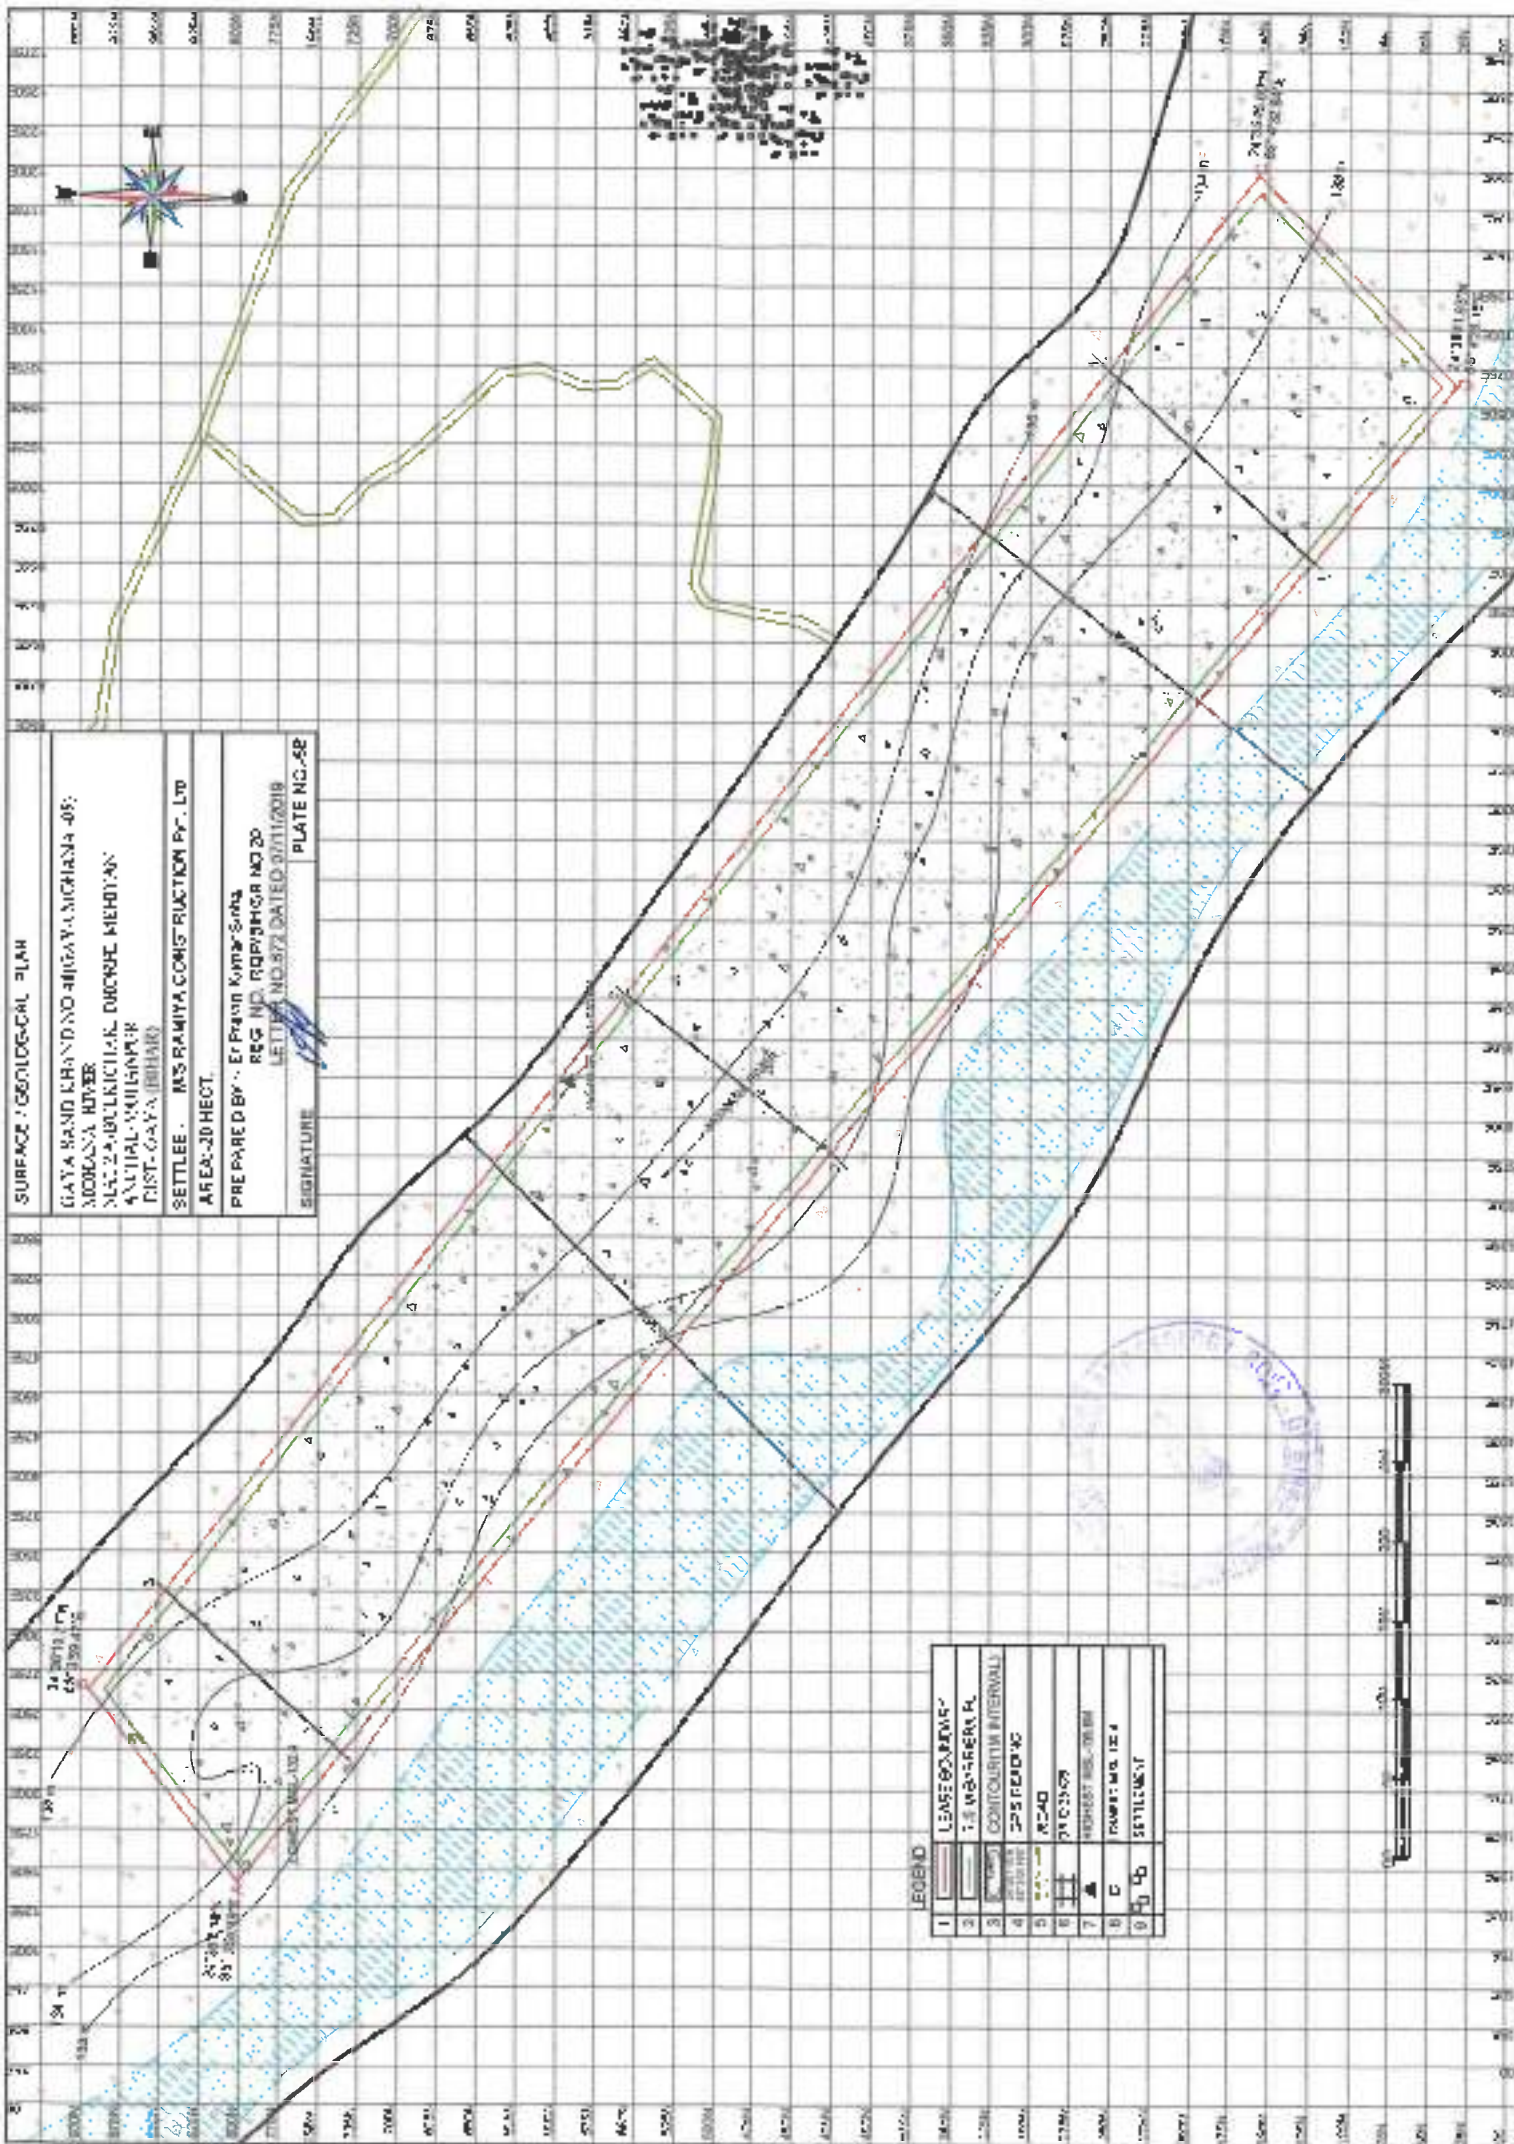

Dr. K. S. Singh



SECTION ALONG 3-3'



SECTION ALONG 2-2'



SECTION ALONG 1-1'

GEOLOGICAL SECTIONS

GAYA SAND KHAND NO.48(GAYA MOHANA -05)
MOHANA RIVER
MAUZA-BULKICHAK, DHORHI, MEHIYAN
ANCHAL-MOHANPUR
DIST- GAYA (BIHAR)

SETTLEE:- M/S RAMIYA CONSTRUCTION PVT. LTD.
AREA-20 HECT.

PREPARED BY :- Er.Pravin Kumar Sinha
REG. NO. RQP/BIH/SR.NO.20
LETTER NO.672 DATED 07/11/2019


SIGNATURE  PLATE NO.-68



1	LEASE BOUNDARY(LB)
2	1.5 M BARRIER UPL
3	ROAD
4	PROVED RESERVE(11)
5	PROBABLE RESERVE(122)
6	FEASIBILITY RESOURCE (21)
7	PRE FEASIBILITY RESOURCE (22)

Pravin Kumar Sinha

DEVELOPMENT PLAN
 PREPARED BY
 DADA SAKU KHA NO NO 486531 MOHAWA-05,
 MOHAWA RIVER
 MAUZA-BULUCHAK, THURAT VILLAGE
 AUSTAL-NICHAMPUR
 DIST-GA13 (BILAL)
 SET-EE- 4/8 RAMYA CONSTRUCTION PVT. LTD
 AREA-20 HECT
 PREPARED BY - Er. Pawan Kumar Singh
 REG. NO. RQP/BHSR, RD 20
 LETTER NO. 673 DATED 07/11/2018
 SIGNATURE *[Signature]* PLATE NO.-78

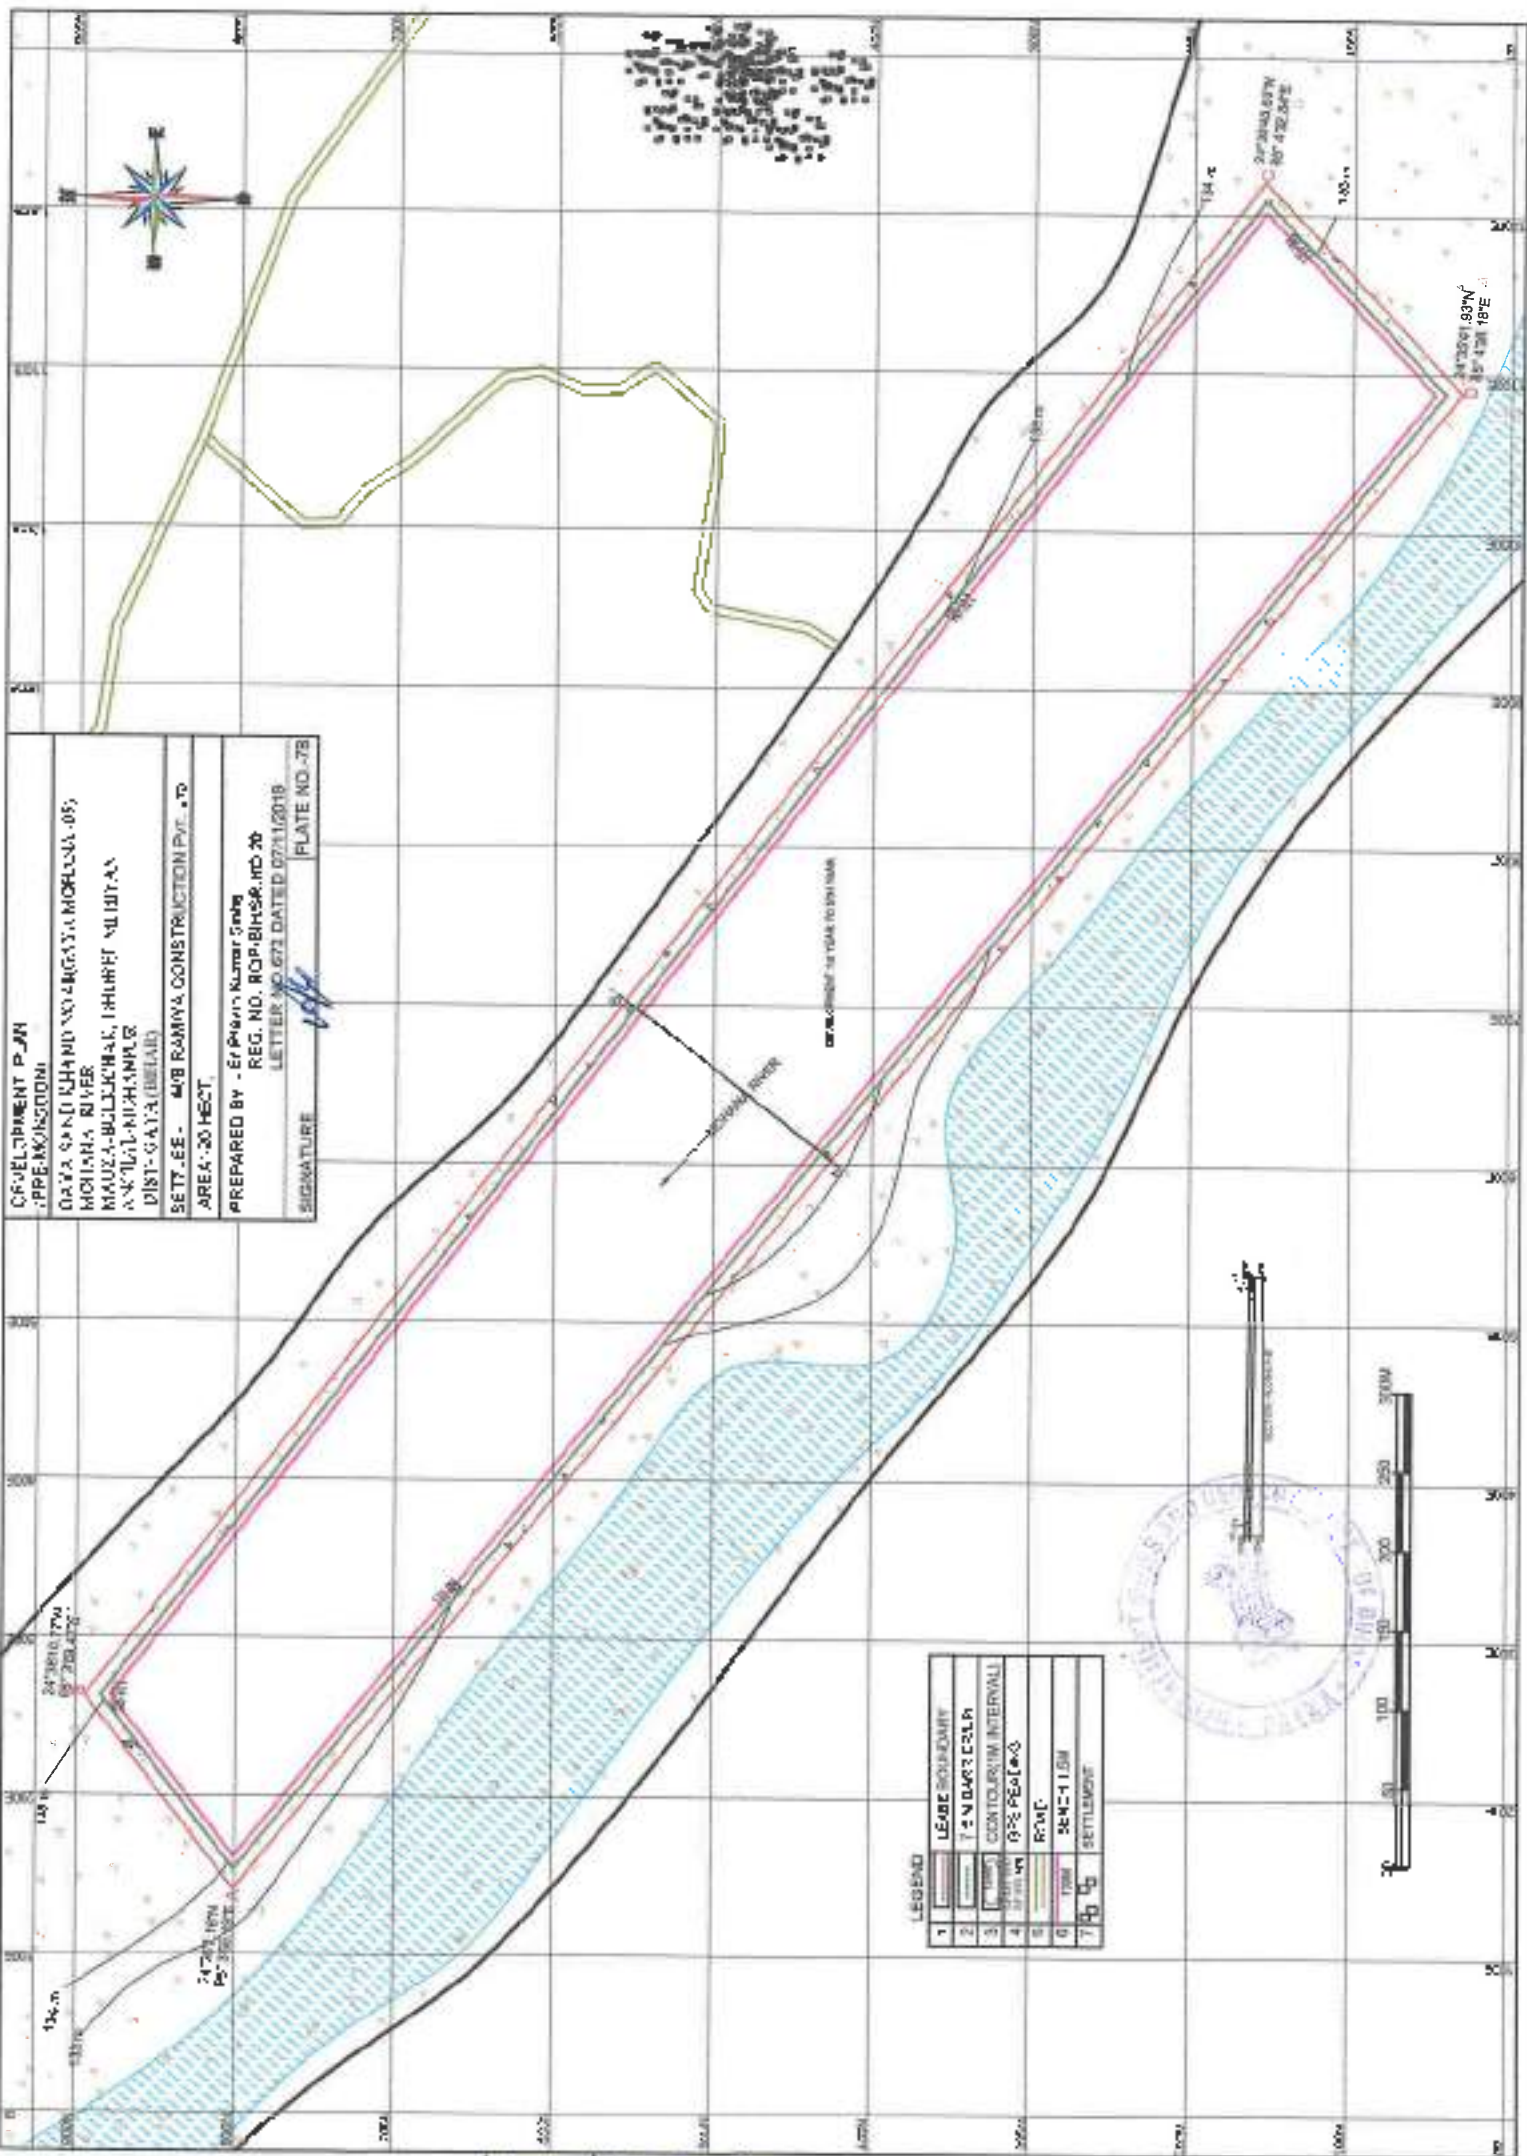


LEGEND

1	LEASE BOUNDARY
2	SETTLEMENT BOUNDARY
3	WATER BODIES
4	CONTOUR INTERVAL
5	ROAD
6	RWC
7	SETTLEMENT



Dharamdeep Kumar

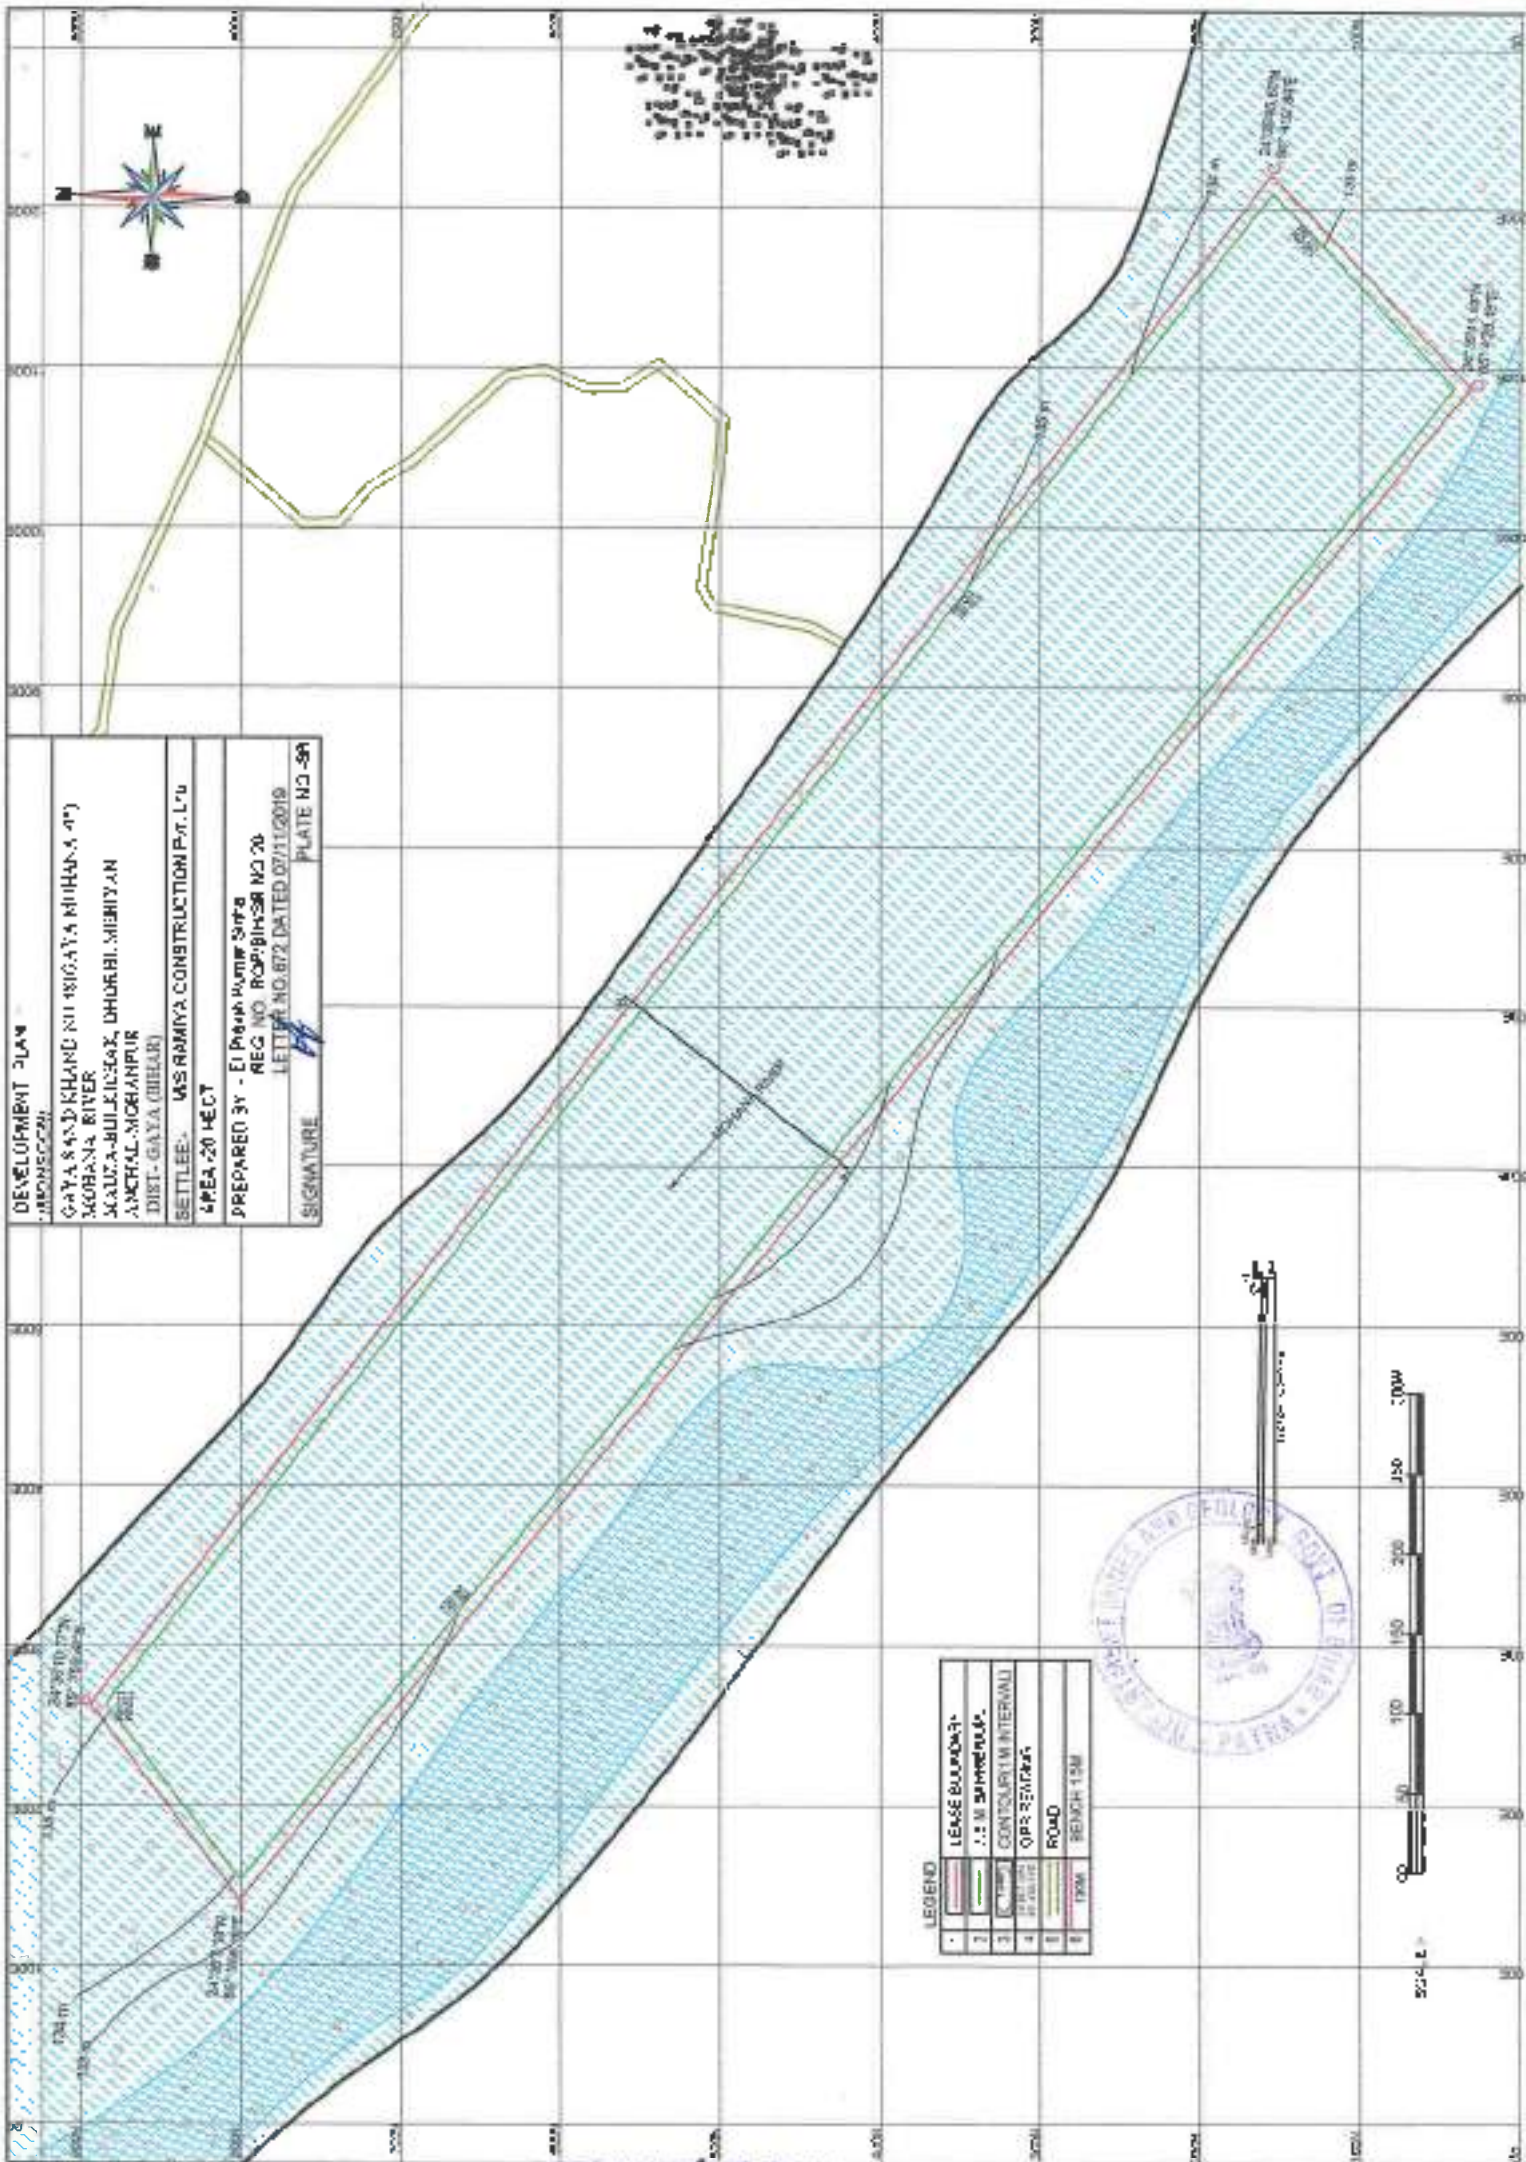

DEVELOPMENT PLAN
(30:1 MONSOON)


GATA SARDUKHAMD NO.45, GATA SONBANA, 405,
MOHANA, 2017R
NAUZA BULECCIAL, DISCOBEL MENTYAN
AKUAL-MOHANPUR
DIST: DAYA (BIHAR)

SETTLEE:- M/S RANYA CONSTRUCTION PVT. LTD.

AREA: 20 HECT

PREPARED BY: E. Pravin Kumar Gupta
R.C.C. NO. RQ/IBH/CP.NO.20
LETTER NO.672 DATED 07/11/2019

SIGNATURE: *[Signature]* PLATE NO. 089

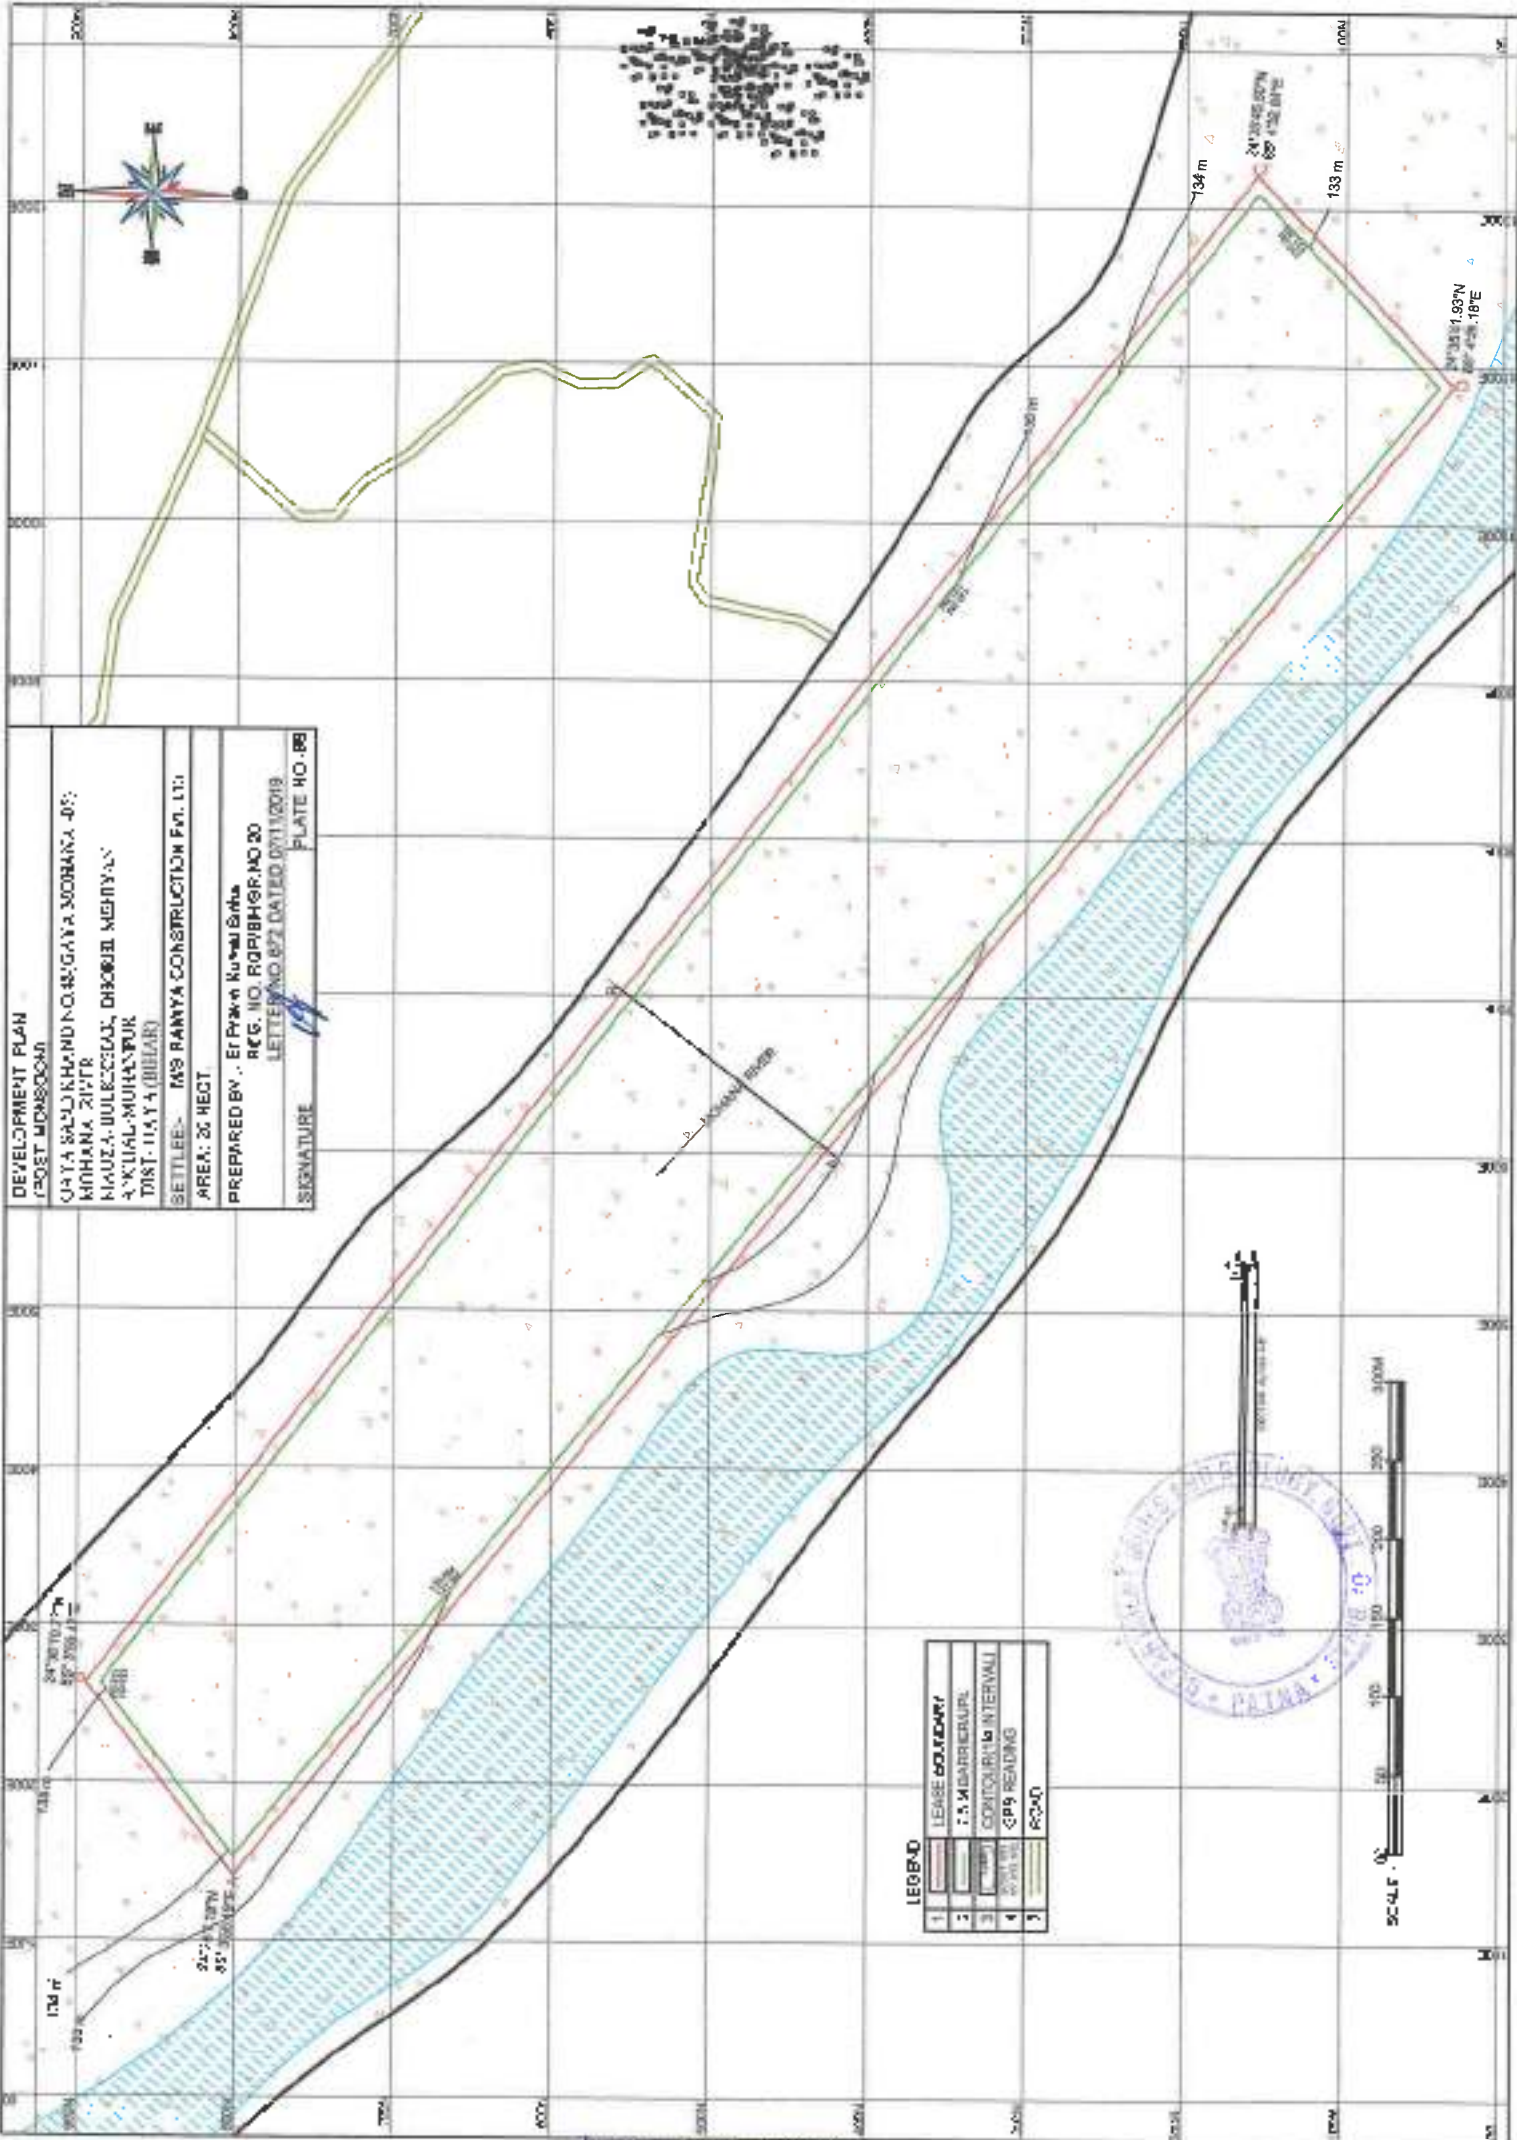

LEGEND

1	LEASE BOUNDARY
2	7.5 M BARRIER WALL
3	CONTOUR 10 M INTERVAL
4	GPS READING
5	Road



Dhikendran Kumar


ENVIRONMENT MANAGEMENT PLAN

CAYA SAND KHAND NO-4 (GAYA MUHAMMA-09)
MACHANA RIVER
MACHANA-BULKICHAH DITRUPPO, MEHITYAN
AMCHAI-MUHANDLER
DNT-11A/1A (BILHAR)

BETTEREE- MS RAMYA CONSTRUCTION PVT. LTD
AREA: 20 HECT.

PREPARED BY: E. Pravin Kumar Srinivas
REG. NO. RGP-BHARNO 20
LETTER NO. 672 DATED 07/12/2019

SIGNATURE: [Signature] PLATE NO. 108

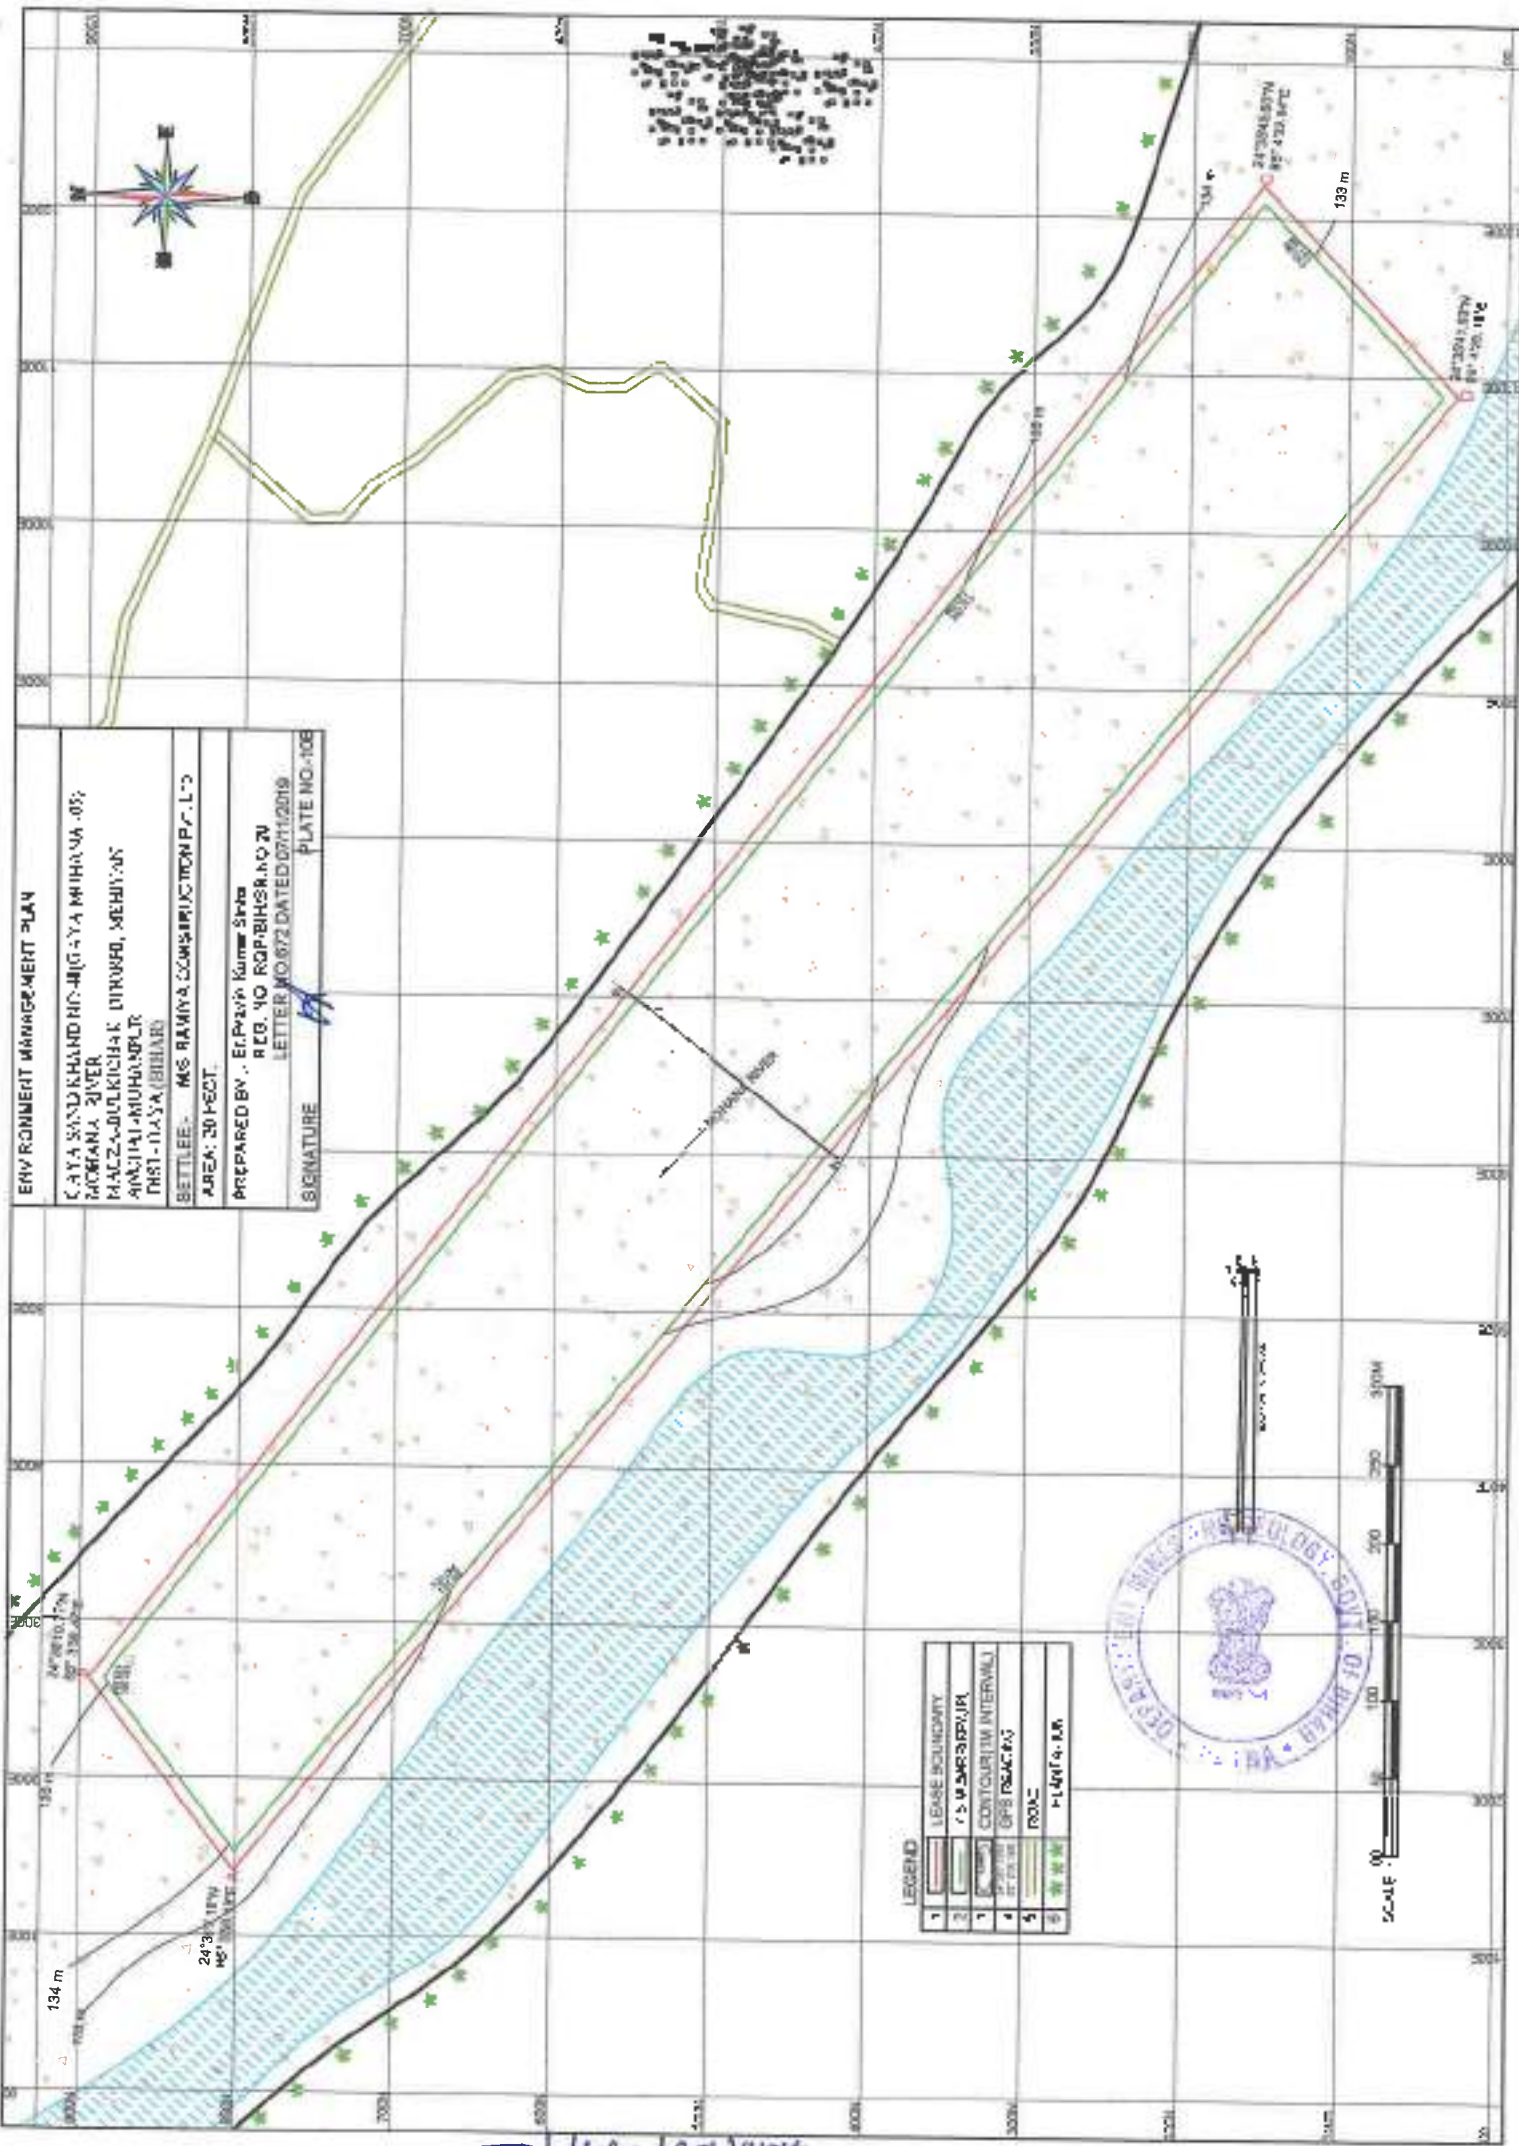

LEGEND	
1	LEASE BOUNDARY
2	1:5 M SRS (SVP/PL)
3	CONTOUR (1M INTERVAL)
4	GPS POINTS
5	ROAD
6	1:1000 G. R. S.



SCALE: 0 100 200 300m

Dr. Pravin Kumar

PROGRESSIVE MINE CLOSURE PLAN

GAYA SAND KHANDI NO 49 (GAYA MUKHAM, 05;
MOHAN, RIVER
MALI ZA-BI-KICHAR, DHOBHI, MEERYAN
ANCHAL-MICHAUPUR
DIST. GAYA (BIBAR)

SETTLEE- M/S KAMUYA CONSTRUCTION PVT. LTD.

AREA-20 HECT

PREPARED BY:- ELPRANI KUMAR SINGH
M.C.S. NO RORBERH.NO 20
LETTER NO 072 DATED 07/11/2019


PLATE NO.-11B

SIGNATURE


11

LEGEND

1	LEASE BOUNDARY
2	7.5 M BARRIERS
3	CONTOUR (1M INTERVAL)
4	GPS READING
5	SETTLEMENT

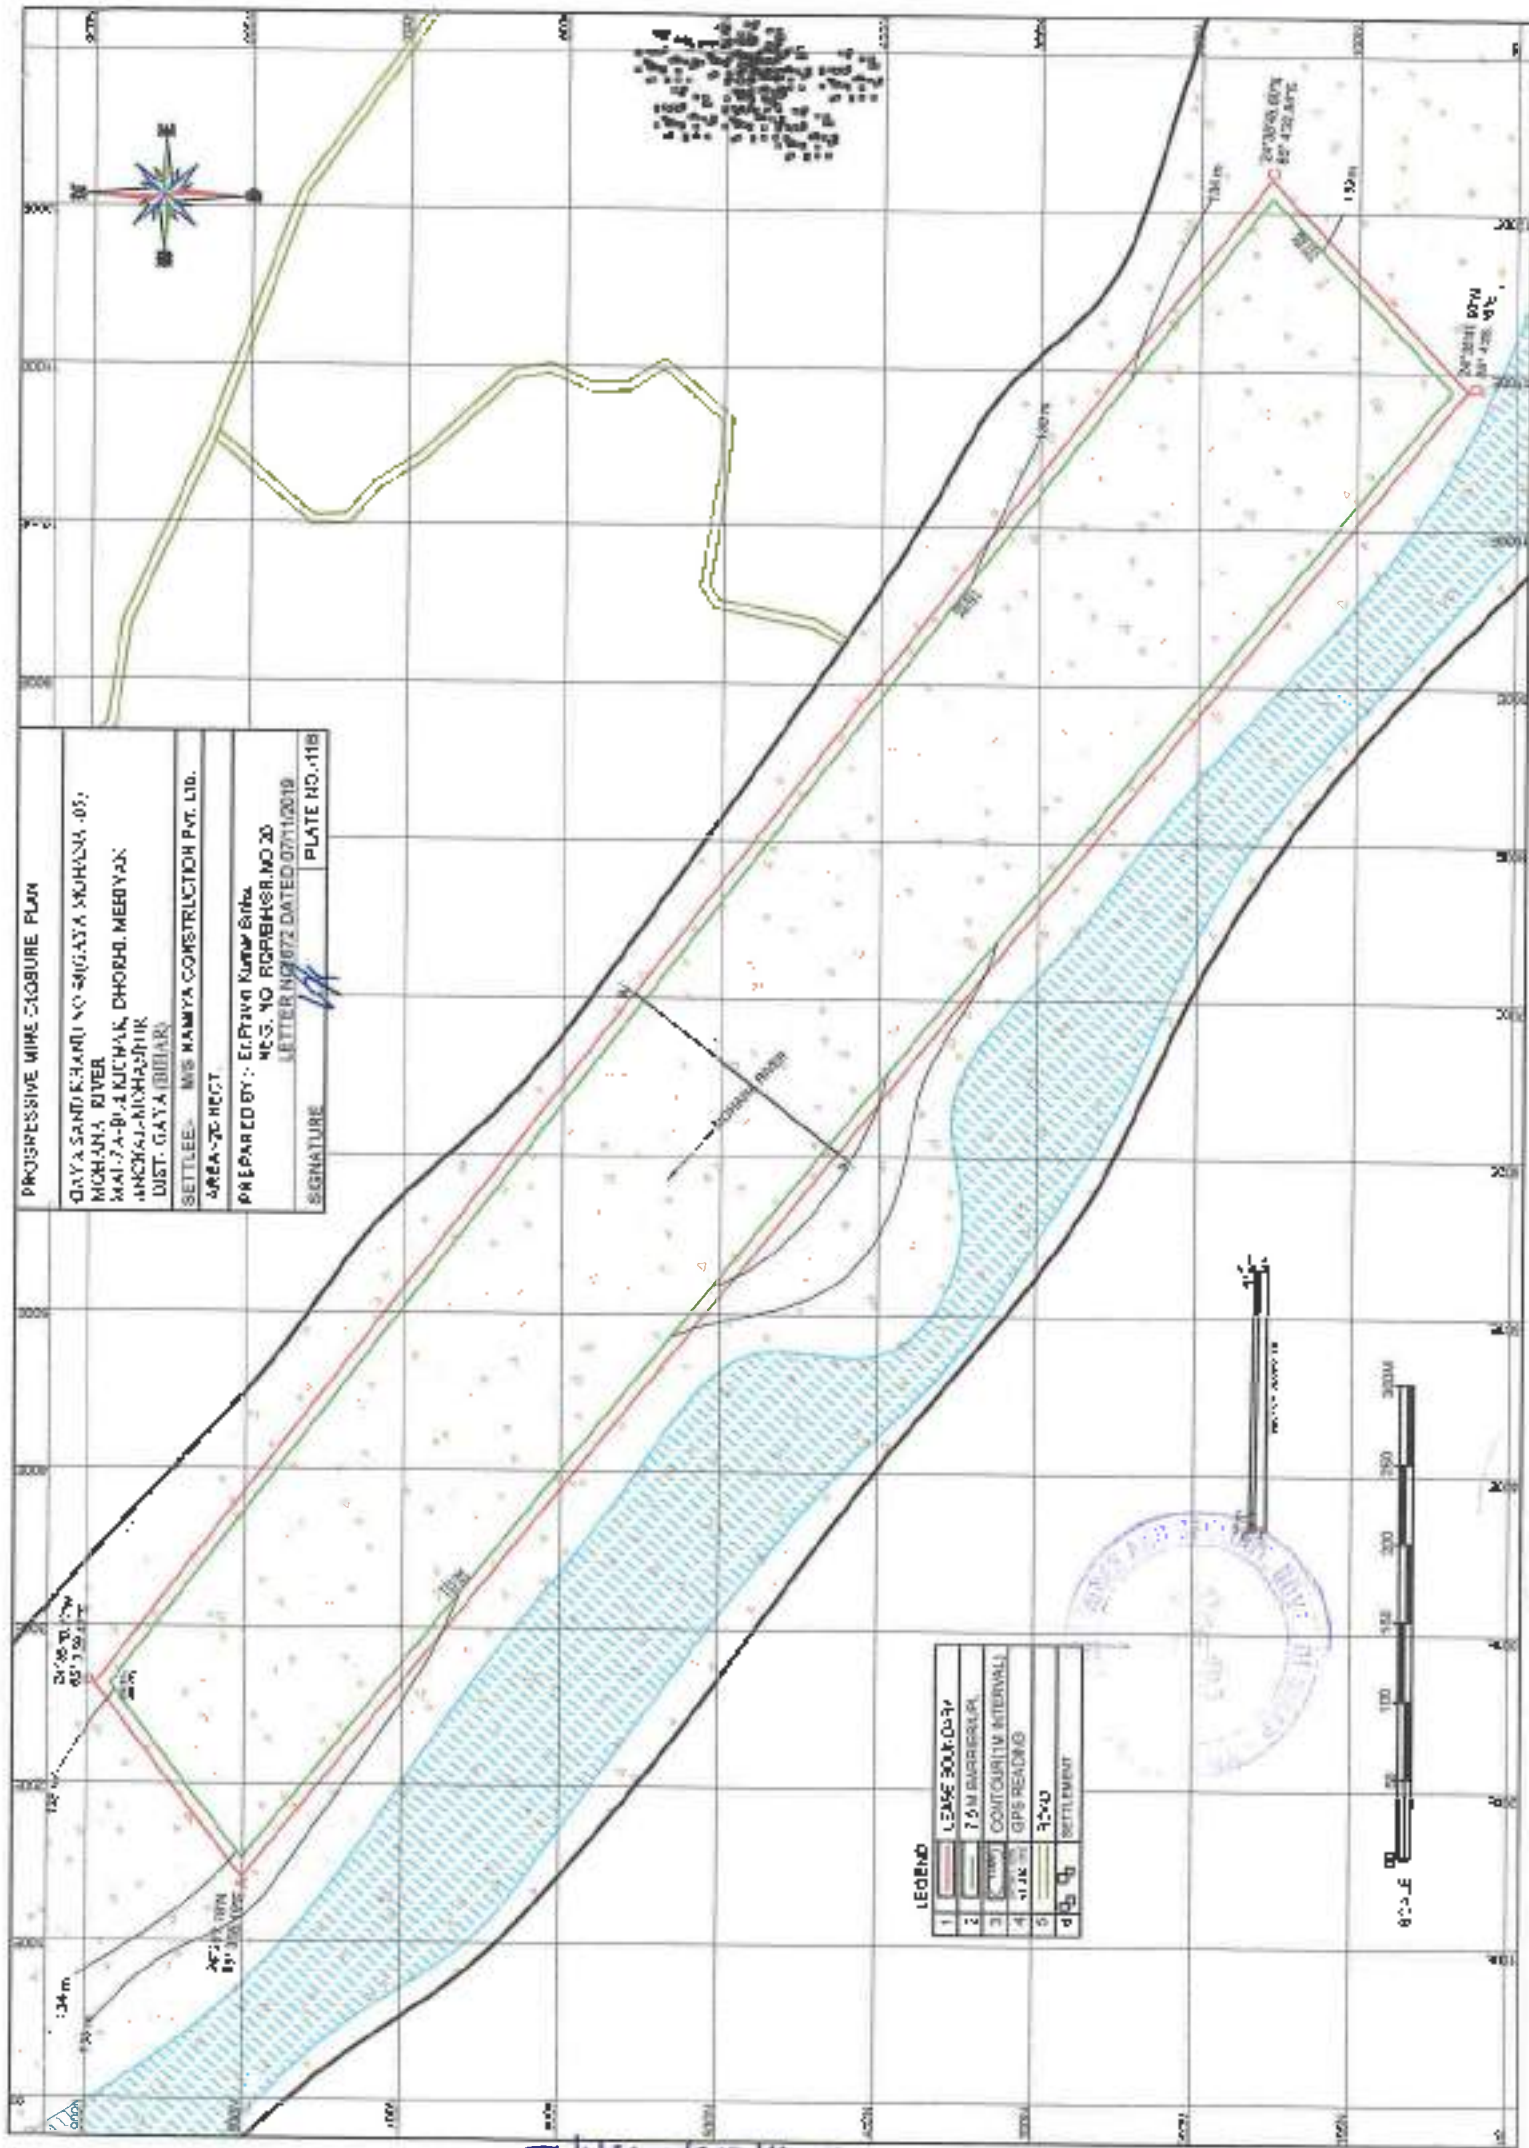

Dharendra Kumar

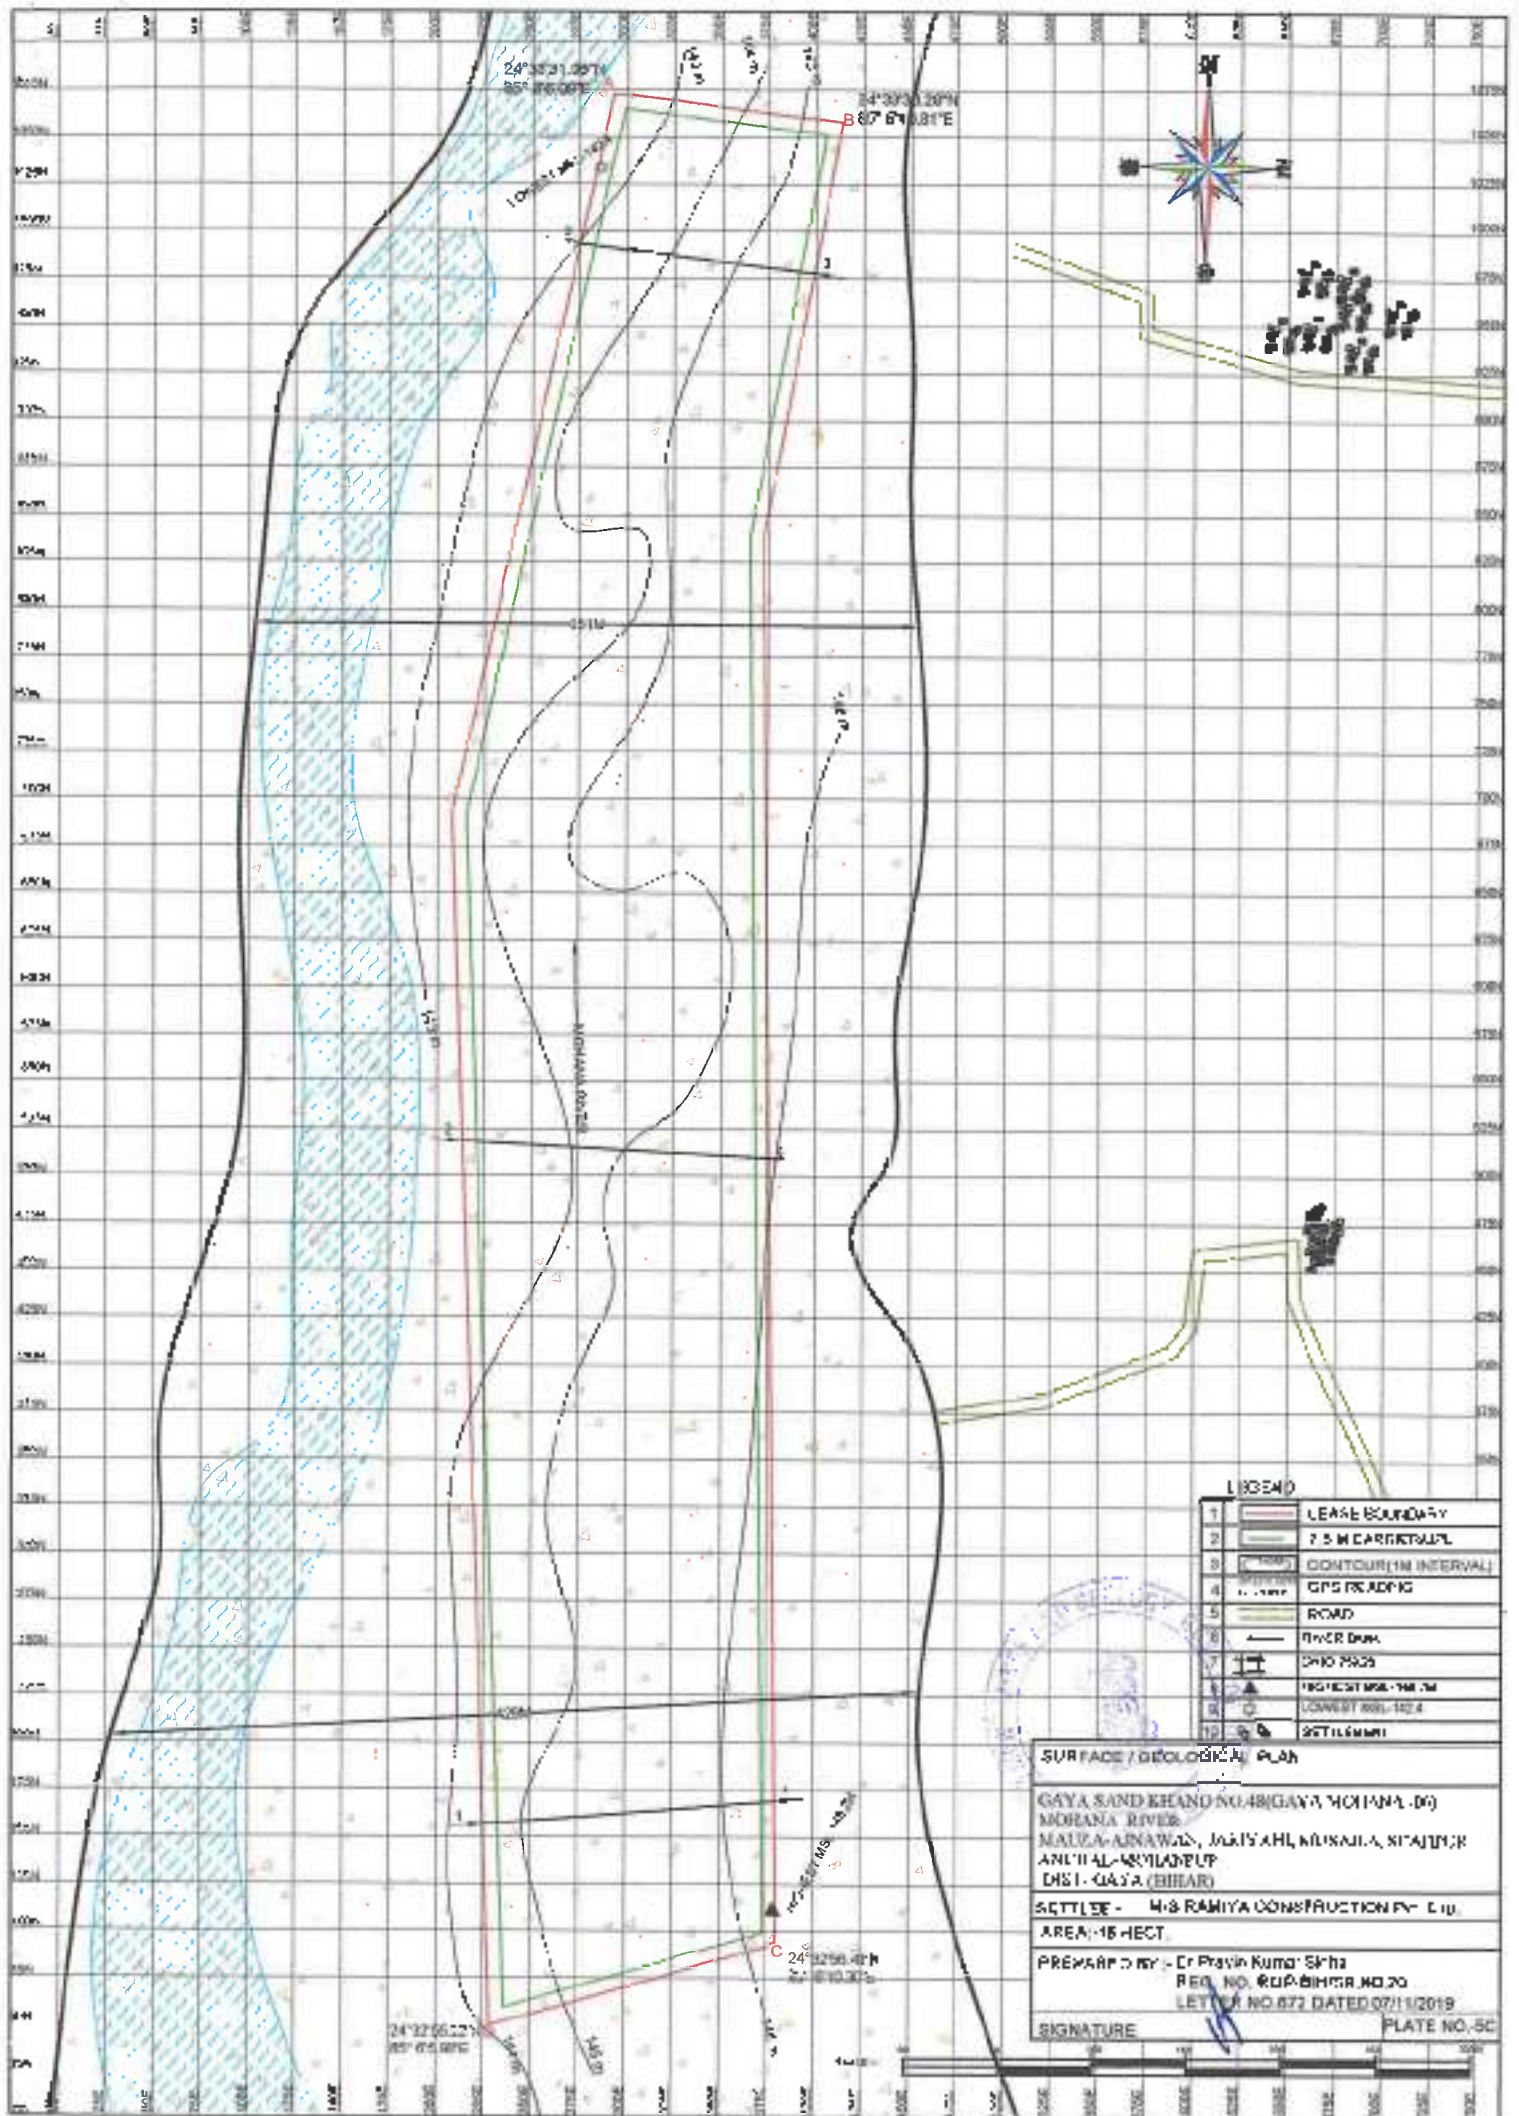

LEGEND

1	LEASE BOUNDARY
2	7.5 M CONTOUR
3	CONTOUR (1M INTERVAL)
4	GPS READING
5	ROAD
6	RIVER DUNE
7	CHD PLOT
8	HIGHEST MSL - 148.7M
9	LOWEST MSL - 142.4
10	SETTLEMENT

SURFACE / GEOLOGICAL PLAN

GAYA SAND LEASE NO. 48 (GAYA MOHANA DO)
 MOREANA RIVER
 NAUSA-ANAWA, JALAYAH, KUSAJIA, NITAJIN, K
 ANULAL-KHILADUP
 DIST - GAYA (BIHAR)

SETTLE - M-8 RAMIYA CONSTRUCTION PVT. LTD.
 AREA - 15 HECT.

PREPARED BY - Dr. Pravin Kumar Singh
 REG. NO. RUP/BIHAR NO. 20
 LETT. NO. 672 DATED 07/11/2019

SIGNATURE _____

PLATE NO. SC _____

Dharmendra Kumar

LB
150M UPL
140M

LB
150M UPL
140M

SECTION ALONG 3-3'

LB
150M UPL
140M

LB
150M UPL
140M

SECTION ALONG 2-2'

LB
150M UPL
140M

LB
150M UPL
140M

SECTION ALONG 1-1'



1	LEASE BOUNDARY(LB)
2	7.5 M BARRIER UPL
3	ROAD
4	PROVED RESERVE(11)
5	PROBABLE RESERVE(122)
6	FEASIBILITY RESOURCE (211)
7	PRE FEASIBILITY RESOURCE (222)

GEOLOGICAL SECTIONS

GAYA SAND KHAND NO.48(GAYA MOHANA -06)
MOHANA RIVER
MAUZA-AJNAWAN, JARIYAH, MUSAILA, SHAHPUR
ANCHAL-MOHANPUR
DIST-GAYA (BIHAR)

SETTLEE:- M/S RAMIYA CONSTRUCTION PVT. LTD.

AREA:-15 HECT.

PREPARED BY :- Er.Pravin Kumar Sinha


REG. NO. RQP/BIH/SR.NO.20

LETTER NO.672 DATED 07/11/2019


SIGNATURE

Handwritten signature


PLATE NO.-6C

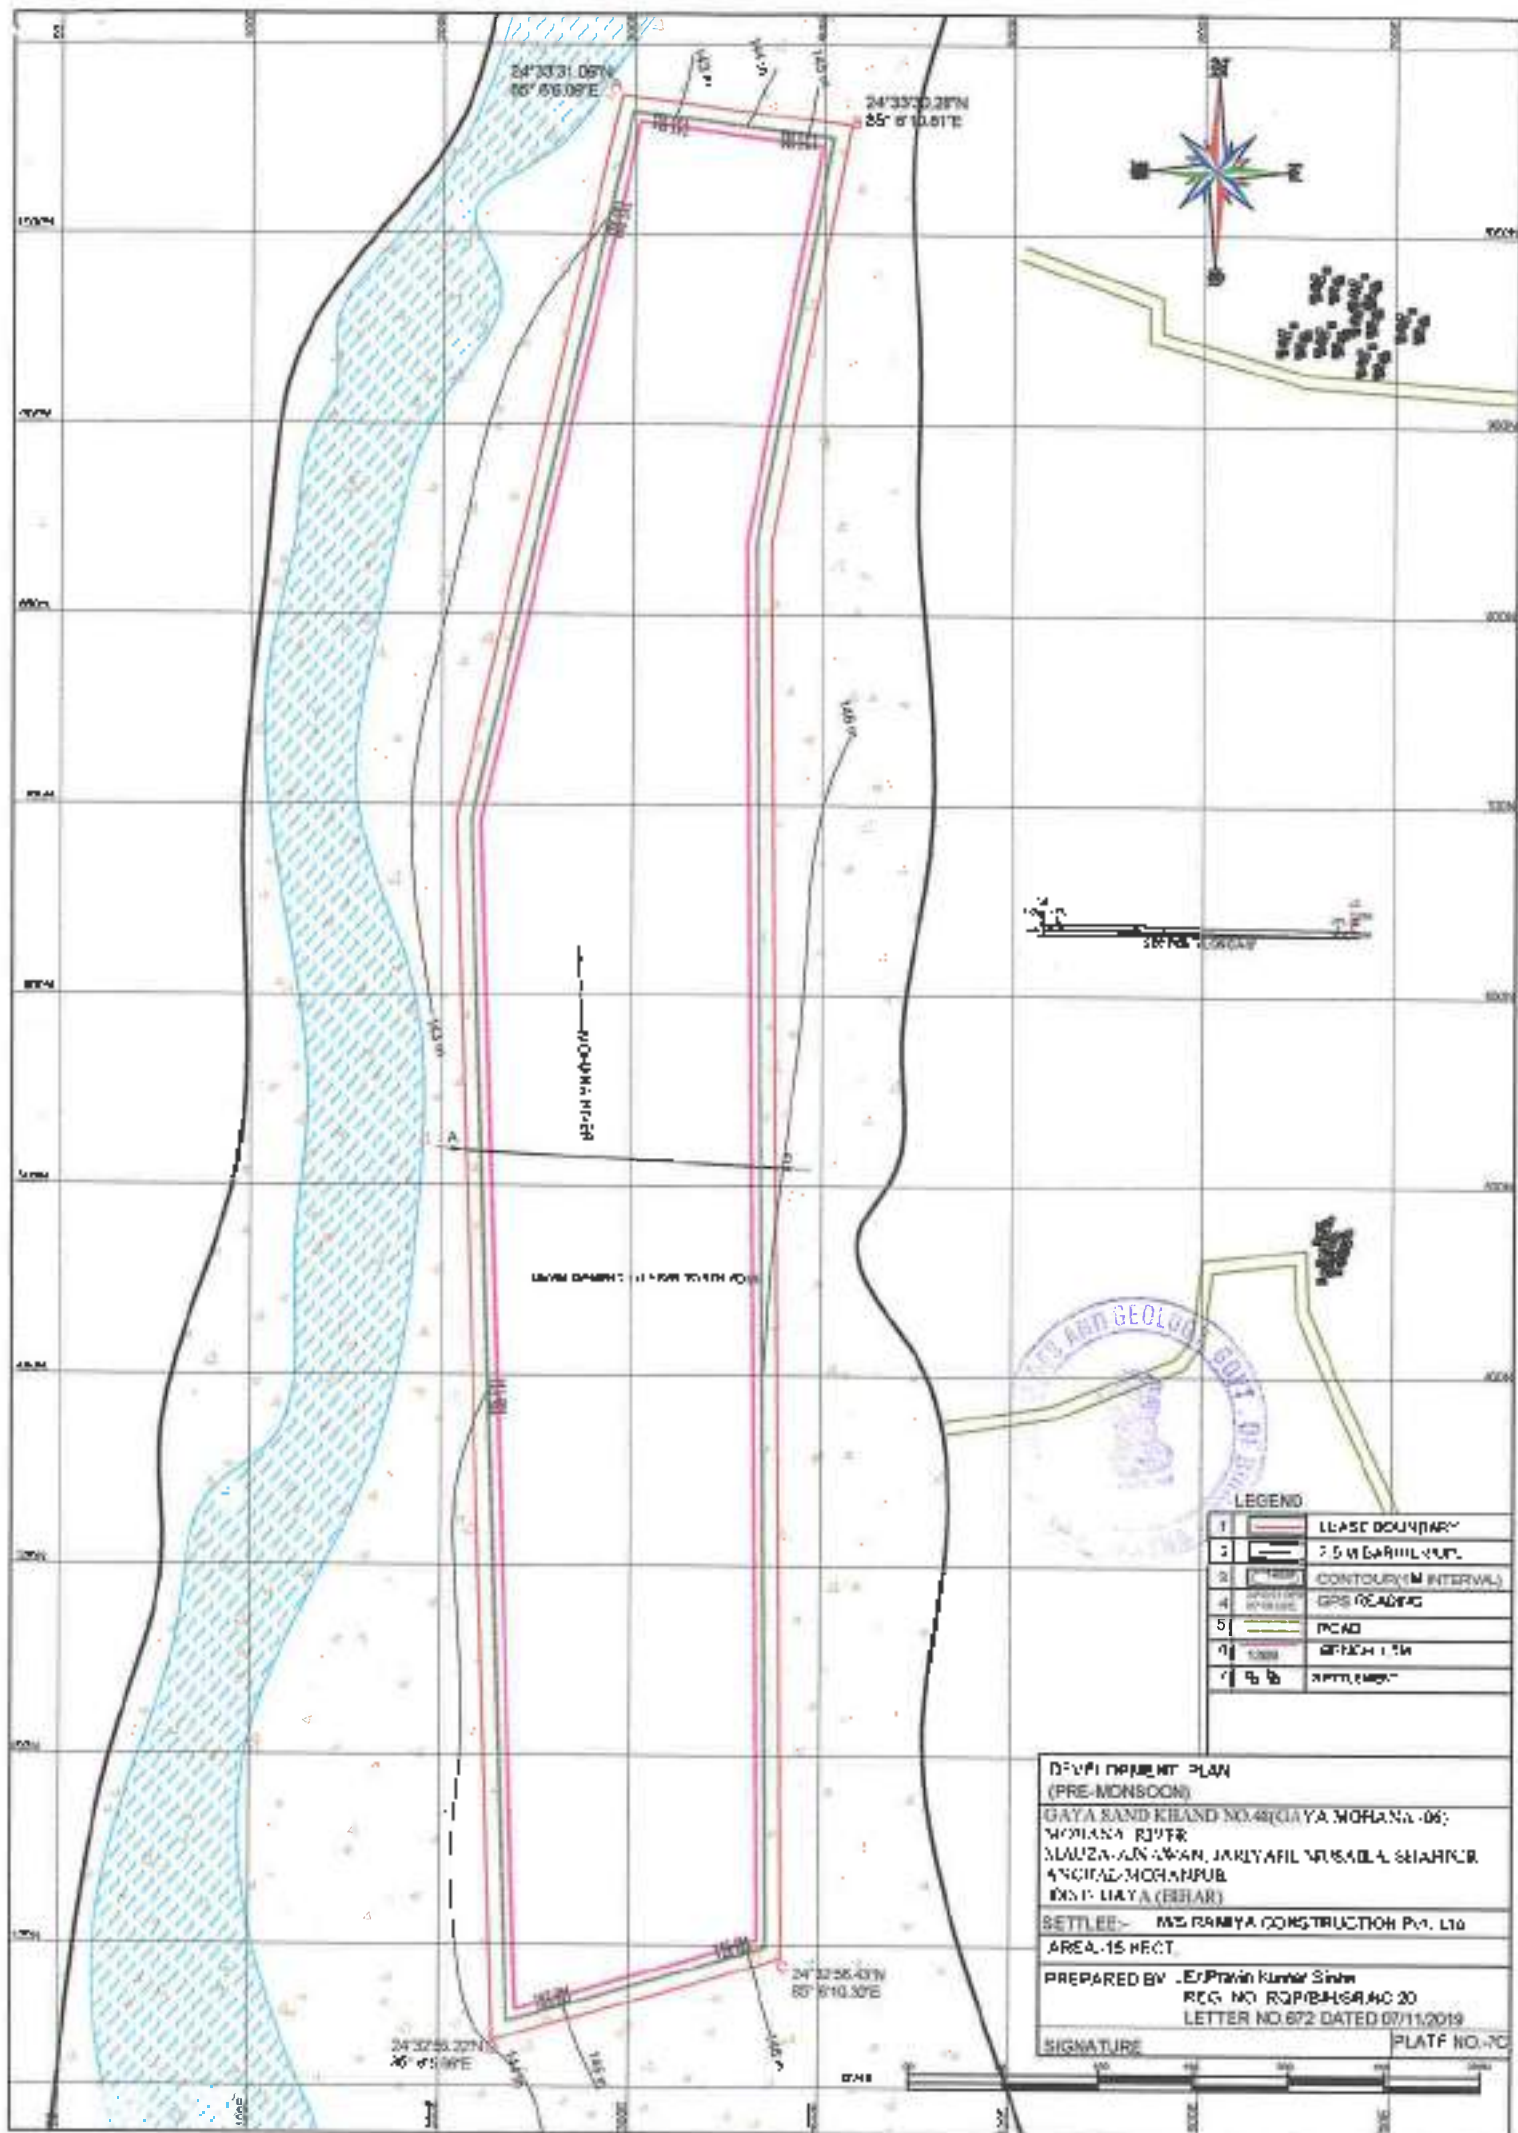



Handwritten signature/initials at the bottom of the page.

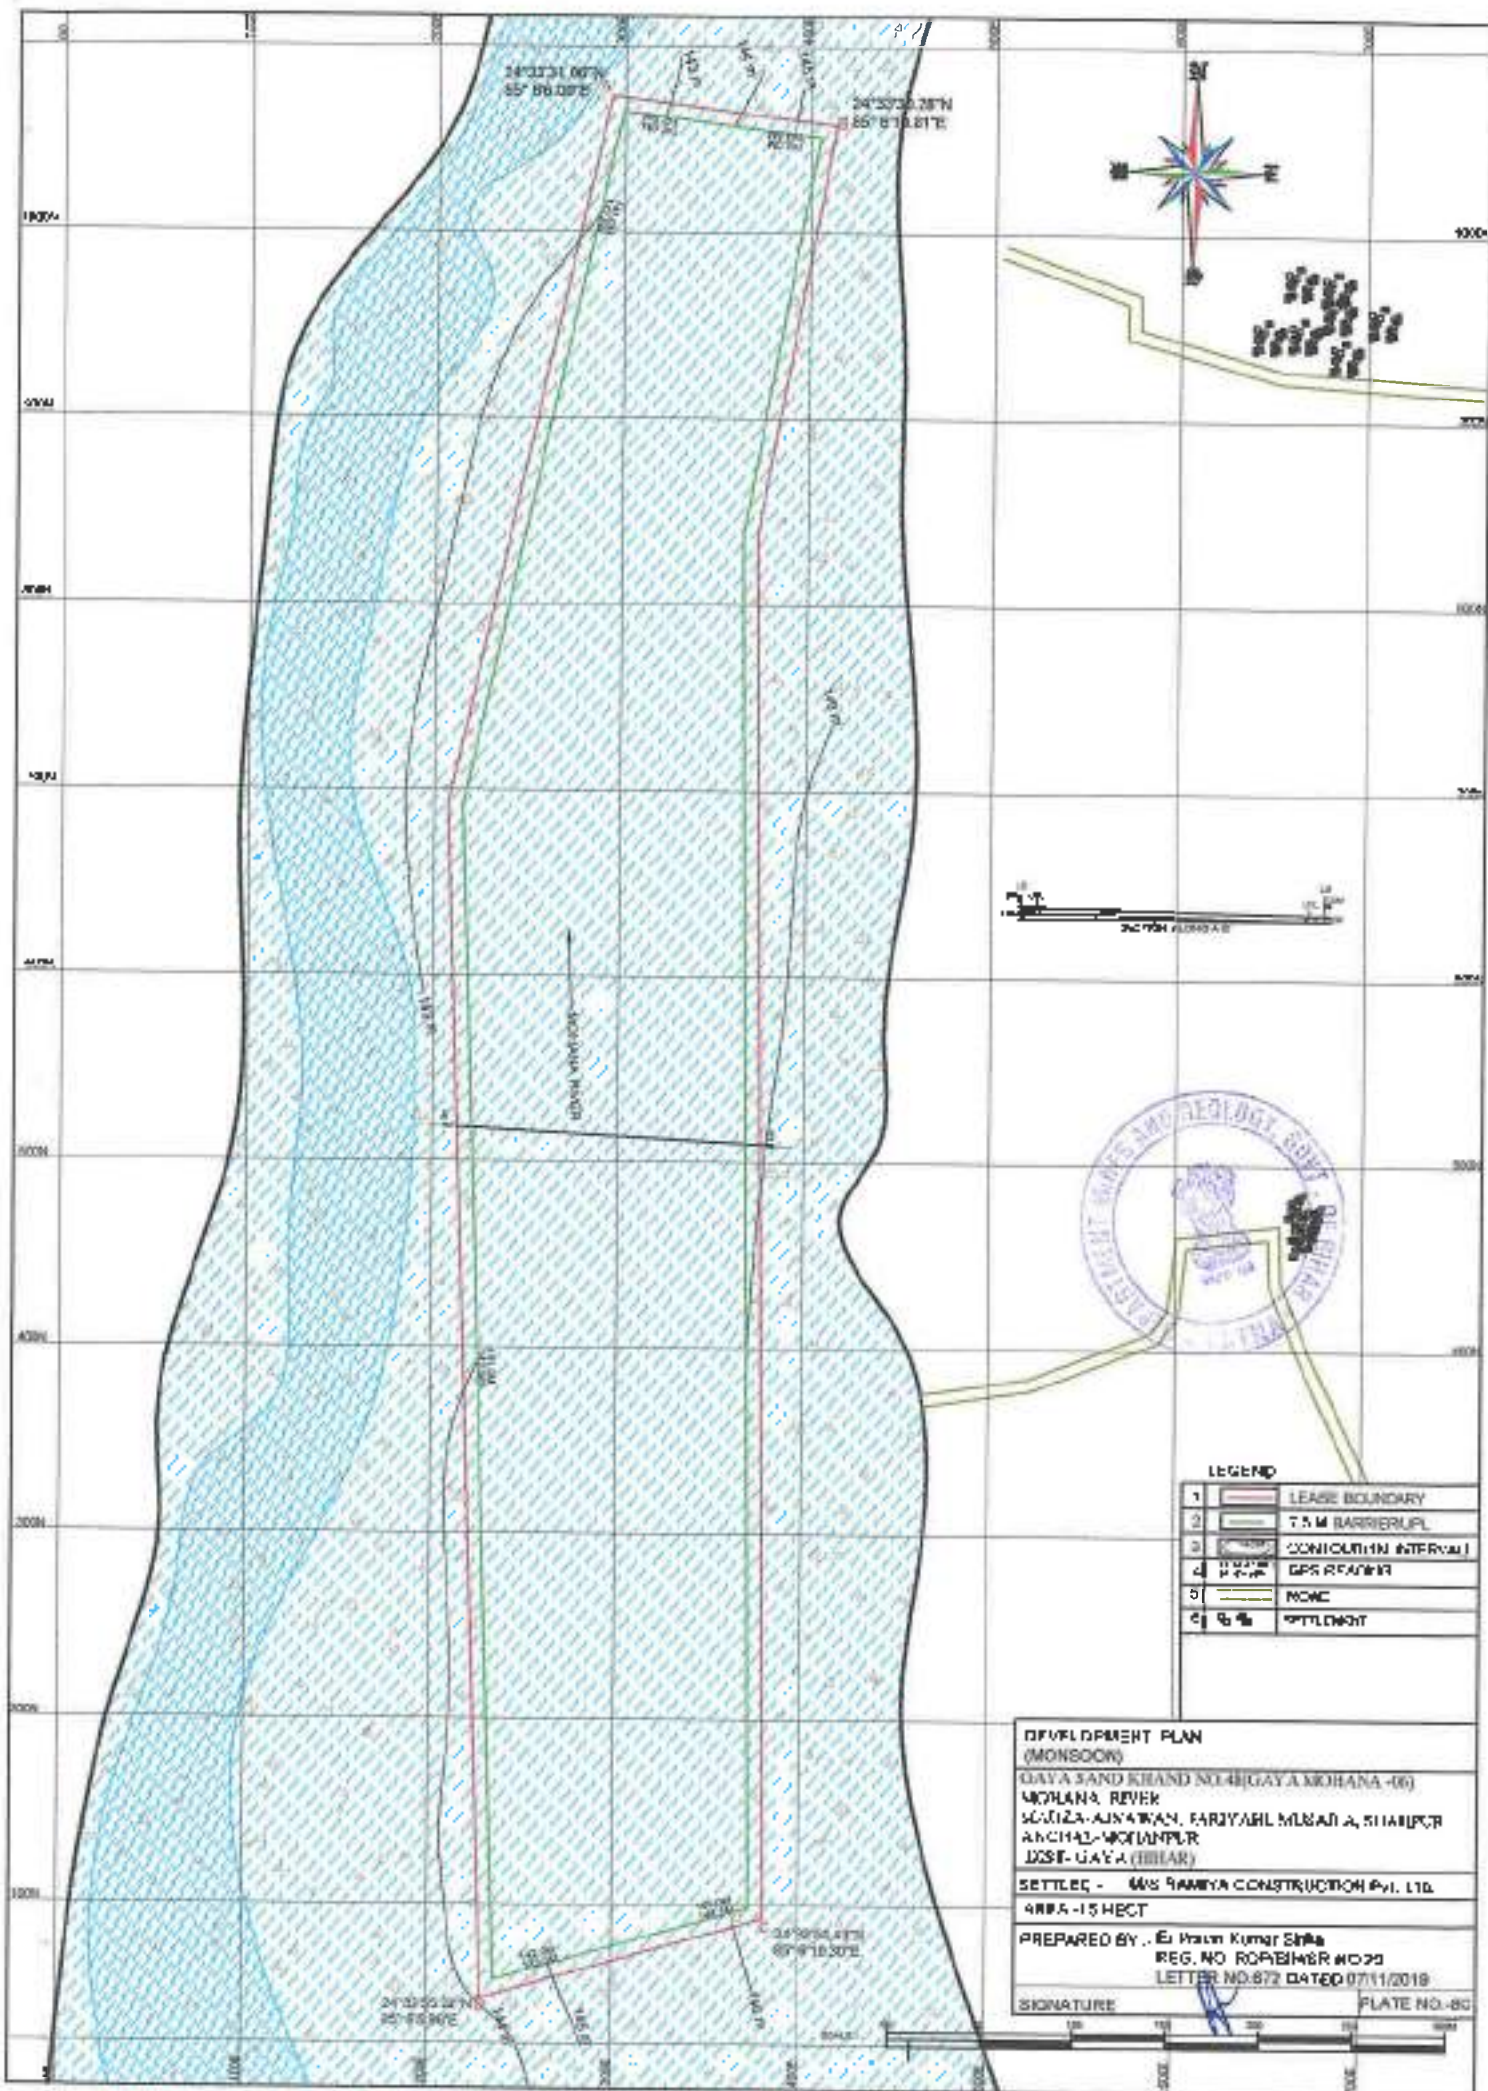

Dharmendra Kumar

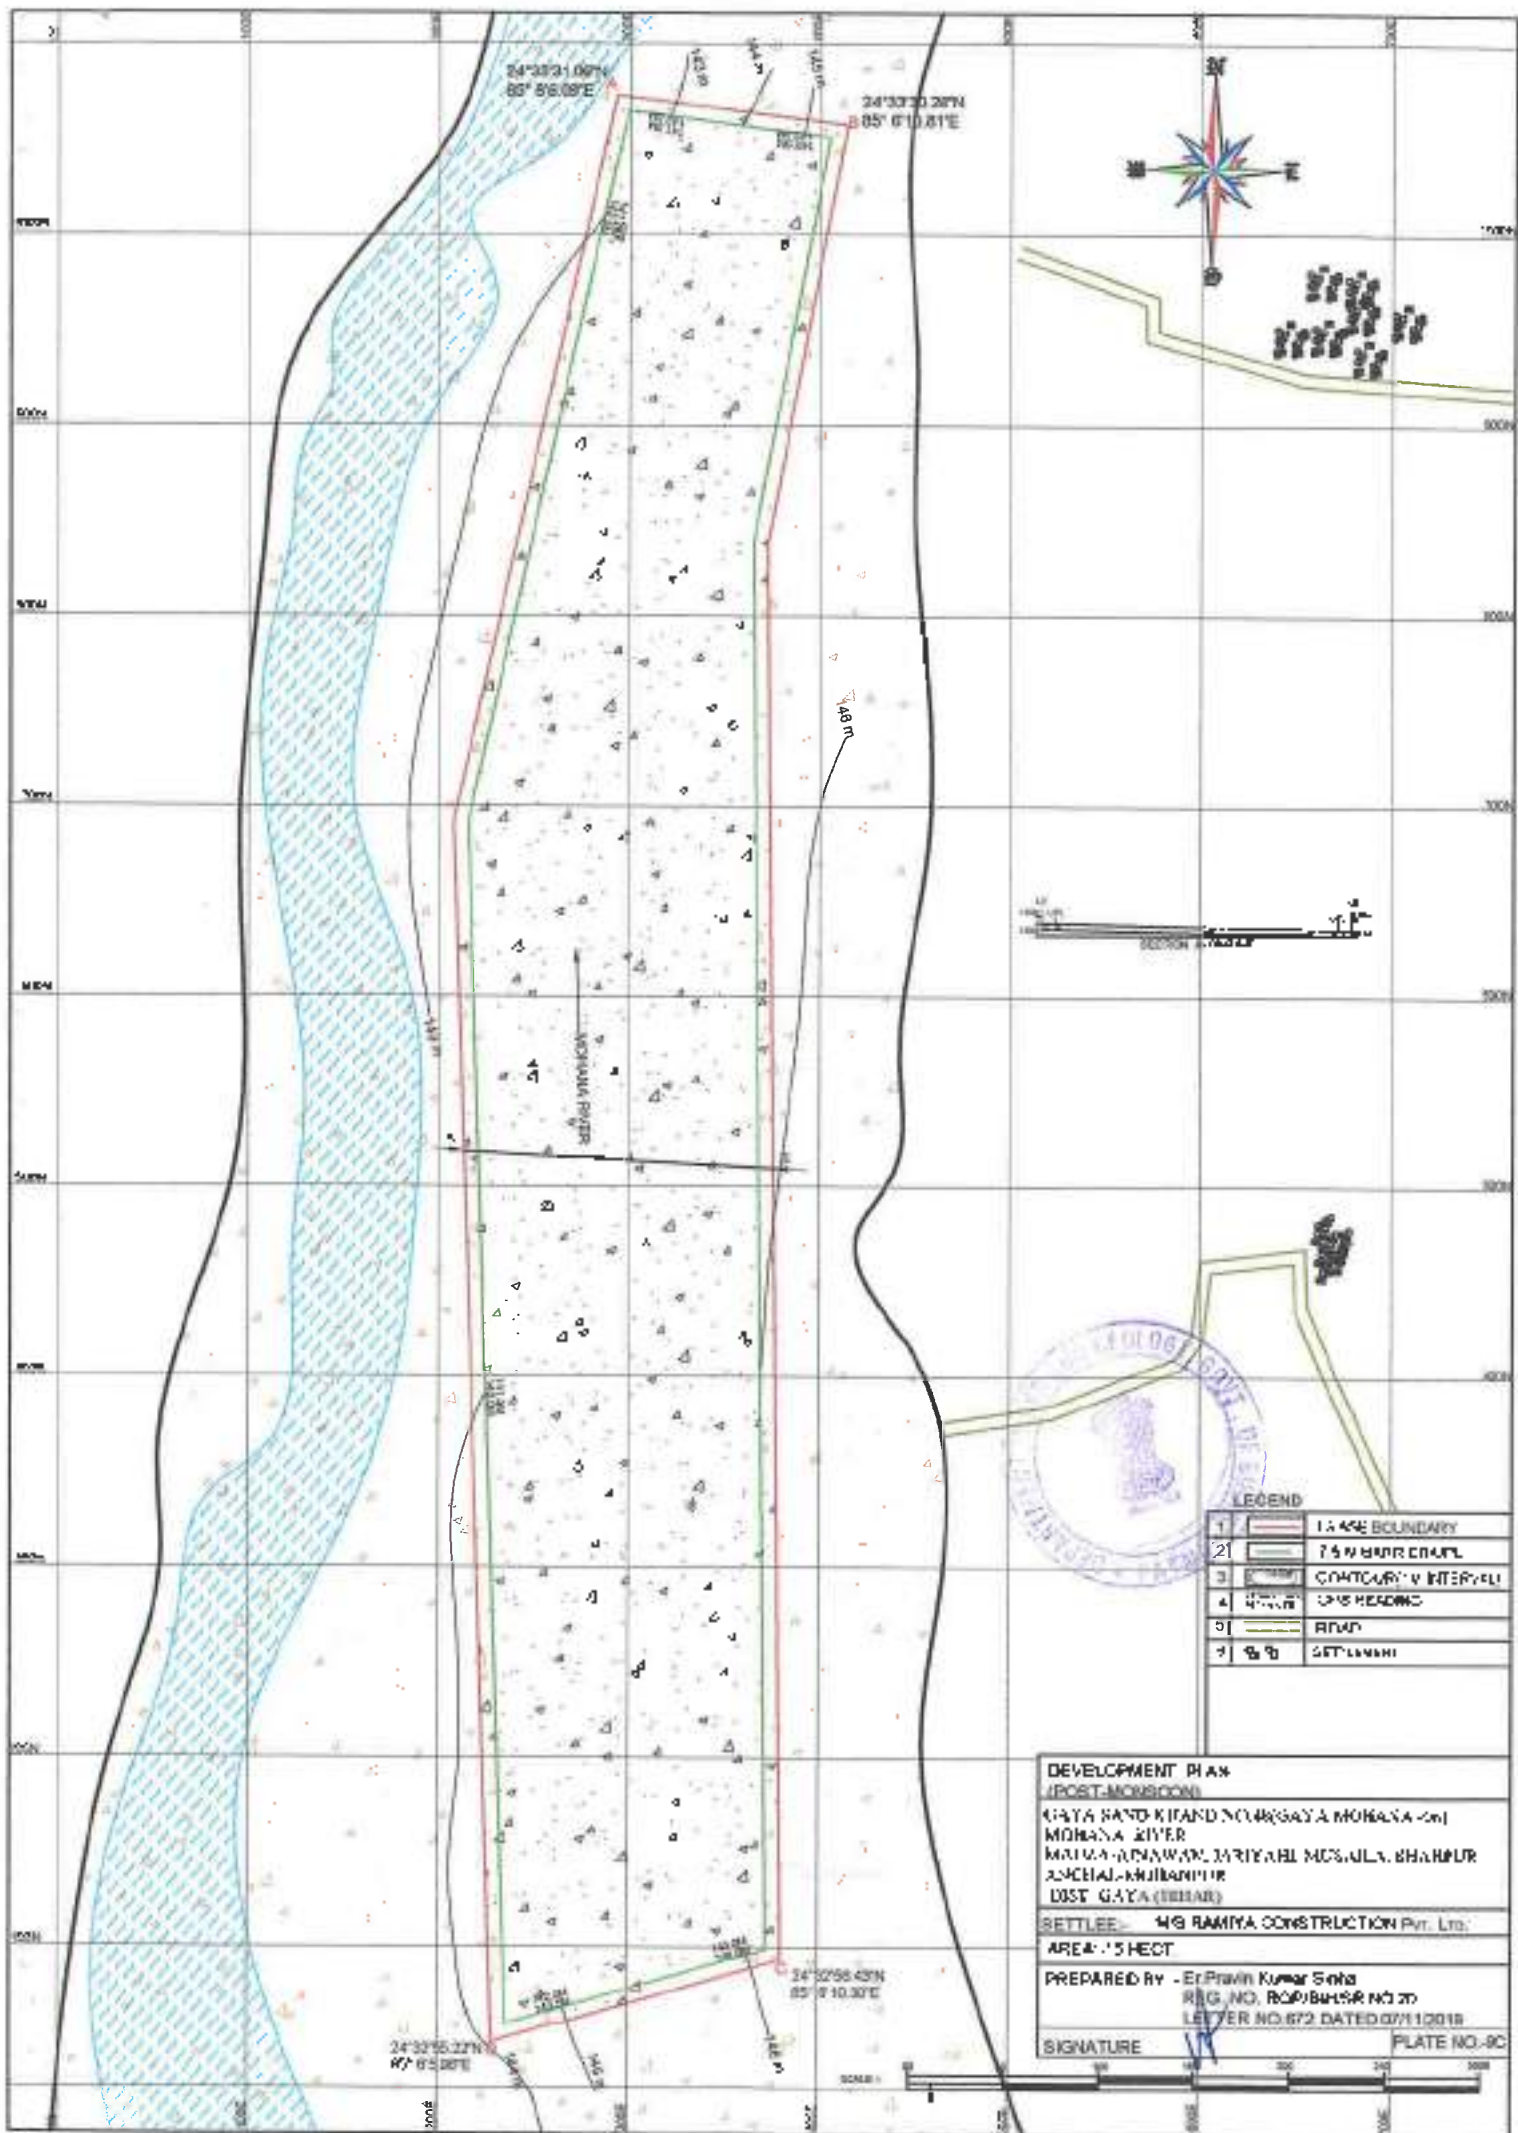

Dhruvendra Kumar

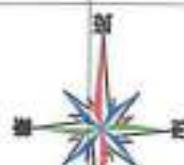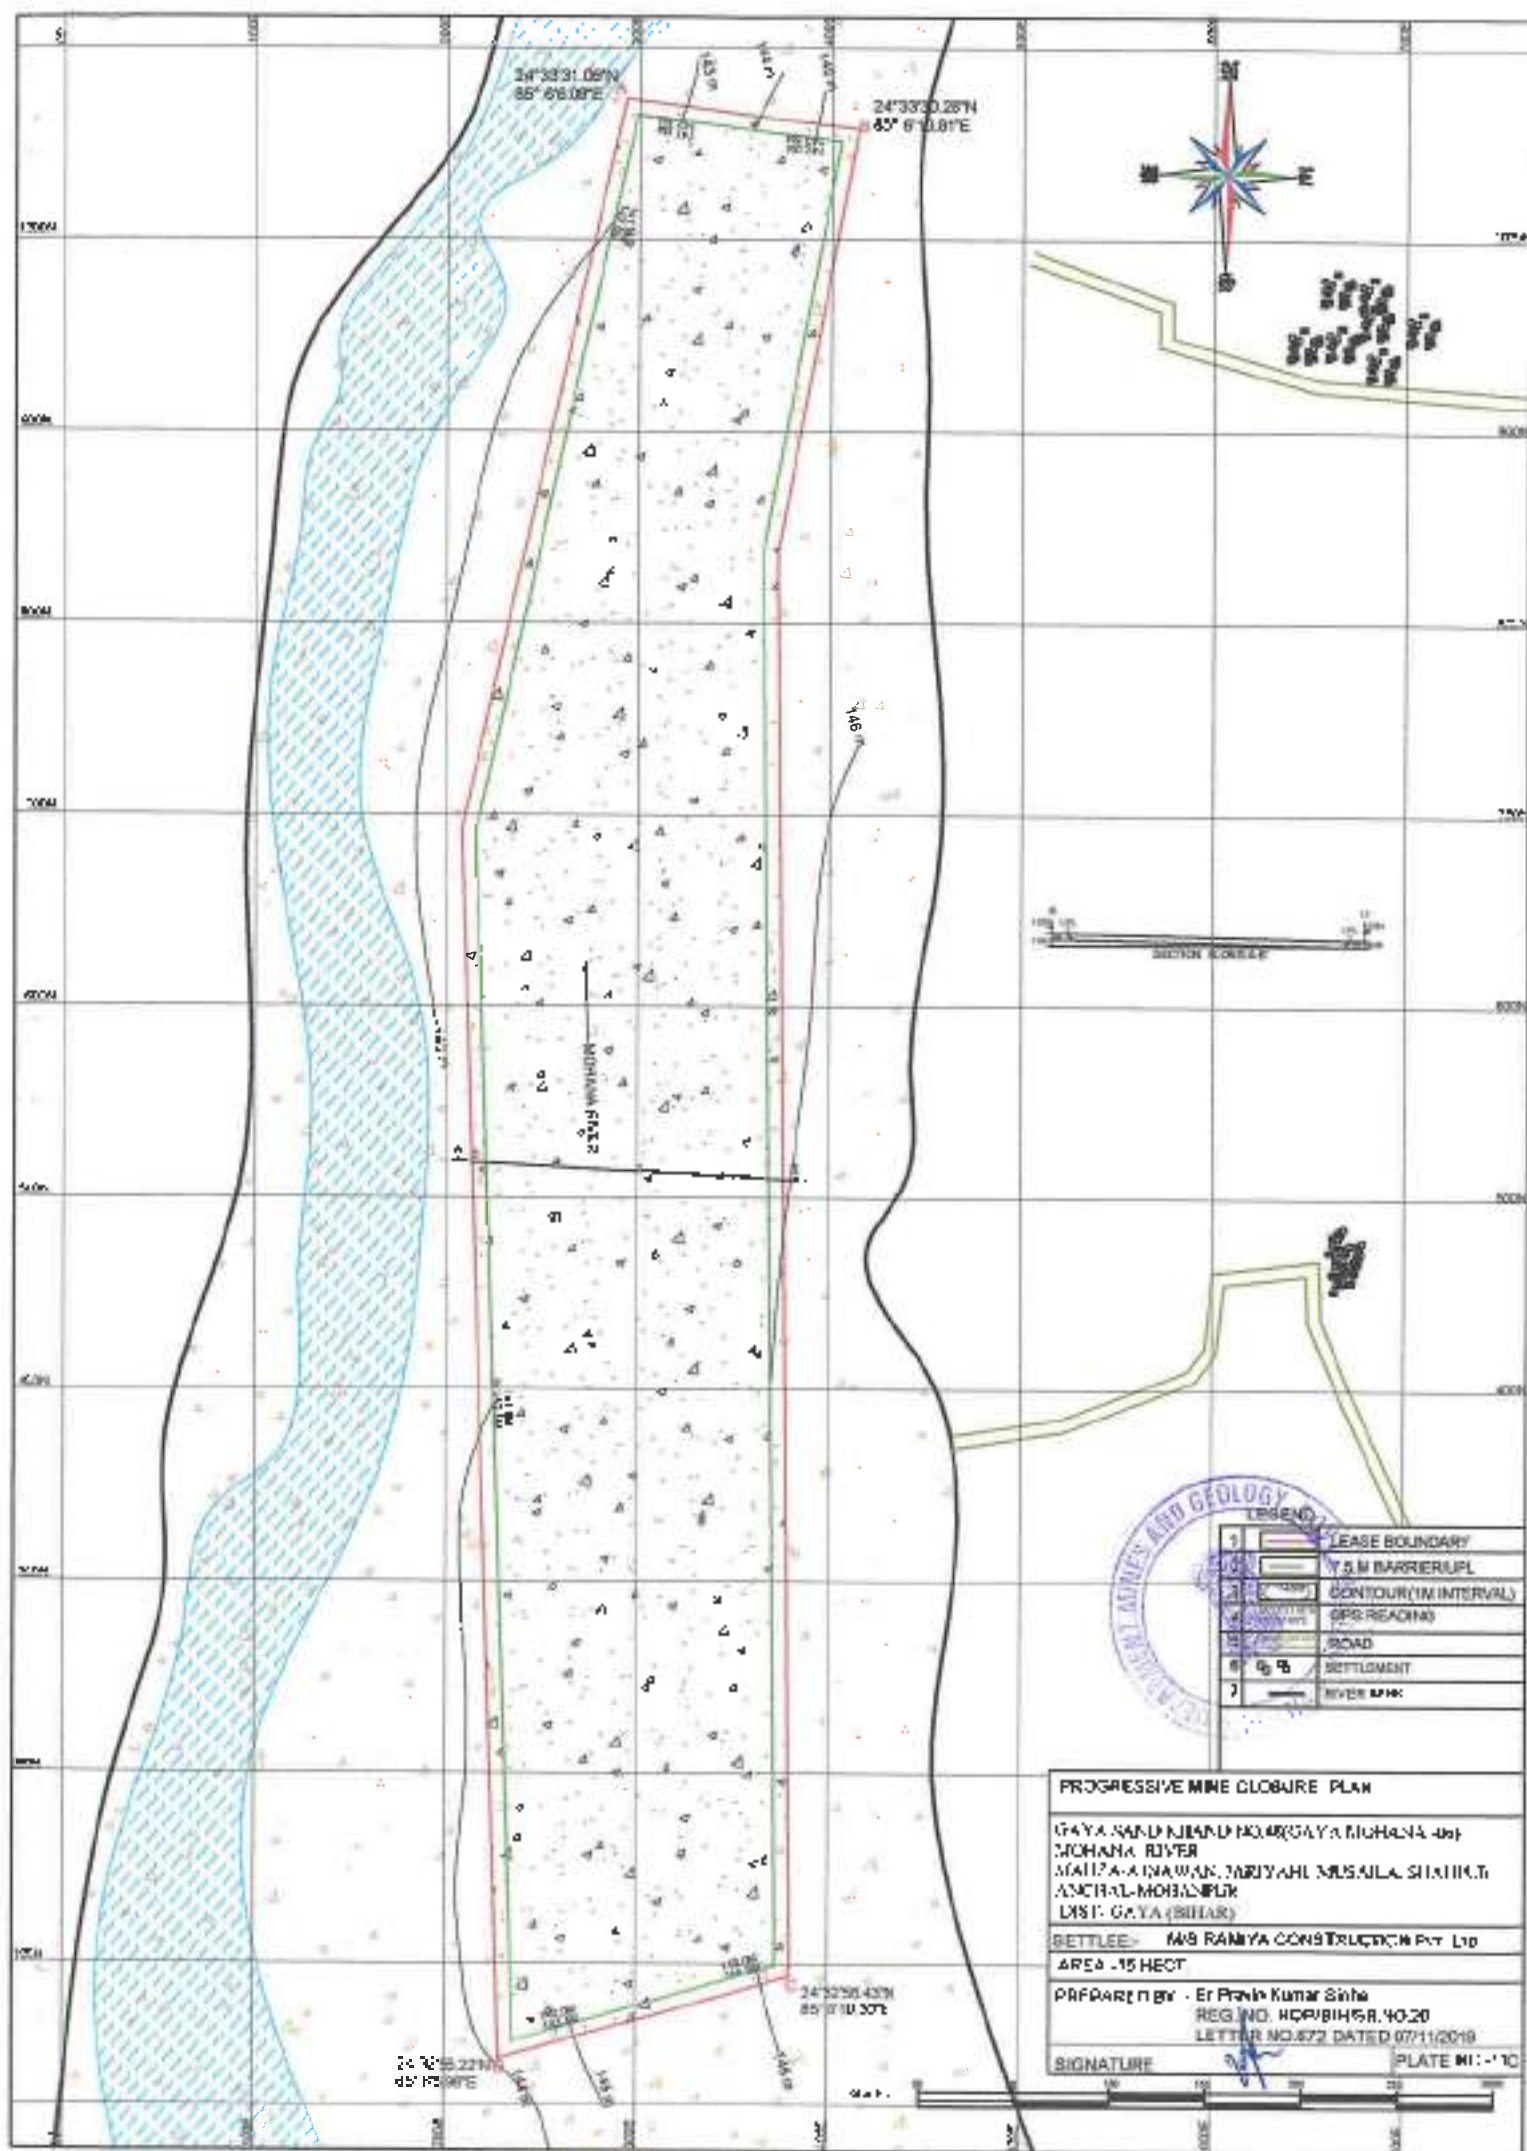

LEGEND	
1	LEASE BOUNDARY
2	5 M BARRIER
3	CONTOUR (1M INTERVAL)
4	SETTLEMENT
5	GPS READING
6	ROAD
7	RIVER

PROGRESSIVE MINE GLOBARE PLAN

GAYA SAND NEAR MOHANA (GAYA MOHANA-40)
 MOHANA RIVER
 MOHANA SANDWASH, JARUWARI, MUSAILA, SIKHAR
 ASHOK MOHANA
 DIST: GAYA (BIHAR)

SETTLEE: M/S RAMYA CONSTRUCTION PVT. LTD.
 AREA: 15 HECT.

PREPARED BY: Dr. Pratik Kumar Singh
 REG. NO. HCP/BIH/58.40.20
 LETTER NO. 672 DATED 07/11/2019

SIGNATURE: *[Signature]* PLATE NO.: 10

Dr. Pratik Kumar Singh


Unrecorded Plan

Image © 2022 Airbus

Google Earth
Banka ११२

ROUTE MAP
PLATE NO.-2
SAND MINING PROJECT
MAJUA- ITWAN, SARANCHAK, BULKICHAK, DHORI, MEHIYAN, AJNAWAN, JARIYAH, MUSAILA & SHAHPUR, ANCHAL- MOHANPUR, DIST - GAYA, (BIHAR).
SETTLEE- M/S RAMIYA CONSTRUCTION PRIVATE LIMITED
PREPARED BY:- PRAVIN KUMAR SINHA
REGD. NO.- ROP/BIH/SR.NO.20
LETTER NO.-4521 DATED 30.11/2022
SIGNATURE :

BLOCK-48 (GAYA MOHANA-04/GAYA MOHANA-05)

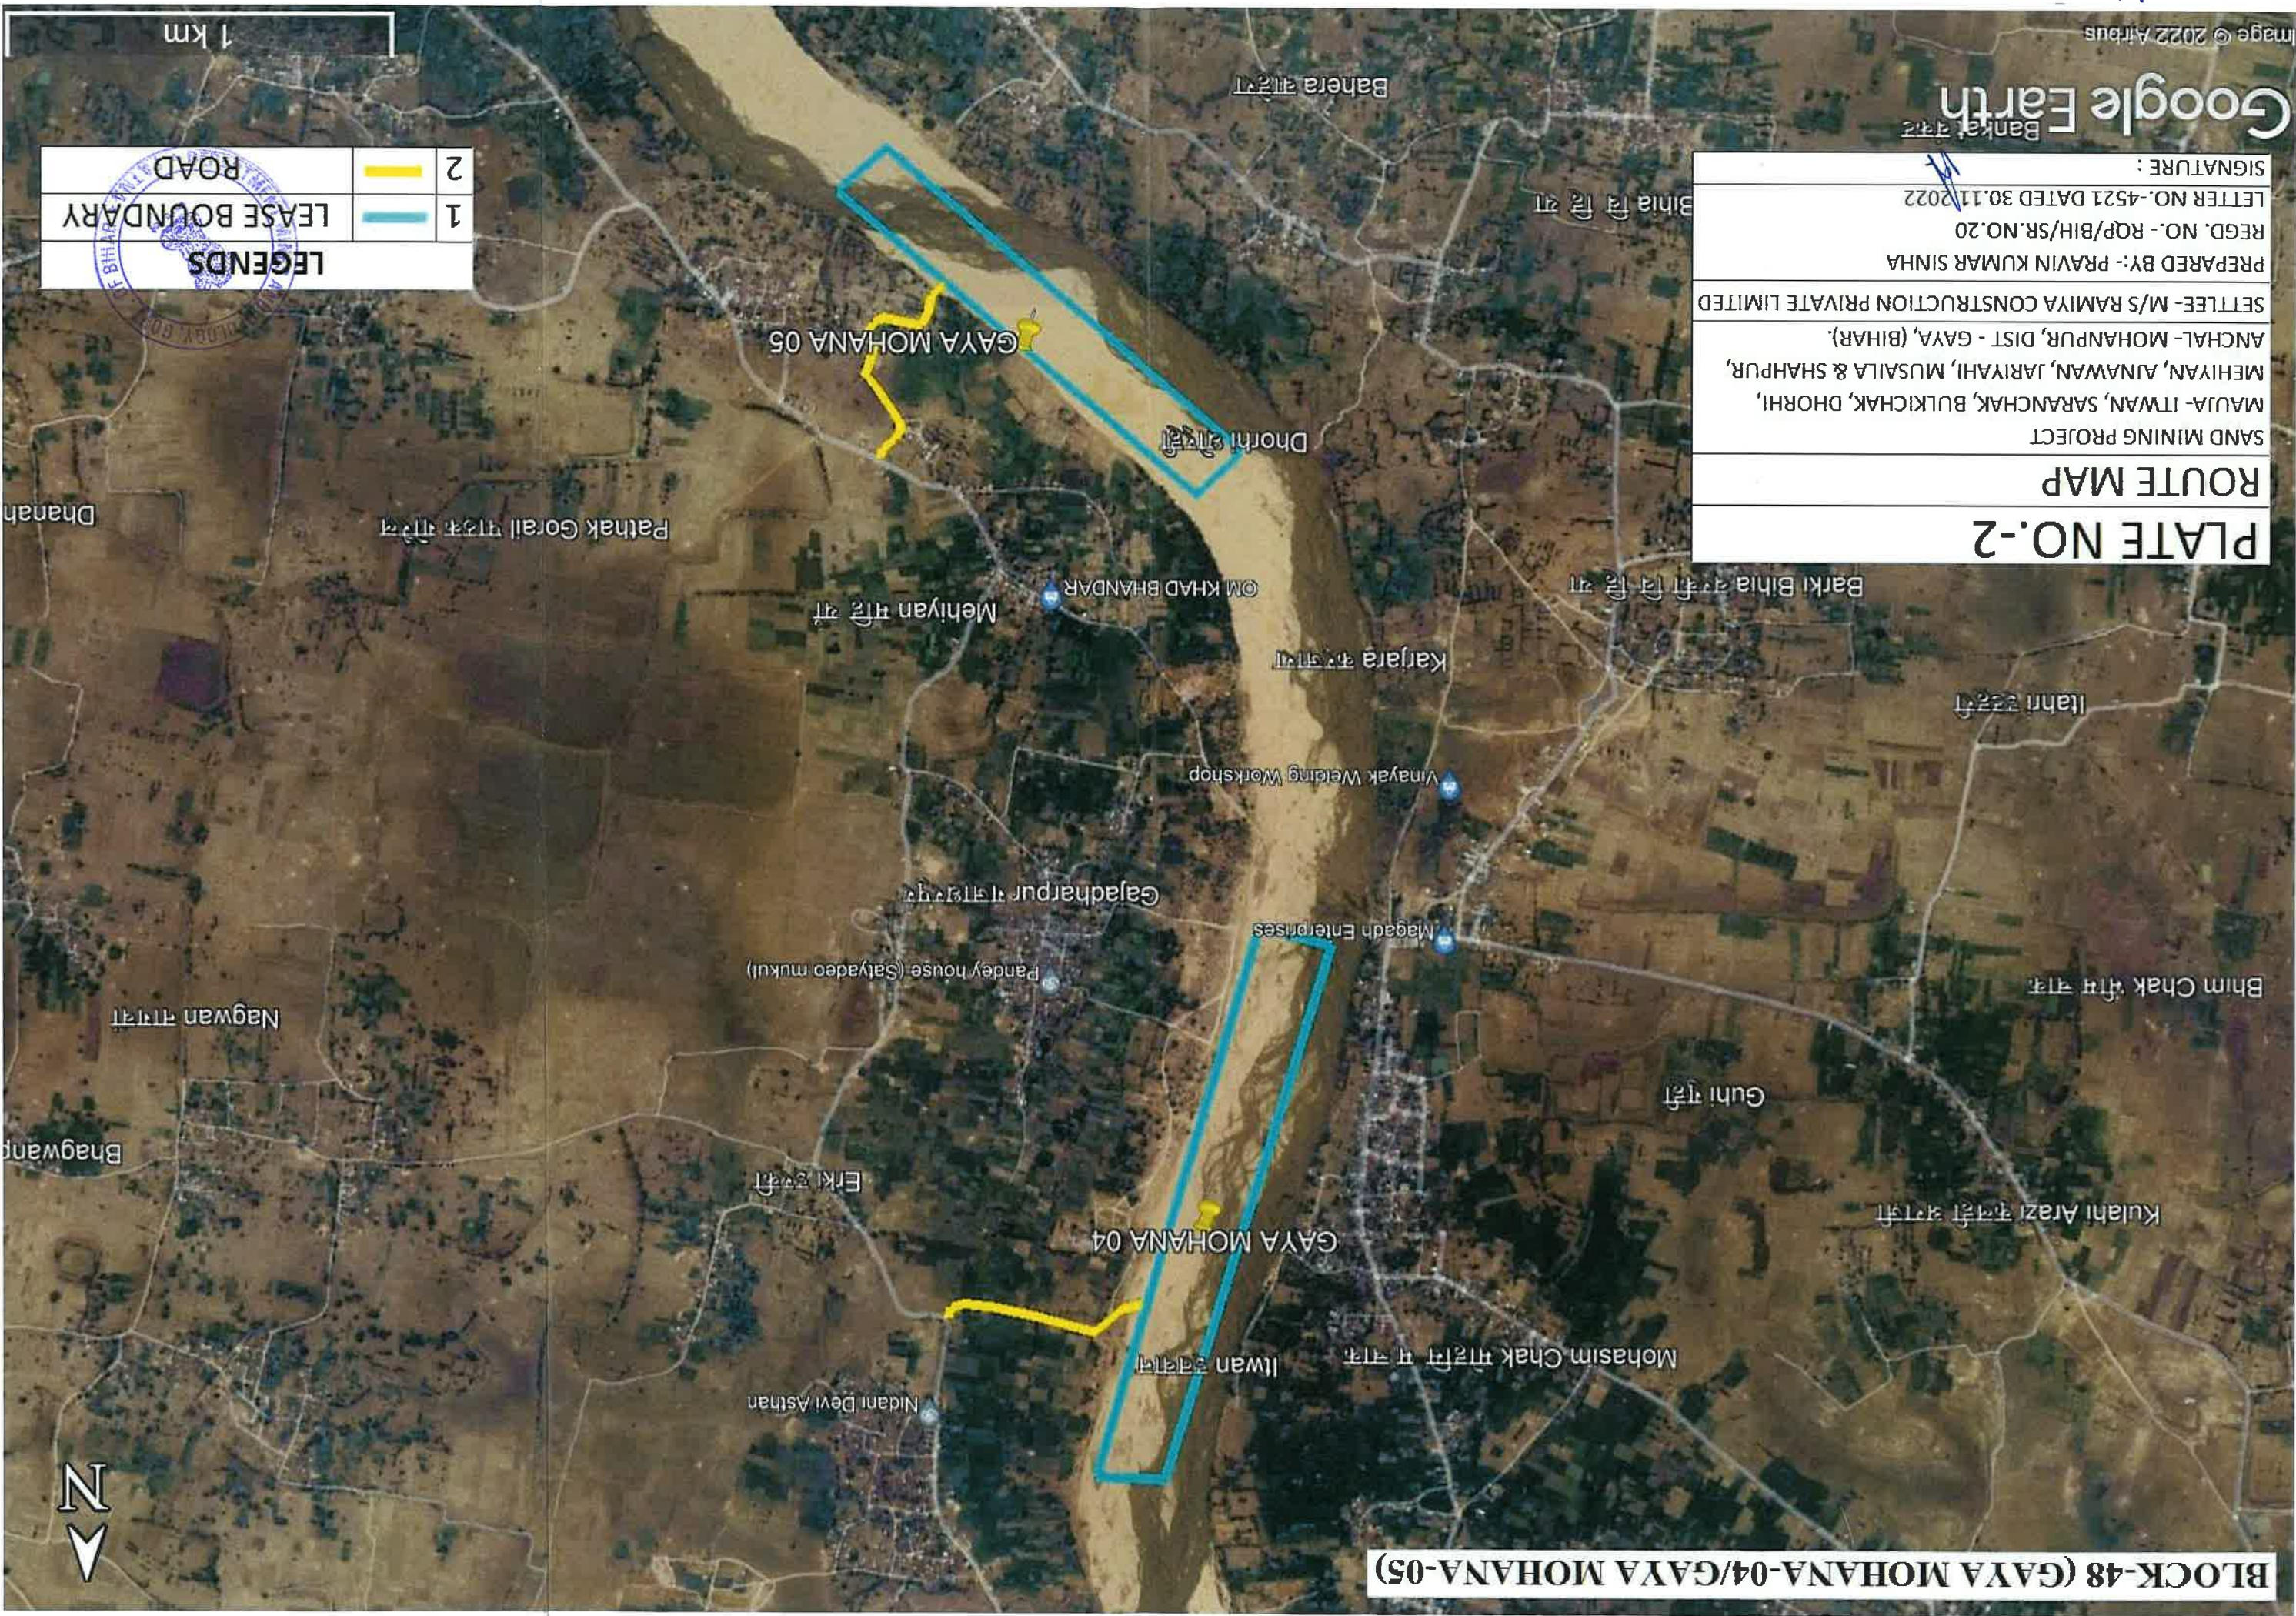

LEGENDS
1 LEASE BOUNDARY
2 ROAD



Pravin Kumar

Image © 2022 Airbus

Google Earth

SIGNATURE :

LETTER NO.-4521 DATED 30.11.2022

REGD. NO.- RQP/BIH/SR.NO.20

PREPARED BY:- PRAVIN KUMAR SINHA

SETTLEE- M/S RAMIYA CONSTRUCTION PRIVATE LIMITED

ANCHAL- MOHANPUR, DIST - GAYA, (BIHAR).

MEHIYAN, AJNAWAN, JARIYAH, MUSAILA & SHAHPUR,

MAUJA- ITWAN, SARANCHAK, BULKICHAK, DHORHI,

SAND MINING PROJECT

ROUTE MAP

PLATE NO.-2

BLOCK-48 (GAYA MOHANA-06)

Khutaura गाँव

Shahpur गाँव

BABA MART-shahpur

Musaila गाँव

Singh Store musaila

ROUNAK SRINGAAR STORE

Falgu River

GAYA MOHANA 06

Jarlahi गाँव

Devi mandir

900 m

LEGENDS

2		ROAD
1		LEASE BOUNDARY




CONTOUR INTERVAL = 20 METRES

1:50,000

1 cm = 1 km

0 1 2 3 Kilometres

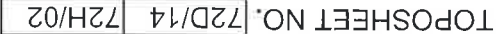

SIGNATURE

AREA:-27+20+15=62 HECT.	PREPARED BY :- Er.Pravin Kumar Sinha	REG. NO. RQP/BIH/SR.NO.20	LETTER NO.3825 DATED 07/11/2019	SIGNATURE	PLATE NO.-2
-------------------------	--------------------------------------	---------------------------	---------------------------------	-----------	-------------

SETTLEE:- M/S RAMIYA CONSTRUCTION PVT. LTD.

MOHANA RIVER
MAUZA-TWAN , SARANCHAK,BULKICHAK, DHORHI,
MEHIYAN, AJNAWAN, JARIYAH, MUSAILA, SHAHPUR
ANCHAL-MOHANPUR
DIST- GAYA (BIHAR)

GAYA SAND KHAND NO.48(GAYA MOHANA-04/05/06)

KEY PLAN



Power line: with pylons surveyed; with poles unsurveyed

Hospital, Dispensary, Veterinary: Hospital / Dispensary

Spaced names: administrative; locality or tribal KIKRI
NAGA

1991-1992
1993-1994
1995-1996
2733-2734
27

Post office, Telegraph office, Overhead tank 1

Bench-mark: geodetic; tertiary; canal BM 63-3 BM 63-3

documentary pillars surveyed; unobserved: ■

district, subdivision, town or village, forest

ရတနာသမ္ဗုဒ္ဓ : ရတနာသမ္ဗုဒ္ဓ : စန္ဒာ “

Arises: cultivated; wooded. Surveyed tree

Palms: palm tree, other, Plantain, Conifer, Bamboo, Other trees . . .

Min. Vine on trellis. Grass, Scud.

Temple, Chhetri, Church, Mosque, Idgah, Tomb, Graves

Huts: permanent temporary, Tower, Antiquities

1. 2014年12月31日，公司总资产为1,000,000,000.00元，归属于上市公司股东的净资产为500,000,000.00元。

Contours with sub-features. Rocky slopes, cliffs

Mineral line or tramway. Kilm. Cutting with tunnel.

20 RS

Embankments: road or rail; tank. Broken ground

Wells: lined; unlined. Tube-well. Spring. Tanks: perennal; dry. ...

Rivers: dry with water channel; with island & rocks. Tidal river.

Dams: masonry or rock-filled; earthwork Weir


Streams: with track in bed; underlined Canal

Roads, double carriageway: according to importance


Roads, metalled: according to importance

CONVENTIONAL SYMBOLS

Dharendra Kumar

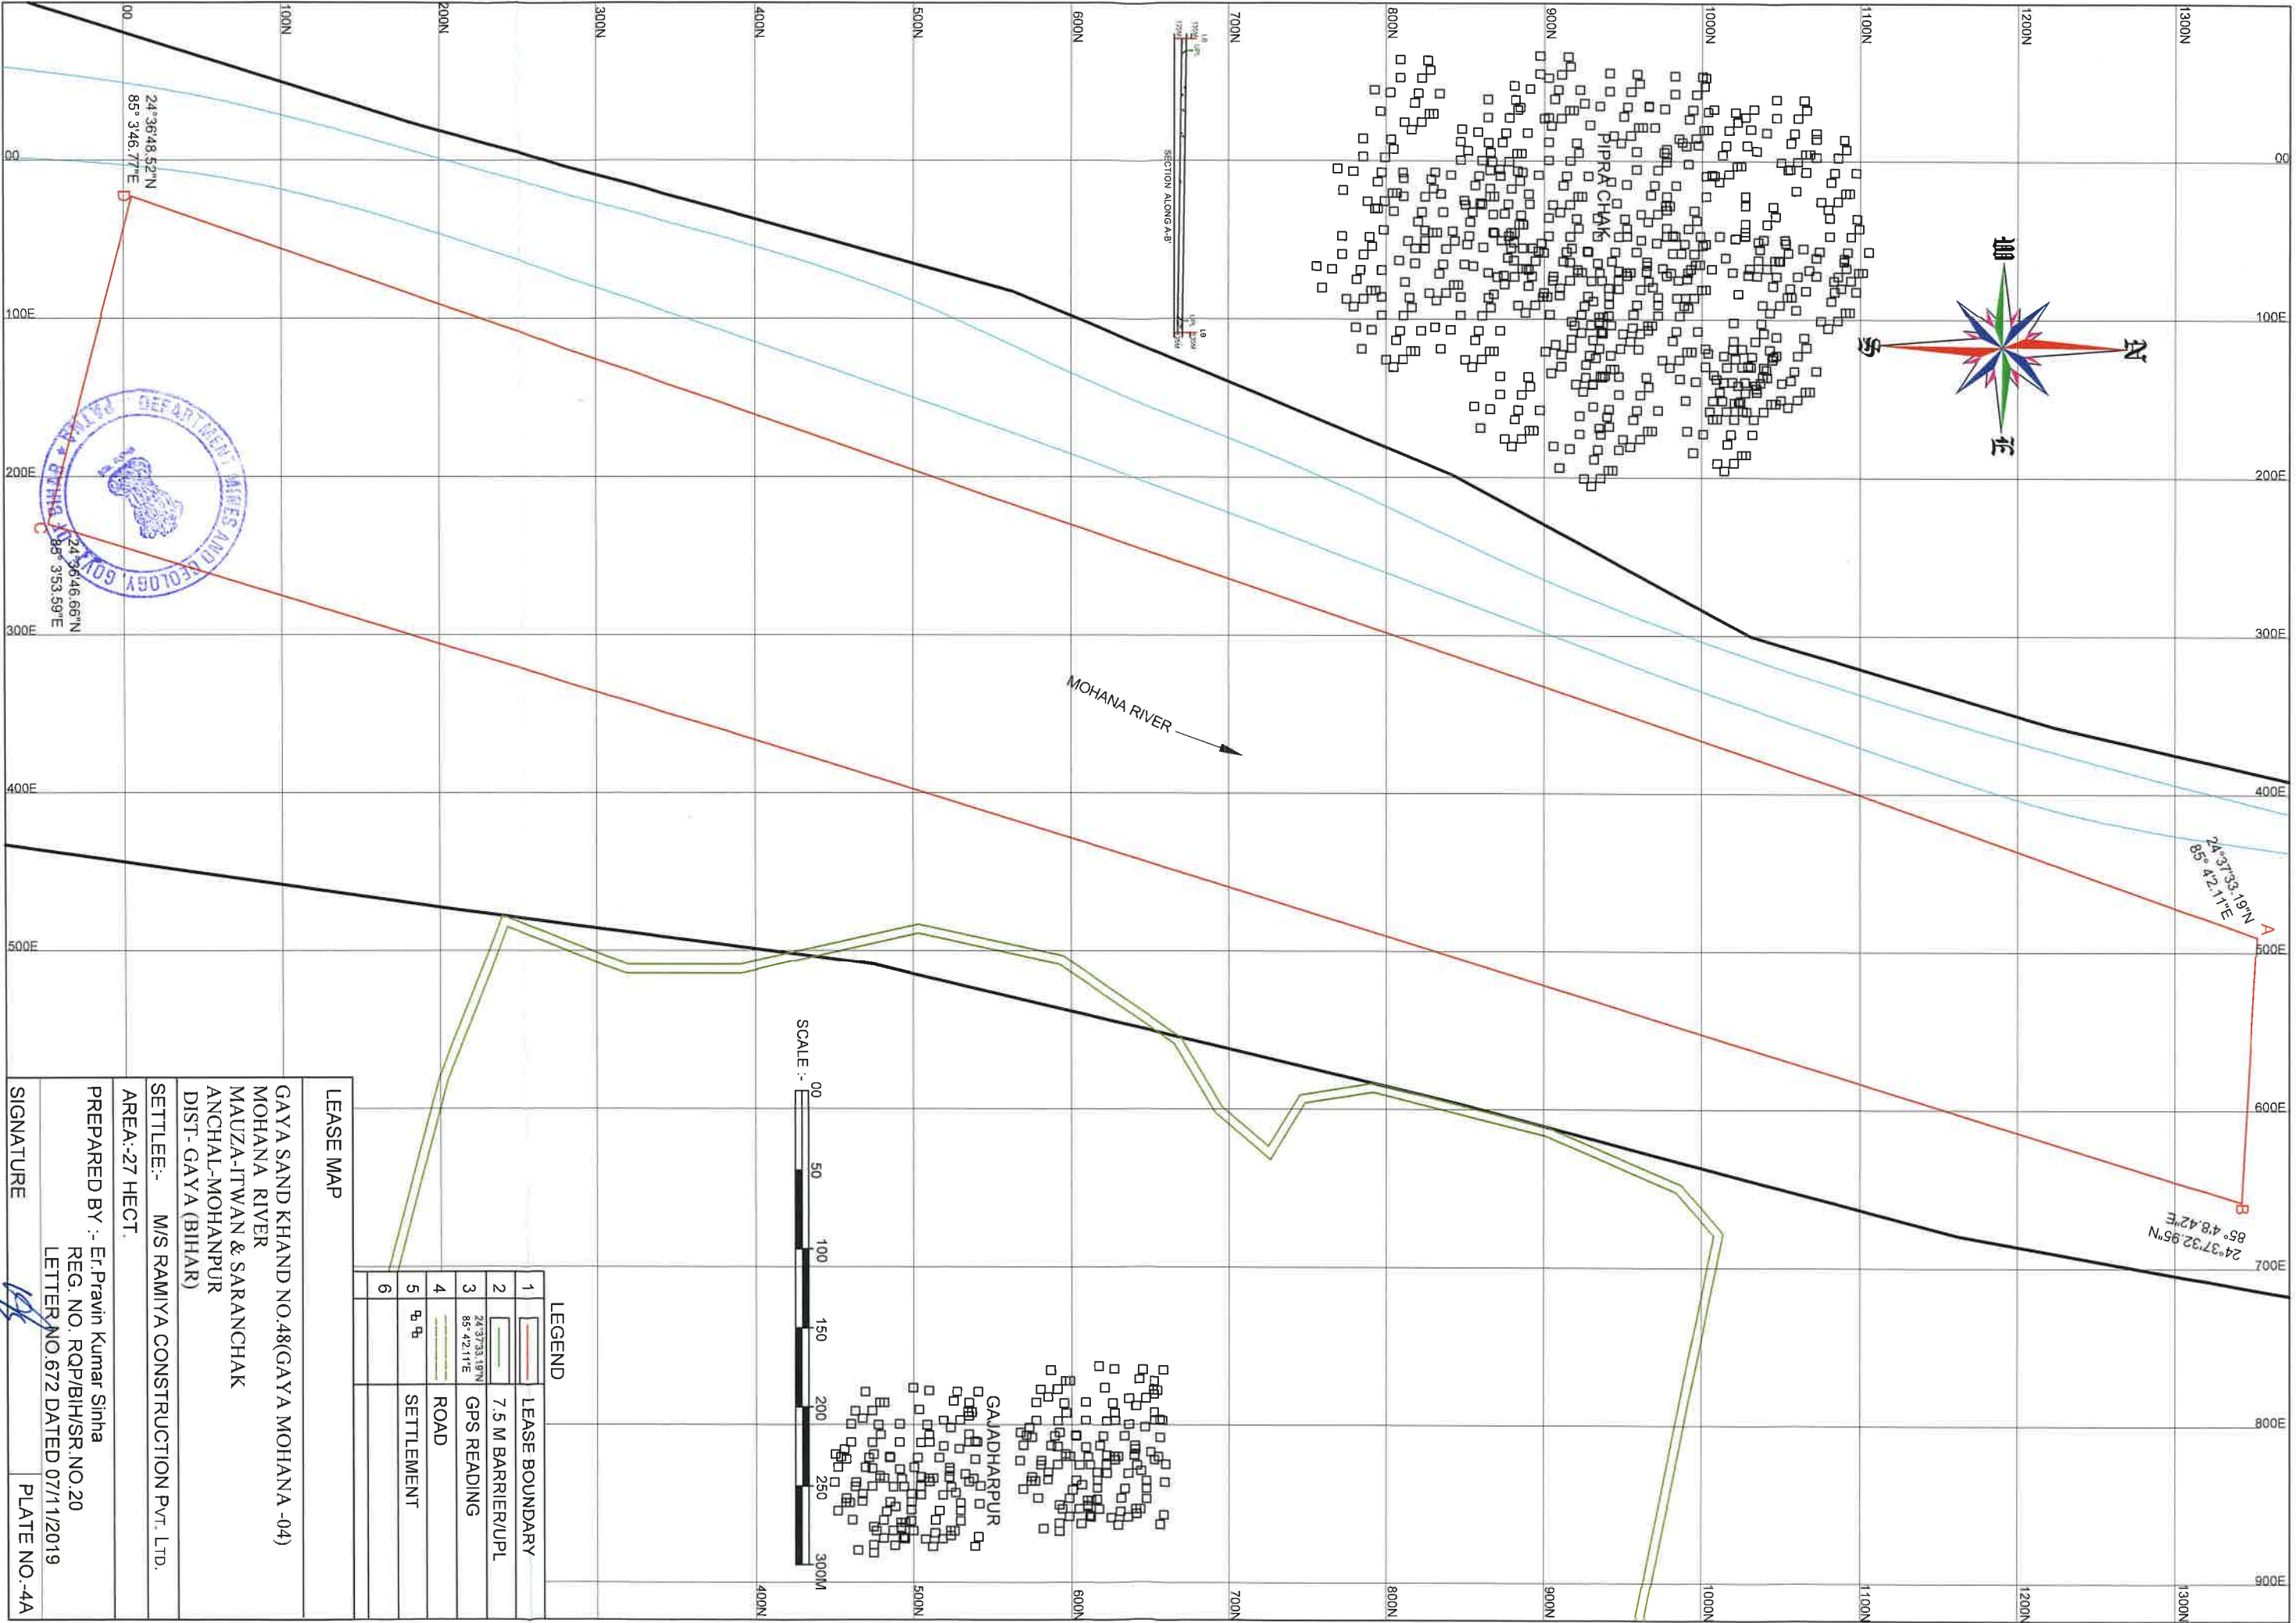


Pravin Kumar

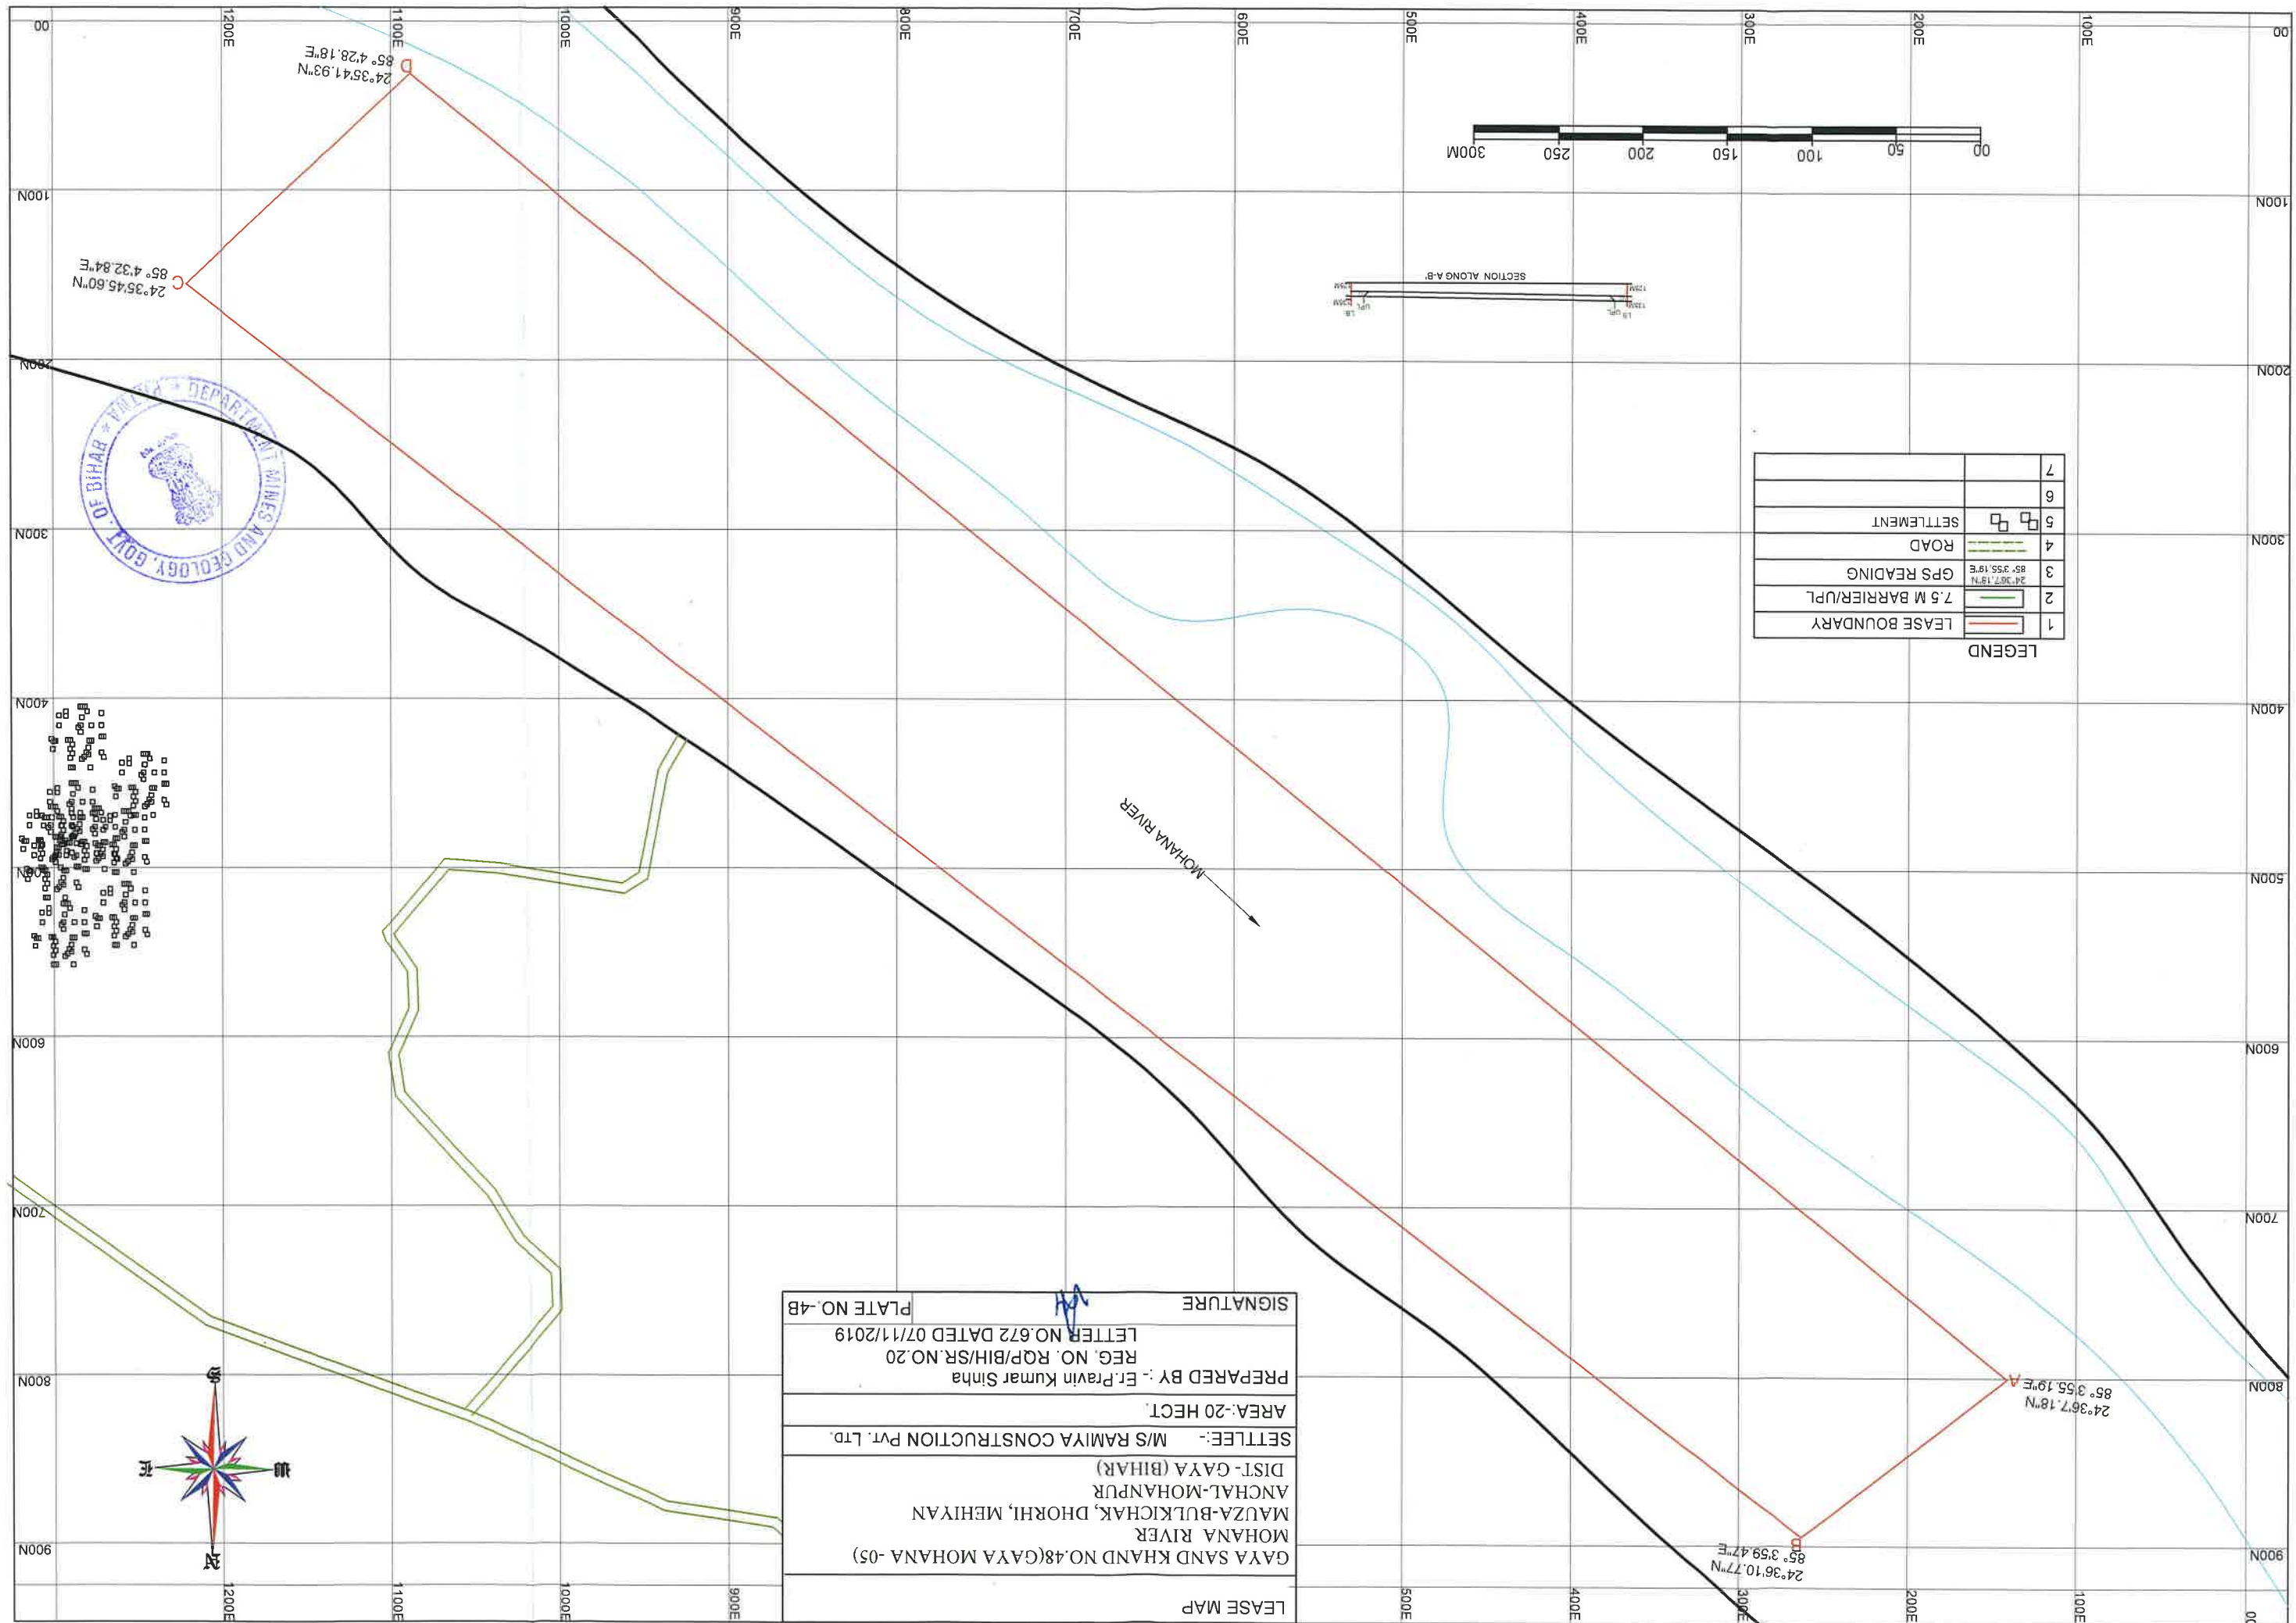

LEGEND


1	LEASE BOUNDARY
2	7.5 M BARRIER/UPL
3	GPS READING 24°36'7.18"N 85°35'5.19"E
4	ROAD
5	SETTLEMENT
6	
7	

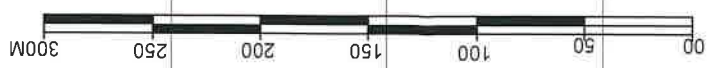




LEASE MAP

GAYA SAND KHAND NO.48(GAYA MOHANA -05)
MOHANA RIVER
MAUZA-BULKICHAK, DHORHI, MEHIYAN
ANCHAL-MOHANPUR
DIST- GAYA (BIHAR)
SETTLEE:- M/S RAMIYA CONSTRUCTION PVT. LTD.
AREA:-20 HECT.
PREPARED BY :- Er.Pravin Kumar Sinha
REG. NO. RQP/BIH/SR.NO.20
LETTER NO.672 DATED 07/11/2019
SIGNATURE

PLATE NO.-4B

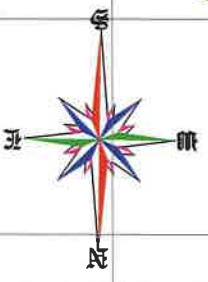

Dhritendra Kumar

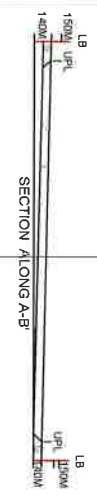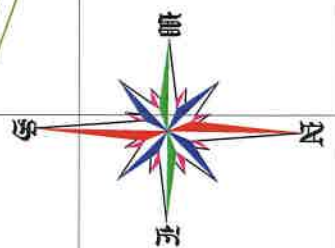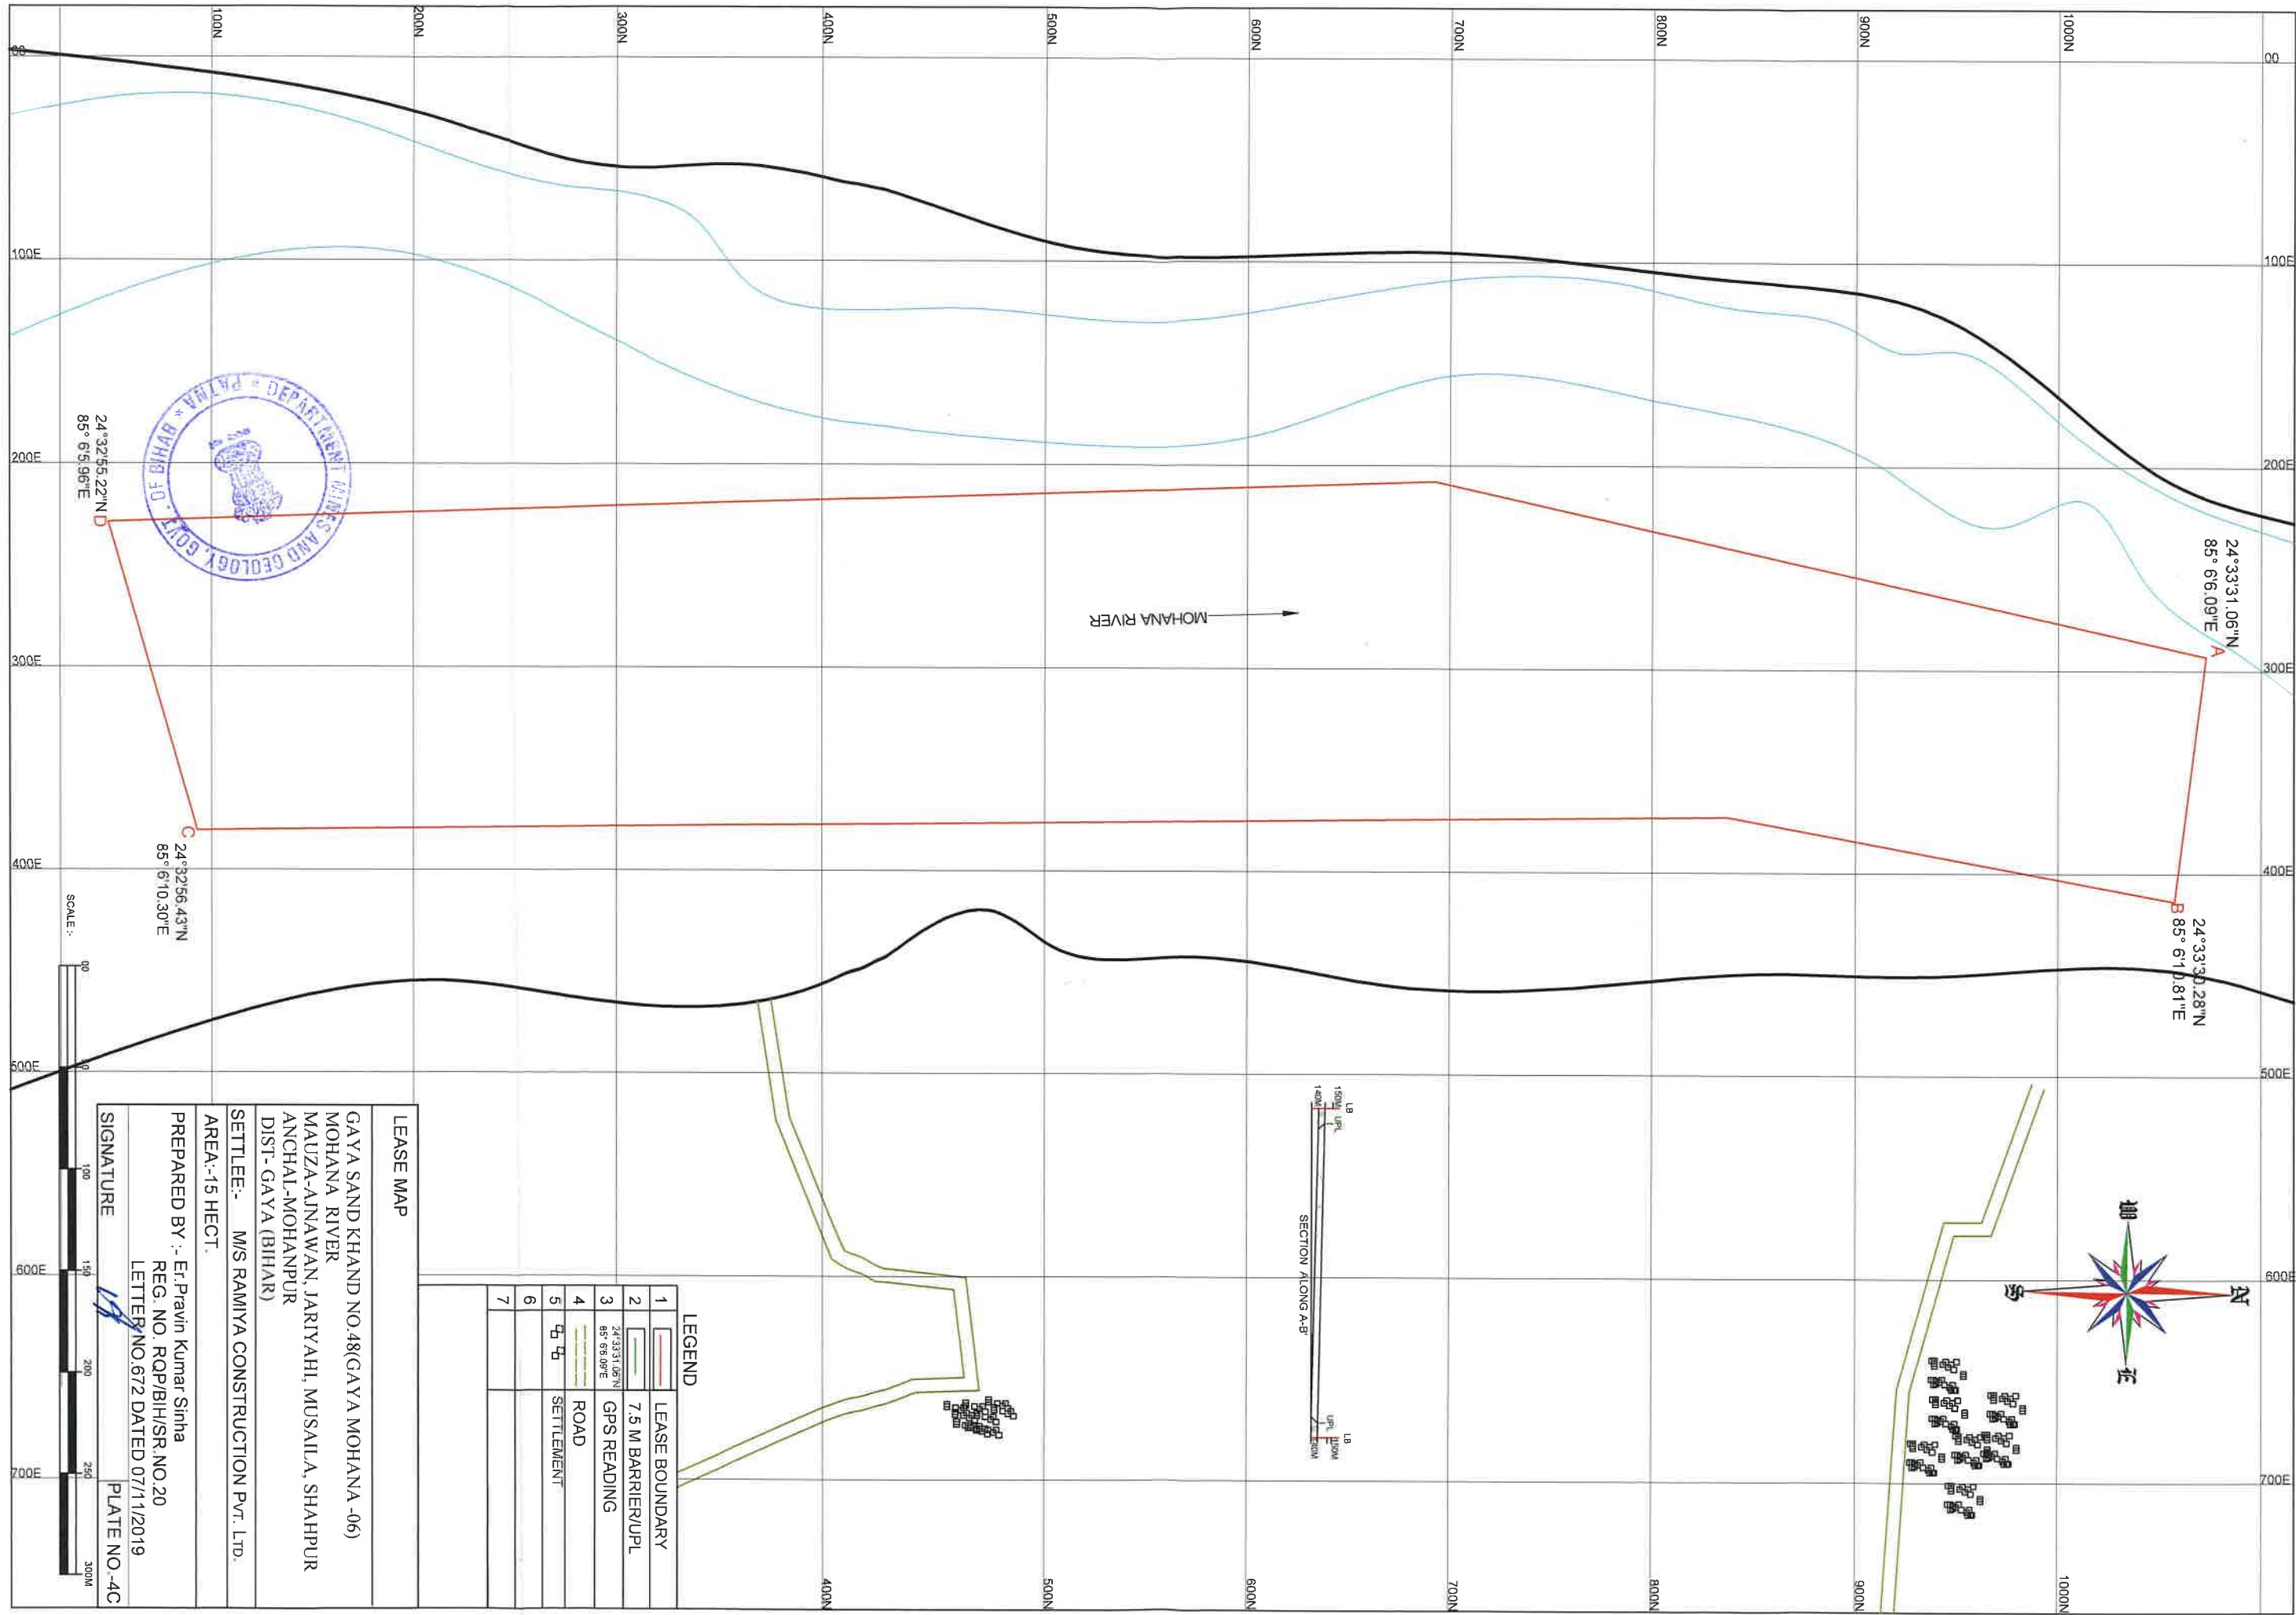

LEGEND

1		LEASE BOUNDARY
2		7.5 M BARRIER/UPL
3		GPS READING
4		ROAD
5		SETTLEMENT
6		
7		

LEASE MAP

GAYA SAND KHAND NO.48(GAYA MOHANA -06)
MOHANA RIVER
MAUZA-AJNAWAN, JARIYAH, MUSAILA, SHAHPUR
ANCHAL-MOHANPUR
DIST- GAYA (BIHAR)

SETTLEE:- M/S RAMIYA CONSTRUCTION PVT. LTD.
AREA:-15 HECT.

PREPARED BY :- E.Pravin Kumar Sinha
REG. NO. RQP/BIHSR.NO.20
LETTER NO.672 DATED 07/11/2019

SIGNATURE PLATE NO.-4C

SCALE :-

