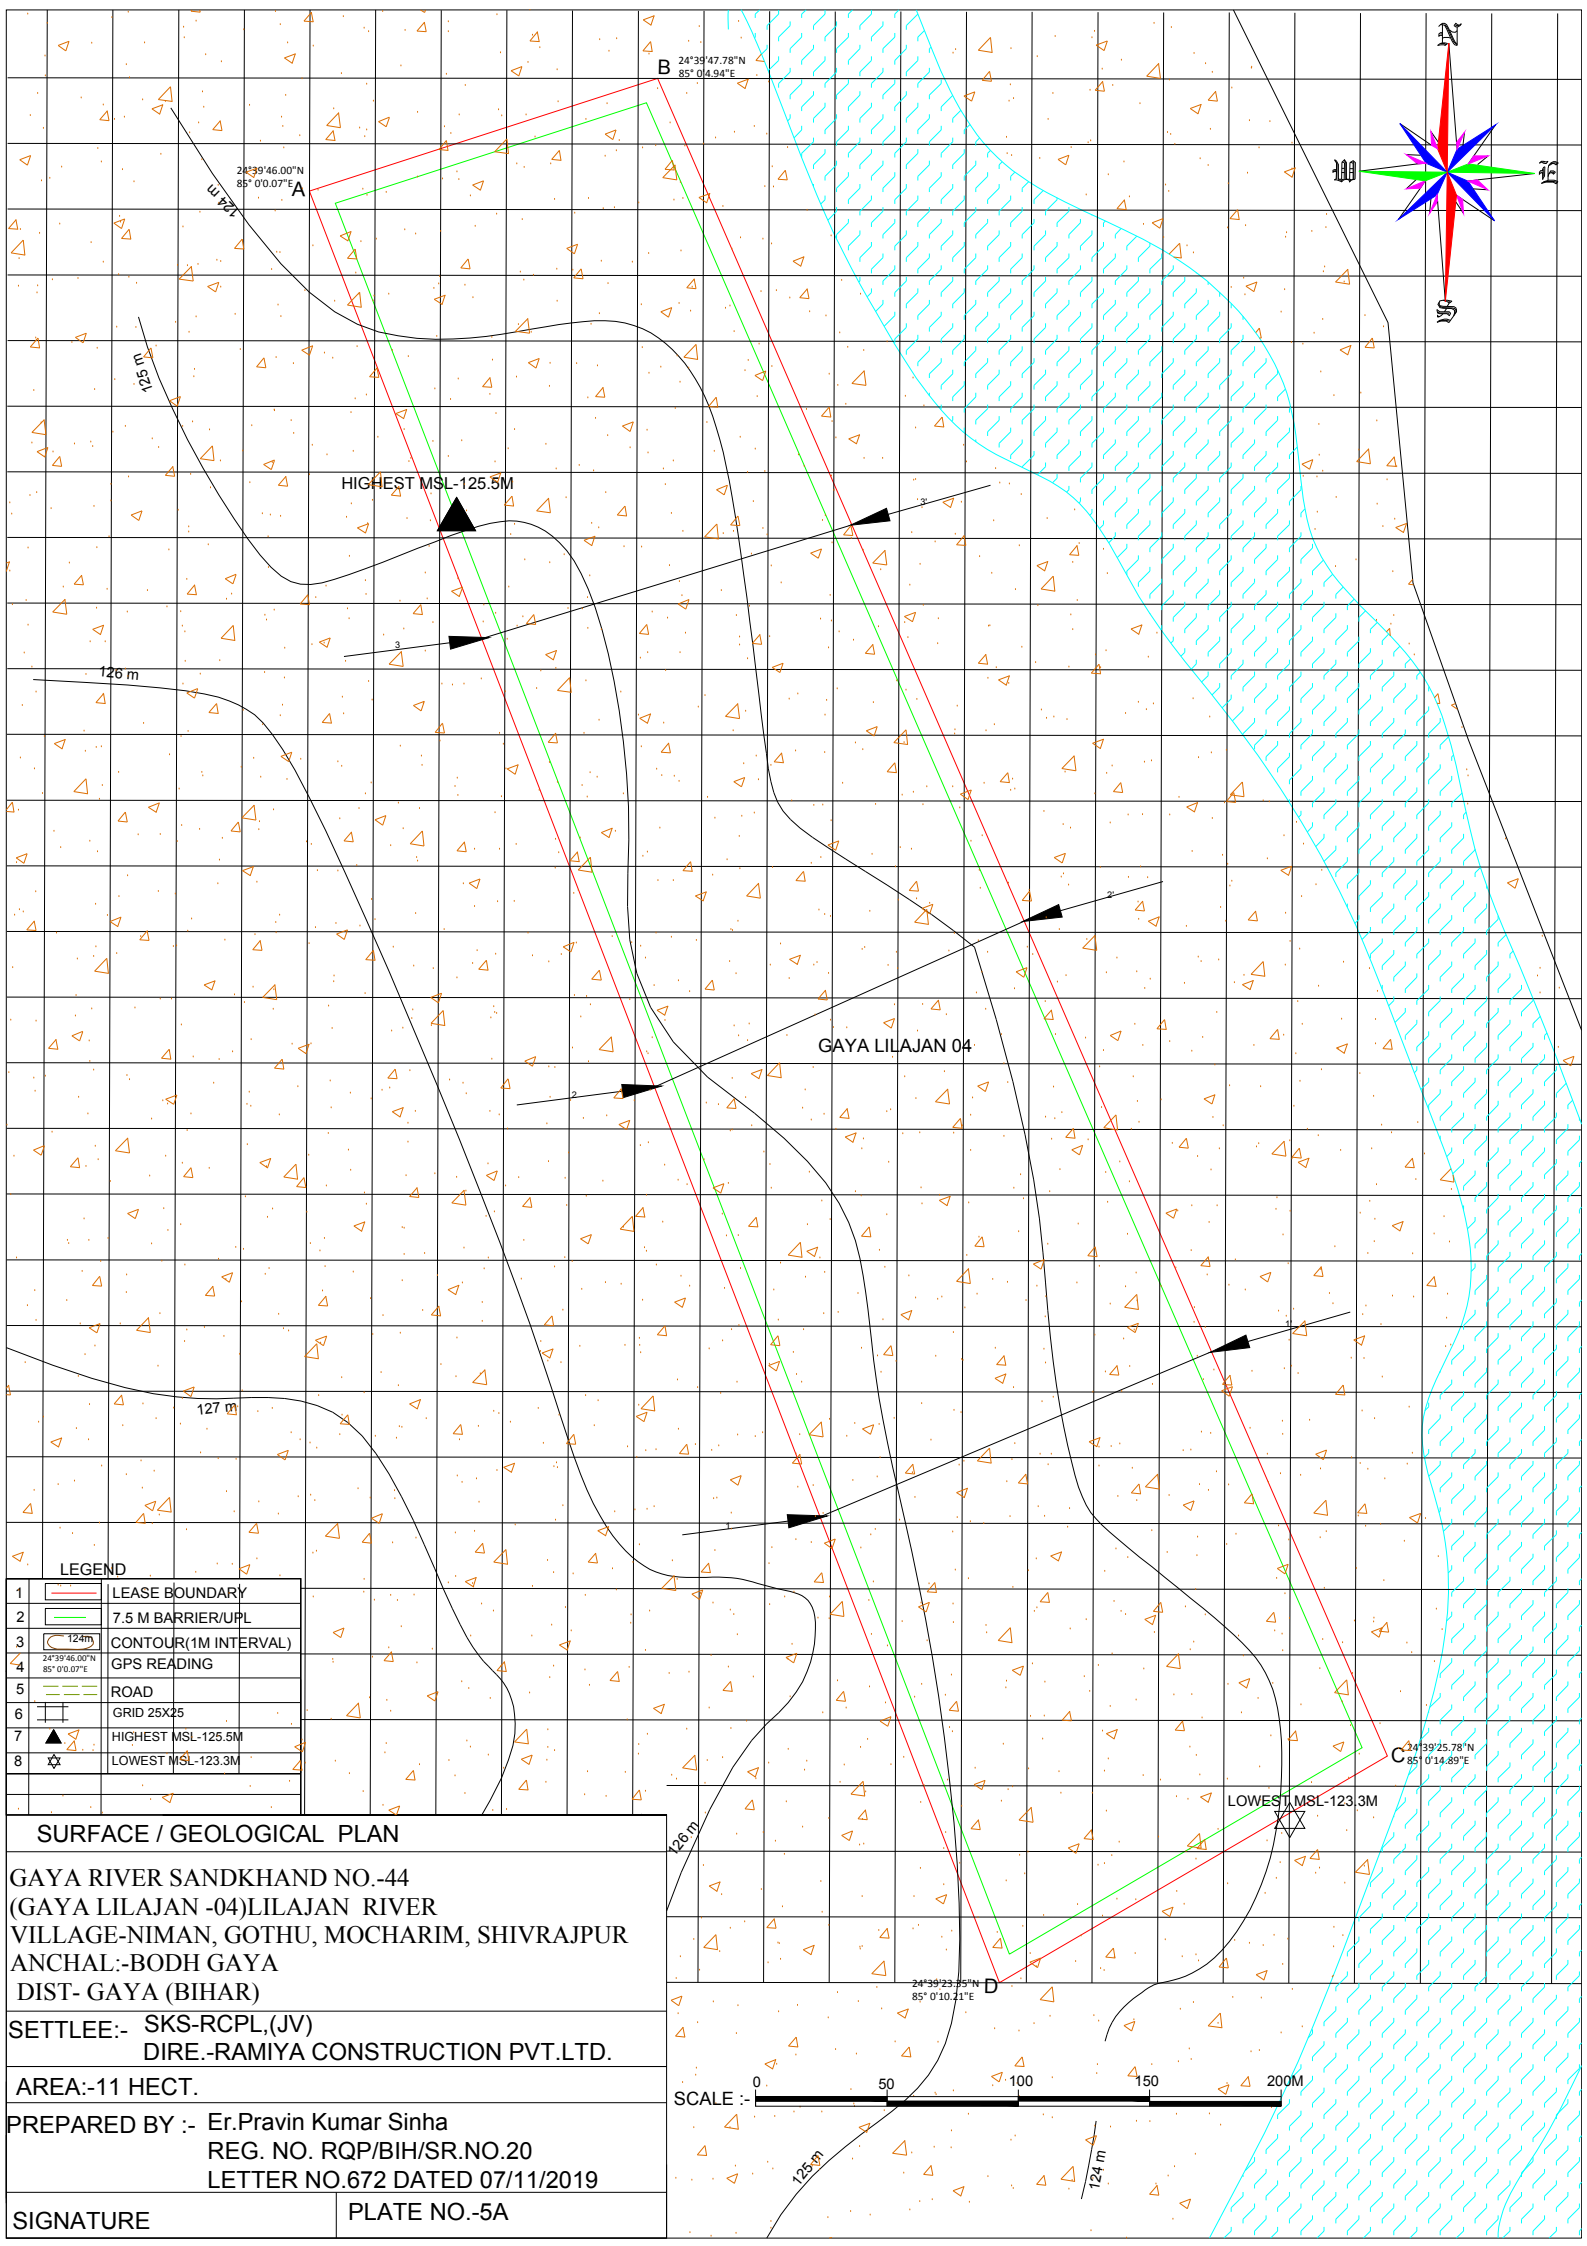


B
24°39'47.78"N
85°04.94"E

A
24°39'46.00"N
85°00.07"E

HIGHEST MSL-125.5M

GAYA LILAJAN 04

C
24°39'25.78"N
85°014.89"E

LOWEST MSL-123.3M

D
24°39'23.55"N
85°010.21"E



LEGEND

1		LEASE BOUNDARY
2		7.5 M BARRIER/UPL
3		CONTOUR(1M INTERVAL)
4		GPS READING
5		ROAD
6		GRID 25X25
7		HIGHEST MSL-125.5M
8		LOWEST MSL-123.3M

SURFACE / GEOLOGICAL PLAN

GAYA RIVER SANDKHAND NO.-44 (GAYA LILAJAN -04)LILAJAN RIVER VILLAGE-NIMAN, GOTHU, MOCHARIM, SHIVRAJPUR ANCHAL:-BODH GAYA DIST- GAYA (BIHAR)	
SETTLTEE:- SKS-RCPL,(JV) DIRE.-RAMIYA CONSTRUCTION PVT.LTD.	
AREA:-11 HECT.	
PREPARED BY :- Er.Pravin Kumar Sinha REG. NO. RQP/BIH/SR.NO.20 LETTER NO.672 DATED 07/11/2019	
SIGNATURE	PLATE NO.-5A


SCALE :- 0 50 100 150 200M

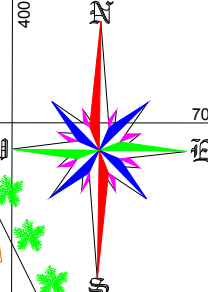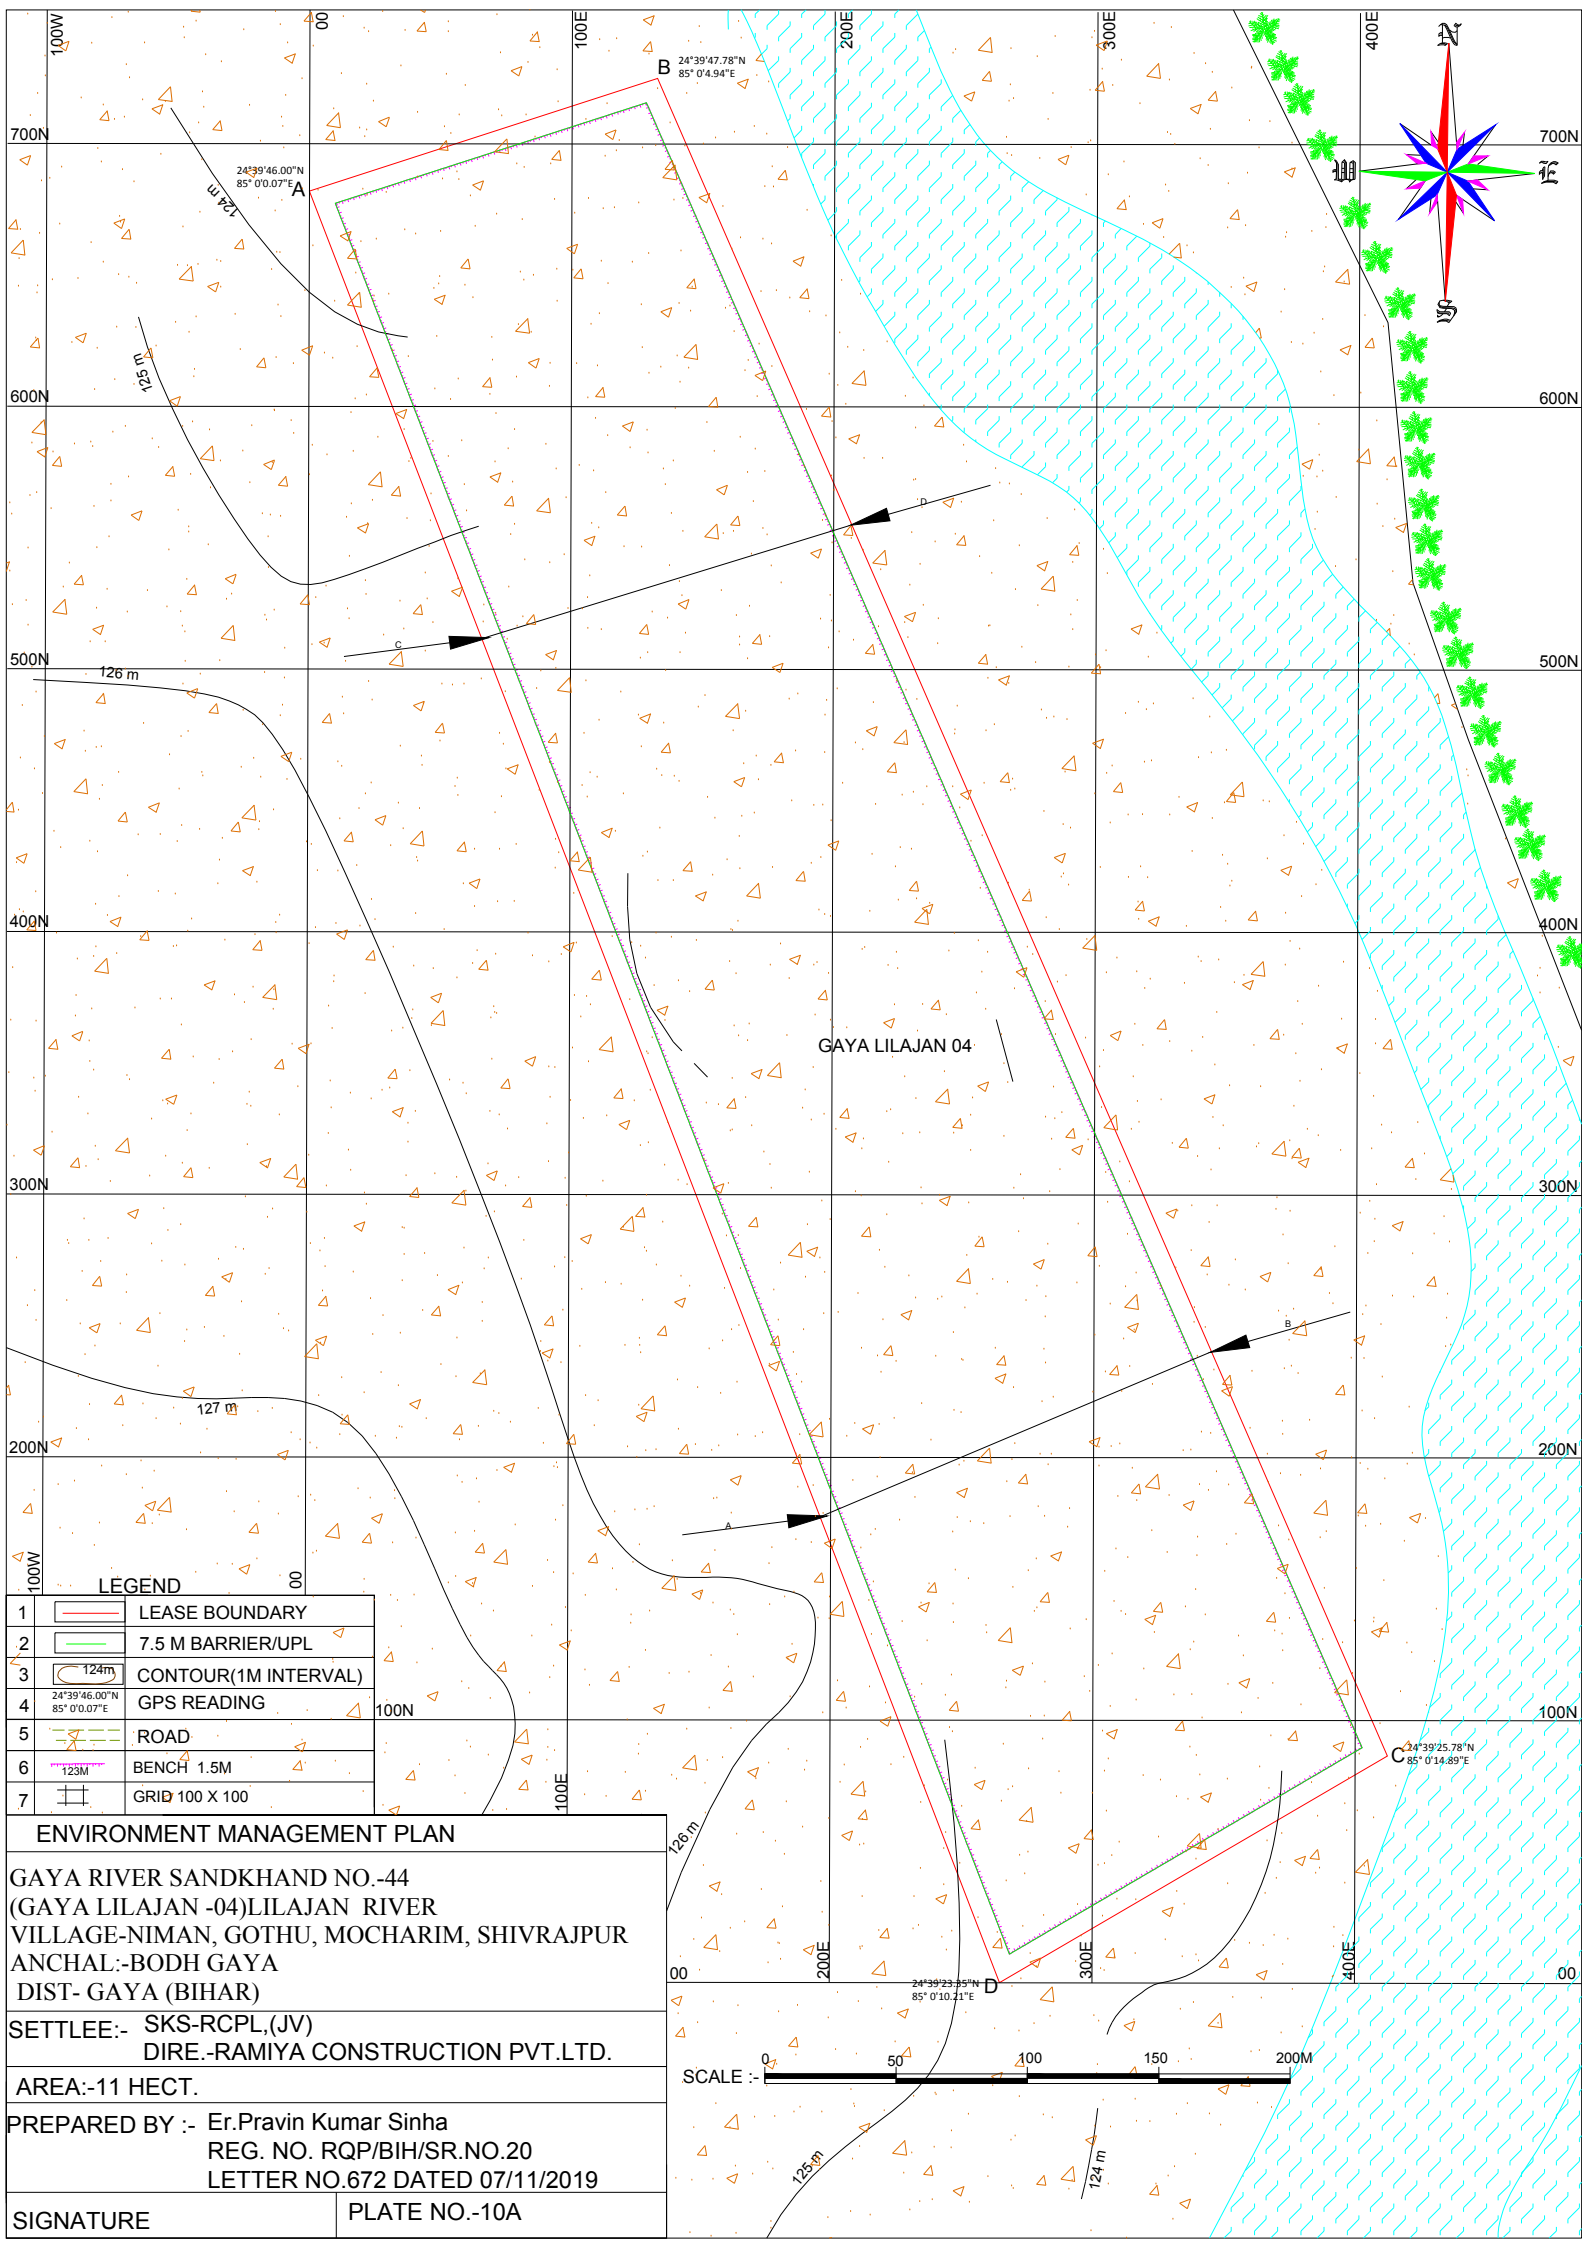



GAYA LILAJAN 04



LEGEND		
1		LEASE BOUNDARY
2		7.5 M BARRIER/UPL
3		CONTOUR(1M INTERVAL)
4		GPS READING
5		ROAD
6		BENCH 1.5M
7		GRID 100 X 100

ENVIRONMENT MANAGEMENT PLAN	
GAYA RIVER SANDKHAND NO.-44 (GAYA LILAJAN -04)LILAJAN RIVER VILLAGE-NIMAN, GOTHU, MOCHARIM, SHIVRAJPUR ANCHAL:-BODH GAYA DIST- GAYA (BIHAR)	
SETTLTEE:- SKS-RCPL,(JV) DIRE.-RAMIYA CONSTRUCTION PVT.LTD.	
AREA:-11 HECT.	
PREPARED BY :- Er.Pravin Kumar Sinha REG. NO. RQP/BIH/SR.NO.20 LETTER NO.672 DATED 07/11/2019	
SIGNATURE	PLATE NO.-10A

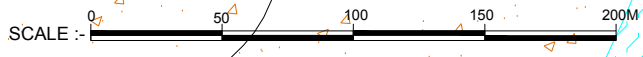

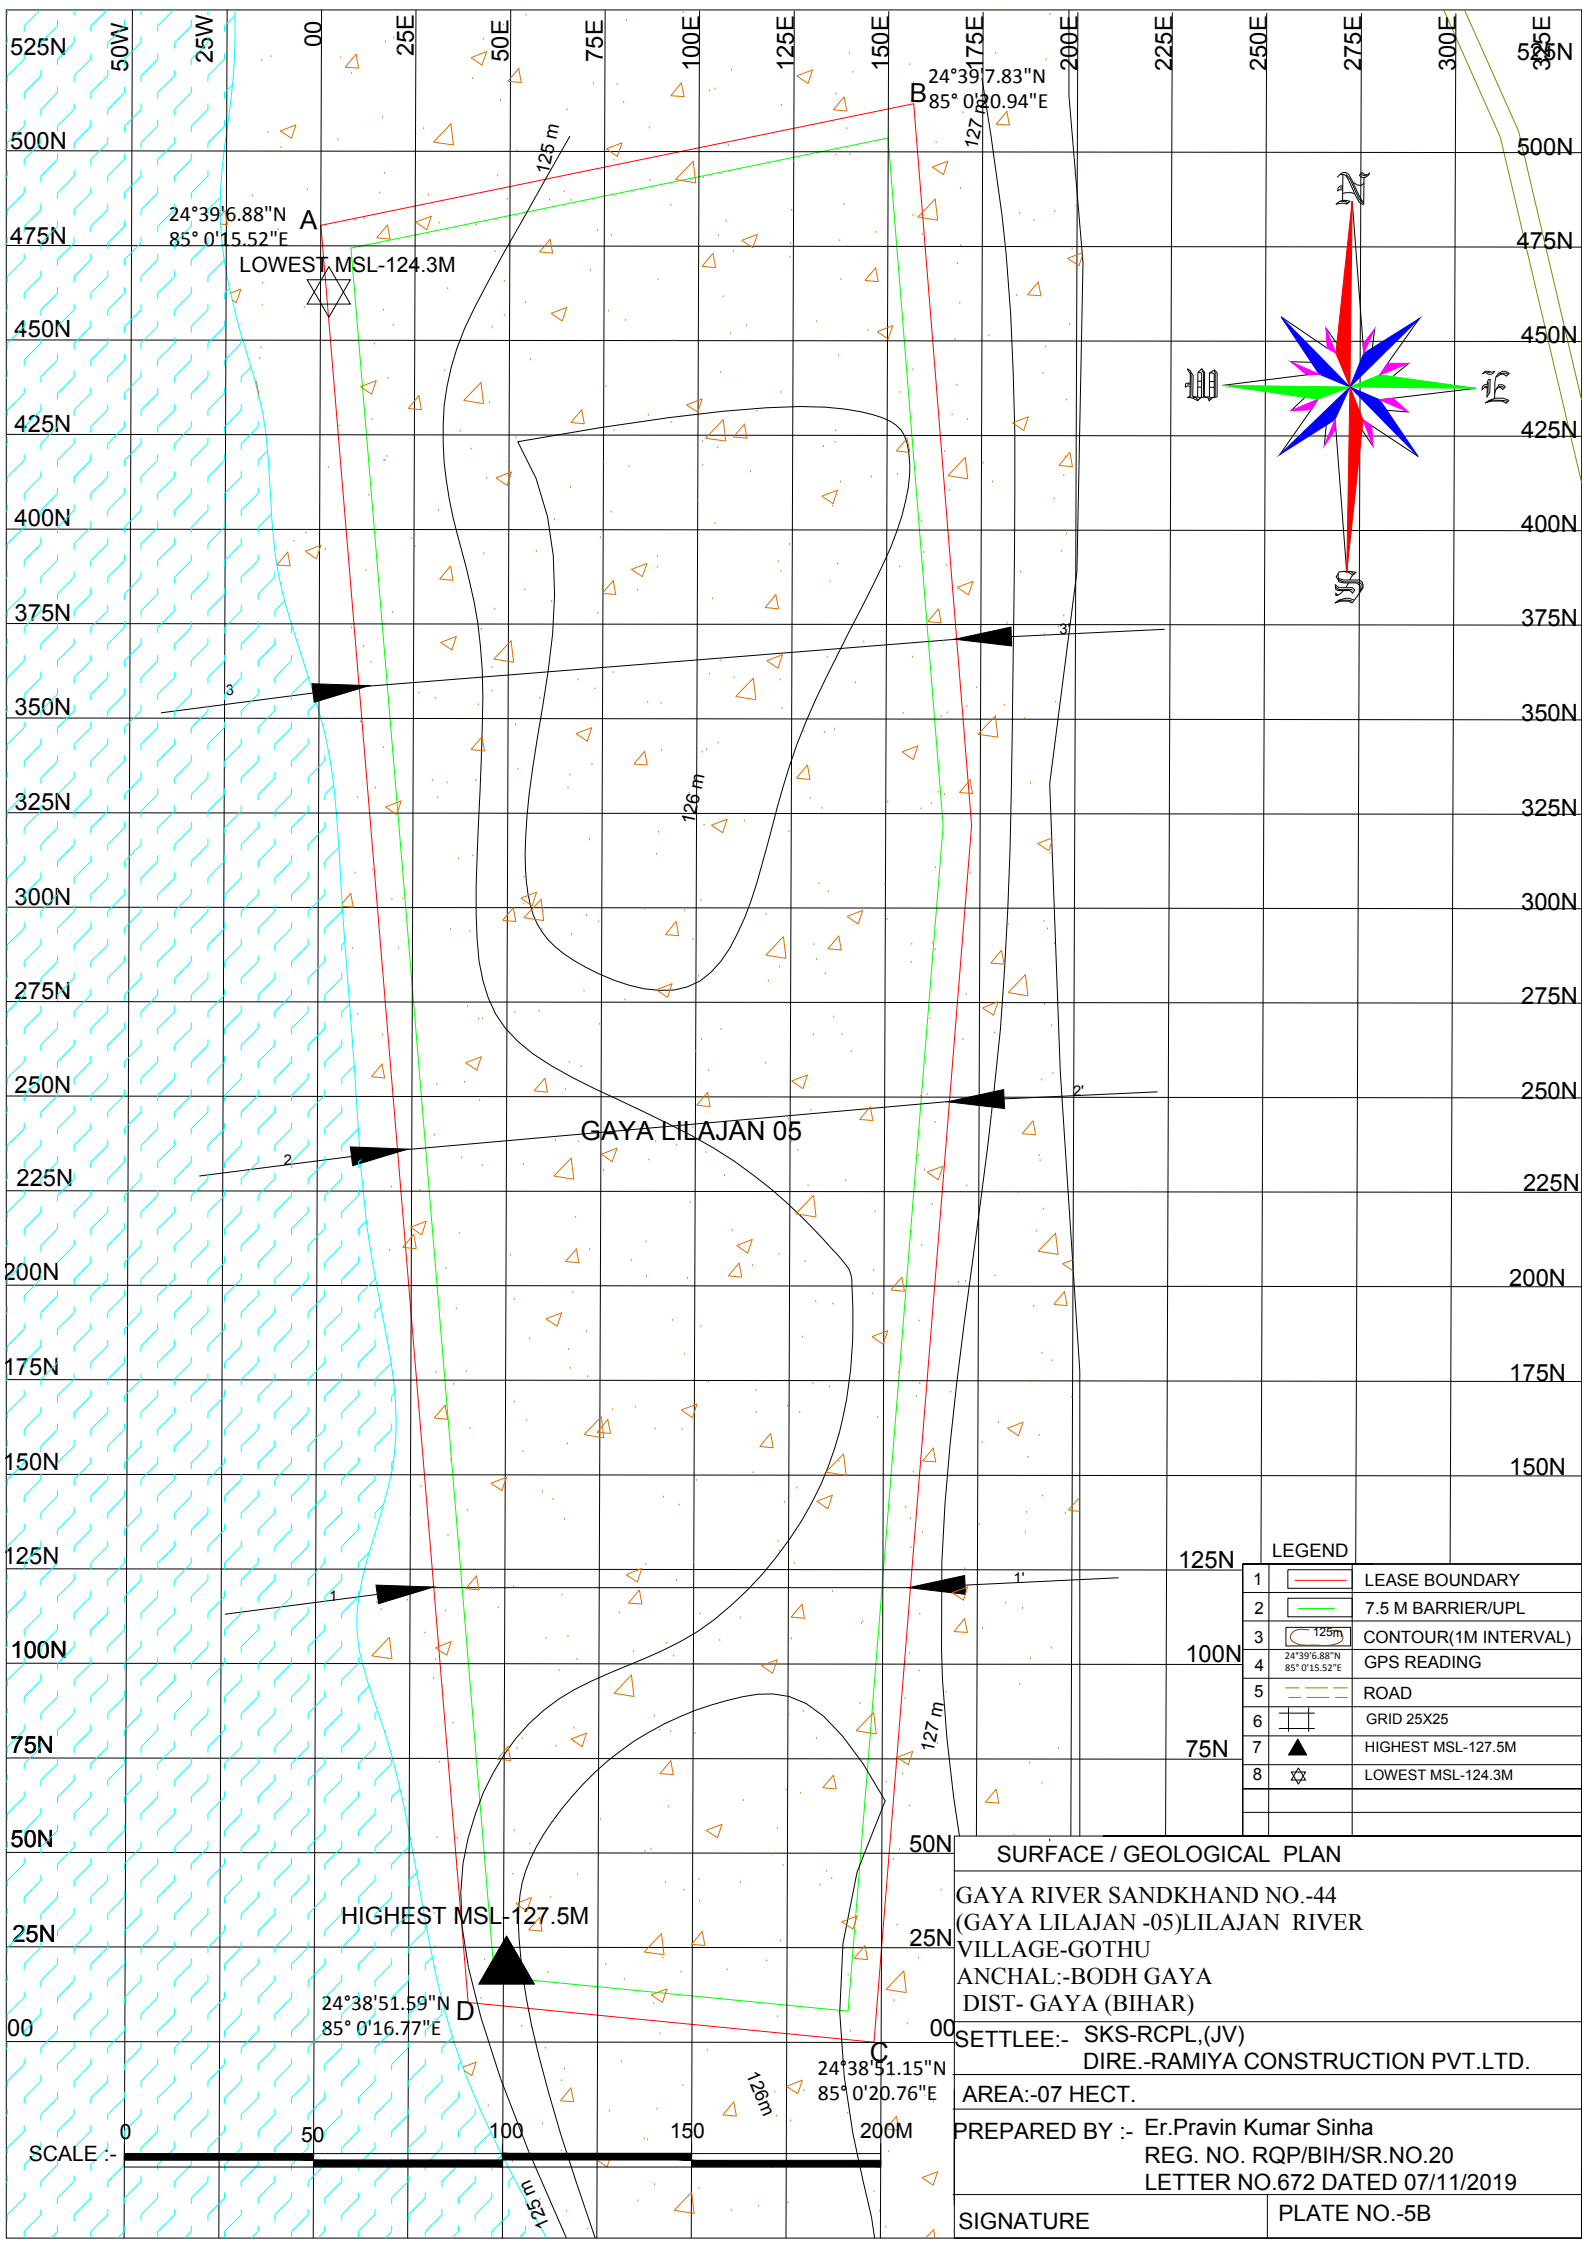


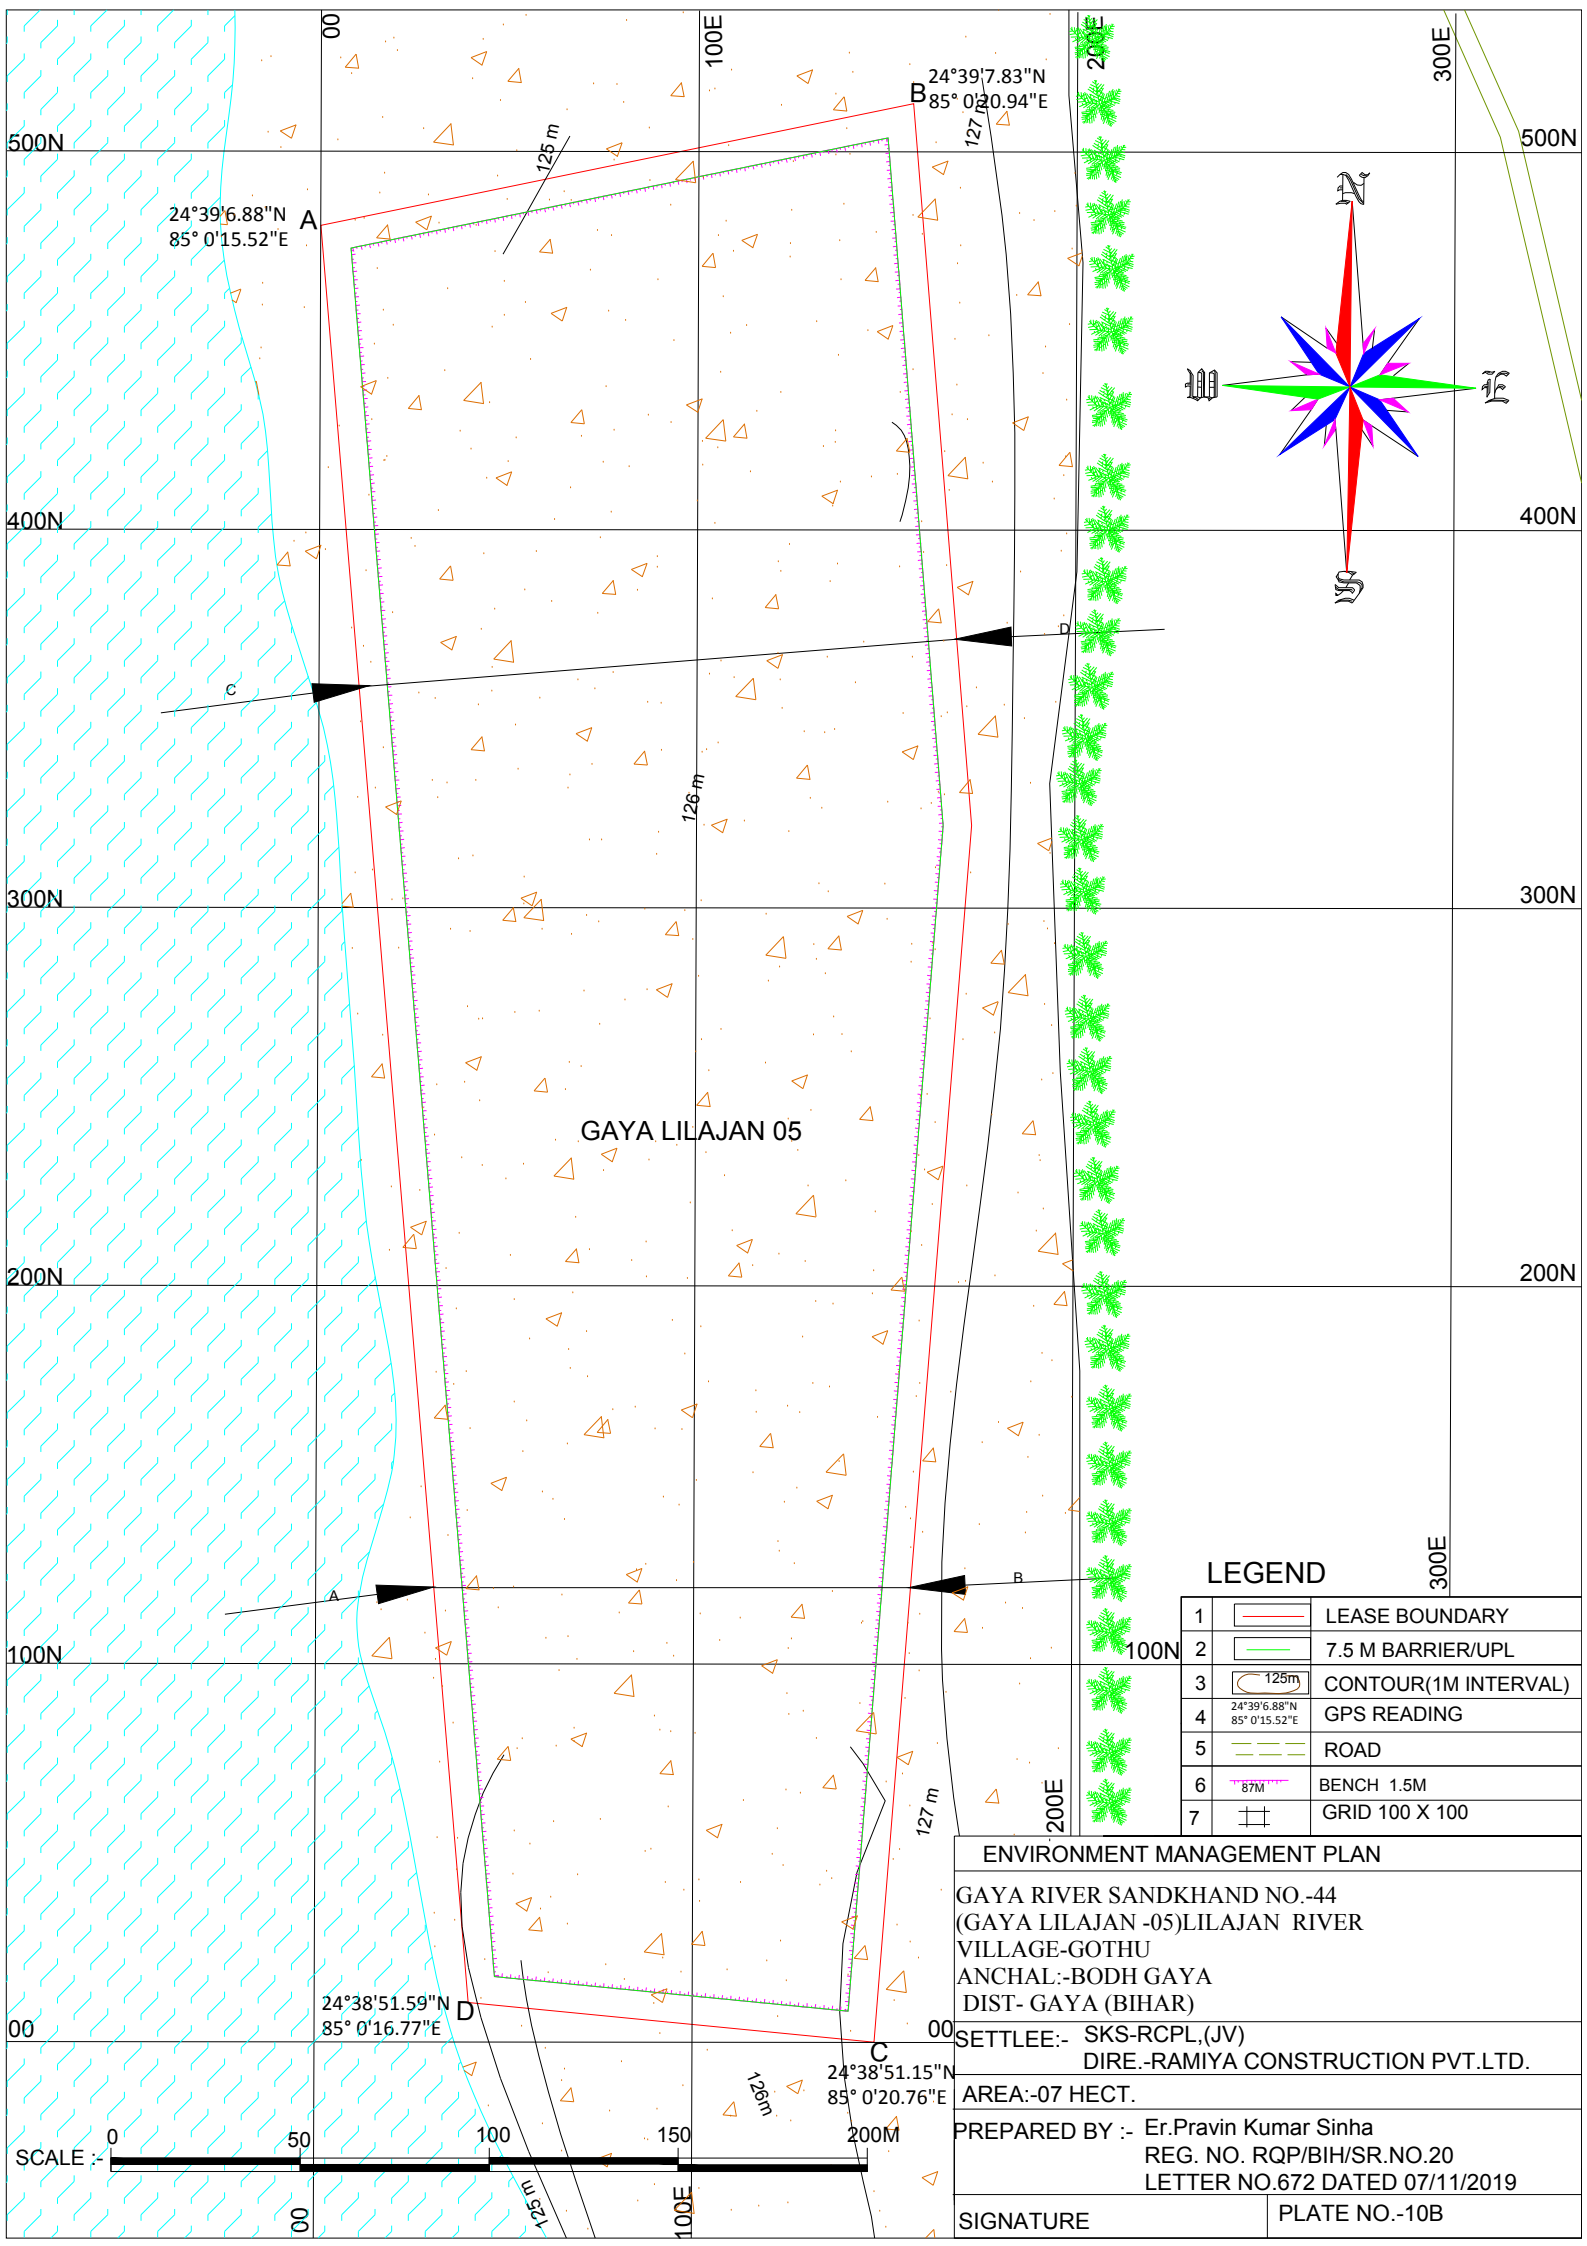

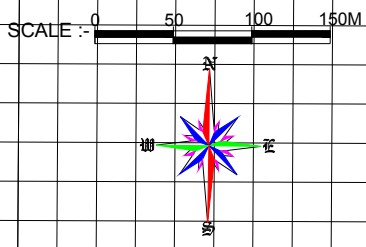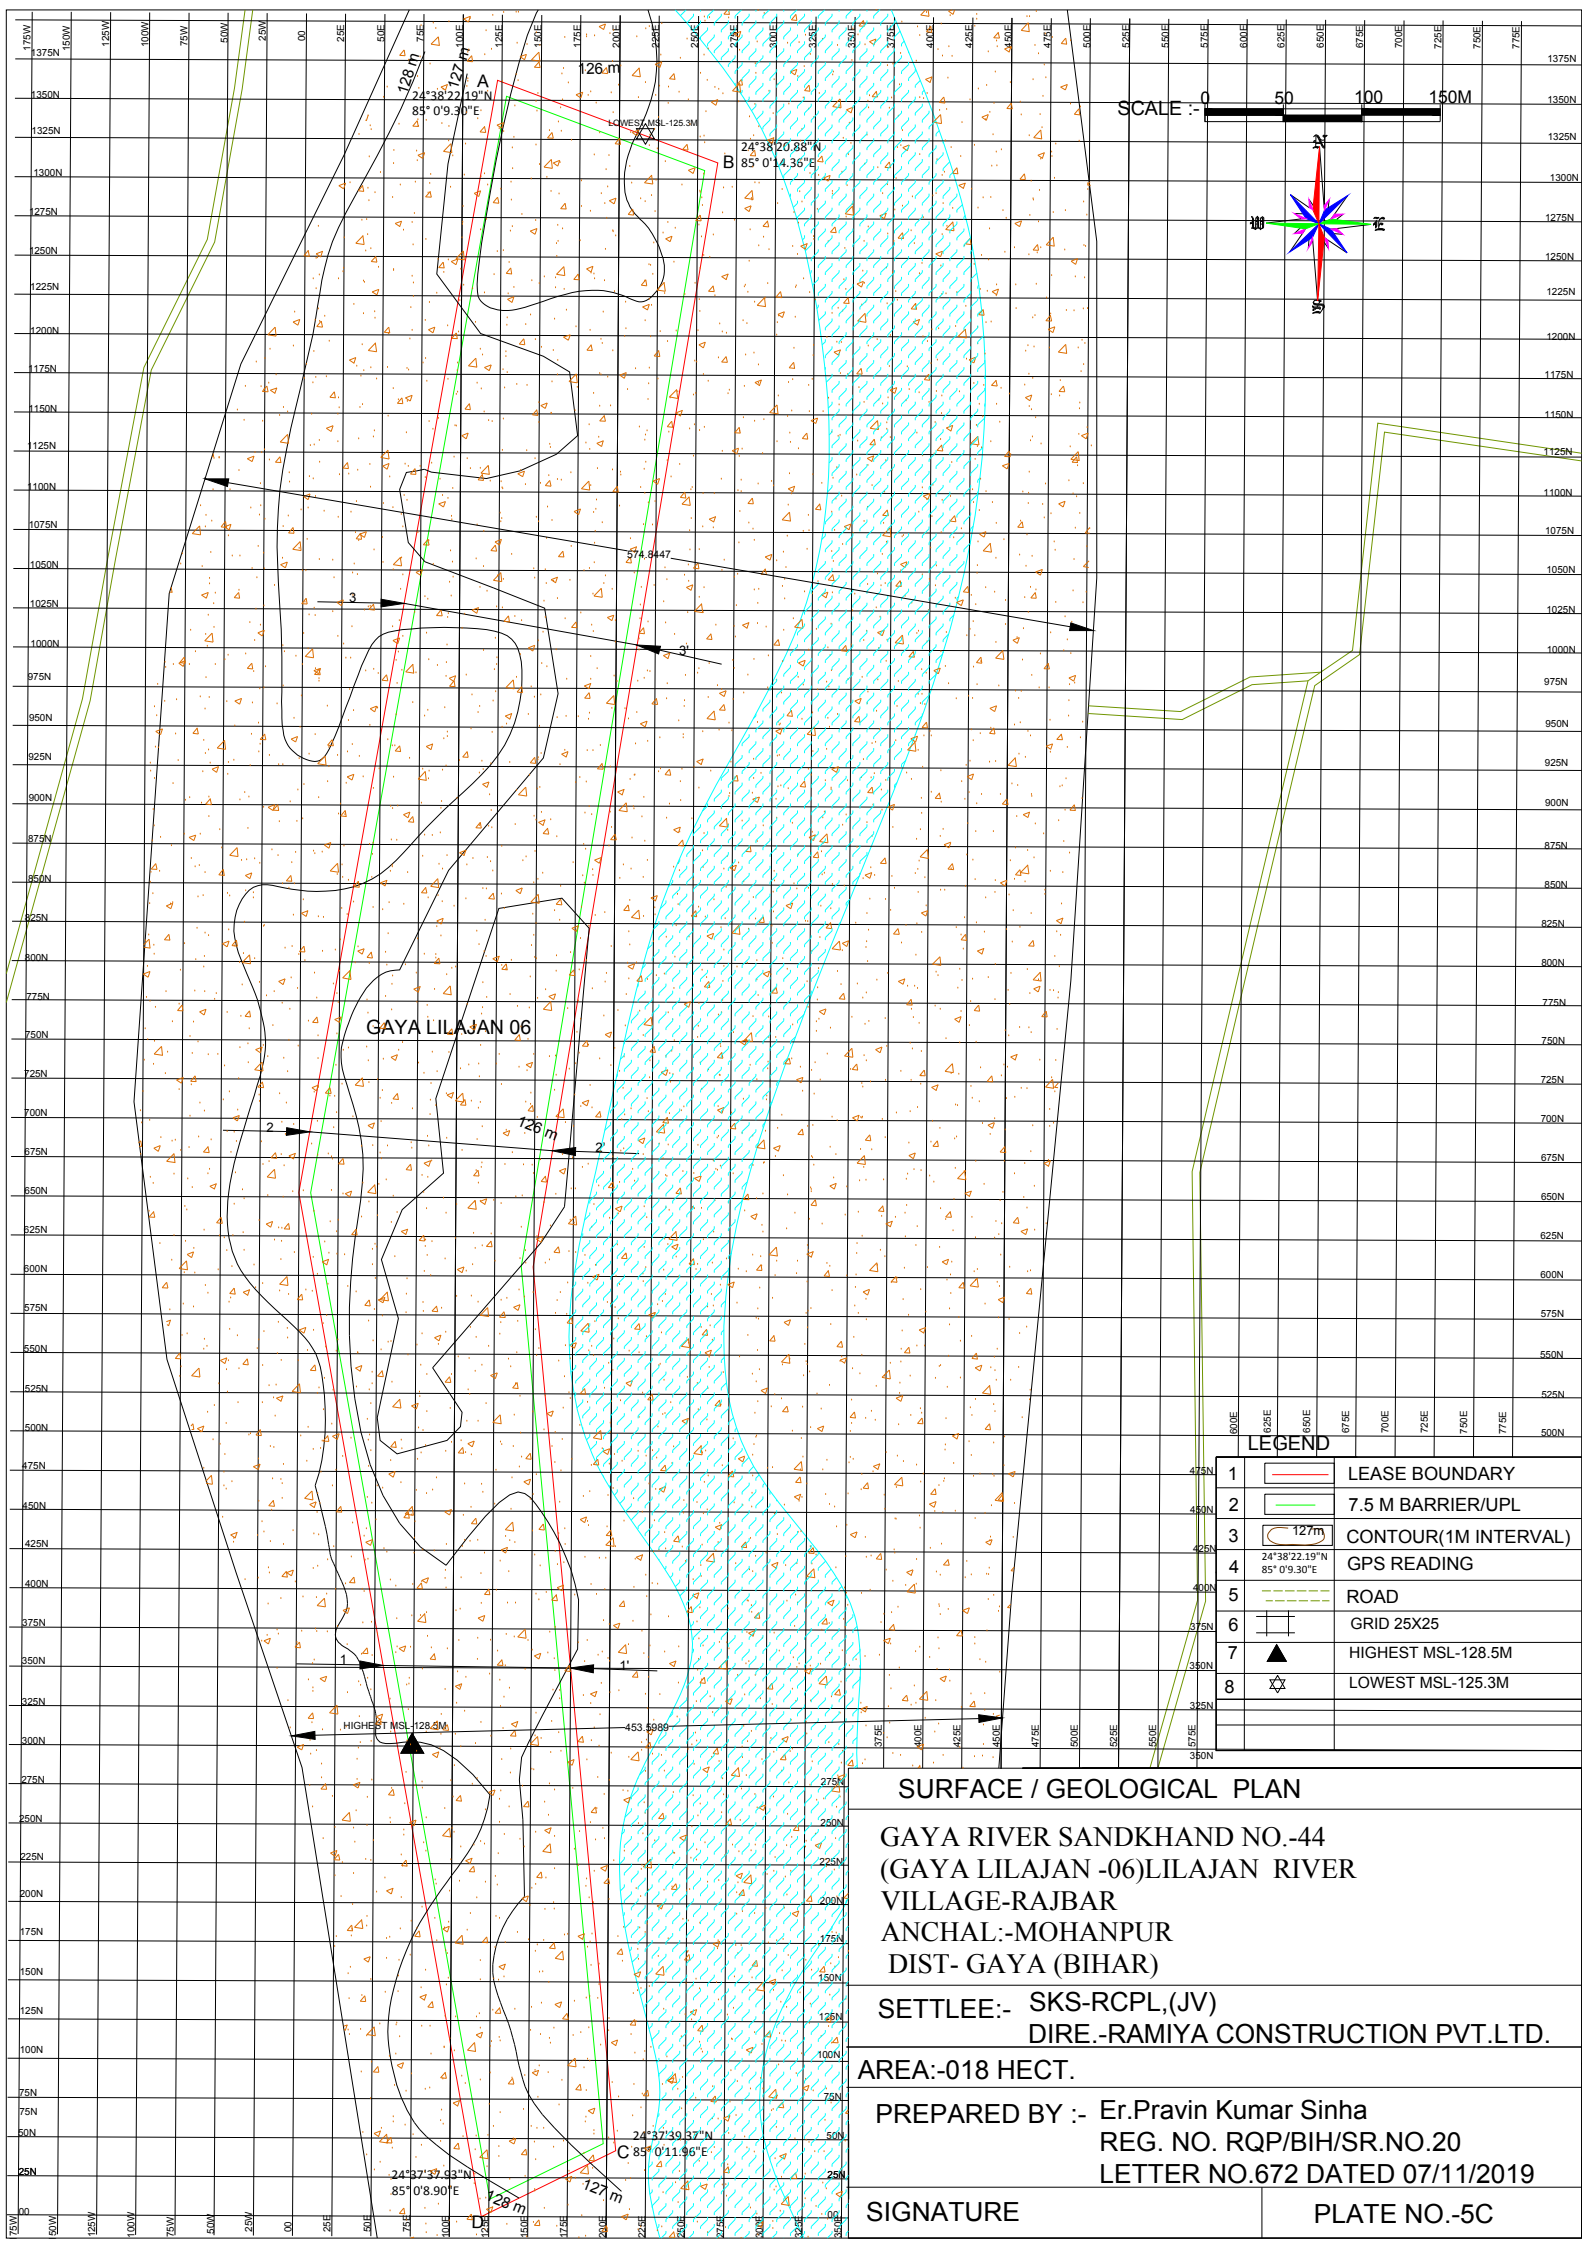

LEGEND	
1	LEASE BOUNDARY
2	7.5 M BARRIER/UPL
3	CONTOUR(1M INTERVAL)
4	GPS READING
5	ROAD
6	GRID 25X25
7	HIGHEST MSL-128.5M
8	LOWEST MSL-125.3M

SURFACE / GEOLOGICAL PLAN	
GAYA RIVER SANDKHAND NO.-44 (GAYA LILAJAN -06)LILAJAN RIVER VILLAGE-RAJBAR ANCHAL:-MOHANPUR DIST- GAYA (BIHAR)	
SETTLEE:- SKS-RCPL,(JV) DIRE.-RAMIYA CONSTRUCTION PVT.LTD.	
AREA:-018 HECT.	
PREPARED BY :- Er.Pravin Kumar Sinha REG. NO. RQP/BIH/SR.NO.20 LETTER NO.672 DATED 07/11/2019	
SIGNATURE	PLATE NO.-5C

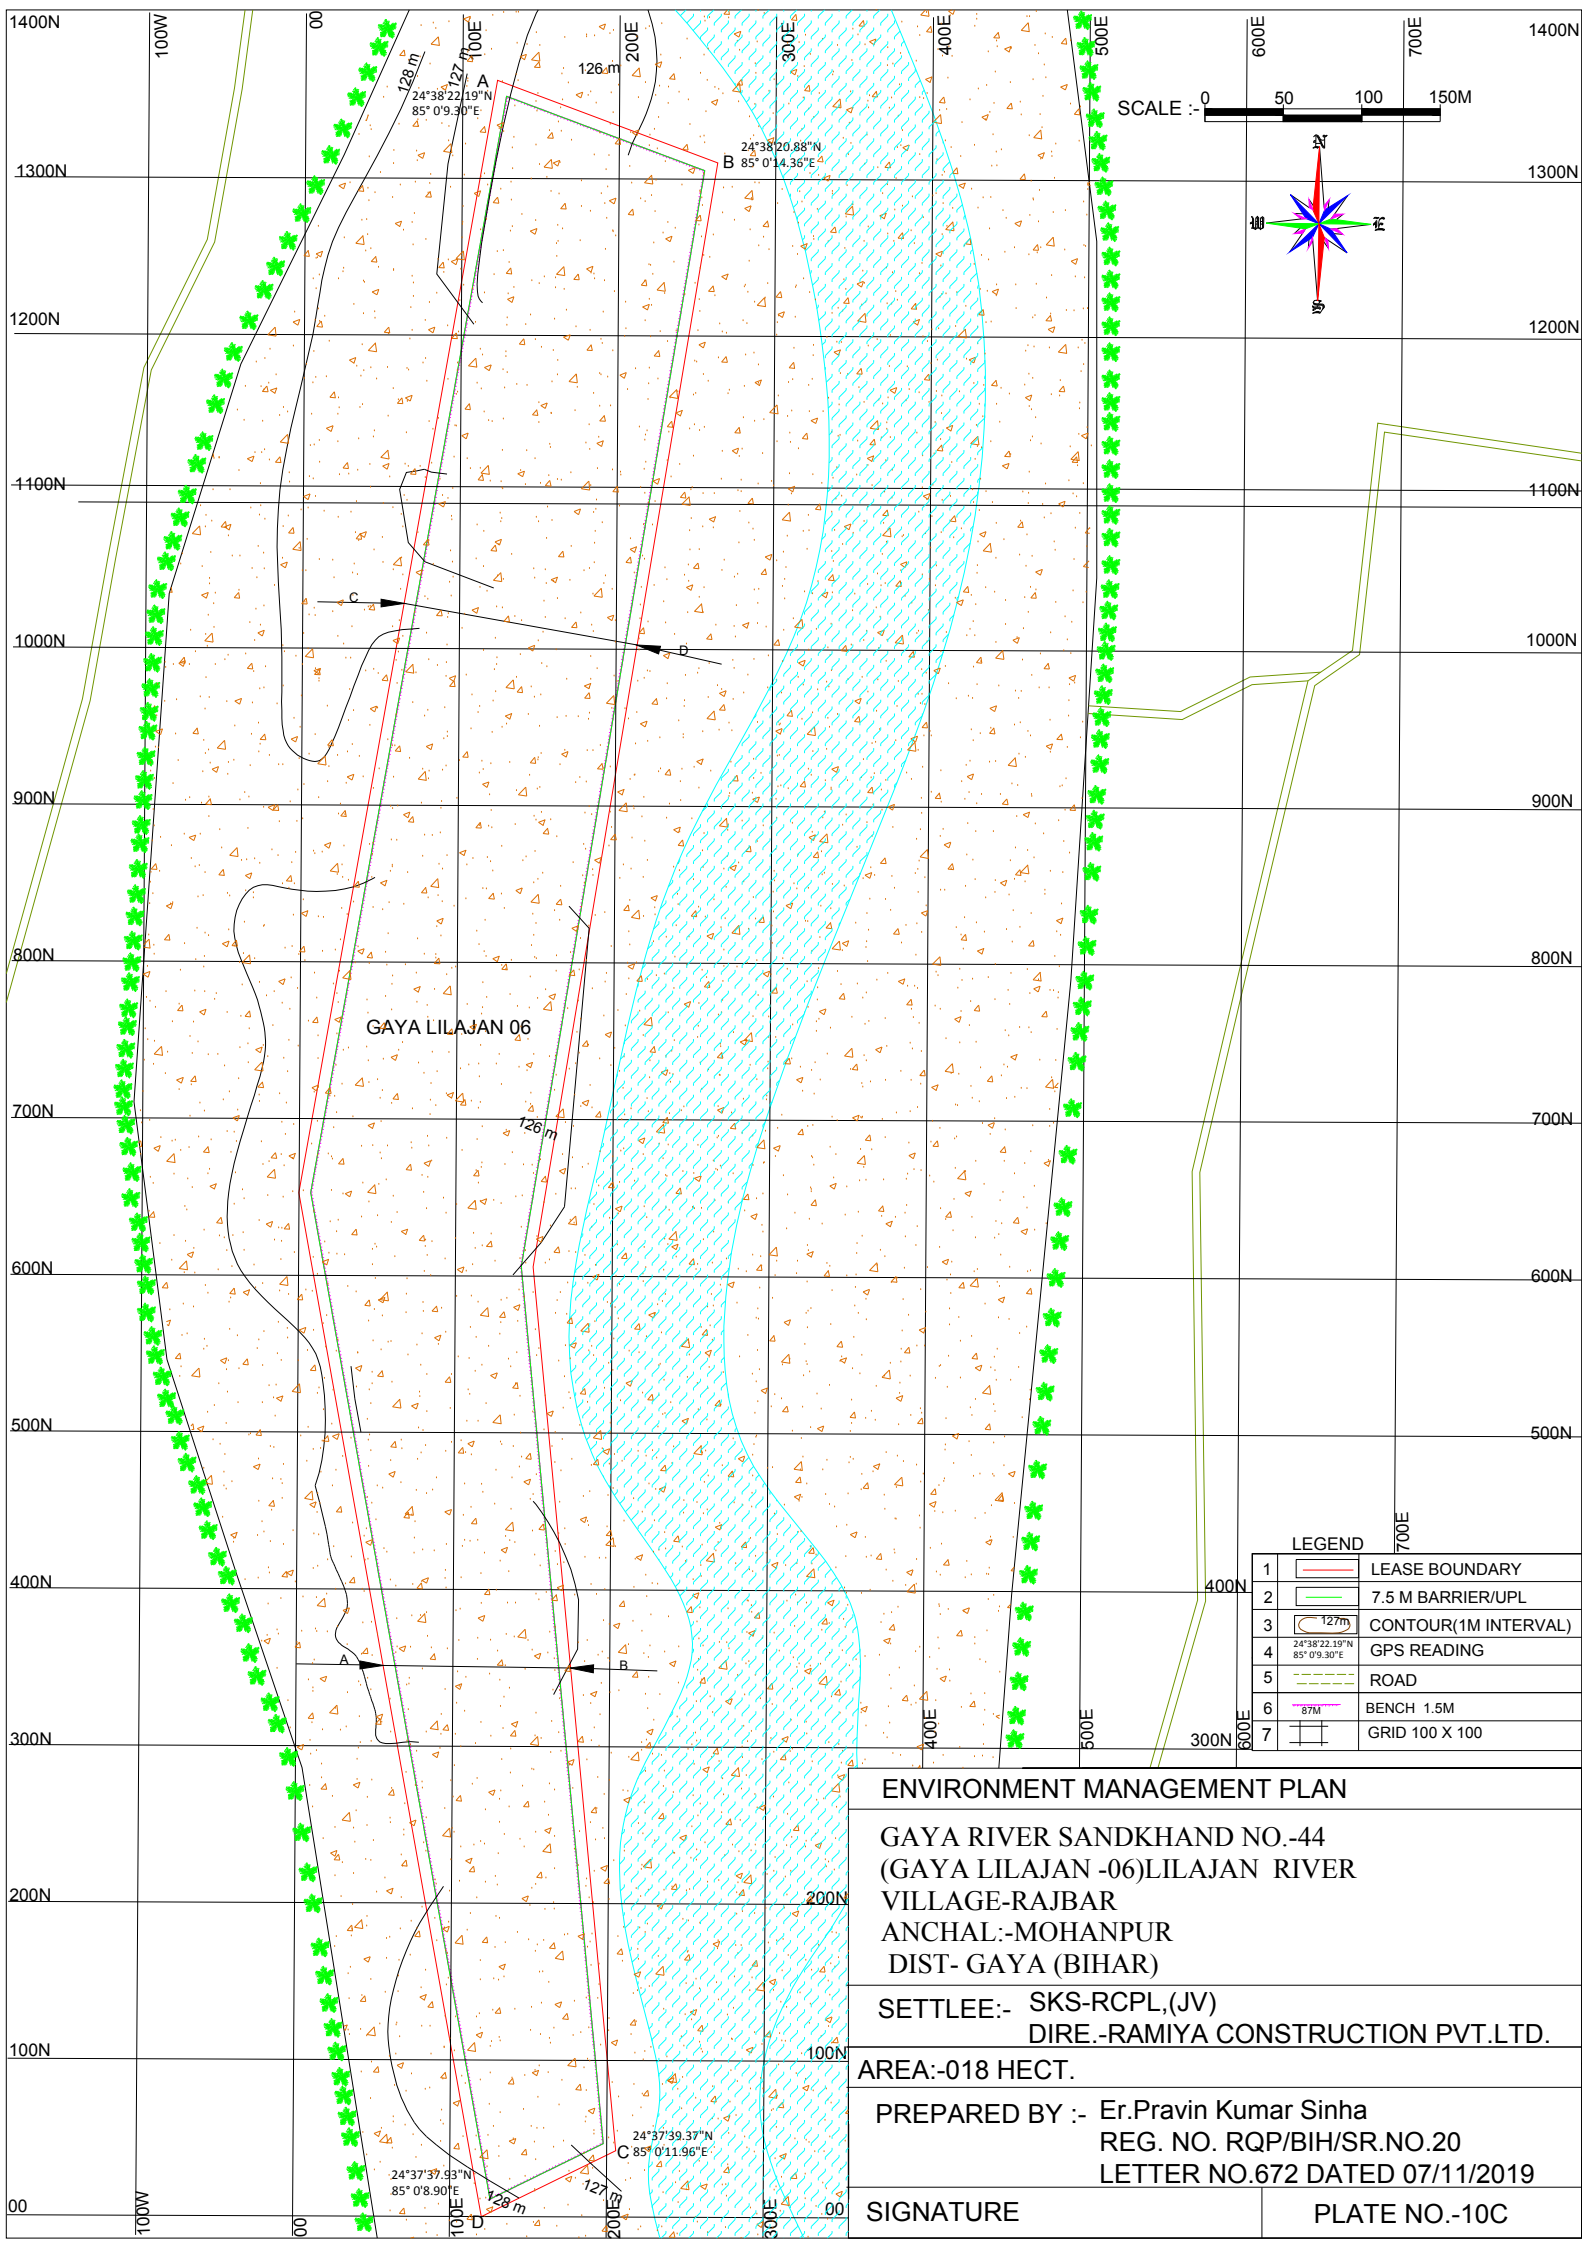

LEGEND	
1	LEASE BOUNDARY
2	7.5 M BARRIER/UPL
3	CONTOUR(1M INTERVAL)
4	GPS READING
5	ROAD
6	BENCH 1.5M
7	GRID 100 X 100

ENVIRONMENT MANAGEMENT PLAN	
GAYA RIVER SANDKHAND NO.-44 (GAYA LILAJAN -06)LILAJAN RIVER VILLAGE-RAJBAR ANCHAL:-MOHANPUR DIST- GAYA (BIHAR)	
SETTLEE:- SKS-RCPL,(JV) DIRE.-RAMIYA CONSTRUCTION PVT.LTD.	
AREA:-018 HECT.	
PREPARED BY :- Er.Pravin Kumar Sinha REG. NO. RQP/BIH/SR.NO.20 LETTER NO.672 DATED 07/11/2019	
SIGNATURE	PLATE NO.-10C