
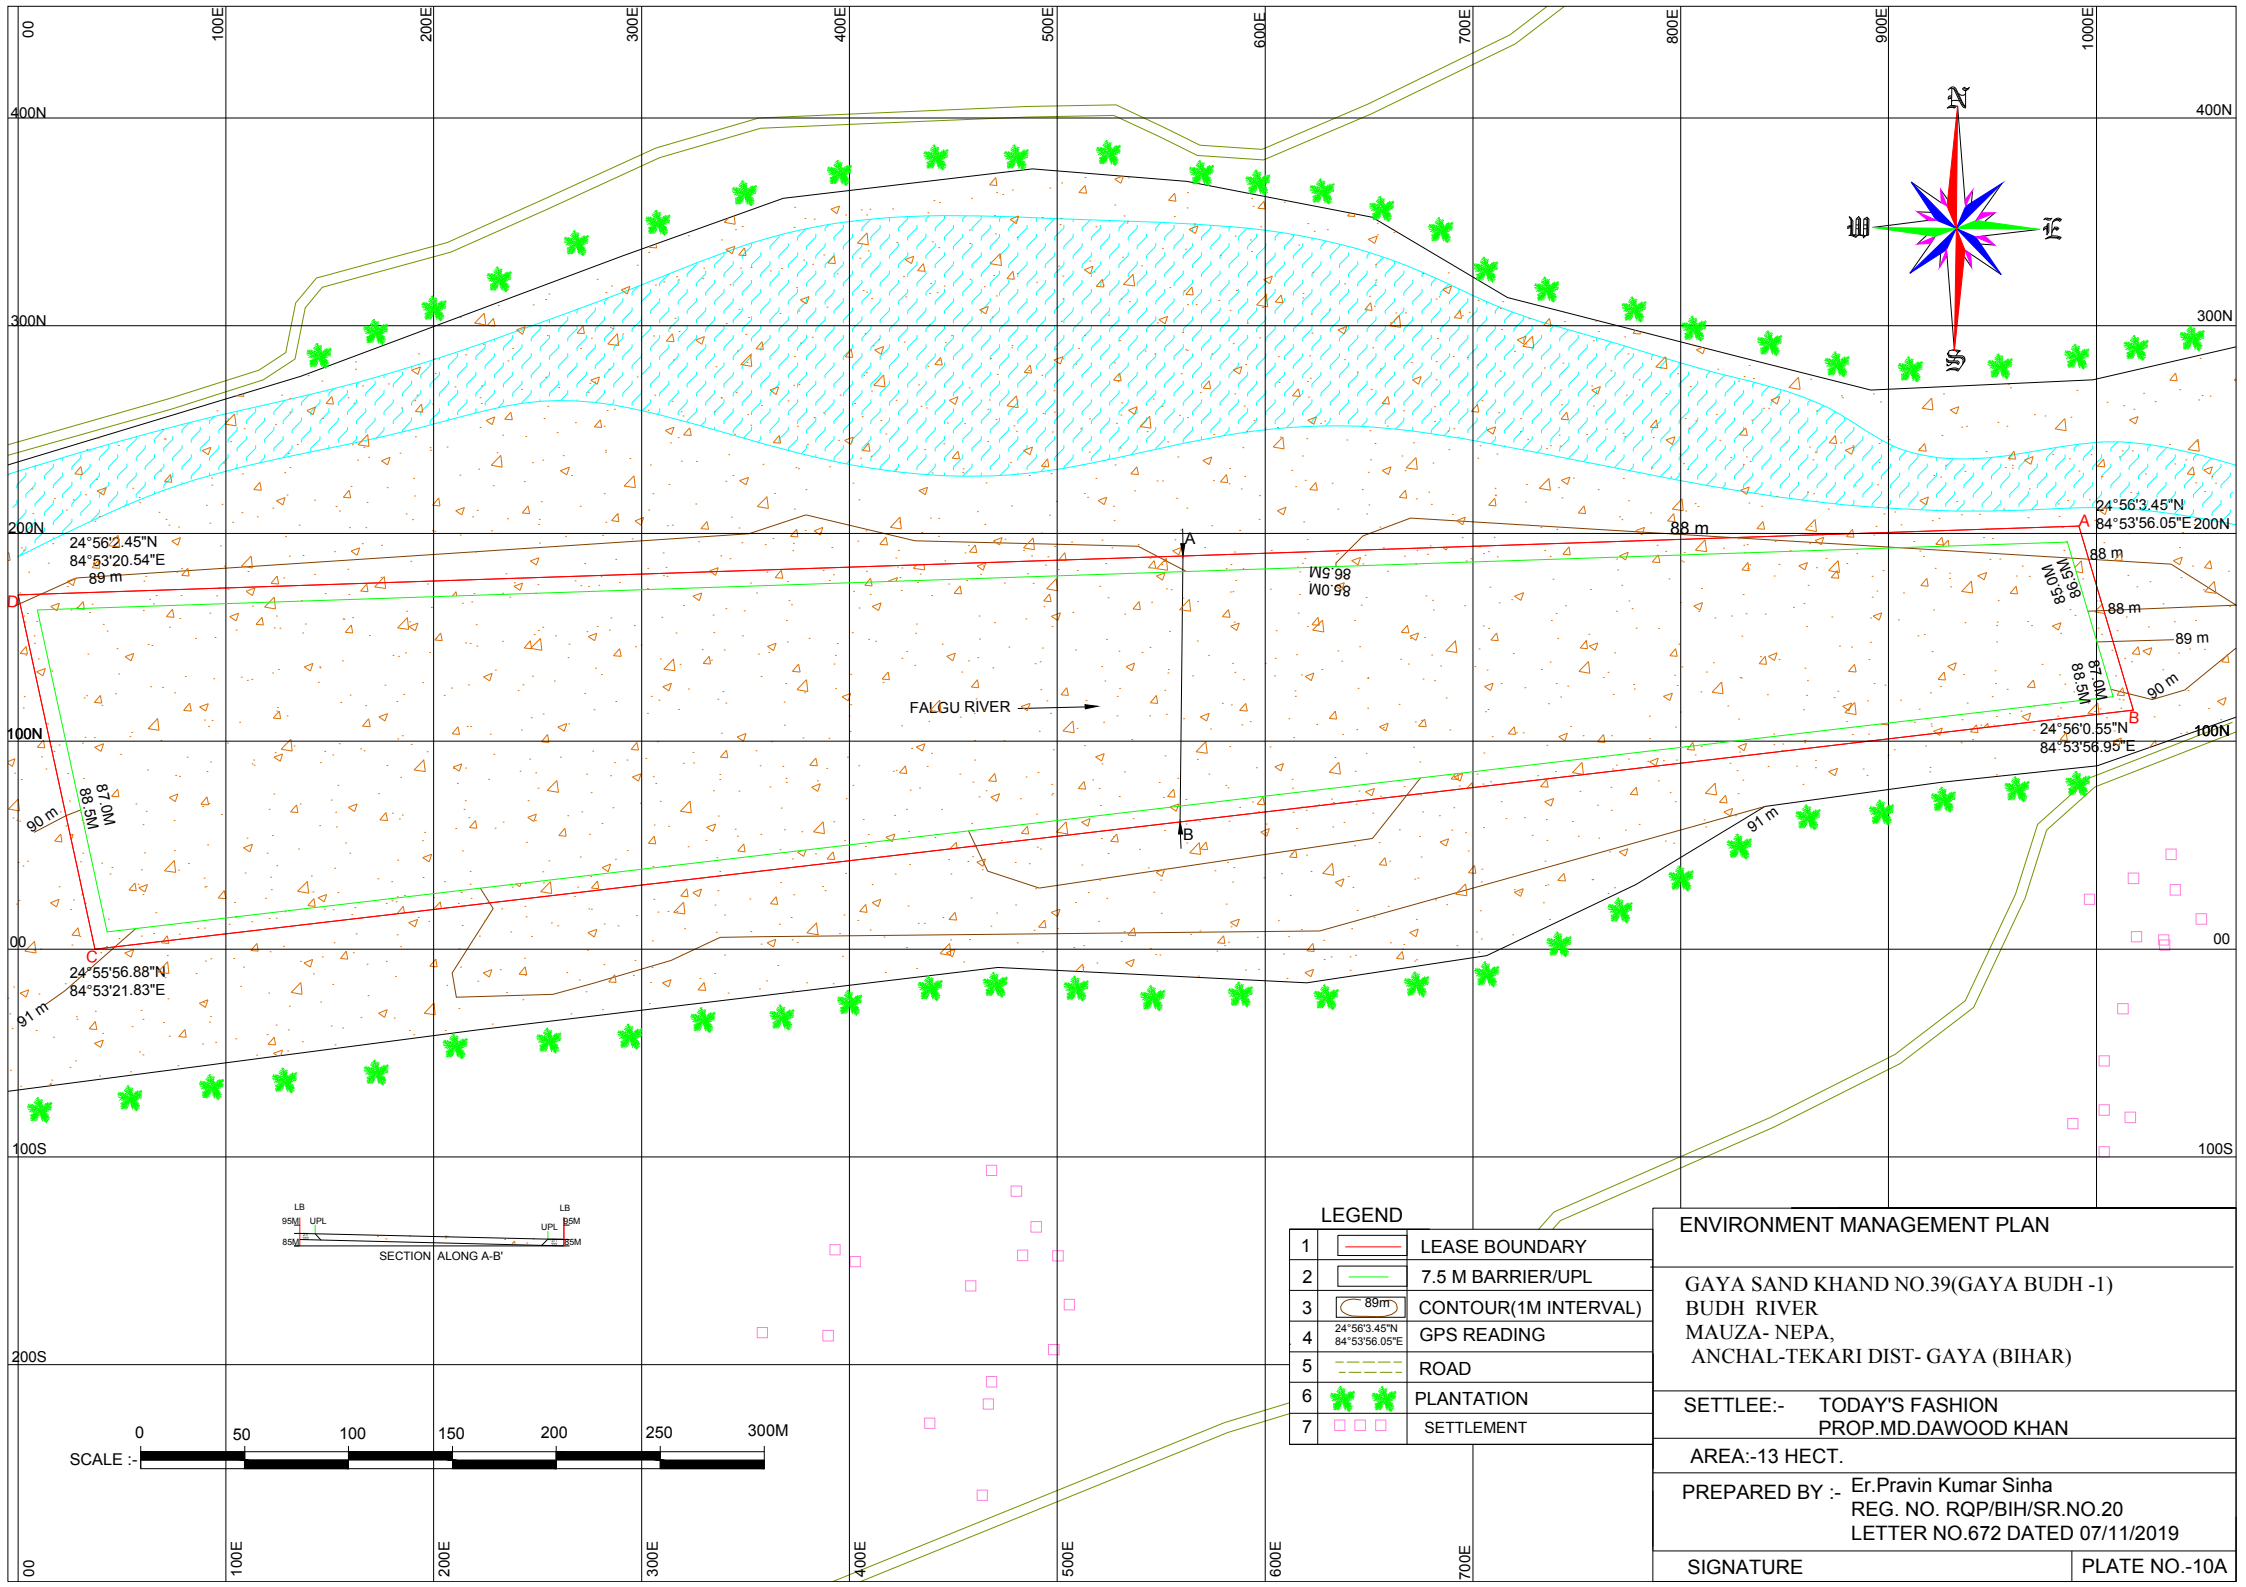


LEGEND		
1		LEASE BOUNDARY
2		7.5 M BARRIER/UPL
3		CONTOUR(1M INTERVAL)
4		GPS READING
5		ROAD
6		PLANTATION
7		SETTLEMENT

ENVIRONMENT MANAGEMENT PLAN	
GAYA SAND KHAND NO.39(GAYA BUDH -1) BUDH RIVER MAUZA- NEPA, ANCHAL-TEKARI DIST- GAYA (BIHAR)	
SETTLEE:-	TODAY'S FASHION PROP.MD.DAWOOD KHAN
AREA:-	13 HECT.
PREPARED BY :-	Er.Pravin Kumar Sinha REG. NO. RQP/BIH/SR.NO.20 LETTER NO.672 DATED 07/11/2019
SIGNATURE	PLATE NO.-10A

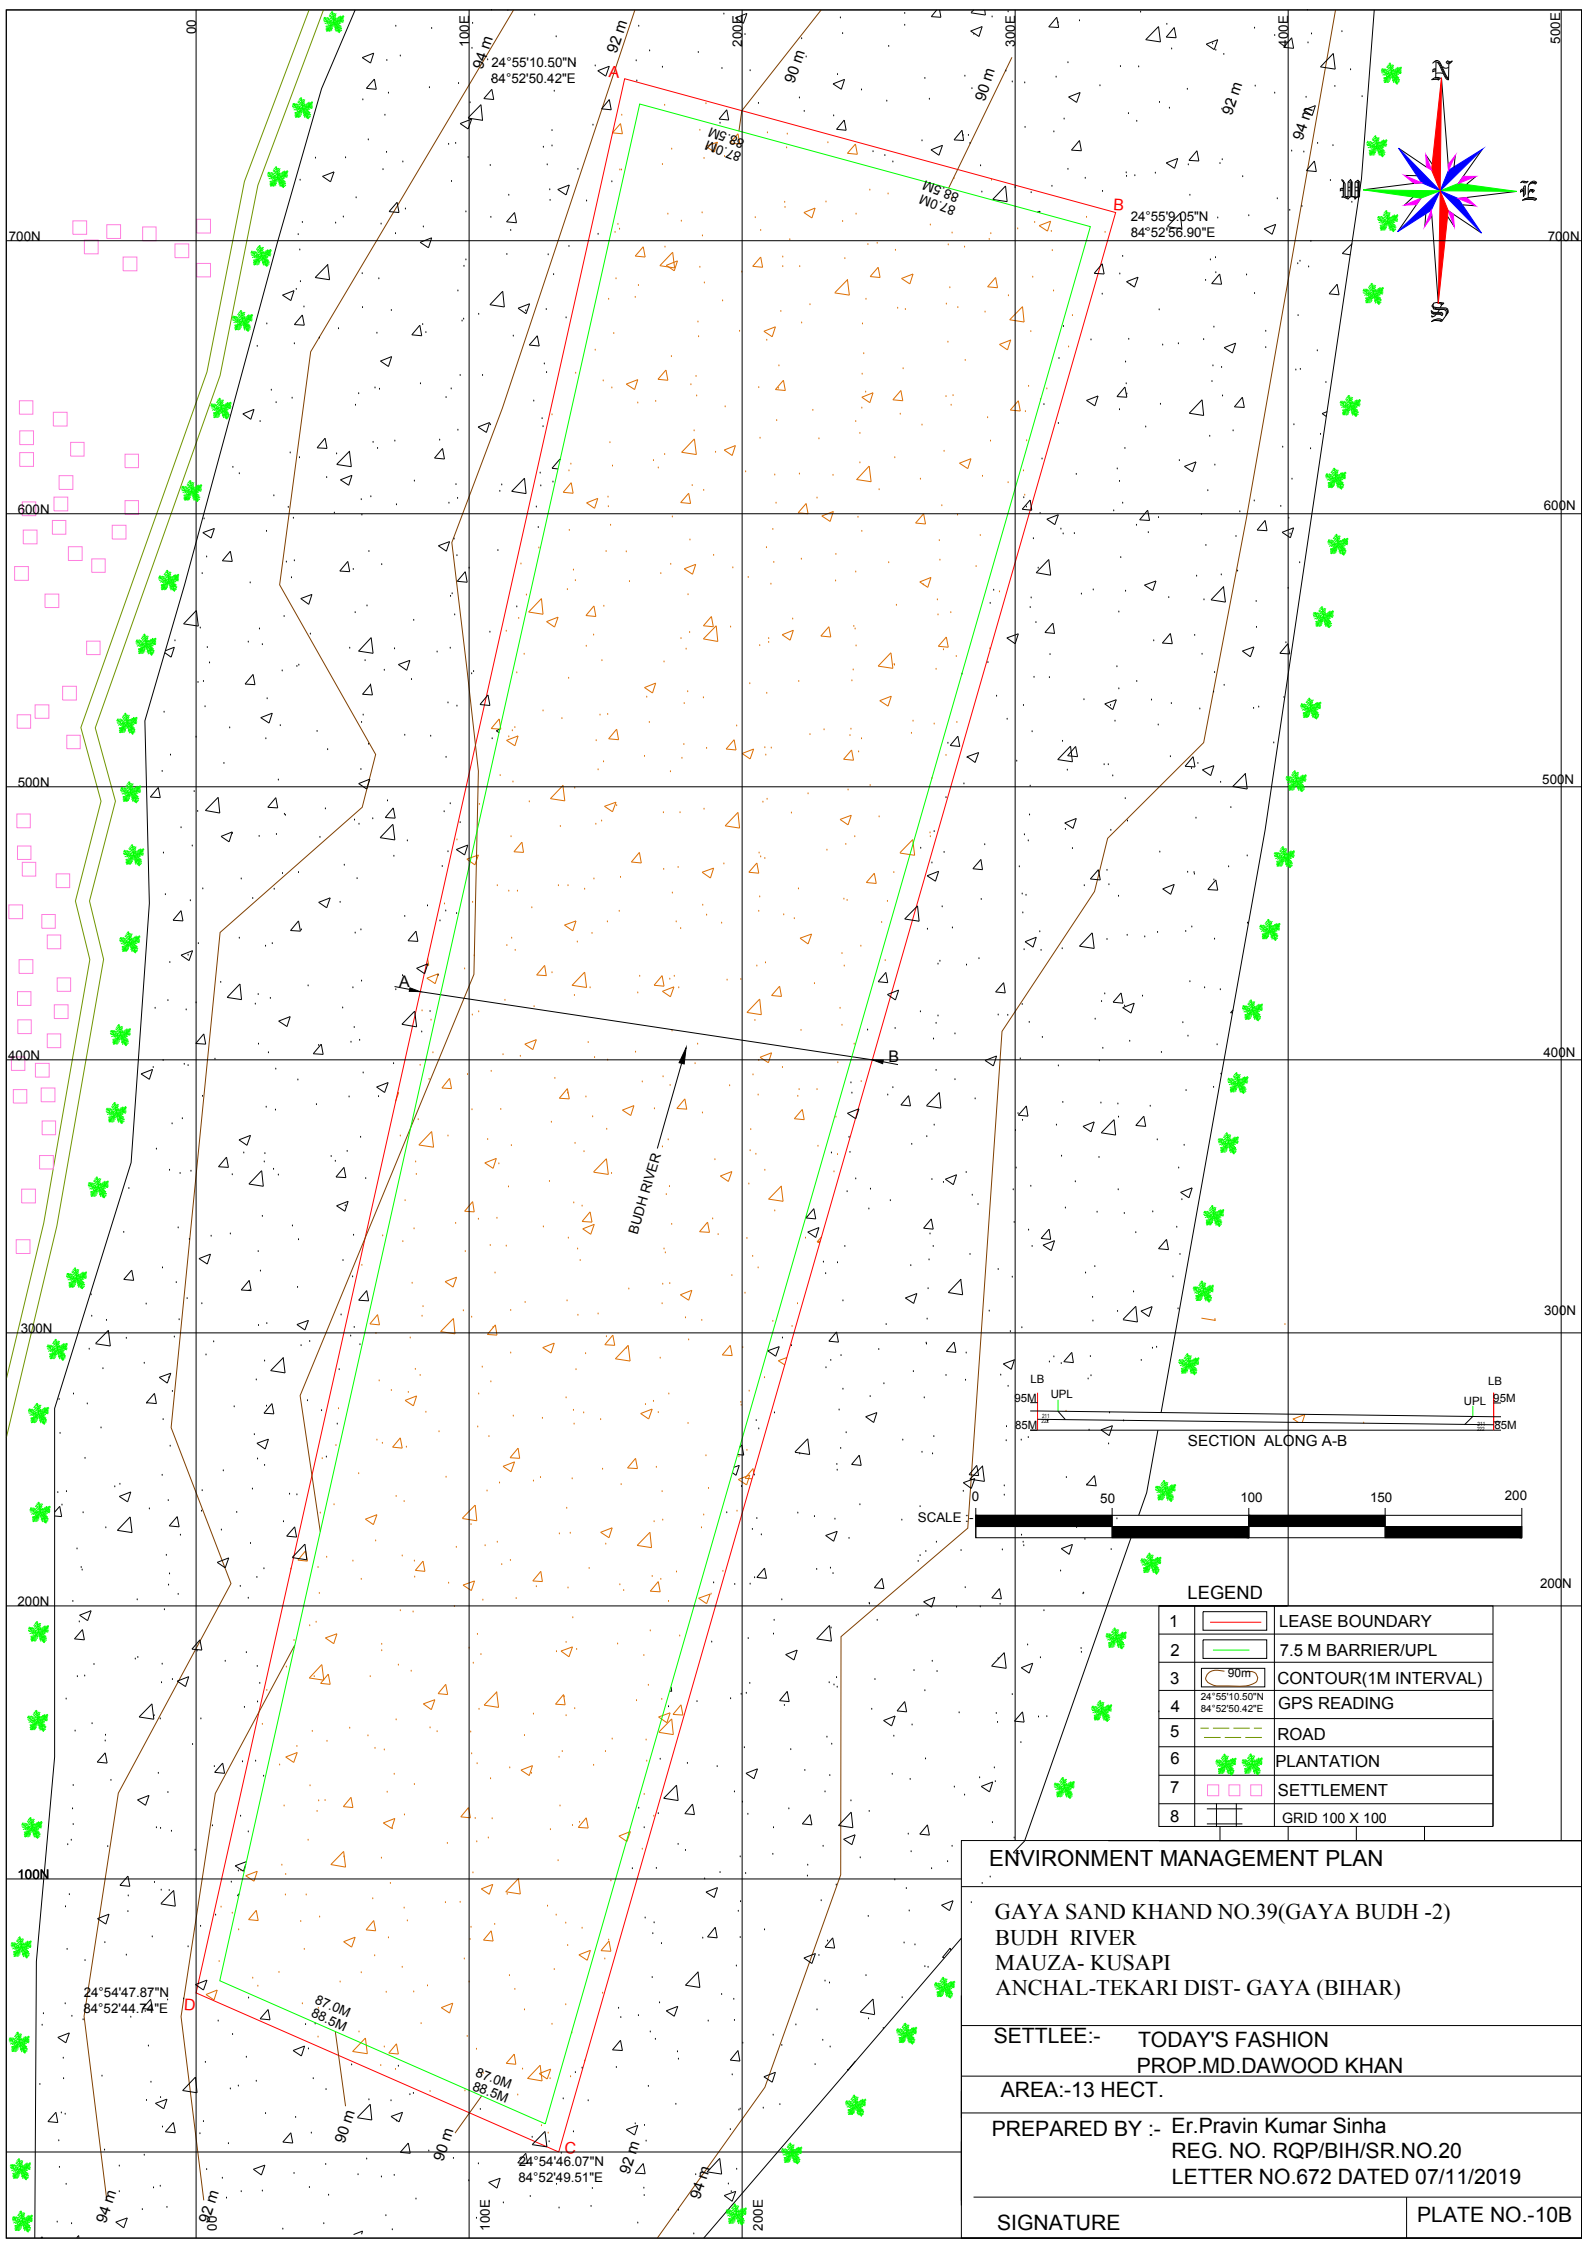

LEGEND	
1	LEASE BOUNDARY
2	7.5 M BARRIER/UPL
3	CONTOUR(1M INTERVAL)
4	GPS READING
5	ROAD
6	PLANTATION
7	SETTLEMENT
8	GRID 100 X 100

ENVIRONMENT MANAGEMENT PLAN

GAYA SAND KHAND NO.39(GAYA BUDH -2)
BUDH RIVER
MAUZA- KUSAPI
ANCHAL-TEKARI DIST- GAYA (BIHAR)




SETTLEE:- TODAY'S FASHION
PROP.MD.DAWOOD KHAN

AREA:-13 HECT.

PREPARED BY :- Er.Pravin Kumar Sinha
REG. NO. RQP/BIH/SR.NO.20
LETTER NO.672 DATED 07/11/2019

SIGNATURE

PLATE NO.-10B

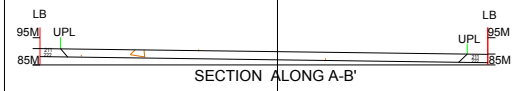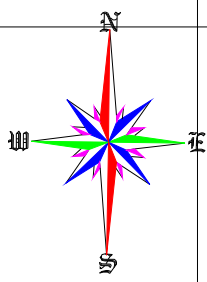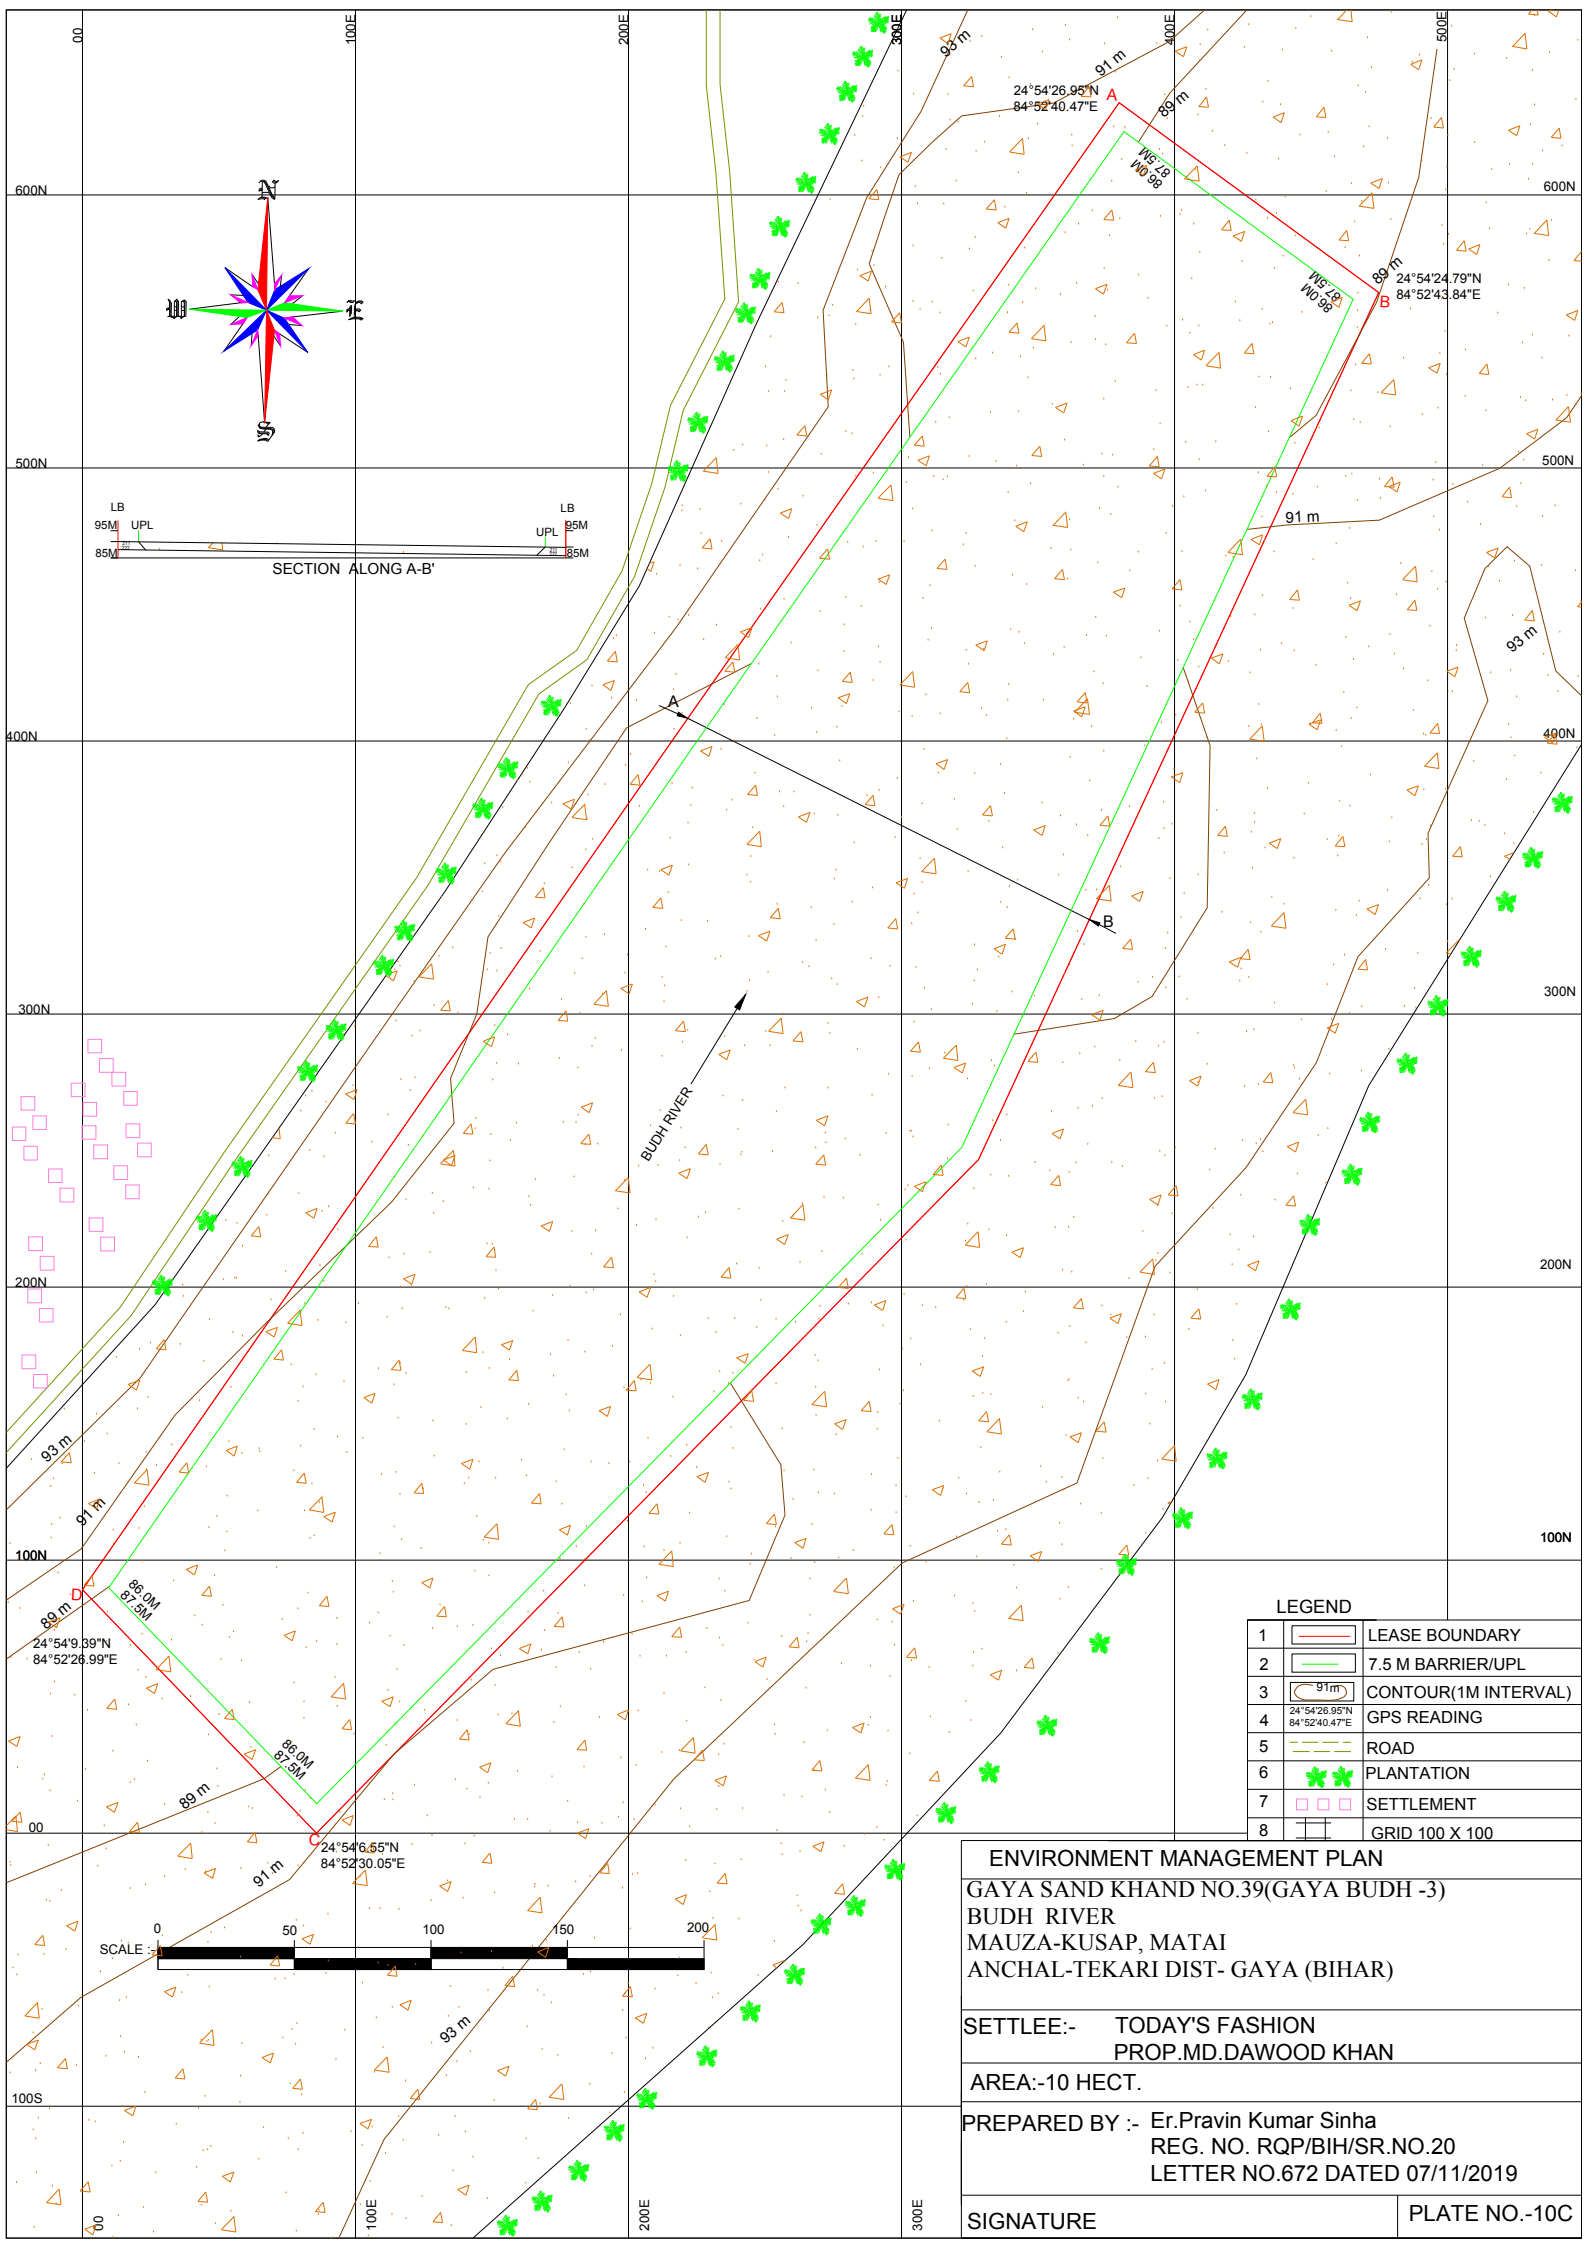



BUDH RIVER

LEGEND

1		LEASE BOUNDARY
2		7.5 M BARRIER/UPL
3		CONTOUR(1M INTERVAL)
4		GPS READING
5		ROAD
6		PLANTATION
7		SETTLEMENT
8		GRID 100 X 100

ENVIRONMENT MANAGEMENT PLAN GAYA SAND KHAND NO.39(GAYA BUDH -3) BUDH RIVER MAUZA-KUSAP, MATAI ANCHAL-TEKARI DIST- GAYA (BIHAR)	
SETTLEE:-	TODAY'S FASHION PROP.MD.DAWOOD KHAN
AREA:-	10 HECT.
PREPARED BY :-	Er.Pravin Kumar Sinha REG. NO. RQP/BIH/SR.NO.20 LETTER NO.672 DATED 07/11/2019
SIGNATURE	PLATE NO.-10C

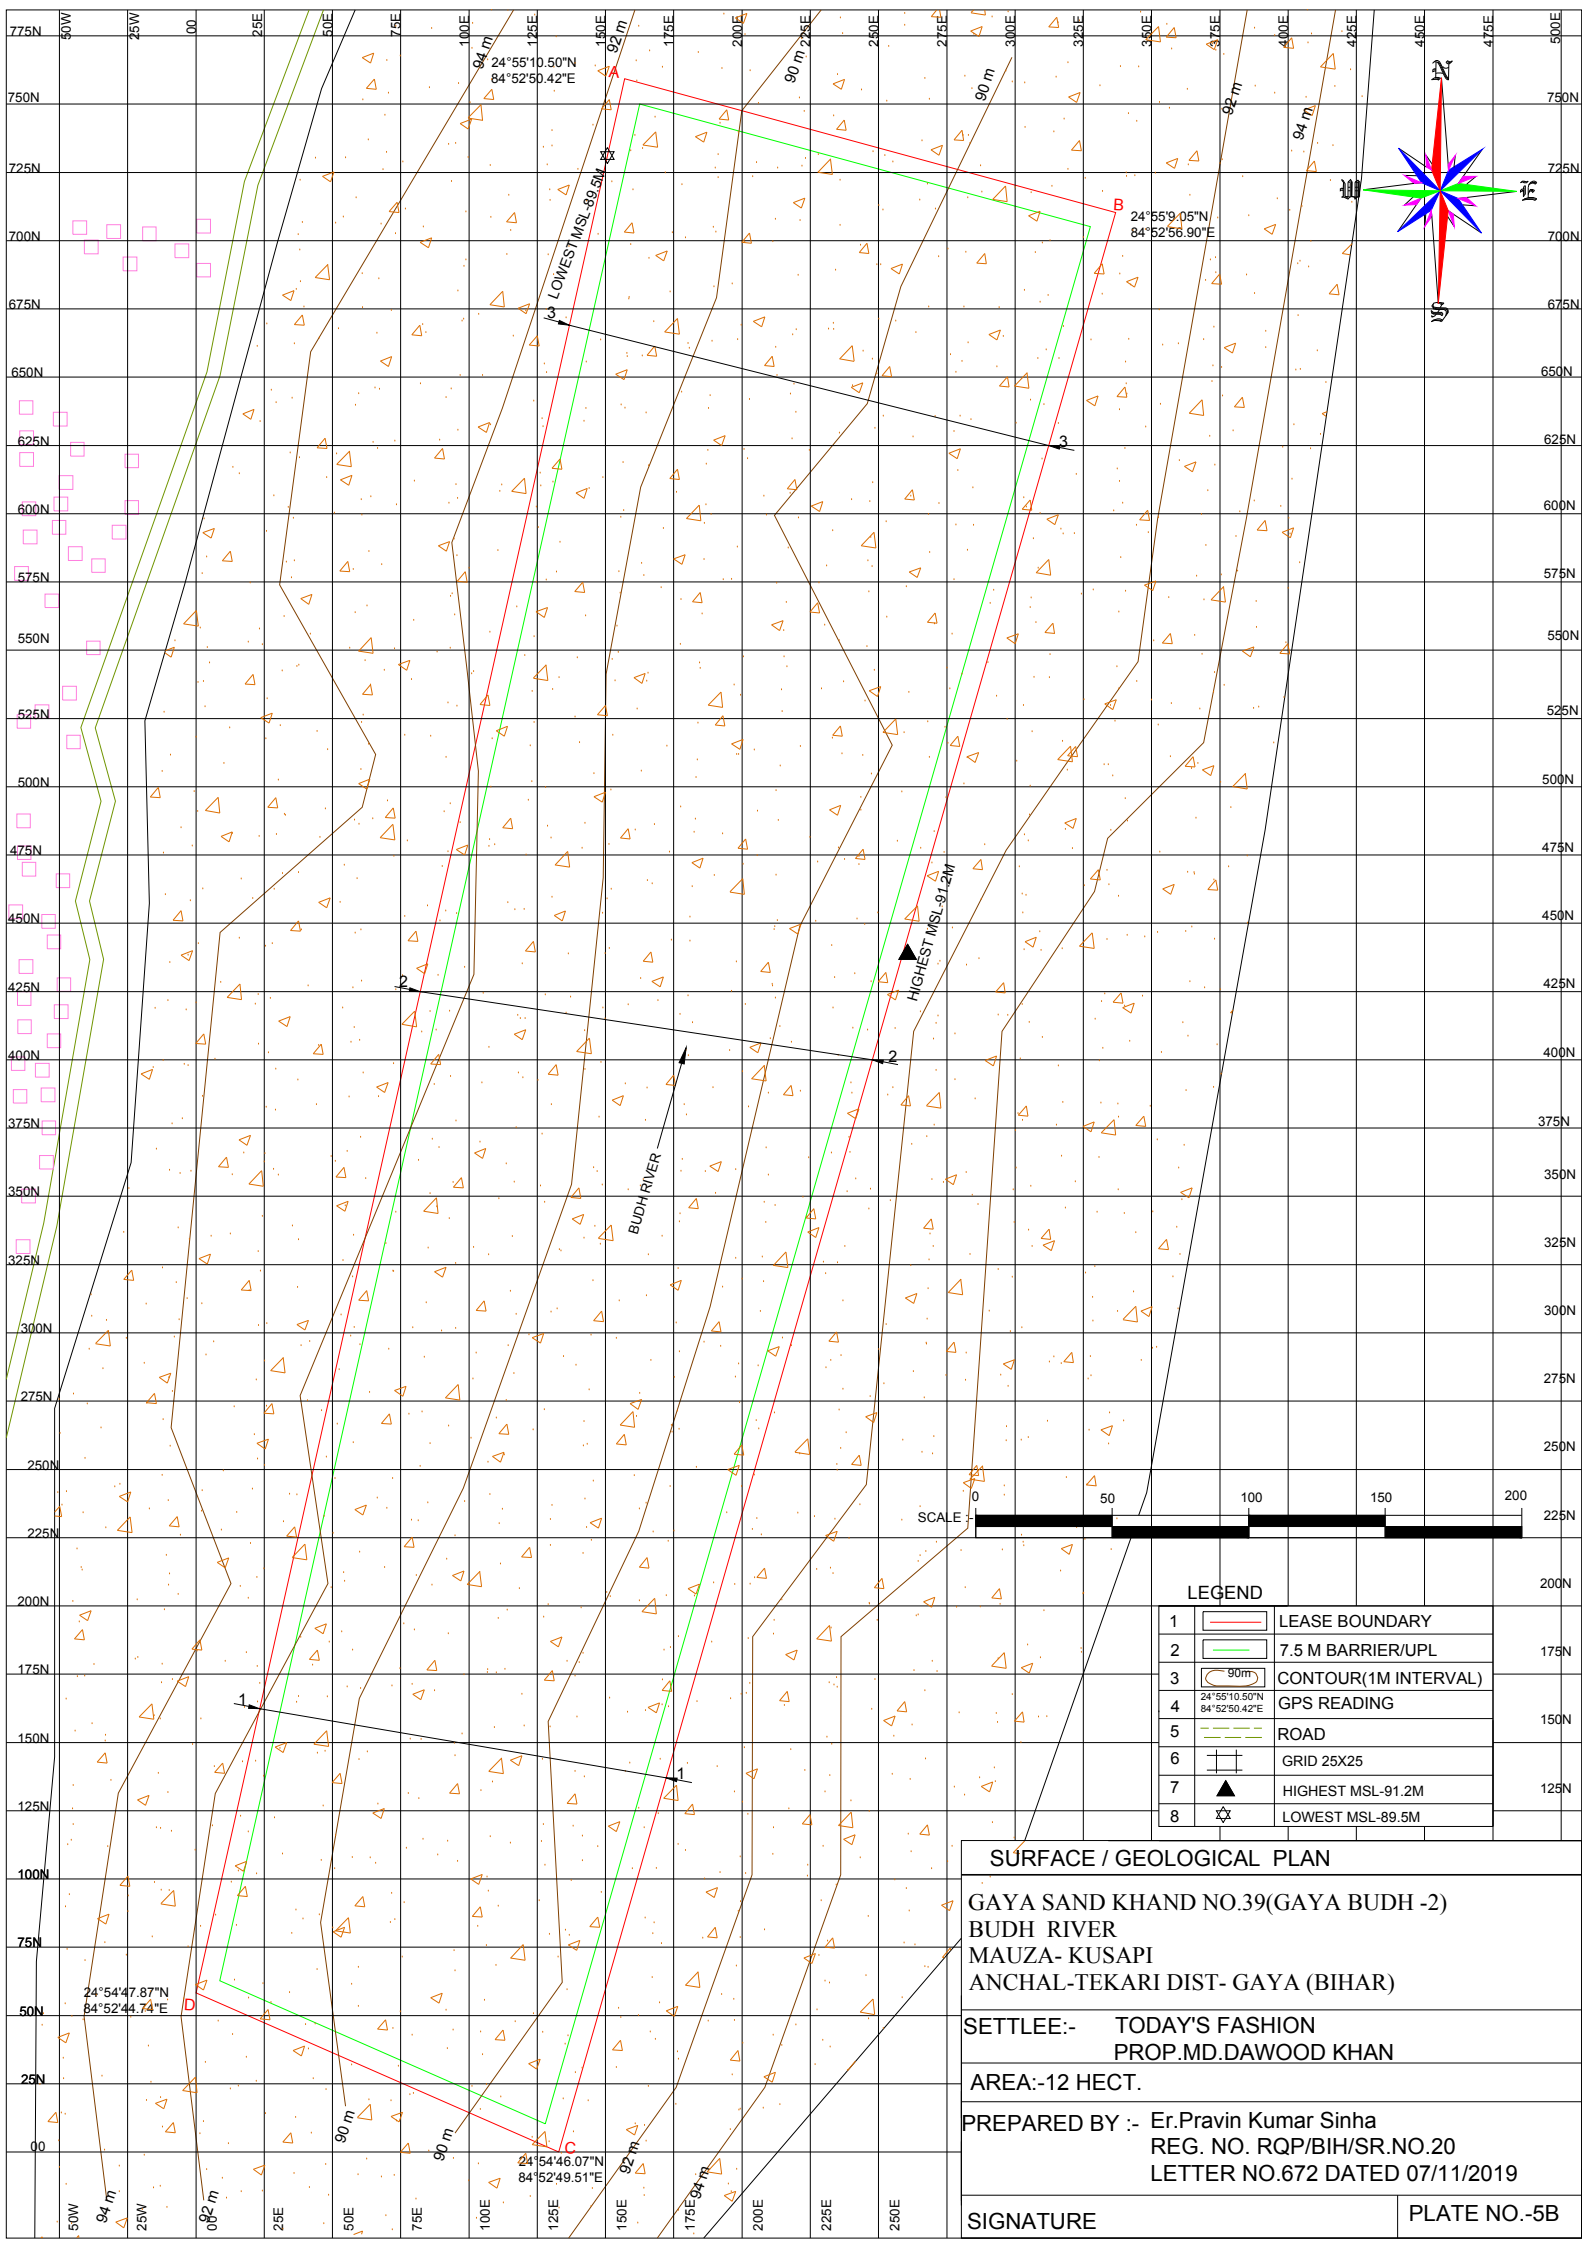

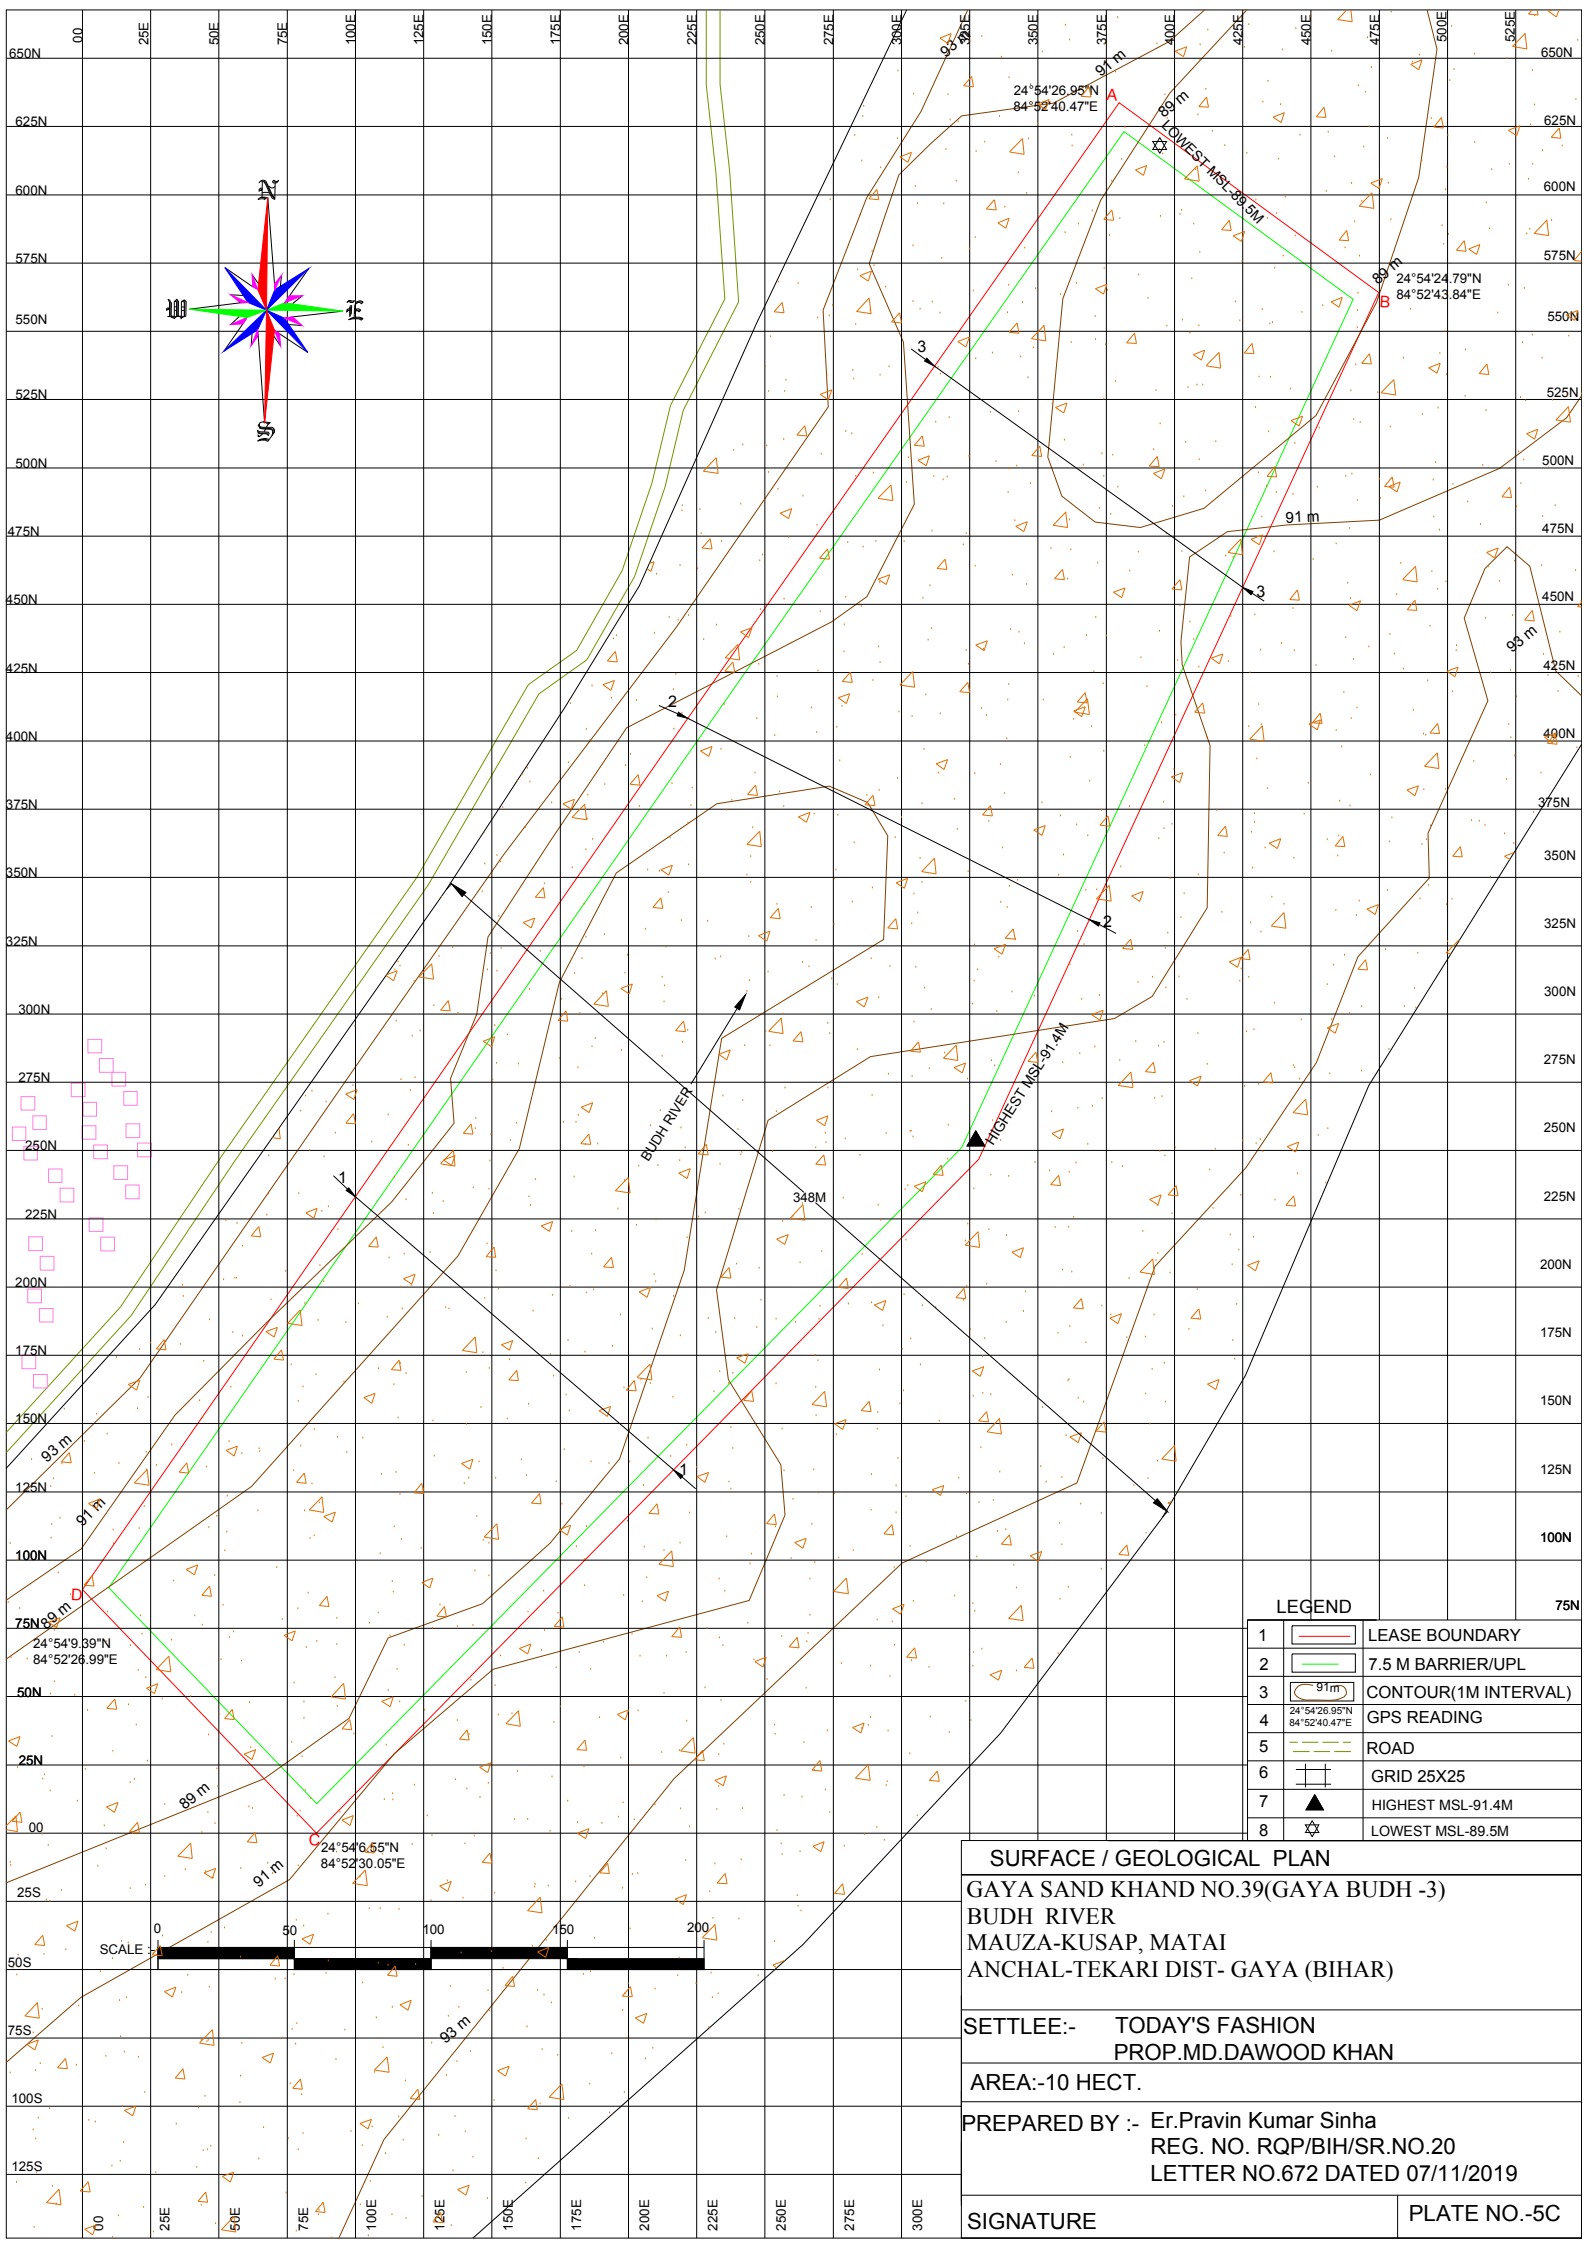

LEGEND	
1	LEASE BOUNDARY
2	7.5 M BARRIER/UPL
3	CONTOUR(1M INTERVAL)
4	GPS READING
5	ROAD
6	GRID 25X25
7	HIGHEST MSL-91.4M
8	LOWEST MSL-89.5M

SURFACE / GEOLOGICAL PLAN	
GAYA SAND KHAND NO.39(GAYA BUDH -3) BUDH RIVER MAUZA-KUSAP, MATAI ANCHAL-TEKARI DIST- GAYA (BIHAR)	
SETTLEE:-	TODAY'S FASHION PROP.MD.DAWOOD KHAN
AREA:-	10 HECT.
PREPARED BY :-	Er.Pravin Kumar Sinha REG. NO. RQP/BIH/SR.NO.20 LETTER NO.672 DATED 07/11/2019
SIGNATURE	PLATE NO.-5C