


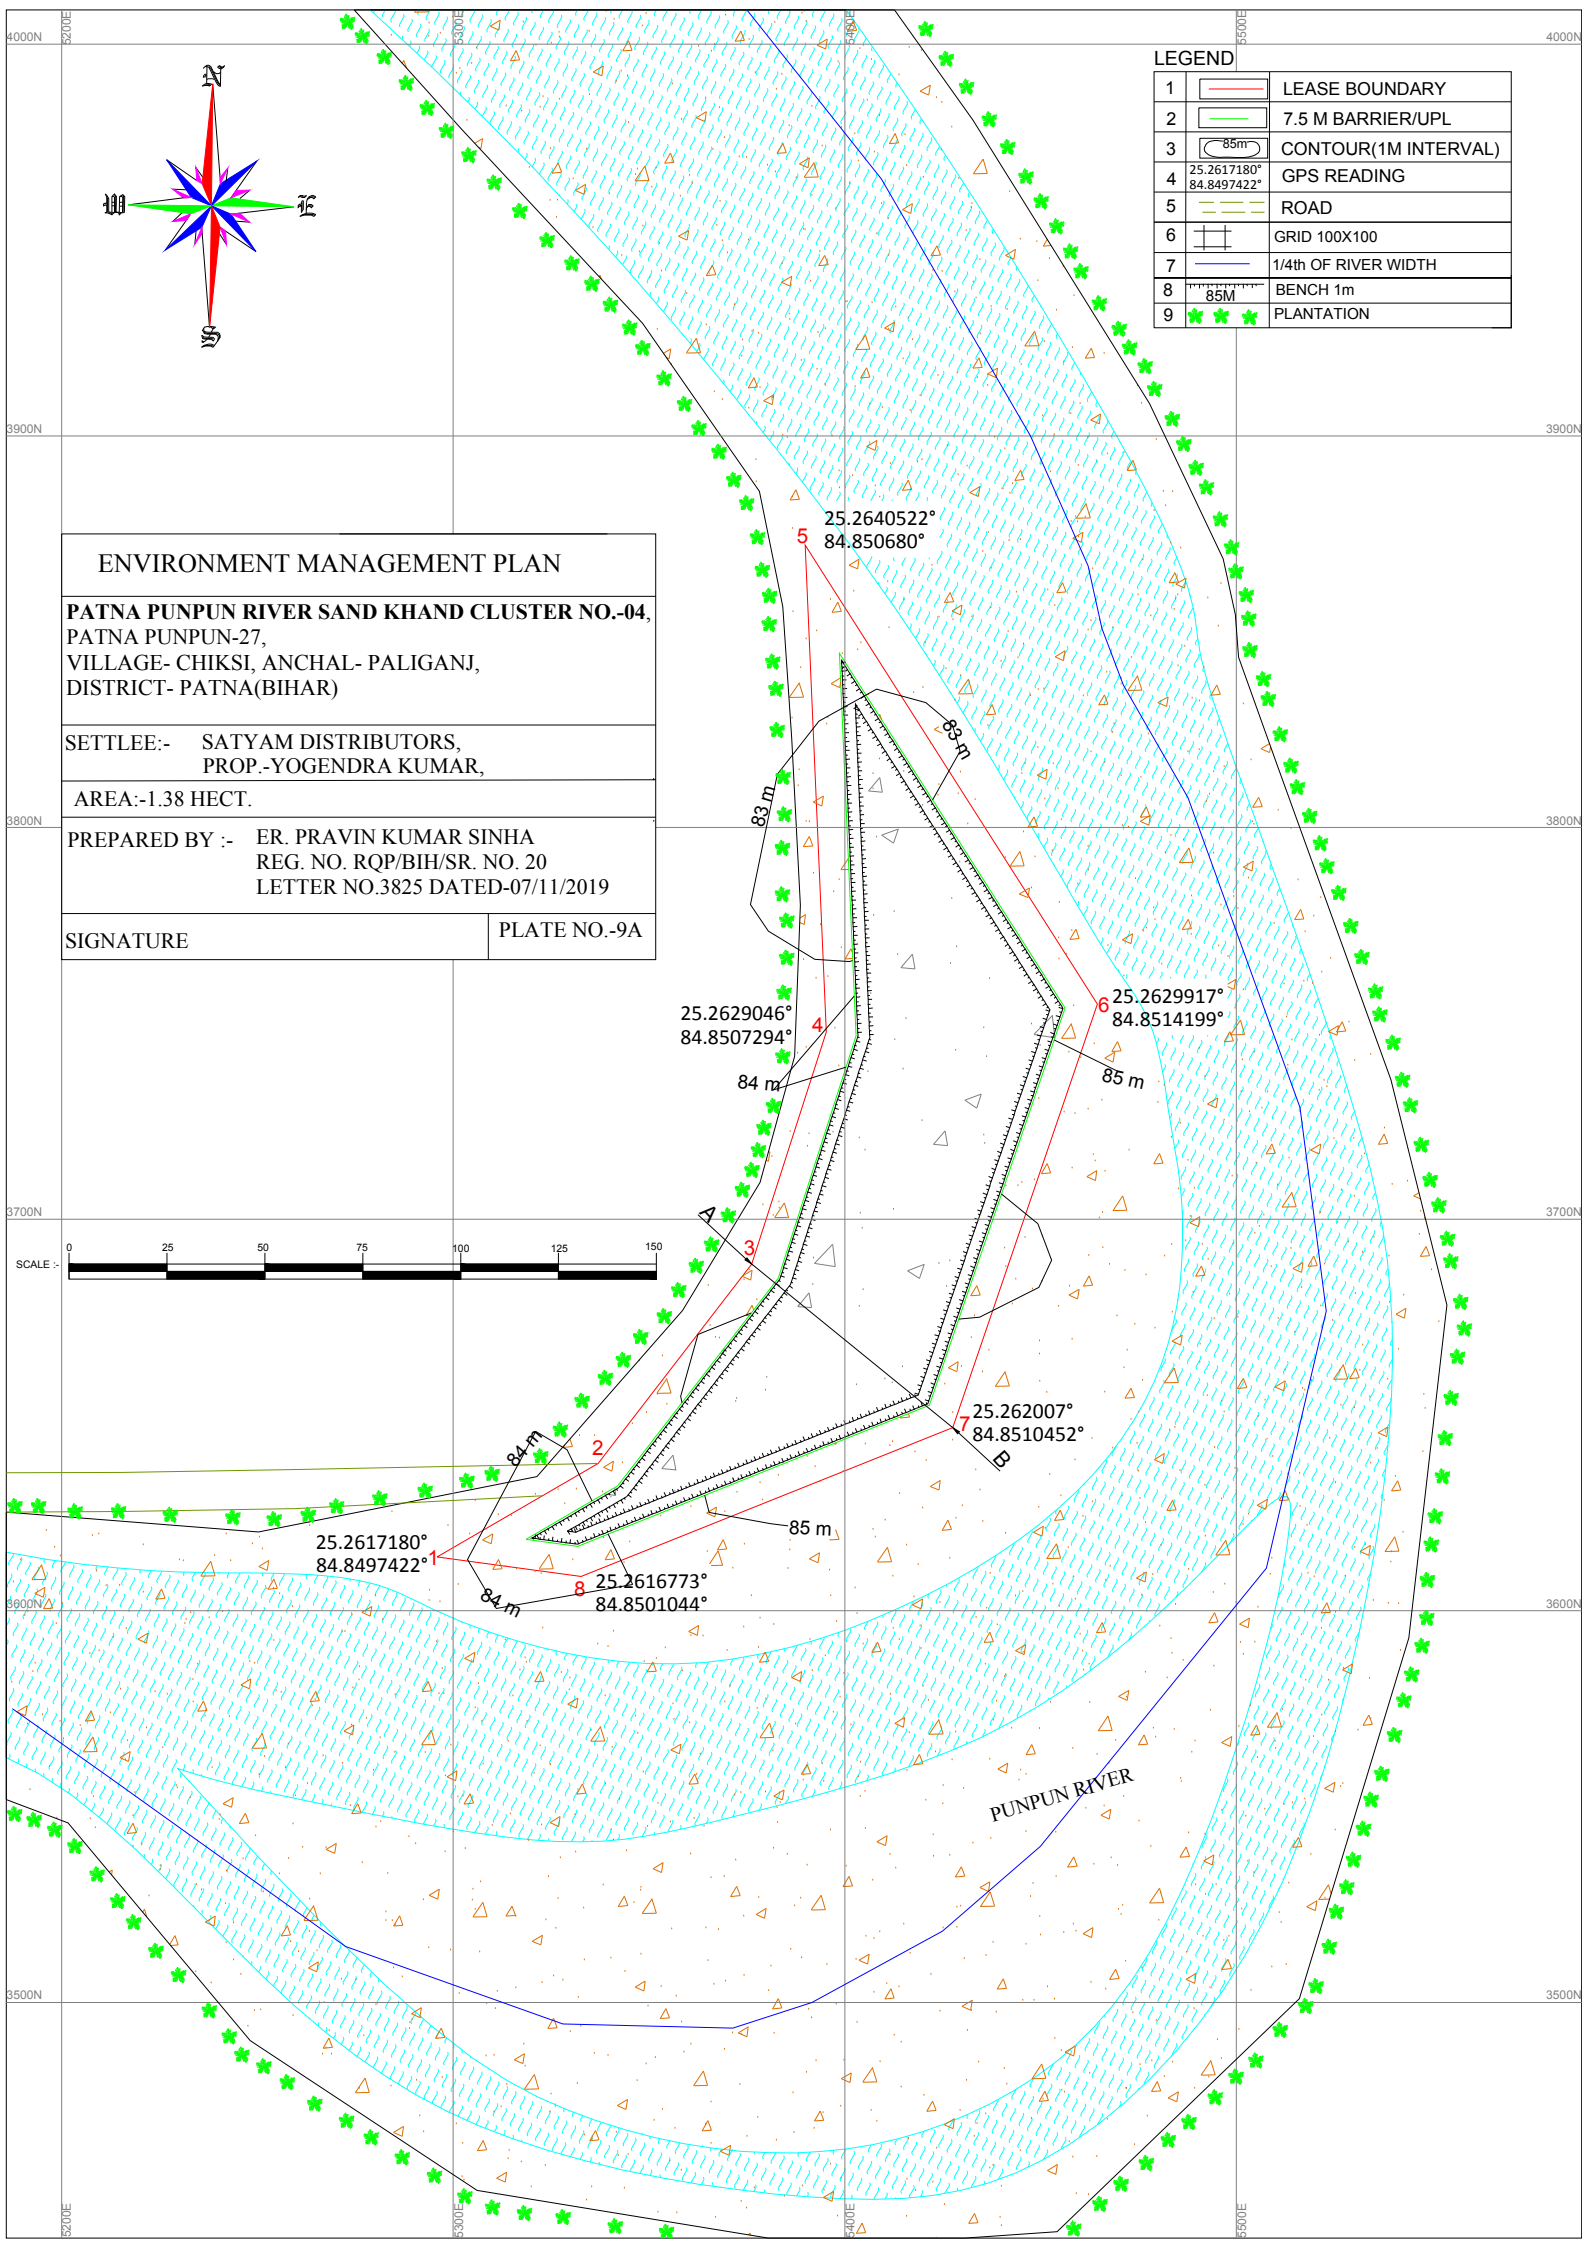

ENVIRONMENT MANAGEMENT PLAN

PATNA PUNPUN RIVER SAND KHAND CLUSTER NO.-04,
PATNA PUNPUN-28,
VILLAGE- JARKHA, ANCHAL- PALIGANJ,
DISTRICT- PATNA(BIHAR)

SETTLEE:- SATYAM DISTRIBUTORS,
PROP.-YOGENDRA KUMAR,

AREA:-2.41 HECT.


PREPARED BY :- ER. PRAVIN KUMAR SINHA
REG. NO. RQP/BIH/SR. NO. 20
LETTER NO.3825 DATED-07/11/2019


SIGNATURE

PLATE NO.-9B

LEGEND

1		LEASE BOUNDARY
2		7.5 M BARRIER/UPL
3		CONTOUR(1M INTERVAL)
4		GPS READING
5		ROAD
6		GRID100X100
7		1/4th OF RIVER WIDTH
8		BENCH 1.5m
9		PLANTATION

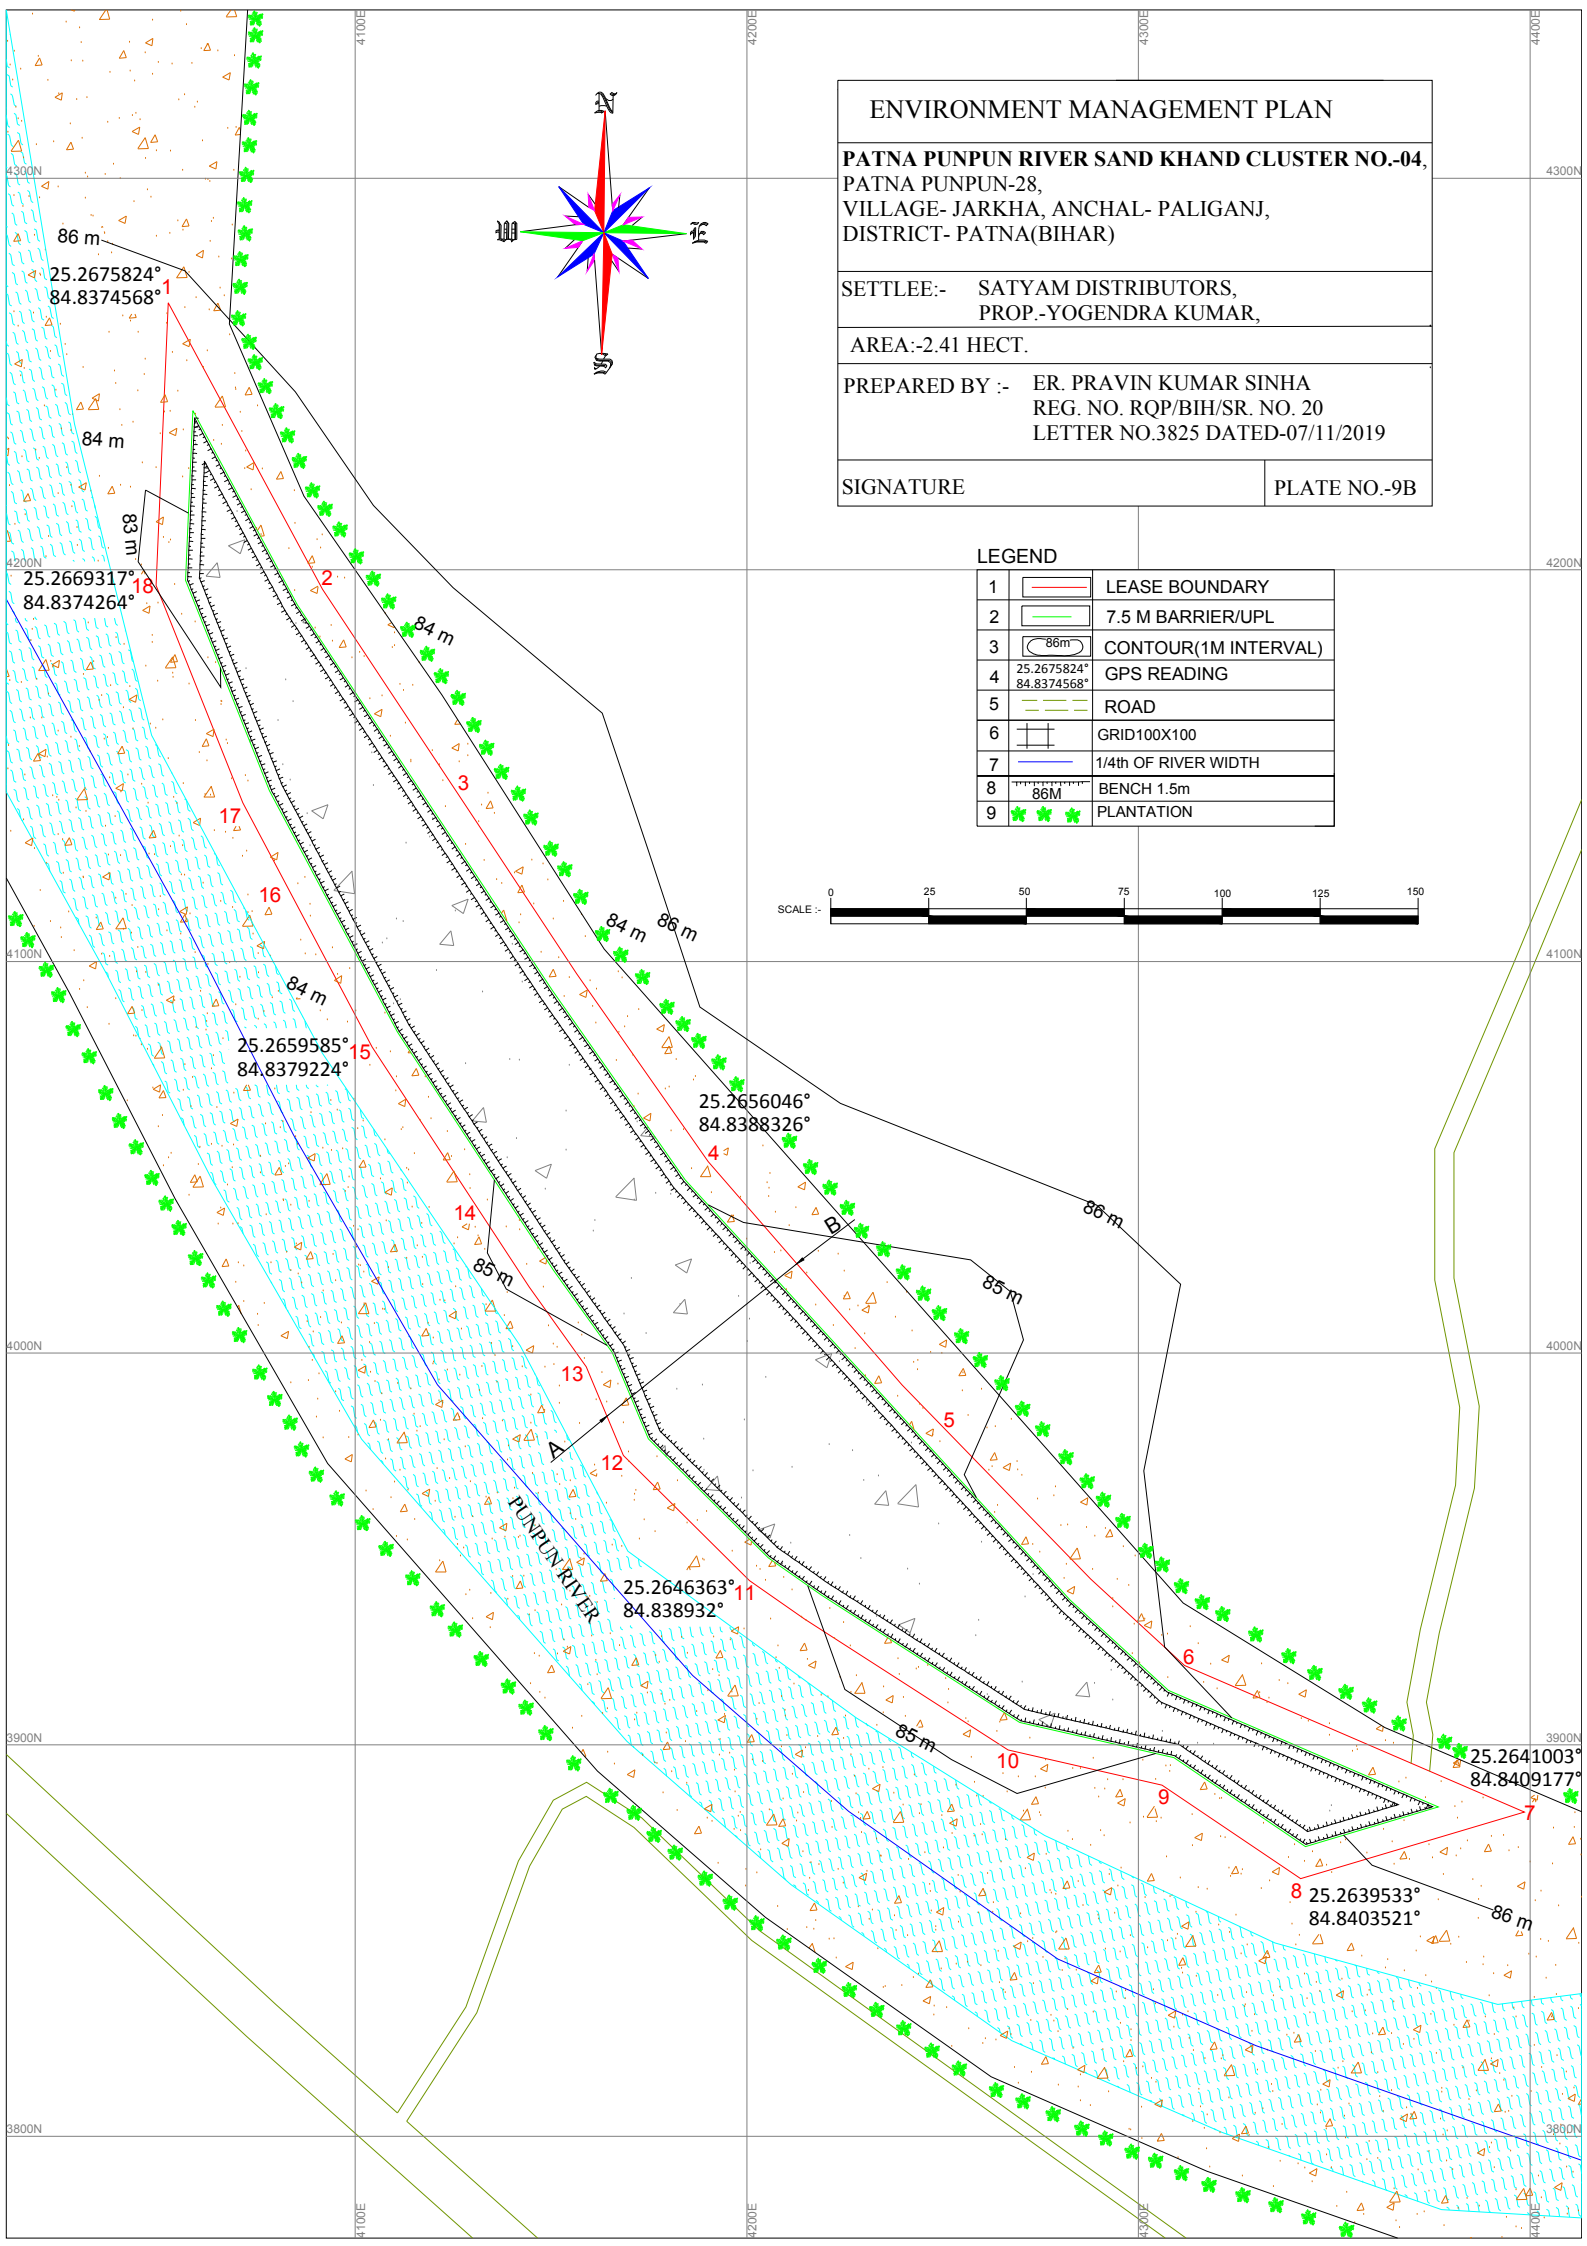

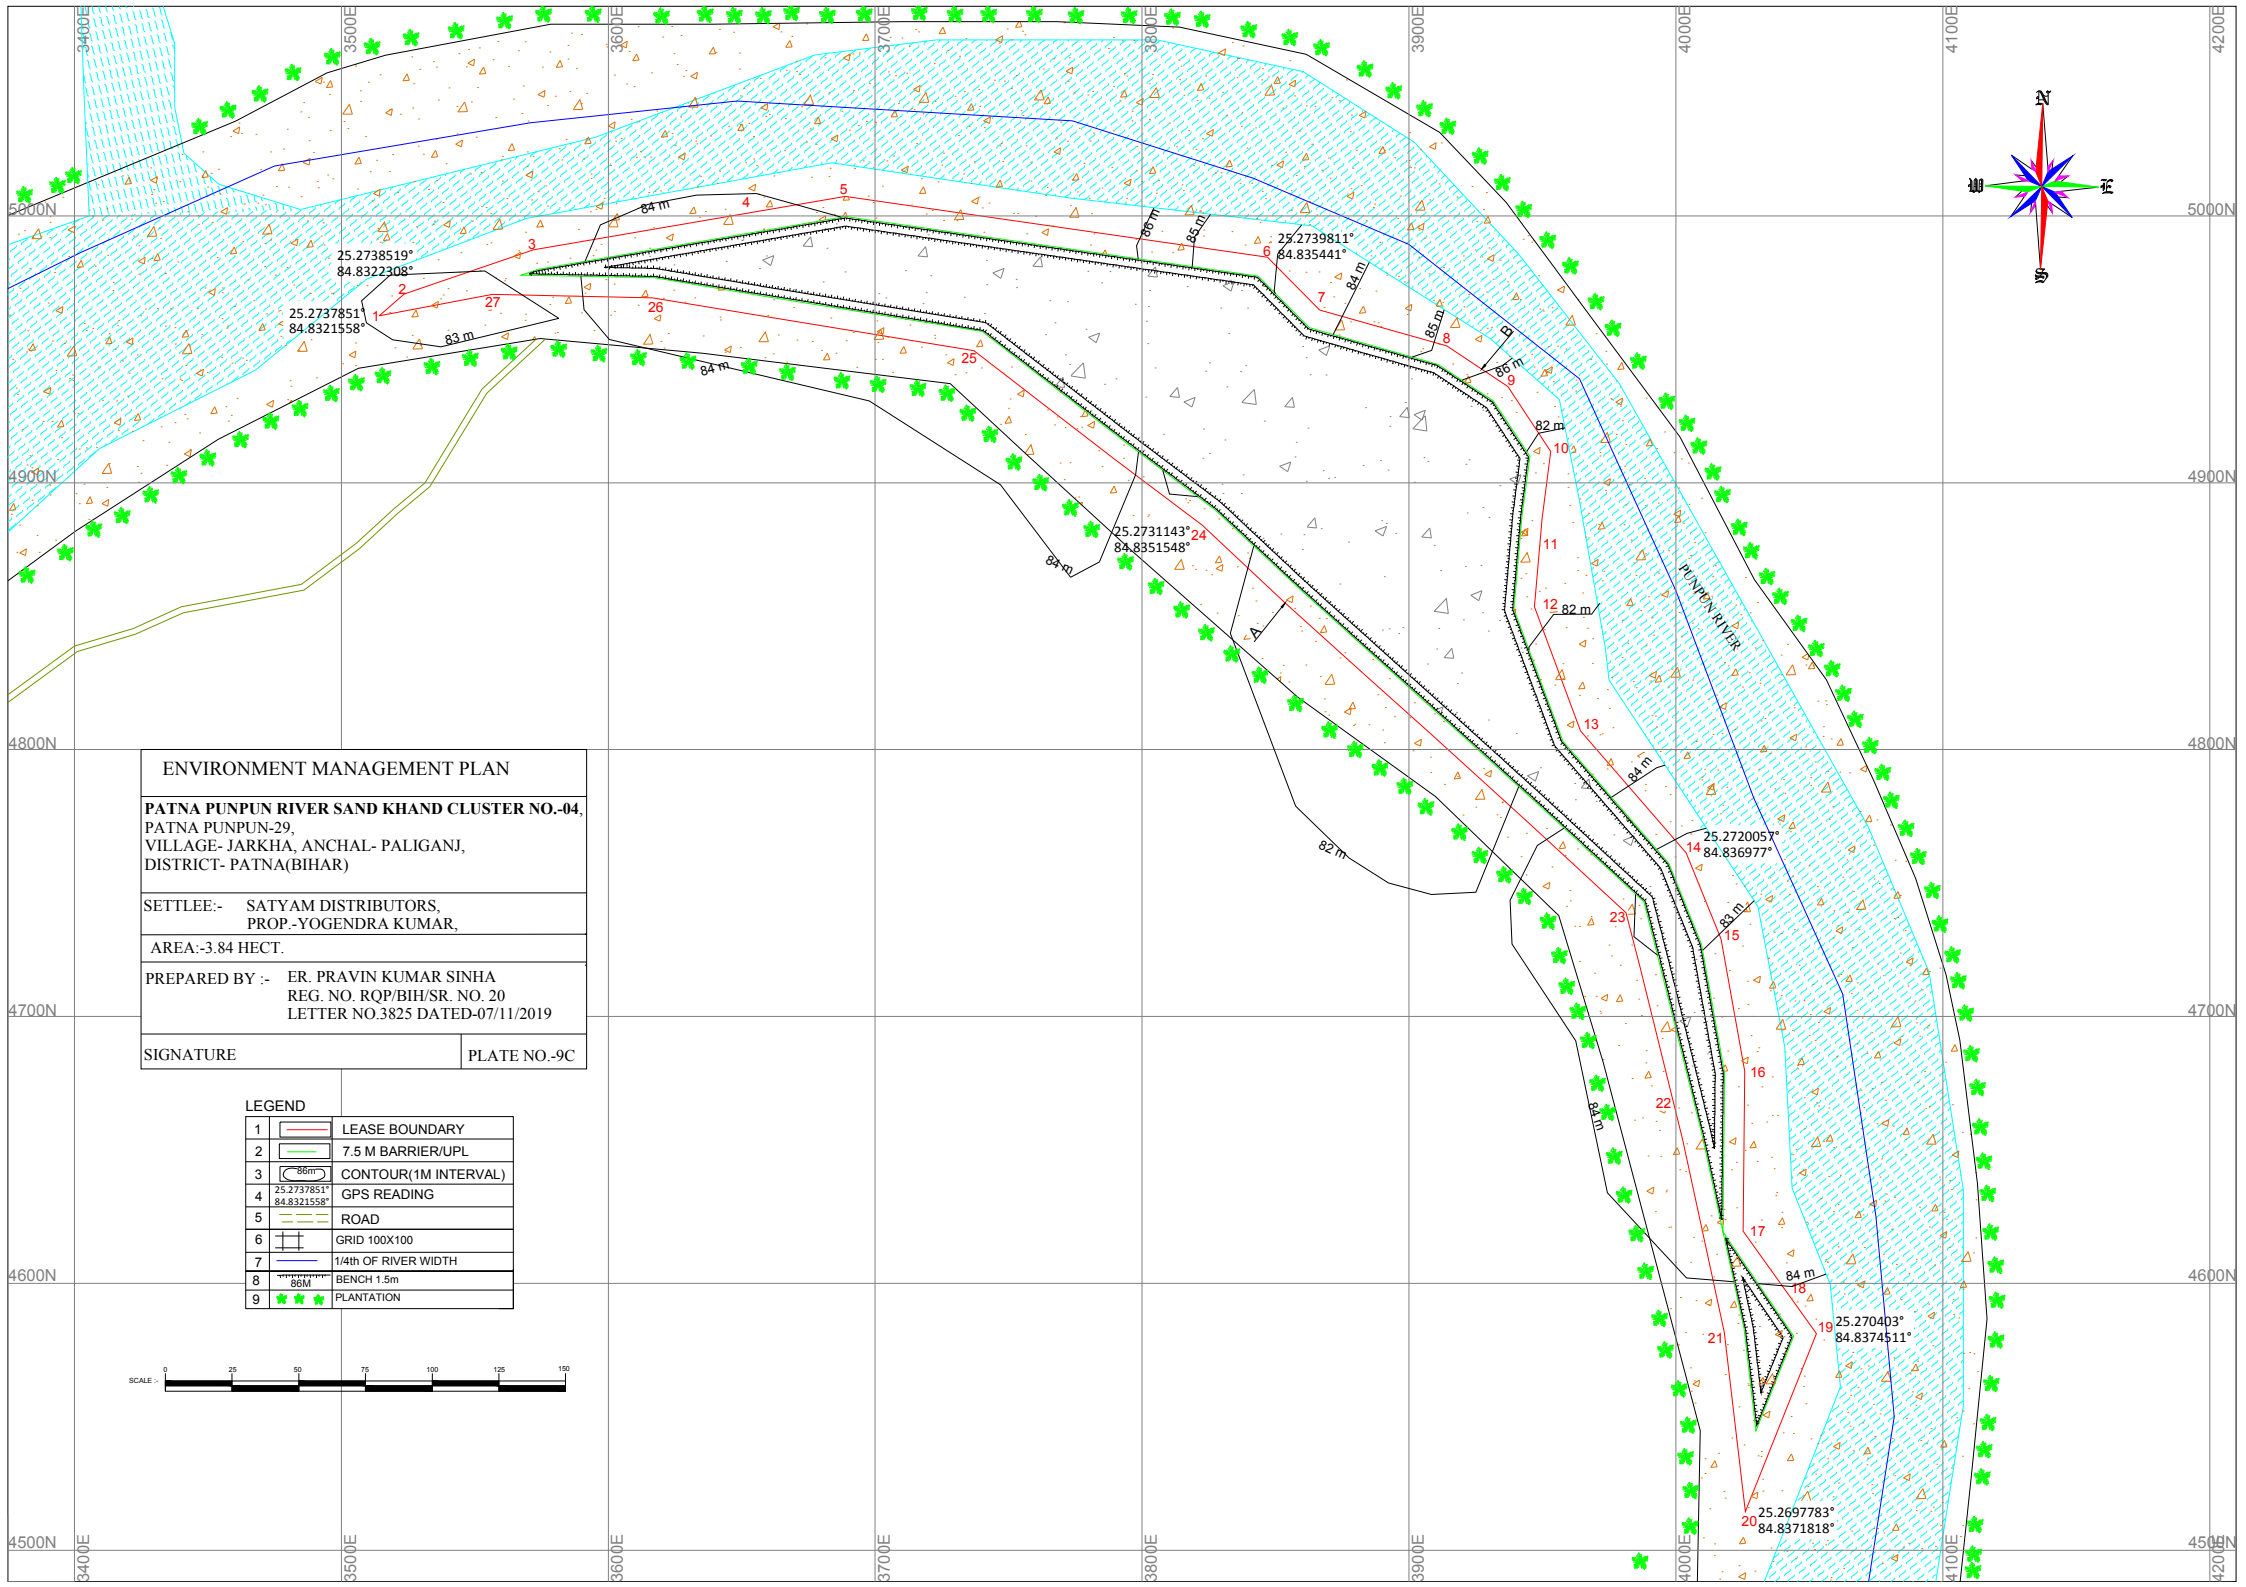

ENVIRONMENT MANAGEMENT PLAN

PATNA PUNPUN RIVER SAND KHAND CLUSTER NO.-04,
PATNA PUNPUN-29,
VILLAGE- JARKHA, ANCHAL- PALIGANJ,
DISTRICT- PATNA(BIHAR)

SETTLEE:- SATYAM DISTRIBUTORS,
PROP.-YOGENDRA KUMAR,


AREA:-3.84 HECT.


PREPARED BY :- ER. PRAVIN KUMAR SINHA
REG. NO. RQP/BIH/SR. NO. 20
LETTER NO.3825 DATED-07/11/2019

SIGNATURE

PLATE NO.-9C

LEGEND	
1	LEASE BOUNDARY
2	7.5 M BARRIER/UPL
3	CONTOUR(1M INTERVAL)
4	GPS READING
5	ROAD
6	GRID 100X100
7	1/4th OF RIVER WIDTH
8	BENCH 1.5m
9	PLANTATION

 

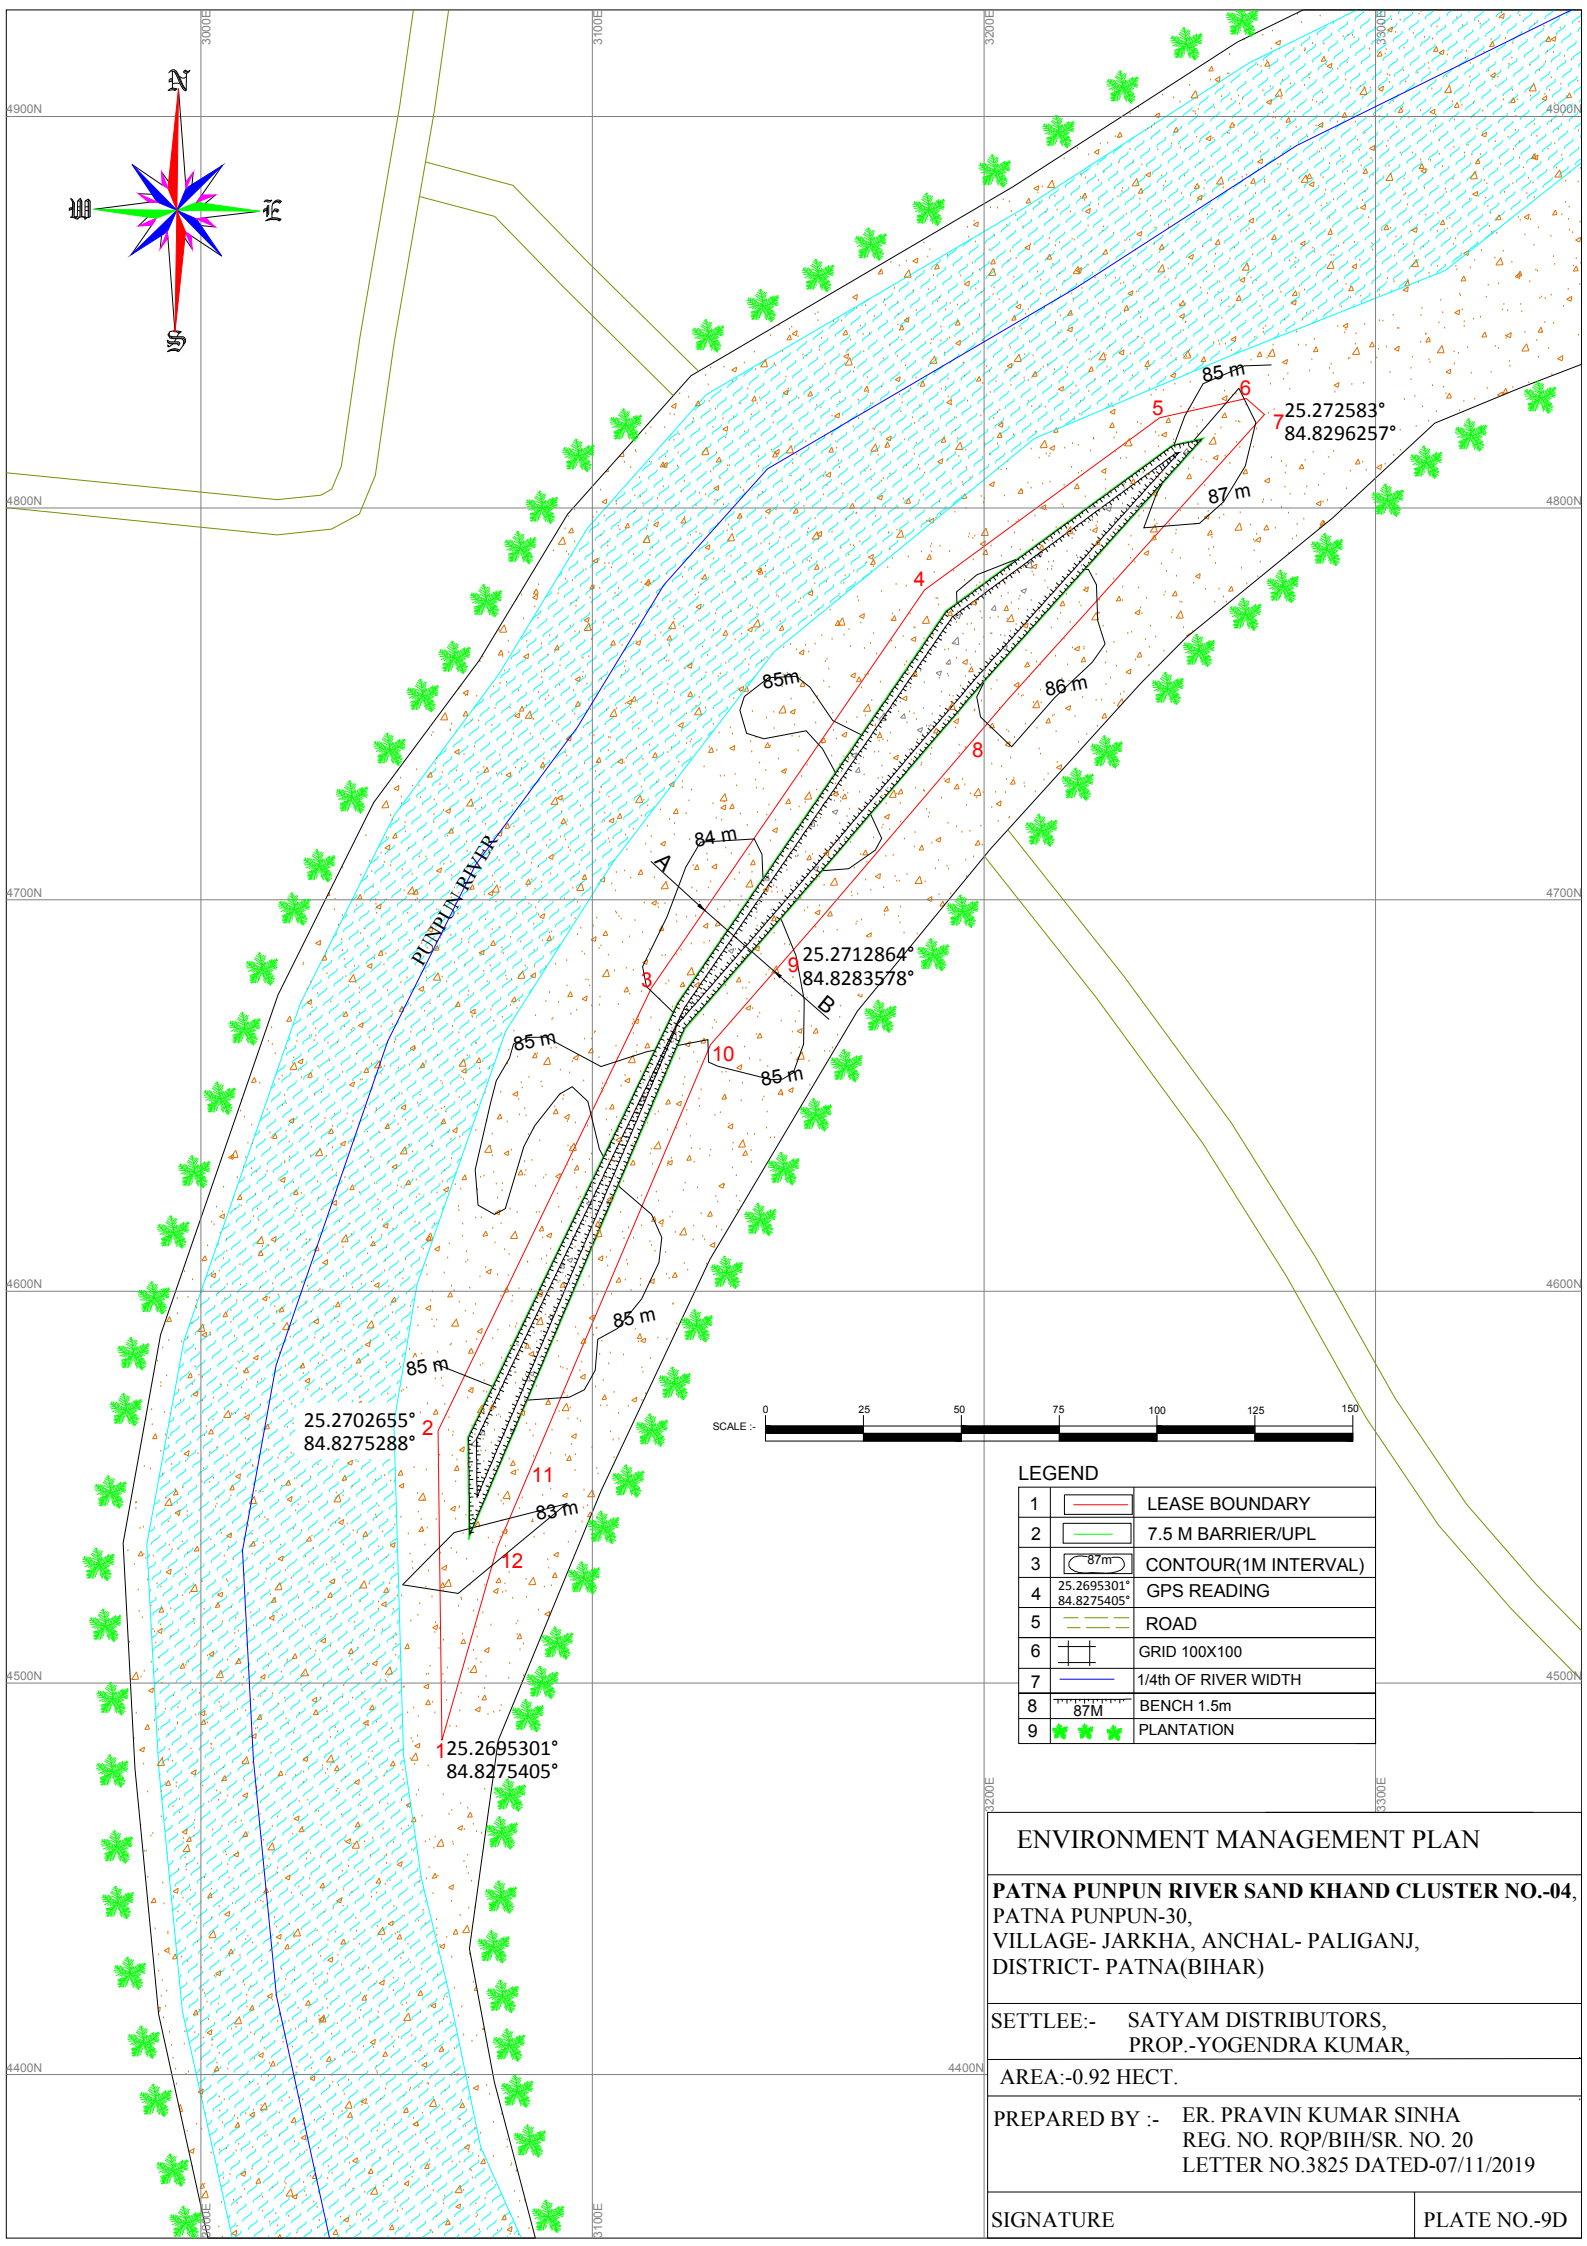

LEGEND

1		LEASE BOUNDARY
2		7.5 M BARRIER/UPL
3		CONTOUR(1M INTERVAL)
4		GPS READING
5		ROAD
6		GRID 100X100
7		1/4th OF RIVER WIDTH
8		BENCH 1.5m
9		PLANTATION

ENVIRONMENT MANAGEMENT PLAN

PATNA PUNPUN RIVER SAND KHAND CLUSTER NO.-04,
PATNA PUNPUN-30,
VILLAGE- JARKHA, ANCHAL- PALIGANJ,
DISTRICT- PATNA(BIHAR)


SETTLEE:- SATYAM DISTRIBUTORS,
PROP.-YOGENDRA KUMAR,

AREA:-0.92 HECT.

PREPARED BY :- ER. PRAVIN KUMAR SINHA
REG. NO. RQP/BIH/SR. NO. 20
LETTER NO.3825 DATED-07/11/2019

SIGNATURE

PLATE NO.-9D

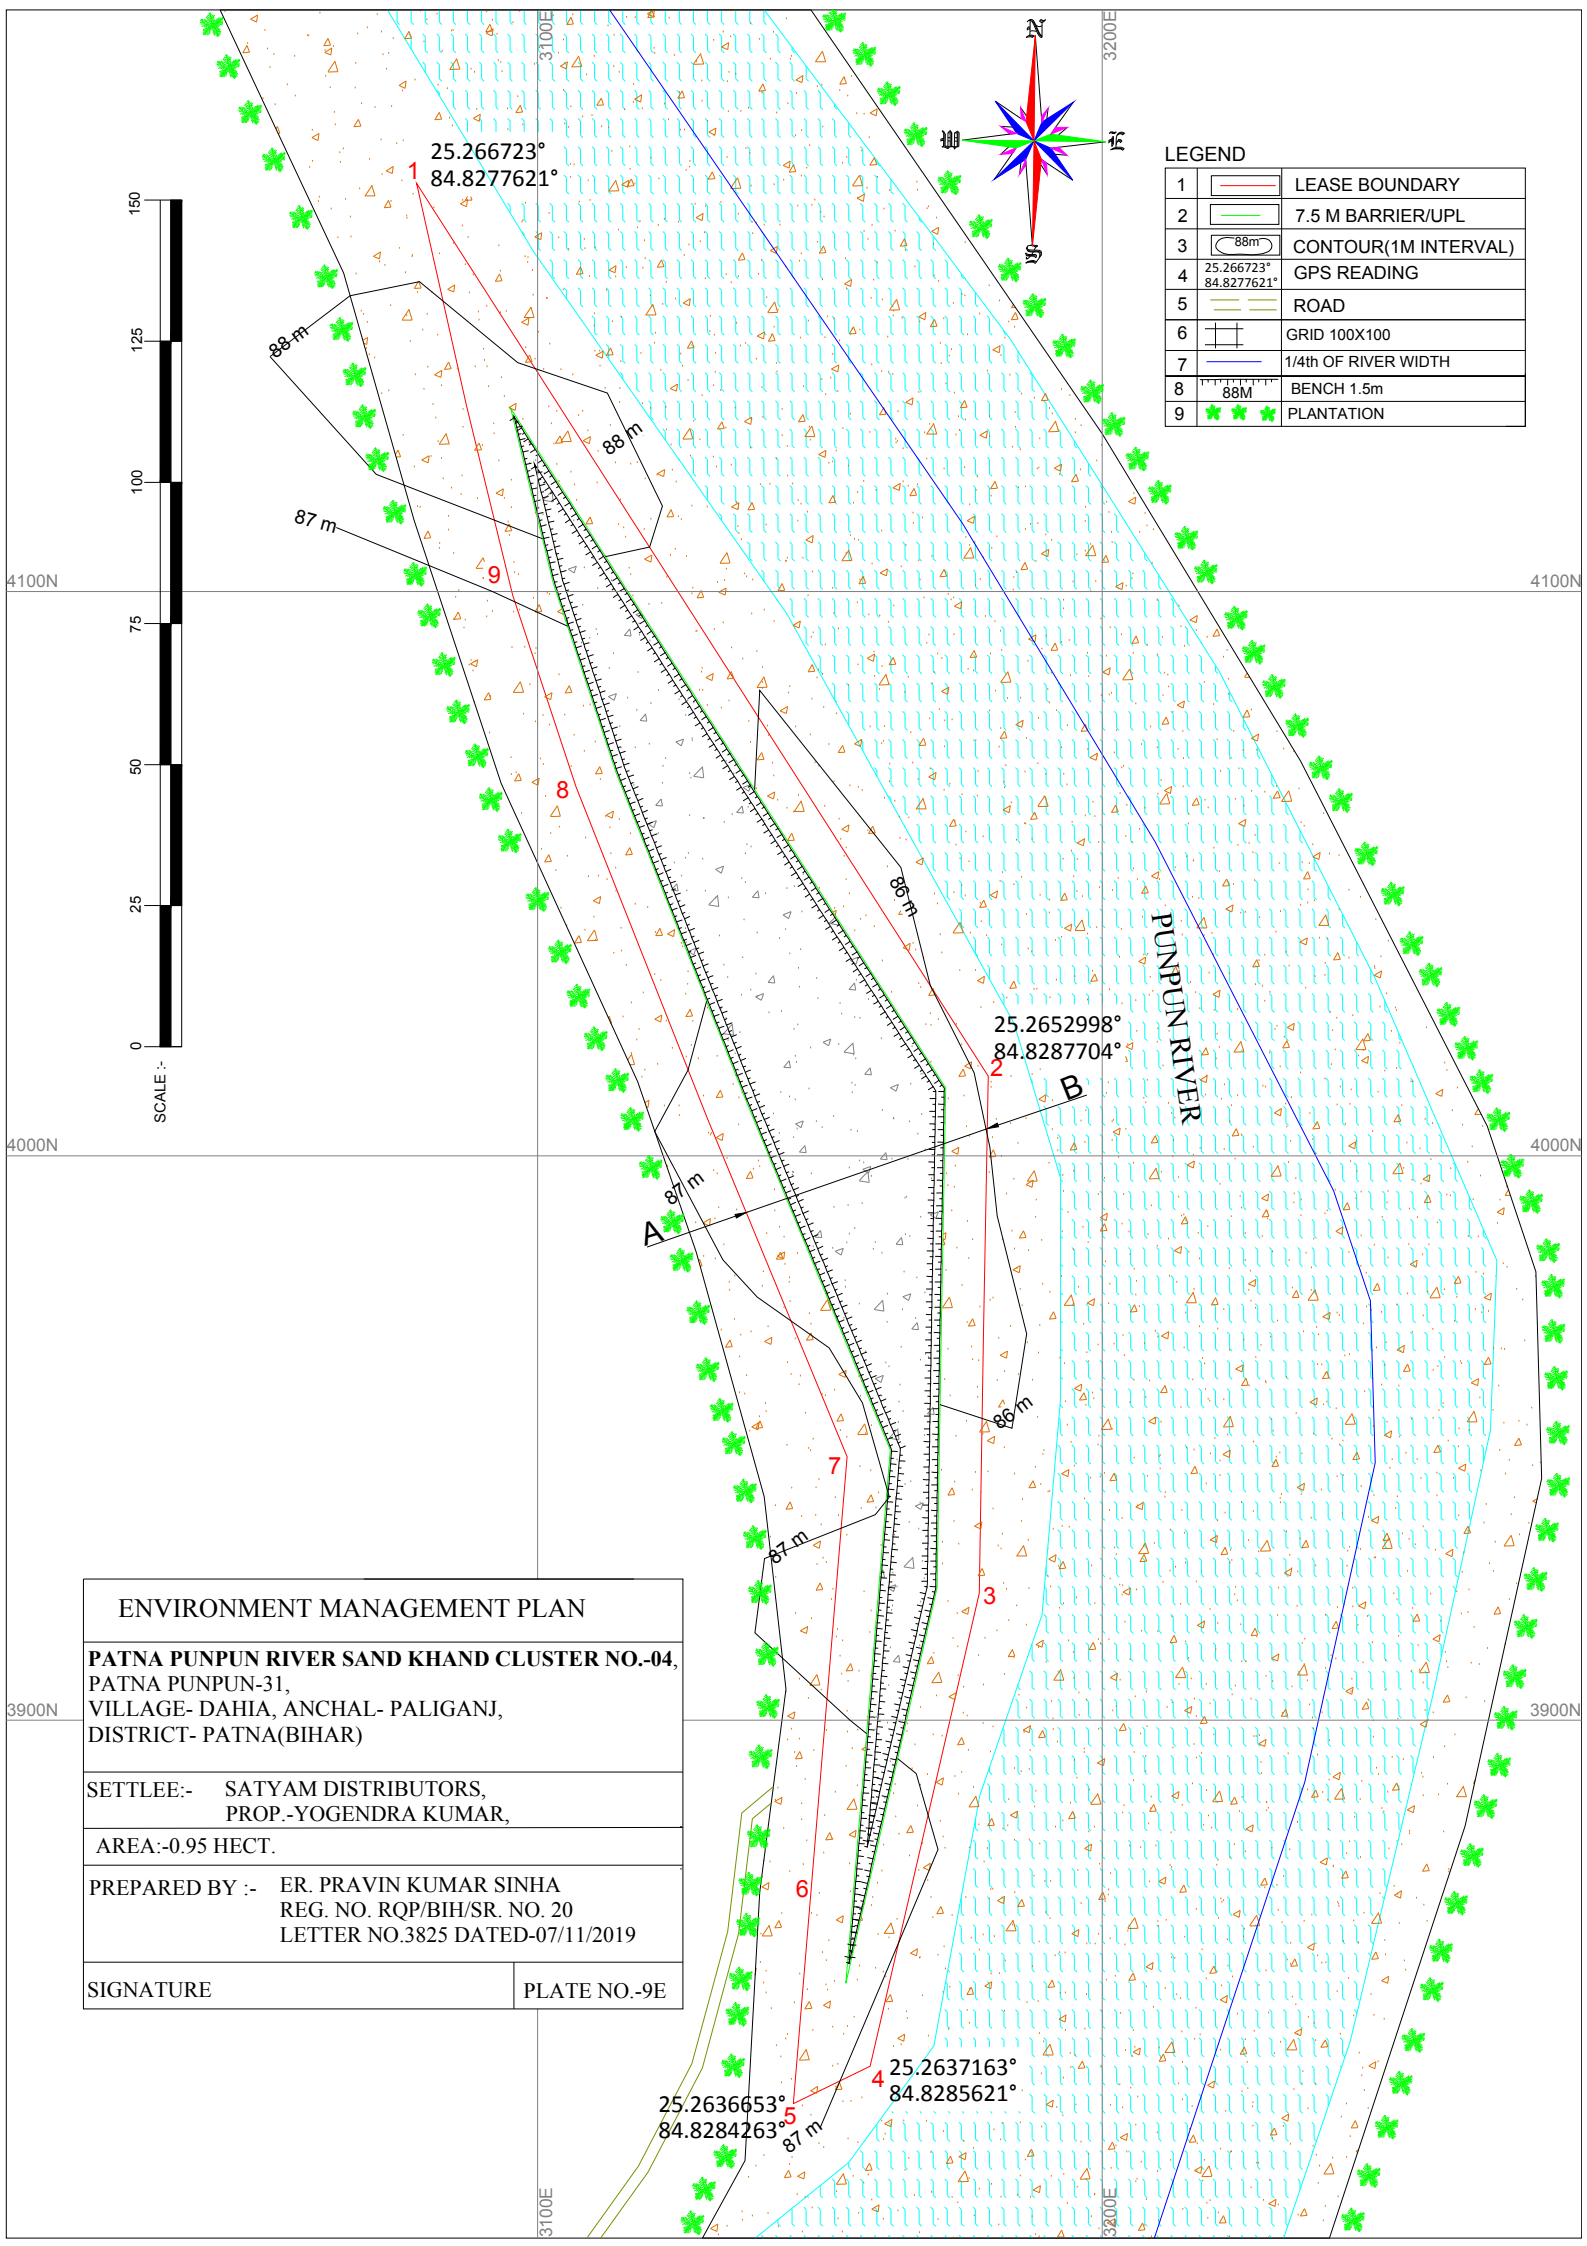

ENVIRONMENT MANAGEMENT PLAN

PATNA PUNPUN RIVER SAND KHAND CLUSTER NO.-04,
PATNA PUNPUN-31,
VILLAGE- DAHIA, ANCHAL- PALIGANJ,
DISTRICT- PATNA(BIHAR)


SETTLEE:- SATYAM DISTRIBUTORS,
PROP.-YOGENDRA KUMAR,

AREA:-0.95 HECT.


PREPARED BY :- ER. PRAVIN KUMAR SINHA
REG. NO. RQP/BIH/SR. NO. 20
LETTER NO.3825 DATED-07/11/2019

SIGNATURE

PLATE NO.-9E

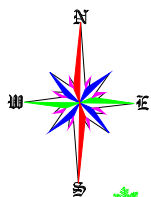

SCALE :-

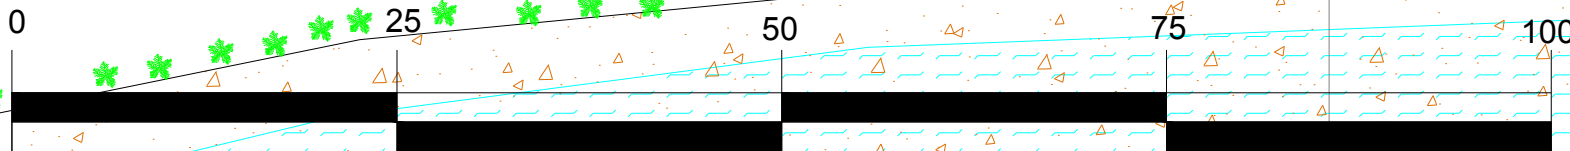

PUNPUN RIVER

A

B

25.2445894°
84.8280629°

25.244742°
84.8290757°

25.2446375°
84.8288408°

25.244350°
84.8278661°

LEGEND

1		LEASE BOUNDARY
2		7.5 M BARRIER/UPL
3		CONTOUR(1M INTERVAL)
4		GPS READING
5		ROAD
6		GRID 100X100
7		BENCH 1.5m
8		PLANTATION
9		

ENVIRONMENT MANAGEMENT PLAN

PATNA PUNPUN RIVER SAND KHAND CLUSTER NO.-04,
PATNA PUNPUN-33,
VILLAGE- RUPAPUR,
ANCHAL- PALIGANJ,
DISTRICT- PATNA(BIHAR)

SETTLEE:- SATYAM DISTRIBUTORS,
PROP.-YOGENDRA KUMAR,



AREA:-0.12 HECT.

PREPARED BY :- ER. PRAVIN KUMAR SINHA
REG. NO. RQP/BIH/SR. NO. 20
LETTER NO.3825 DATED-07/11/2019

SIGNATURE

PLATE NO.-9G

SCALE :-

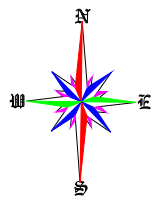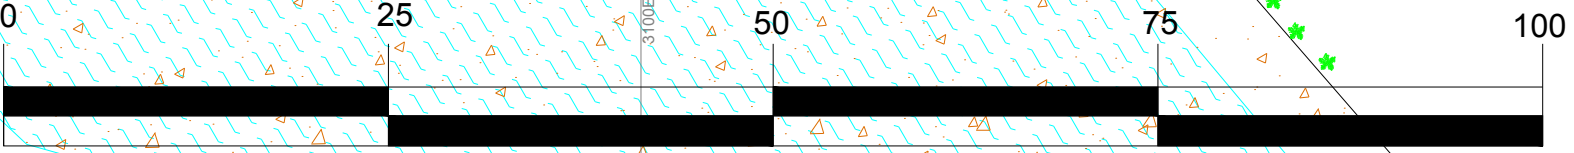

ENVIRONMENT MANAGEMENT PLAN

PATNA PUNPUN RIVER SAND KHAND CLUSTER NO.-04,
PATNA PUNPUN-34,
VILLAGE- RUPAPUR,
ANCHAL- PALIGANJ,
DISTRICT- PATNA(BIHAR)

SETTLEE:- SATYAM DISTRIBUTORS,
PROP.-YOGENDRA KUMAR,


AREA:-0.06 HECT.


PREPARED BY :- ER. PRAVIN KUMAR SINHA
REG. NO. RQP/BIH/SR. NO. 20
LETTER NO.3825 DATED-07/11/2019

SIGNATURE

PLATE NO.-9H

LEGEND		
1		LEASE BOUNDARY
2		7.5 M BARRIER/UPL
3		CONTOUR(1M INTERVAL)
4		GPS READING
5		ROAD
6		GRID 100X100
7		BENCH 1.5m
8		PLANTATION
9		

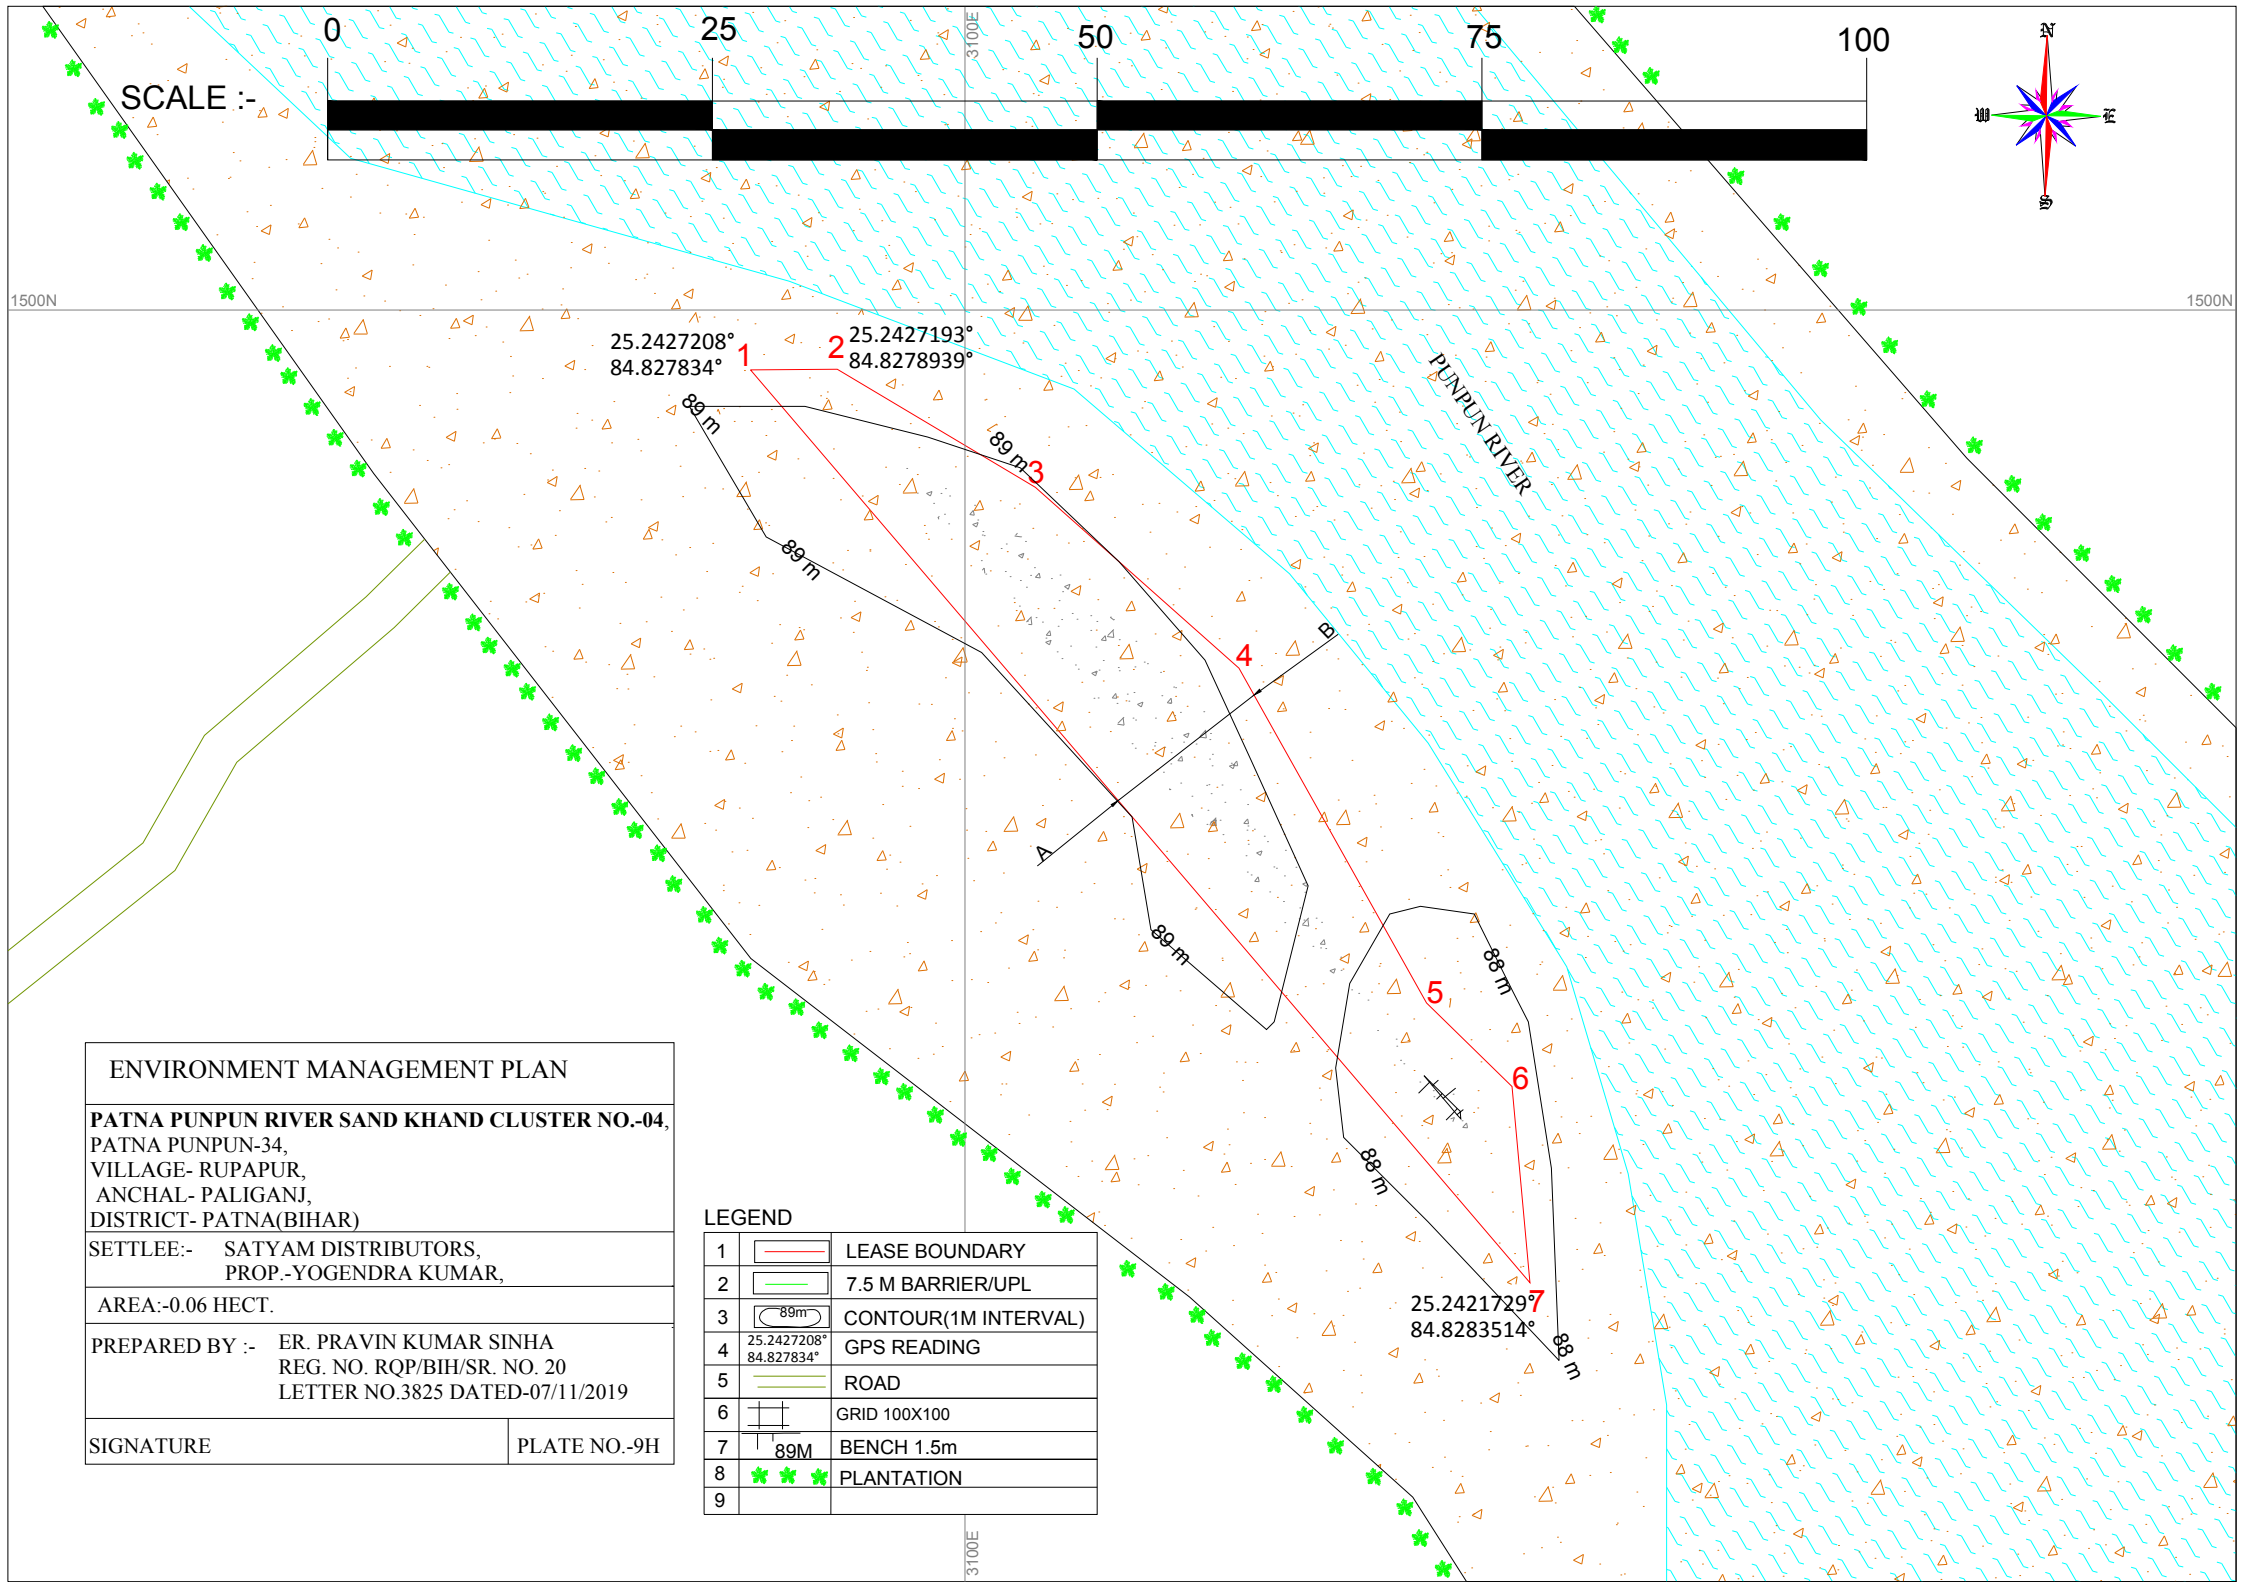

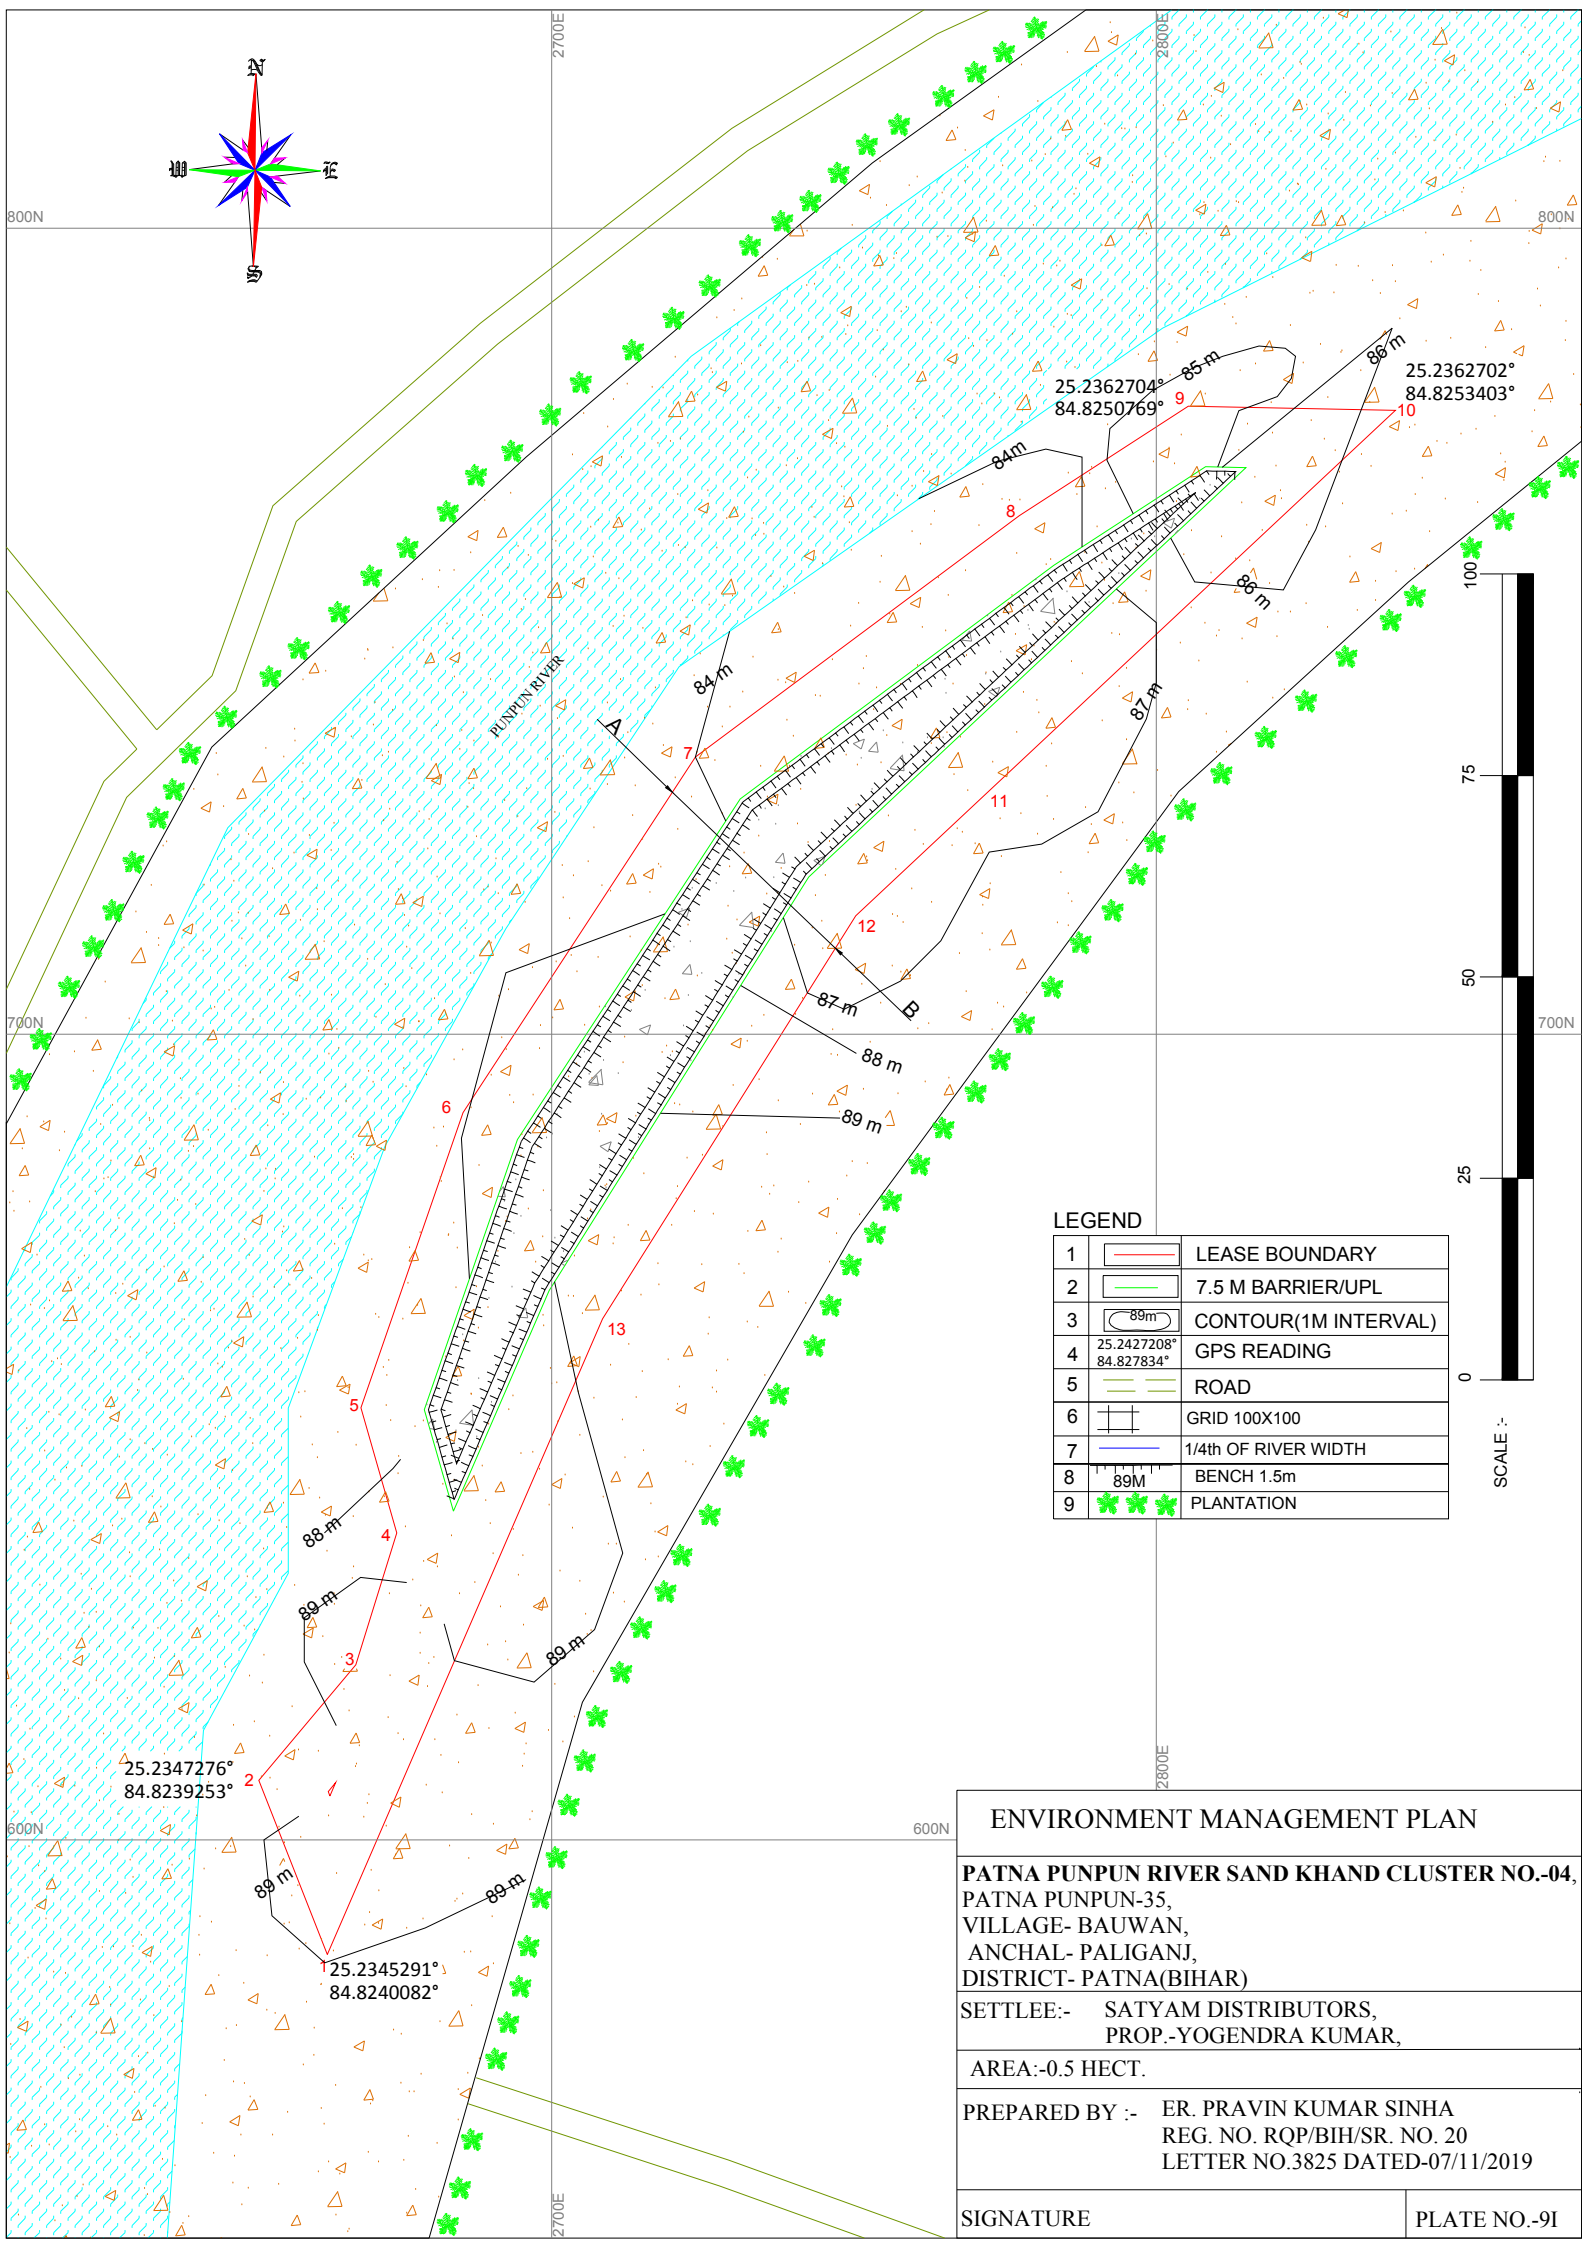

LEGEND

1		LEASE BOUNDARY
2		7.5 M BARRIER/UPL
3		CONTOUR(1M INTERVAL)
4		GPS READING
5		ROAD
6		GRID 100X100
7		1/4th OF RIVER WIDTH
8		BENCH 1.5m
9		PLANTATION

ENVIRONMENT MANAGEMENT PLAN

PATNA PUNPUN RIVER SAND KHAND CLUSTER NO.-04, PATNA PUNPUN-35, VILLAGE- BAUWAN, ANCHAL- PALIGANJ, DISTRICT- PATNA(BIHAR)	
SETTLEE:- SATYAM DISTRIBUTORS, PROP.-YOGENDRA KUMAR,	
AREA:-0.5 HECT.	
PREPARED BY :- ER. PRAVIN KUMAR SINHA REG. NO. RQP/BIH/SR. NO. 20 LETTER NO.3825 DATED-07/11/2019	
SIGNATURE	PLATE NO.-91

