



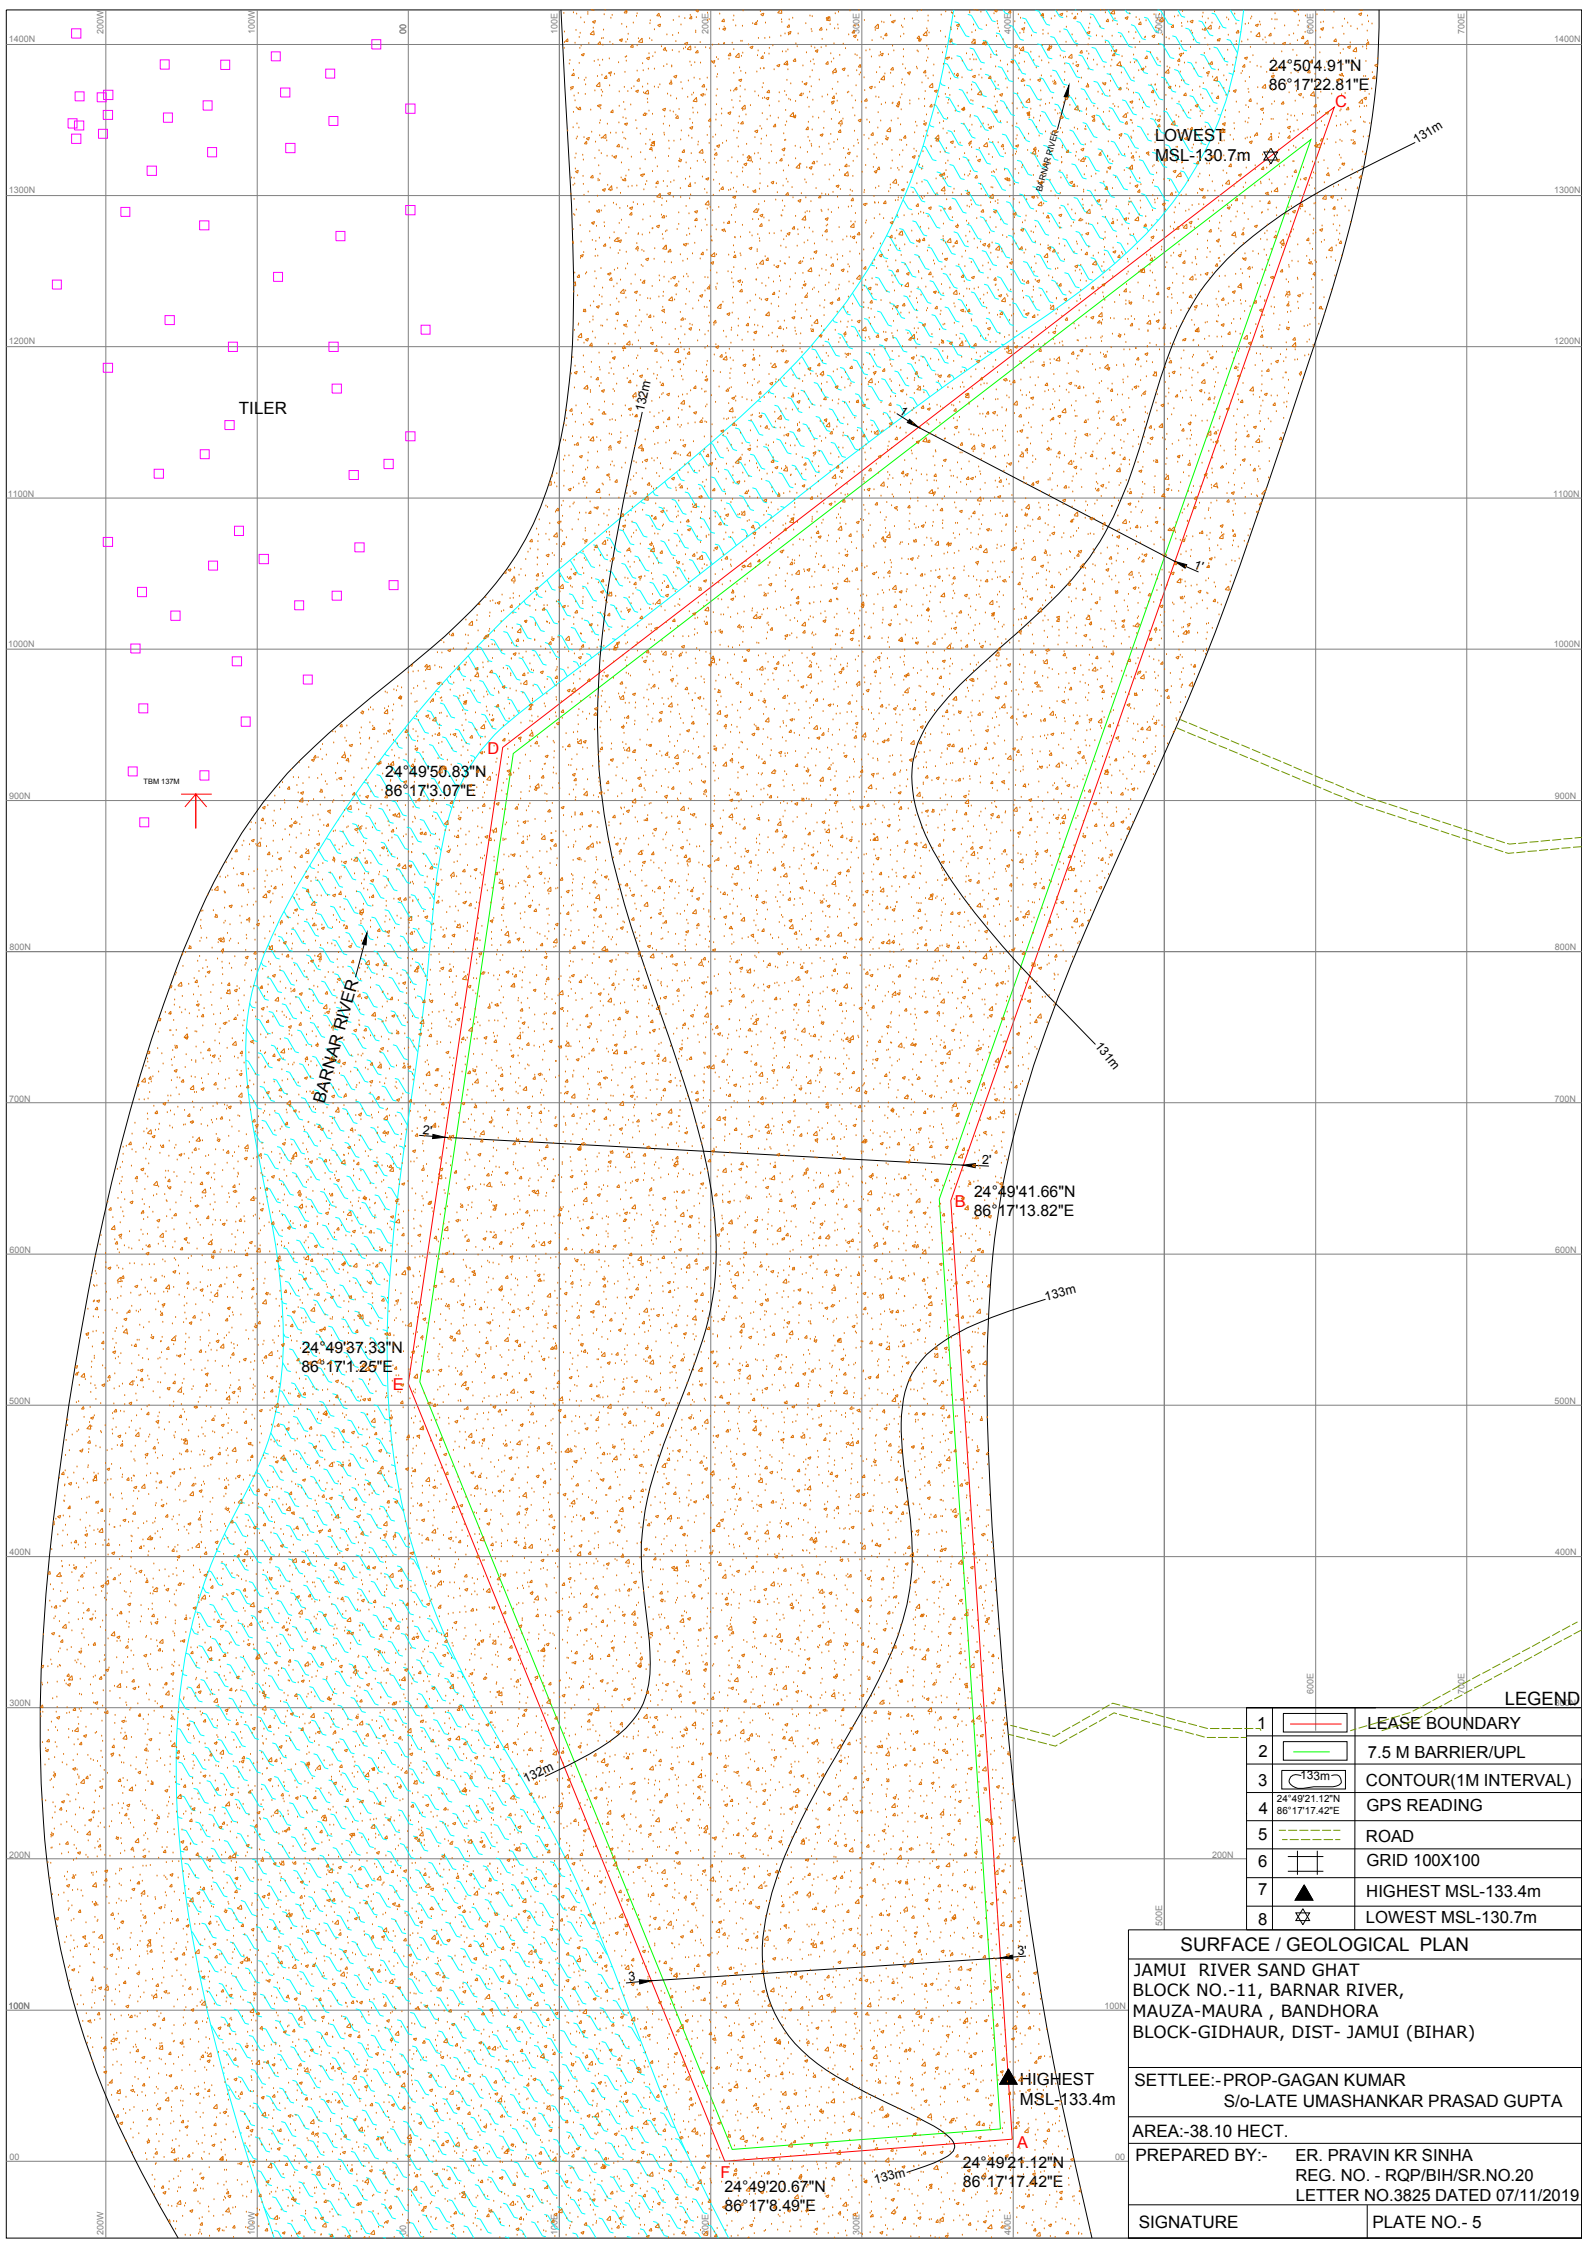

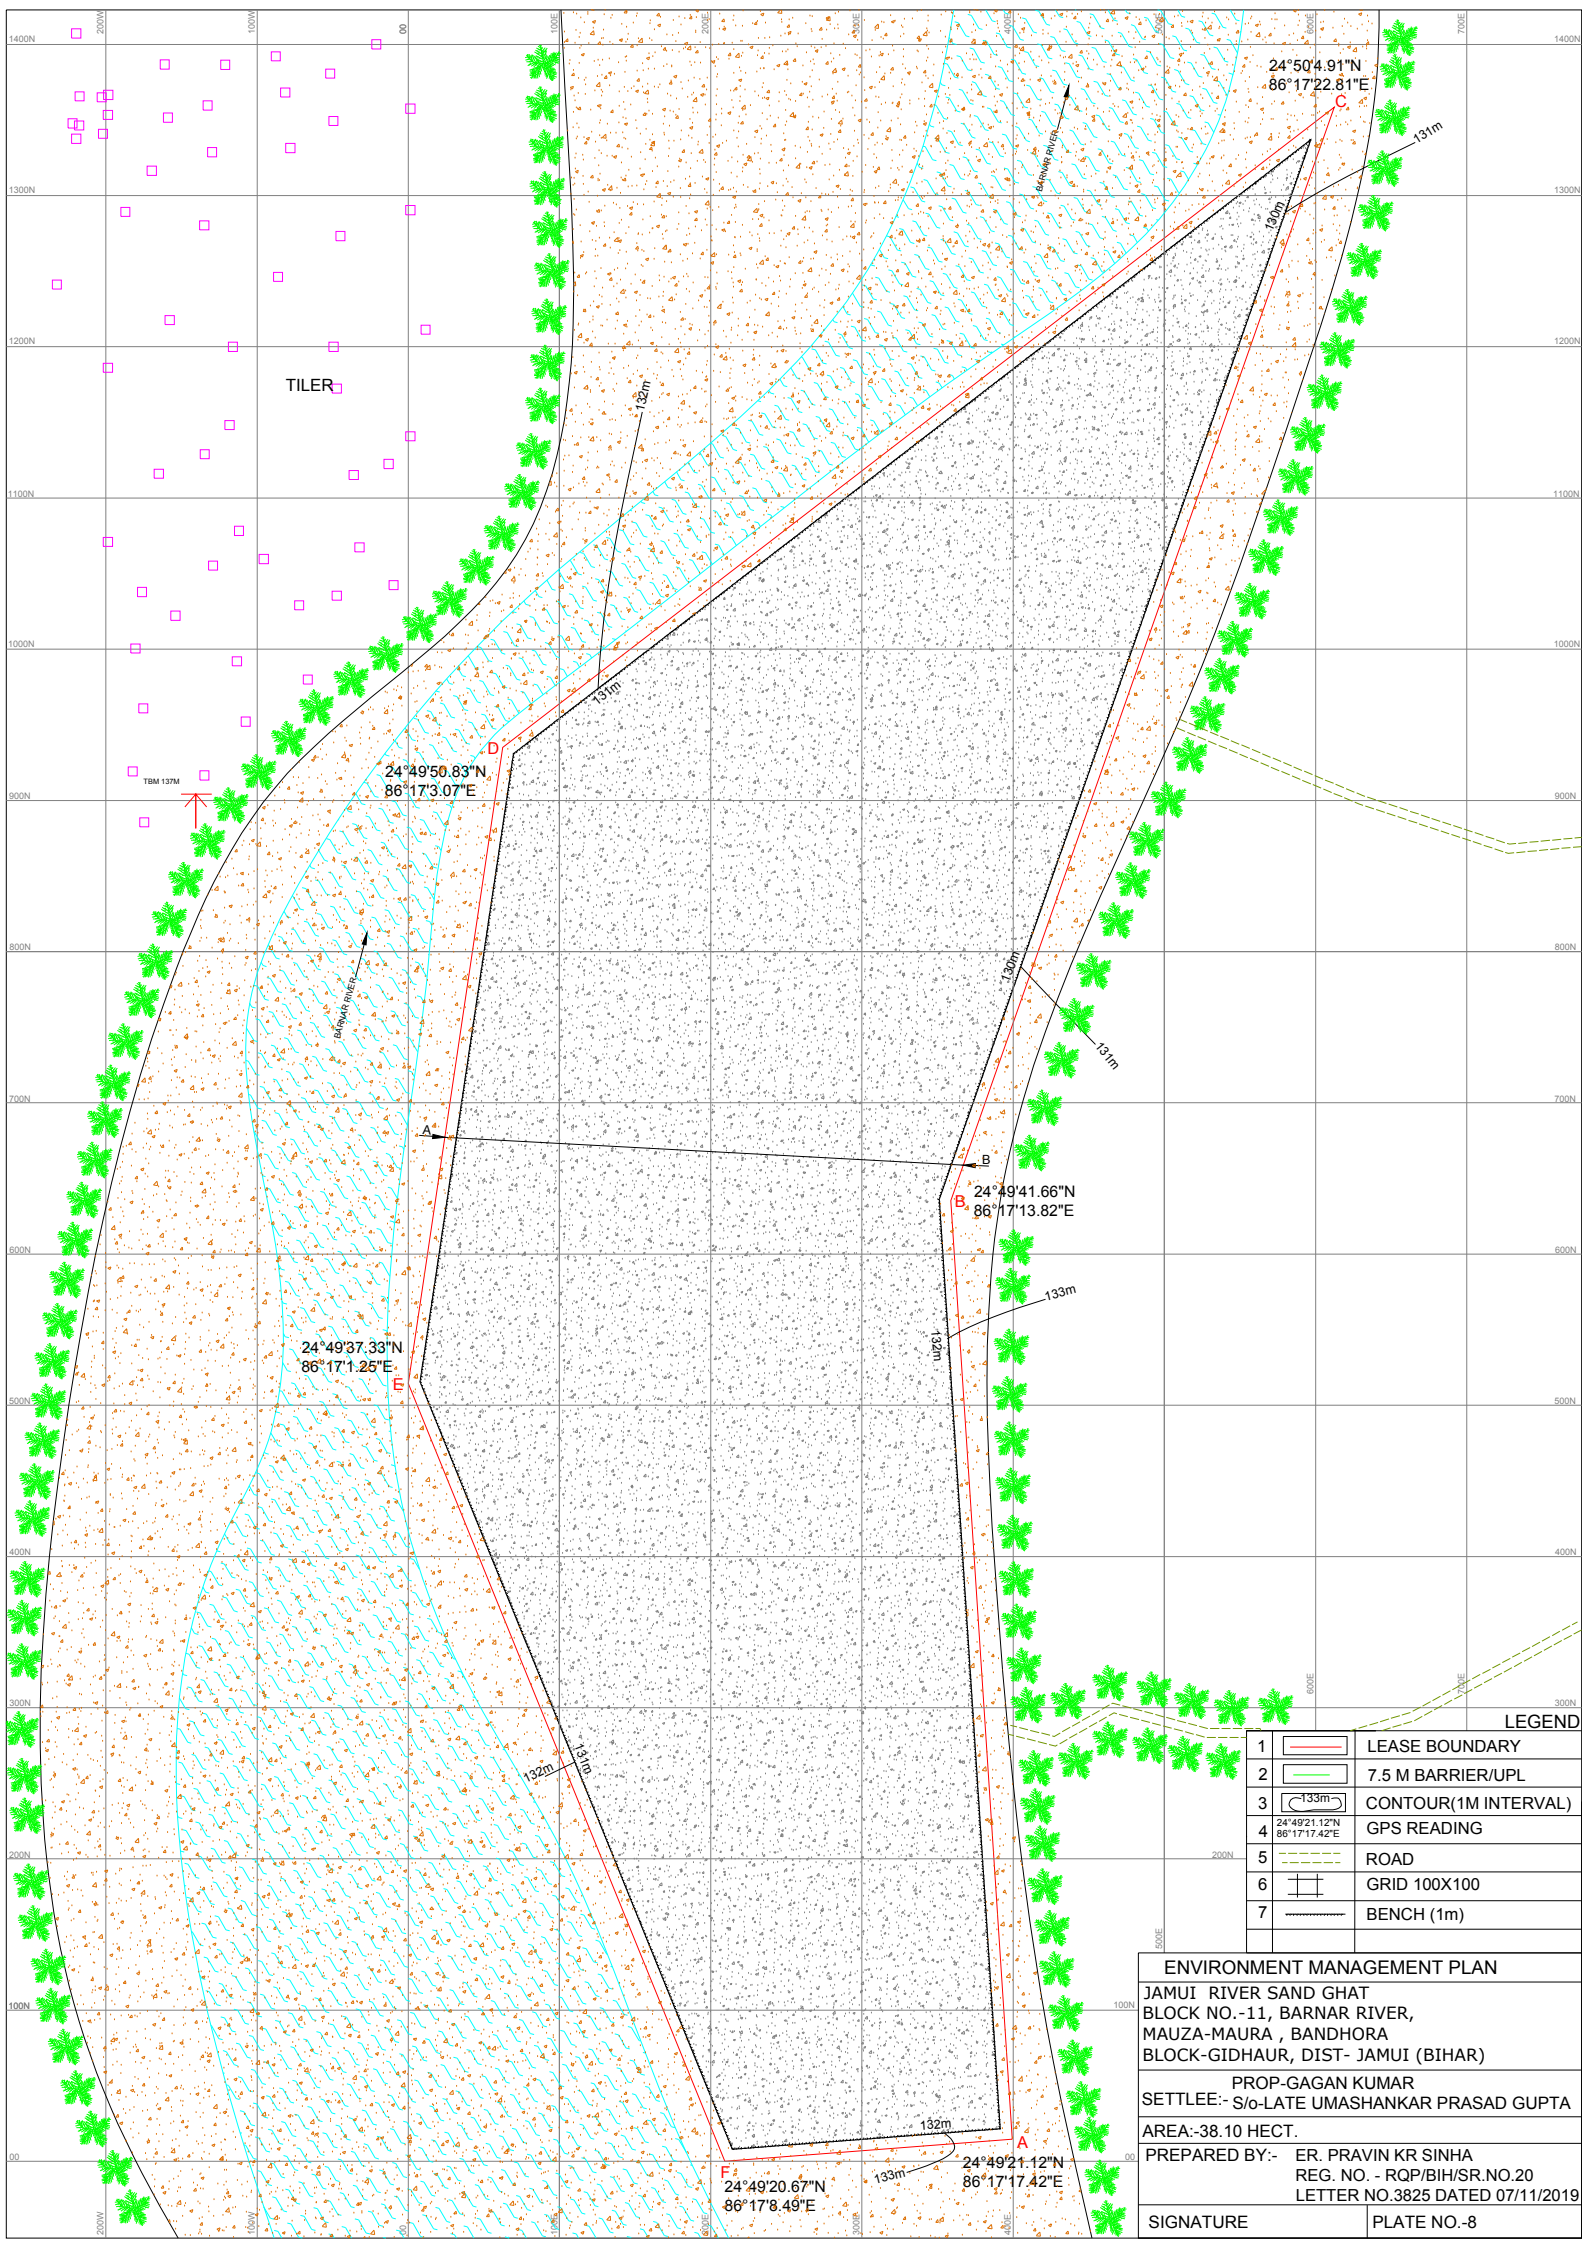

TILER

TBM 137M

24°49'50.83"N
86°17'3.07"E

24°49'37.33"N
86°17'1.25"E

24°49'41.66"N
86°17'13.82"E

24°50'4.91"N
86°17'22.81"E

24°49'20.67"N
86°17'8.49"E

24°49'21.12"N
86°17'17.42"E

1		LEASE BOUNDARY
2		7.5 M BARRIER/UPL
3		CONTOUR(1M INTERVAL)
4		GPS READING
5		ROAD
6		GRID 100X100
7		BENCH (1m)

ENVIRONMENT MANAGEMENT PLAN	
JAMUI RIVER SAND GHAT BLOCK NO. -11, BARNAR RIVER, MAUZA-MAURA , BANDHORA BLOCK-GIDHAUR, DIST- JAMUI (BIHAR)	
PROP-GAGAN KUMAR SETTLEE:- S/o-LATE UMASHANKAR PRASAD GUPTA	
AREA:-38.10 HECT.	
PREPARED BY:-	ER. PRAVIN KR SINHA REG. NO. - RQP/BIH/SR.NO.20 LETTER NO.3825 DATED 07/11/2019
SIGNATURE	PLATE NO.-8