



PLATES

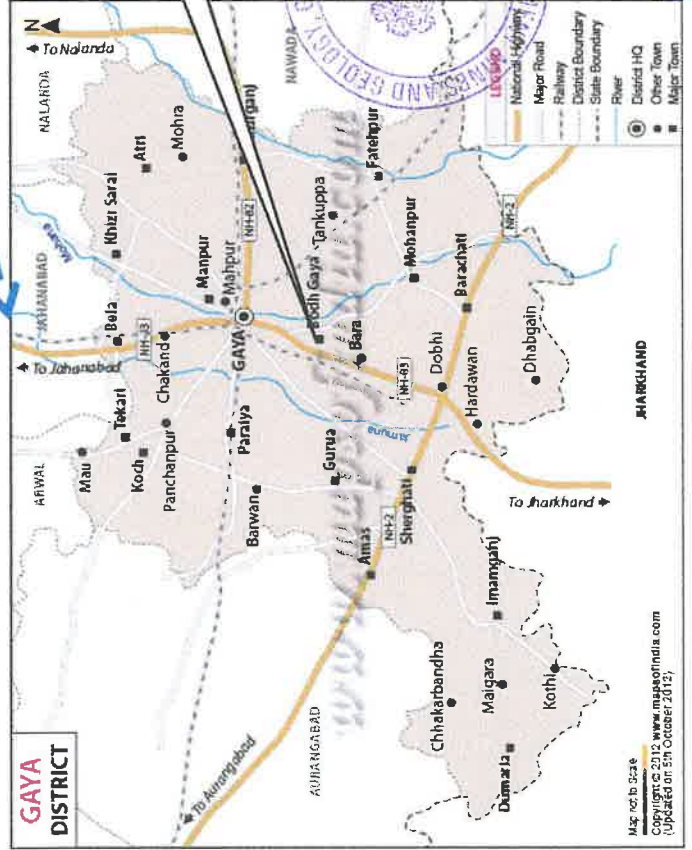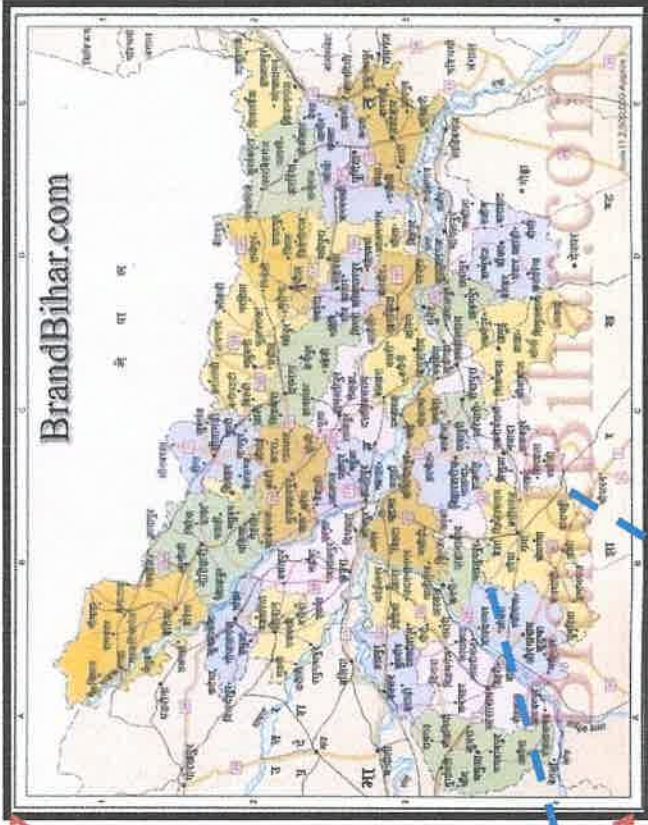

LOCATION MAP

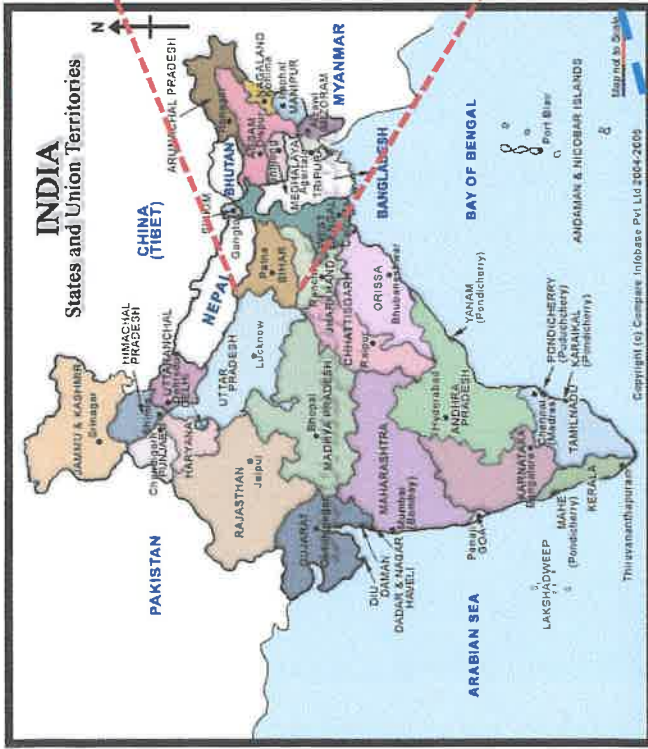

LARU, PINRASIN, MAJHAULI,
MAKHRAUR, BAHERA
BHURKUNDA, NIGRI

Plate No.1

LOCATION PLAN

BLOCK-45 (GAYA LILAJAN-07/GAYA LILAJAN-08/GAYA LILAJAN-09/GAYA LILAJAN-10/GAYA LILAJAN-11) SAND GHAT LILAJAN RIVER
VILLAGE- LARU, PINRASIN, MAJHAULI, MAKHRAUR, BAHERA BHURKUNDA, NIGRI, ANCHAL- BODH GAYA, BARACHATTI, DOBHI, DISTRICT- GAYA, (BIHAR).

SETTLEE :- B K ENTERPRISES
BRAJESH KUMAR TIWARI

AREA:- 60.0 HECT.

SIGNATURE:-

BK ENTERPRISES

Brajesh Kumar Tiwari

CO-ORDINATE	
A	24°36'16.04"N 84°58'49.39"E
B	24°36'14.62"N 84°58'57.37"E
C	24°35'36.43"N 84°58'52.77"E
D	24°35'36.39"N 84°58'48.28"E

GOOGLE MAP

Legend



imahaar नि माहर

awa घोघावा

GAYA LILAJAN 07

Chanda चंदा

Pinrasin पि नूरासिं

Amahna अमहना

PLATE NO.-2

GOOGLE MAP

SAND MINING PROJECT

BLOCK-45 GAYA LILAJAN-07 (AREA- 20.0) LILAJAN RIVER
VILLAGE- LARU, PINRASIN, ANCHAL- BODH GAYA,
DISTRICT- GAYA, (BIHAR).

SETTLEE :- SETTLEE :- B K ENTERPRISES
BRAJESH KUMAR TIWARI

PREPARED BY:- PRAVIN KUMAR SINHA

REGD. NO.- RQP/BIH/SR.NO.20

LETTER NO. 3825 DATED 07/11/2019

SIGNATURE :

[Handwritten signature]

Google Earth

Image © 2022 Maxar Technologies

Image © 2022 CNES / Airbus

LEGENDS

1		LEASE BOUNDARY
2		1 K.M BOUNDARY

1 km

CO-ORDINATE	
A	24°34'35.05"N 84°58'7.97"E
B	24°34'30.48"N 84°58'12.14"E
C	24°34'16.67"N 84°57'36.18"E
D	24°34'20.33"N 84°57'34.65"E

GOOGLE MAP

Fatehpur फतेहपुर

Legend

Bari बारी

मधुपुर

GAYA LILAJAN 08

Majhauri मजौली

Middle School Manjhauri

Sakhauwan सखौवन

Patiauna पति औना

Kundil कुंडिल

Gangwar गंगवार

PLATE NO.-2

GOOGLE MAP

SAND MINING PROJECT
BLOCK-45 GAYA LILAJAN-08 (AREA- 20.0) LILAJAN RIVER
VILLAGE- MAJHAULI, ANCHAL- BARACHATTI, DISTRICT-
GAYA, (BIHAR).

SETTLEE :- SETTLEE :- B K ENTERPRISES
BRAJESH KUMAR TIWARI

PREPARED BY:- PRAVIN KUMAR SINHA
REGD. NO.- RQP/BIH/SR.NO.20

LETTER NO. 3825 DATED 07/11/2019

SIGNATURE : 

Google Earth

Image © 2022 CNES / Airbus

LEGENDS		
1		LEASE BOUNDARY
2		1 K.M BOUNDARY

1 km

Proprietor

CO-ORDINATE	
A	24°33'23.69"N 84°56'26.94"E
B	24°33'20.53"N 84°56'28.29"E
C	24°33'12.58"N 84°56'12.86"E
D	24°33'16.09"N 84°56'11.80"E

GOOGLE MAP

LEGENDS

1		LEASE BOUNDARY
2		1 K.M BOUNDARY

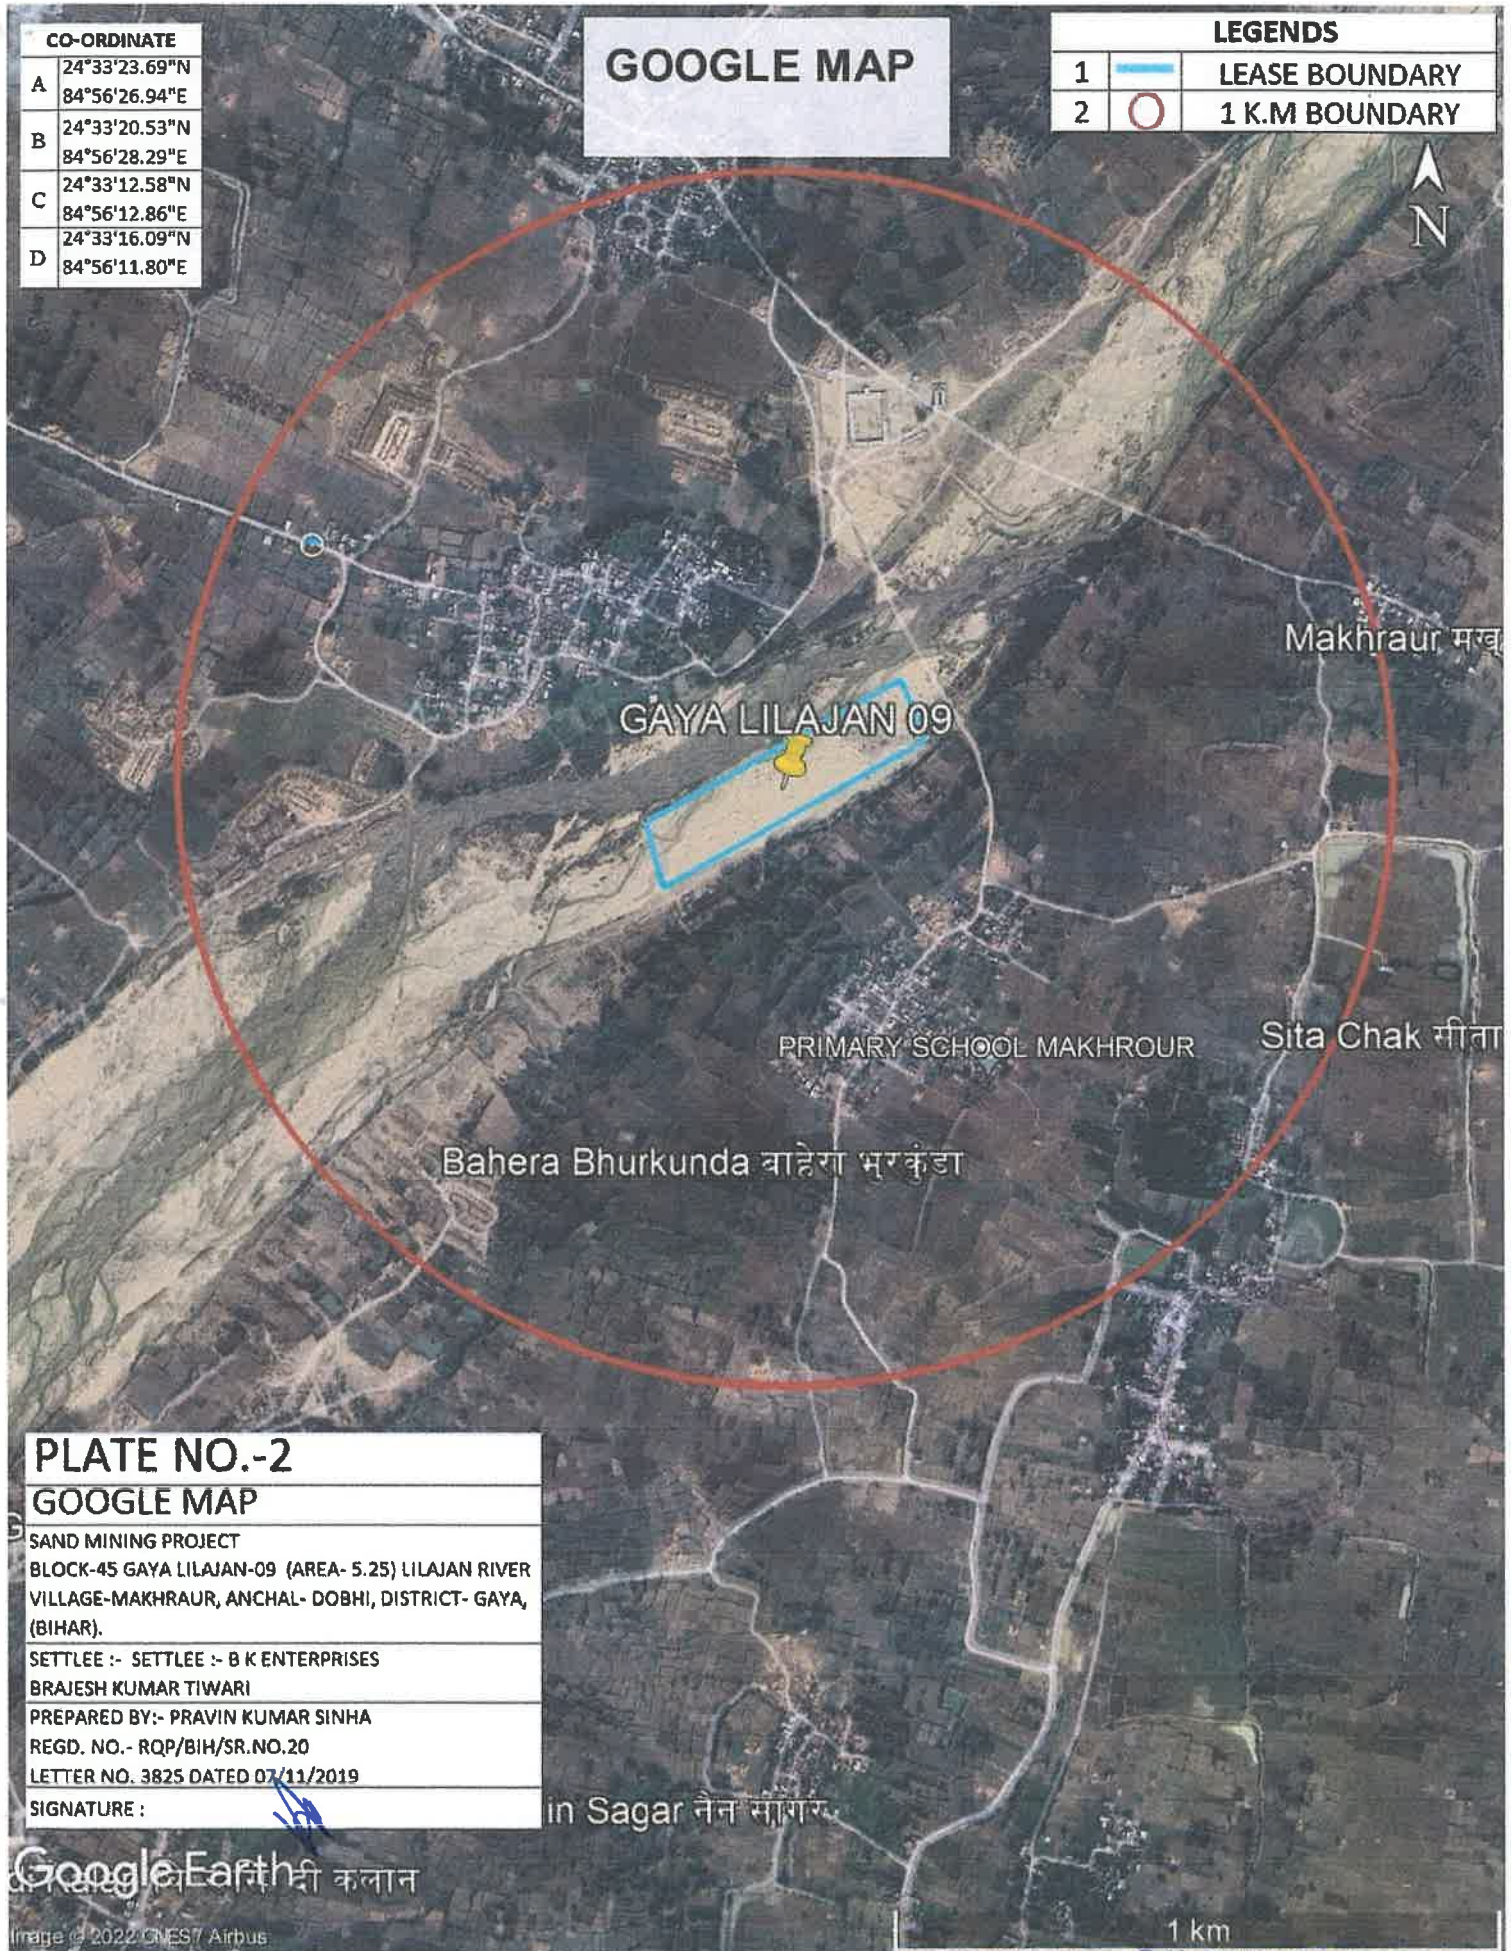


PLATE NO.-2

GOOGLE MAP

SAND MINING PROJECT
BLOCK-45 GAYA LILAJAN-09 (AREA- 5.25) LILAJAN RIVER
VILLAGE-MAKHRAUR, ANCHAL- DOBHI, DISTRICT- GAYA,
(BIHAR).

SETTLEE :- SETTLEE :- B K ENTERPRISES
BRAJESH KUMAR TIWARI

PREPARED BY:- PRAVIN KUMAR SINHA

REGD. NO.- RQP/BIH/SR.NO.20

LETTER NO. 3825 DATED 07/11/2019

SIGNATURE :

in Sagar नैन सागर

Google Earth की कान

Image © 2022 CNES/Airbus

1 km

BK ENTERPRISES

Brajesh Kumar Tiwari

CO-ORDINATE	
A	24°33'4.82"N 84°55'54.41"E
B	24°33'2.36"N 84°55'56.52"E
C	24°32'49.15"N 84°55'42.00"E
D	24°32'52.08"N 84°55'40.12"E

GOOGLE MAP

LEGENDS		
1		LEASE BOUNDARY
2		1 K.M BOUNDARY



PLATE NO.-2

GOOGLE MAP

SAND MINING PROJECT
BLOCK-45 GAYA LILAJAN-10 (AREA- 5.75) LILAJAN RIVER
VILLAGE-BAHERA BHURKUNDA, ANCHAL- DOBHI,
DISTRICT- GAYA, (BIHAR).

SETTLEE :- SETTLEE :- B K ENTERPRISES
BRAJESH KUMAR TIWARI

PREPARED BY:- PRAVIN KUMAR SINHA
REGD. NO.- RQP/BIH/SR.NO.20

LETTER NO. 3825 DATED 07/11/2019

SIGNATURE :

Google Earth

Image © 2022 CNES / Airbus

1 km

BK ENTERPRISES

Brajesh Kumar Tiwari
Pr

CO-ORDINATE	
A	24°32'40.93"N 84°55'20.48"E
B	24°32'39.37"N 84°55'25.12"E
C	24°32'20.61"N 84°55'14.63"E
D	24°32'21.48"N 84°55'9.85"E

GOOGLE MAP

LEGENDS

1		LEASE BOUNDARY
2		1 K.M BOUNDARY

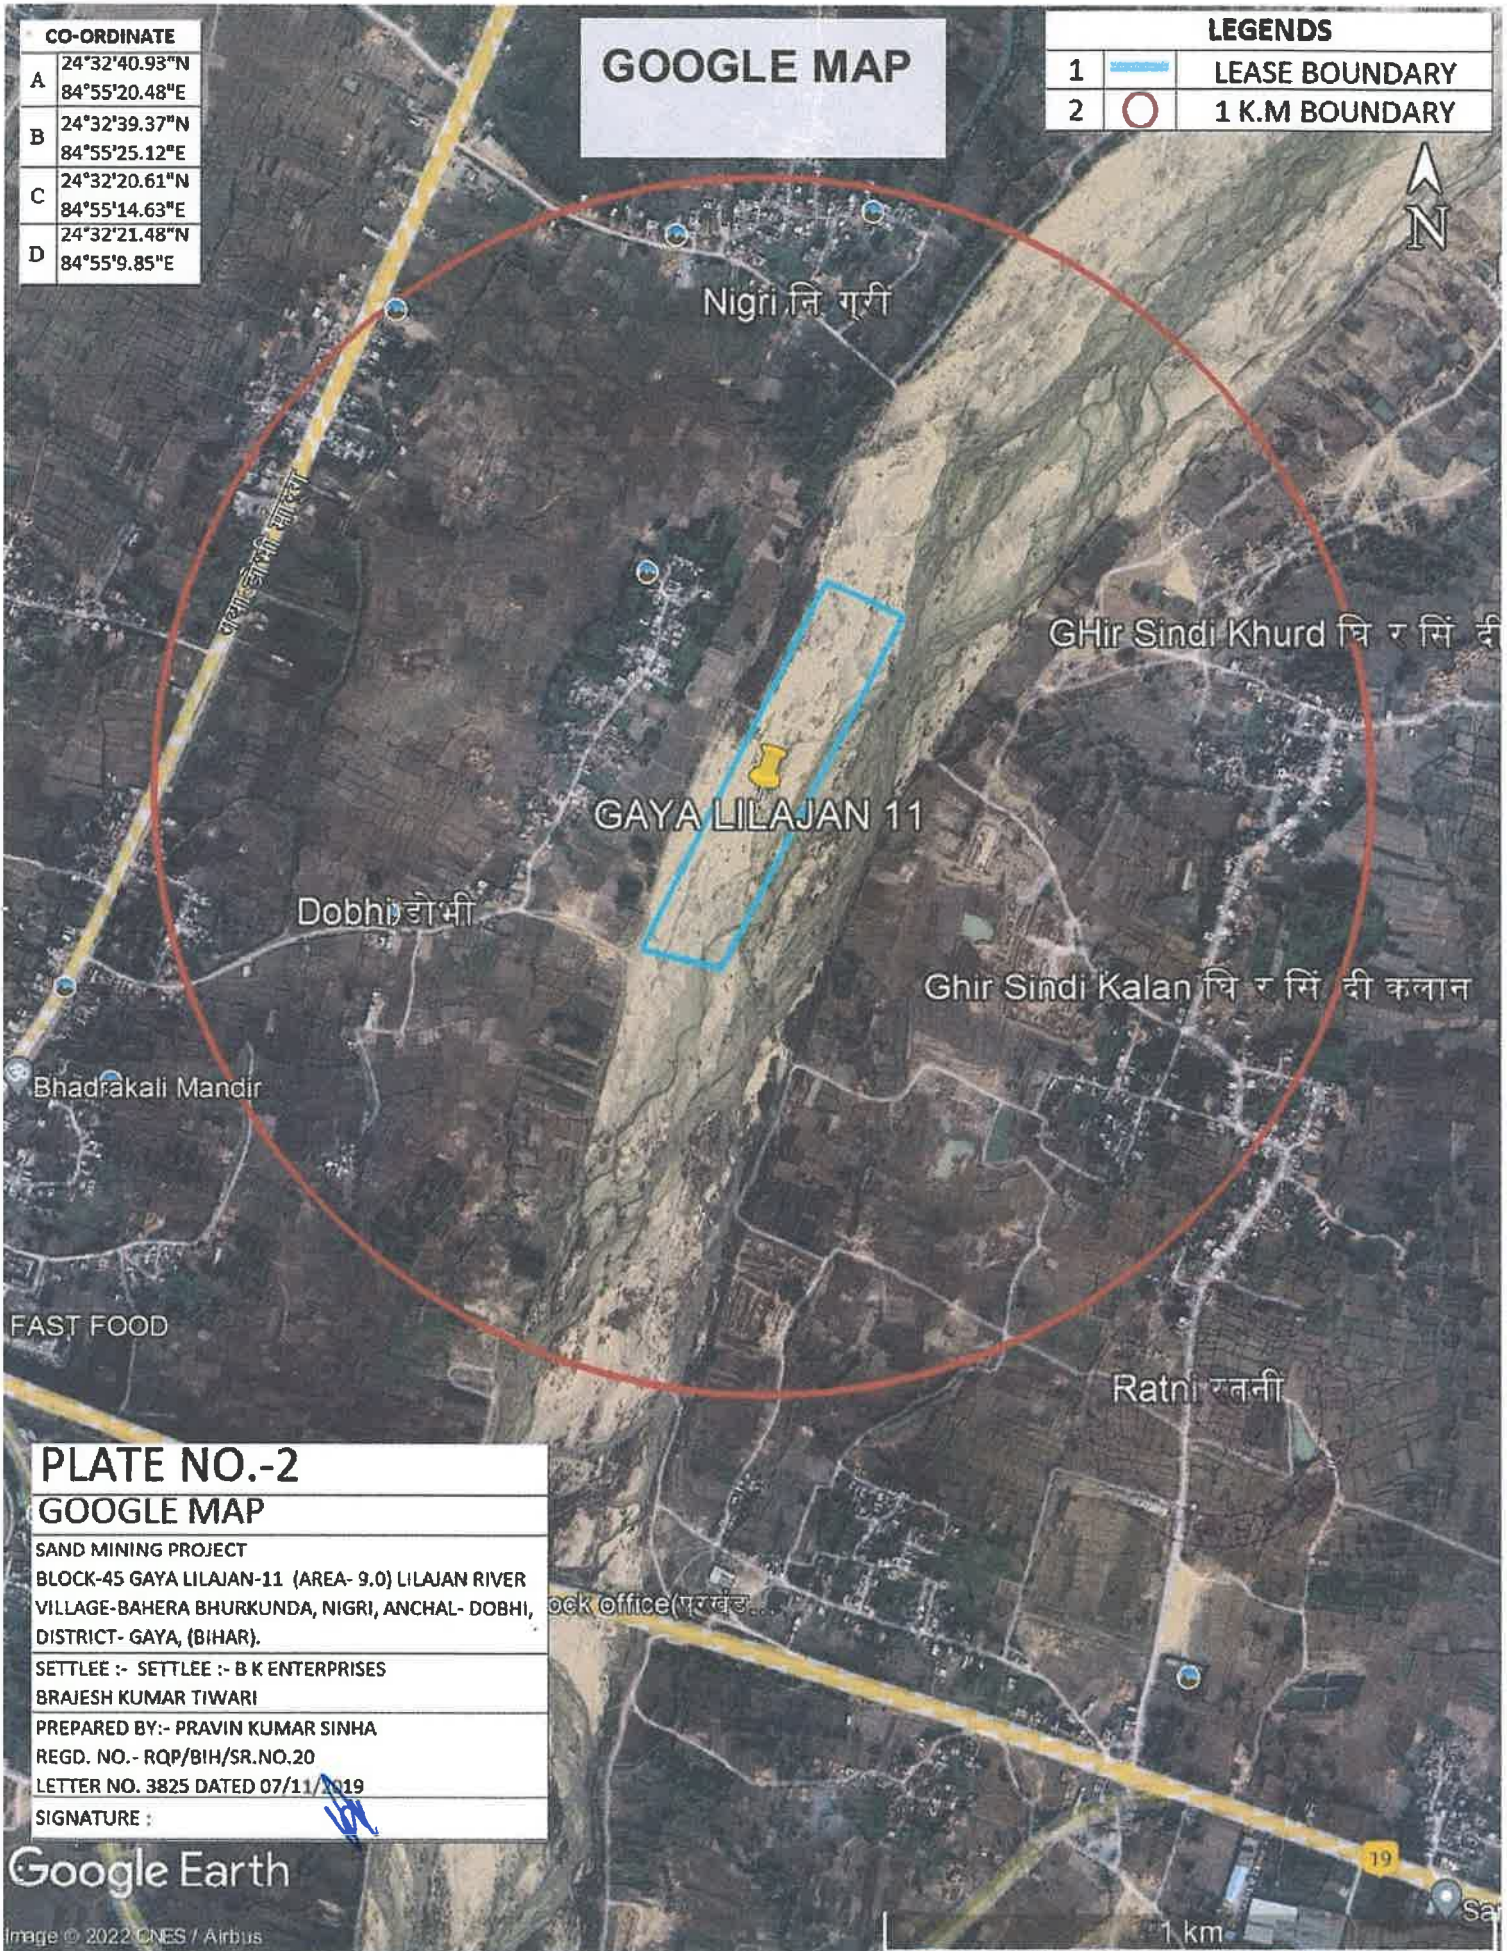


PLATE NO.-2

GOOGLE MAP

SAND MINING PROJECT

BLOCK-45 GAYA LILAJAN-11 (AREA- 9.0) LILAJAN RIVER
VILLAGE-BAHERA BHURKUNDA, NIGRI, ANCHAL- DOBHI,
DISTRICT- GAYA, (BIHAR).

SETTLEE :- SETTLEE :- B K ENTERPRISES

BRAJESH KUMAR TIWARI

PREPARED BY:- PRAVIN KUMAR SINHA

REGD. NO.- RQP/BIH/SR.NO.20


LETTER NO. 3825 DATED 07/11/2019

SIGNATURE :

Google Earth


Image © 2022 CNES / Airbus

BK ENTERPRISES
Brajesh Kumar Tiwari
Proprietor

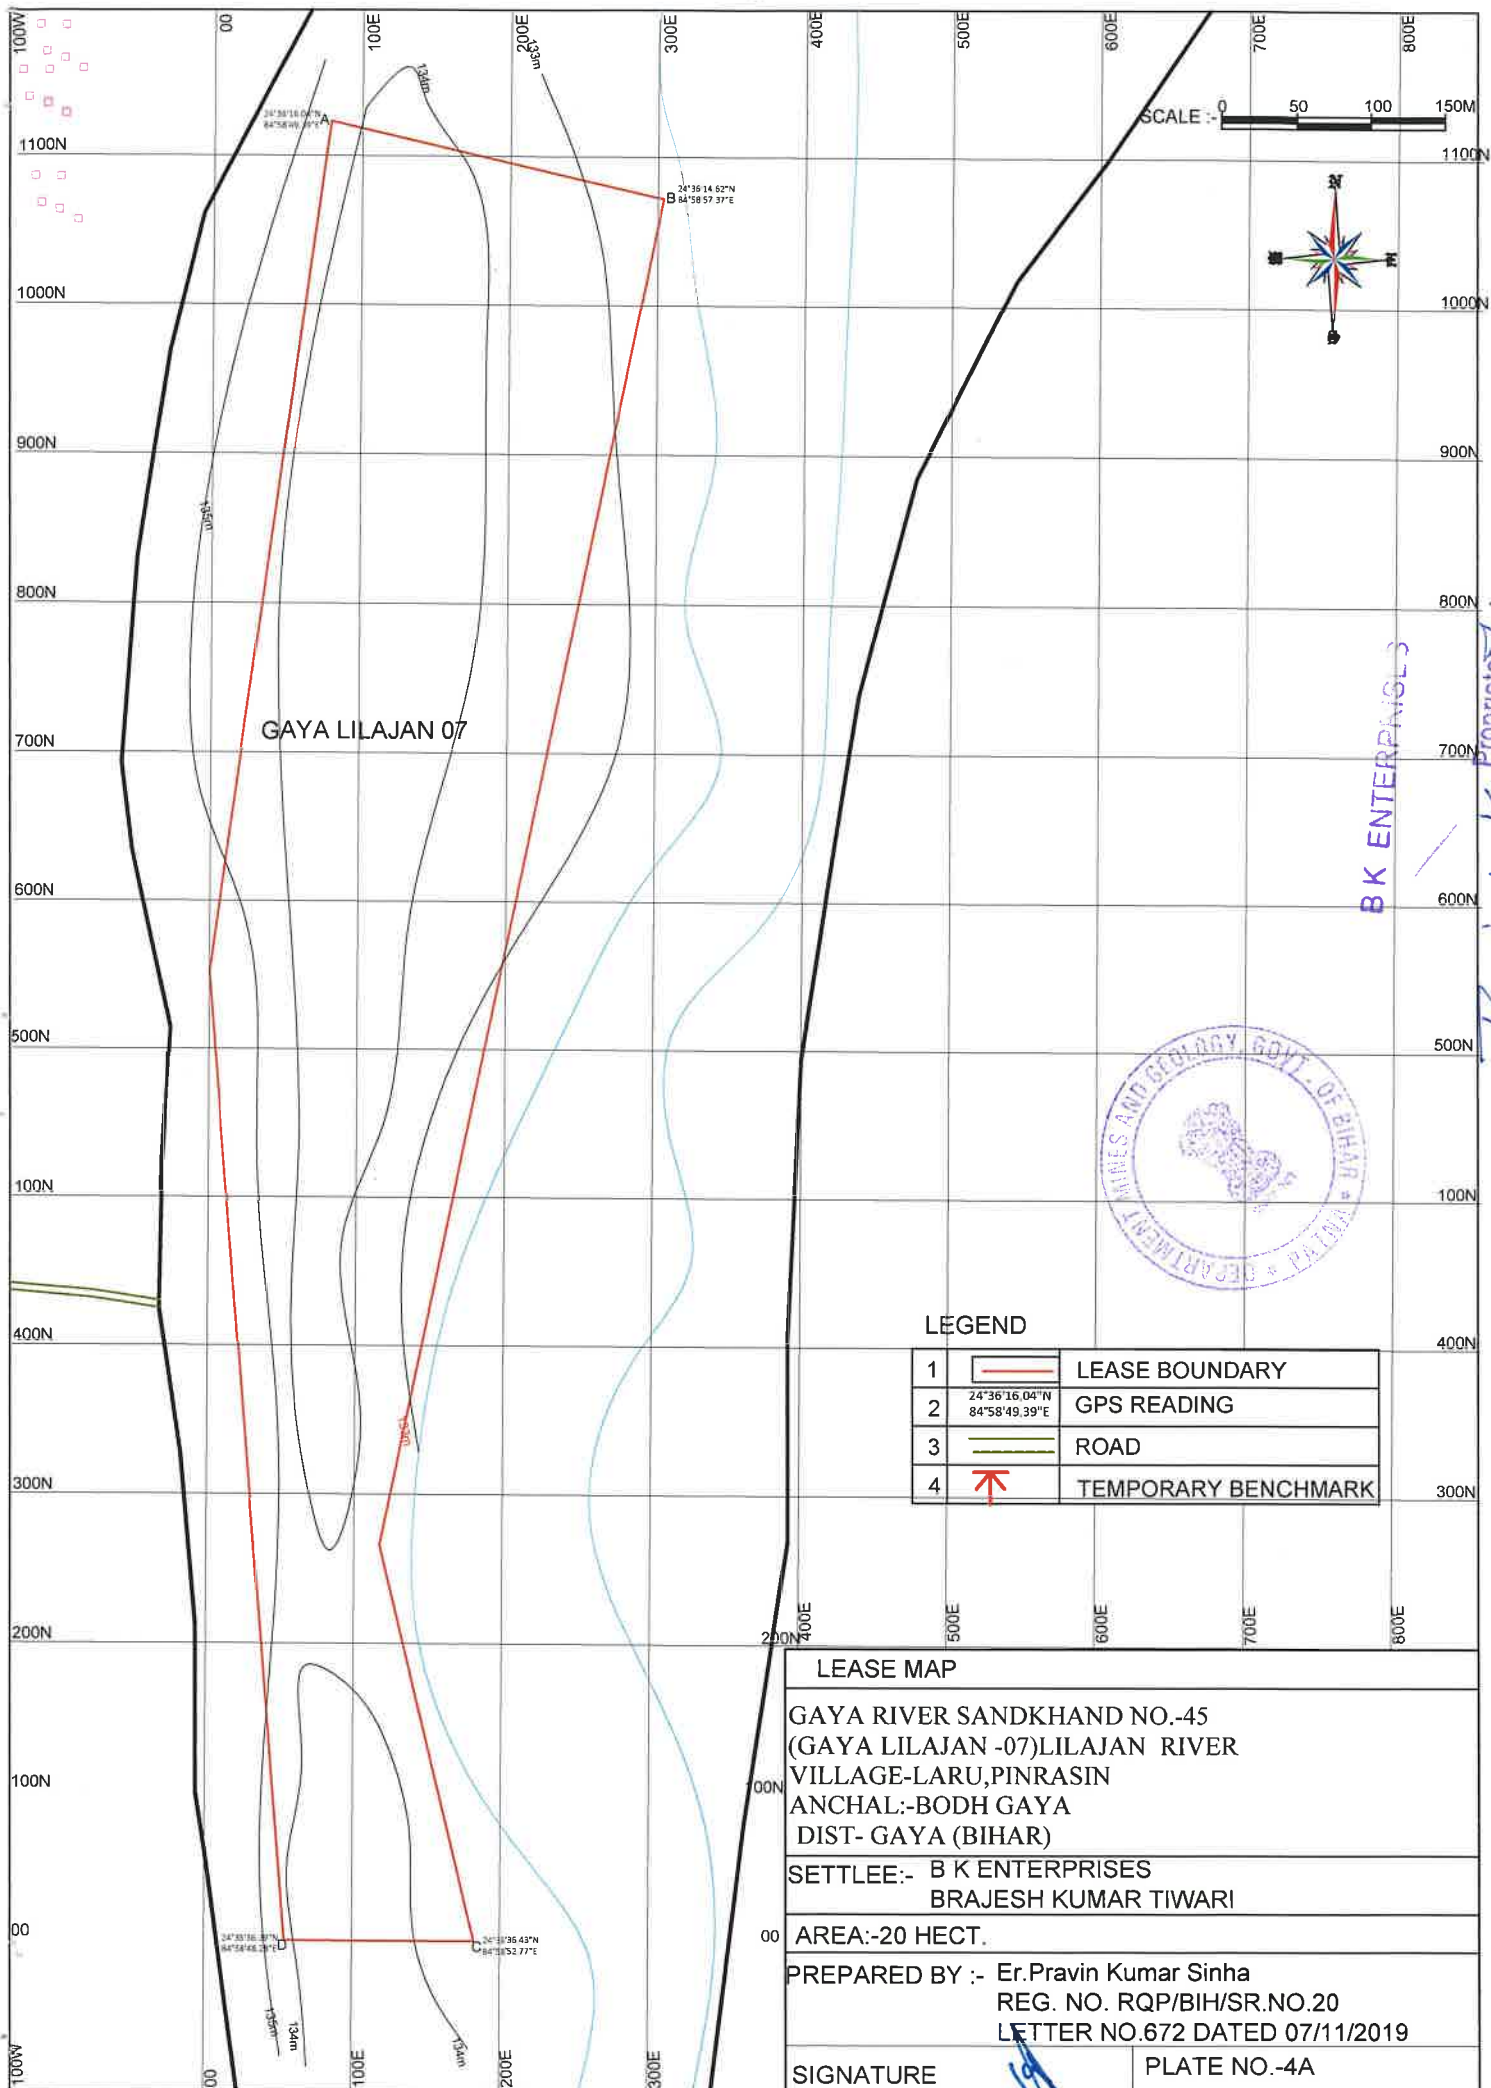


BK ENTERPRISES

Brajesh Kumar Tiwari

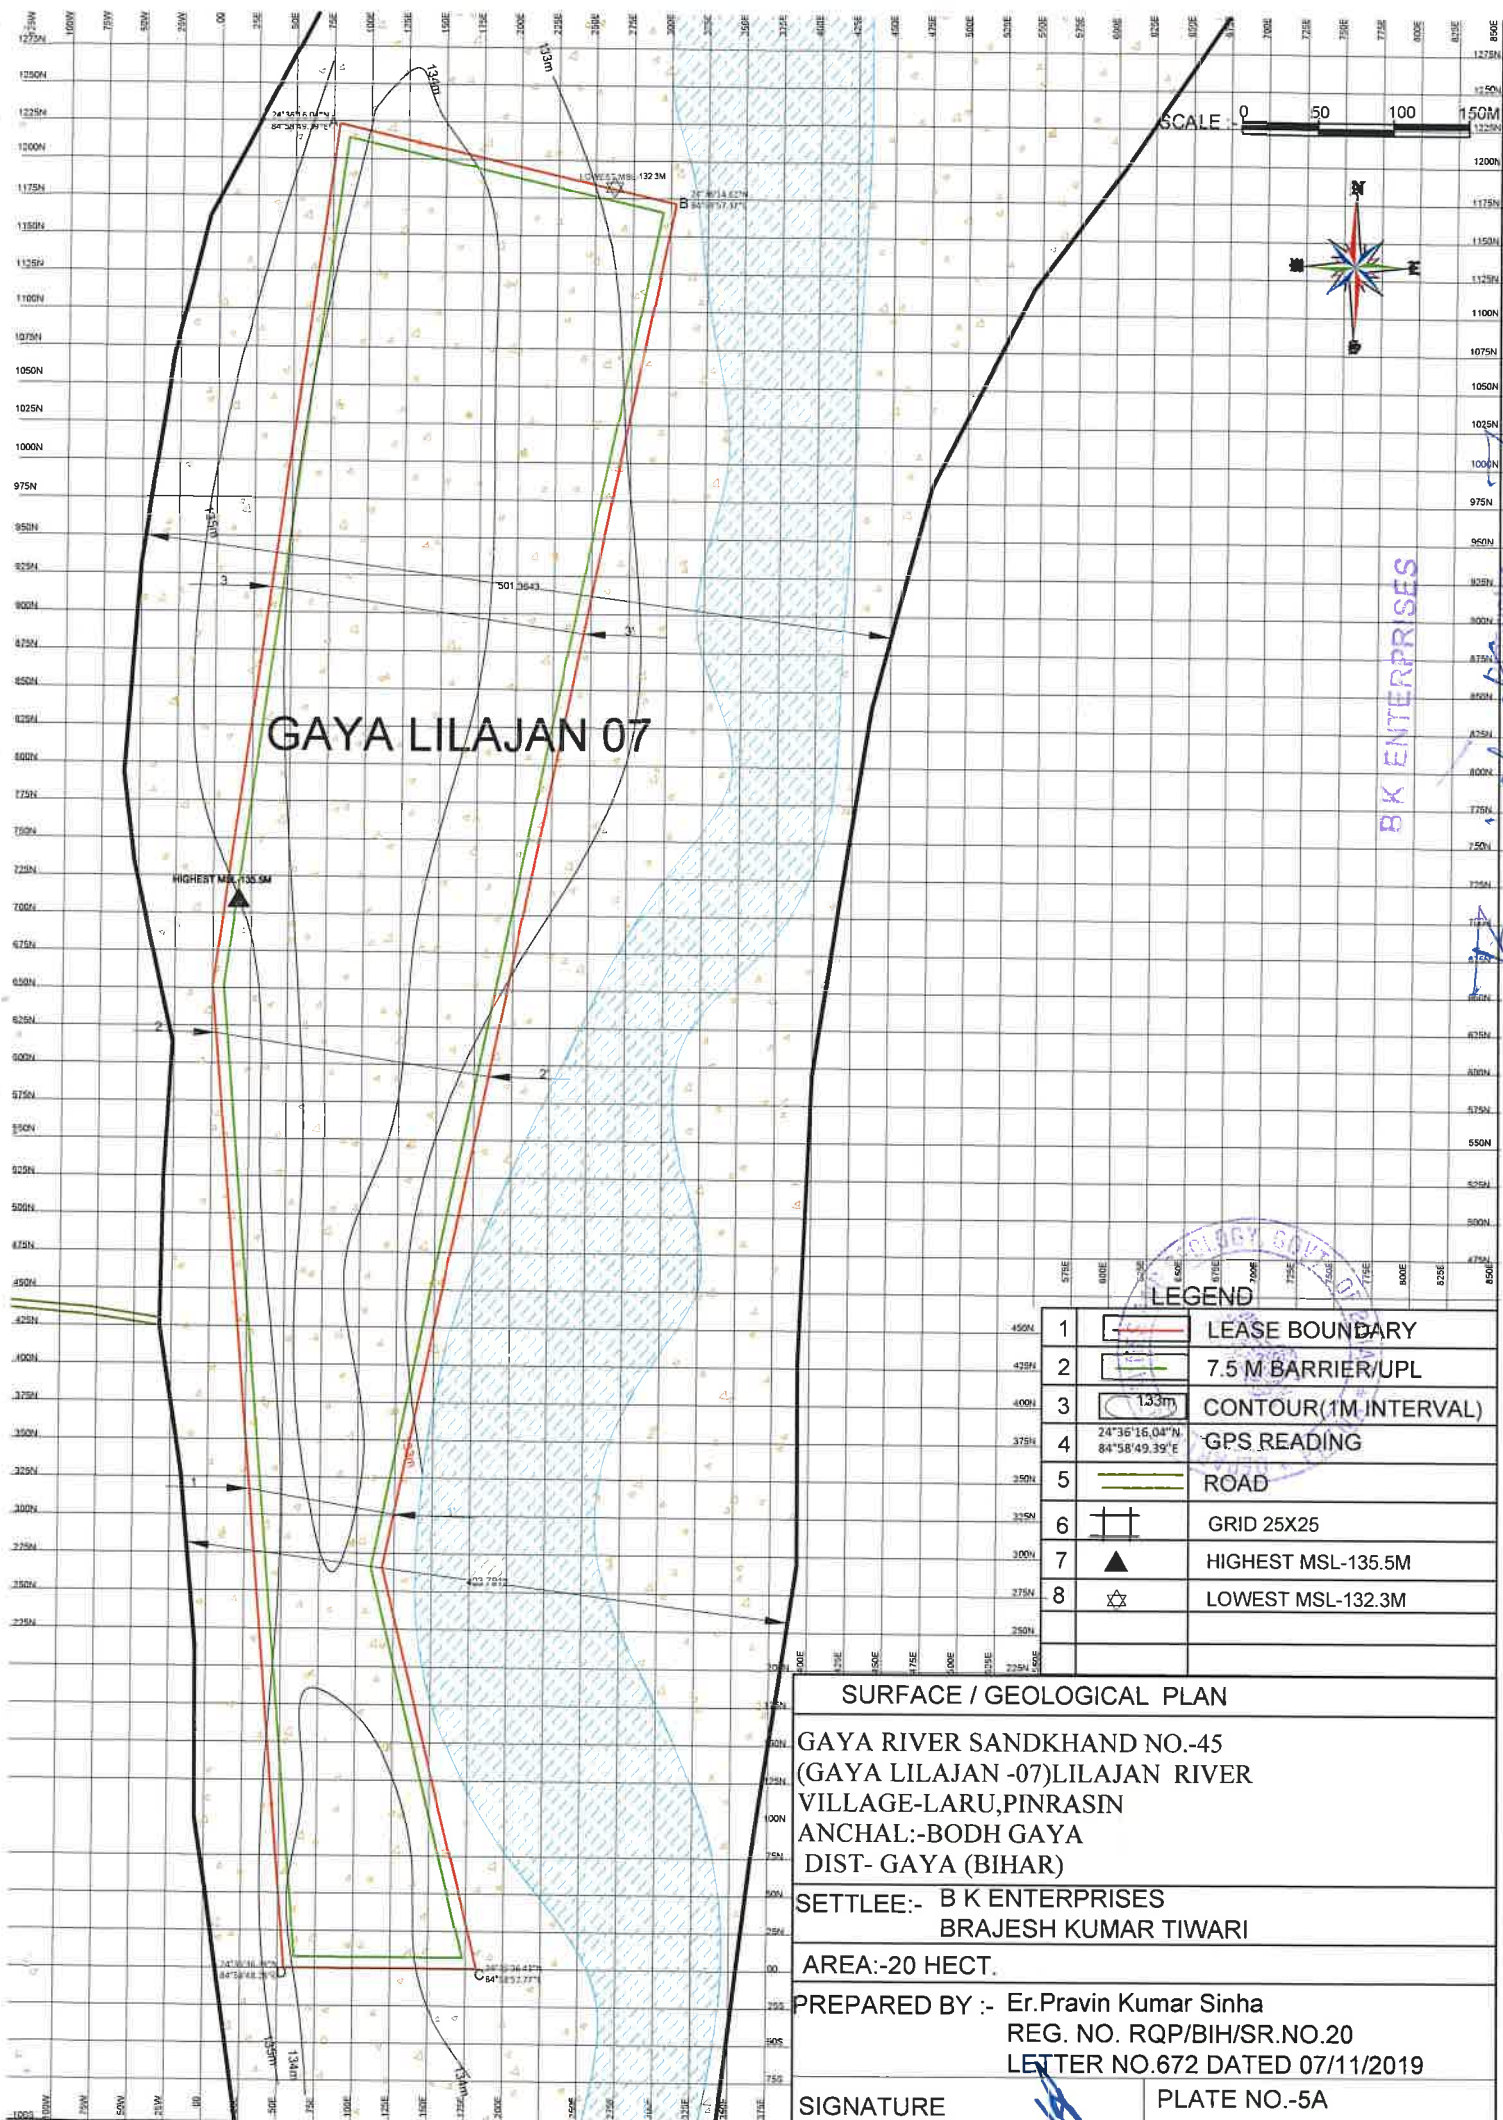

GAYA LILAJAN 07

SCALE 0 50 100 150M

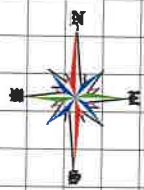

BK ENTERPRISES

LEGEND

1		LEASE BOUNDARY
2		7.5 M BARRIER/UPL
3		CONTOUR(1M INTERVAL)
4		GPS READING
5		ROAD
6		GRID 25X25
7		HIGHEST MSL-135.5M
8		LOWEST MSL-132.3M

SURFACE / GEOLOGICAL PLAN

GAYA RIVER SANDKHAND NO.-45
(GAYA LILAJAN -07)LILAJAN RIVER
VILLAGE-LARU,PINRASIN
ANCHAL:-BODH GAYA
DIST- GAYA (BIHAR)


SETTLEE:- B K ENTERPRISES
BRAJESH KUMAR TIWARI

AREA:-20 HECT.


PREPARED BY :- Er.Pravin Kumar Sinha
REG. NO. RQP/BIH/SR.NO.20
LETTER NO.672 DATED 07/11/2019

SIGNATURE


PLATE NO.-5A

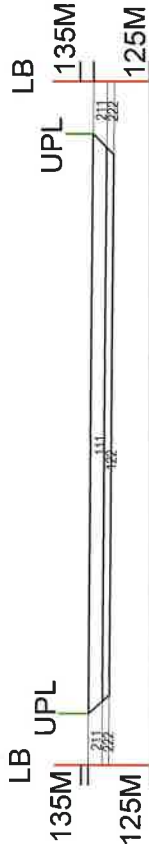

SECTION ALONG 1-1'

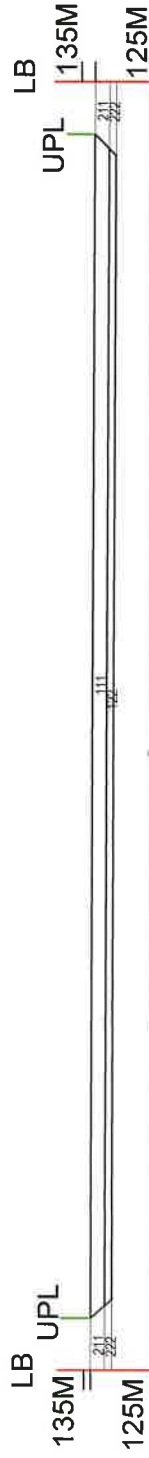

SECTION ALONG 2-2'

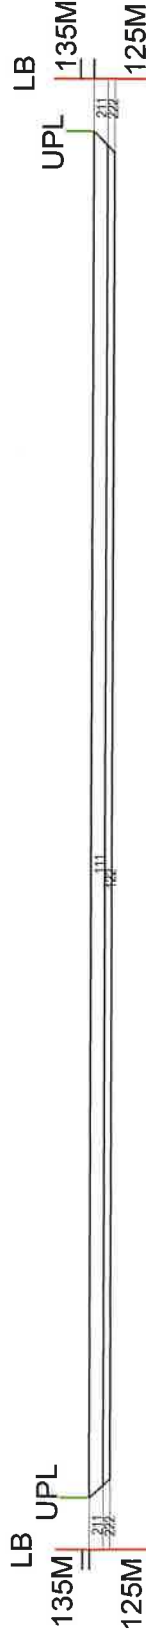

SECTION ALONG 3-3'


1	LEASE BOUNDARY(LB)
2	7.5 M BARRIER/UPL
3	ROAD
4	PROVED RESERVE(111)
5	PROBABLE RESERVE(122)
6	FEASIBILITY RESOURCE (211)
7	PRE FEASIBILITY RESOURCE (222)





B K ENTERPRISES

GEOLOGICAL SECTIONS	
GAYA RIVER SANDKHAND NO.-45 (GAYA LILAJAN -07)LILAJAN RIVER VILLAGE-LARU,PINRASIN ANCHAL:-BODH GAYA DIST- GAY A (BIHAR)	
SETTLEE:- B K ENTERPRISES BRAJESH KUMAR TIWARI	
AREA:-20 HECT.	
PREPARED BY :- Er.Pravin Kumar Sinha REG. NO. RQP/BIH/SR.NO.20 LETTER NO.672 DATED 07/11/2019	
SIGNATURE	PLATE NO.-6A

Pravish Kumar Sinha

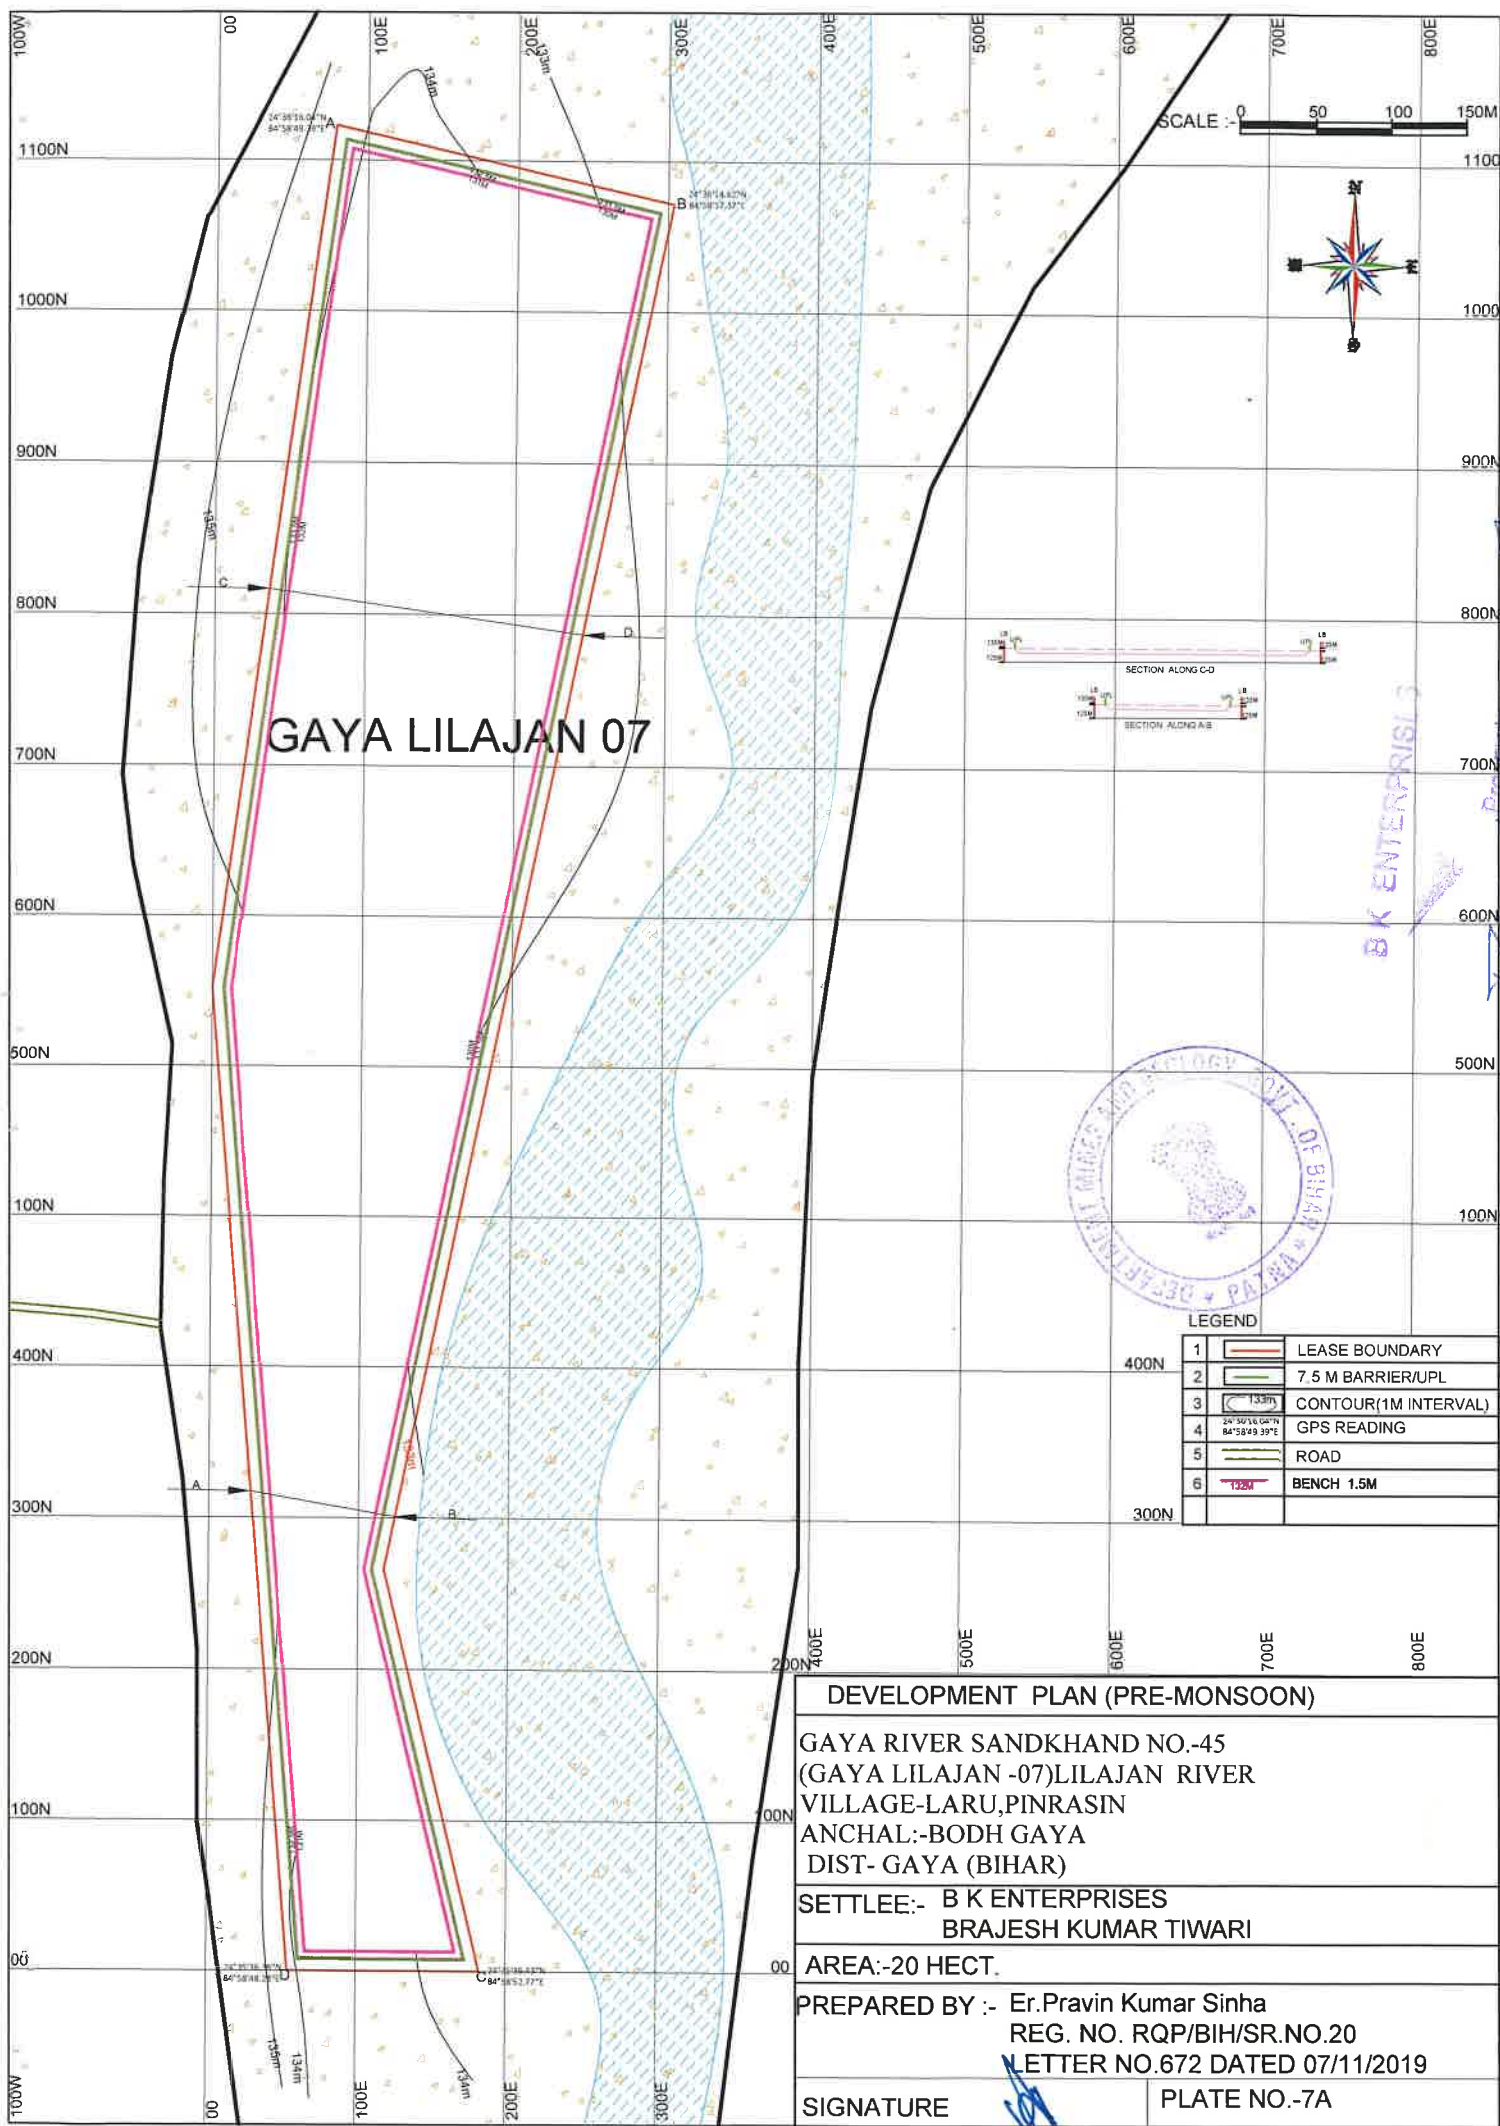


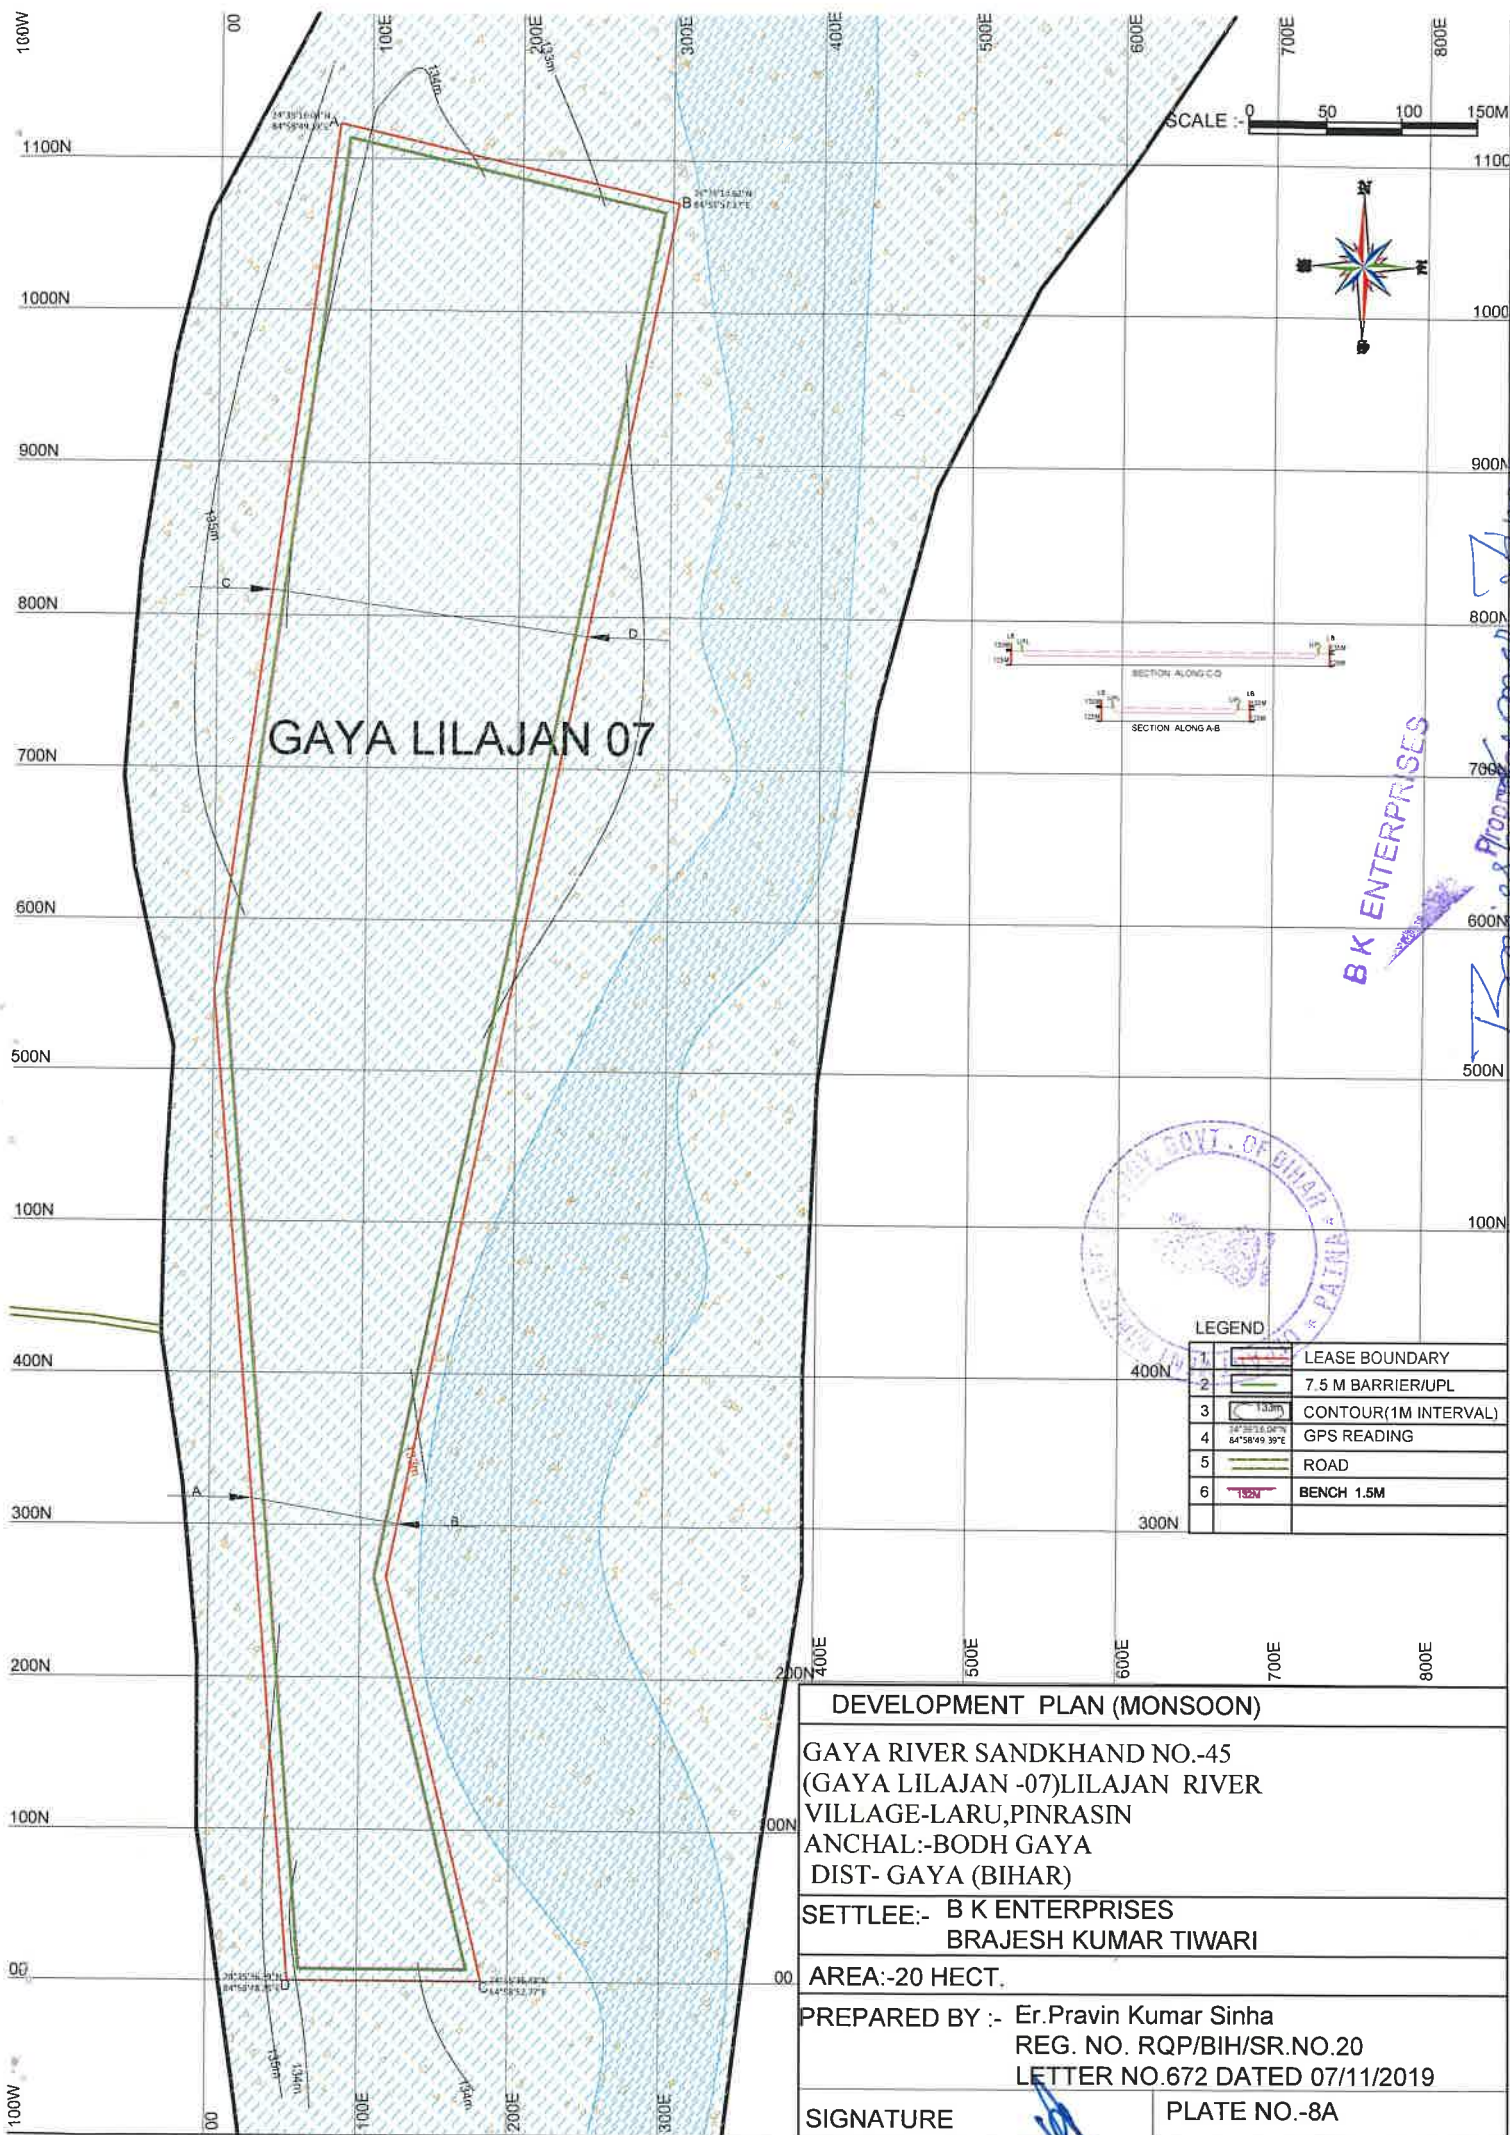

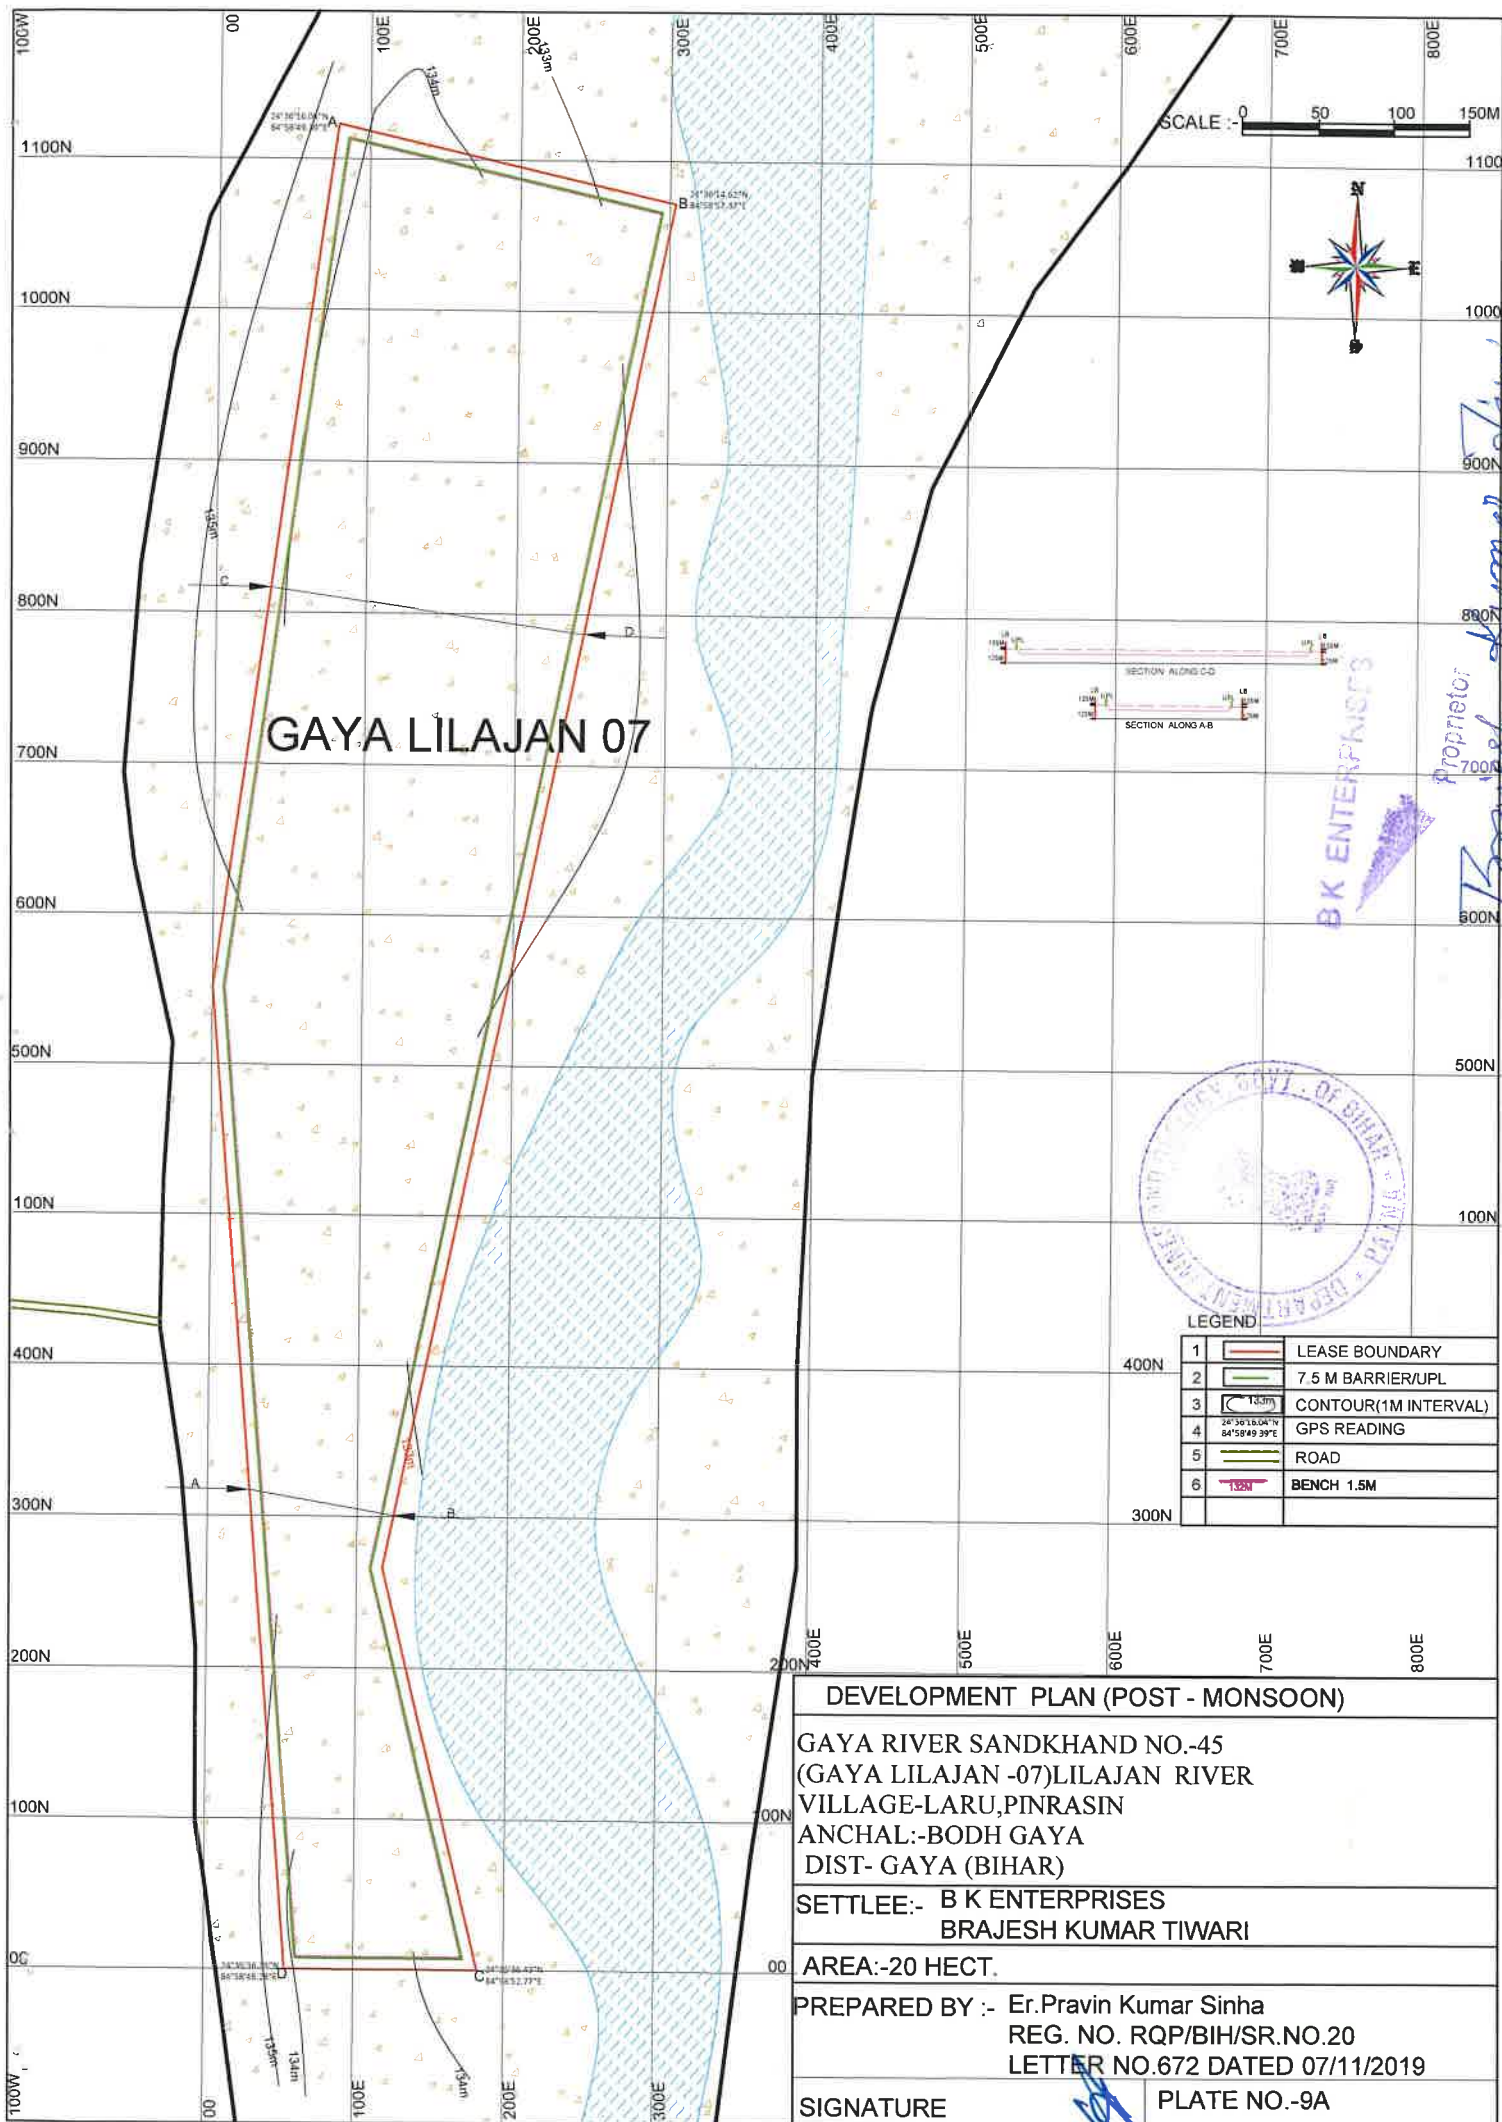

DEVELOPMENT PLAN (POST - MONSOON)

GAYA RIVER SANDKHAND NO.-45
(GAYA LILAJAN -07)LILAJAN RIVER
VILLAGE-LARU,PINRASIN
ANCHAL:-BODH GAYA
DIST- GAYA (BIHAR)
SETTLEE:- B K ENTERPRISES
BRAJESH KUMAR TIWARI
AREA:-20 HECT.
PREPARED BY :- Er.Pravin Kumar Sinha
REG. NO. RQP/BIH/SR.NO.20
LETTER NO.672 DATED 07/11/2019
SIGNATURE  PLATE NO.-9A

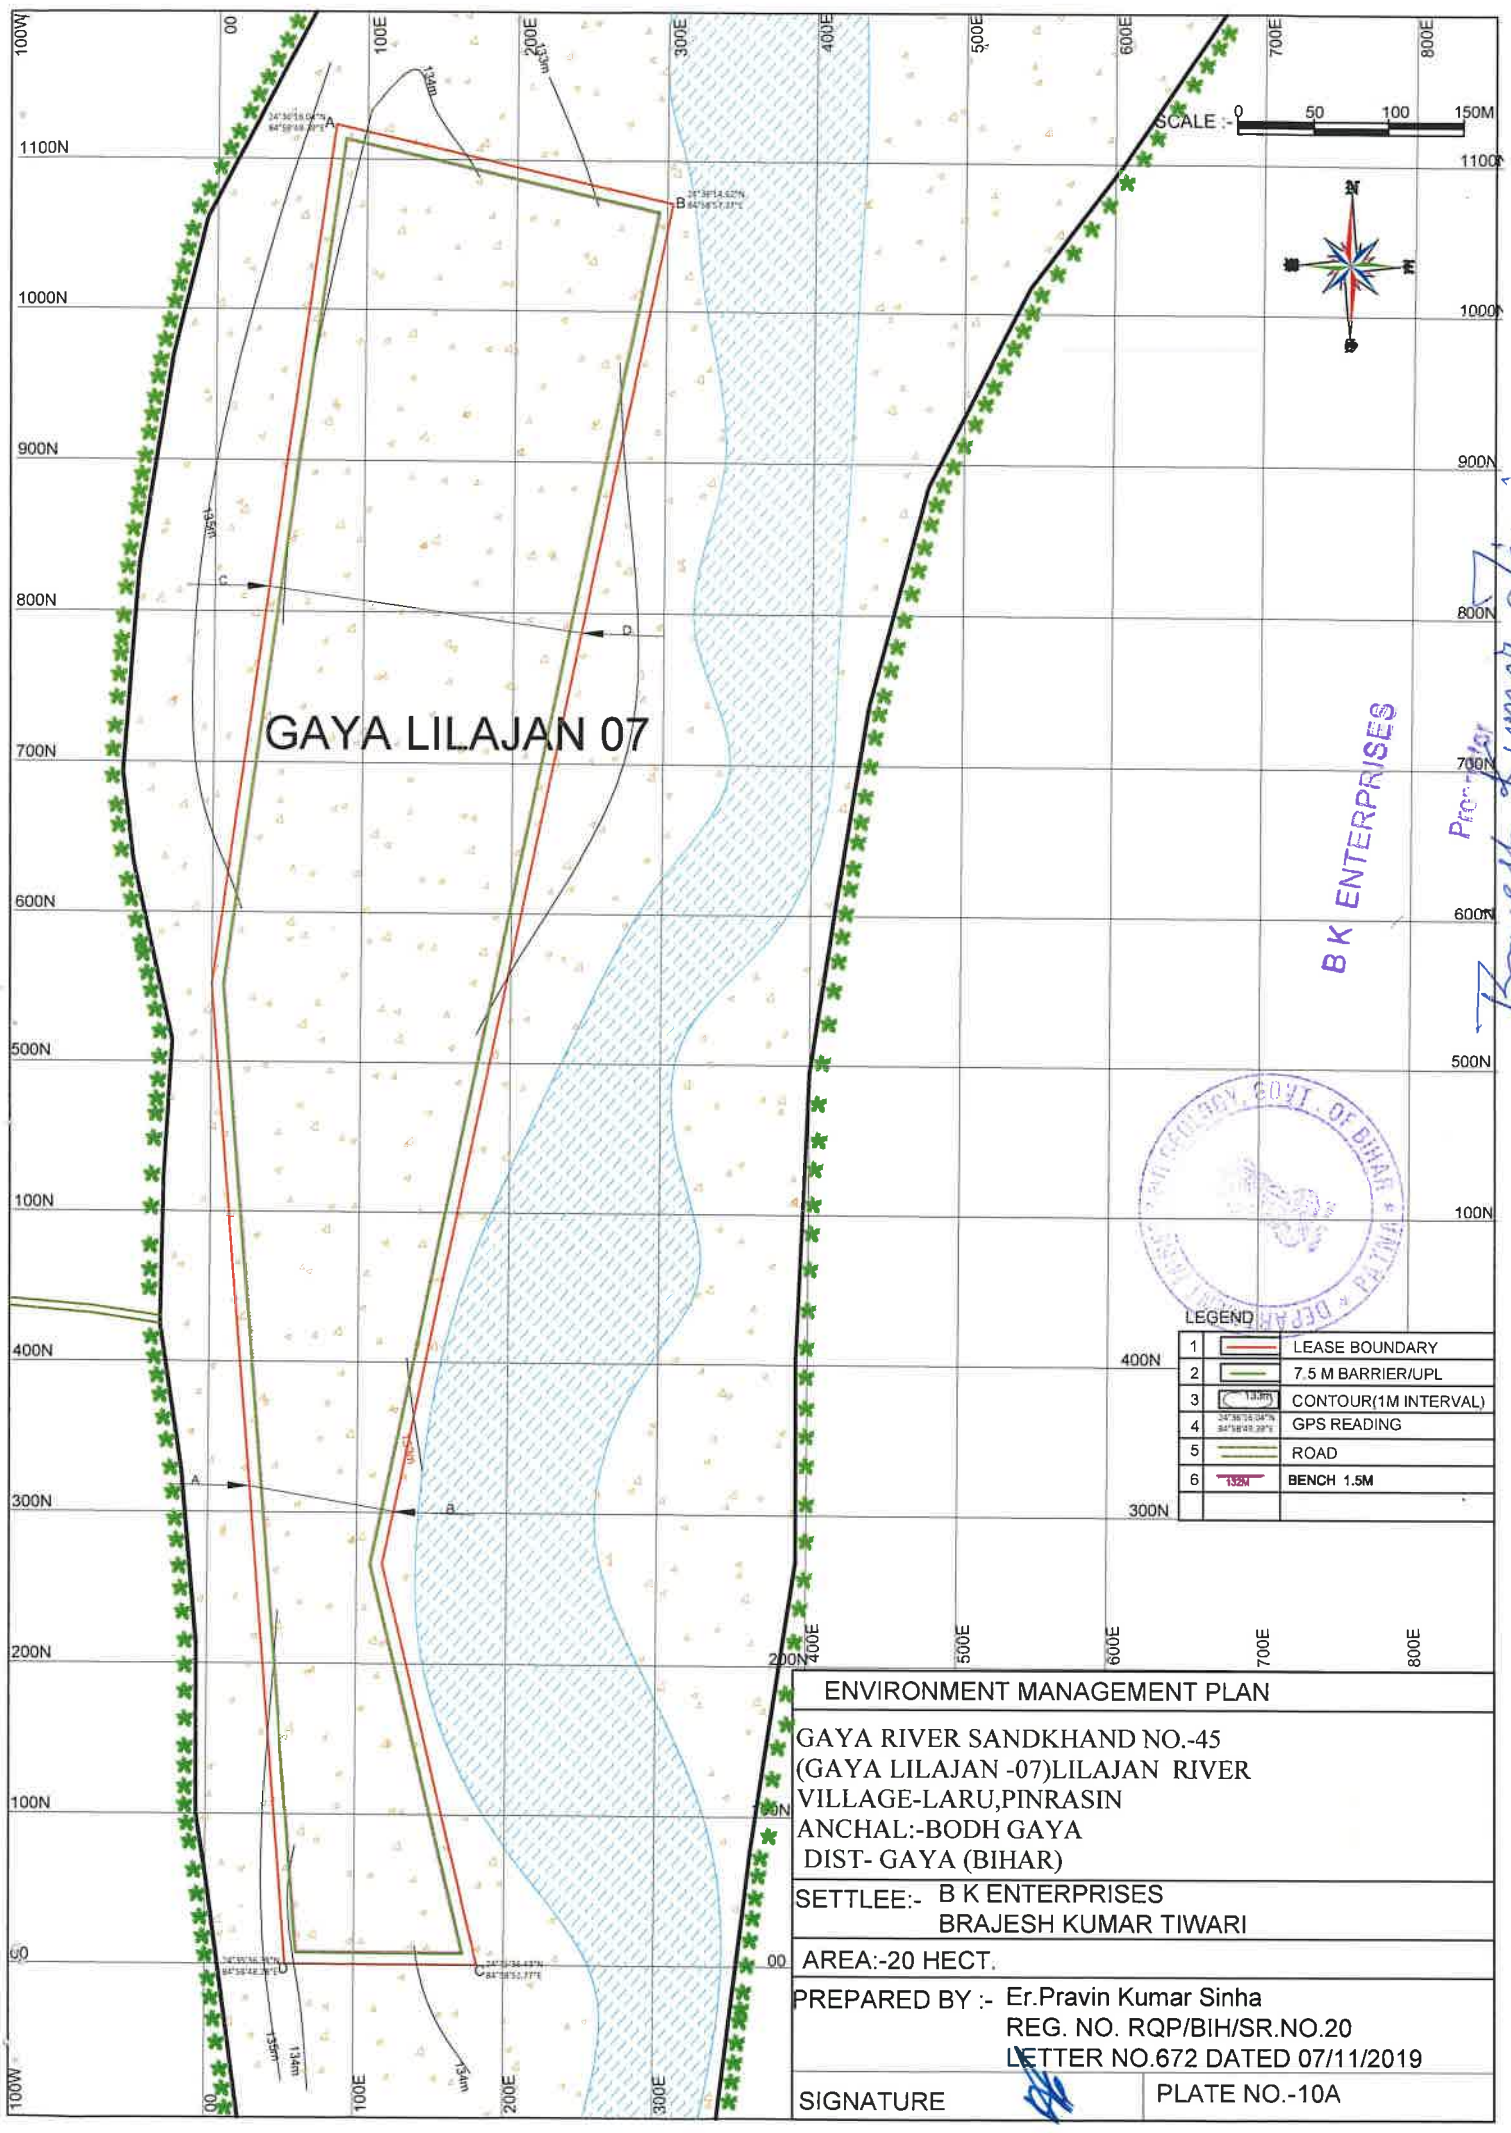


B K ENTERPRISES


Proprietor
Brajesh Kumar Tiwari



LEGEND	
1	LEASE BOUNDARY
2	7.5 M BARRIER/UPL
3	CONTOUR(1M INTERVAL)
4	GPS READING
5	ROAD
6	BENCH 1.5M

ENVIRONMENT MANAGEMENT PLAN	
GAYA RIVER SANDKHAND NO.-45 (GAYA LILAJAN -07)LILAJAN RIVER VILLAGE-LARU,PINRASIN ANCHAL:-BODH GAYA DIST- GAYA (BIHAR)	
SETTLEE:- B K ENTERPRISES BRAJESH KUMAR TIWARI	
AREA:-20 HECT.	
PREPARED BY :- Er.Pravin Kumar Sinha REG. NO. RQP/BIH/SR.NO.20 LETTER NO.672 DATED 07/11/2019	
SIGNATURE	PLATE NO.-10A

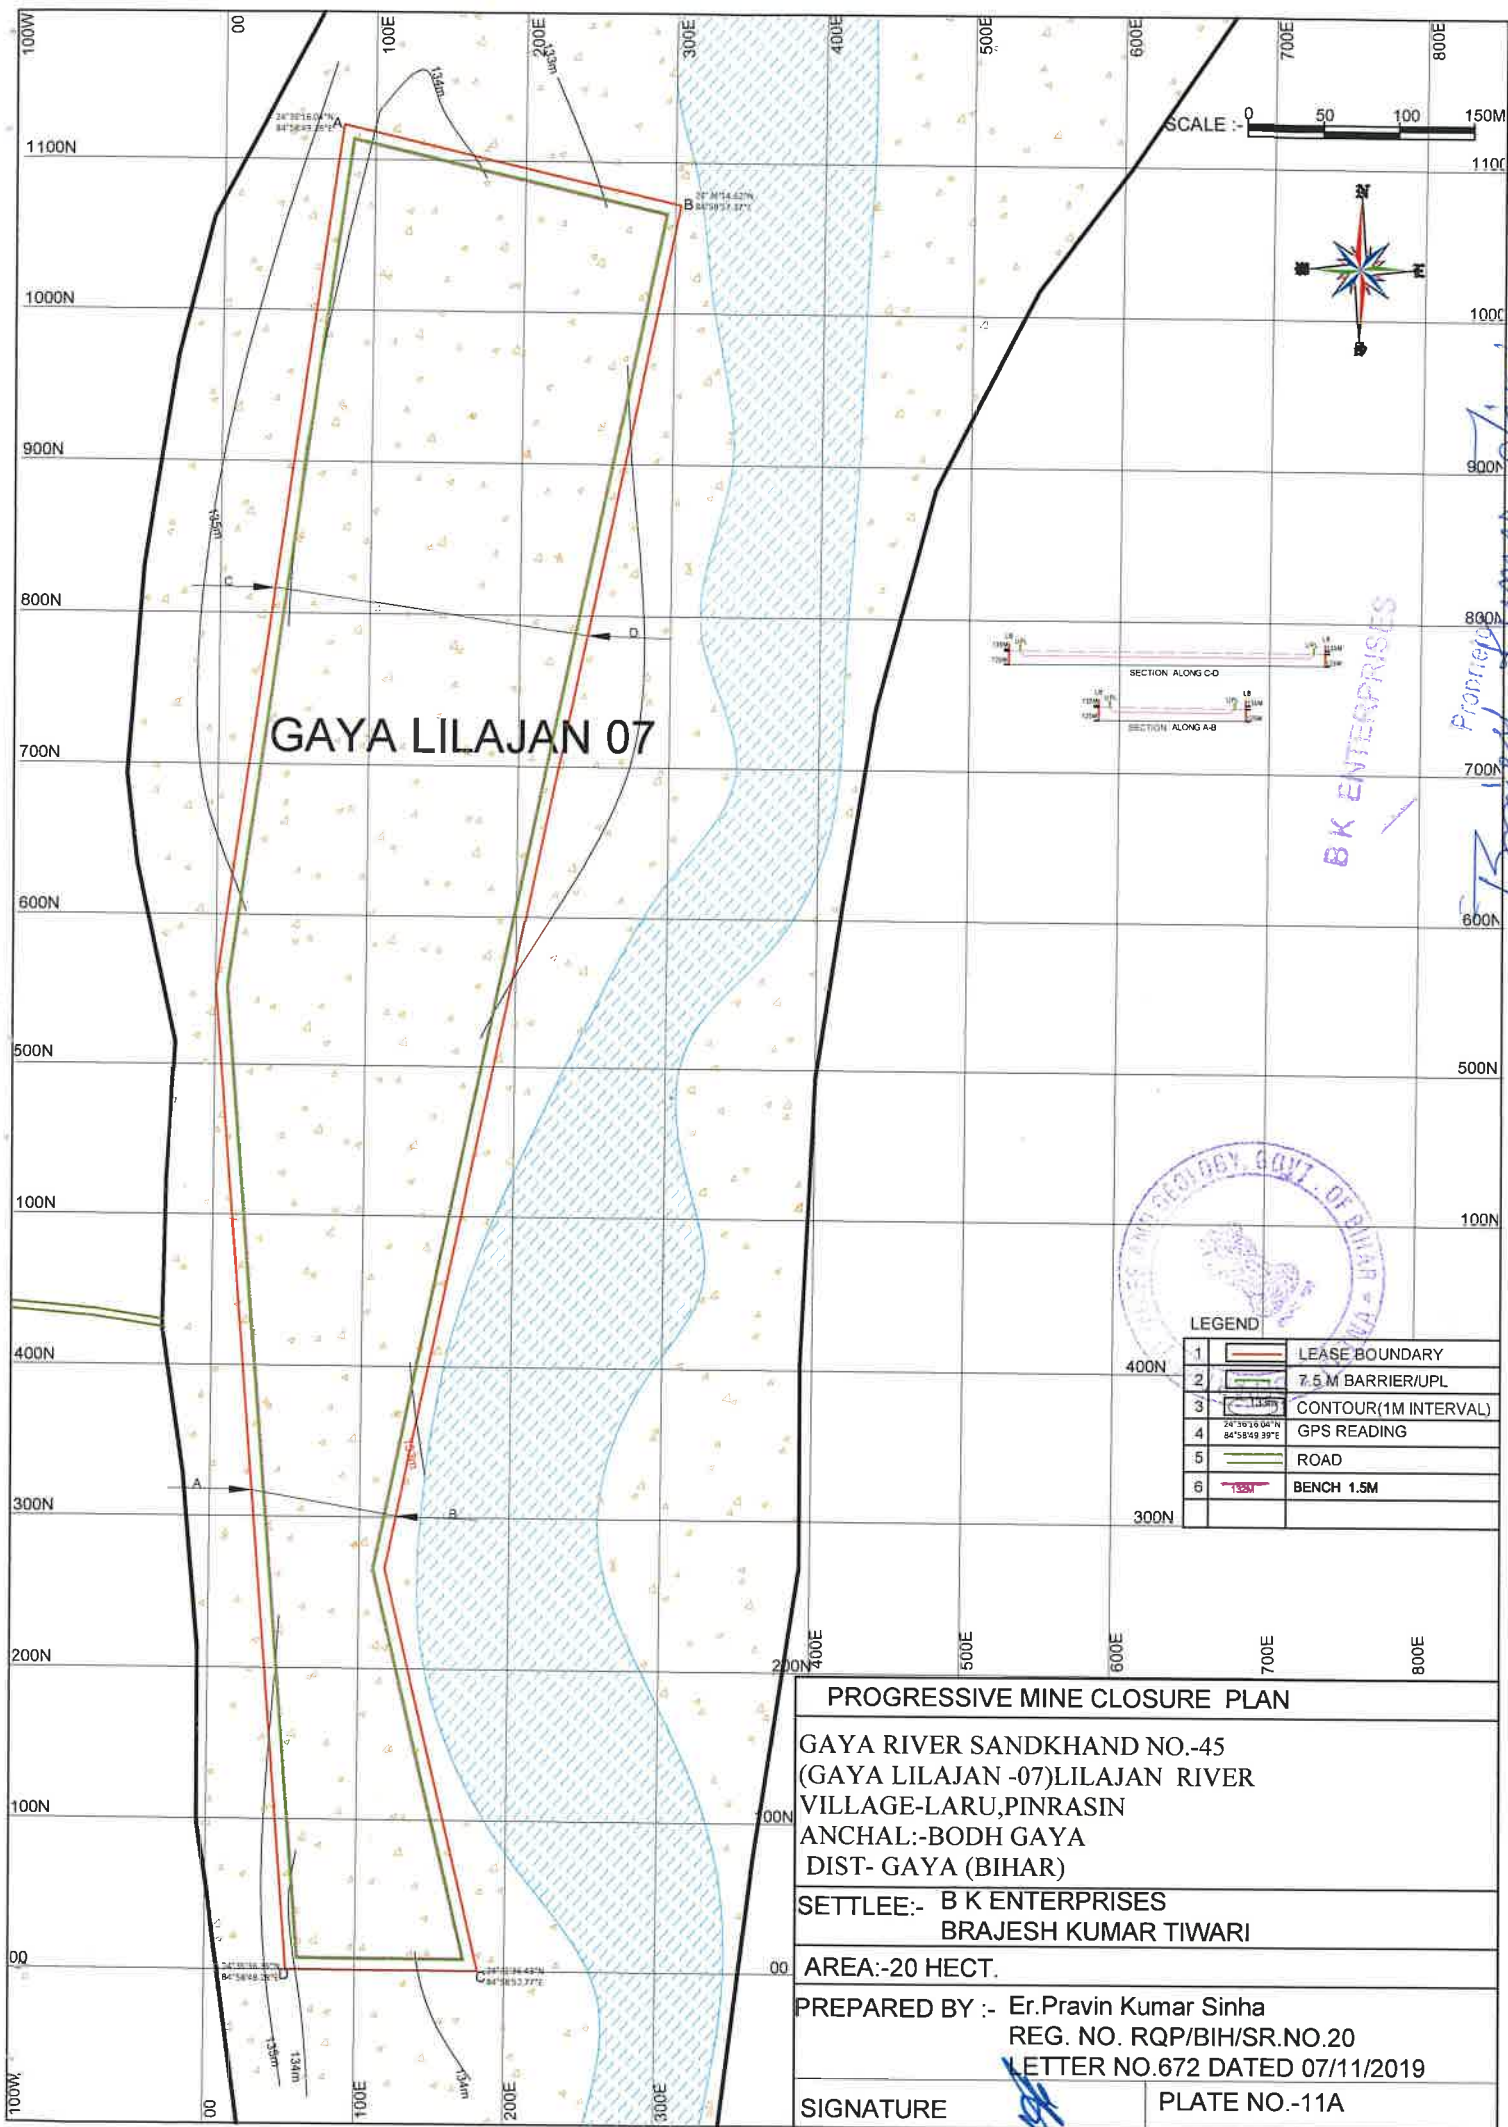

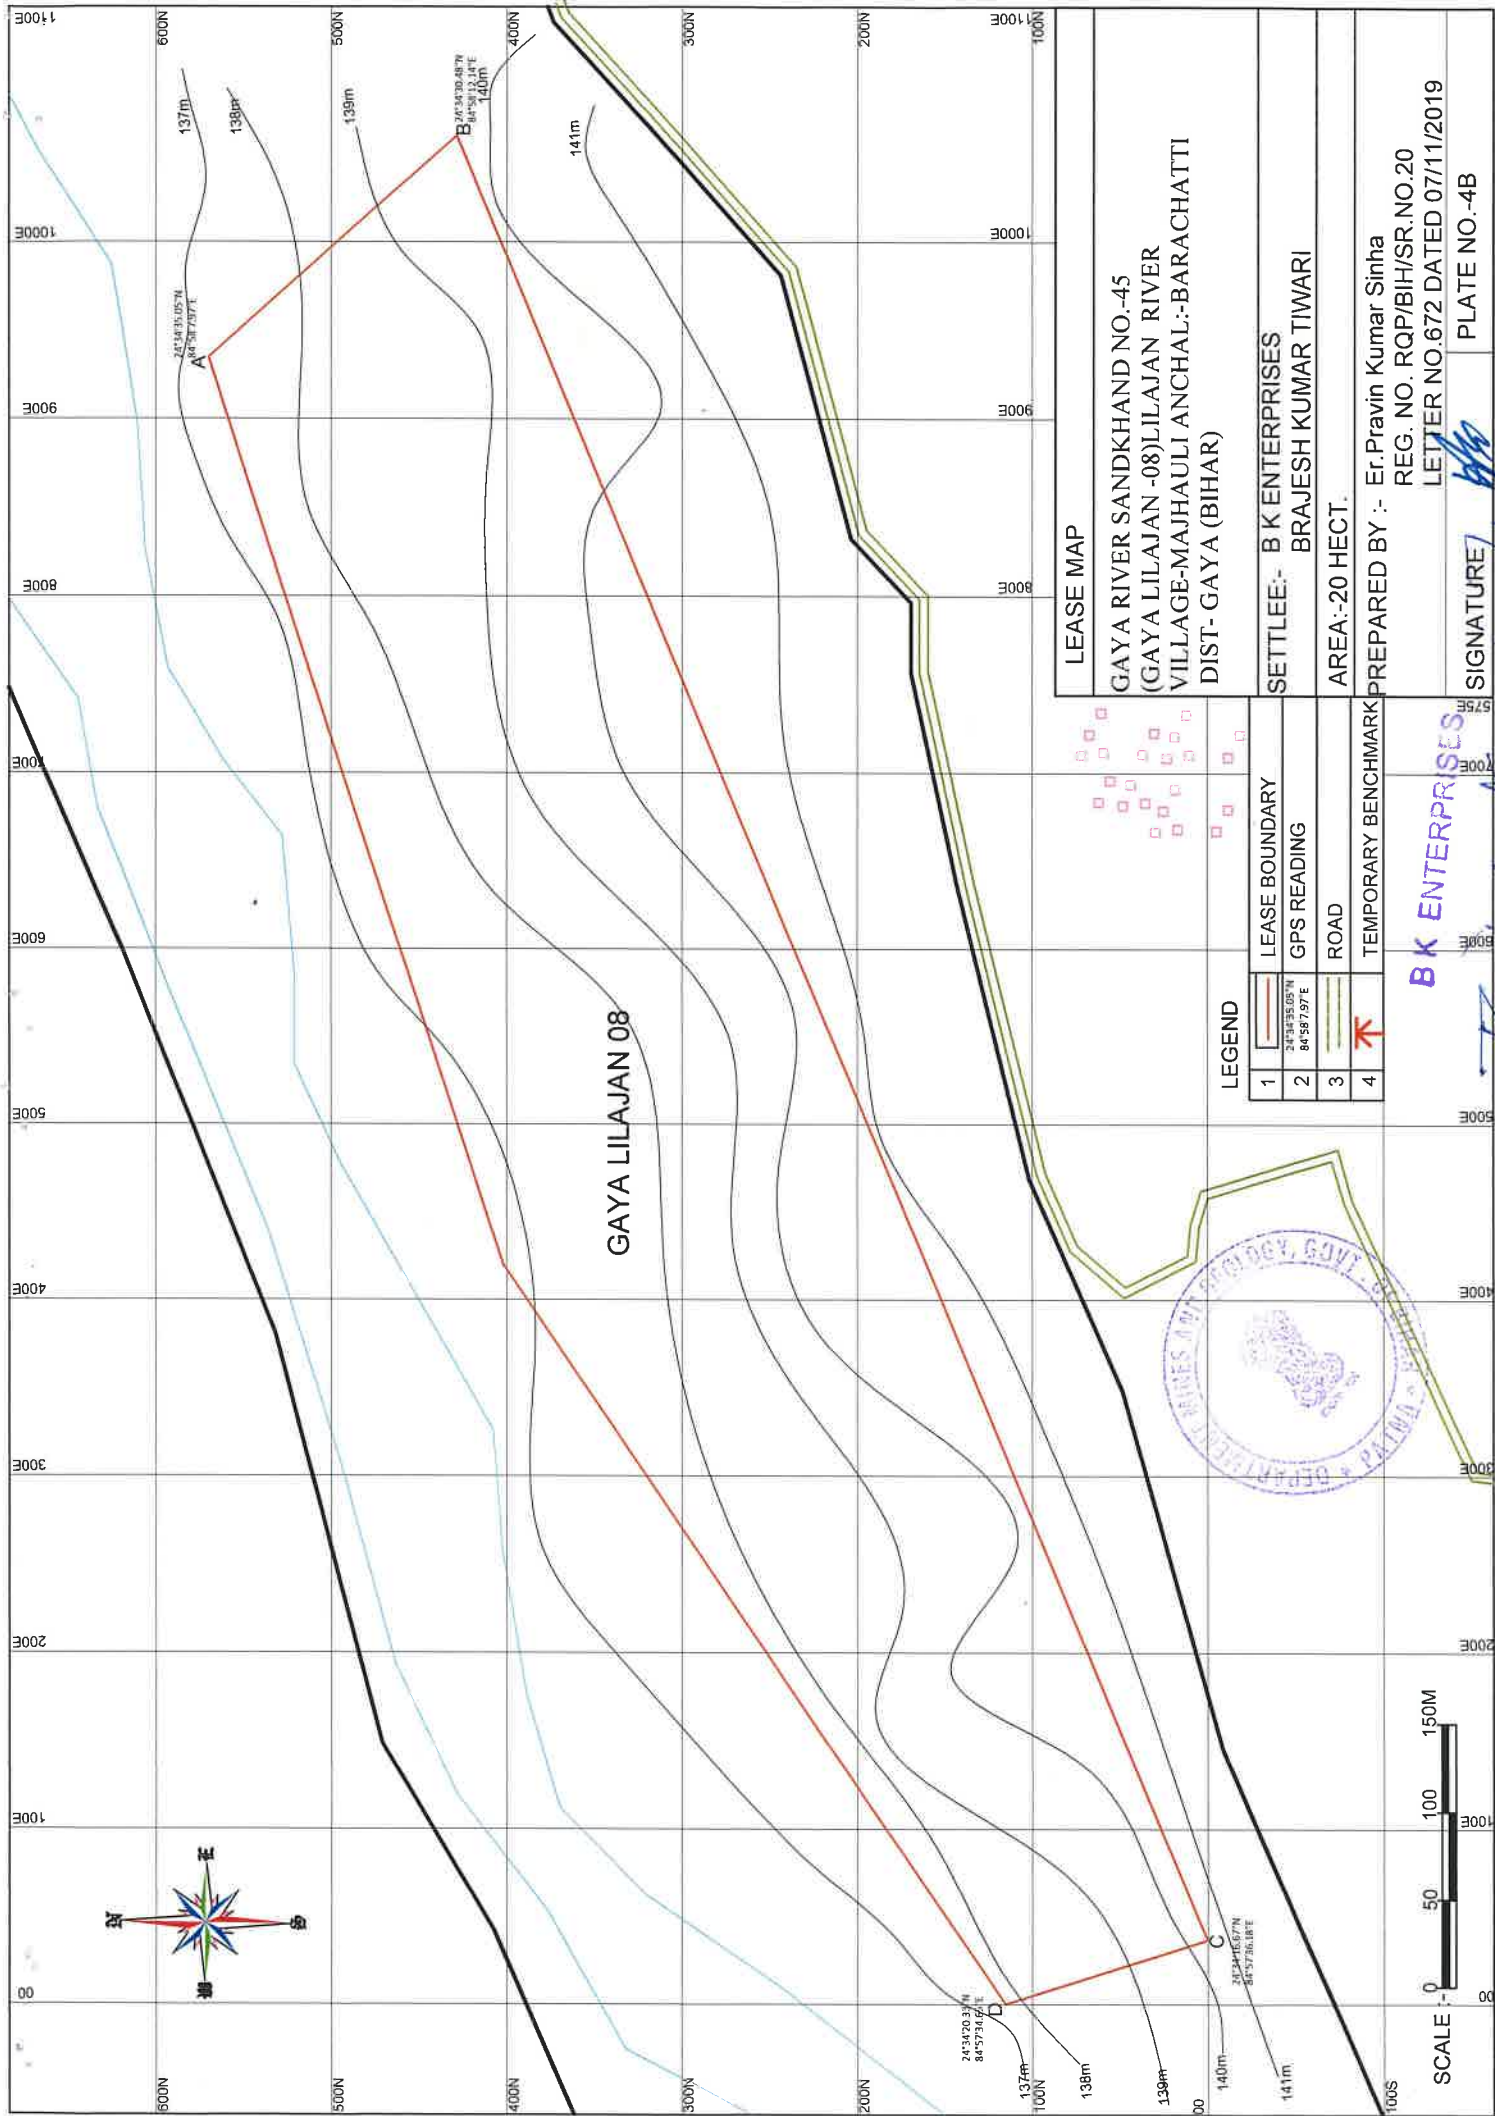

LEASE MAP

GAYA RIVER SANDKHAND NO.-45
(GAYA LILAJAN -08) LILAJAN RIVER
VILLAGE-MAJHAULI ANCHAL:-BARACHATTI
DIST- GAYA (BIHAR)

SETTLEE:- B K ENTERPRISES
BRAJESH KUMAR TIWARI

AREA:-20 HECT.

PREPARED BY :- Er.Pravin Kumar Sinha

REG. NO. RQP/BIH/SR.NO.20
LETTER NO 672 DATED 07/11/2019

PLATE NO.-4B

LEGEND


1	LEASE BOUNDARY
2	GPS READING 24°34'35.05"N 84°58'59"E
3	ROAD
4	TEMPORARY BENCHMARK



BK ENTERPRISES

SIGNATURE *Brajesh Kumar*

SCALE :- 0 50 100 150M

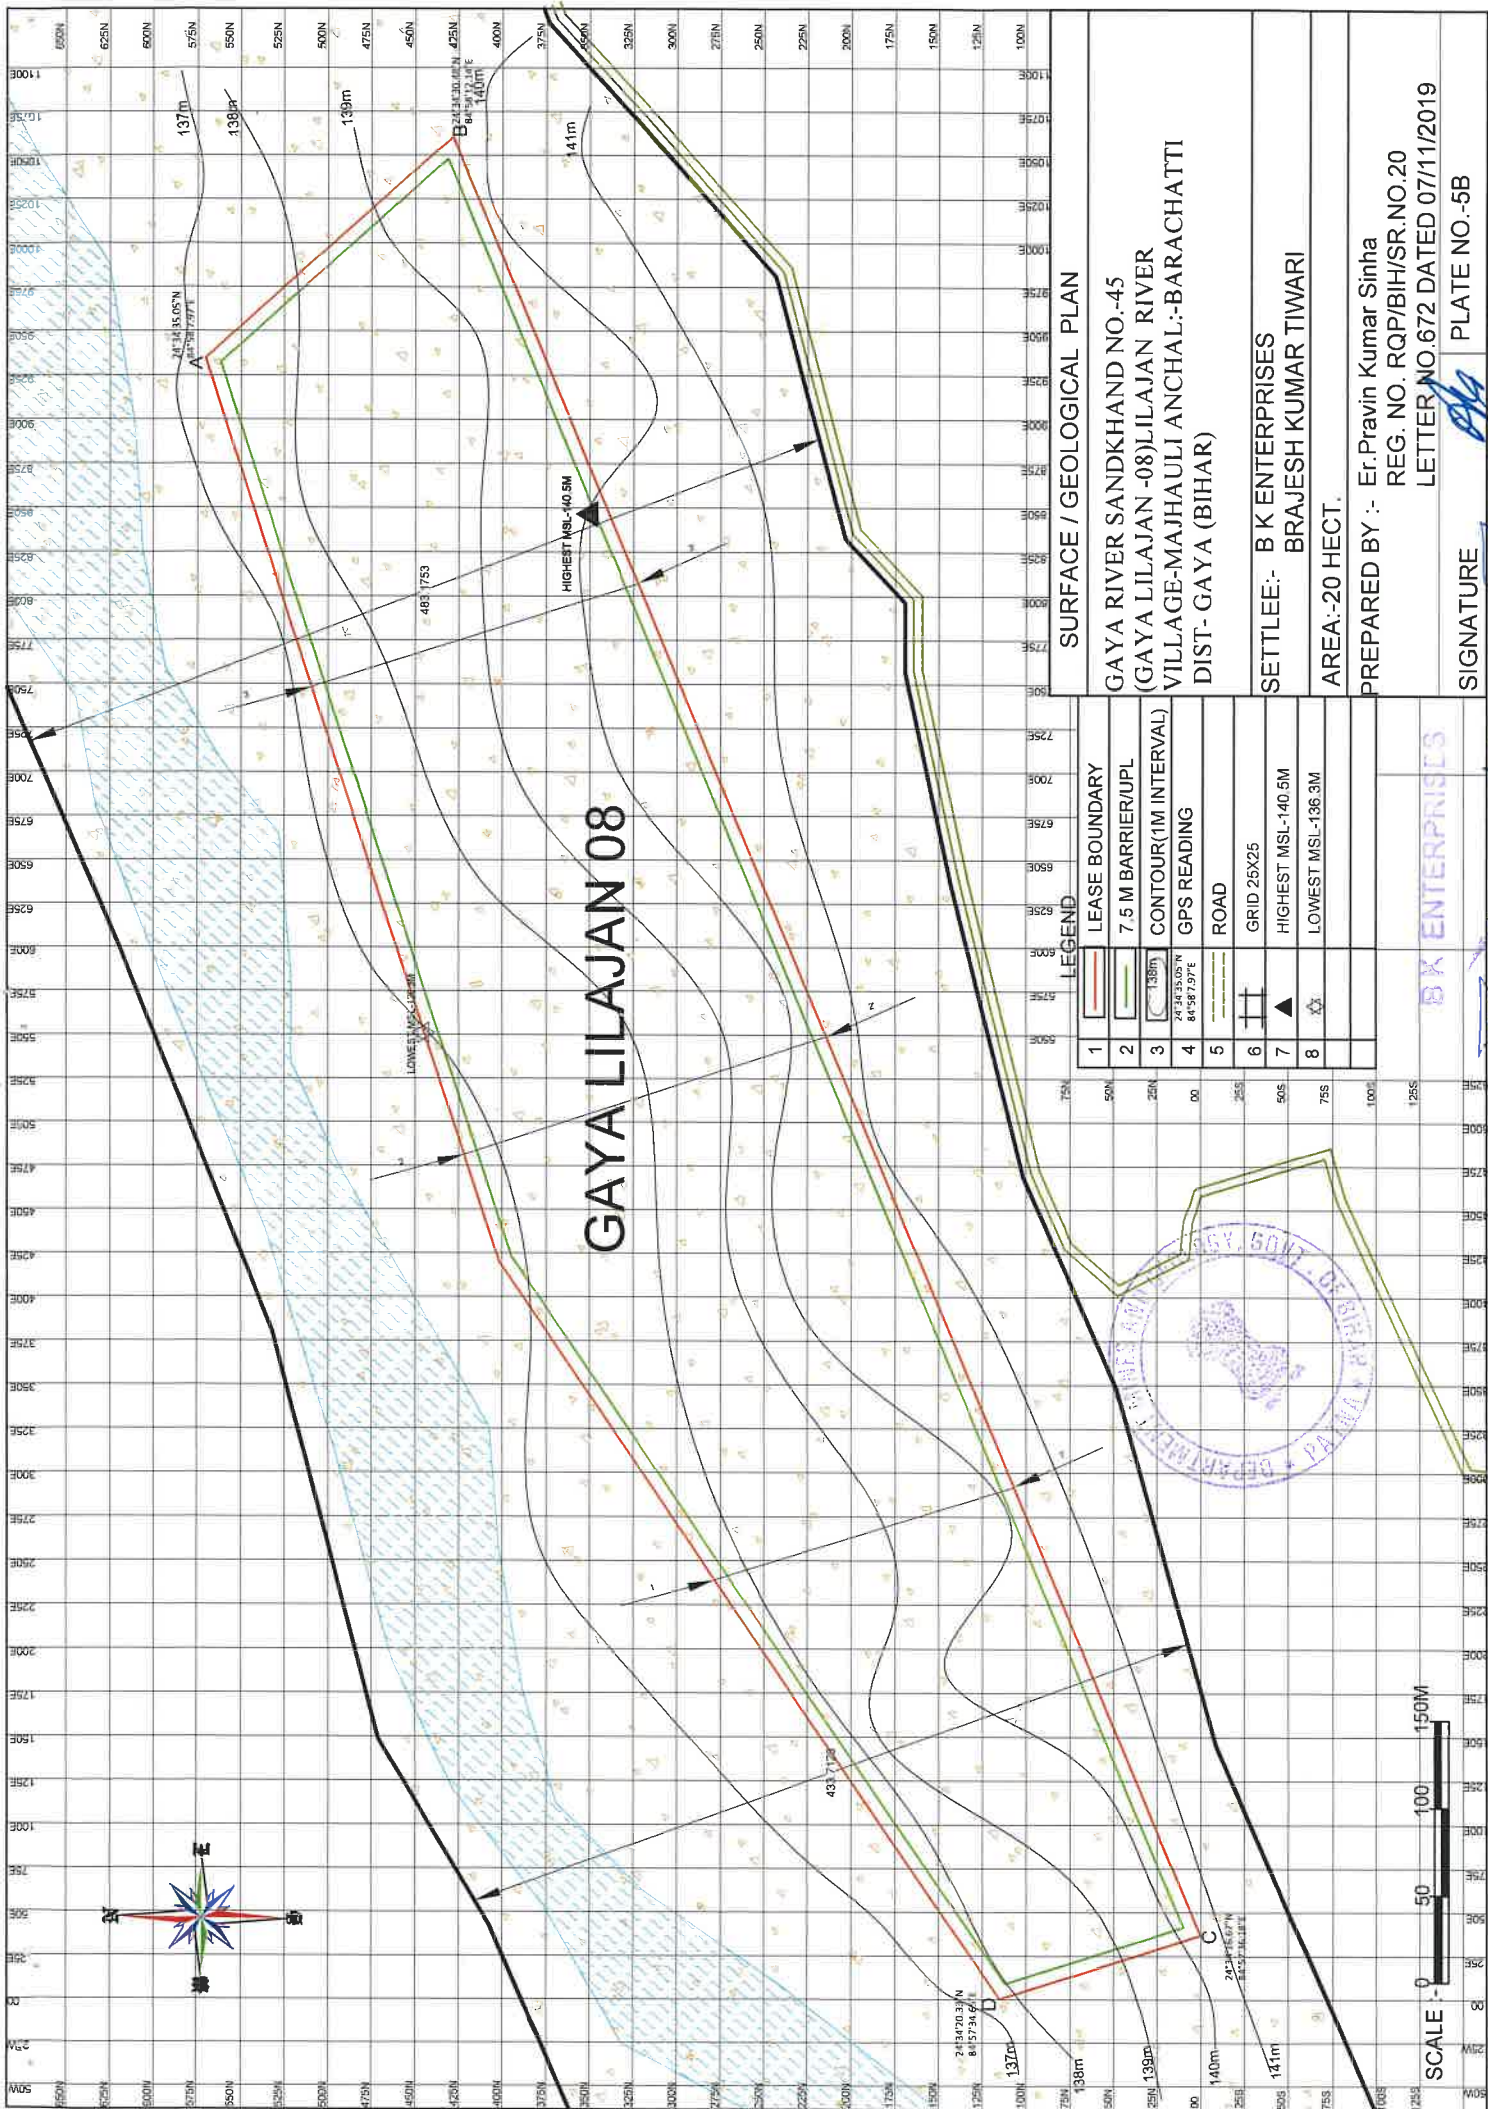

SURFACE / GEOLOGICAL PLAN

GAYA RIVER SANDKHAND NO.-45
(GAYA LILAJAN -08) LILAJAN RIVER
VILLAGE-MAJHAULI ANCHAL:-BARACHATTI
DIST- GAYA (BIHAR)

SETTLEE:- B K ENTERPRISES
BRAJESH KUMAR TIWARI

AREA:-20 HECT.

PREPARED BY :- Er.Pravin Kumar Sinha

REG. NO. RQP/BIH/SR.NO.20


LETTER NO.672 DATED 07/11/2019

SIGNATURE *Pravesh Kumar* PLATE NO.-5B


LEGEND	
1	LEASE BOUNDARY
2	7.5 M BARRIER/UPL
3	CONTOUR(1M INTERVAL)
4	GPS READING
5	ROAD
6	GRID 25X25
7	HIGHEST MSL-140.5M
8	LOWEST MSL-136.3M

BK ENTERPRISES


SCALE 0 50 100 150M

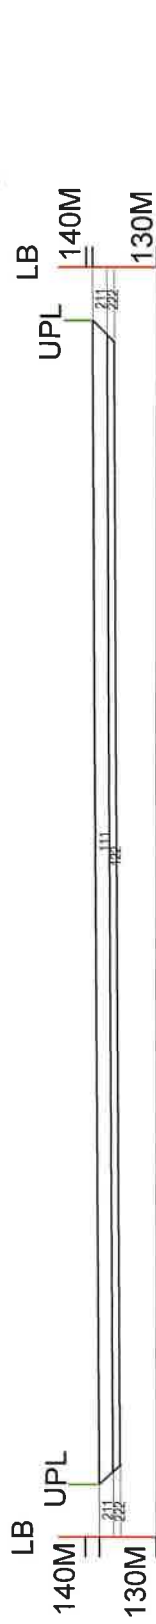

SECTION ALONG 1-1'

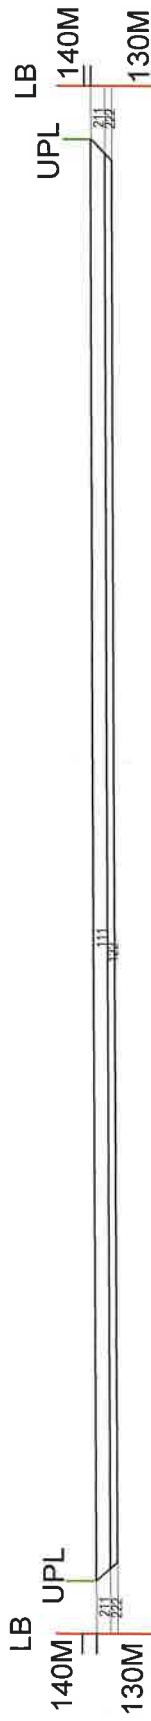

SECTION ALONG 2-2'

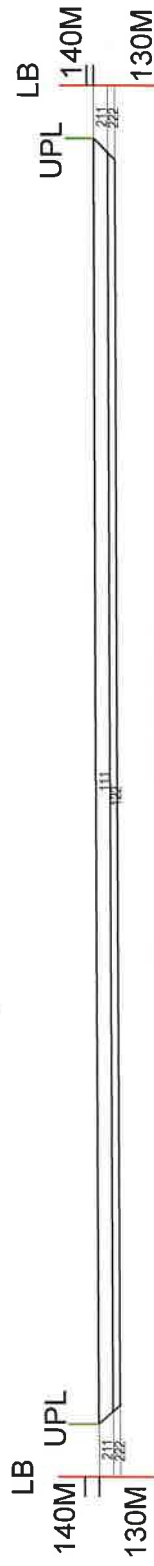

SECTION ALONG 3-3'


1	LEASE BOUNDARY(LB)
2	7.5 M BARRIER/UPL
3	ROAD
4	PROVED RESERVE(111)
5	PROBABLE RESERVE(122)
6	FEASIBILITY RESOURCE (211)
7	PRE FEASIBILITY RESOURCE (222)



GEOLOGICAL SECTIONS	
GAYA RIVER SANDKHAND NO.-45 (GAYA LILAJAN -08)LILAJAN RIVER VILLAGE-MAJHAULI ANCHAL:-BARACHATTI DIST- GAYA (BIHAR)	
SETTLEE:-	B K ENTERPRISES
AREA:-	20 HECT.
PREPARED BY :-	Er.Pravin Kumar Sinha
REG. NO.	RQP/BIH/SR.NO.20
LETTER NO.	672 DATED 07/11/2019
SIGNATURE	PLATE NO.-6B

Pravin Kumar Sinha

GAYA LILAJAN 08

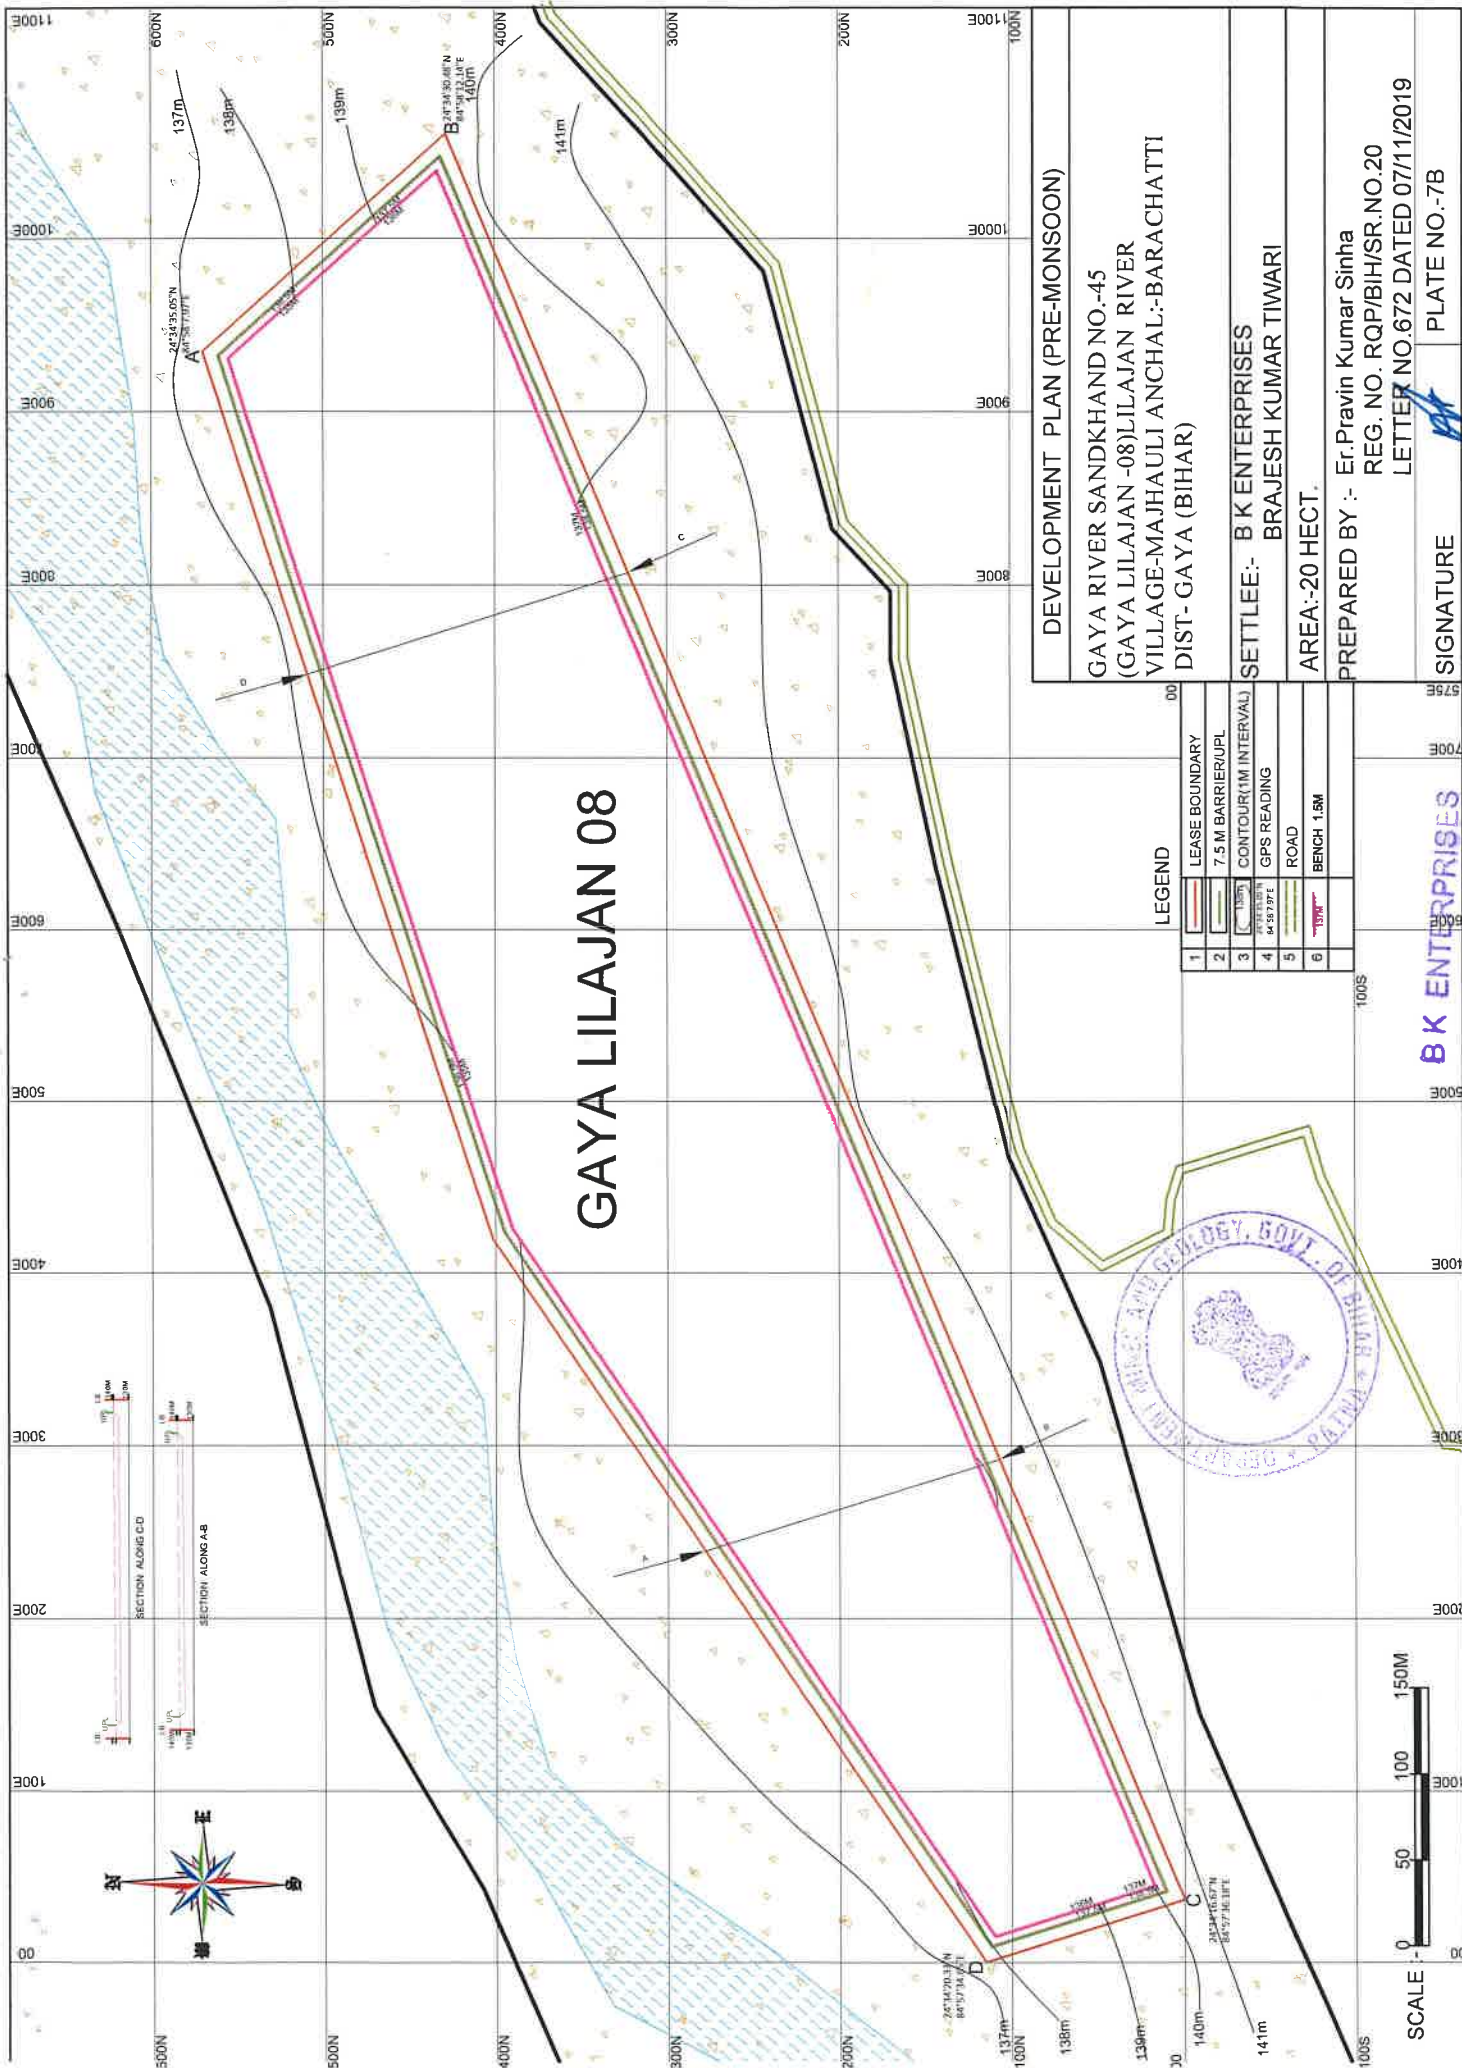

DEVELOPMENT PLAN (PRE-MONSOON)

GAYA RIVER SANDKHAND NO.-45
(GAYA LILAJAN -08) LILAJAN RIVER
VILLAGE-MAJHAULI ANCHAL:-BARACHATTI
DIST- GAYA (BIHAR)


SETTLEE:- B K ENTERPRISES
BRAJESH KUMAR TIWARI
AREA:-20 HECT.

PREPARED BY :- Er.Pravin Kumar Sinha
REG. NO. RQP/BIH/SR.NO.20
LETTER NO.672 DATED 07/11/2019

SIGNATURE *[Signature]* PLATE NO.-7B

LEGEND


1	LEASE BOUNDARY
2	7.5 M BARRIER/UPL
3	CONTOUR(1M INTERVAL)
4	GPS READING
5	ROAD
6	BENCH 1.5M

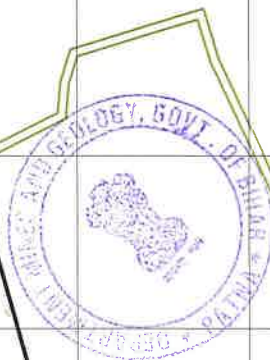

SCALE : 0 50 100 150M

BK ENTERPRISES

Pravin Kumar Sinha

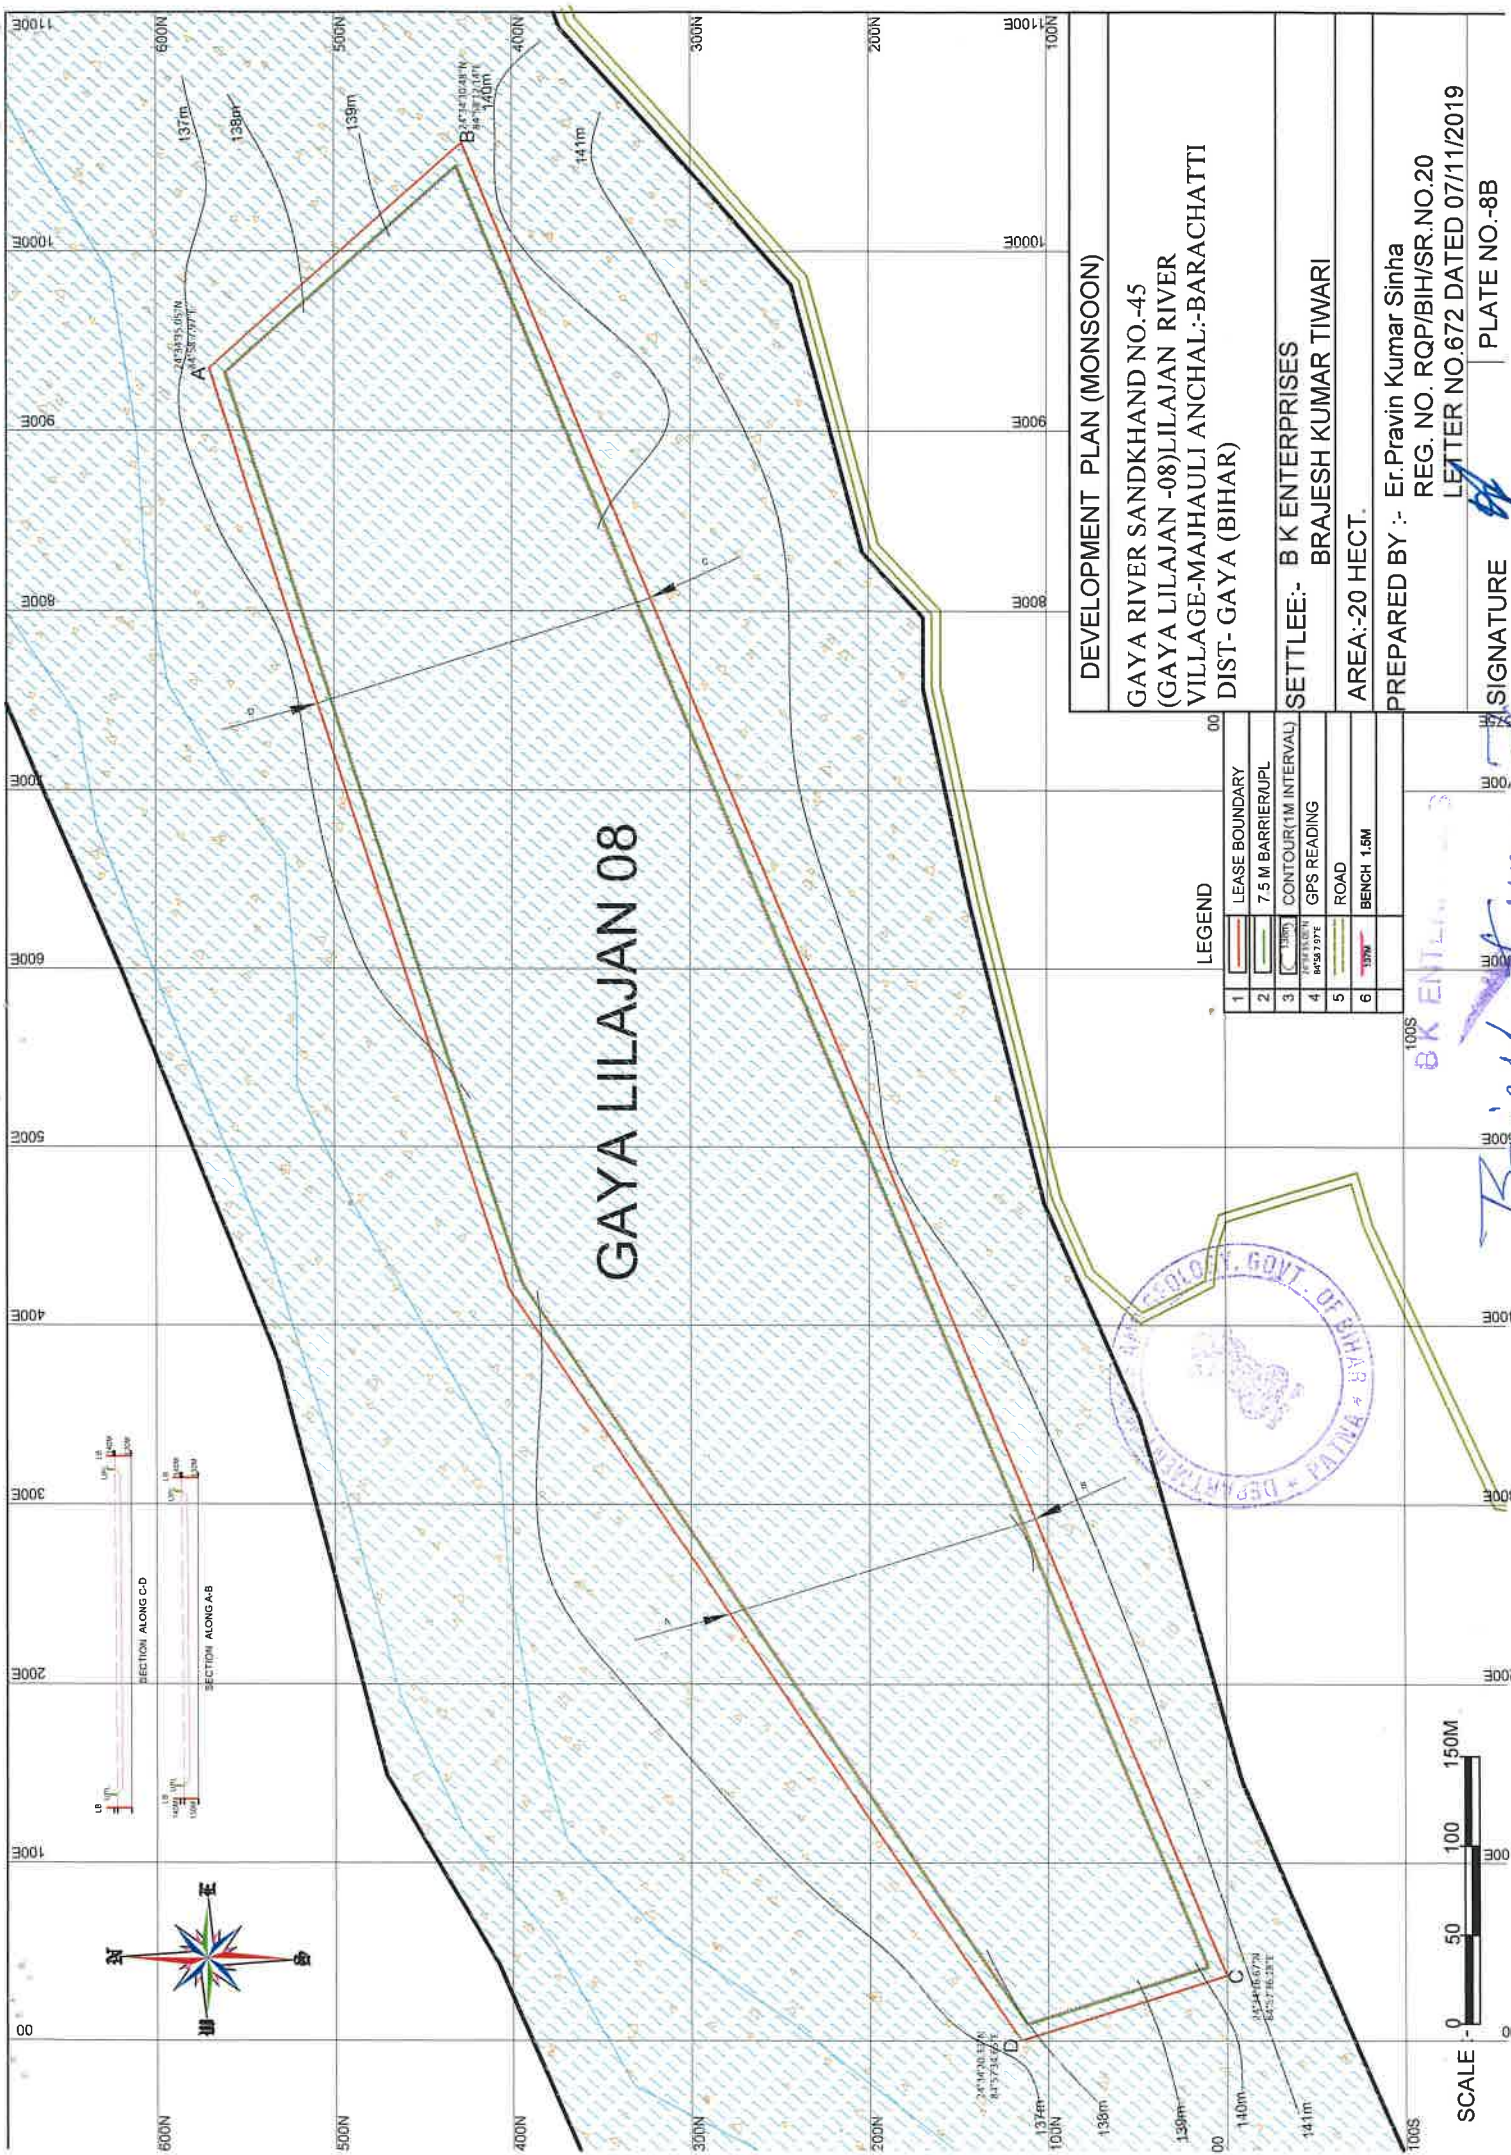

GAYA LILAJAN 08

DEVELOPMENT PLAN (MONSOON)

GAYA RIVER SANDKHAND NO.-45
(GAYA LILAJAN -08)LILAJAN RIVER
VILLAGE-MAJHAULI ANCHAL:-BARACHATTI
DIST- GAYA (BIHAR)

SETTLEE:- B K ENTERPRISES
BRAJESH KUMAR TIWARI

AREA:-20 HECT.


PREPARED BY :- Er.Pravin Kumar Sinha
REG. NO. RQP/BIH/SR.NO.20
LETTER NO.672 DATED 07/11/2019

SIGNATURE PLATE NO.-8B

LEGEND

1	LEASE BOUNDARY
2	7.5 M BARRIER/UP
3	CONTOUR(1M INTERVAL)
4	GPS READING
5	ROAD
6	BENCH 1.5M

SCALE - 0 50 100 150M

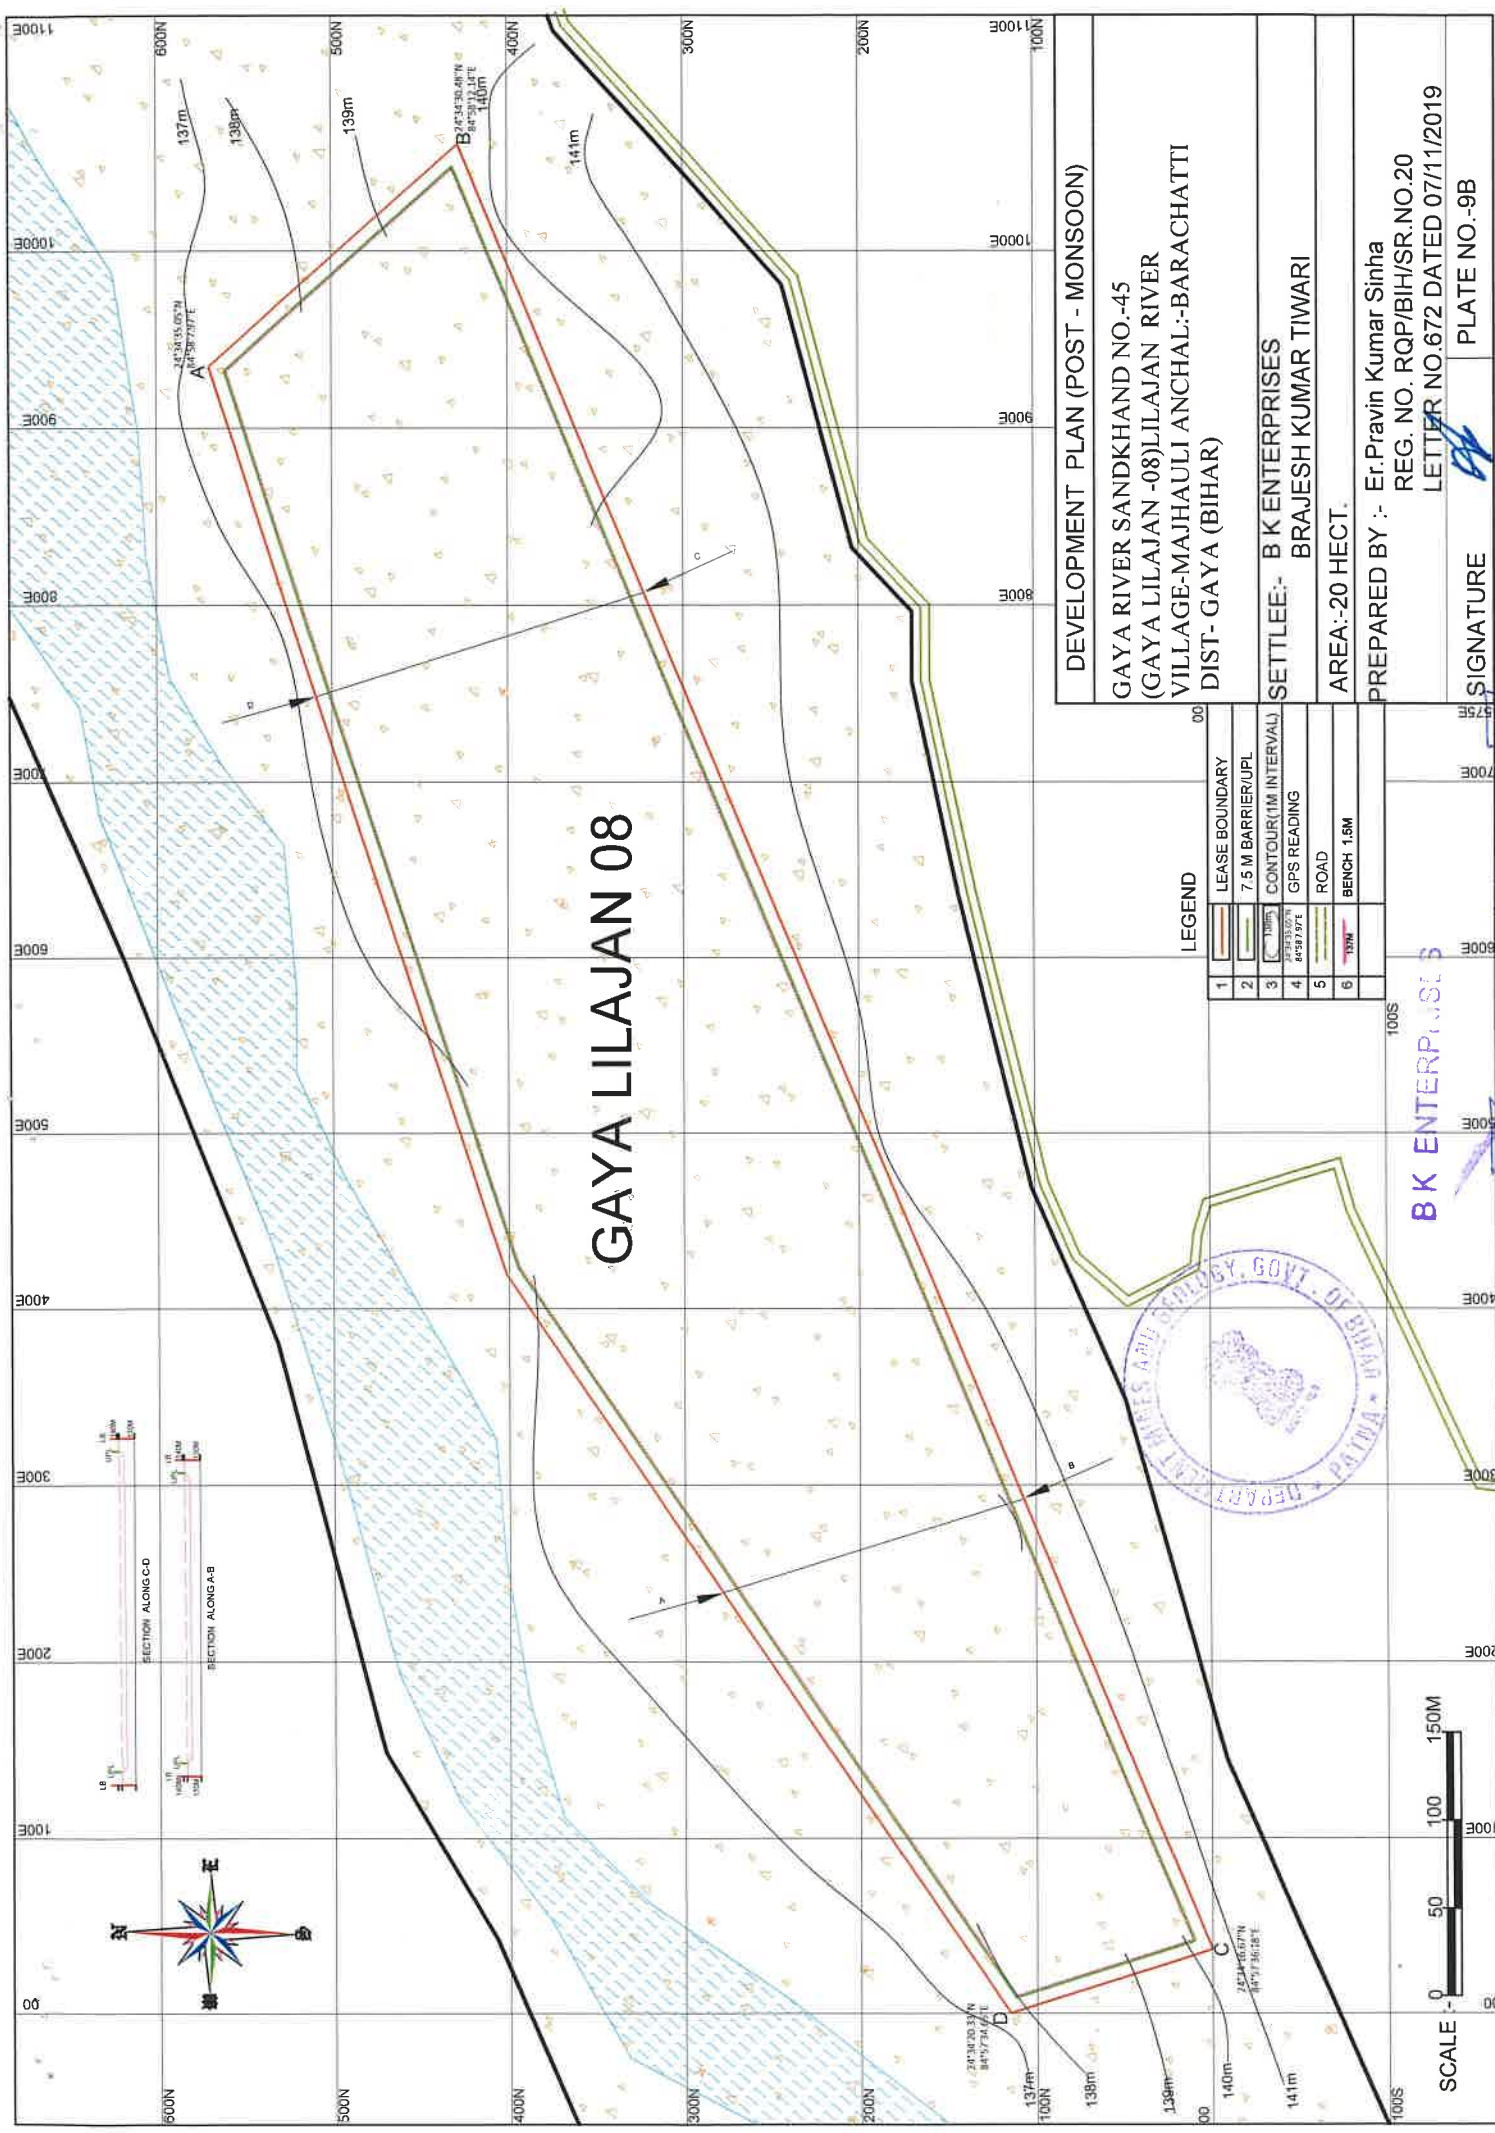

GAYA LILAJAN 08

LEGEND


1	LEASE BOUNDARY
2	7.5 M BARRIER/UPL
3	CONTOUR(1M INTERVAL)
4	GPS READING
5	ROAD
6	BENCH 1.5M


DEVELOPMENT PLAN (POST - MONSOON)

GAYA RIVER SANDKHAND NO.-45 (GAYA LILAJAN -08)LILAJAN RIVER VILLAGE-MAJHAULI ANCHAL:-BARACHATTI DIST- GAYA (BIHAR)	SETTLEE:- B K ENTERPRISES BRAJESH KUMAR TIWARI	AREA:-20 HECT.	PREPARED BY :- Er.Pravin Kumar Sinha REG. NO. RQP/BIH/SR.NO.20 LETTER NO 672 DATED 07/11/2019	SIGNATURE <i>Pravin Kumar</i>	PLATE NO.-9B
---	--	----------------	---	-------------------------------	--------------



BK ENTERPRISES

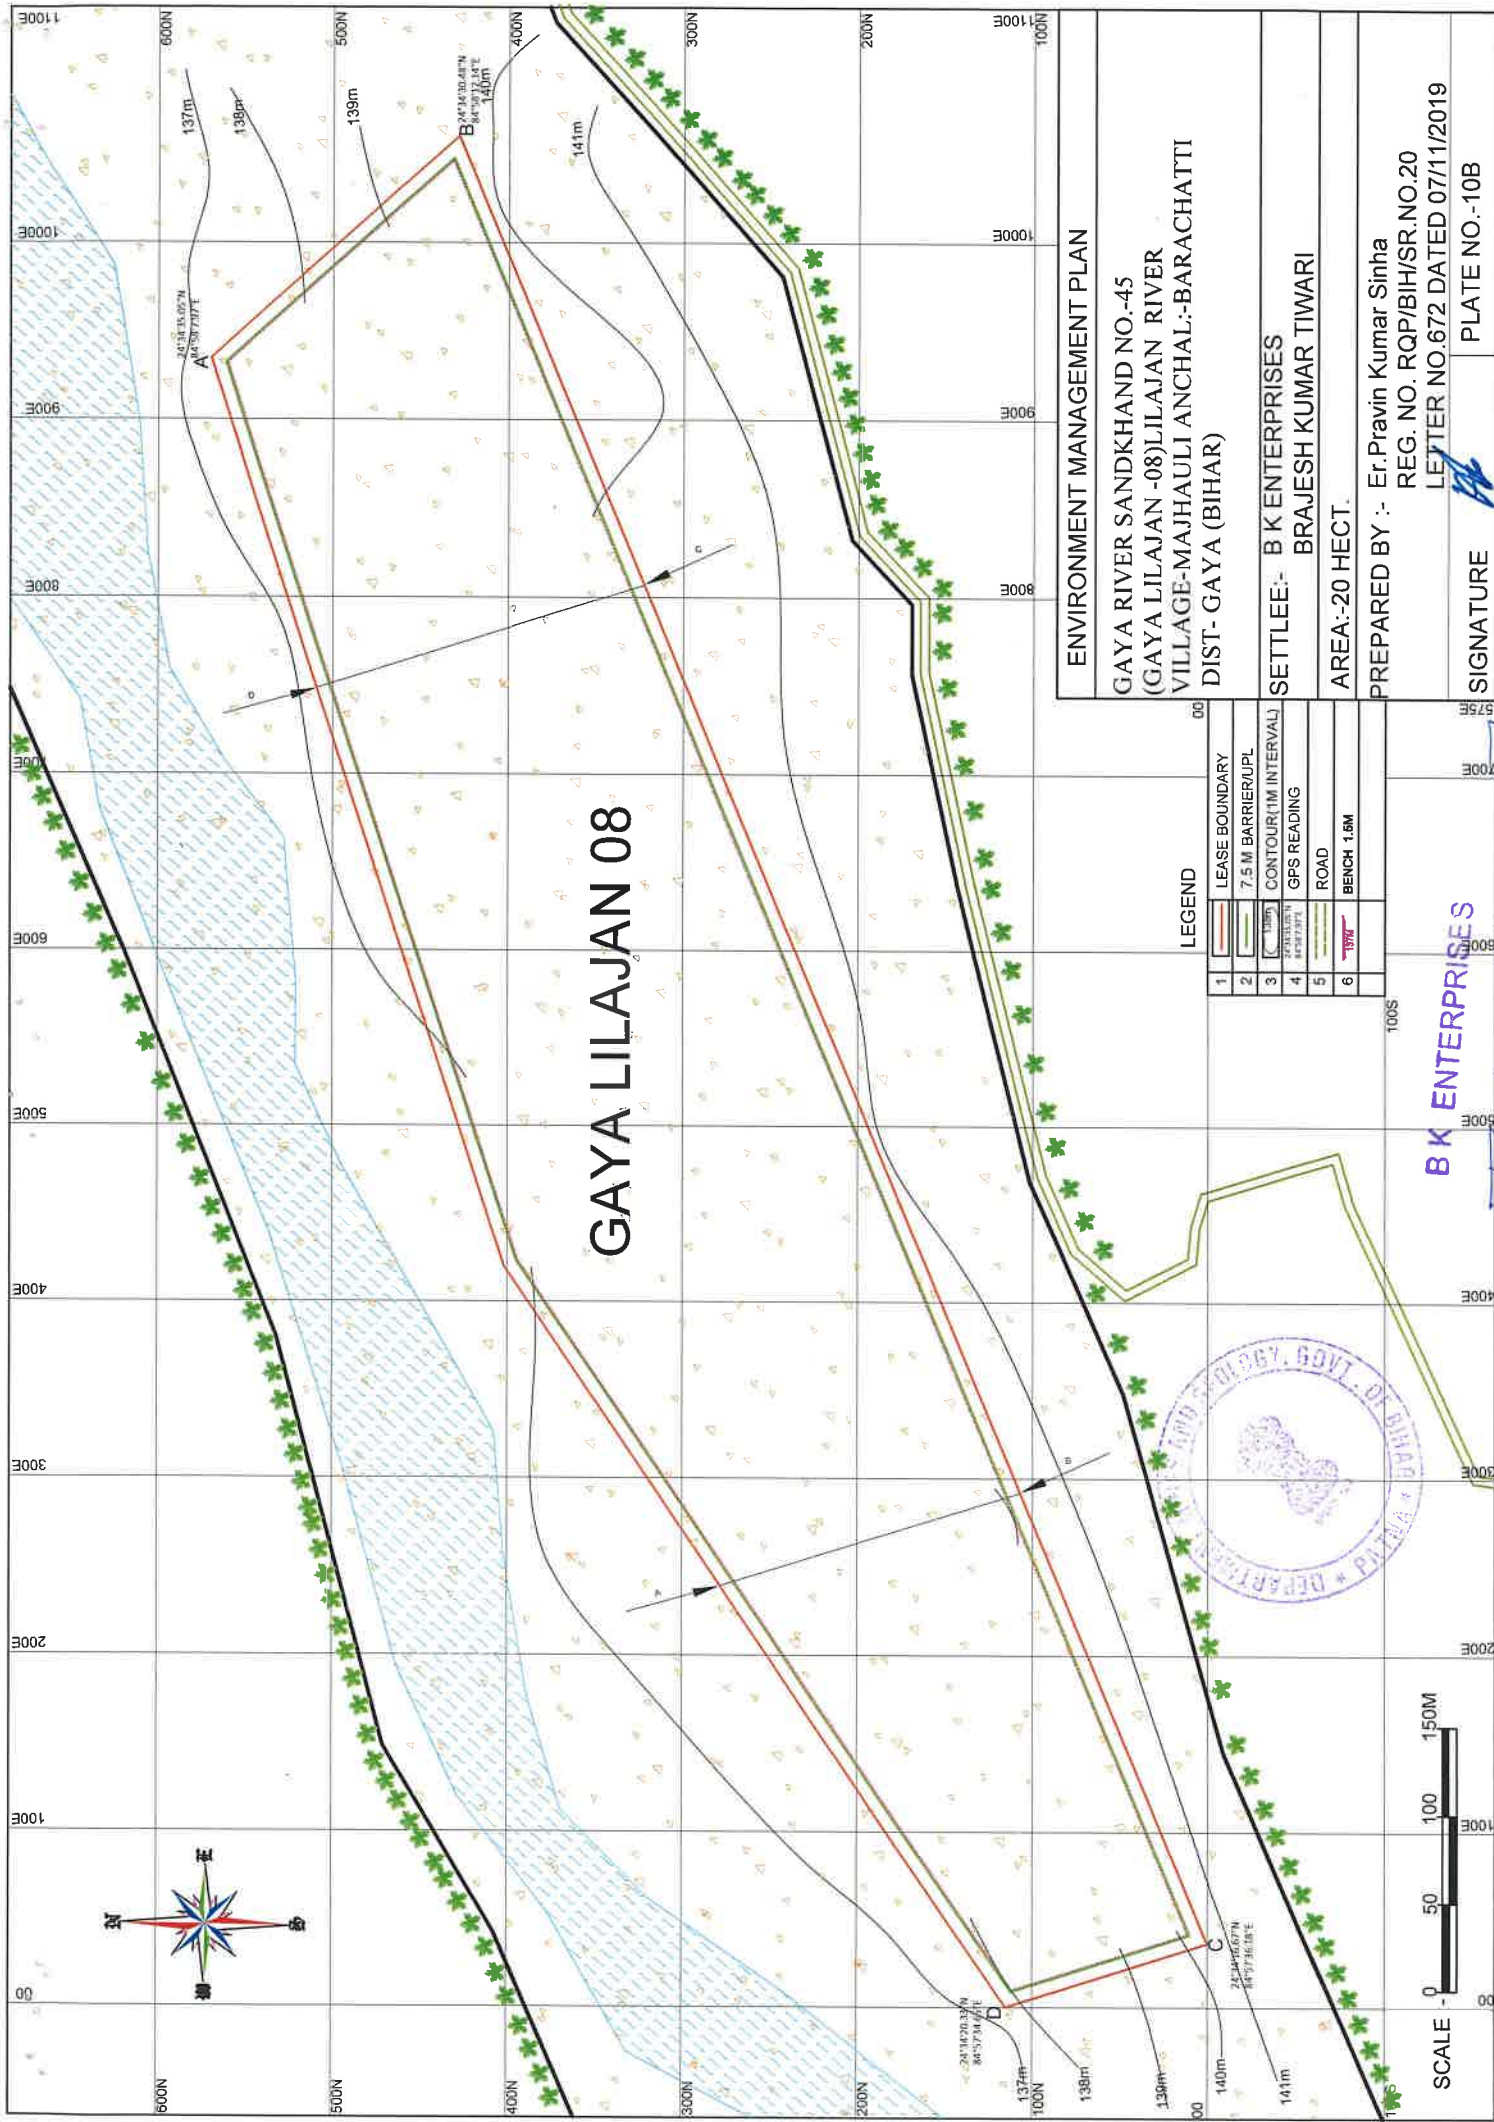

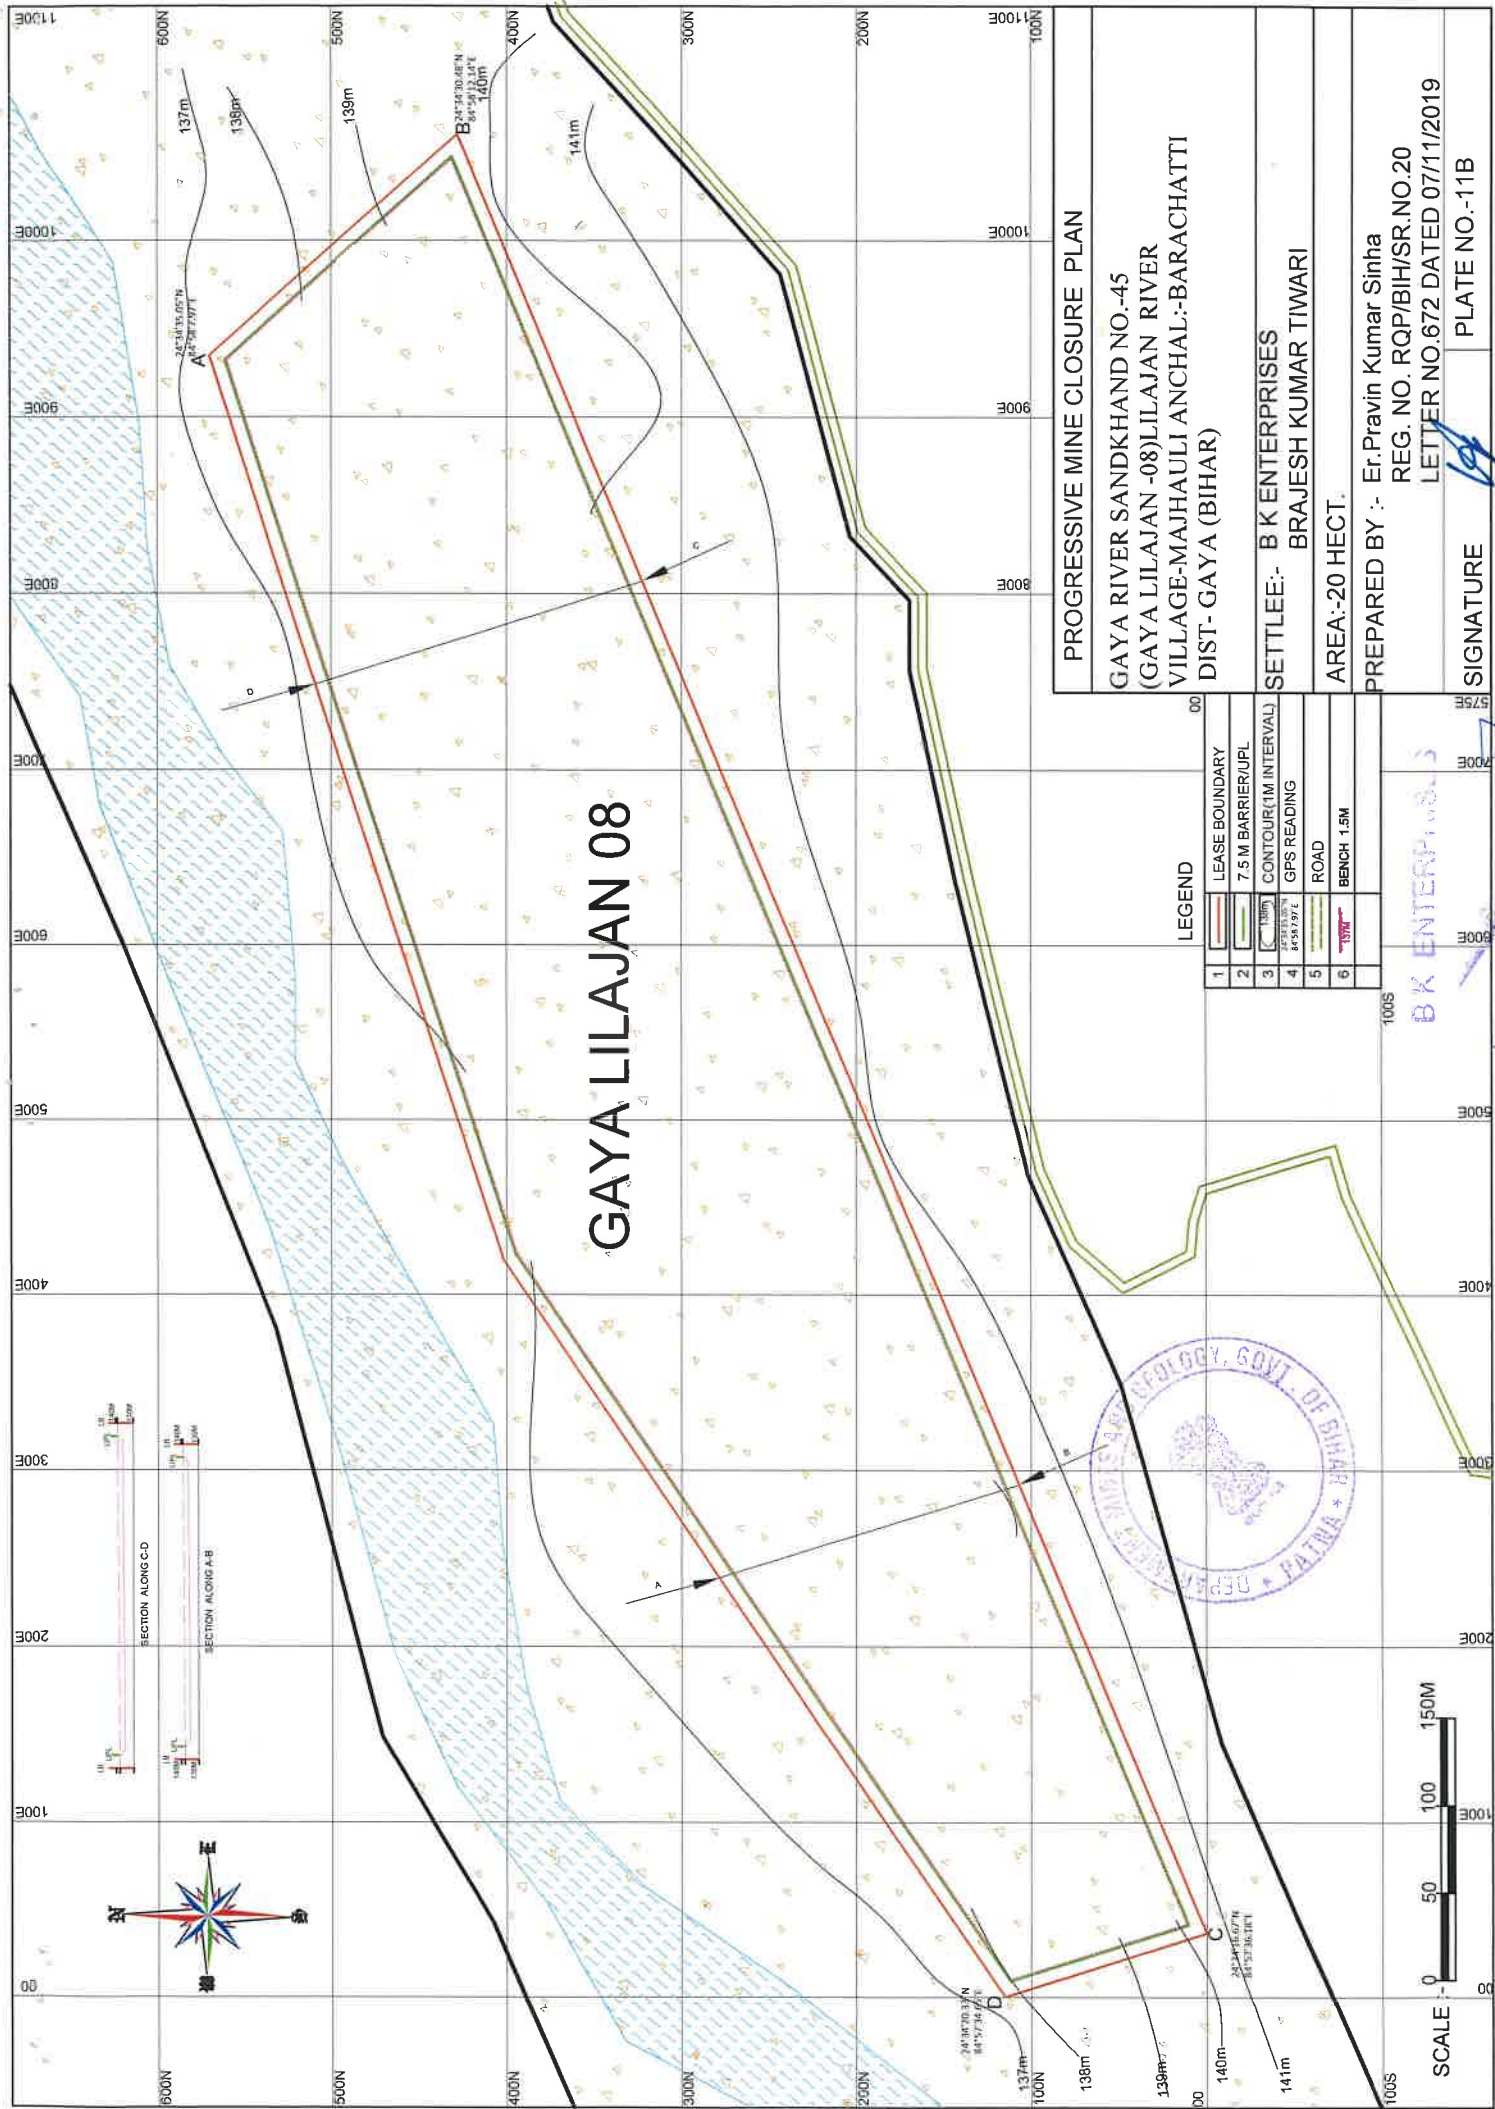

GAYA LILAJAN 08

PROGRESSIVE MINE CLOSURE PLAN

GAYA RIVER SANDKHAND NO.-45
 (GAYA LILAJAN -08) LILAJAN RIVER
 VILLAGE-MAJHAULI ANCHAL:-BARACHATTI
 DIST- GAYA (BIHAR)

SETTLEE:- B K ENTERPRISES
 BRAJESH KUMAR TIWARI

AREA:-20 HECT.

PREPARED BY :- Er.Pravin Kumar Sinha
 REG. NO. RQP/BIH/SR.NO.20
 LETTER NO.672 DATED 07/11/2019


SIGNATURE *[Signature]* PLATE NO.-11B


LEGEND

1	LEASE BOUNDARY
2	7.5 M BARRIER/UPL
3	CONTOUR(1M INTERVAL)
4	GPS READING
5	ROAD
6	BENCH 1.5M

BK ENTERPRISES

Er. Pravin Kumar Sinha

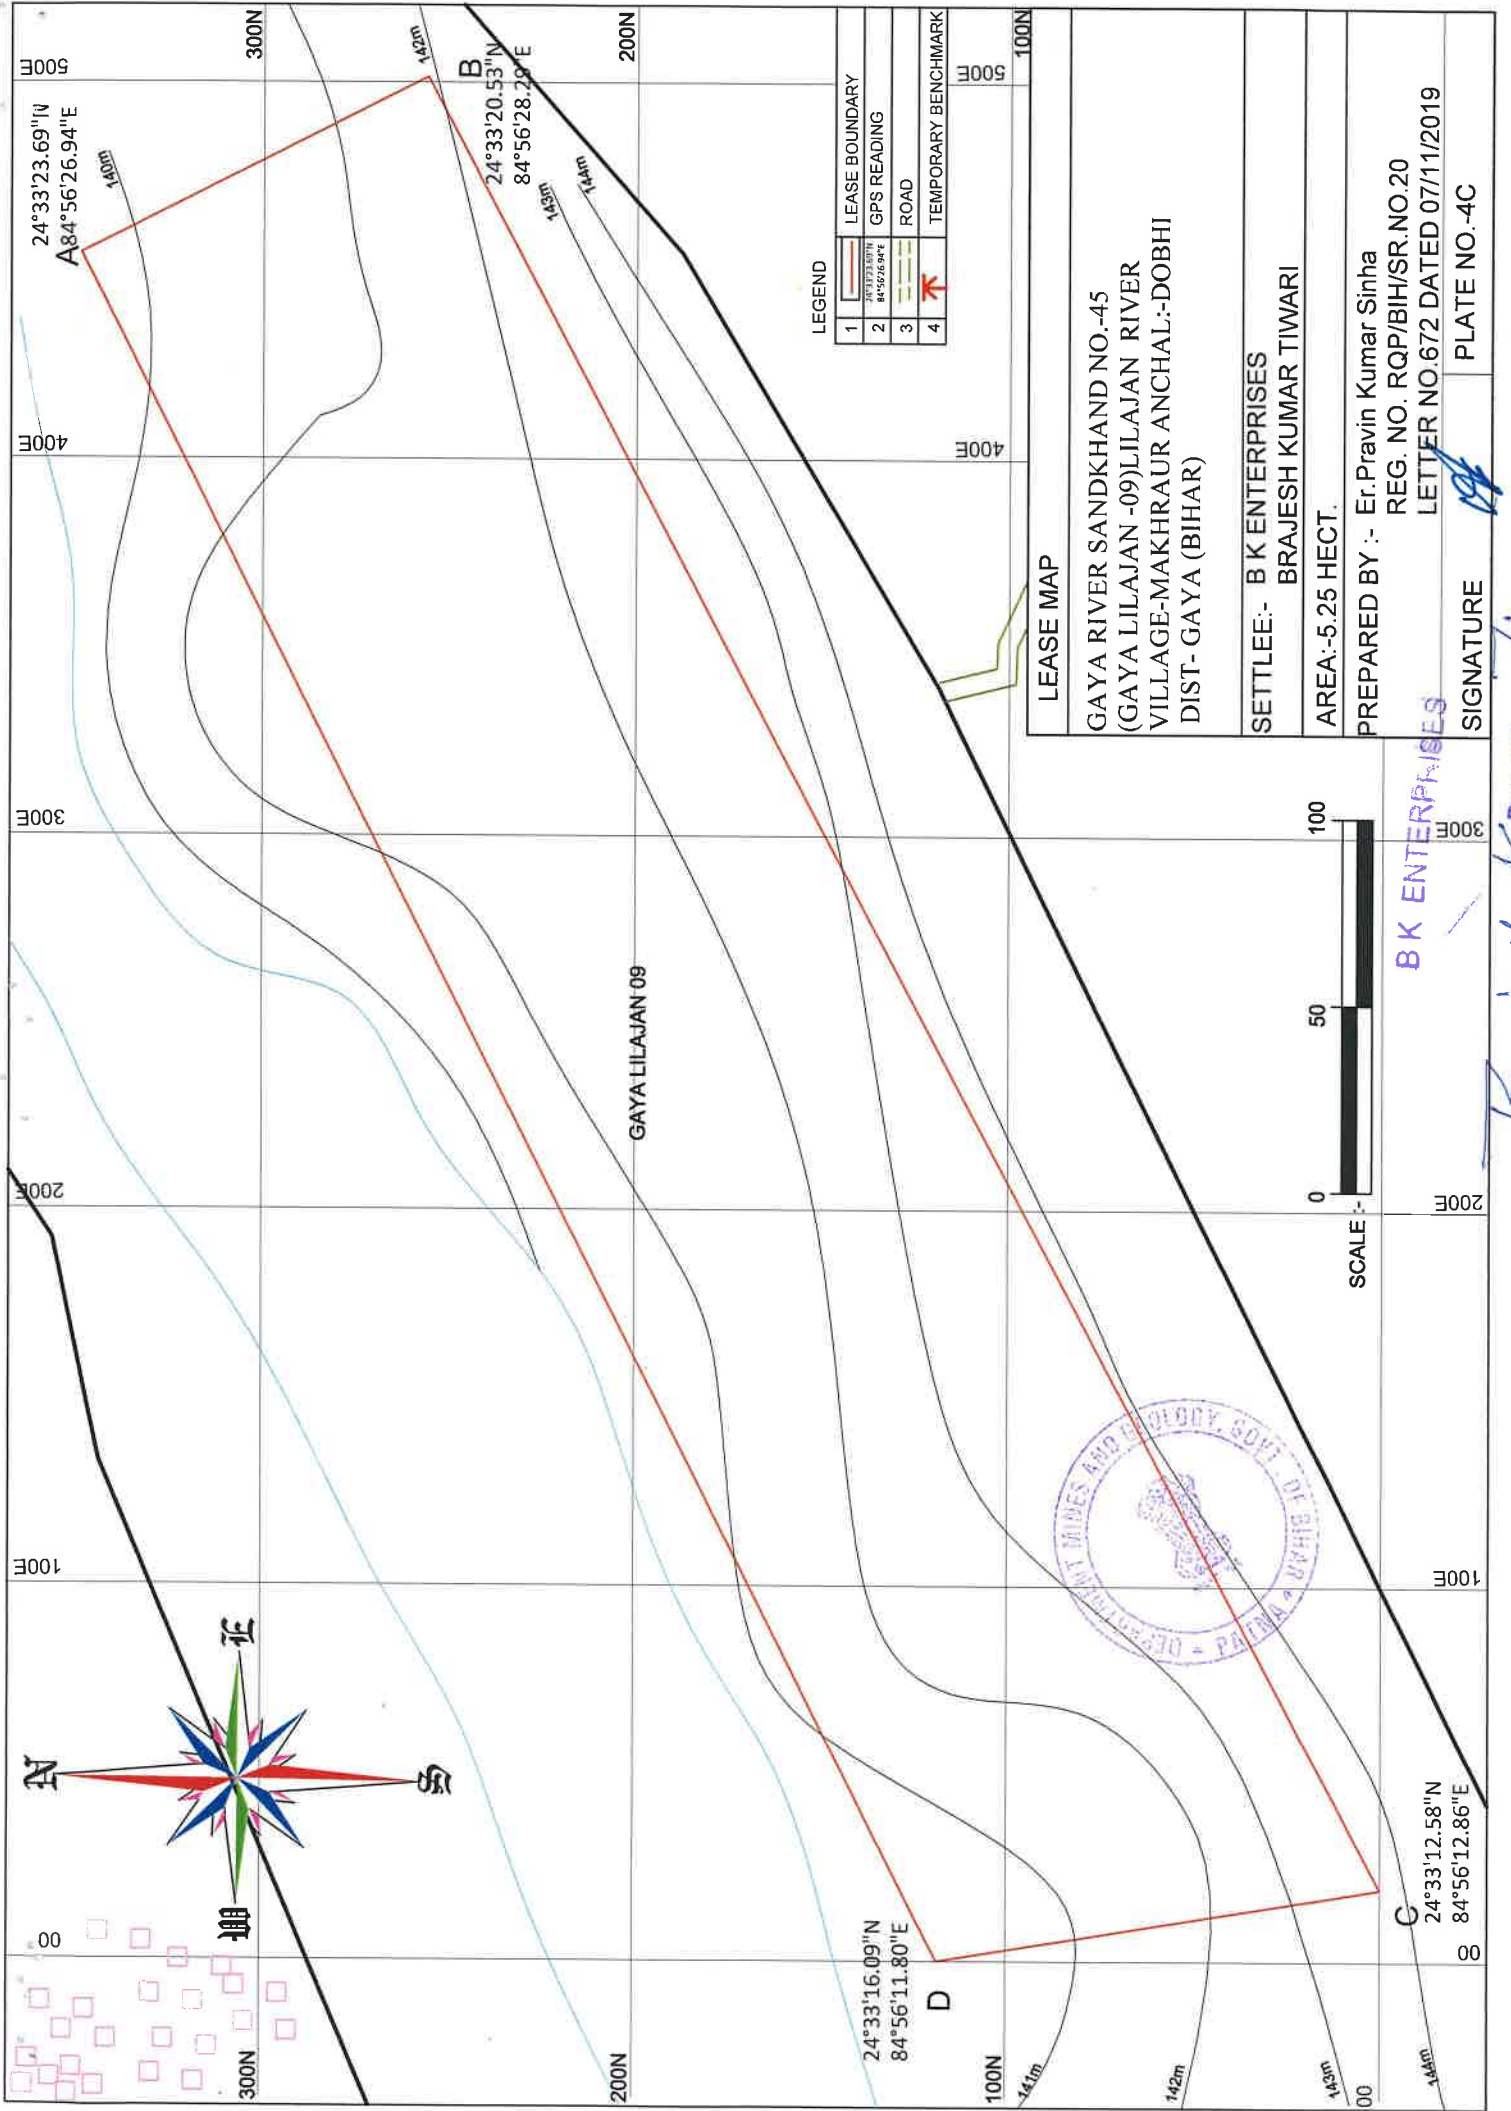

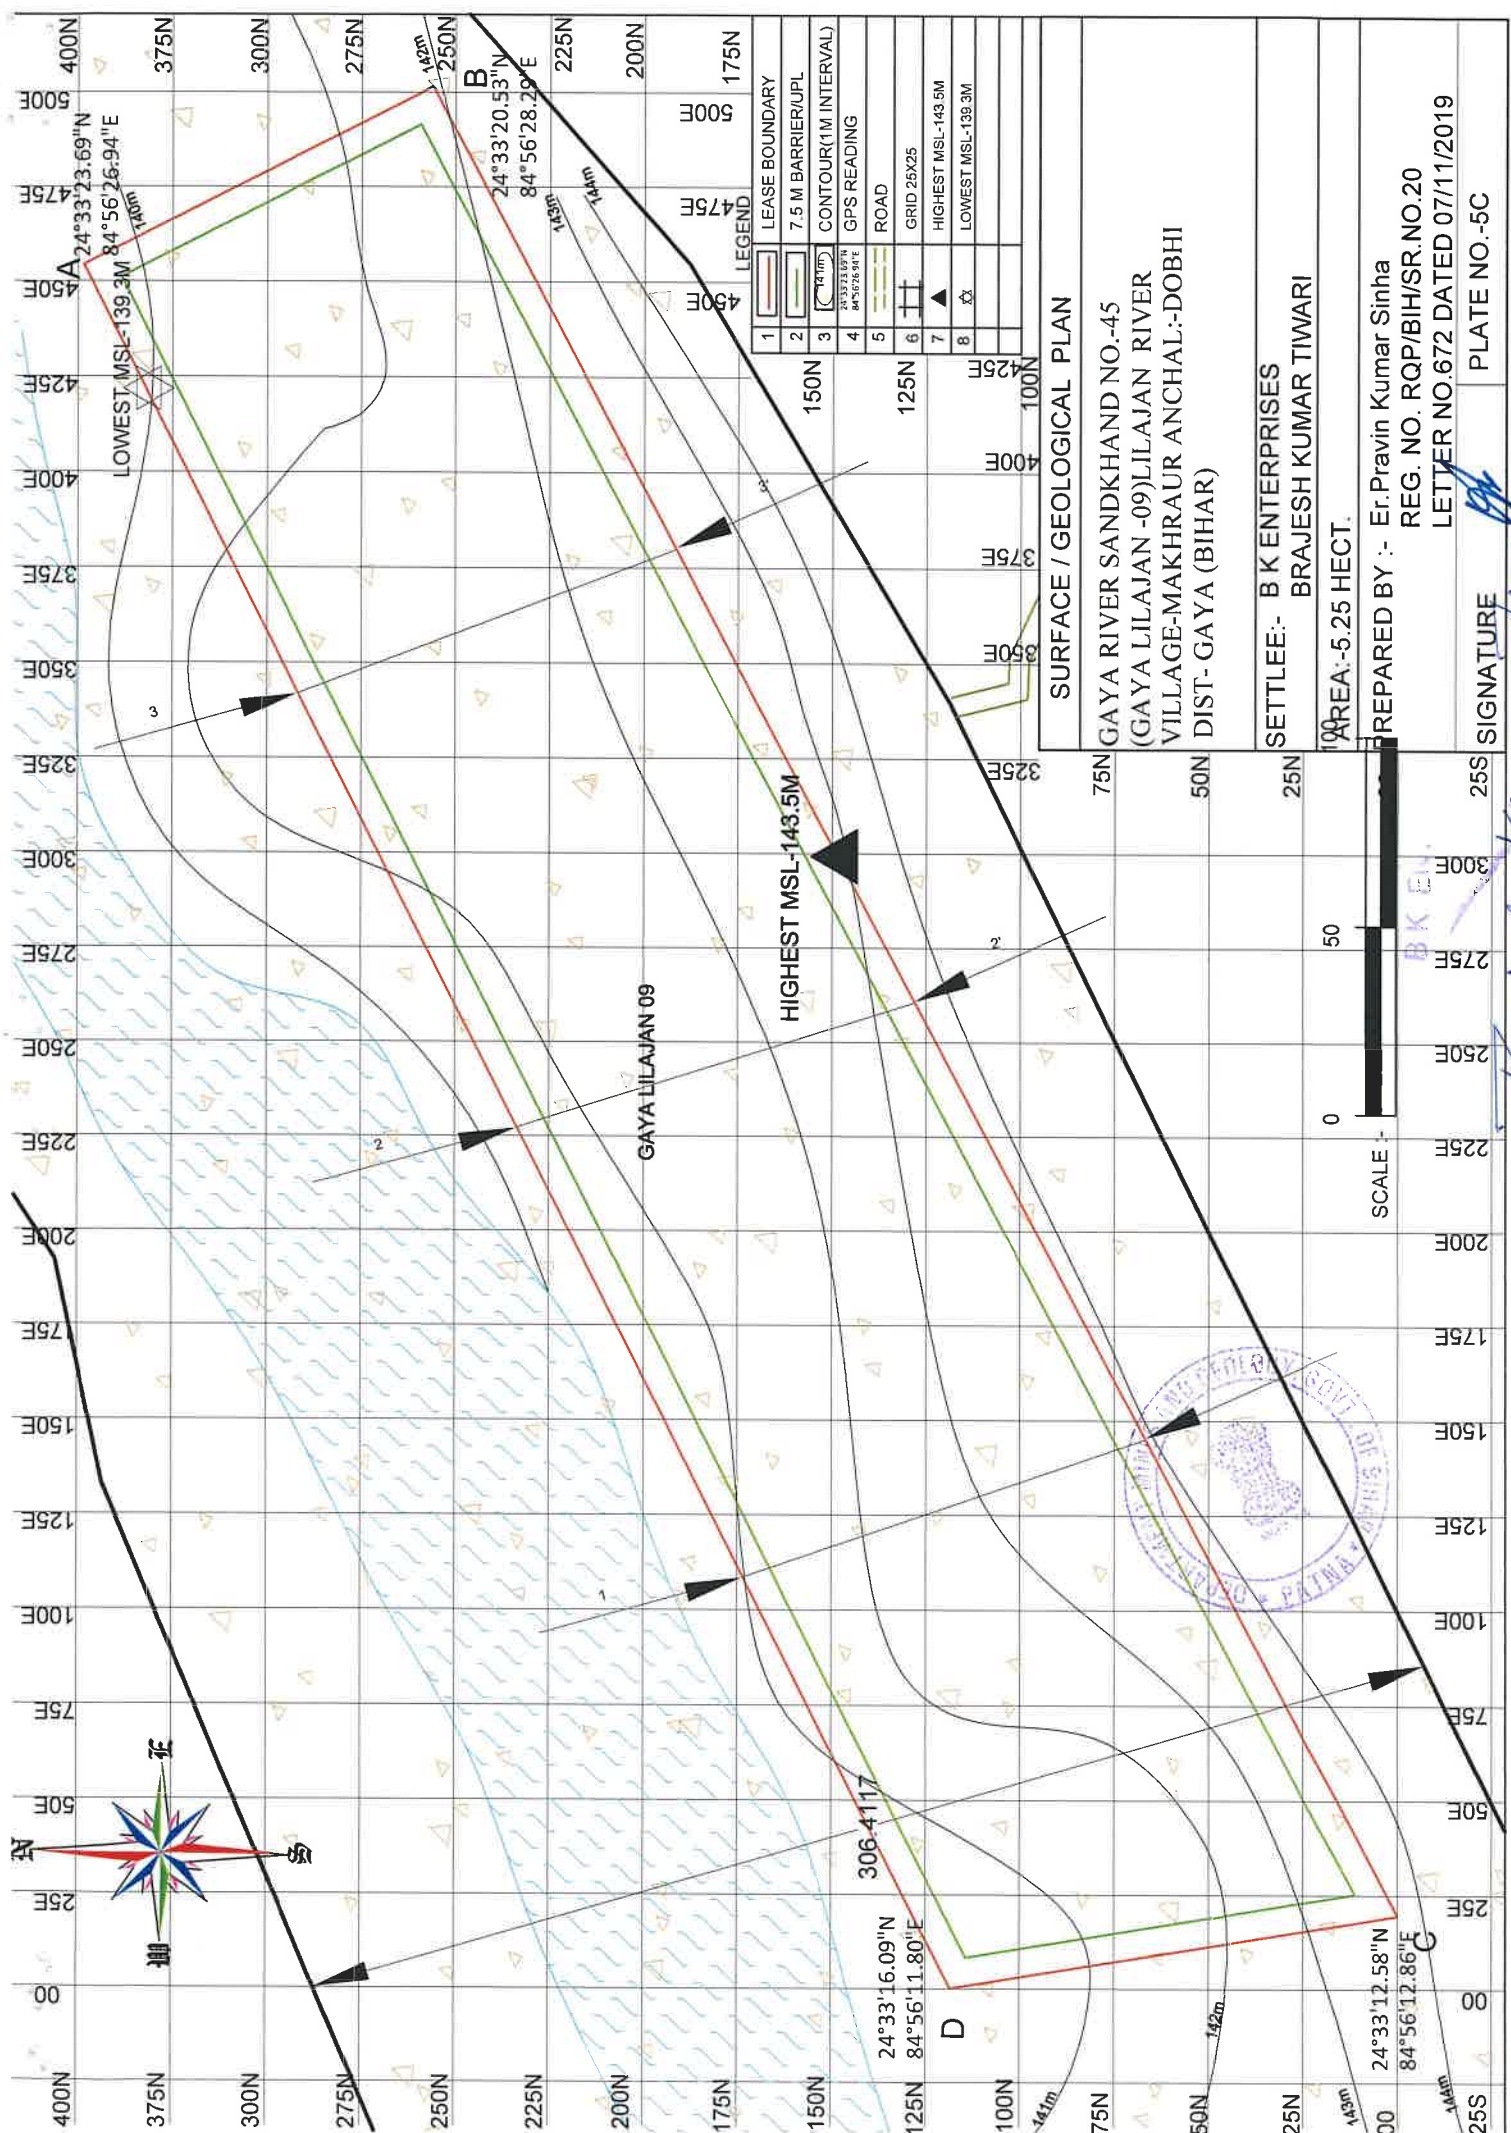

LEGEND	
1	LEASE BOUNDARY
2	7.5 M BARRIER/UPL
3	CONTOUR(1M INTERVAL)
4	GPS READING
5	ROAD
6	GRID 26X25
7	HIGHEST MSL-143.5M
8	LOWEST MSL-139.3M

SURFACE / GEOLOGICAL PLAN

GAYA RIVER SANDKHAND NO.-45
(GAYA LILAJAN -09)LILAJAN RIVER
VILLAGE-MAKHRAUR ANCHAL:-DOBHI
DIST- GAYA (BIHAR)

SETTLEE:- B K ENTERPRISES
BRAJESH KUMAR TIWARI


AREA:-5.25 HECT.

PREPARED BY :- Er. Pravin Kumar Sinha
REG. NO. RQP/BIH/SR.NO.20
LETTER NO.672 DATED 07/11/2019


SIGNATURE PLATE NO.-5C




Brajesh Kumar Sinha

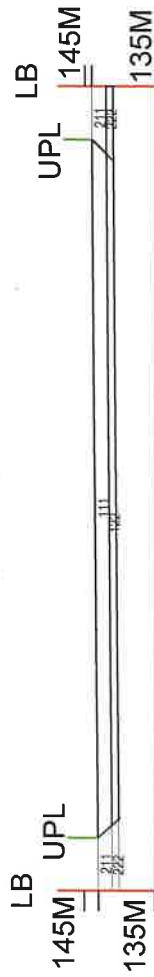

SECTION ALONG 1-1'

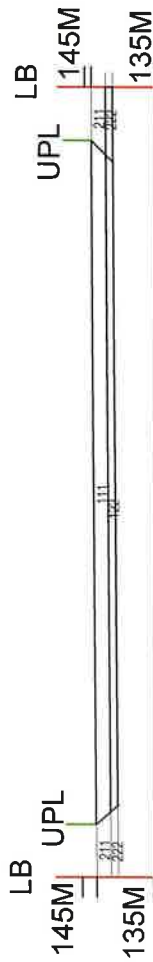

SECTION ALONG 2-2'

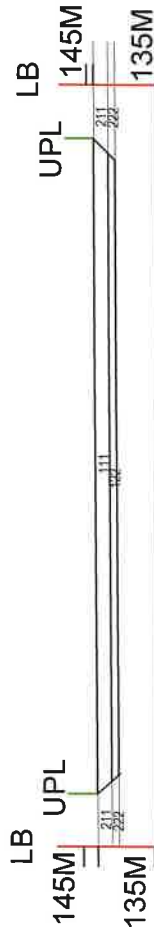

SECTION ALONG 3-3'

1	LEASE BOUNDARY(LB)
2	7.5 M BARRIER/UPL
3	ROAD
4	PROVED RESERVE(111)
5	PROBABLE RESERVE(122)
6	FEASIBILITY RESOURCE (211)
7	PRE FEASIBILITY RESOURCE (222)



B K ENTERPRISES

Praveen Kumar
Pinnar

GEOLOGICAL SECTIONS

GAYA RIVER SANDKHAND NO.-45
(GAYA LILAJAN -09)LILAJAN RIVER
VILLAGE-MAKHRAUR ANCHAL:-DOBHI
DIST- GAYA (BIHAR)


SETTLEE:- B K ENTERPRISES
BRAJESH KUMAR TIWARI


AREA:-5.25 HECT.

PREPARED BY :- Er.Pravin Kumar Sinha
REG. NO. RQP/BIH/SR.NO.20
LETTER NO.672 DATED 07/11/2019

SIGNATURE

PLATE NO.-6C

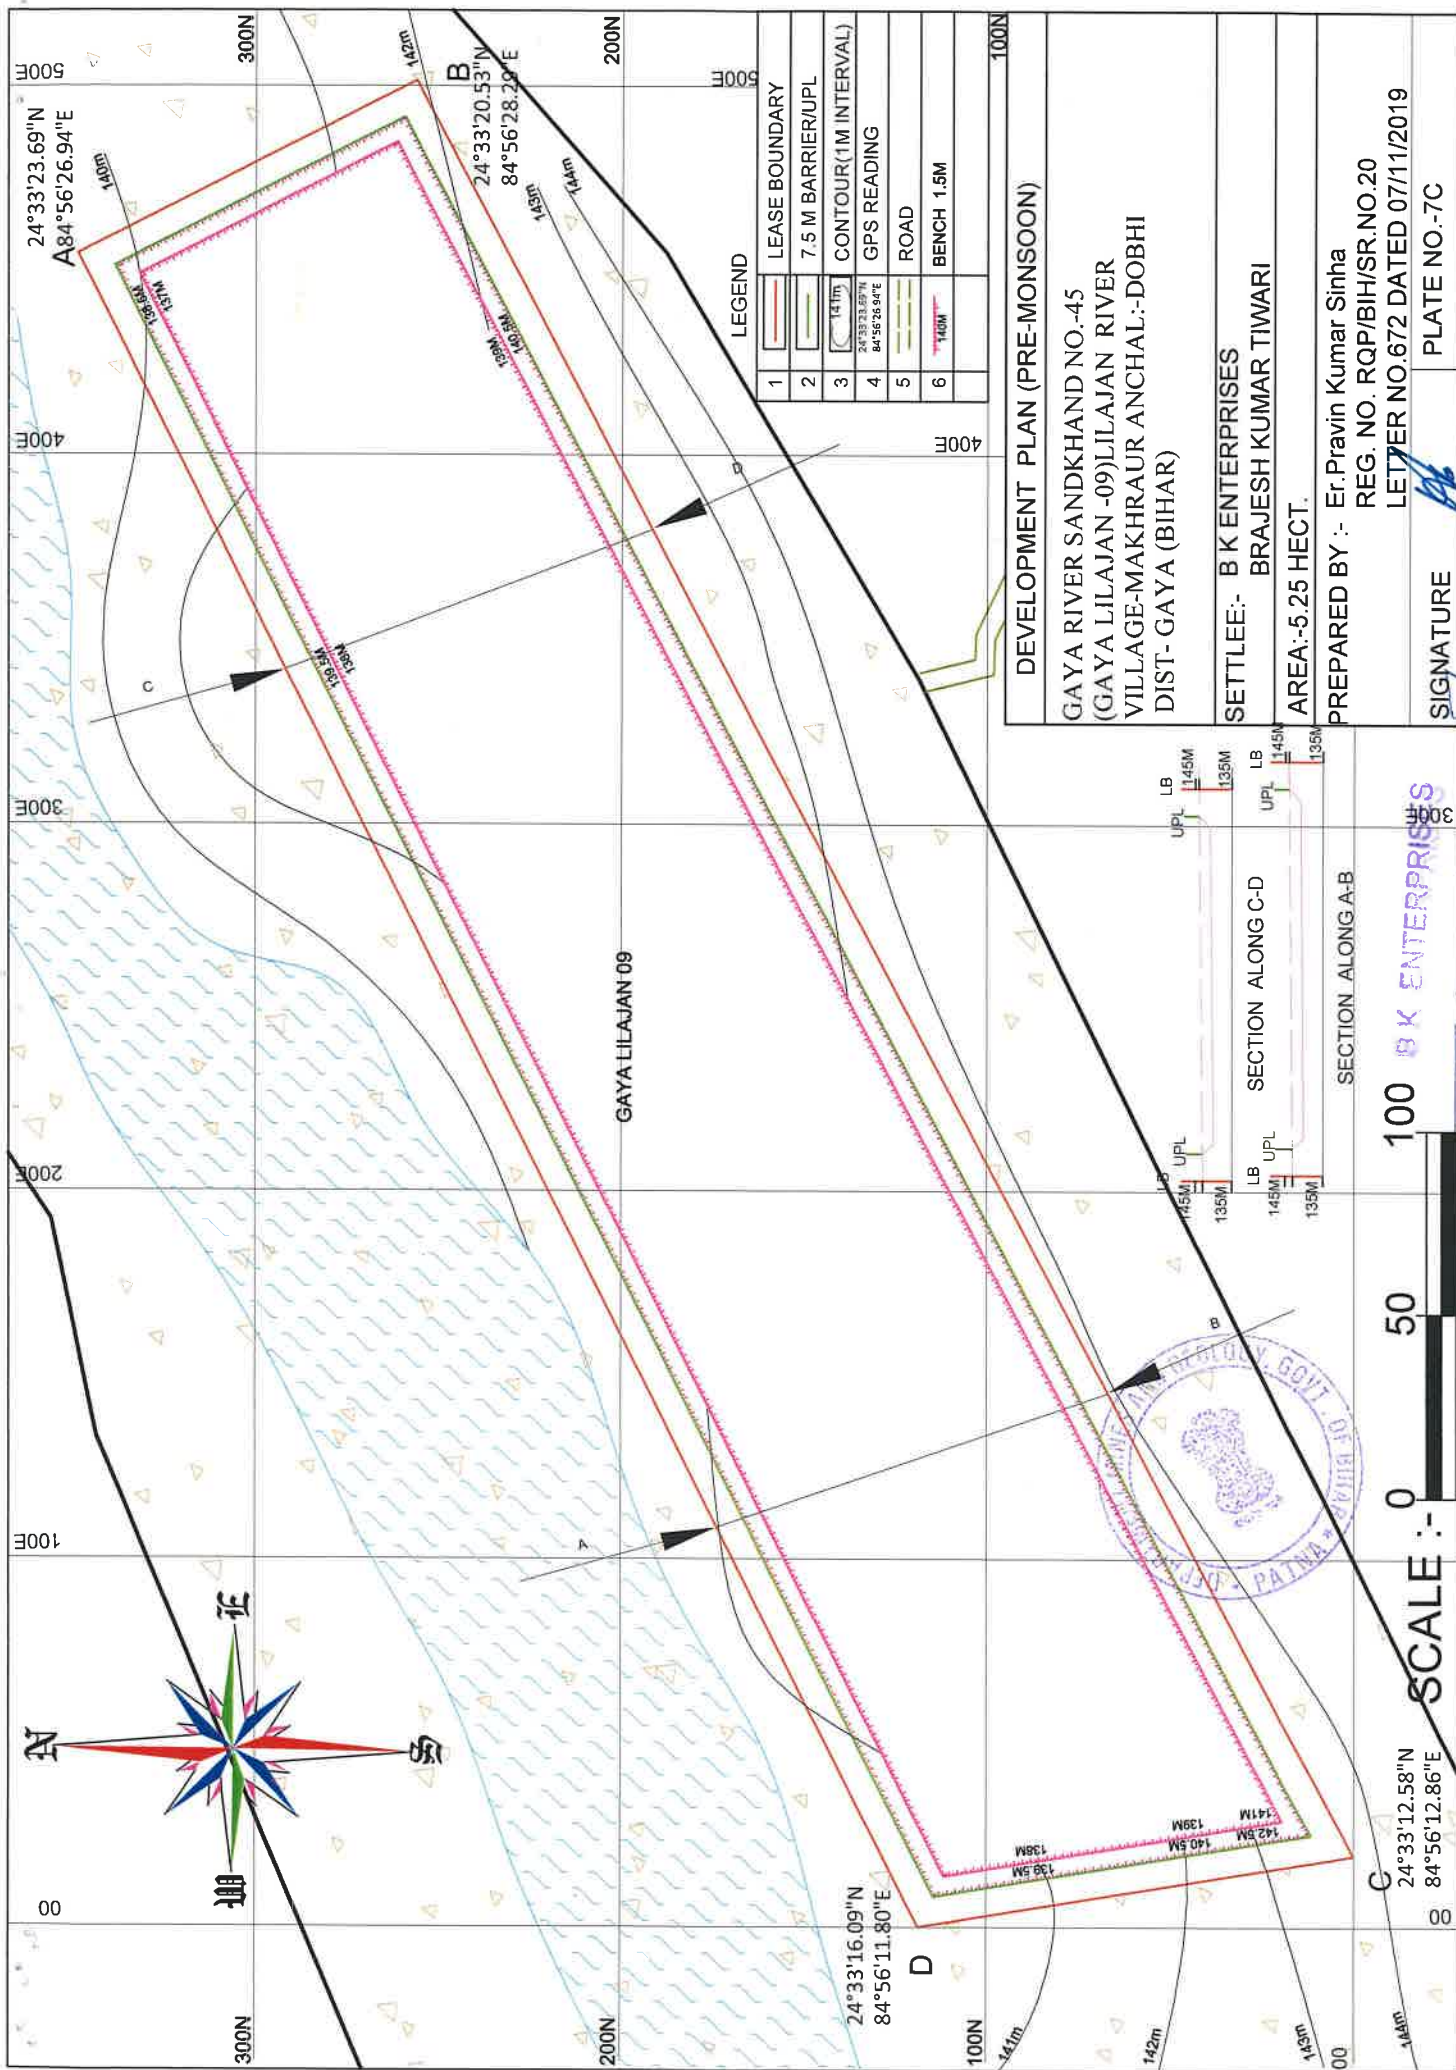

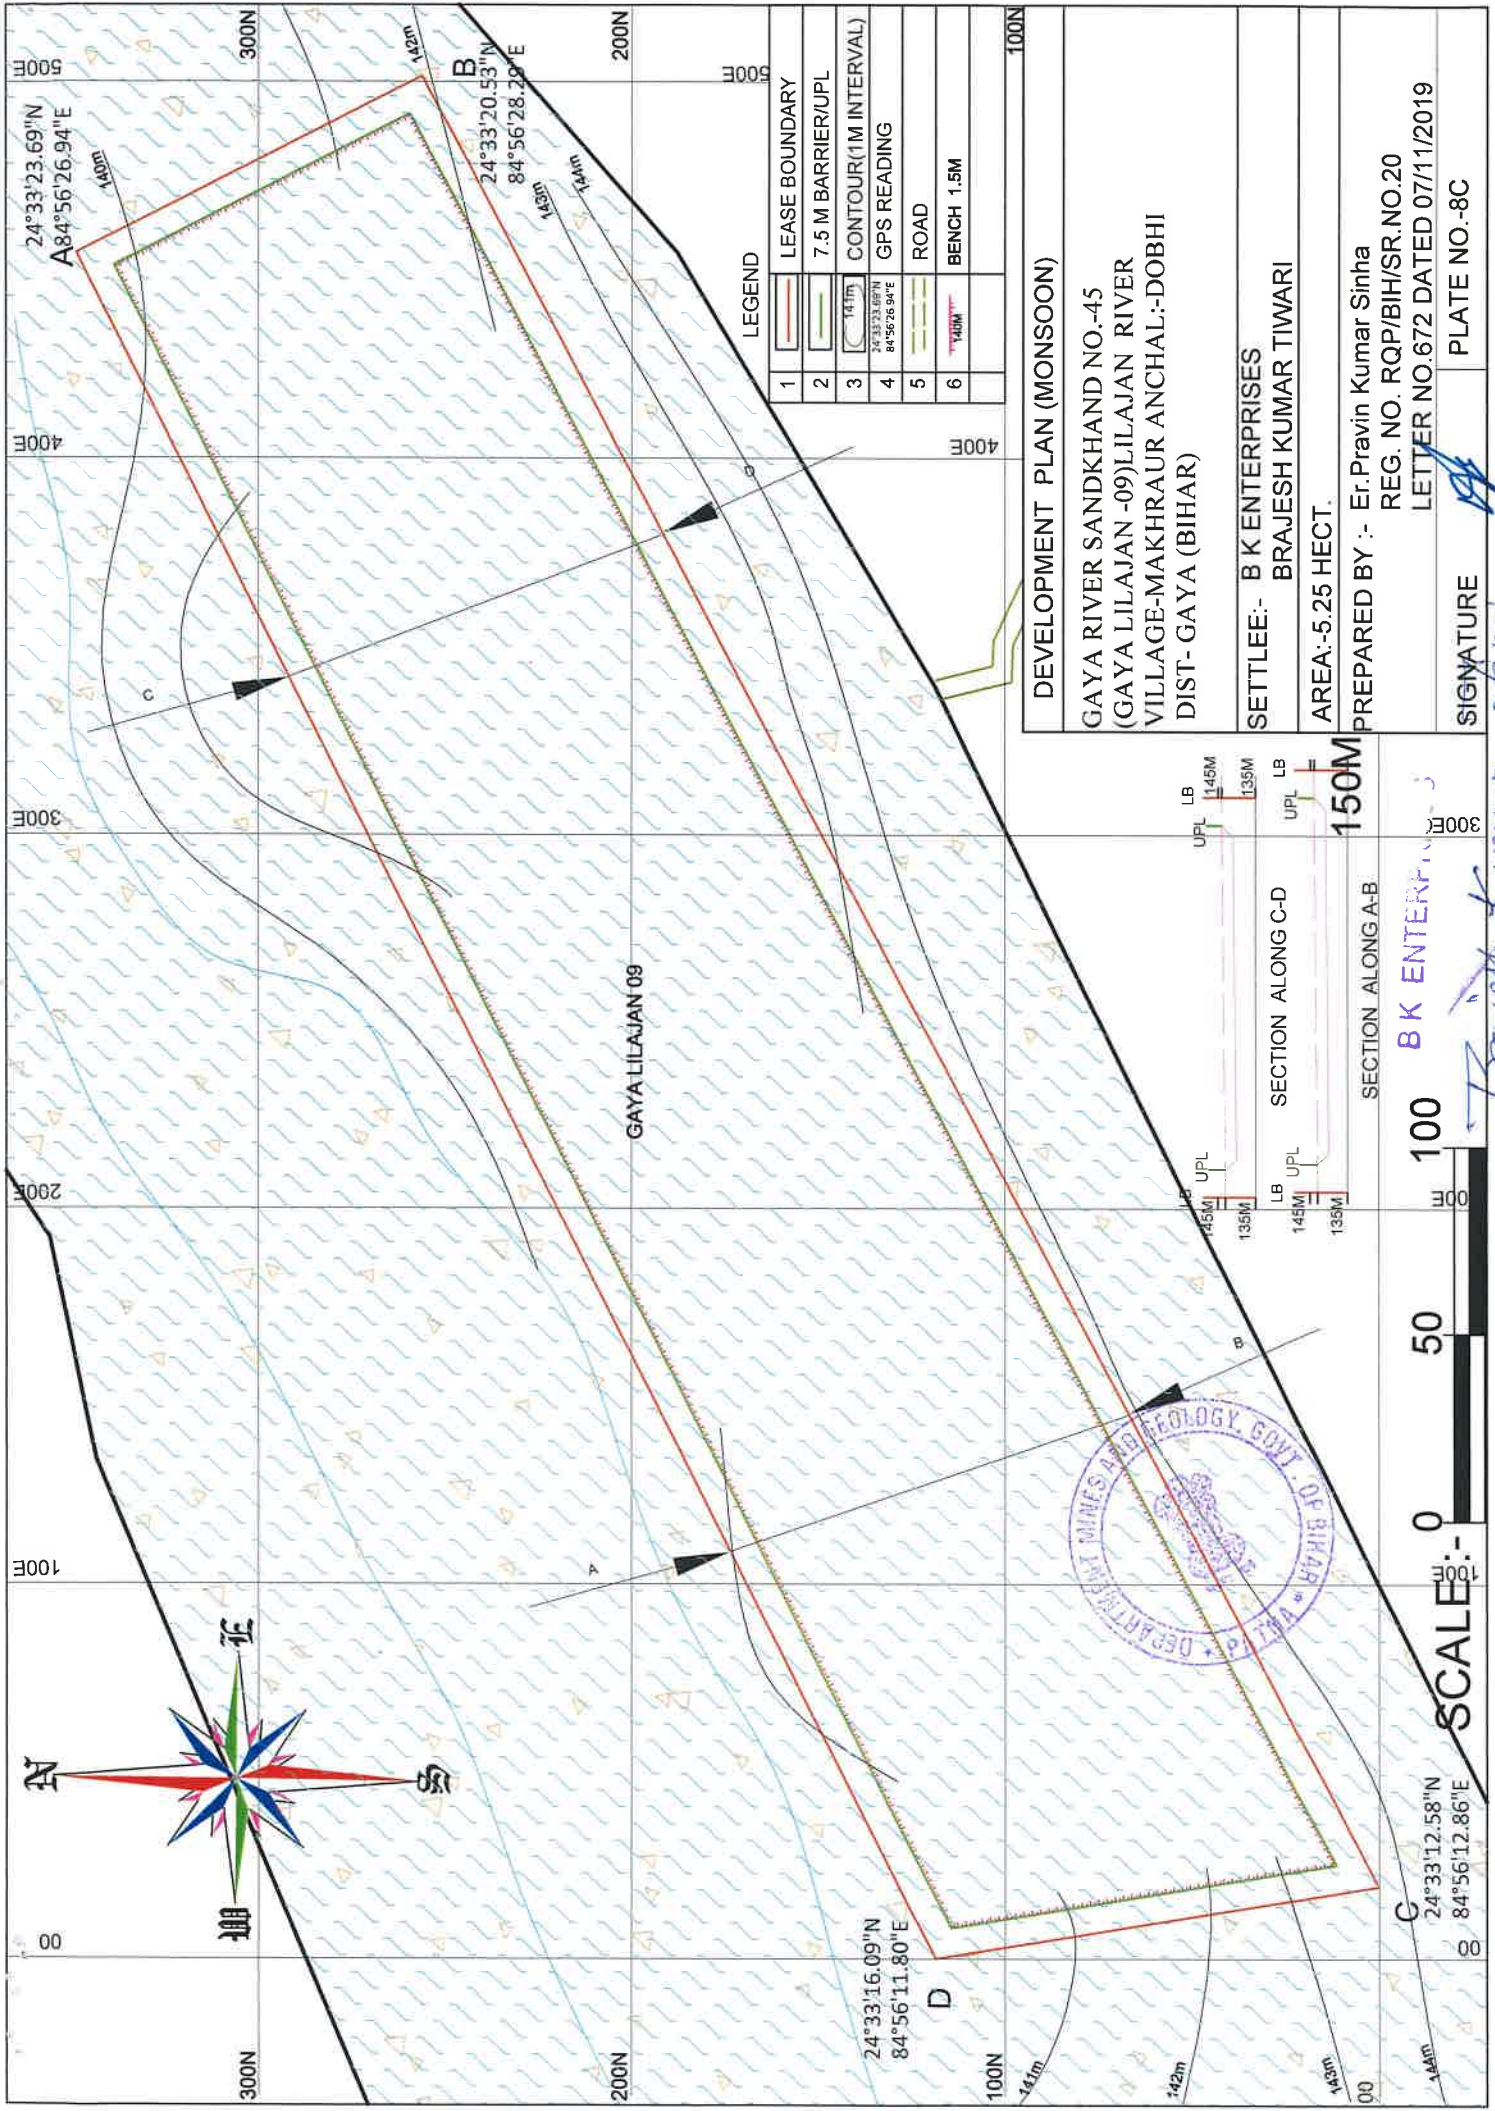

LEGEND

1	LEASE BOUNDARY
2	7.5 M BARRIER/UPL
3	CONTOUR(1M INTERVAL)
4	GPS READING
5	ROAD
6	BENCH 1.5M

DEVELOPMENT PLAN (MONSOON)

GAYA RIVER SANDKHAND NO.-45
(GAYA LILAJAN -09)LILAJAN RIVER
VILLAGE-MAKHRAUR ANCHAL:-DOBHI
DIST- GAYA (BIHAR)

SETTLEE:- B K ENTERPRISES
BRAJESH KUMAR TIWARI


AREA:-5.25 HECT.

PREPARED BY :- Er.Pravin Kumar Sinha
REG. NO. RQP/BIH/SR.NO.20
LETTER NO.672 DATED 07/11/2019

SIGNATURE *BK* PLATE NO.-8C



100
50
0
SCALE:-
B K ENTERPRISES
Brajesh Kumar
Proprietor

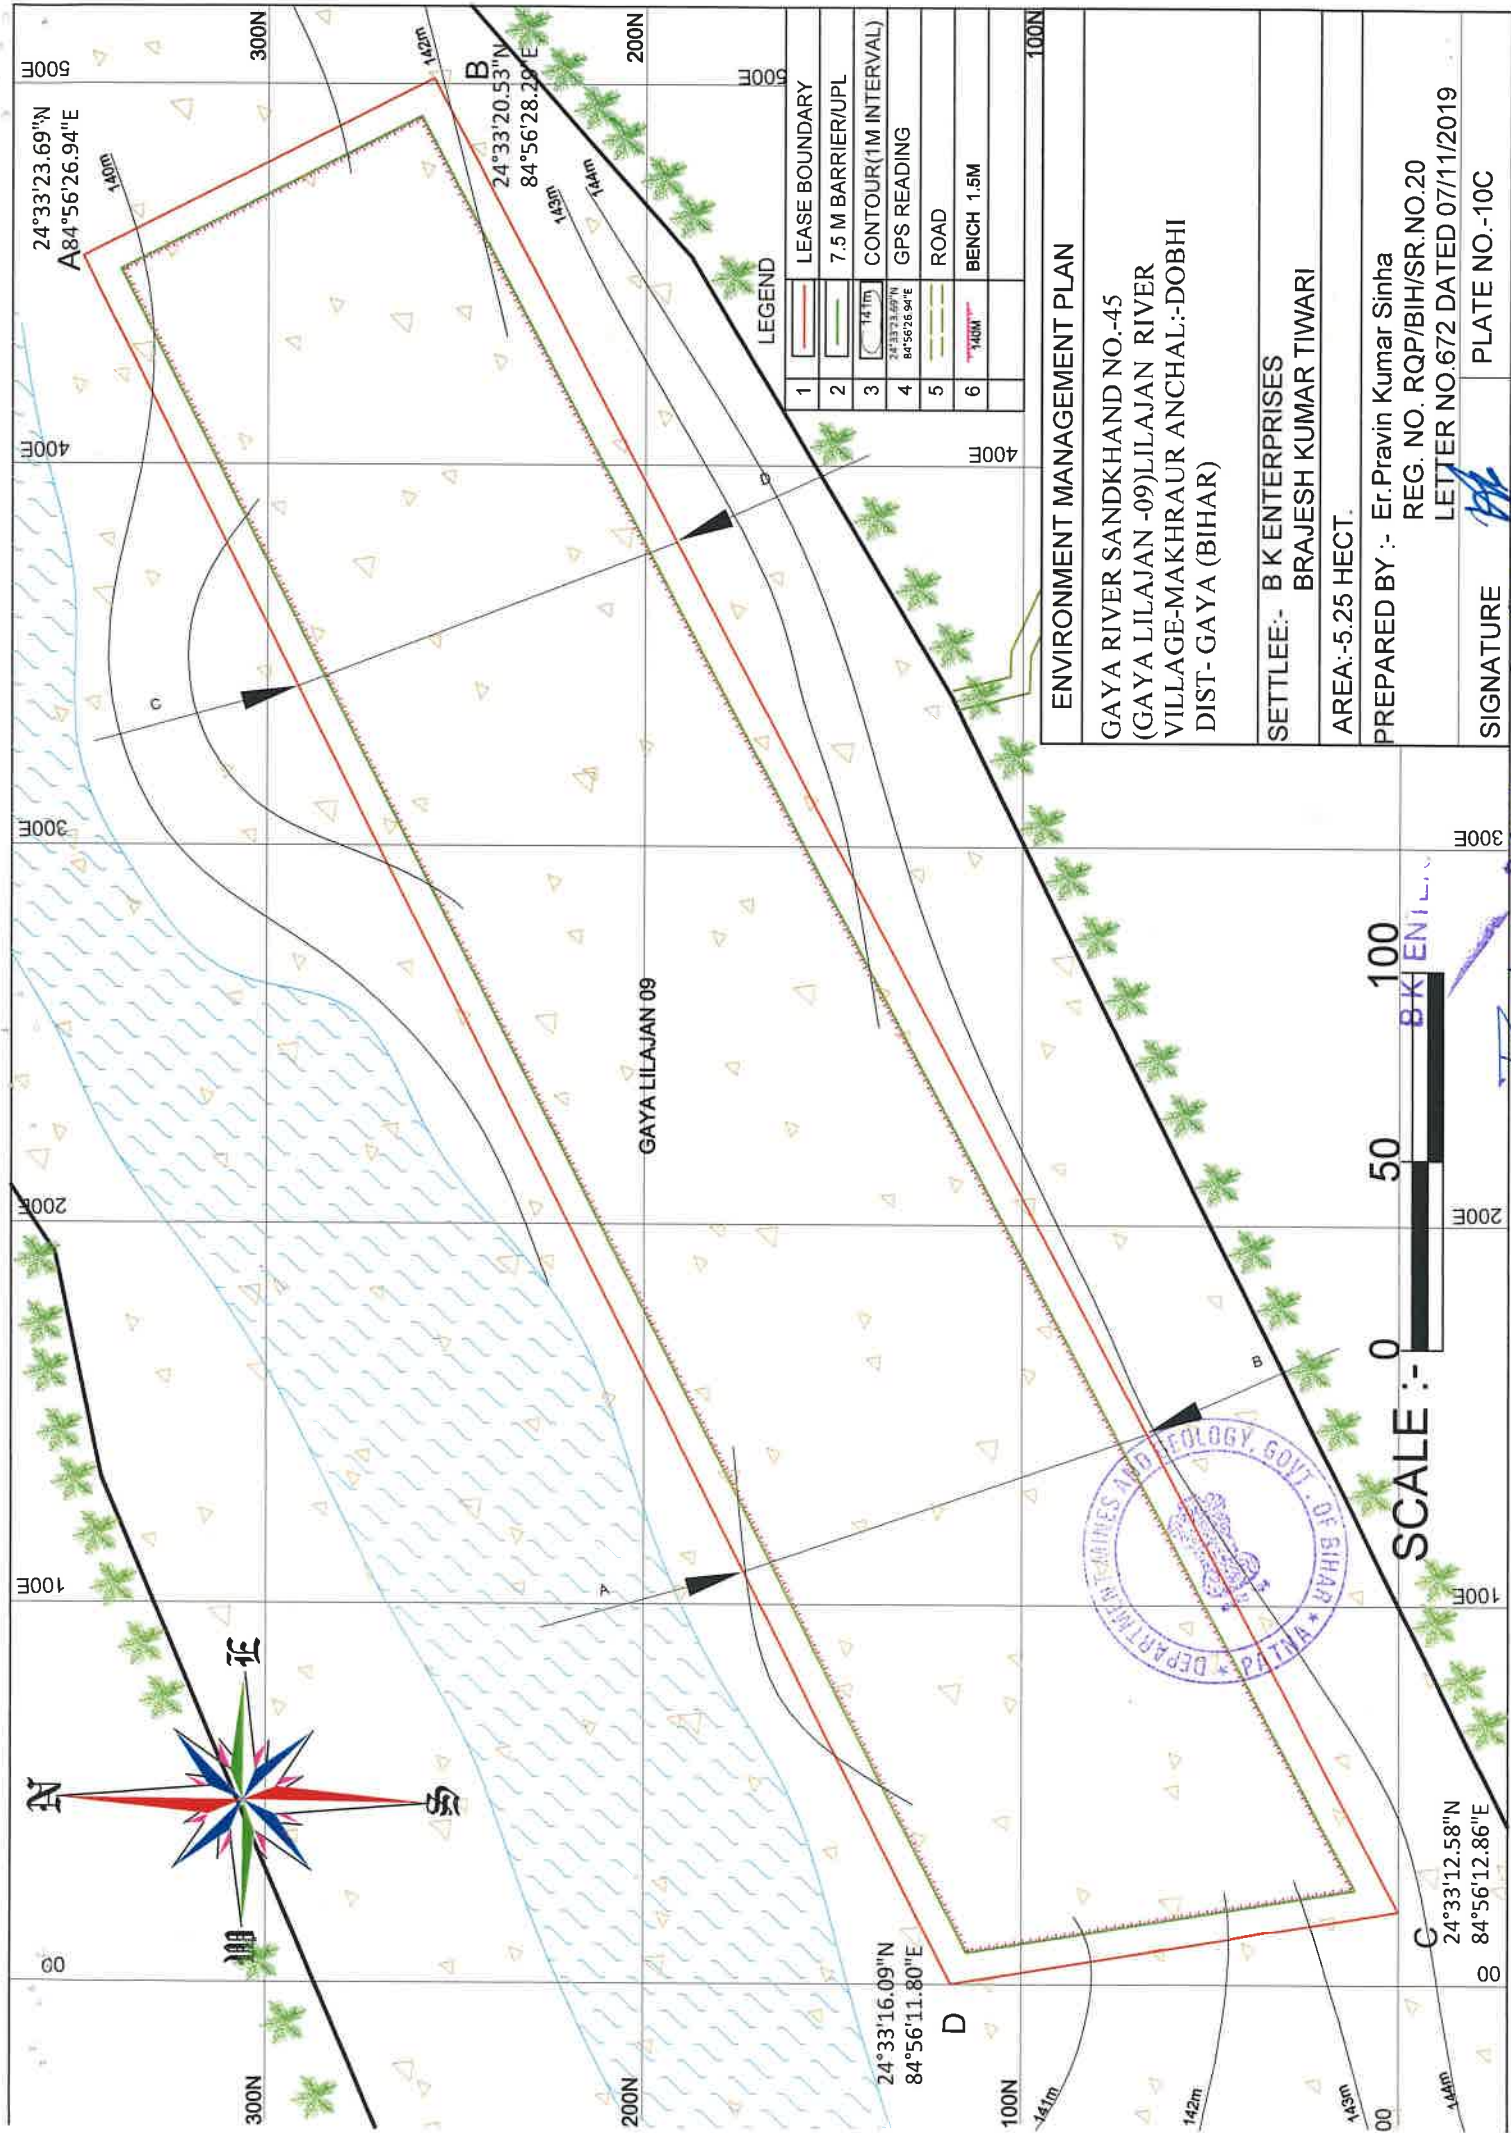

LEGEND

1	LEASE BOUNDARY
2	7.5 M BARRIER/UPL
3	CONTOUR(1M INTERVAL)
4	GPS READING
5	ROAD
6	BENCH 1.5M

ENVIRONMENT MANAGEMENT PLAN

GAYA RIVER SANDKHAND NO.-45
(GAYA LILAJAN -09)LILAJAN RIVER
VILLAGE-MAKHRAUR ANCHAL:-DOBHI
DIST- GAYA (BIHAR)

SETTLEE:- B K ENTERPRISES

BRAJESH KUMAR TIWARI

AREA:-5.25 HECT.

PREPARED BY :- Er.Pravin Kumar Sinha

REG. NO. RQP/BIH/SR.NO.20

LETTER NO.672 DATED 07/11/2019


SIGNATURE


PLATE NO.-10C


SCALE :- 0 50 100


BK ENTERPRISES

Brajesh Kumar Tiwari

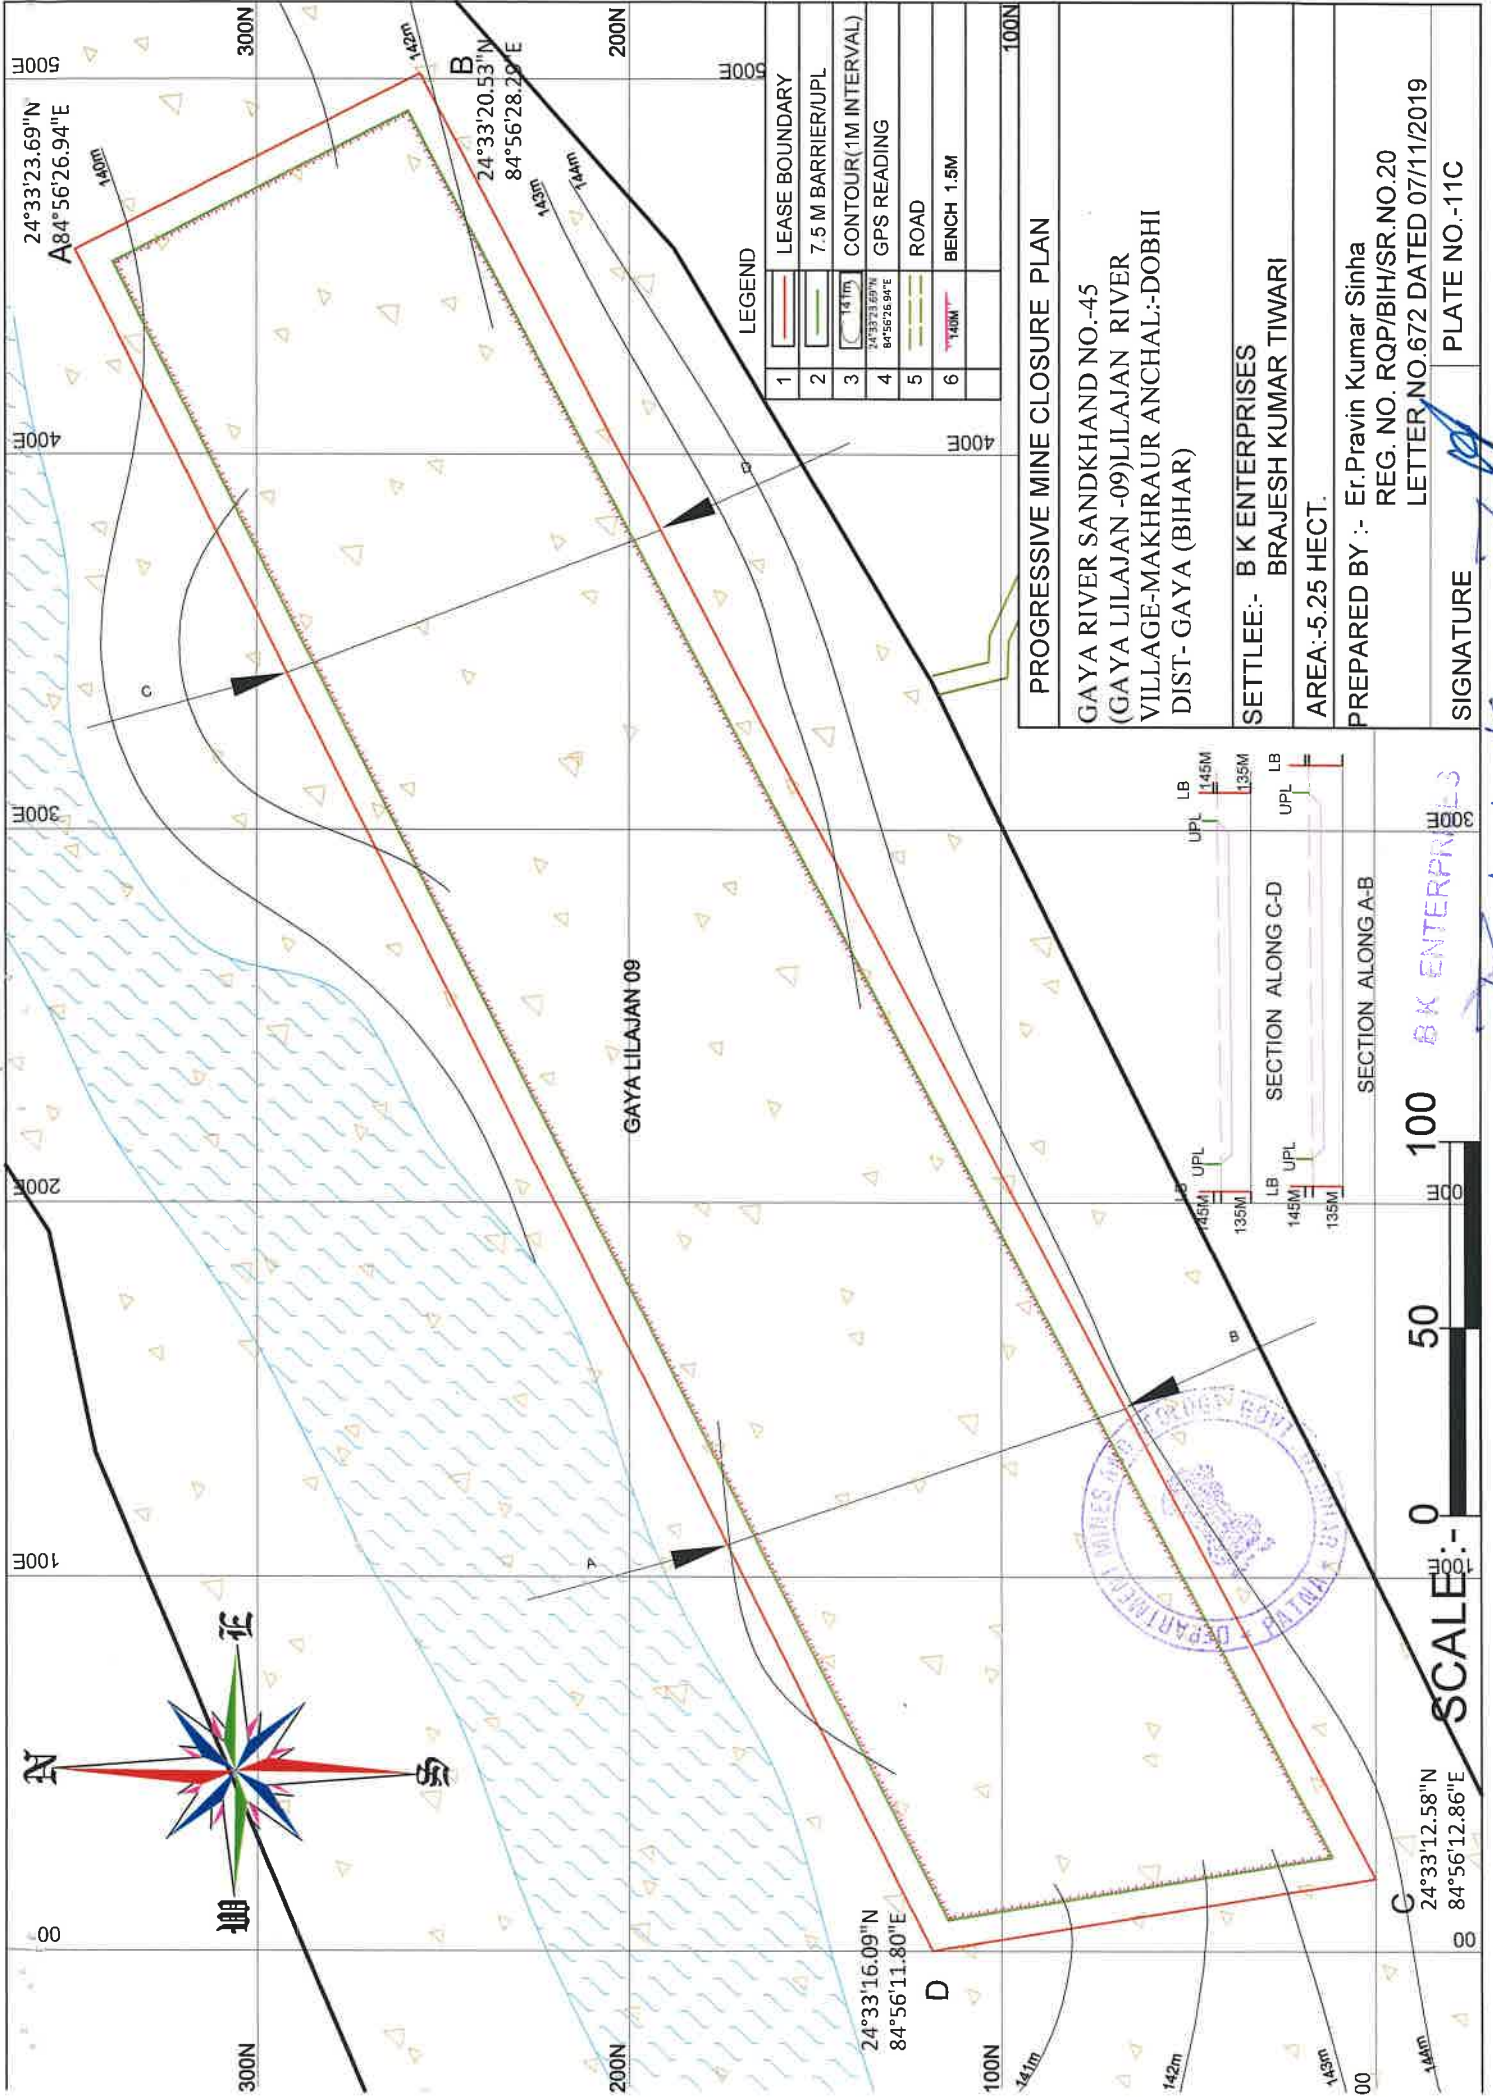


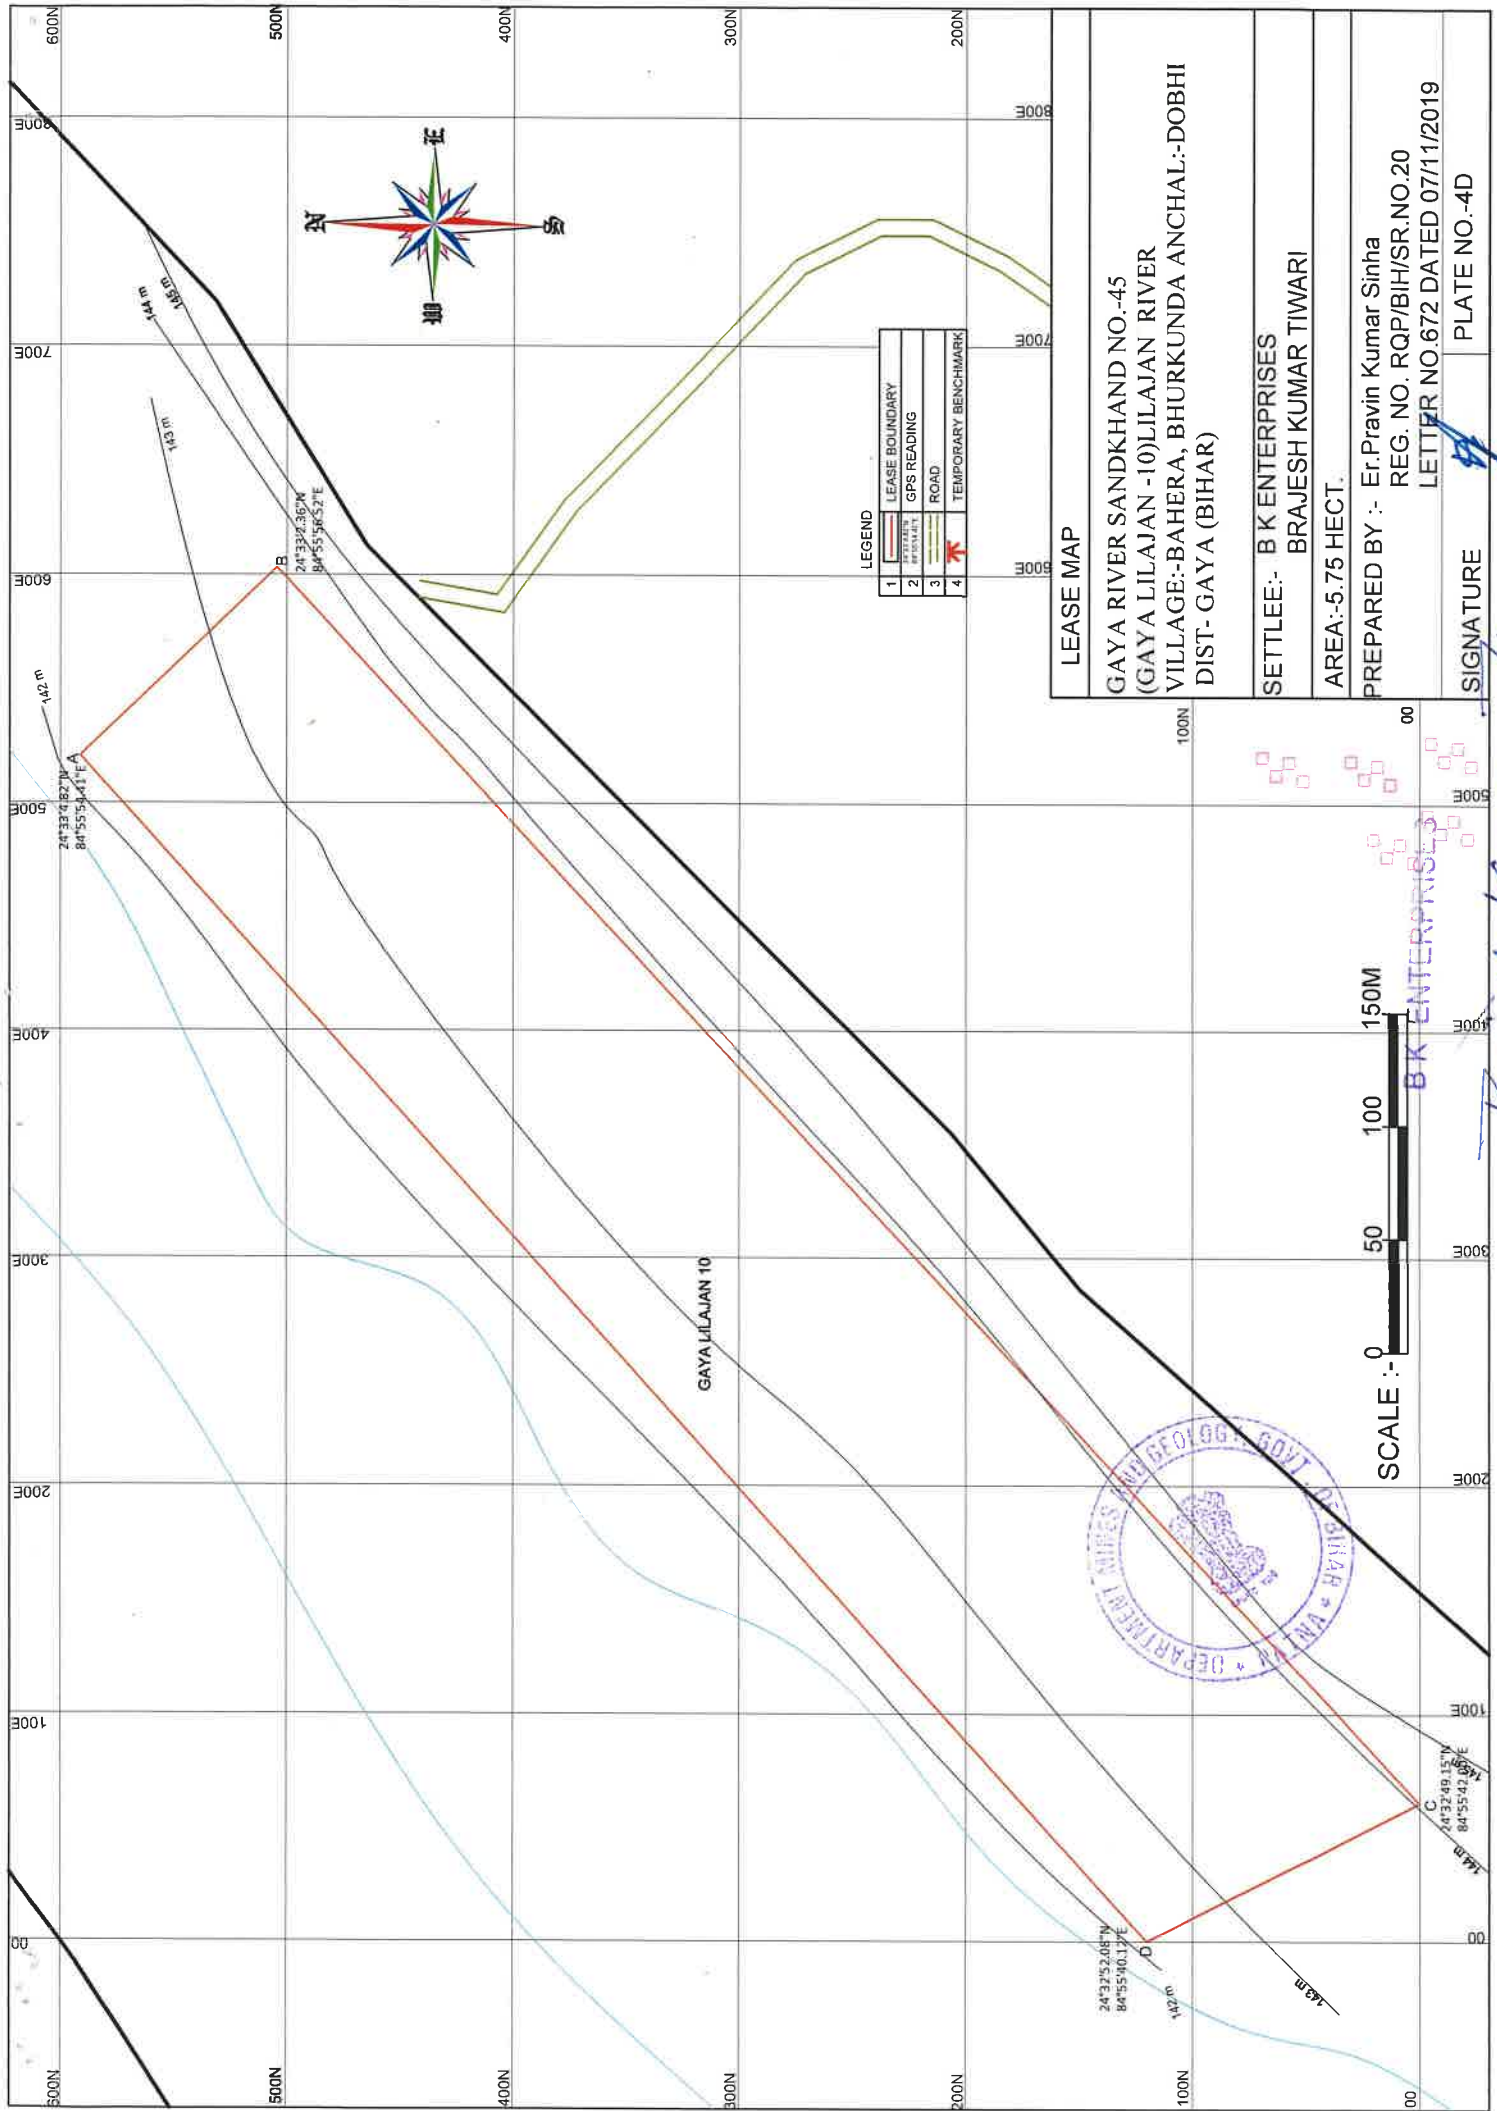

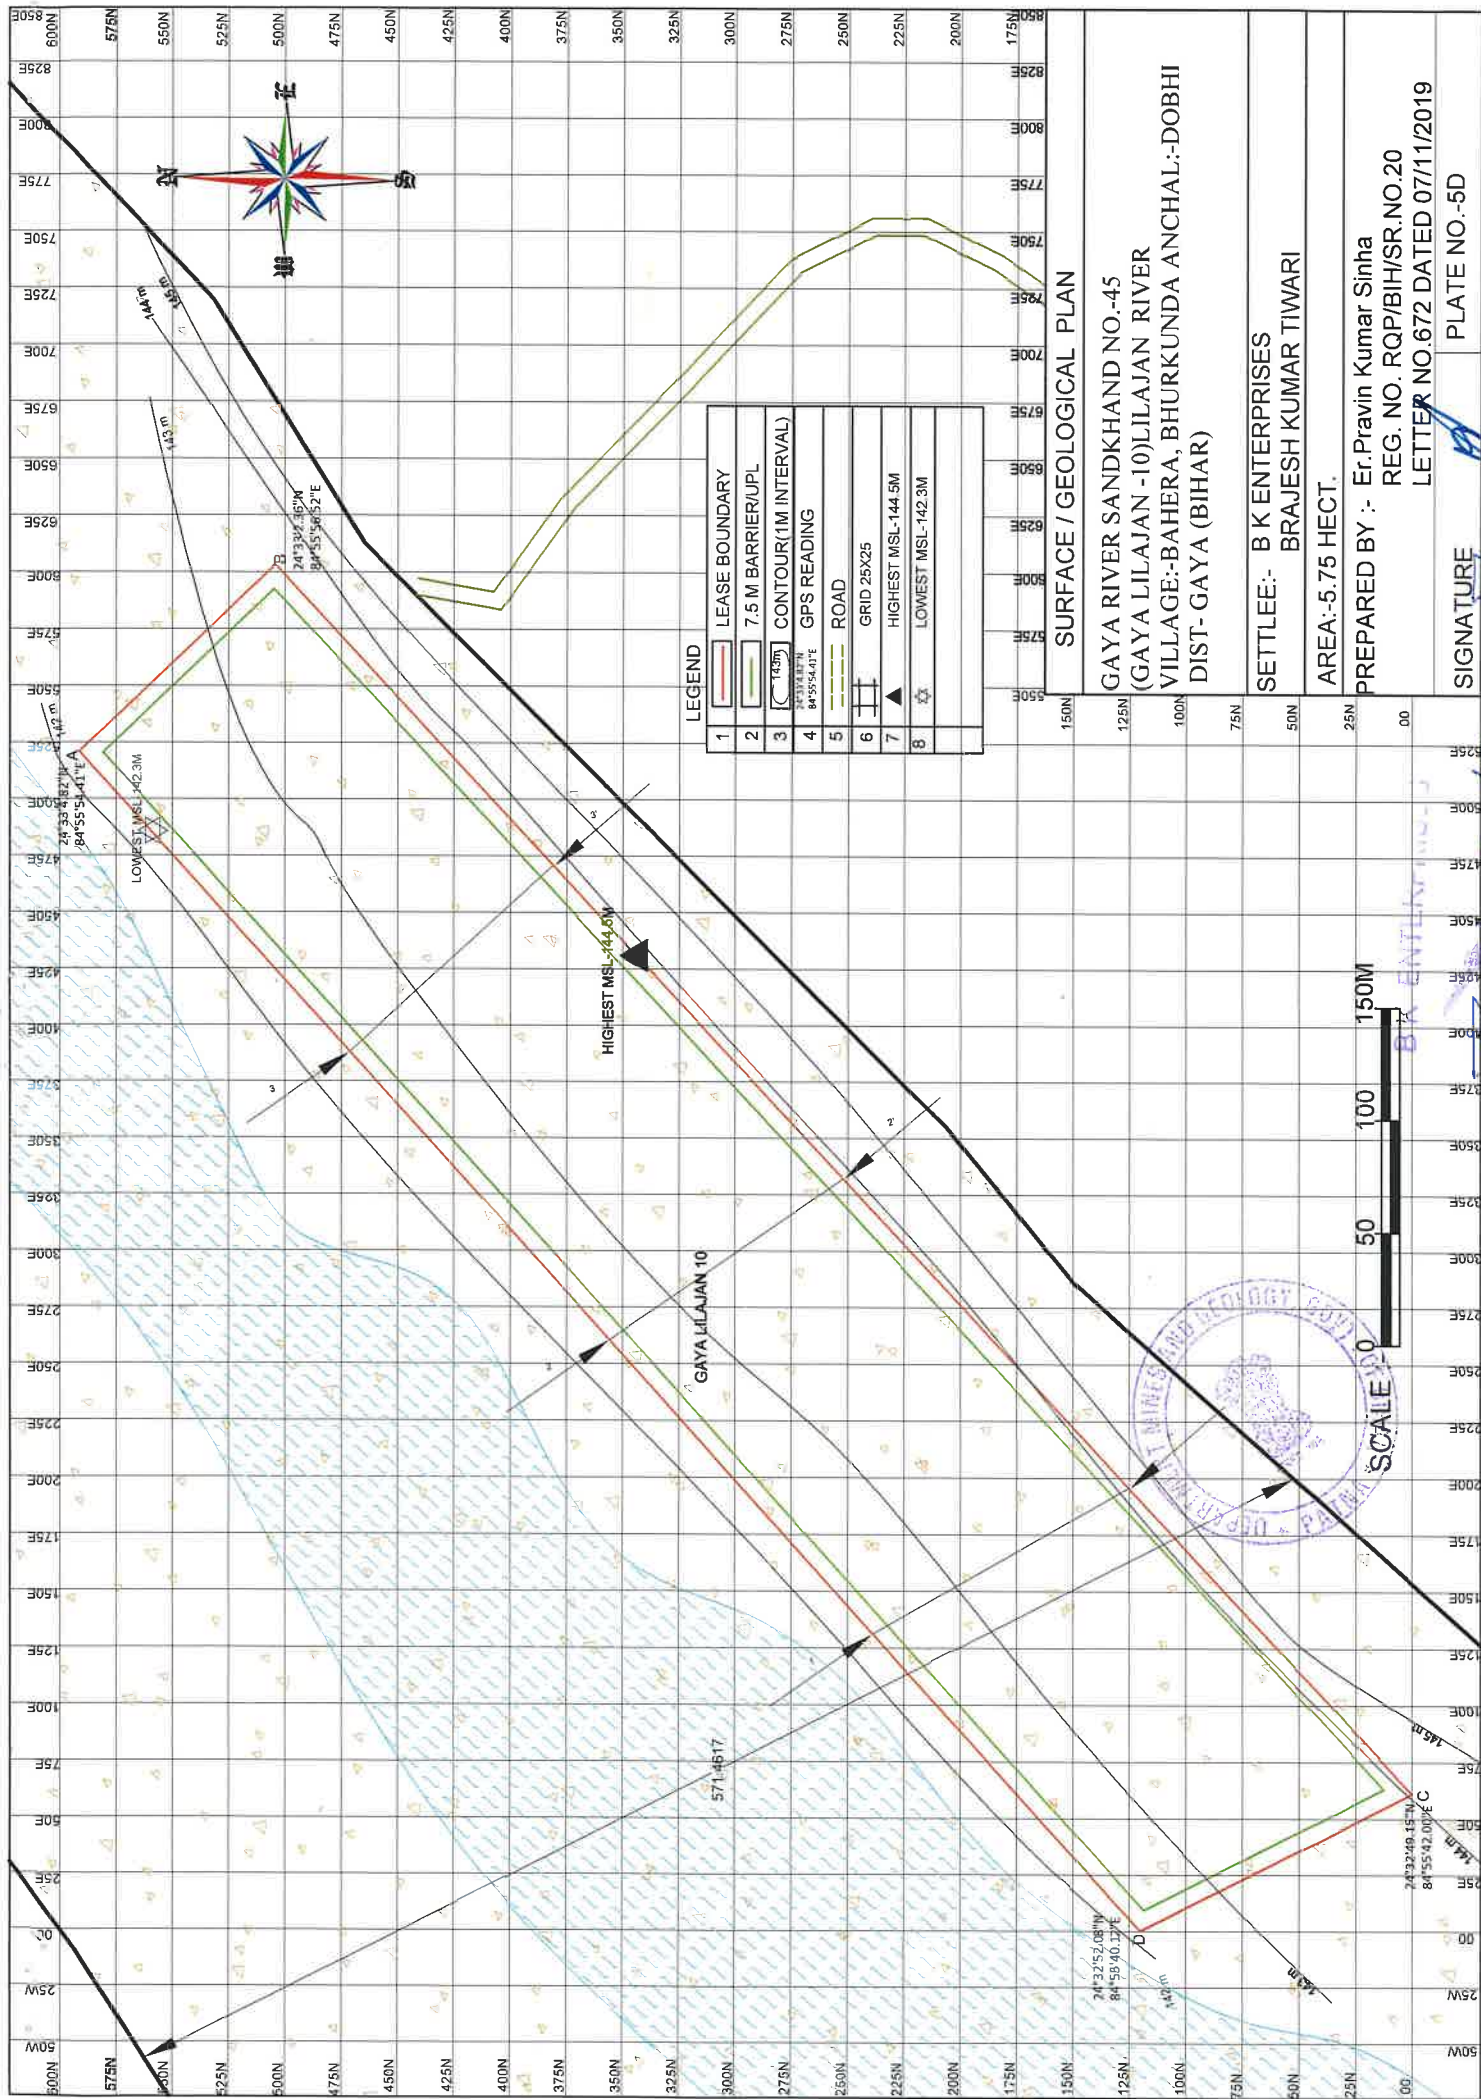


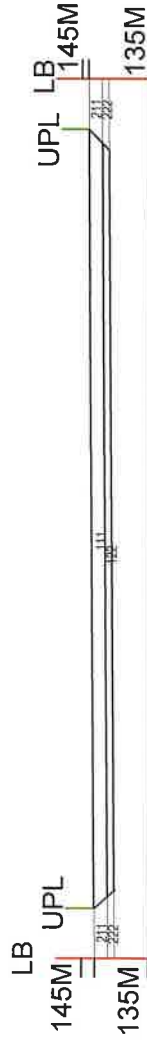

SECTION ALONG 1-1'

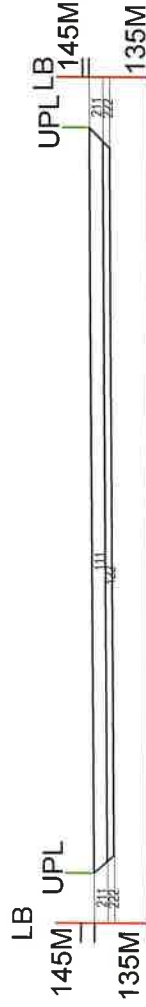

SECTION ALONG 2-2'

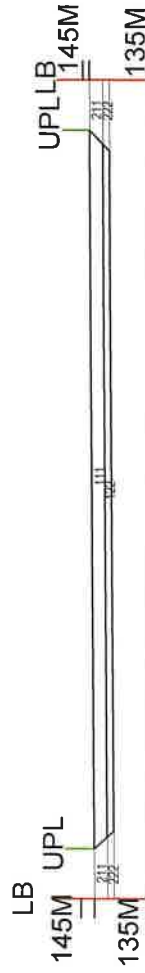

SECTION ALONG 3-3'

1	LEASE BOUNDARY(LB)
2	7.5 M BARRIER/UPL
3	ROAD
4	PROVED RESERVE(111)
5	PROBABLE RESERVE(122)
6	FEASIBILITY RESOURCE (211)
7	PRE FEASIBILITY RESOURCE (222)



GEOLOGICAL SECTIONS

GAYA RIVER SANDKHAND NO.-45
(GAYA LILAJAN -10)LILAJAN RIVER
VILLAGE:-BAHERA, BHURKUNDA ANCHAL:-DOBHI
DIST- GAYA (BIHAR)

SETTLEE:- B K ENTERPRISES

BRAJESH KUMAR TIWARI

AREA:-5.75 HECT.

PREPARED BY :- Er.Pravin Kumar Sinha

REG. NO. RQP/BIH/SR.NO.20


LETTER NO.672 DATED 07/11/2019




SIGNATURE

PLATE NO.-6D

B K ENTERPRISES

Brajesh Kumar Sinha

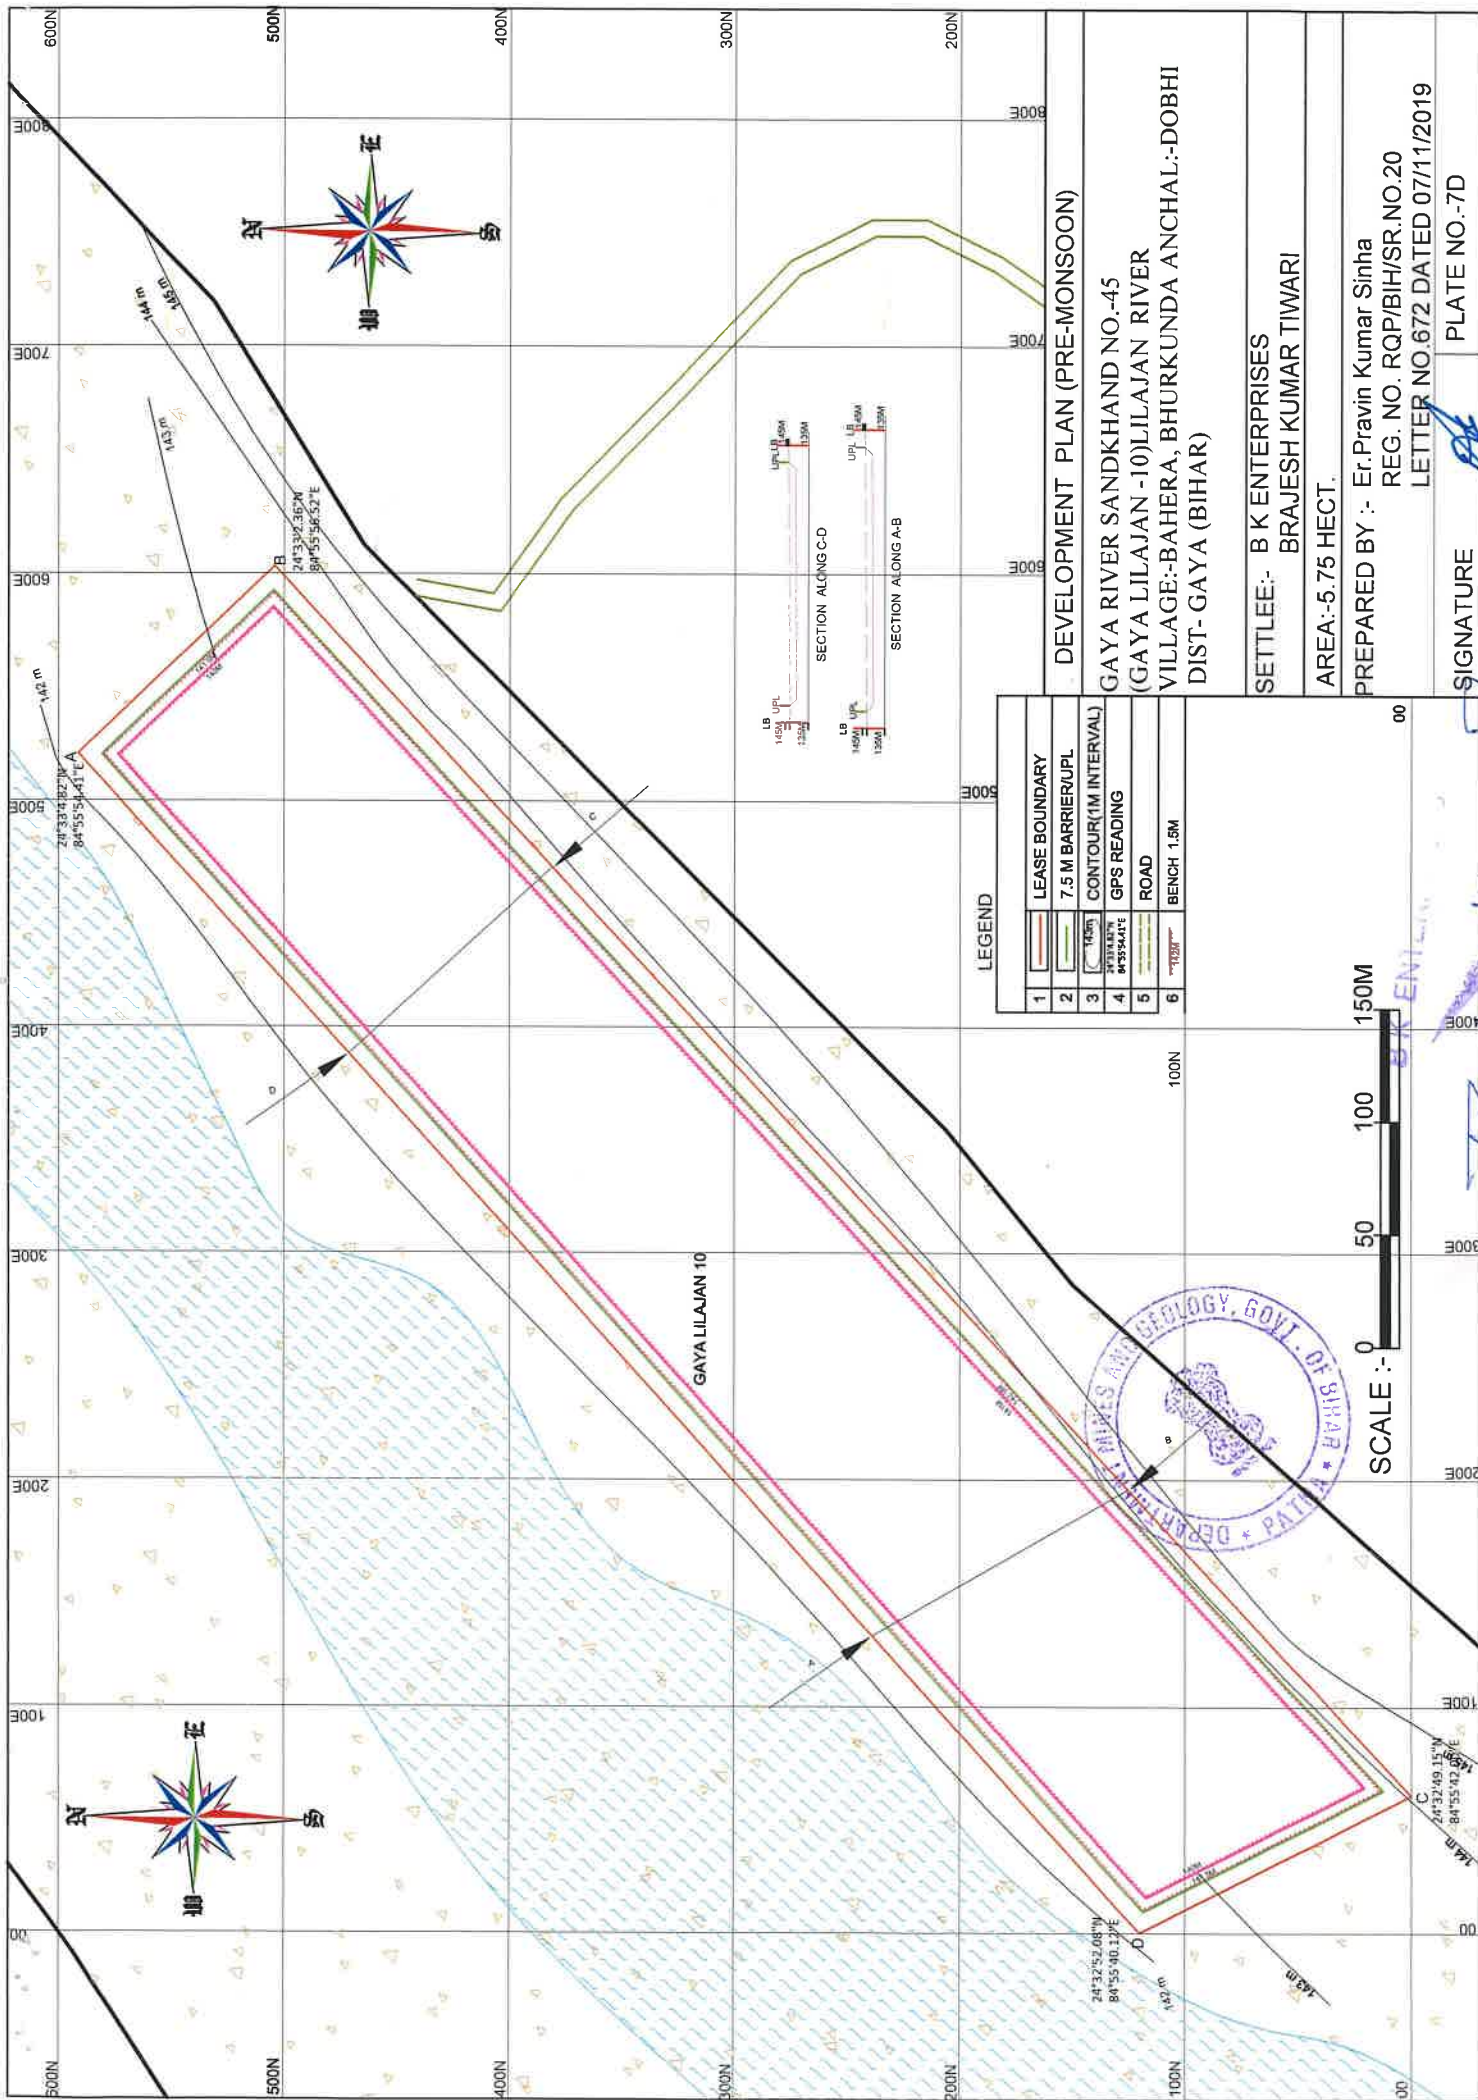

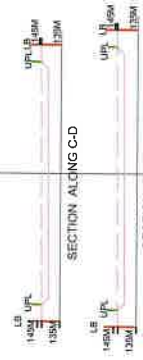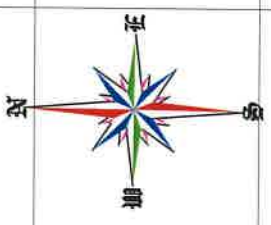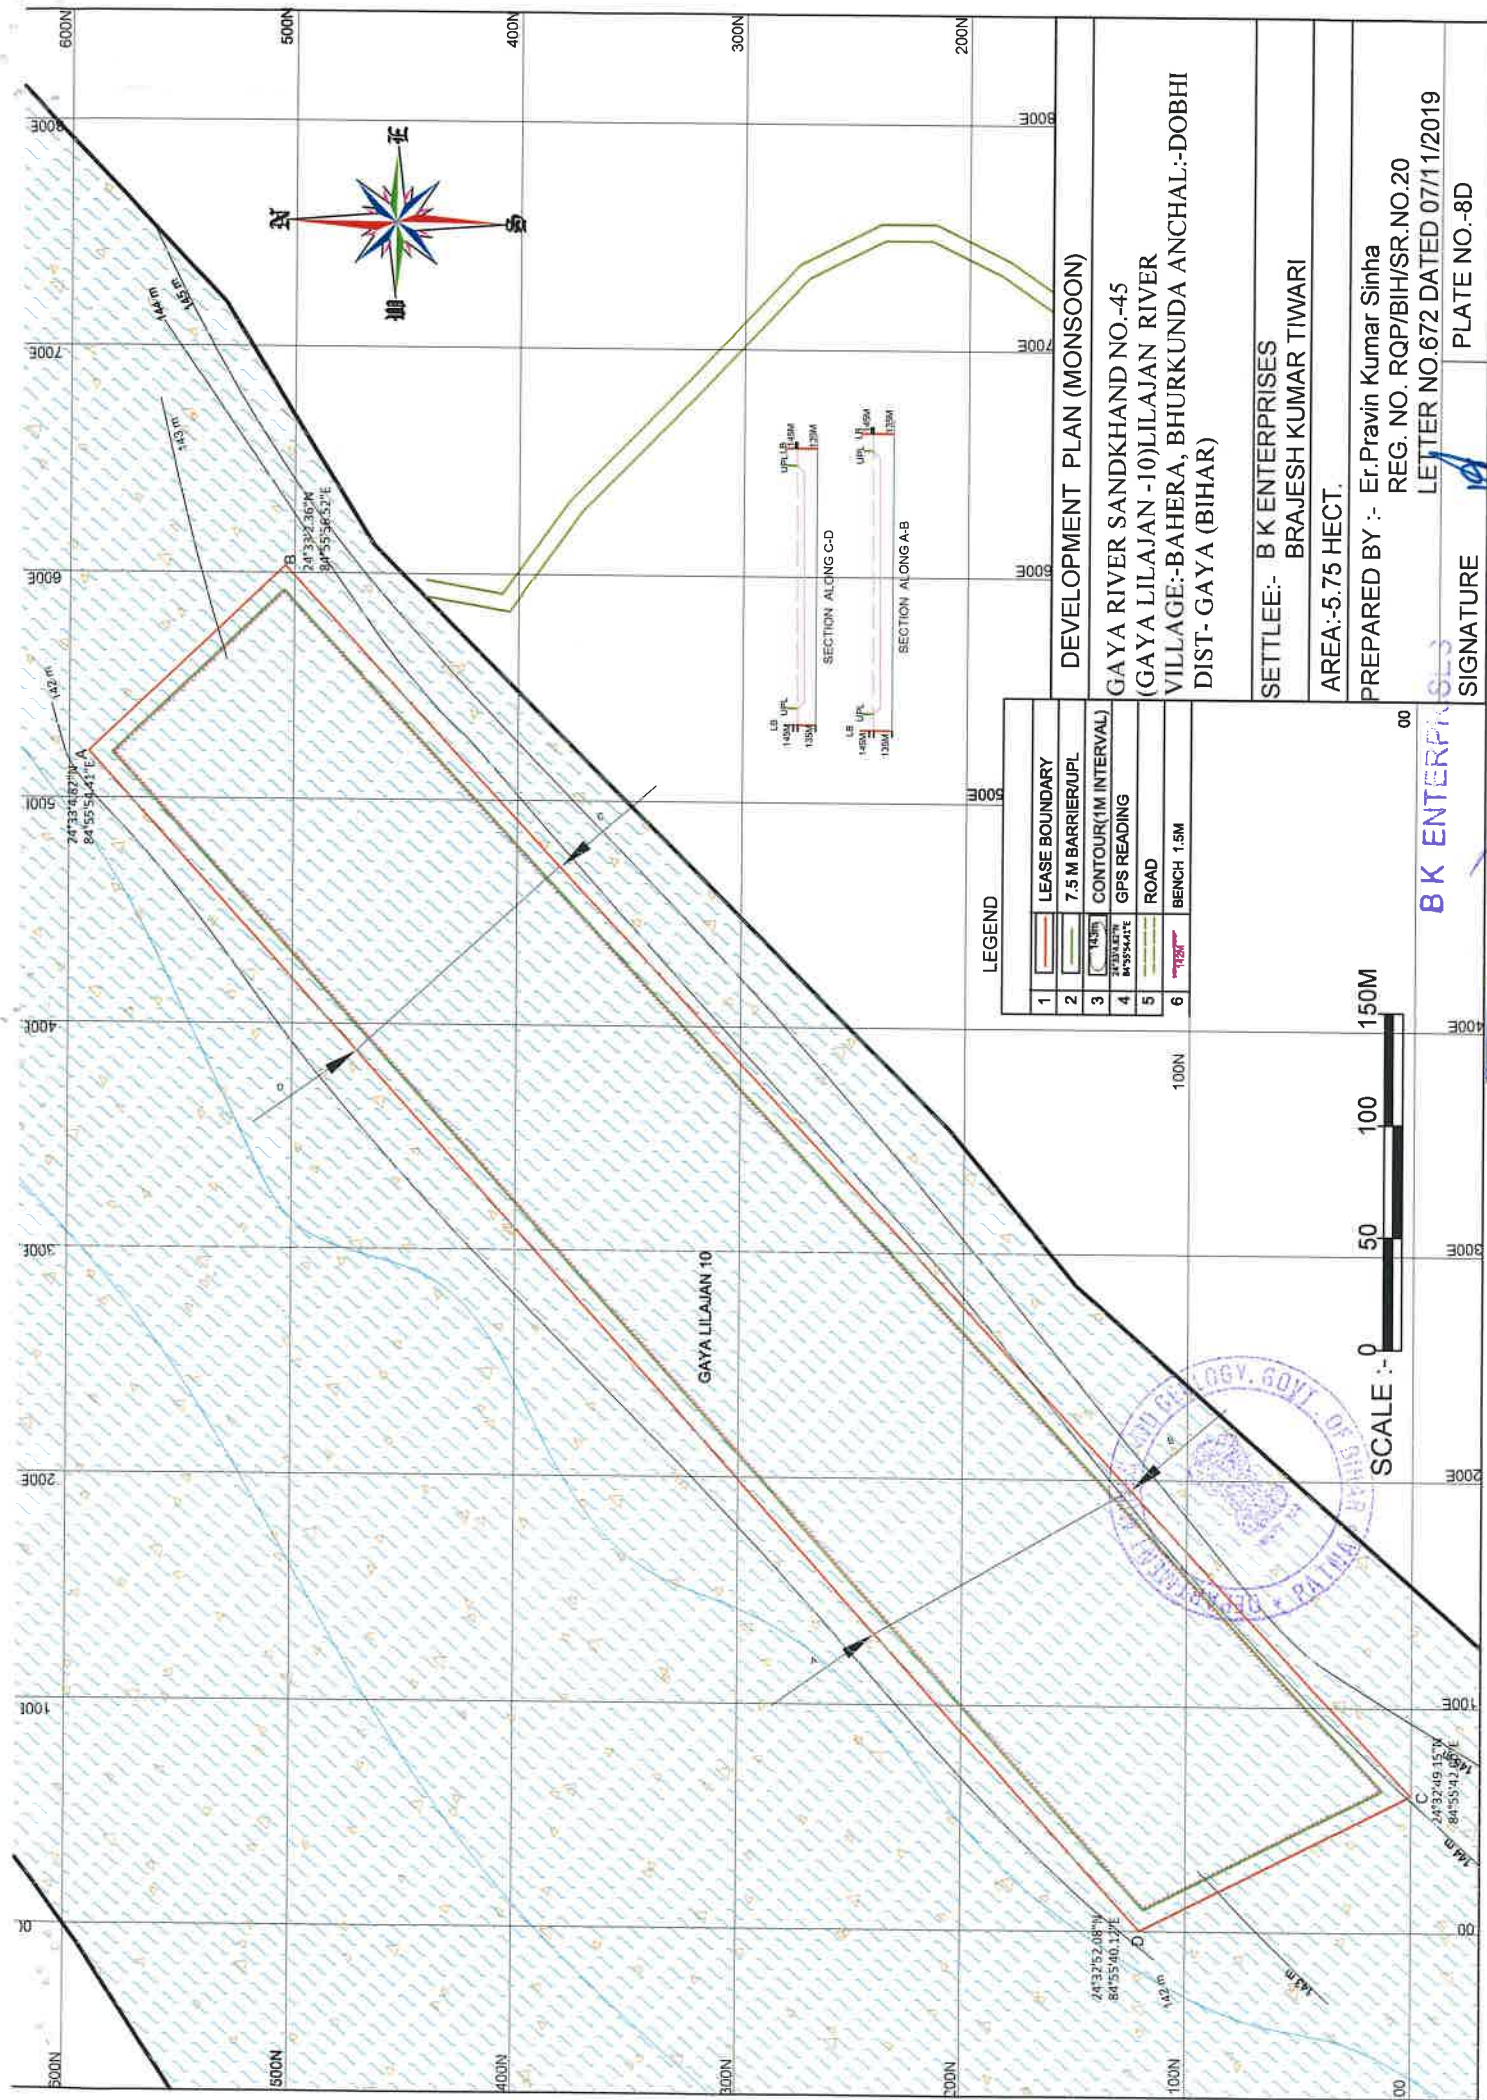


LEGEND	
1	LEASE BOUNDARY
2	7.5 M BARRIER/UPL
3	CONTOUR(1M INTERVAL)
4	GPS READING
5	ROAD
6	BENCH 1.5M

DEVELOPMENT PLAN (MONSOON)	
GAYA RIVER SANDKHAND NO.-45 (GAYA LILAJAN -10)LILAJAN RIVER VILLAGE:-BAHERA, BHURKUNDA ANCHAL:-DOBHI DIST- GAYA (BIHAR)	
SETTLEE:- B K ENTERPRISES BRAJESH KUMAR TIWARI	
AREA:-5.75 HECT.	
PREPARED BY :- Er Pravin Kumar Sinha REG. NO. RQP/BIH/SR.NO.20 LETTER NO.672 DATED 07/1/2019	
SIGNATURE	PLATE NO.-8D



BK ENTERPRISES

Brajesh Kumar Tiwari
Proprietor

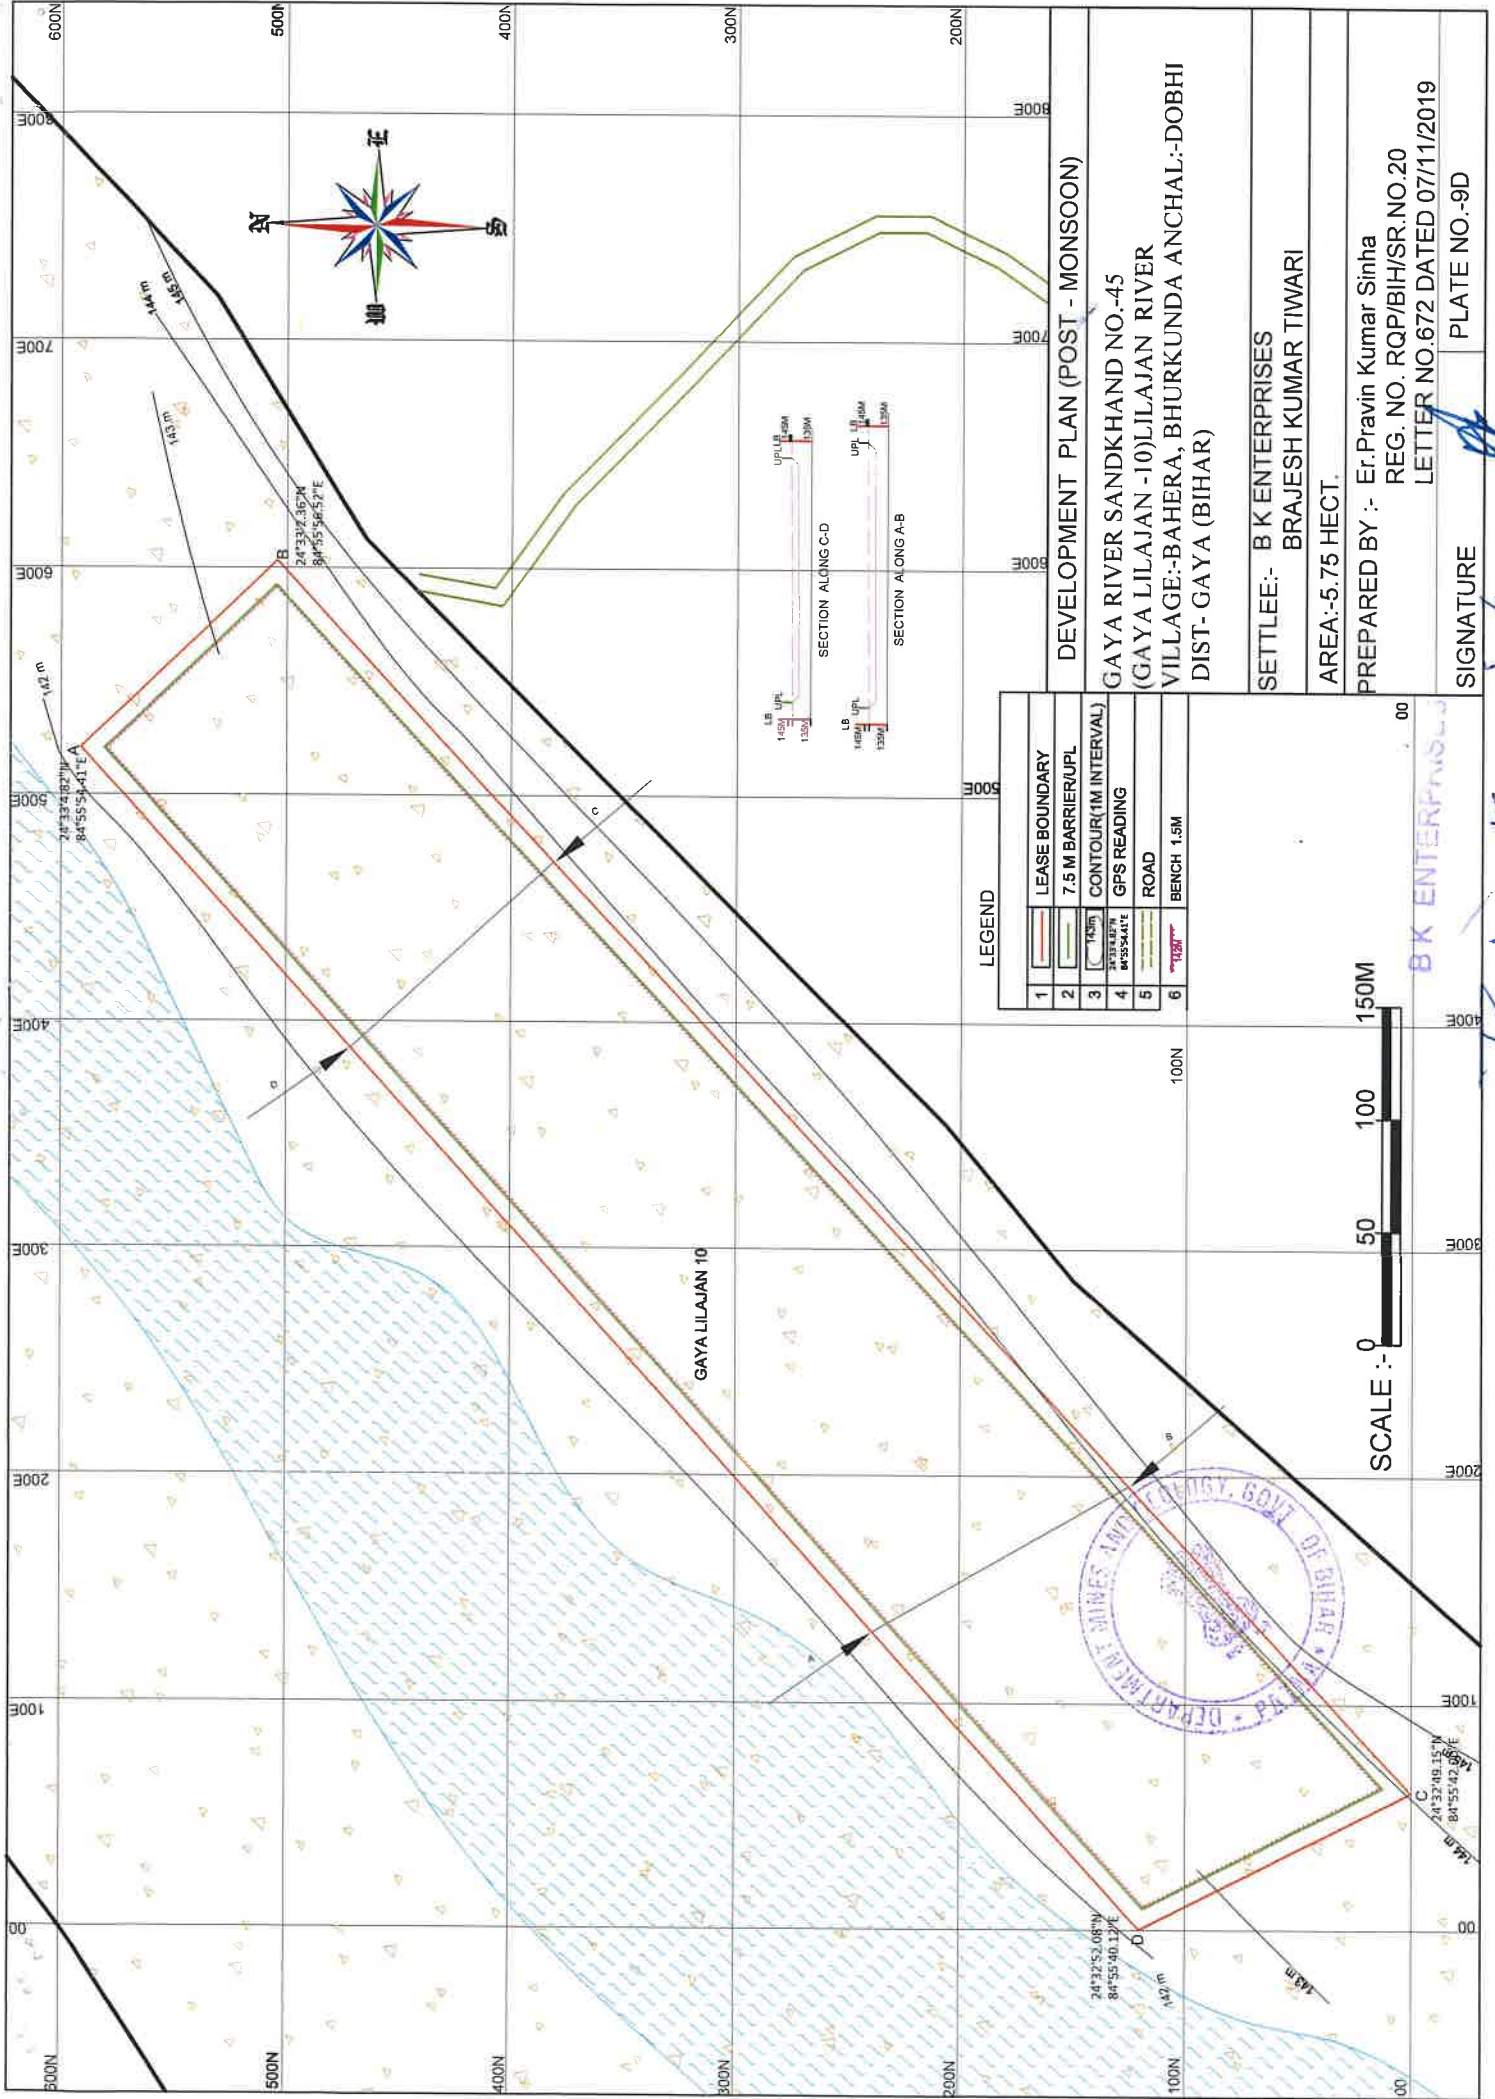

DEVELOPMENT PLAN (POST - MONSOON)

GAYA RIVER SANDKHAND NO.-45
(GAYA LILAJAN -10) LILAJAN RIVER
VILLAGE:-BAHERA, BHURKUNDA ANCHAL:-DOBHI
DIST- GAYA (BIHAR)

LEGEND	
1	LEASE BOUNDARY
2	7.5 M BARRIER/UPL
3	CONTOUR(1M INTERVAL)
4	GPS READING
5	ROAD
6	BENCH 1.5M



SETTLEE:- B K ENTERPRISES
BRAJESH KUMAR TIWARI

AREA:-5.75 HECT.


PREPARED BY :- Er.Pravin Kumar Sinha
REG. NO. RQP/BIH/SR.NO.20
LETTER NO.672 DATED 07/11/2019


SIGNATURE PLATE NO.-9D

SCALE :- 0 50 100 150M

BK ENTERPRISES

Brajesh Kumar
Brajesh Kumar

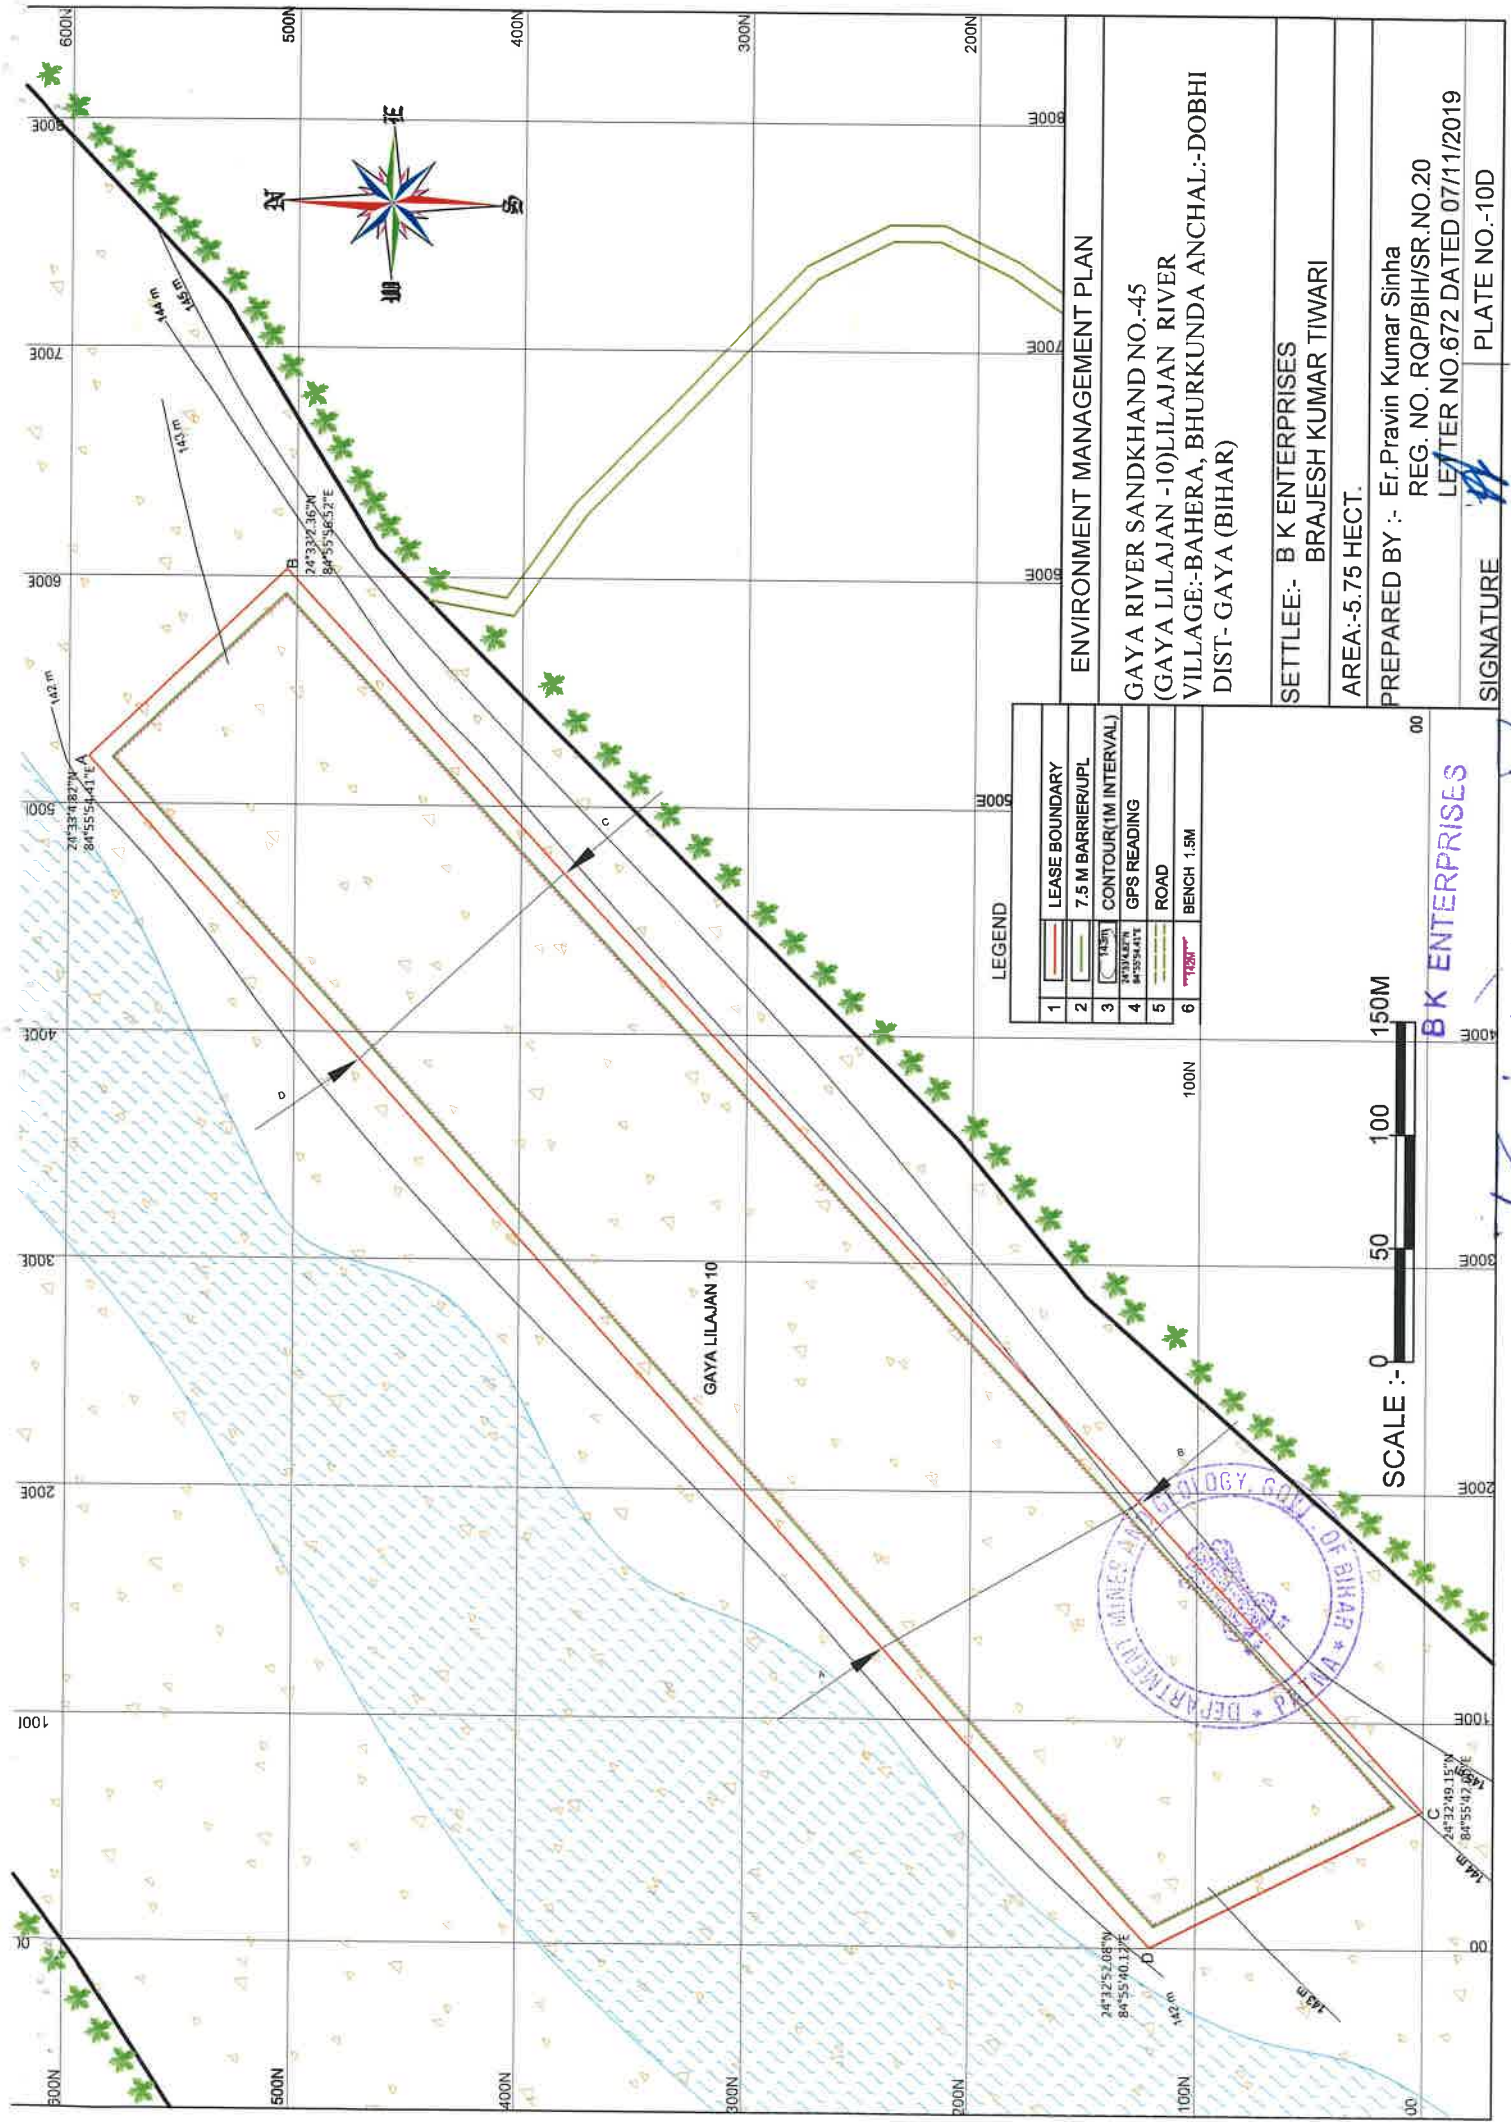

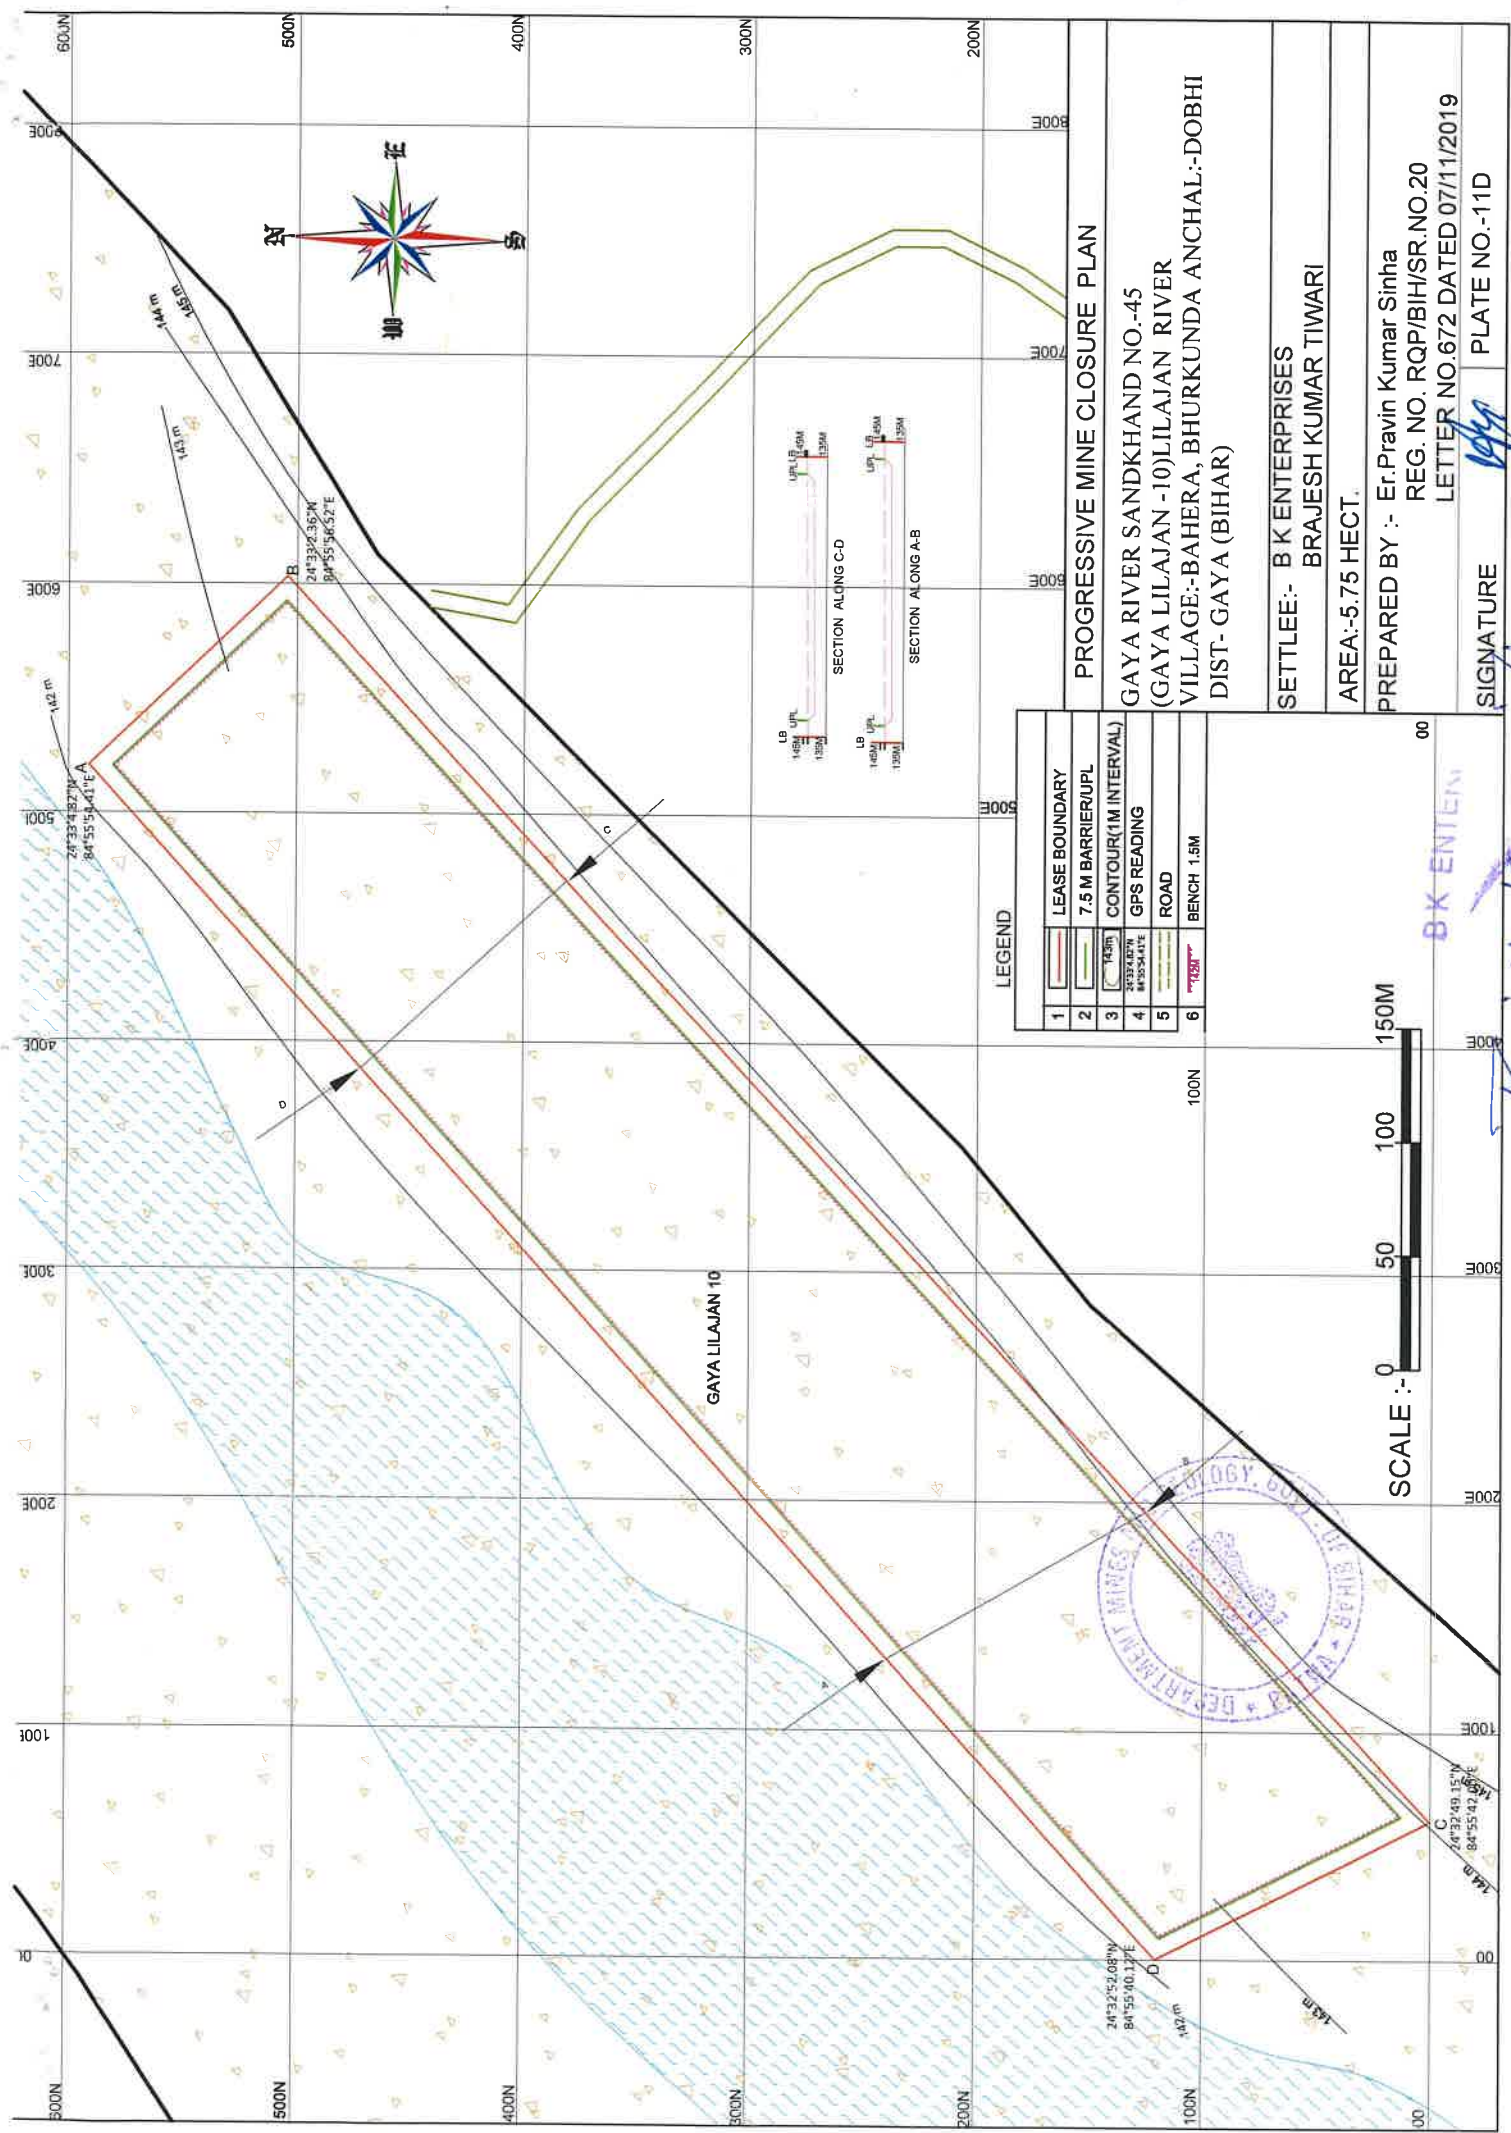

PROGRESSIVE MINE CLOSURE PLAN

GAYA RIVER SANDKHAND NO.-45
(GAYA LILAJAN -10)LILAJAN RIVER
VILLAGE:-BAHERA, BHURKUNDA ANCHAL:-DOBHI
DIST- GAYA (BIHAR)

SETTLEE:- B K ENTERPRISES
BRAJESH KUMAR TIWARI
AREA:-5.75 HECT.

PREPARED BY :- Er.Pravin Kumar Sinha
REG. NO. RQP/BIH/SR.NO.20
LETTER NO.672 DATED 07/11/2019

SIGNATURE *BK* PLATE NO.-11D


LEGEND	
1	LEASE BOUNDARY
2	7.5 M BARRIER/UPL
3	CONTOUR(1M INTERVAL)
4	GPS READING
5	ROAD
6	BENCH 1.5M

SCALE :- 0 50 100 150M



BK ENTEN

Brajesh Kumar Sinha

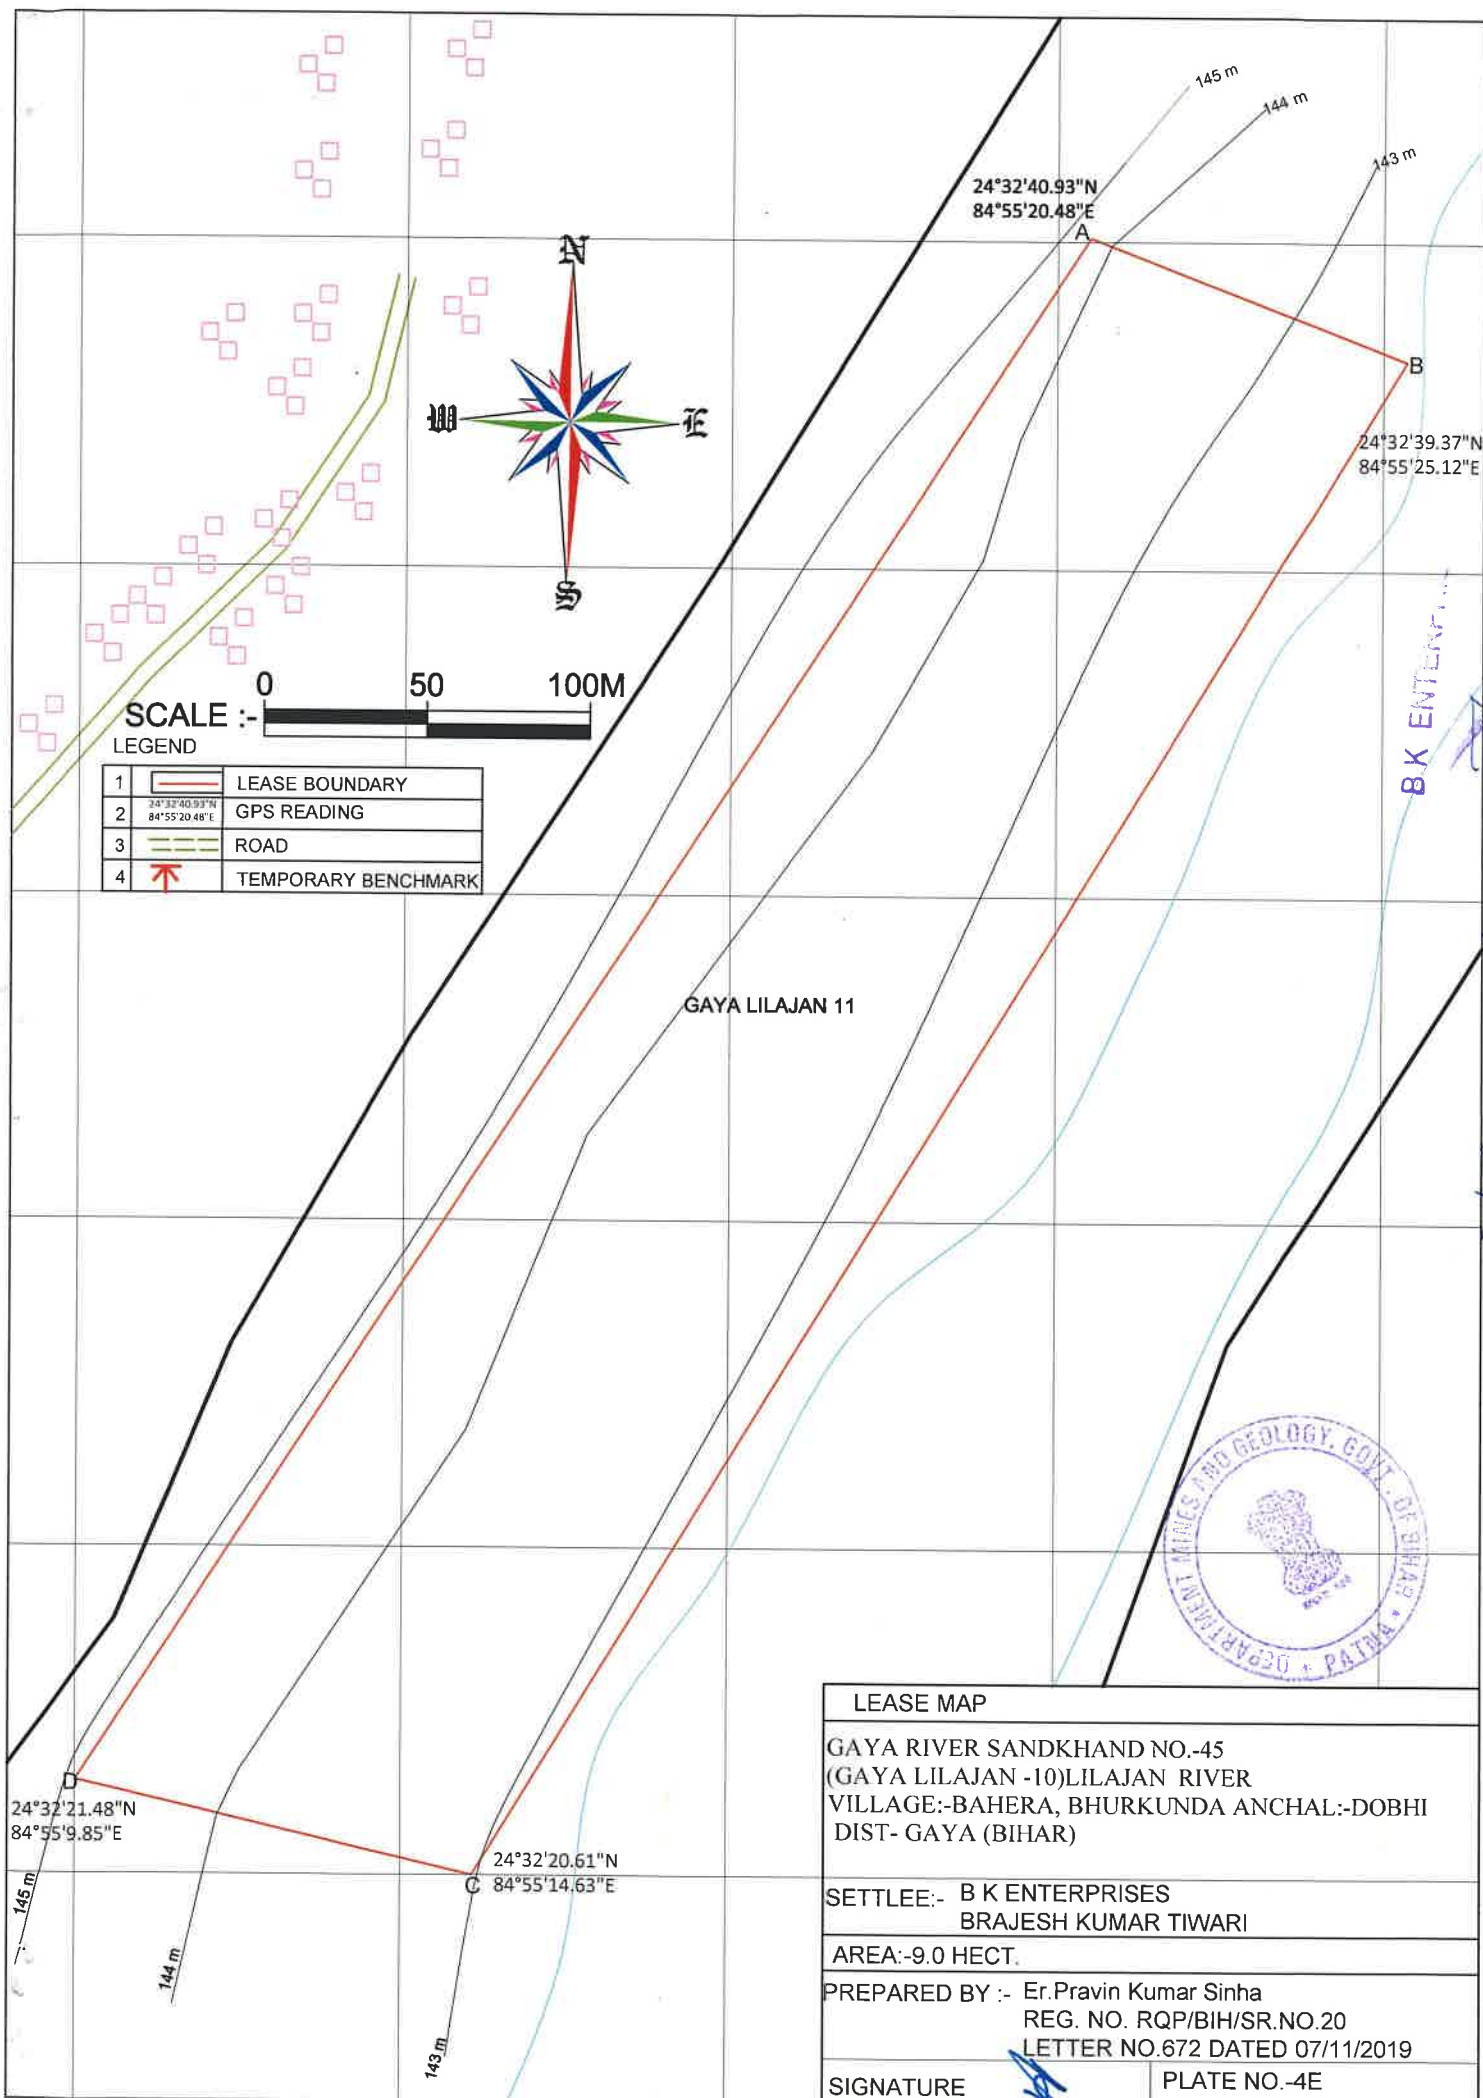

LEASE MAP

GAYA RIVER SANDKHAND NO.-45
(GAYA LILAJAN -10)LILAJAN RIVER
VILLAGE:-BAHERA, BHURKUNDA ANCHAL:-DOBHI
DIST- GAYA (BIHAR)


SETTLEE:- B K ENTERPRISES
BRAJESH KUMAR TIWARI

AREA:-9.0 HECT.


PREPARED BY :- Er.Pravin Kumar Sinha
REG. NO. RQP/BIH/SR.NO.20
LETTER NO.672 DATED 07/11/2019

SIGNATURE


PLATE NO.-4E

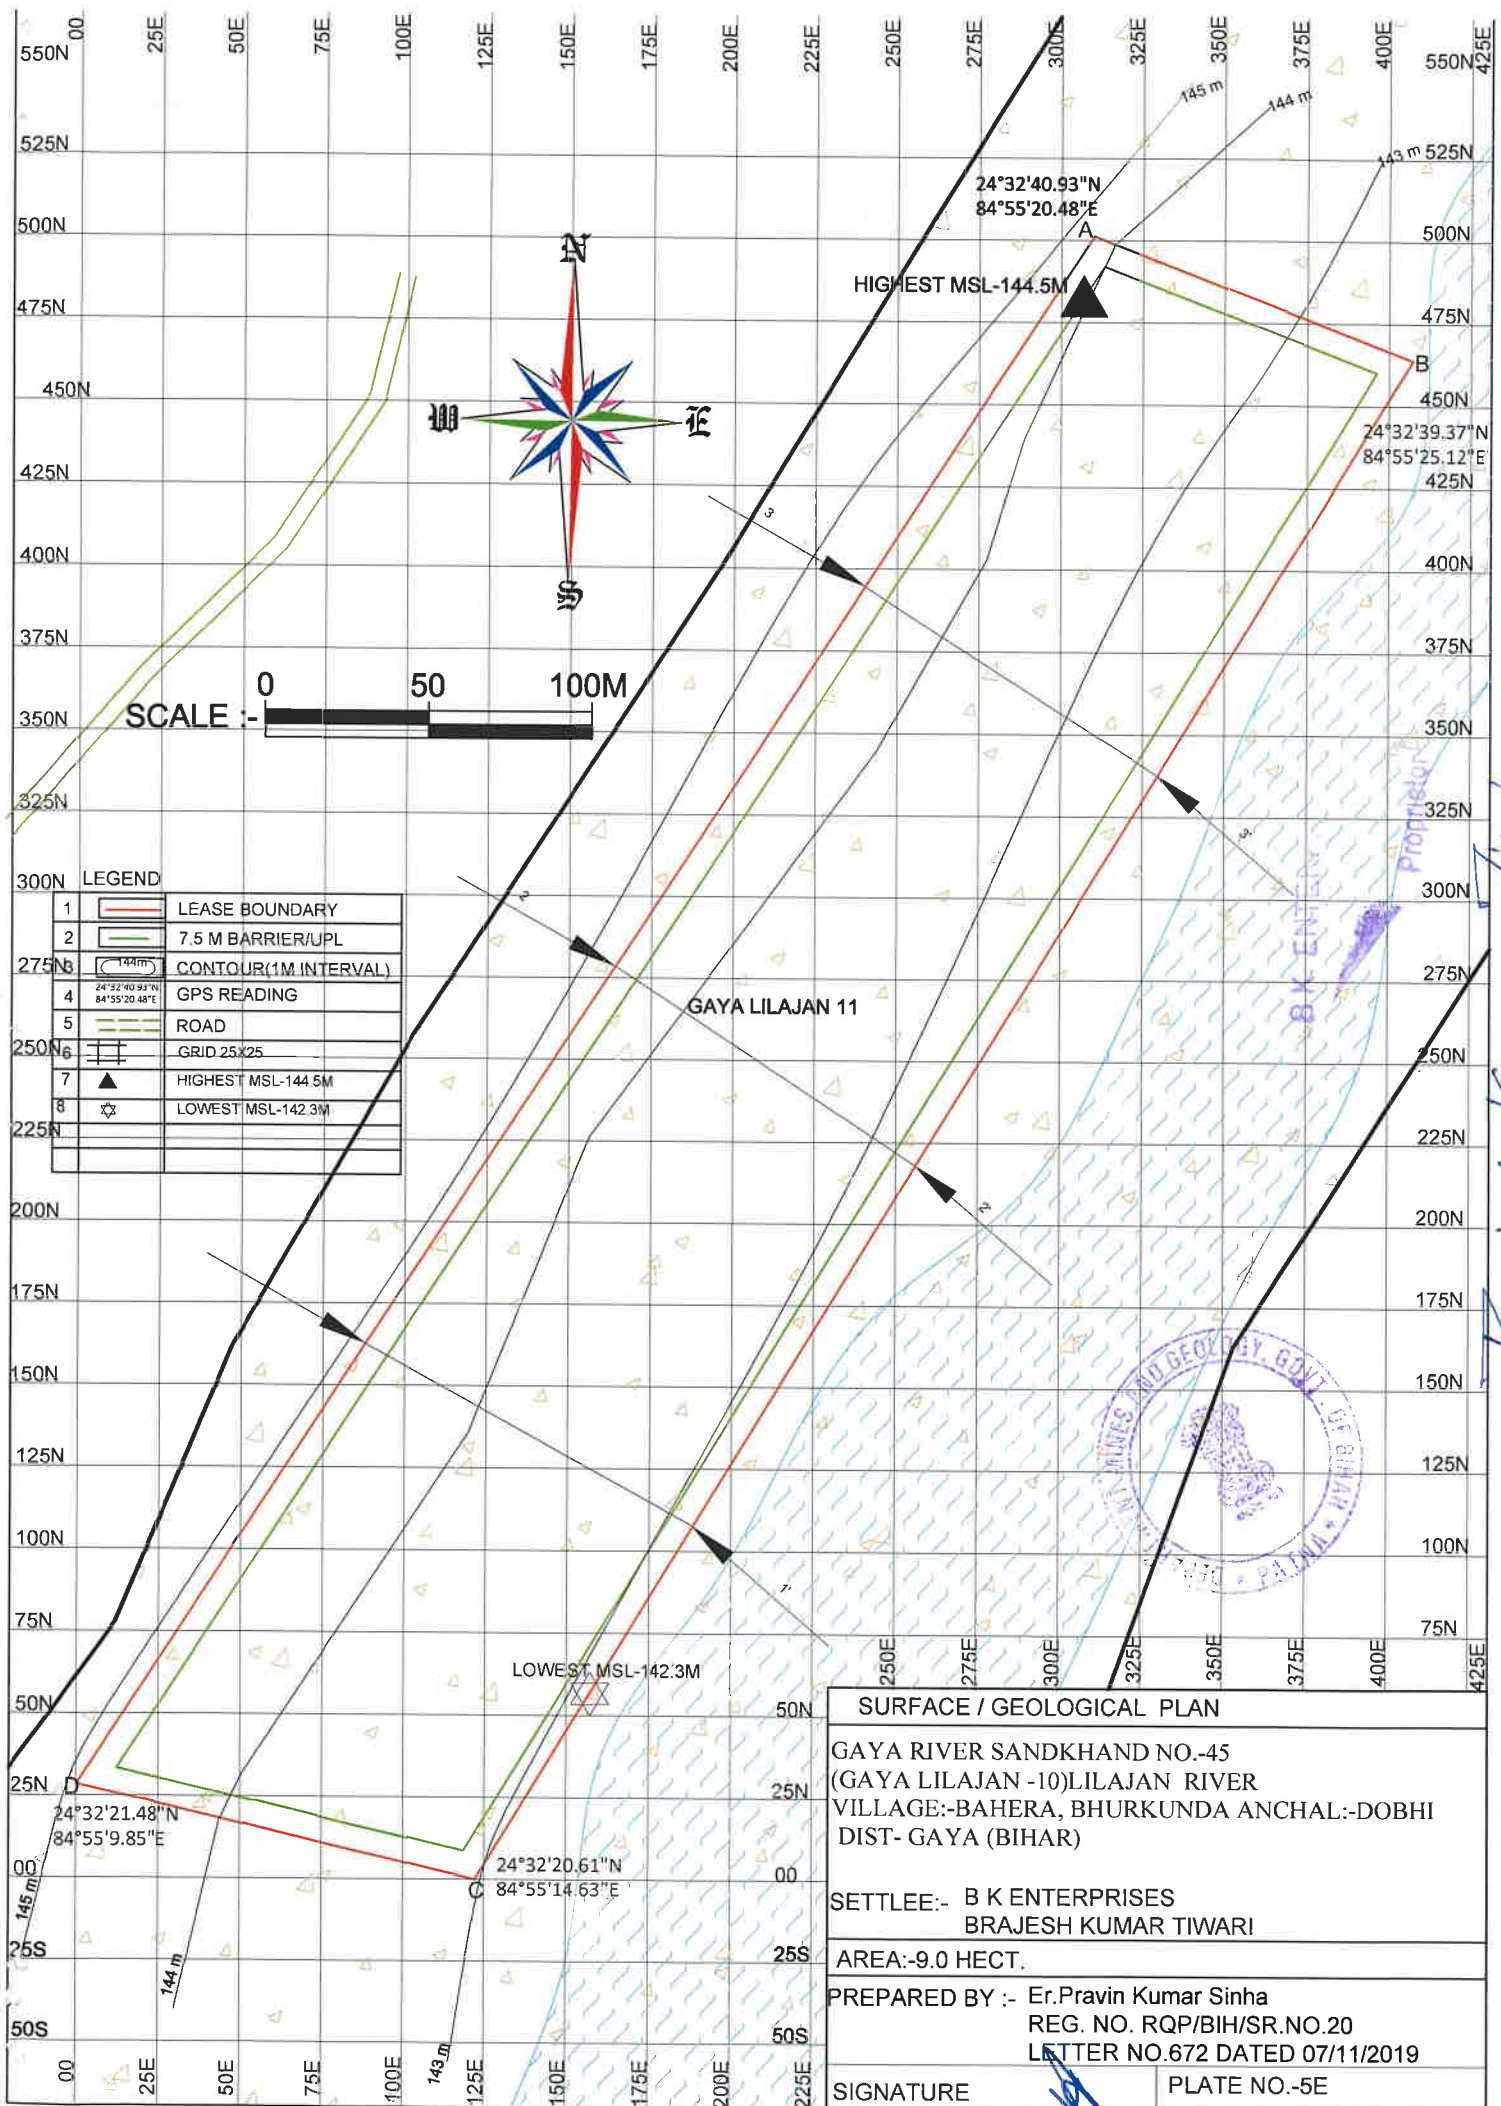


Pravish Kumar Sinha

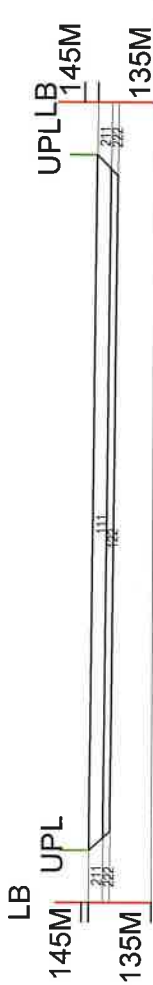

SECTION ALONG 1-1'

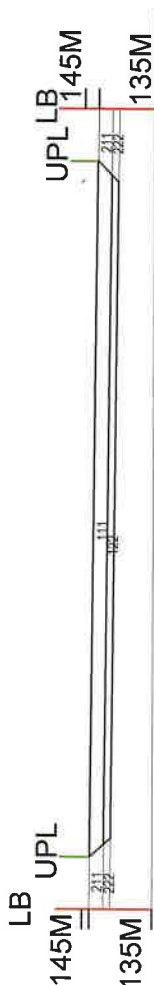

SECTION ALONG 2-2'

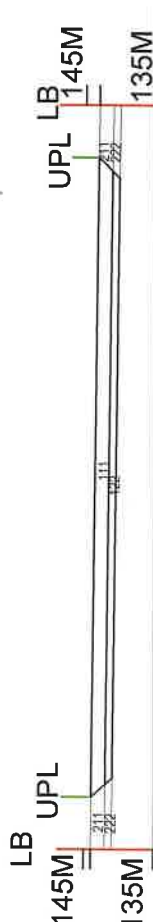

SECTION ALONG 3-3'


1	LEASE BOUNDARY(LB)
2	7.5 M BARRIER/UPL
3	ROAD
4	PROVED RESERVE(111)
5	PROBABLE RESERVE(122)
6	FEASIBILITY RESOURCE (211)
7	PRE FEASIBILITY RESOURCE (222)




GEOLOGICAL SECTIONS	
GAYA RIVER SANDKHAND NO.-45 (GAYA LILAJAN -10)LILAJAN RIVER VILLAGE:-BAHERA, BHURKUNDA ANCHAL:-DOBHI DIST- GAYA (BIHAR)	
SETTLEE:- B K ENTERPRISES BRAJESH KUMAR TIWARI	
AREA:-9.0 HECT.	
PREPARED BY :- Er.Pravin Kumar Sinha REG. NO. RQP/BIH/SR.NO.20 LETTER NO.672 DATED 07/11/2019	
SIGNATURE	PLATE NO.-6E

B K ENTERPRISES

Pravin Kumar Sinha
Proprietor

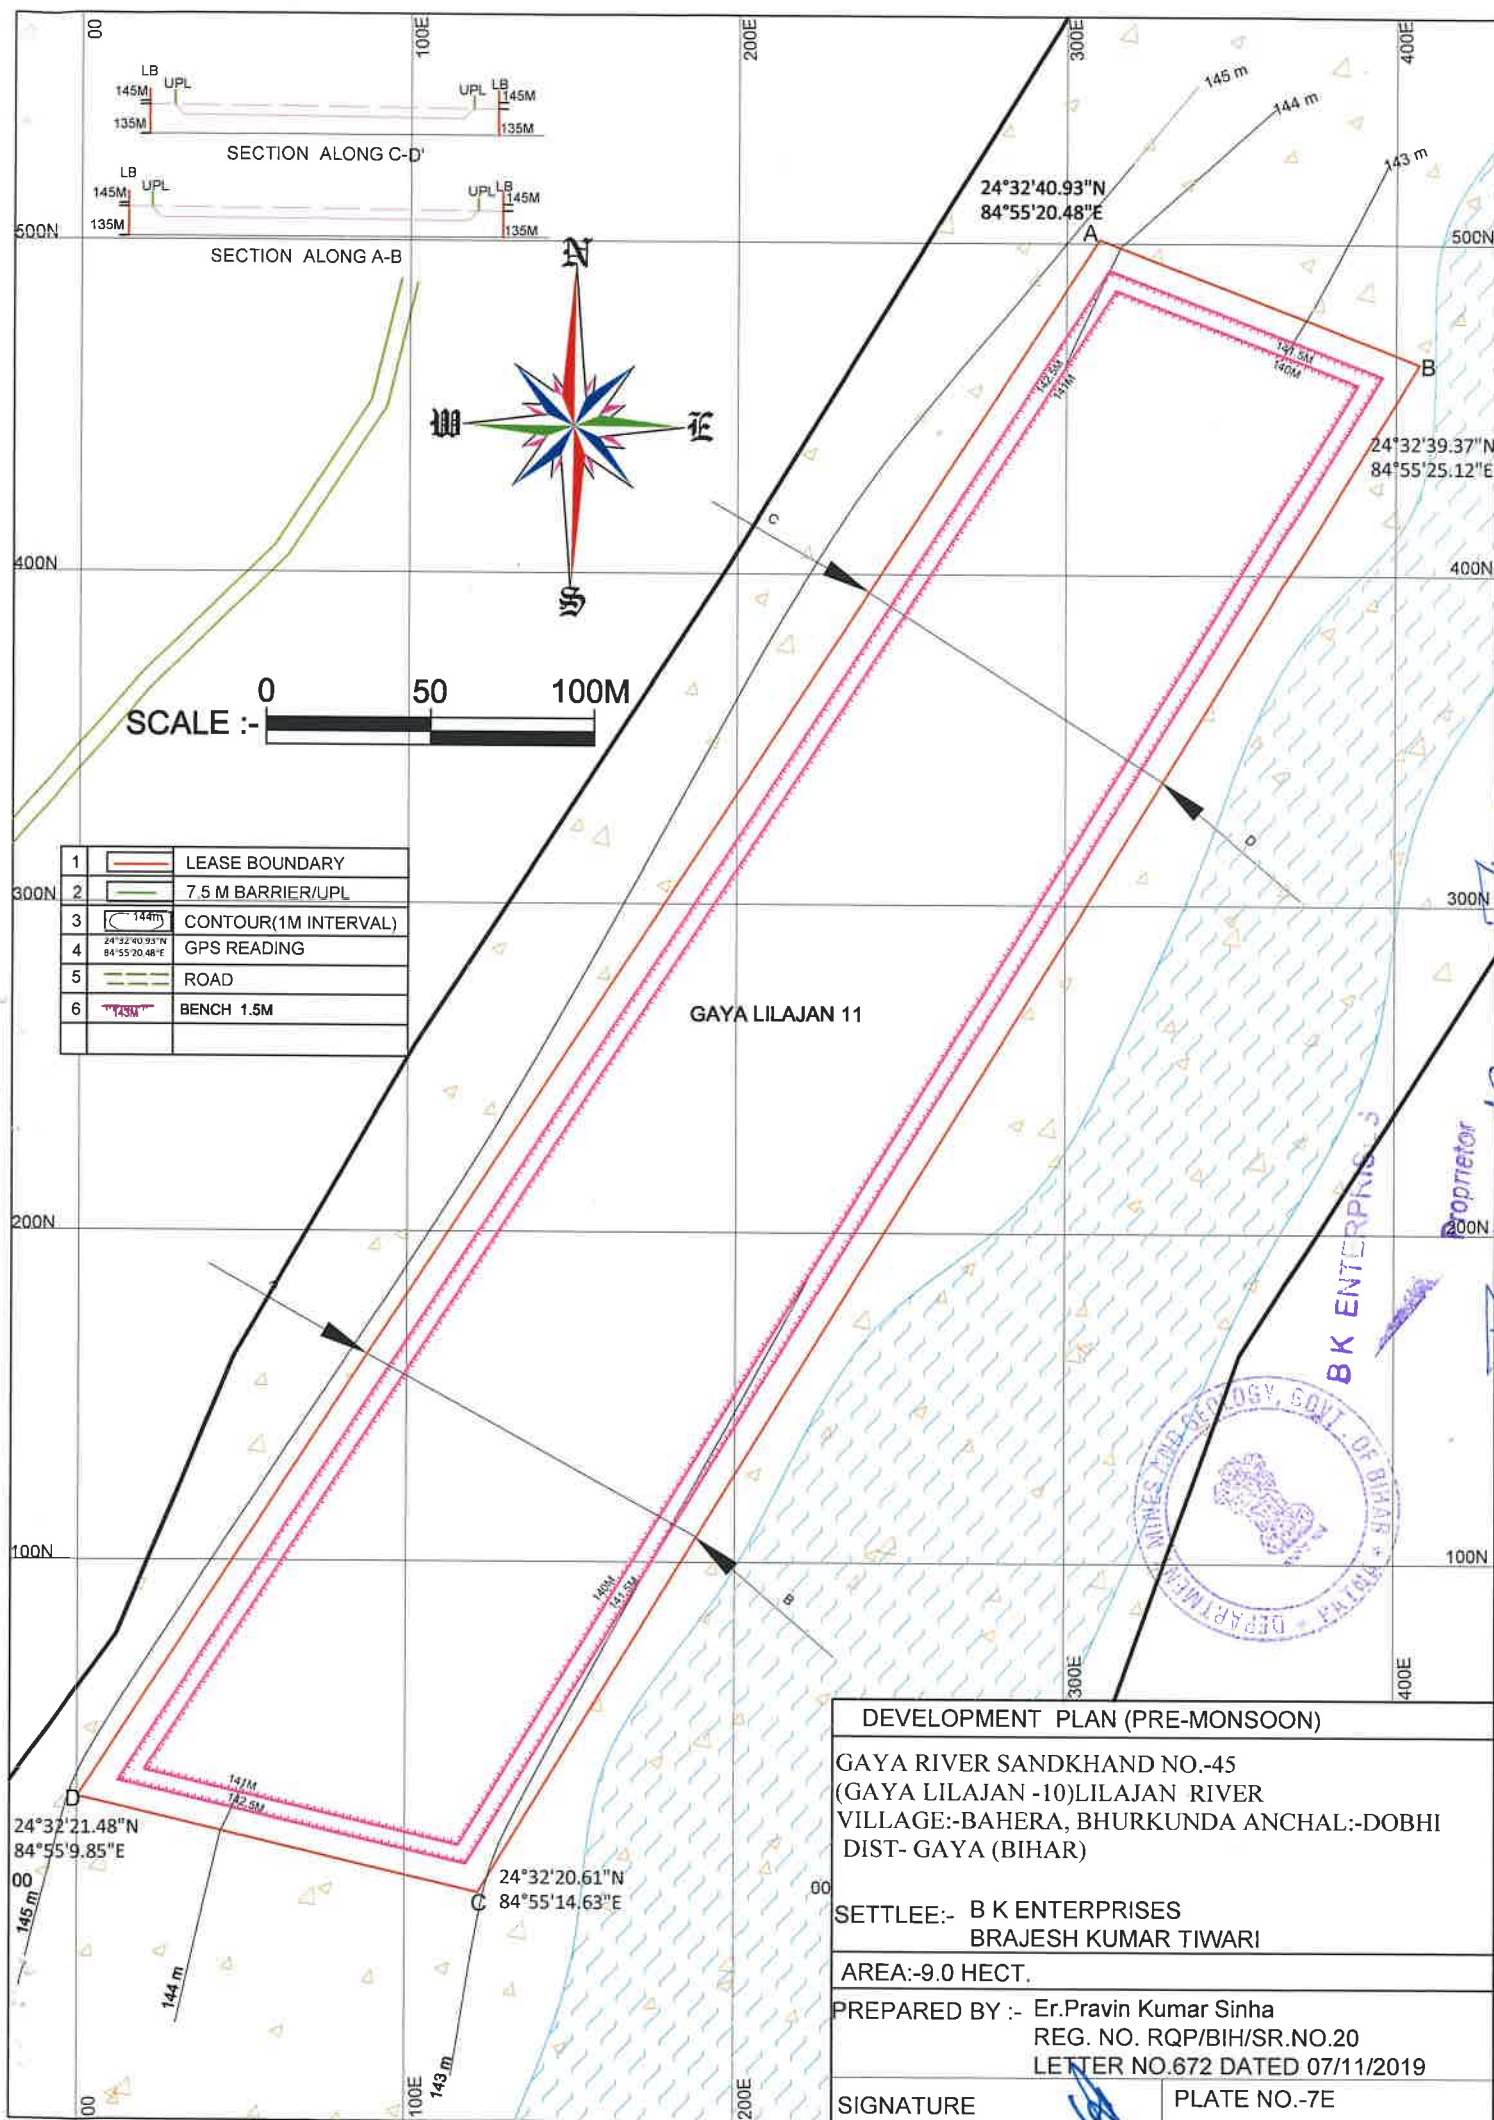

DEVELOPMENT PLAN (PRE-MONSOON)	
GAYA RIVER SANDKHAND NO.-45 (GAYA LILAJAN -10)LILAJAN RIVER VILLAGE:-BAHERA, BHURKUNDA ANCHAL:-DOBHI DIST- GAYA (BIHAR)	
SETTLEE:- B K ENTERPRISES BRAJESH KUMAR TIWARI	
AREA:-9.0 HECT.	
PREPARED BY :- Er.Pravin Kumar Sinha REG. NO. RQP/BIH/SR.NO.20 LETTER NO.672 DATED 07/11/2019	
SIGNATURE	PLATE NO.-7E

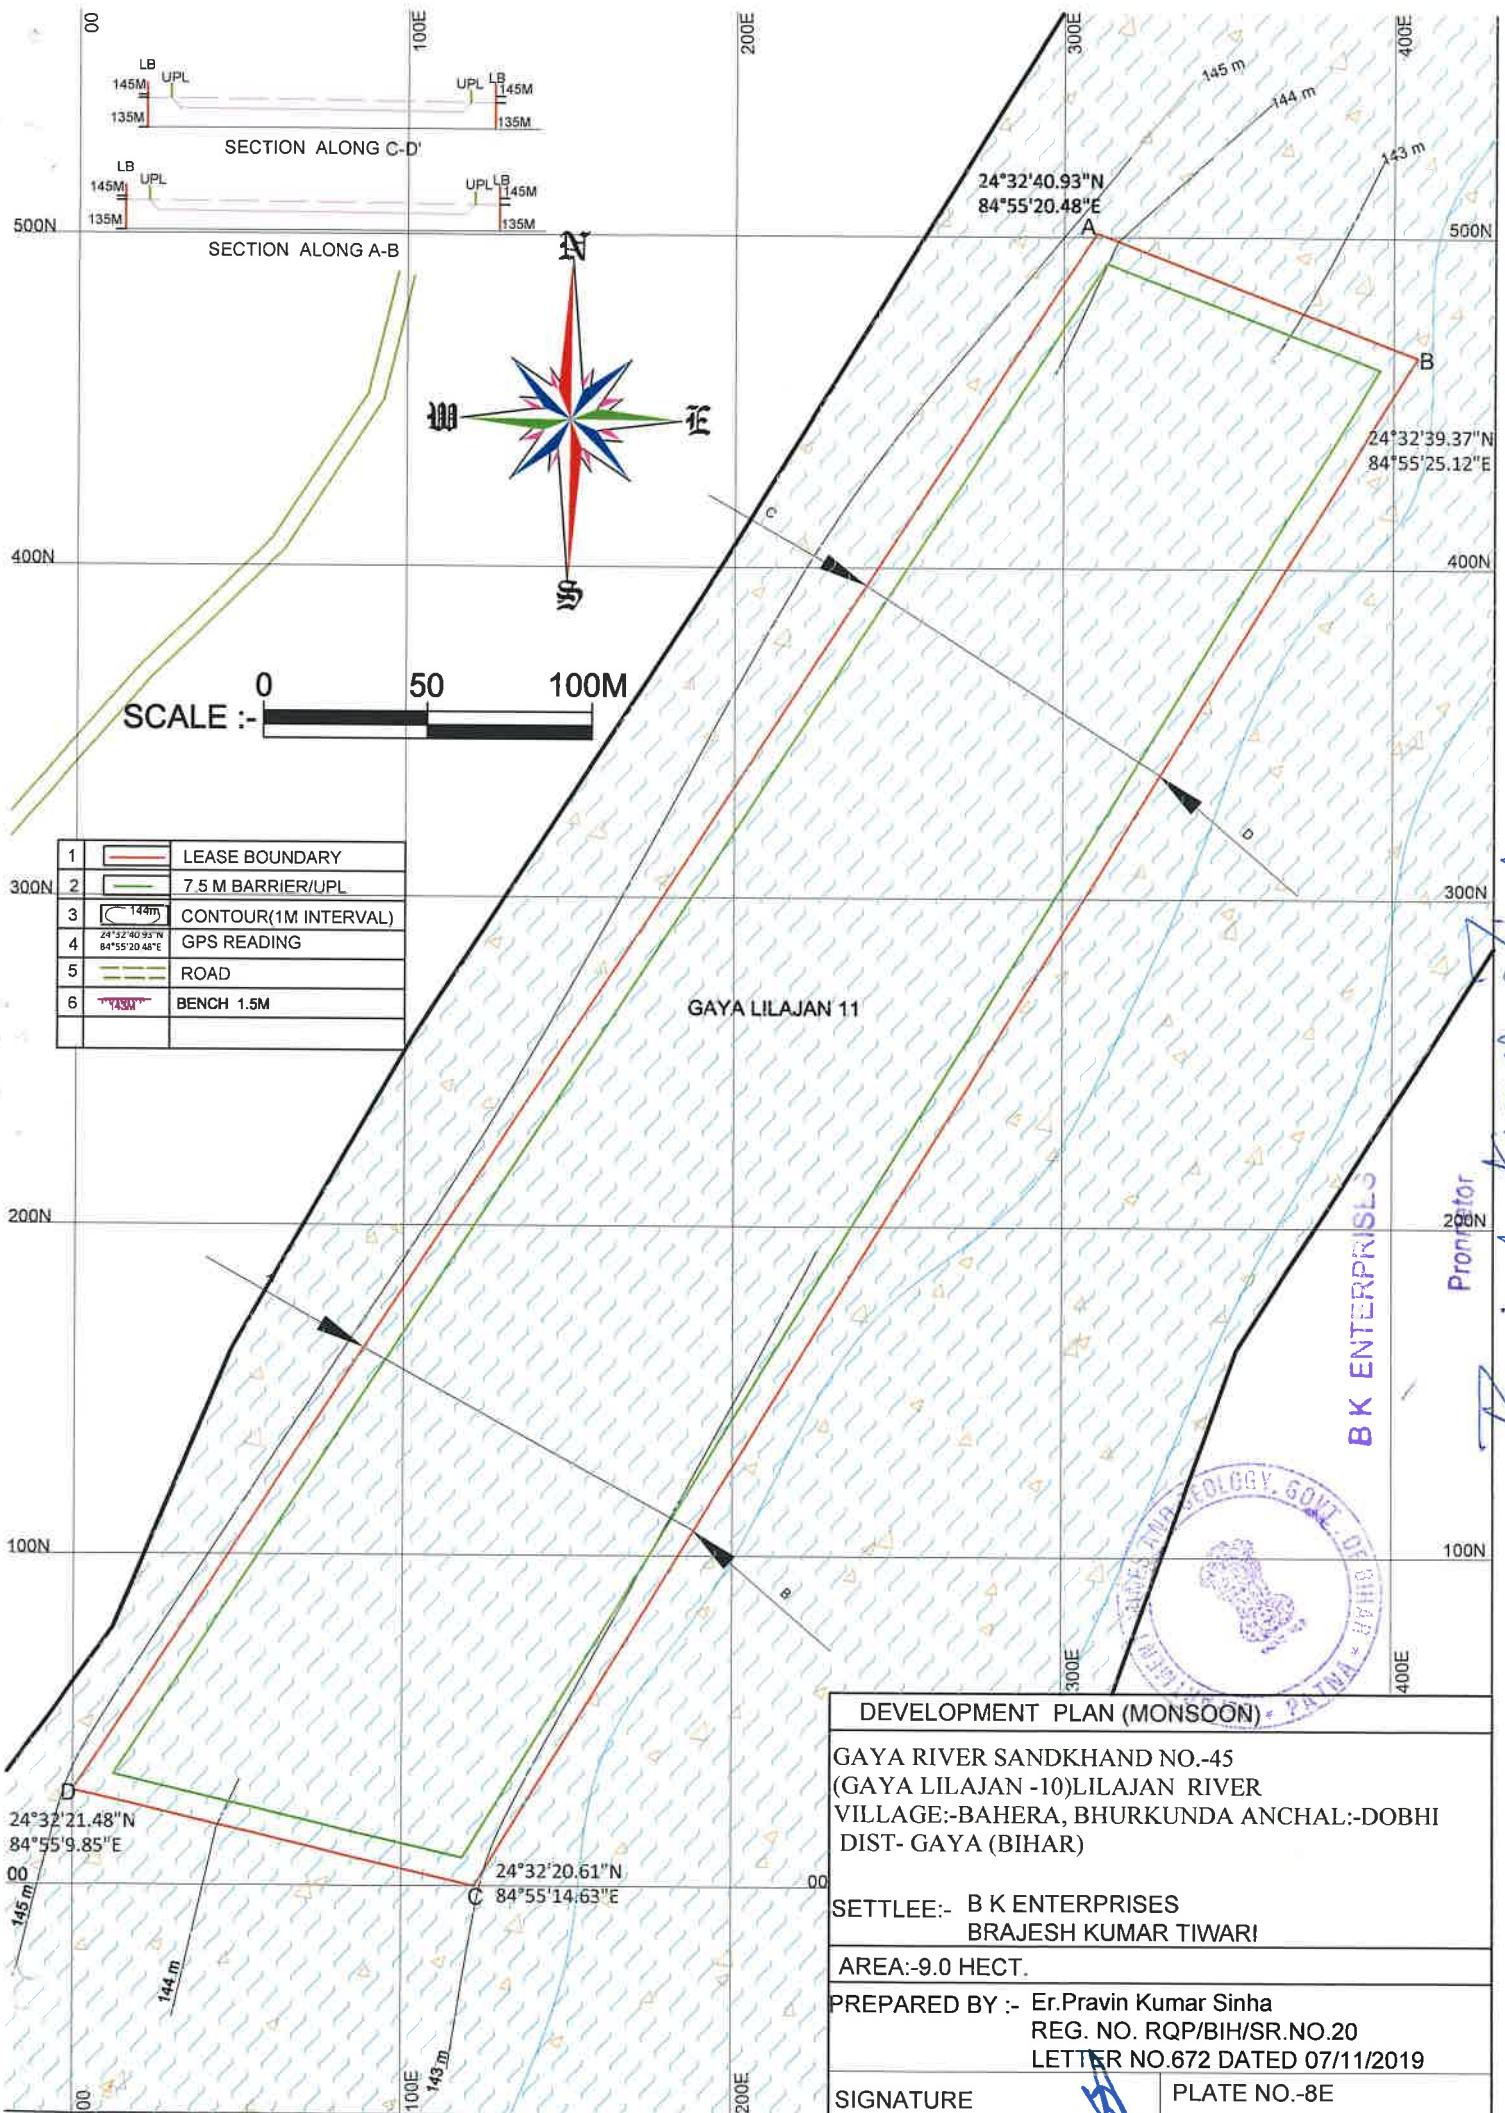

DEVELOPMENT PLAN (MONSOON)

GAYA RIVER SANDKHAND NO.-45
(GAYA LILAJAN -10)LILAJAN RIVER
VILLAGE:-BAHERA, BHURKUNDA ANCHAL:-DOBHI
DIST- GAYA (BIHAR)

SETTLEE:- B K ENTERPRISES
BRAJESH KUMAR TIWARI

AREA:-9.0 HECT.

PREPARED BY :- Er.Pravin Kumar Sinha
REG. NO. RQP/BIH/SR.NO.20
LETTER NO.672 DATED 07/11/2019

SIGNATURE


PLATE NO.-8E


BK ENTERPRISES

Promotor

Brajesh Kumar Sinha



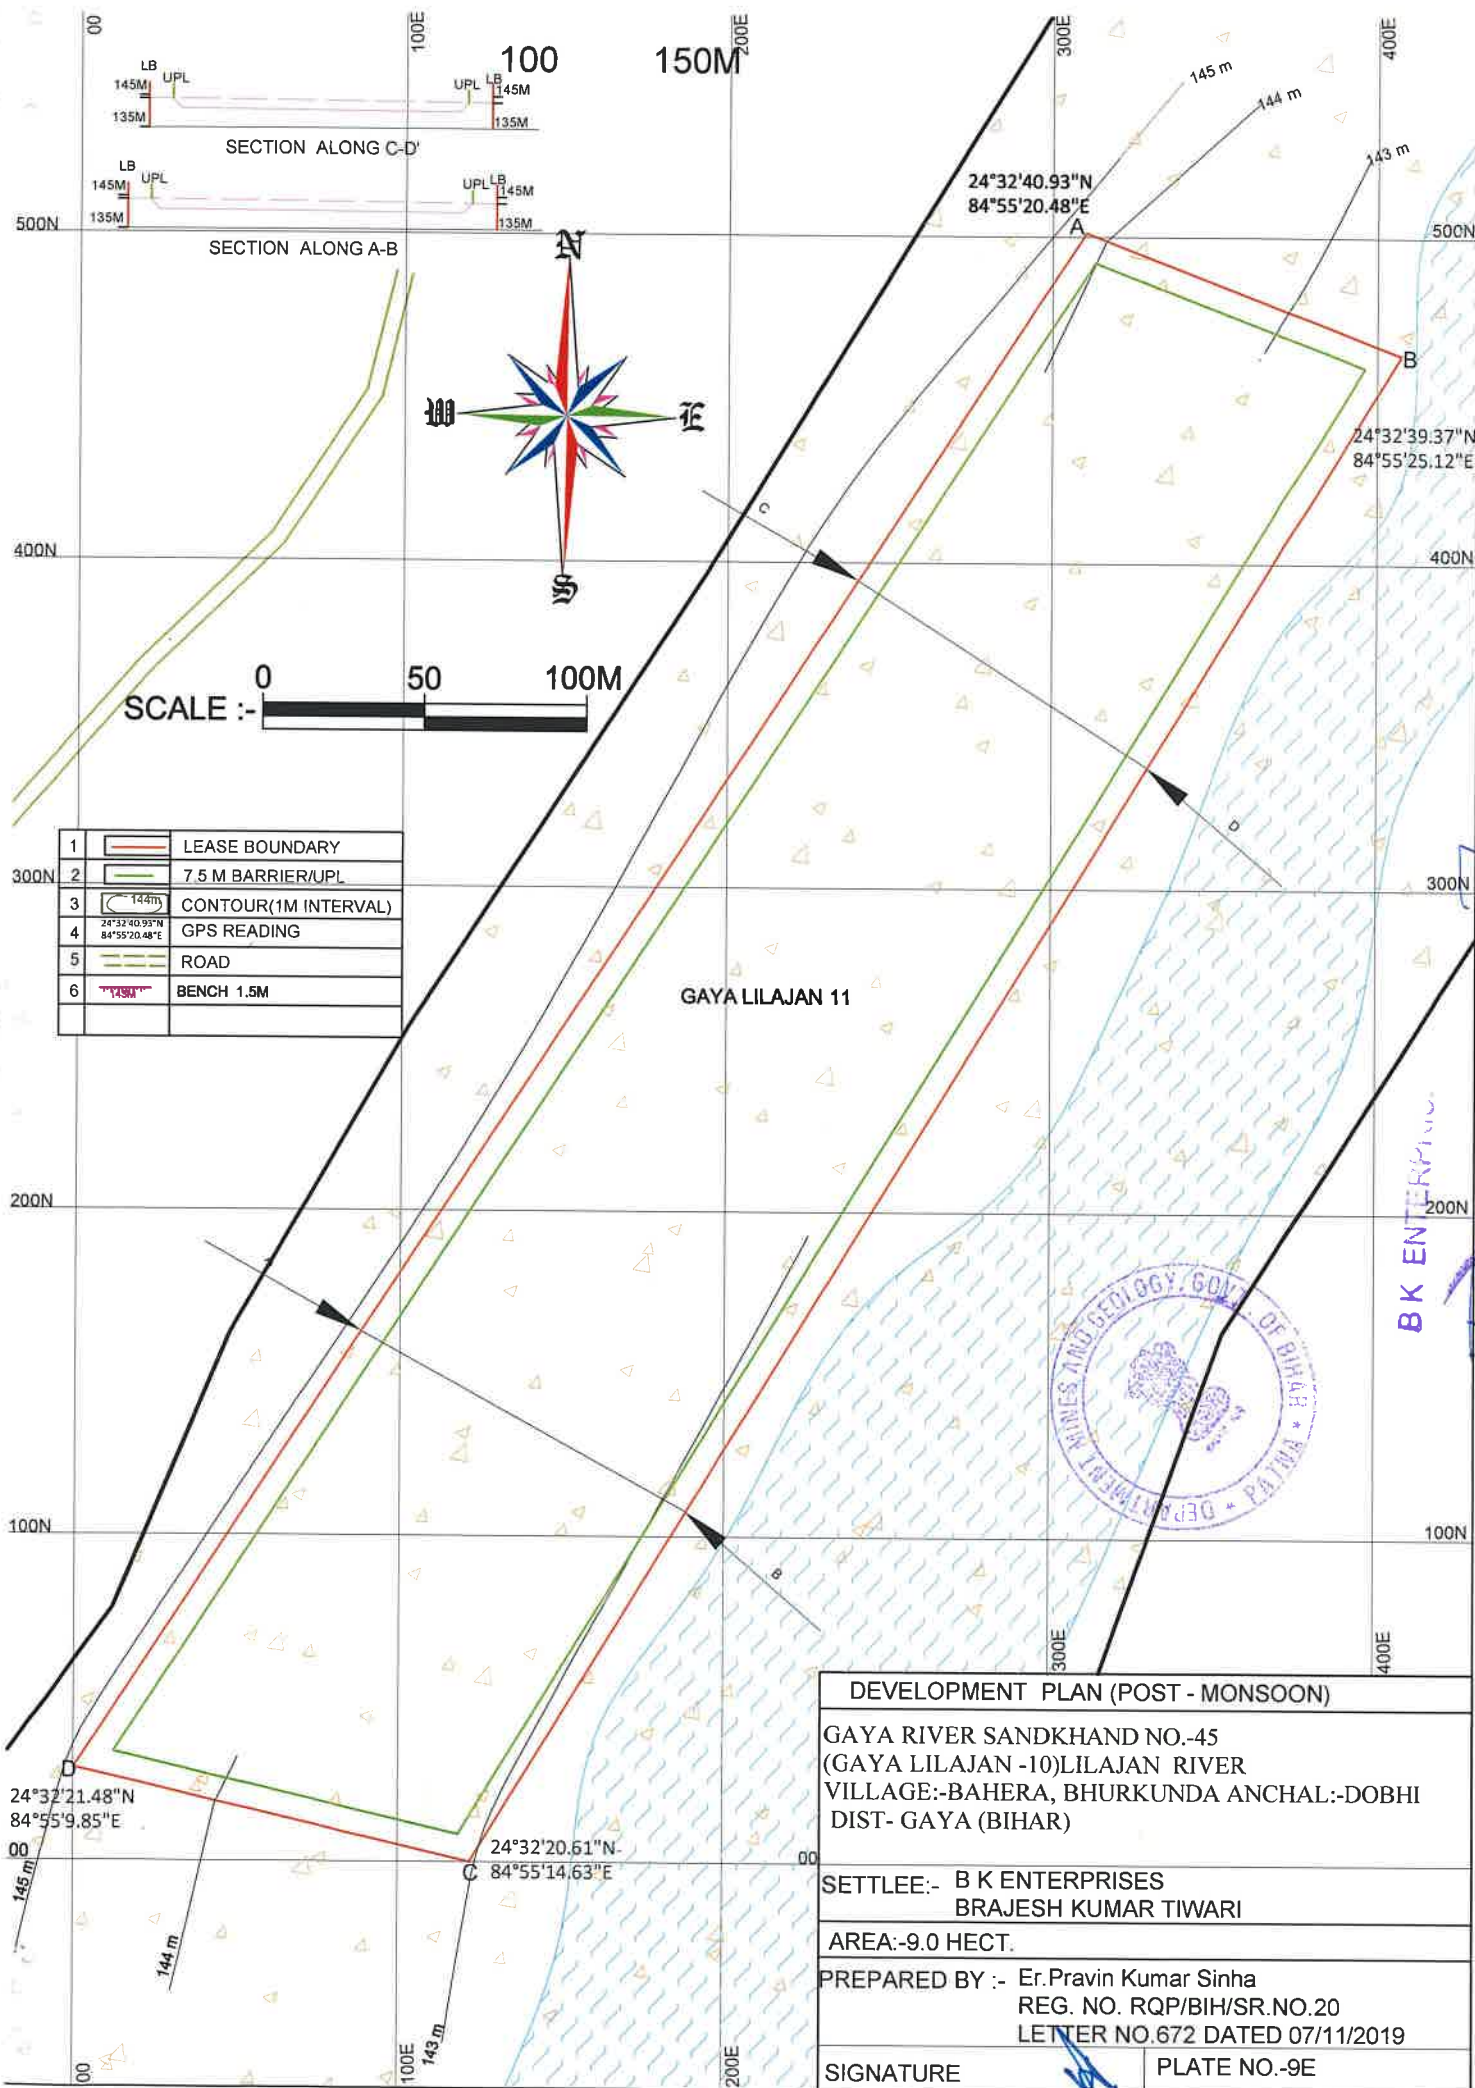

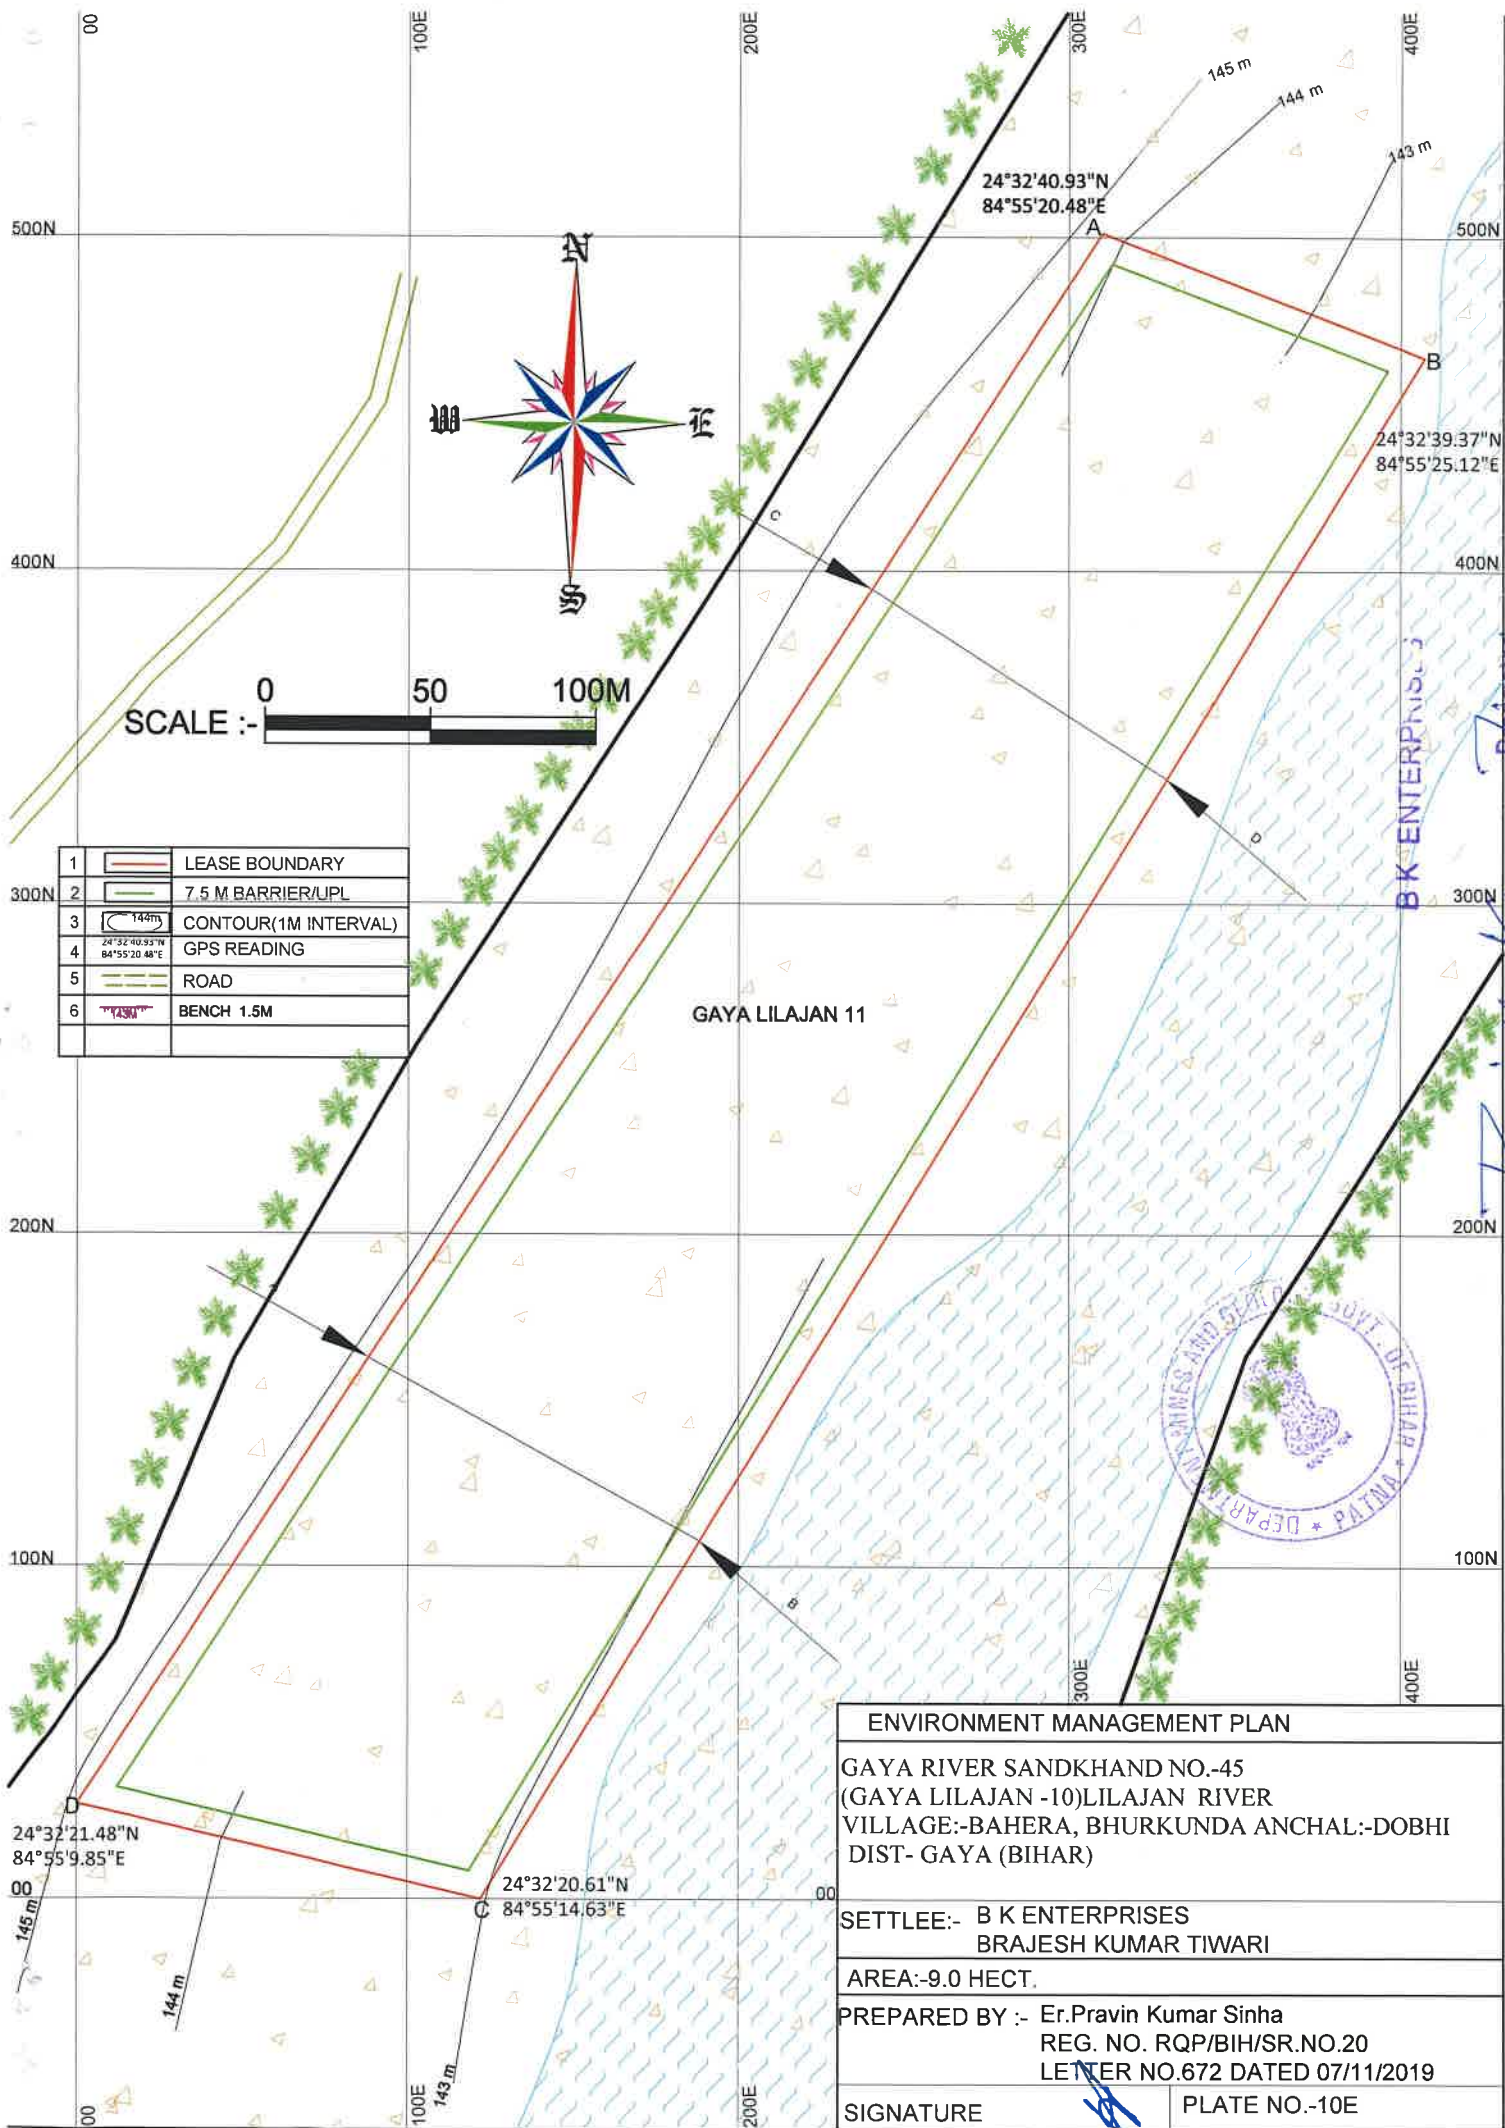

ENVIRONMENT MANAGEMENT PLAN

GAYA RIVER SANDKHAND NO.-45
(GAYA LILAJAN -10)LILAJAN RIVER
VILLAGE:-BAHERA, BHURKUNDA ANCHAL:-DOBHI
DIST- GAYA (BIHAR)

SETTLEE:- B K ENTERPRISES
BRAJESH KUMAR TIWARI

AREA:-9.0 HECT.

PREPARED BY :- Er.Pravin Kumar Sinha
REG. NO. RQP/BIH/SR.NO.20
LETTER NO.672 DATED 07/11/2019

SIGNATURE

PLATE NO.-10E

