



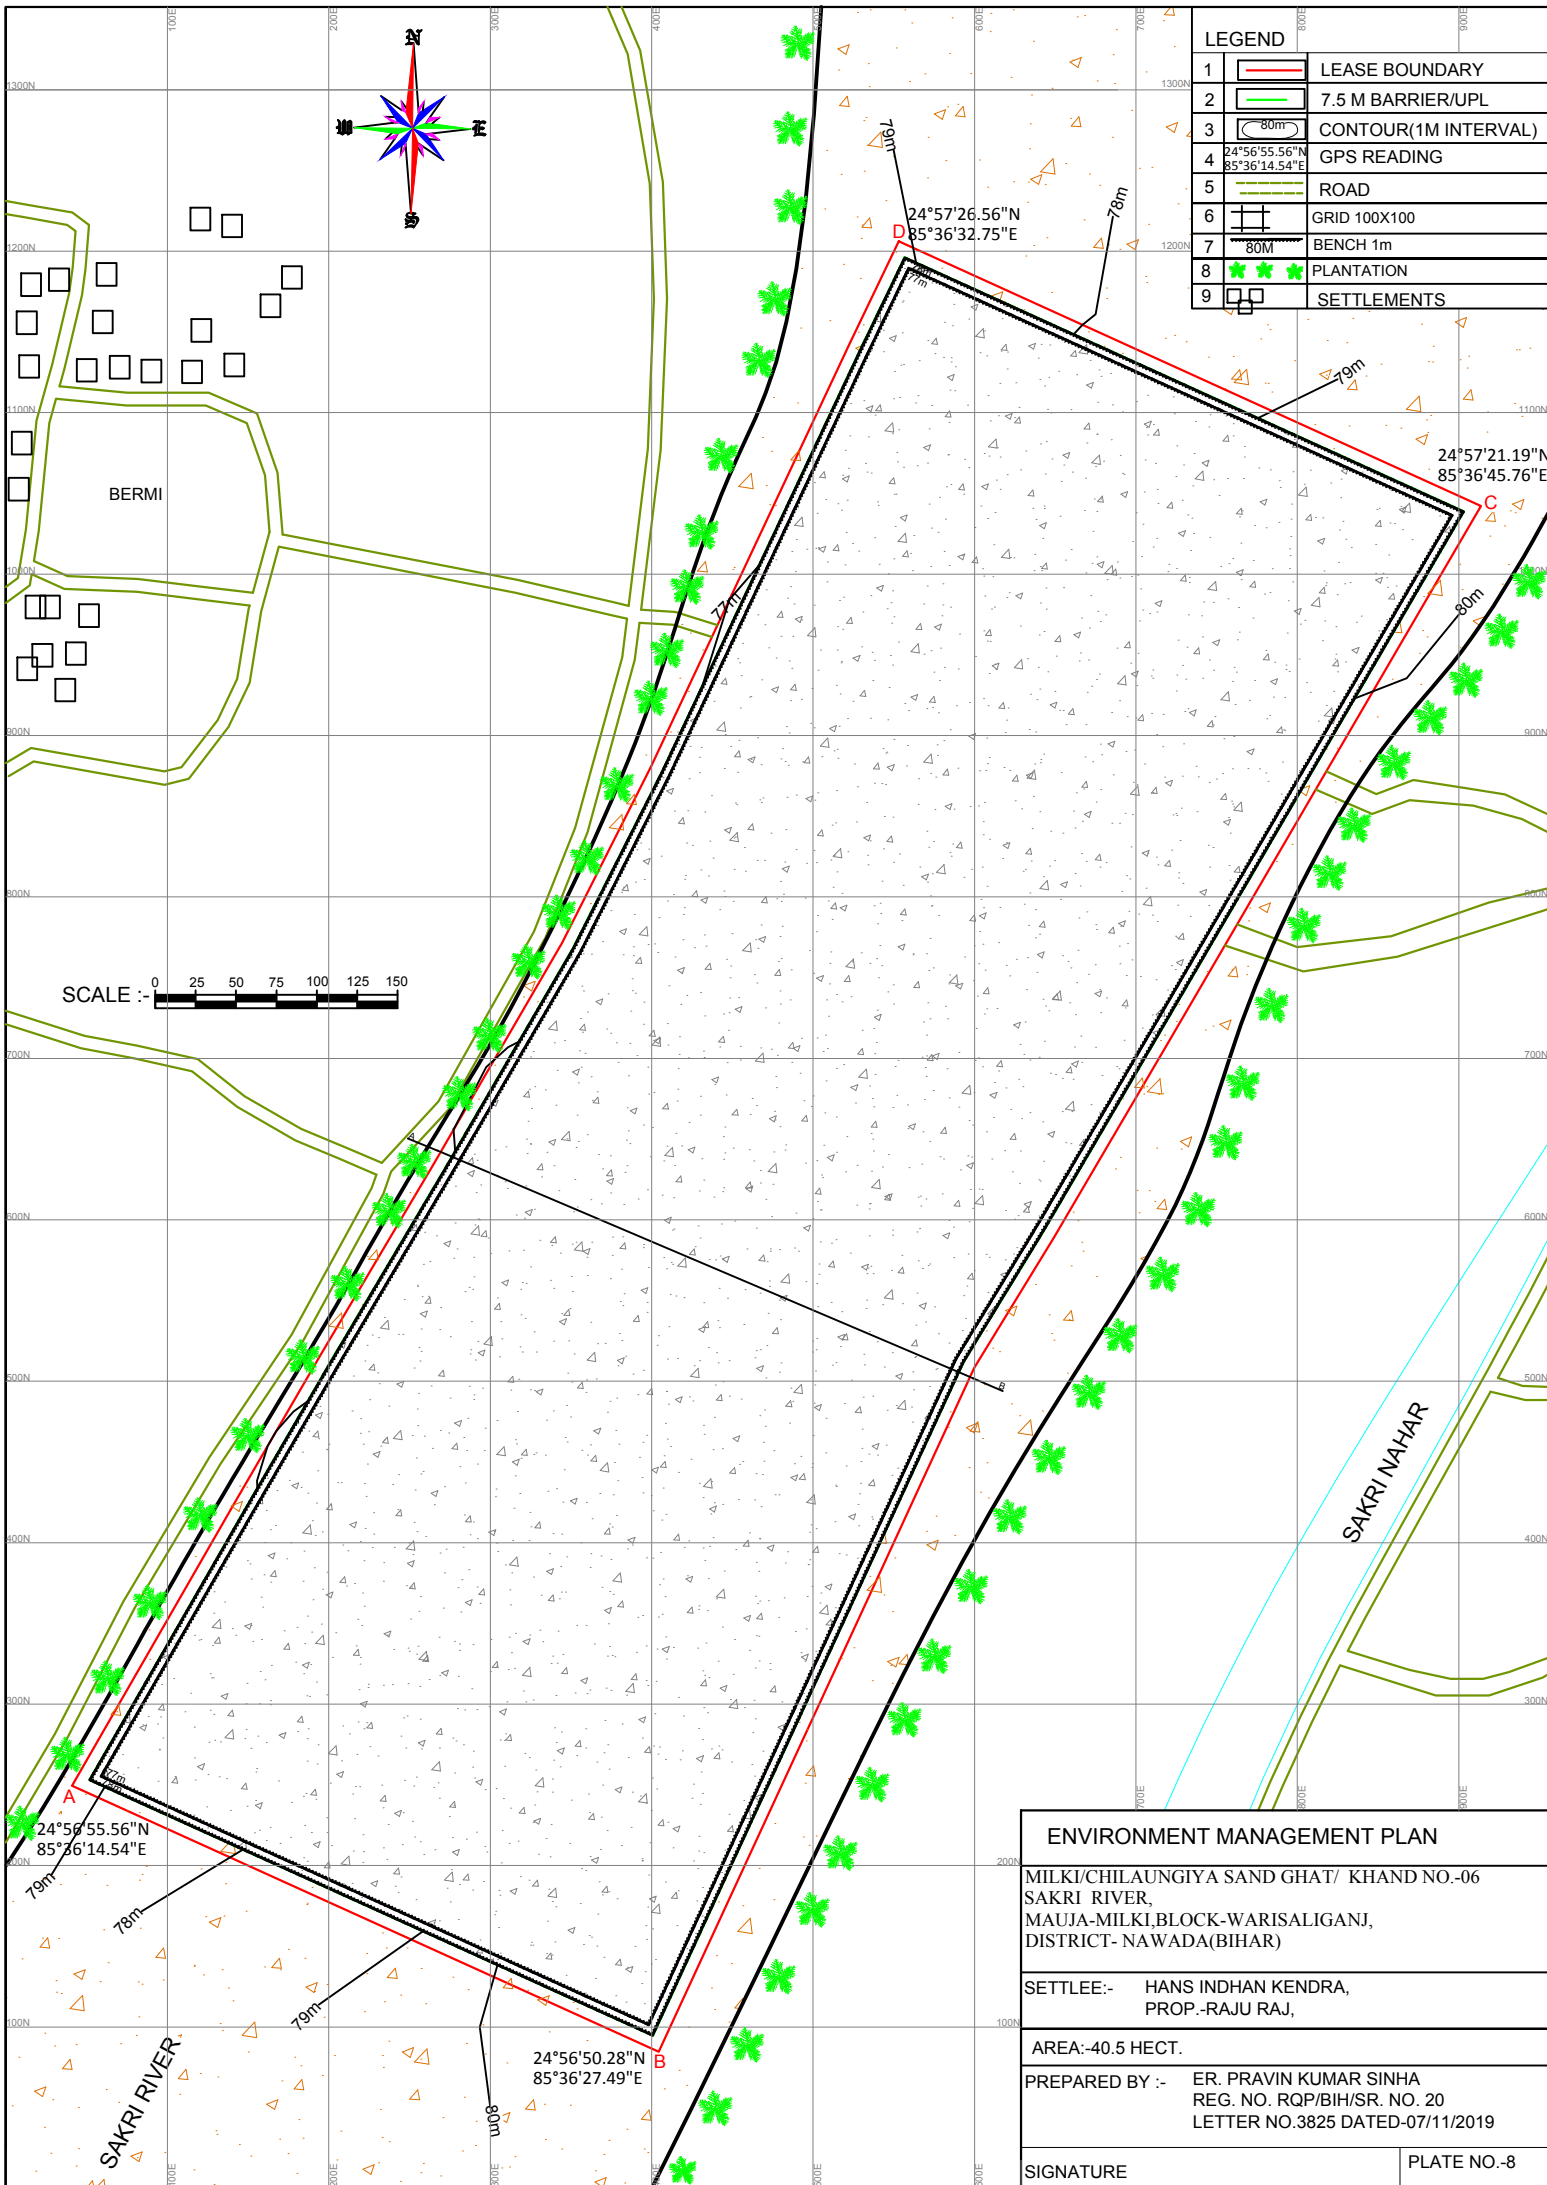

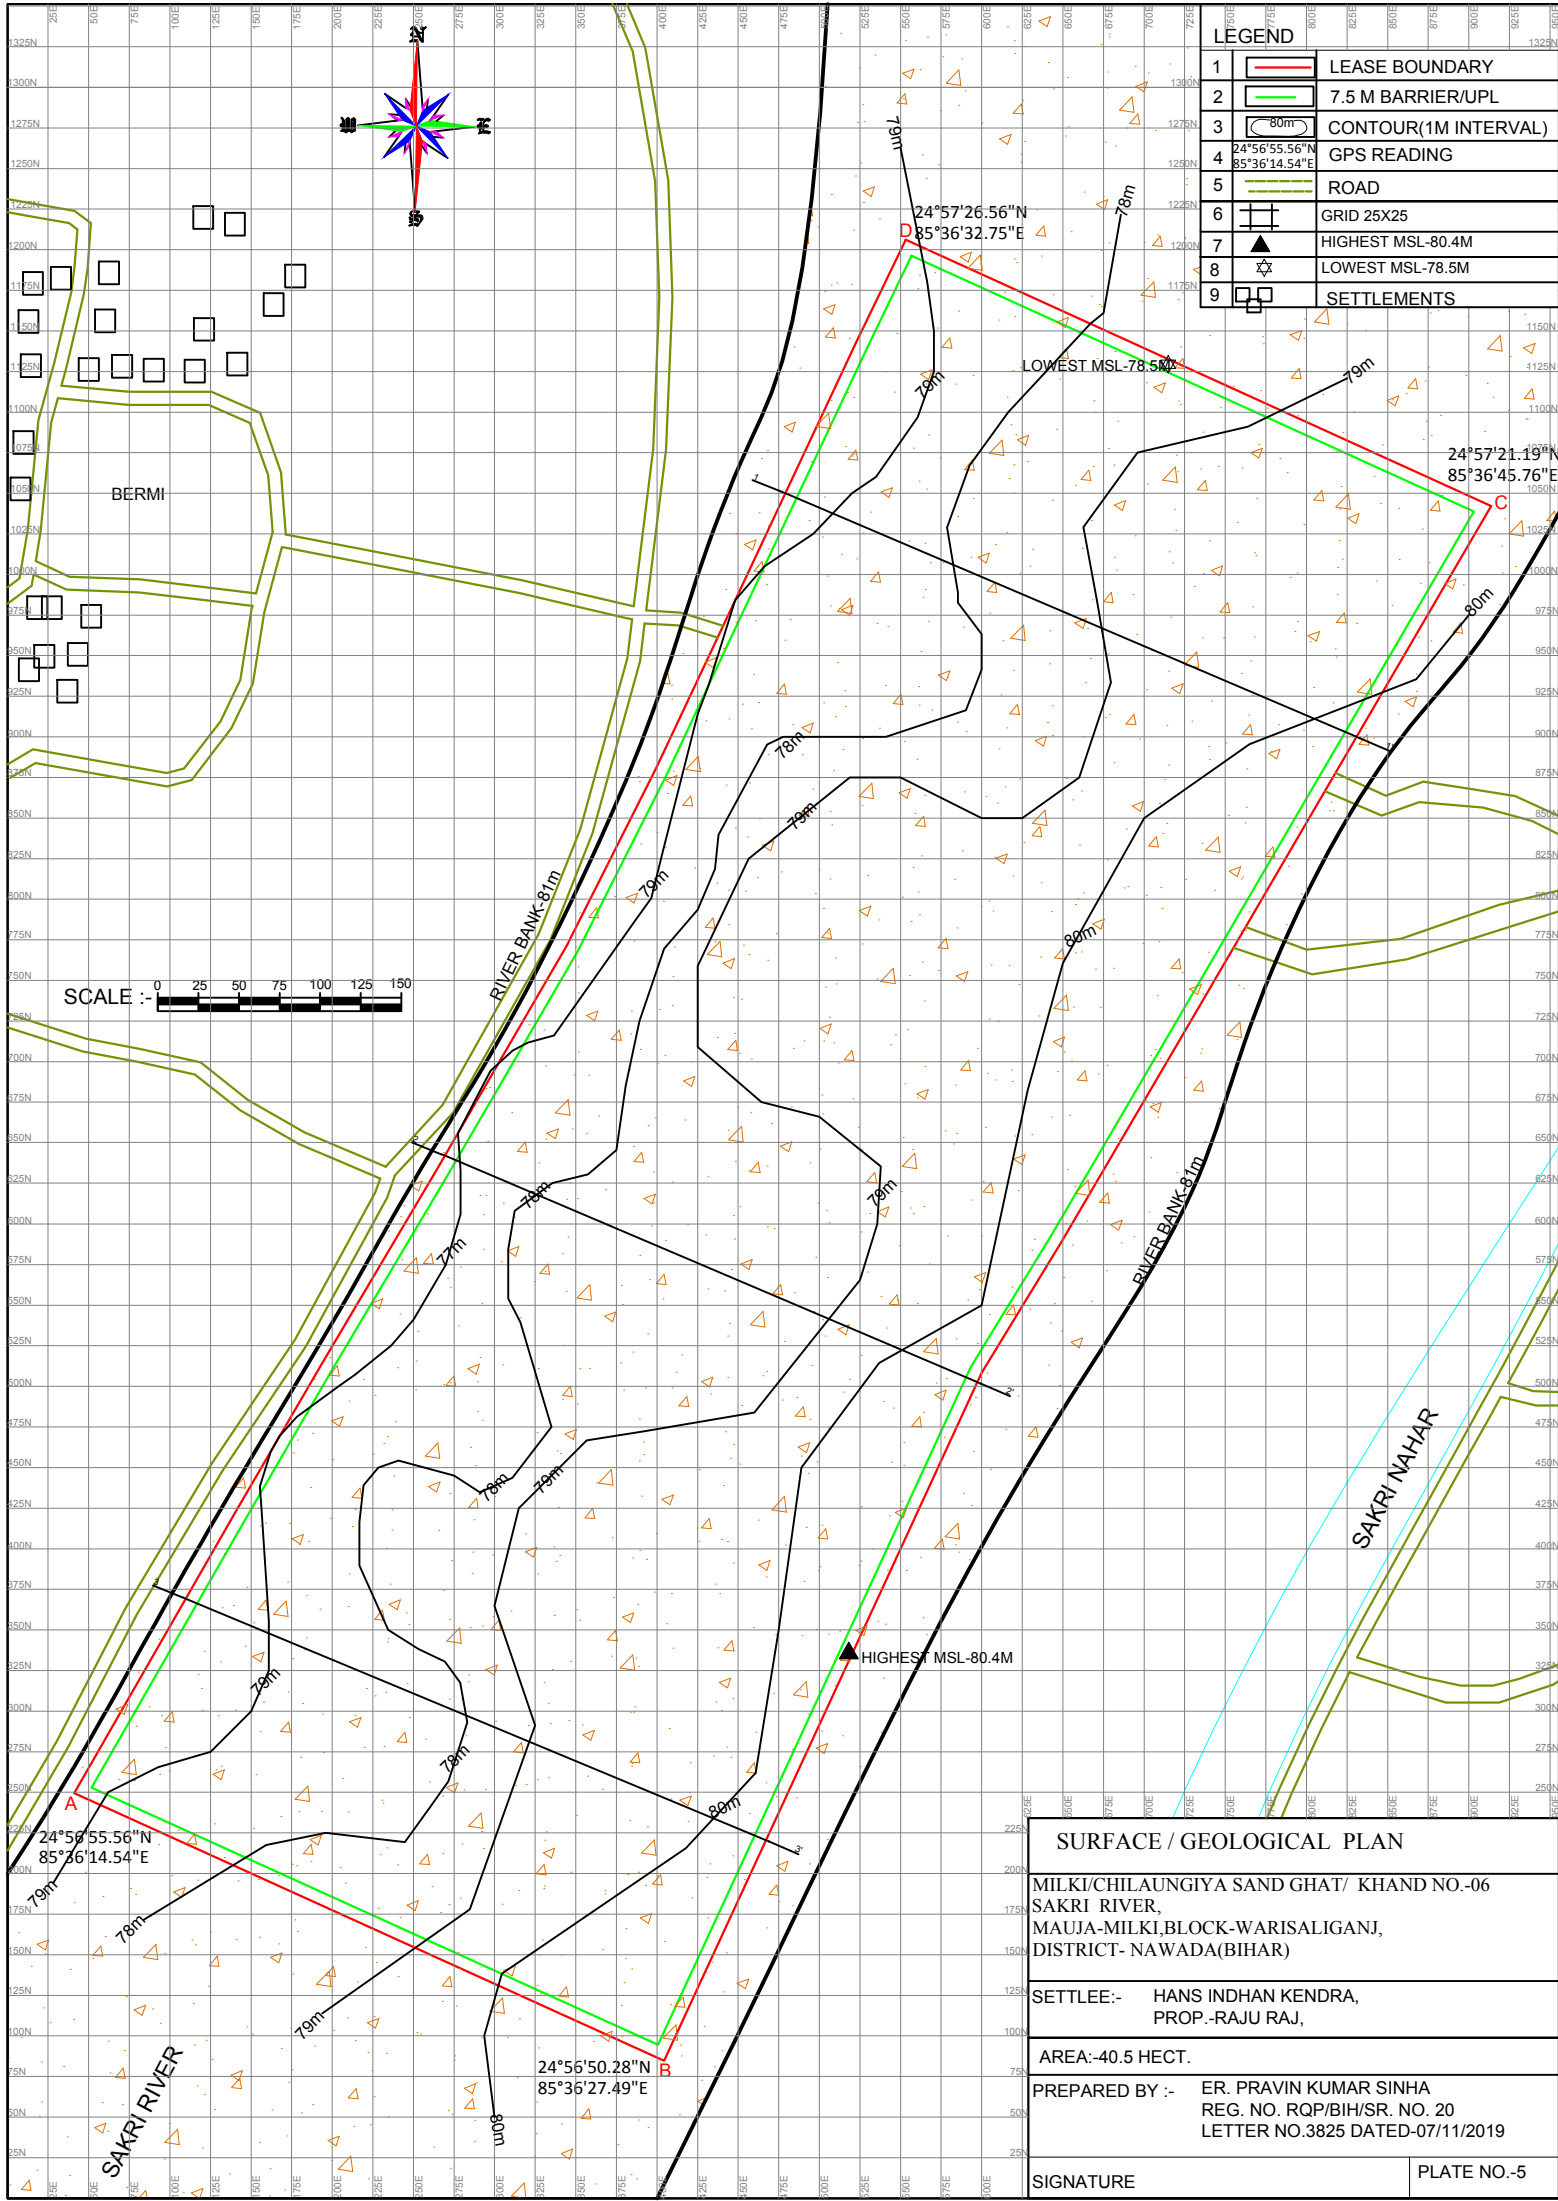

LEGEND	
1	LEASE BOUNDARY
2	7.5 M BARRIER/UPL
3	CONTOUR(1M INTERVAL)
4	GPS READING
5	ROAD
6	GRID 25X25
7	HIGHEST MSL-80.4M
8	LOWEST MSL-78.5M
9	SETTLEMENTS

LOWEST MSL-78.5M

24°57'26.56"N
85°36'32.75"E

24°57'21.19"N
85°36'45.76"E

SCALE :- 0 25 50 75 100 125 150

SURFACE / GEOLOGICAL PLAN	
MILKI/CHILAUINGIYA SAND GHAT/ KHAND NO.-06 SAKRI RIVER, MAUJA-MILKI,BLOCK-WARISALIGANJ, DISTRICT- NAWADA(BIHAR)	
SETTLEE:-	HANS INDHAN KENDRA, PROP.-RAJU RAJ,
AREA:-40.5 HECT.	
PREPARED BY :-	ER. PRAVIN KUMAR SINHA REG. NO. RQP/BIH/SR. NO. 20 LETTER NO.3825 DATED-07/11/2019
SIGNATURE	PLATE NO.-5