

PLATES

[illegible]

LOCATION MAP
BLOCK- 06 (MILKY/CHILAUNGIYA) SAND GHAT SAKRI RIVER (AREA- 40.5HA.) MAUJA- MILKY, BLOCK- WARISALIGANI, DIST- NAWADA, (BIHAR).
SETTLEE :- HANS INDHAN KENDRA PROP.- RAJU RAJ
PREPARED BY :- REG. NO. - RQP/BIH/SR.NO.20 LETTER NO. 3825 DATED 07/11/2019
SIGNATURE

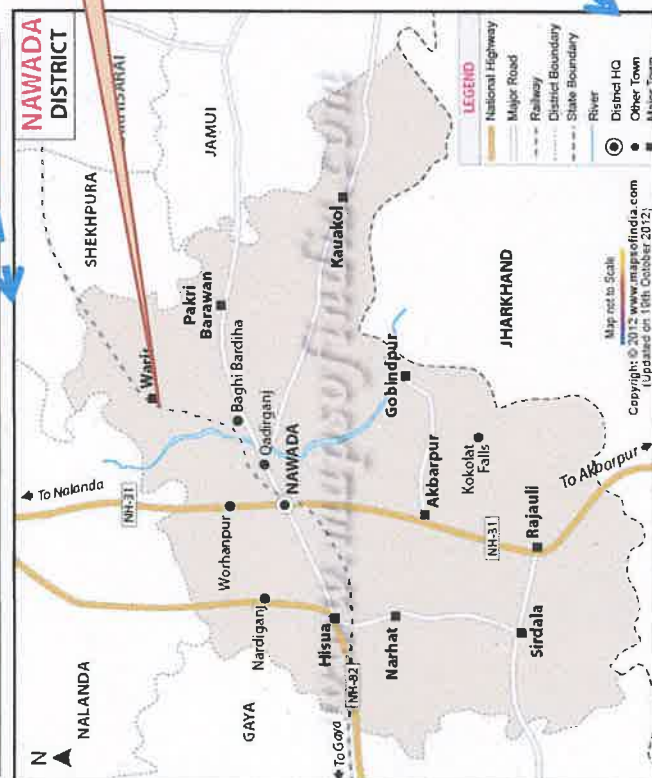

21/5/21

ROUTE MAP

LEGENDS

1		LEASE BOUNDARY
2		ROAD



Bermi बरमी
MILKI/CHILAUNGIYA SAND GHAT

Gareri bigha Milki सि. लकी

Hazipur हाजीपुर

Murarbigha मुररबि घा

PLATE NO.-2

ROUTE MAP

SAND MINING PROJECT
BLOCK- 06 (MILKY/CHILAUNGIYA) SAND GHAT
SAKRI RIVER (AREA- 40.5HA.)
MAUJA- MILKY, BLOCK- WARISALIGANJ,
DIST- NAWADA, (BIHAR).

SETTLEE :- HANS INDHAN KENDRA
PROP.- RAJU RAJ

PREPARED BY:- PRAVIN KUMAR SINHA
REGD. NO.- RQP/BIH/SR.NO.20
LETTER NO. 3825 DATED 07/11/2019

SIGNATURE :

Google Earth

Image © 2022 CNES / Airbus

1 km

CO-ORDINATE	
A	24°56'55.56"N 85°36'14.54"E
B	24°56'50.28"N 85°36'27.49"E
C	24°57'21.19"N 85°36'45.76"E
D	24°57'26.56"N 85°36'32.75"E

GOOGLE MAP

LEGENDS

1		LEASE BOUNDARY
2		1 KM BOUNDARY

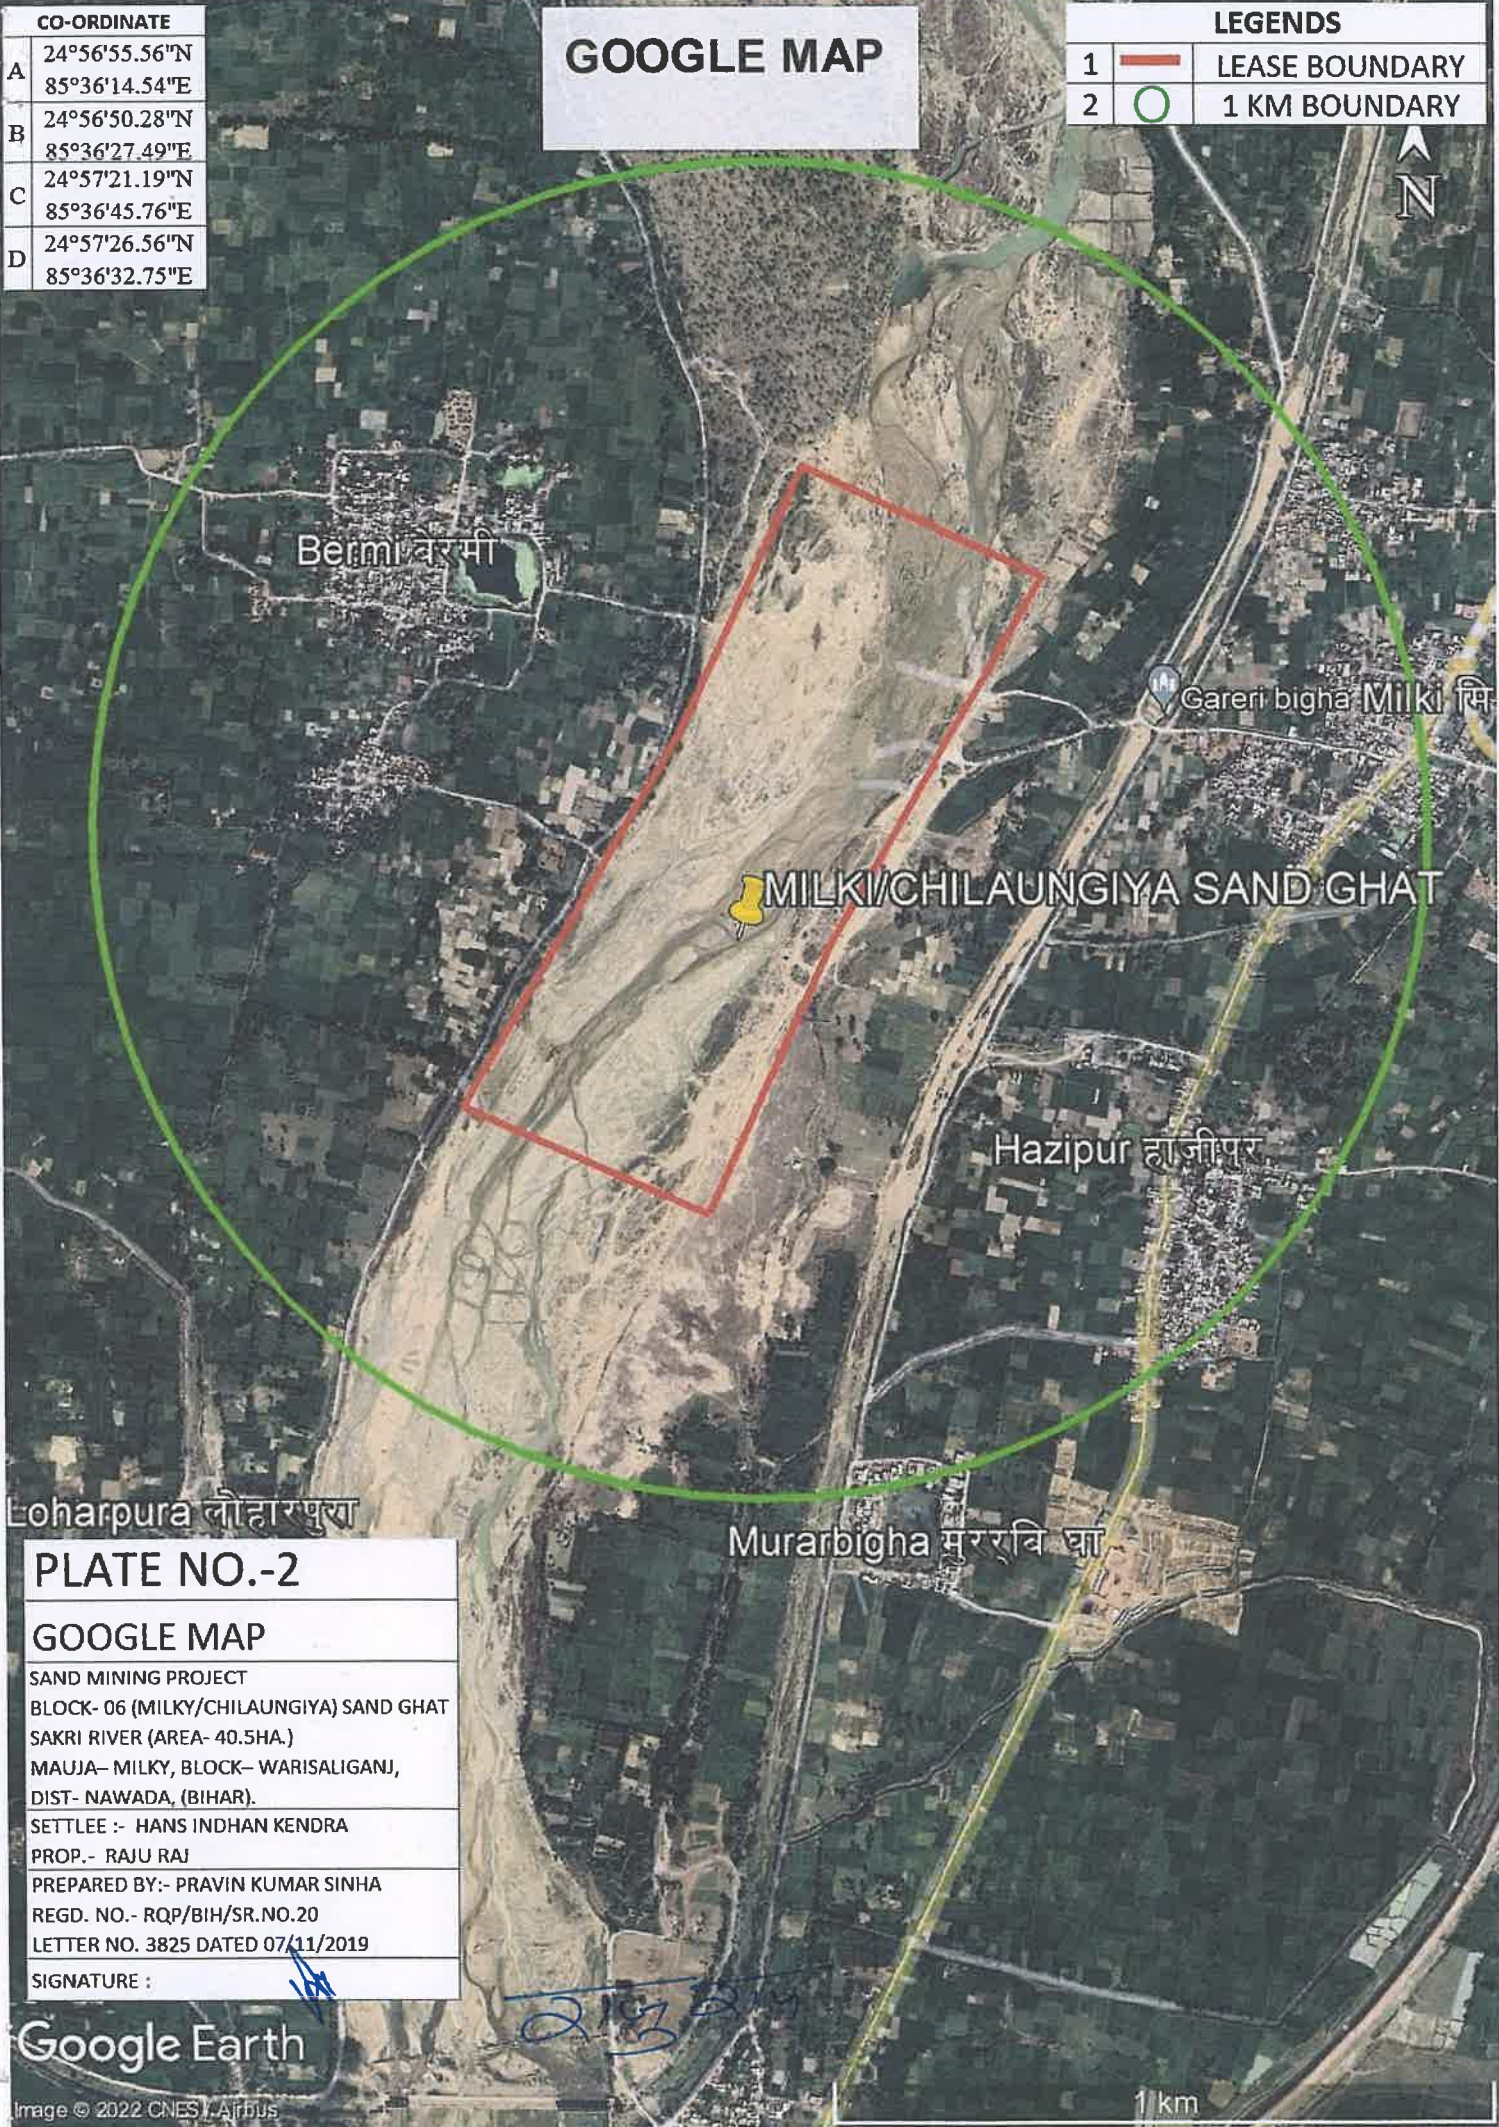



PLATE NO.-2

GOOGLE MAP

SAND MINING PROJECT
BLOCK- 06 (MILKY/CHILAUNGIYA) SAND GHAT
SAKRI RIVER (AREA- 40.5HA.)
MAUJA- MILKY, BLOCK- WARISALIGANJ,
DIST- NAWADA, (BIHAR).
SETTLEE :- HANS INDHAN KENDRA
PROP.- RAJU RAJ
PREPARED BY:- PRAVIN KUMAR SINHA
REGD. NO.- RQP/BIH/SR.NO.20
LETTER NO. 3825 DATED 07/11/2019
SIGNATURE :

Google Earth

This is a detailed historical map of the Yangtze River delta region. The map shows the Yangtze River (Chang Jiang) flowing from the northwest towards the East China Sea. Major cities and towns are marked, including Shanghai (Shanghai), Suzhou (Suzhou), and Hangzhou (Hangzhou). The map also shows the Huangpu River (Huangpu River) and the Grand Canal (Grand Canal). A compass rose is located in the upper left corner, indicating North (N), South (S), East (E), and West (W). The map is oriented with North at the top.

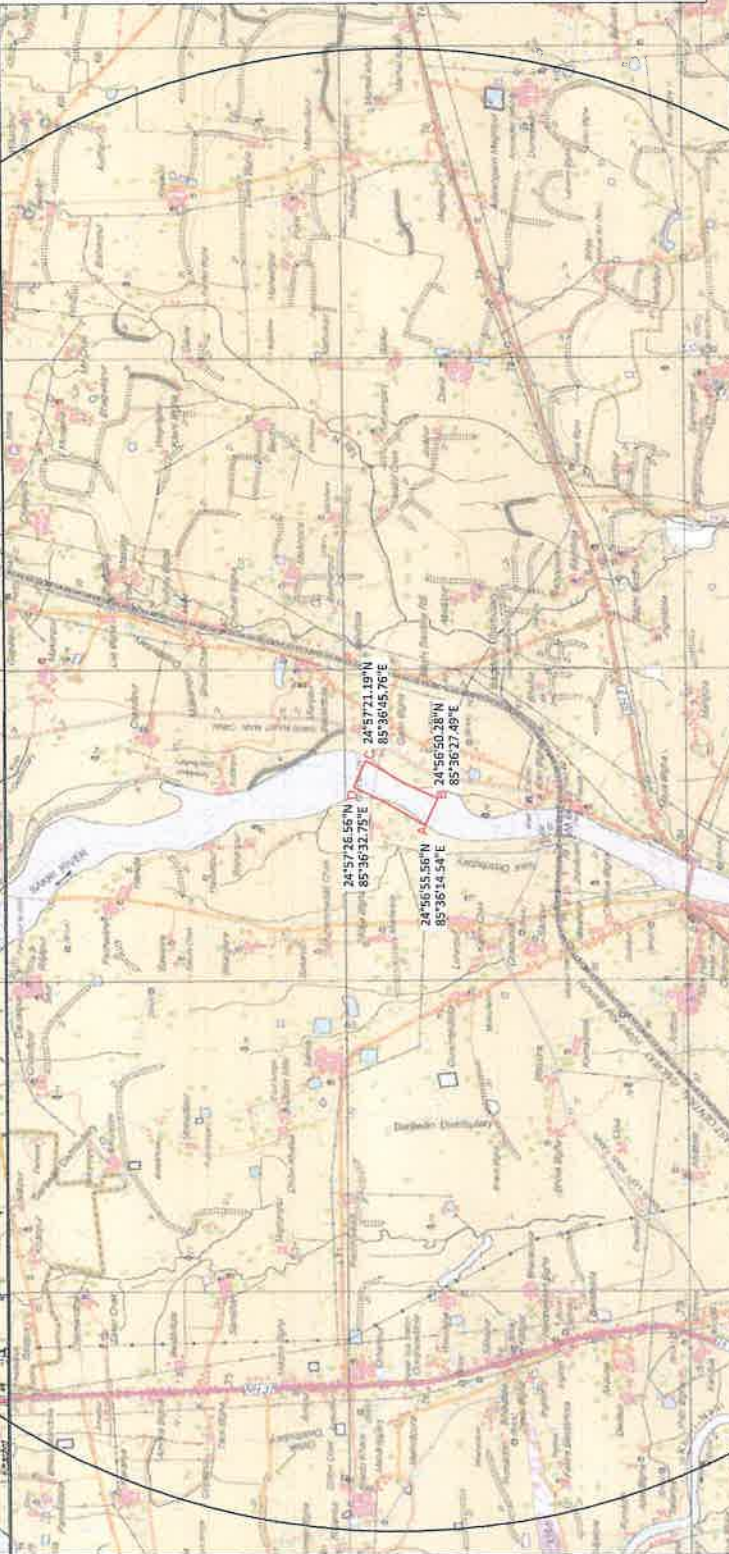

MILKI/CHILAUNGIYA SAND GHAT/ KHAND NO.-06 SAKRI RIVER, MAUJA-MILKI,BLOCK-WARISALIGANJ, DISTRICT- NAWADA(BIHAR)	SETTLEE:- HANS INDHAN KENDRA, PROP.-RAJU RAJ, AREA:-40.5 HECT.	ER. PRAVIN KUMAR SINHA REG. NO. - RQP/BIH/SR.NO.20 LETTER NO.3825 DATED 07/11/2019	PLATE NO.-2
SIGNATURE			

MILKI/CHILAUNGIYA SAND GHAT/ KHAND NO.-06
SAKRI RIVER,
MAAJA-MILKI,BLOCK-WARISALIGANI,
DISTRICT- NAWADA(BIHAR)

SETTLEE:- HANS INDHAN KENDRA,
PROP.-RAJU RAJ,

AREA:-40.5 HECT.

ER. PRAVIN KUMAR SINHA
REG. NO. - RQP/BIH/SR.NO.20
LETTER NO.3825 DATED 07/11/1

SIGNATURE

PLATE NO.-2

1.50 000

0001-0001


आस्ते-सप्त इधन केन्द्र

2, 5, 9

multiPOSheet NO.

1:50 000

0001-0001

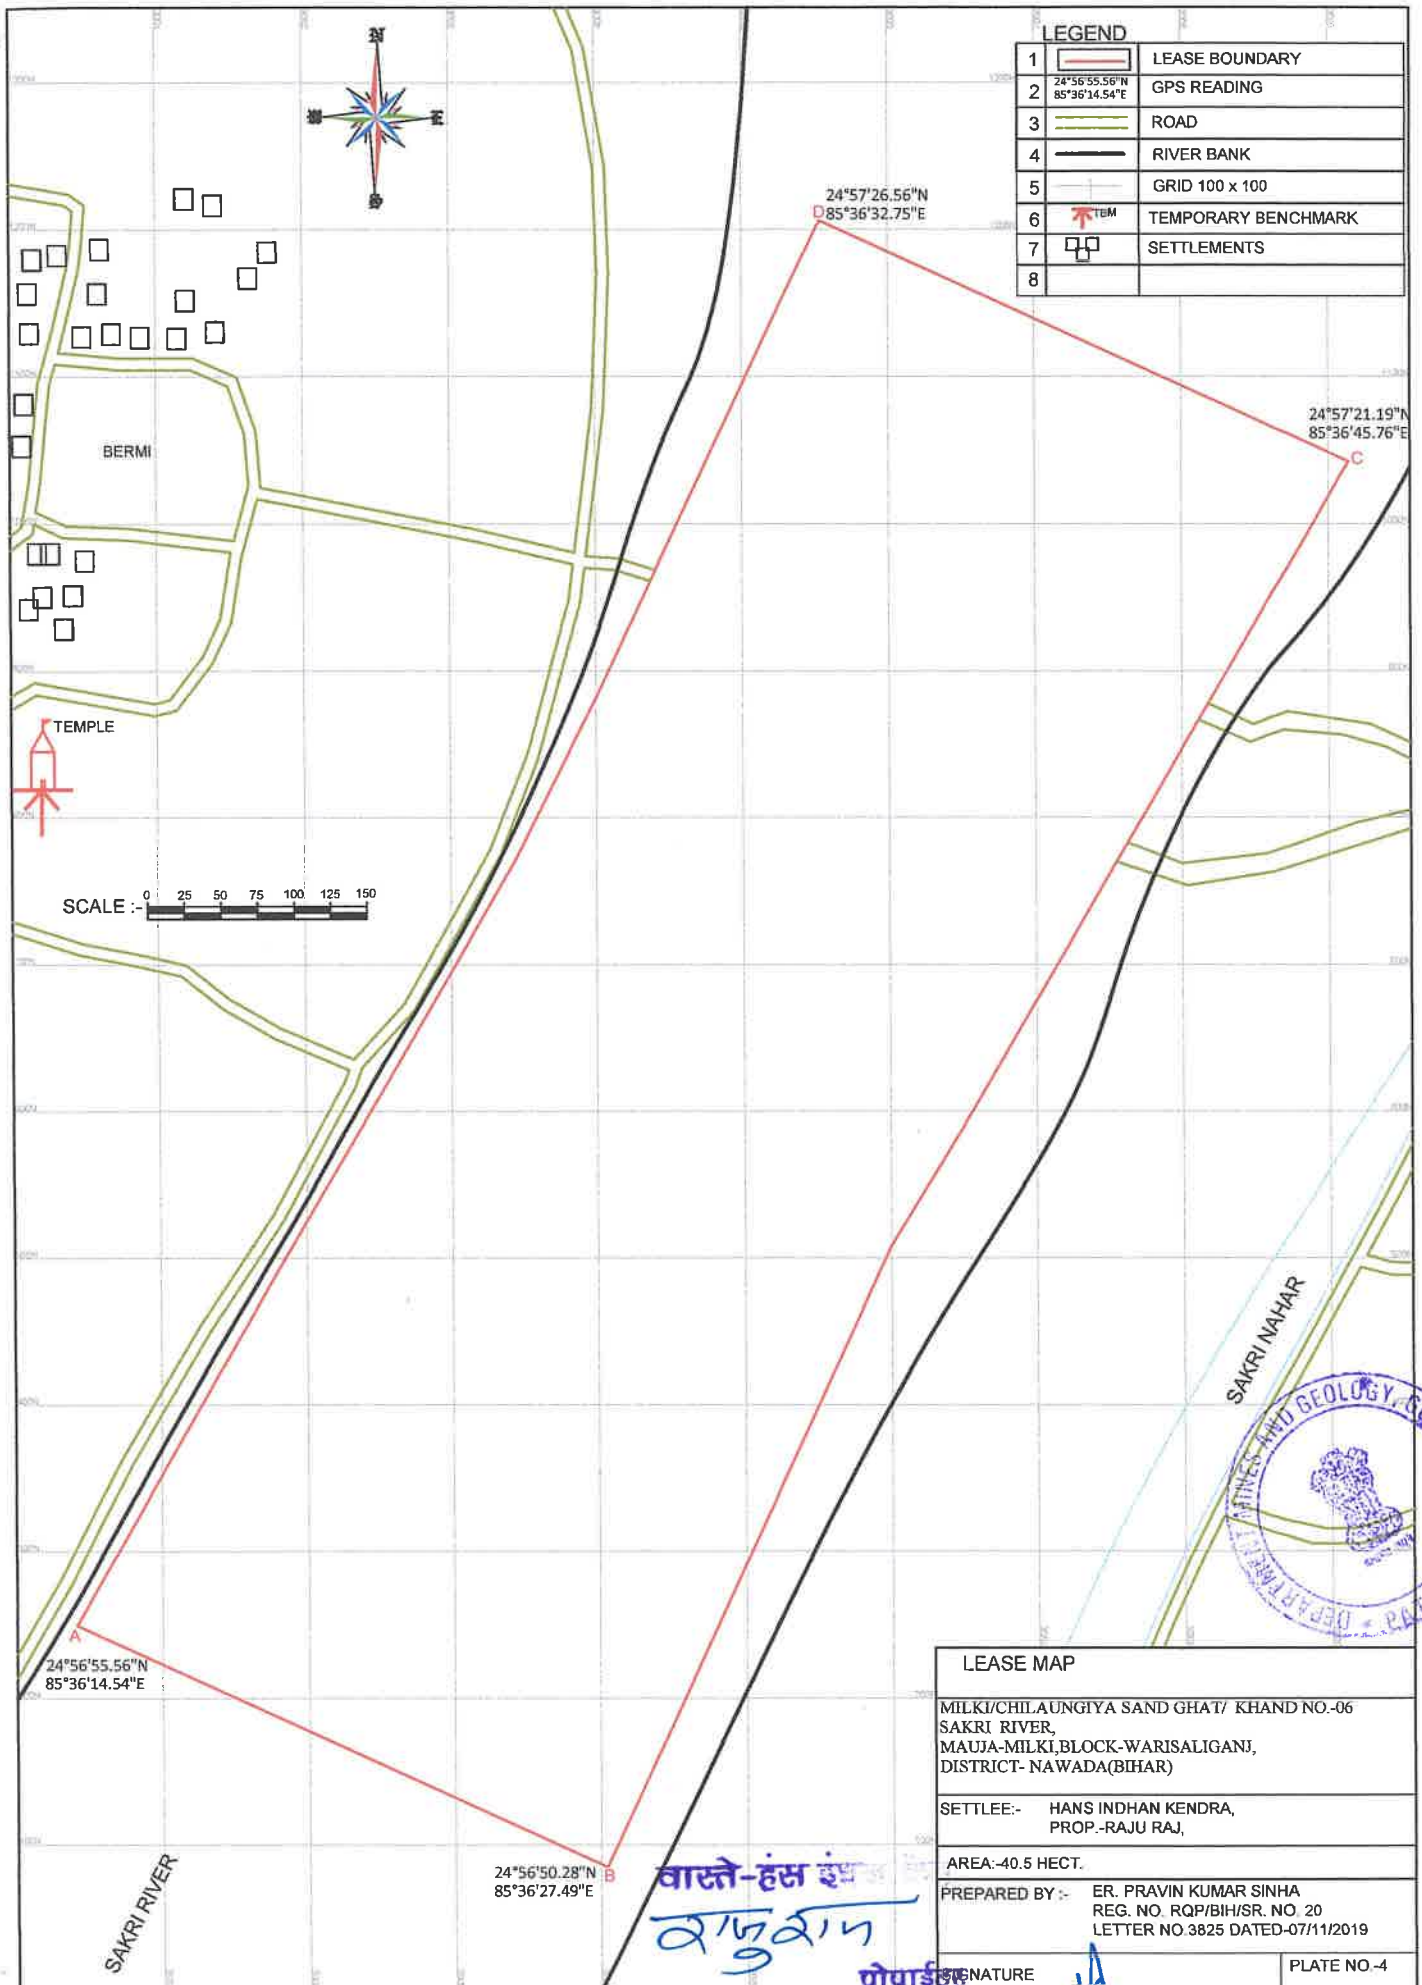



SURFACE / GEOLOGICAL PLAN

MILKI/CHILAUNGIYA SAND GHAT/ KHAND NO.-06
SAKRI RIVER,
MAUJA-MILKI,BLOCK-WARISALIGANJ,
DISTRICT- NAWADA(BIHAR)

SETTLEE:- HANS INDHAN KENDRA,
PROP.-RAJU RAJ,

AREA:-40.5 HECT.

PREPARED BY :- ER. PRAVIN KUMAR SINHA
REG. NO. RQP/BIH/SR. NO. 20
LETTER NO.3825 DATED-07/11/2019

SIGNATURE

PLATE NO.-5



SECTION ALONG 1-1'



SECTION ALONG 2-2'



SECTION ALONG 3-3'



SECTION ALONG A-B

GEOLOGICAL/PIT SECTION

MILKI/CHILANGIYA SAND GHAT/ KHAND NO.-06
SAKRI RIVER,
MAUIA-MILKI BLOCK-WARISALIGANI,
DISTRICT- NAWADA(BIHAR)

SETTLEE- HANS INDIAN KENDRA,
PROP.-RAJU RAJ,

AREA:- 40.5 HECT.


PREPARED BY :- ER.PRAVIN KUMAR SINHA
REG.NO. RQP/BIH/SR. NO. 20
LETTER NO.3825 DATED-07/11/2019


SIGNATURE  PLATE NO.-6




वास्तु-हस्त इयं न लोका
21/9/2019
प्रोफेसर

1	LEASE BOUNDARY(LB)
2	7.5 M BARRIER/UPL
3	UR - I ROAD
4	PROVED RESERVE(111)
5	PROBABLE RESERVE(122)
6	FEASIBILITY RESOURCE (211)
7	PRE FEASIBILITY RESOURCE (222)

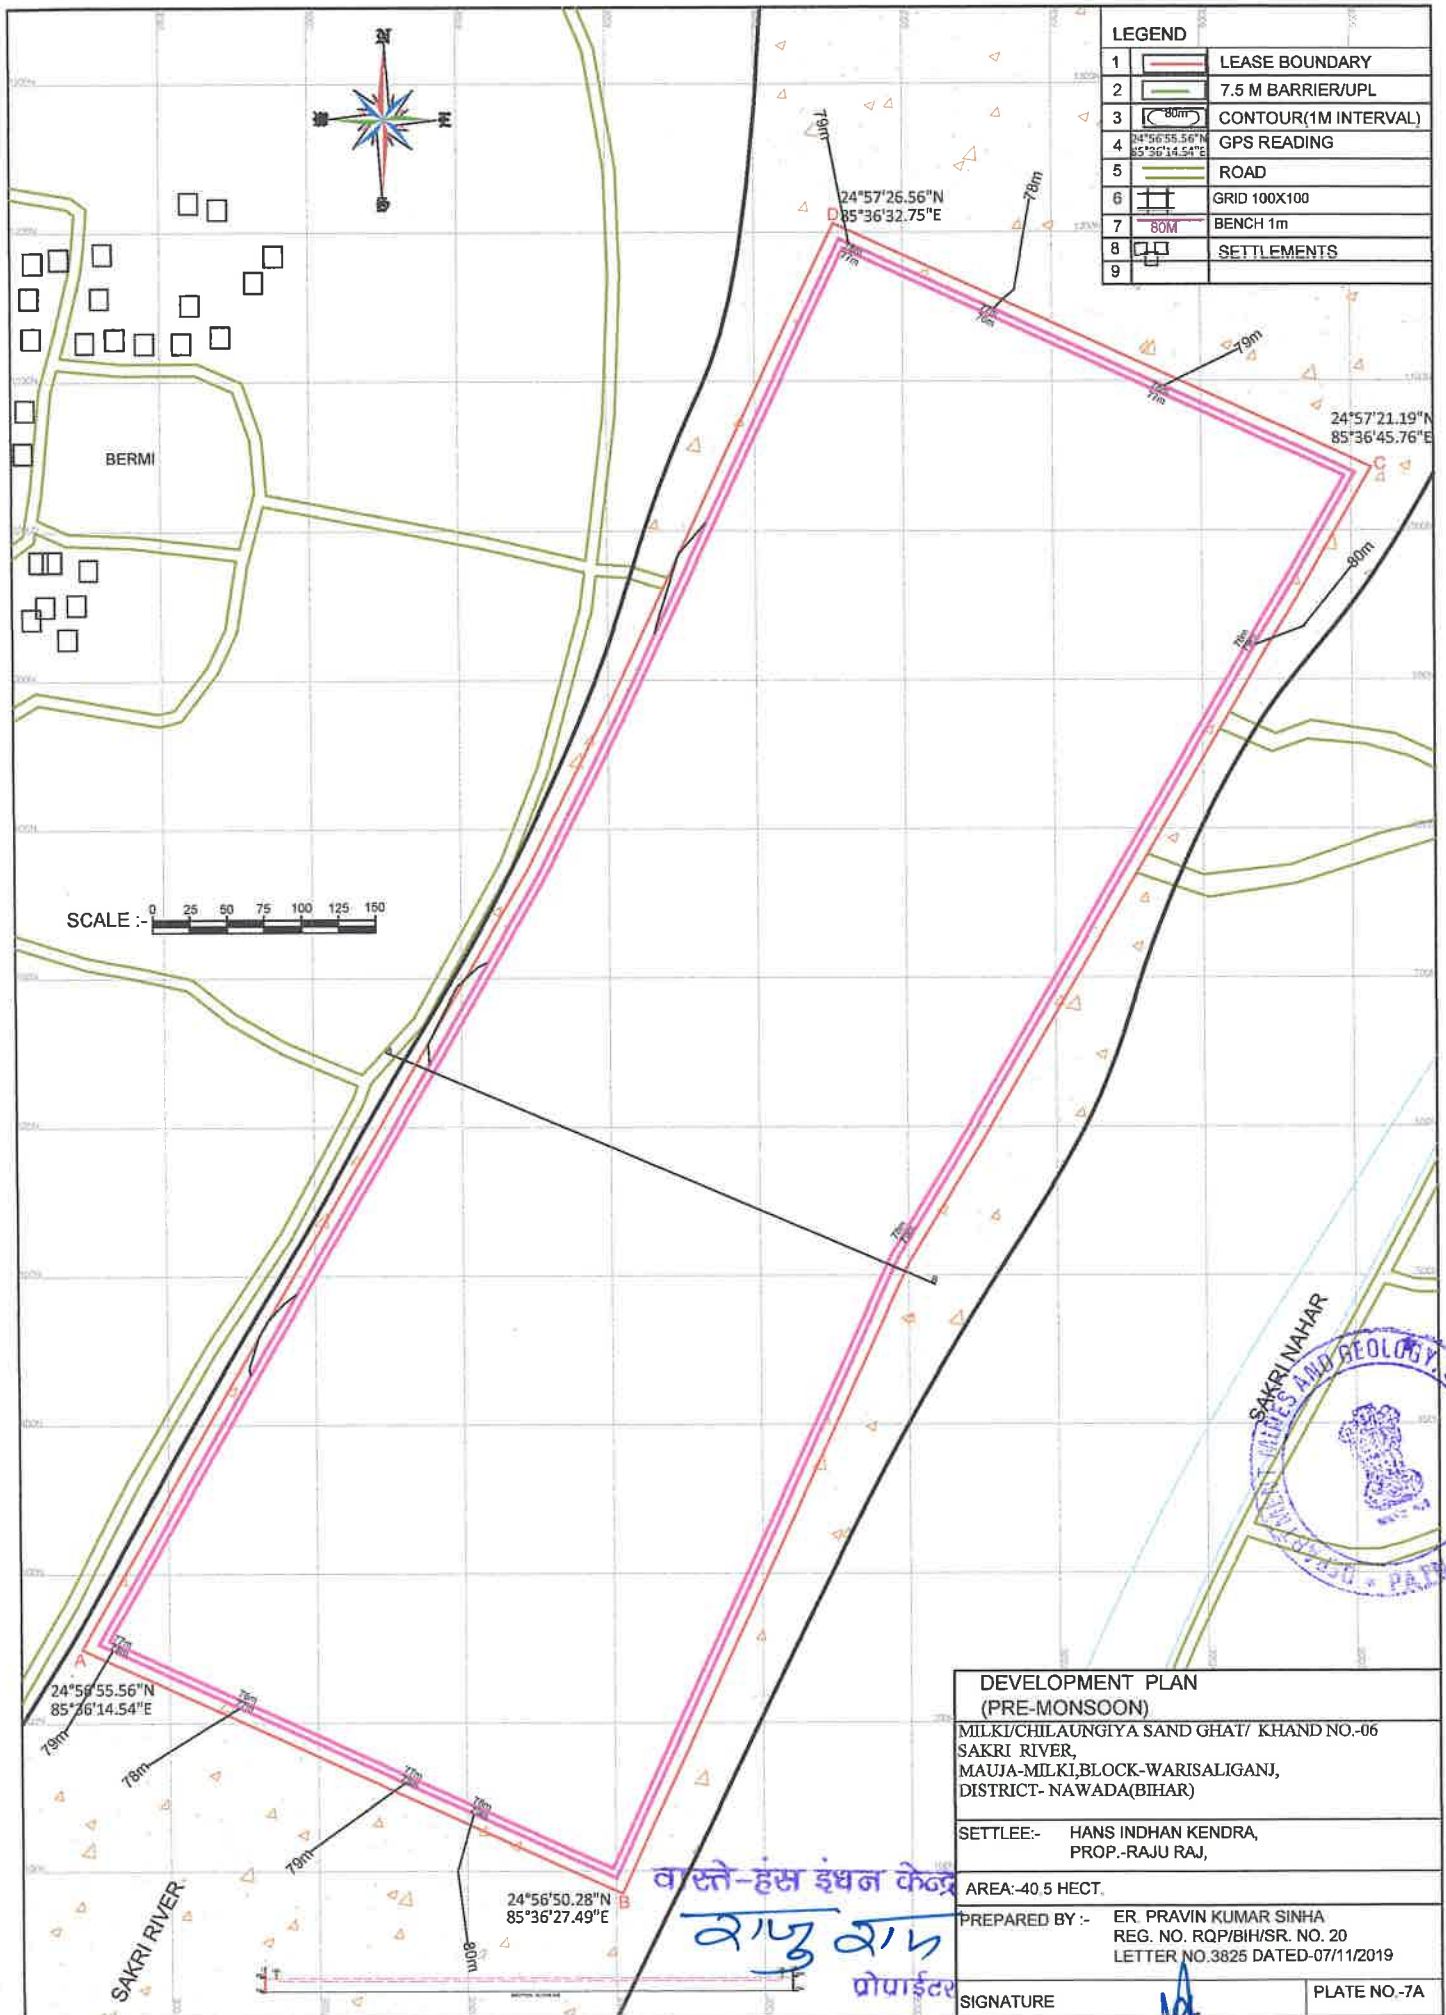

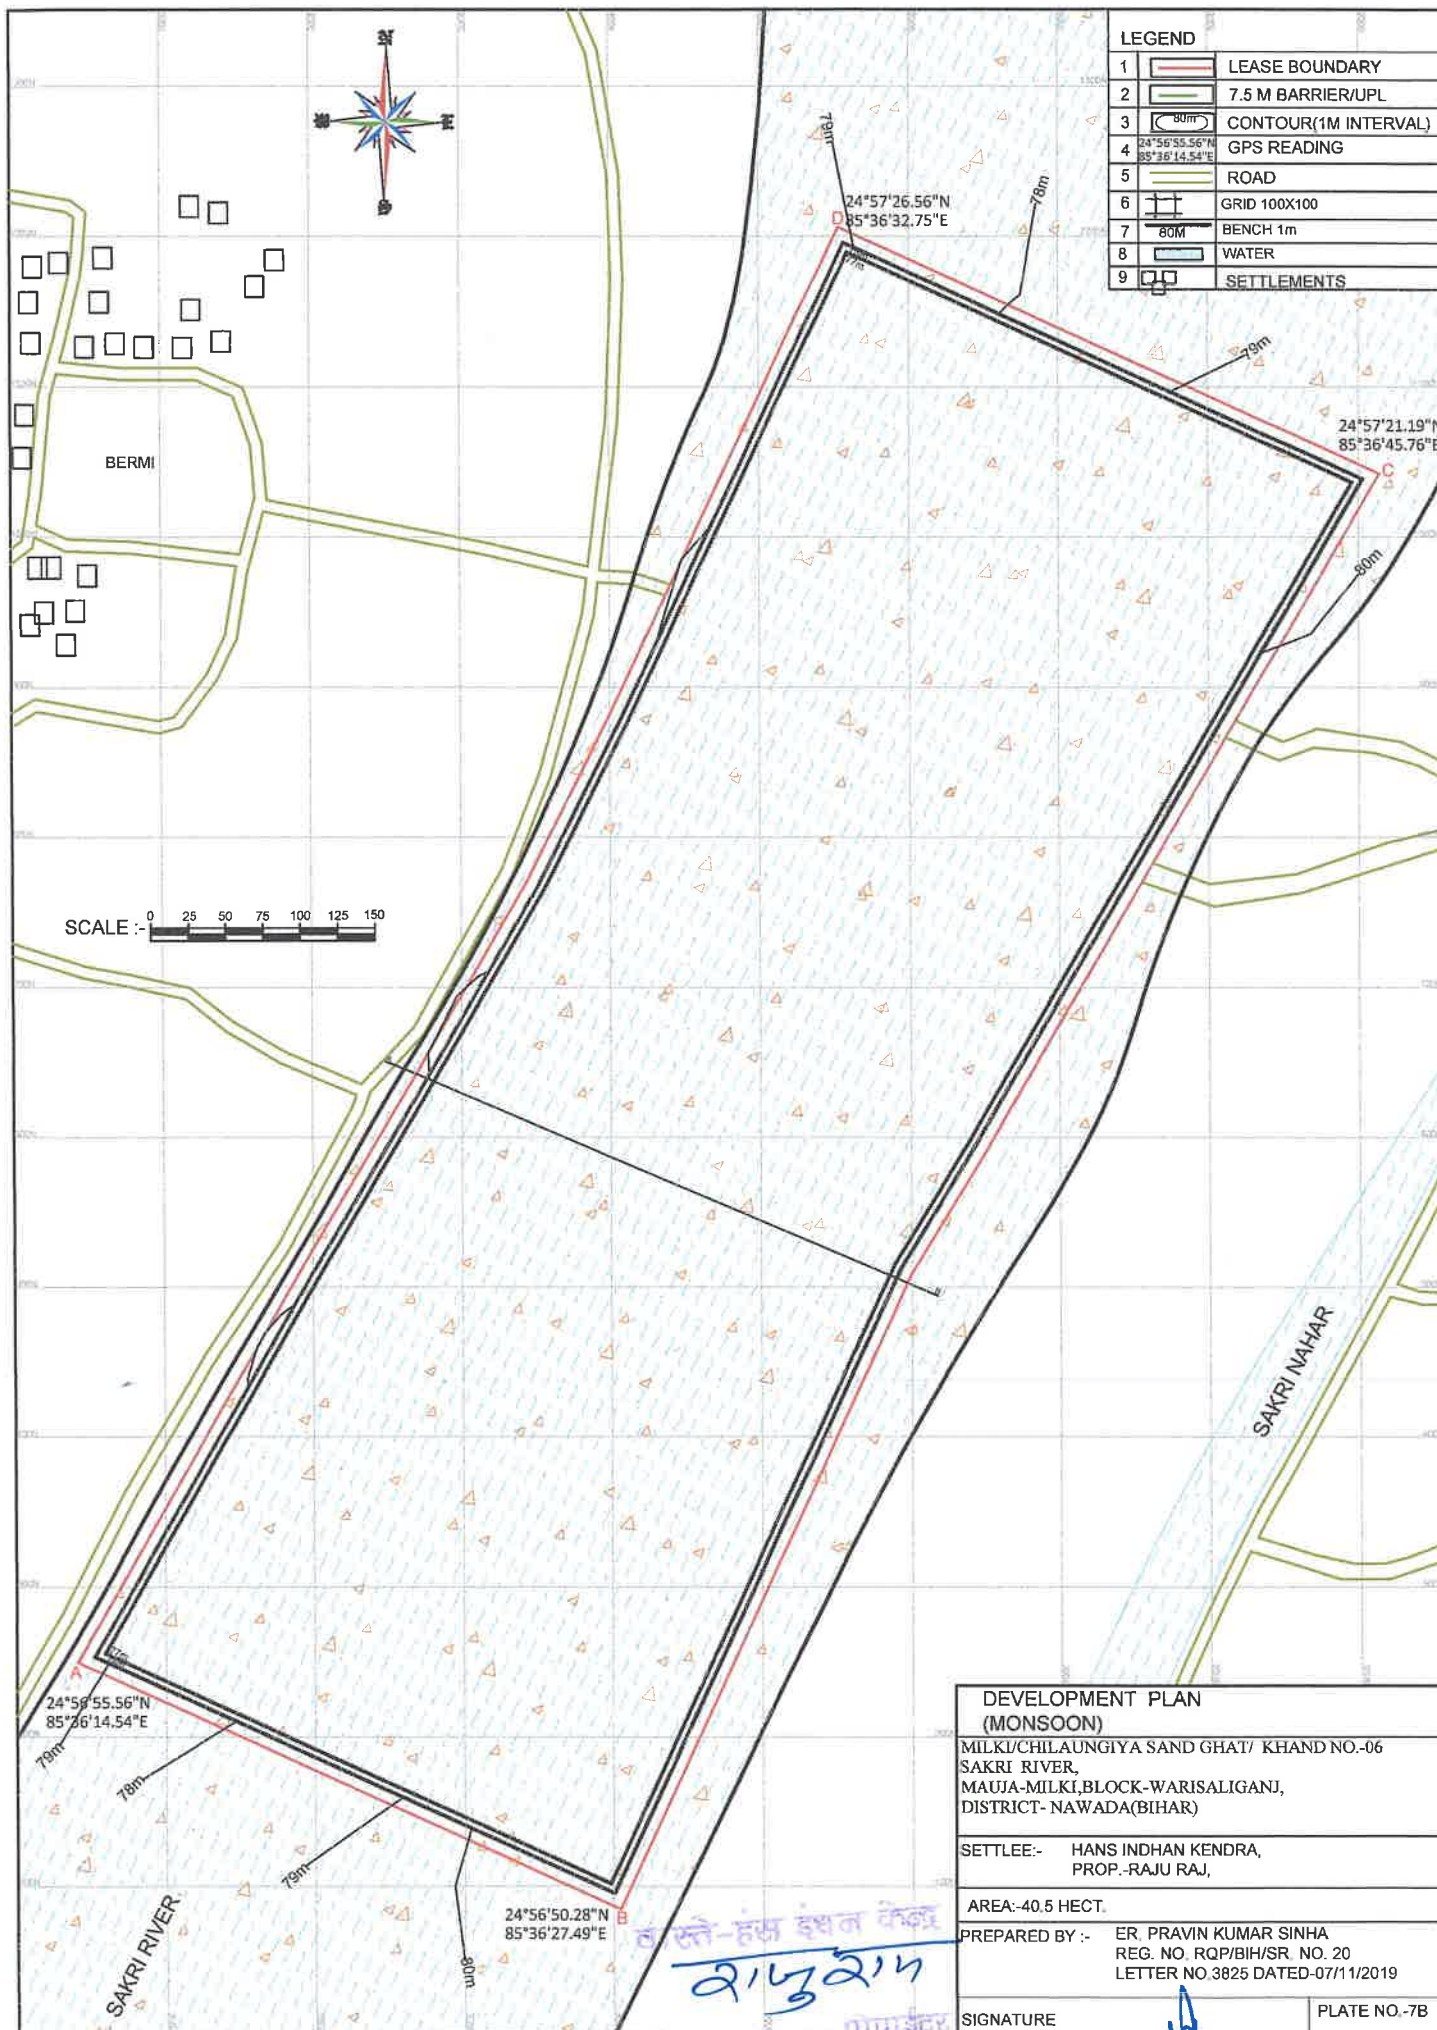

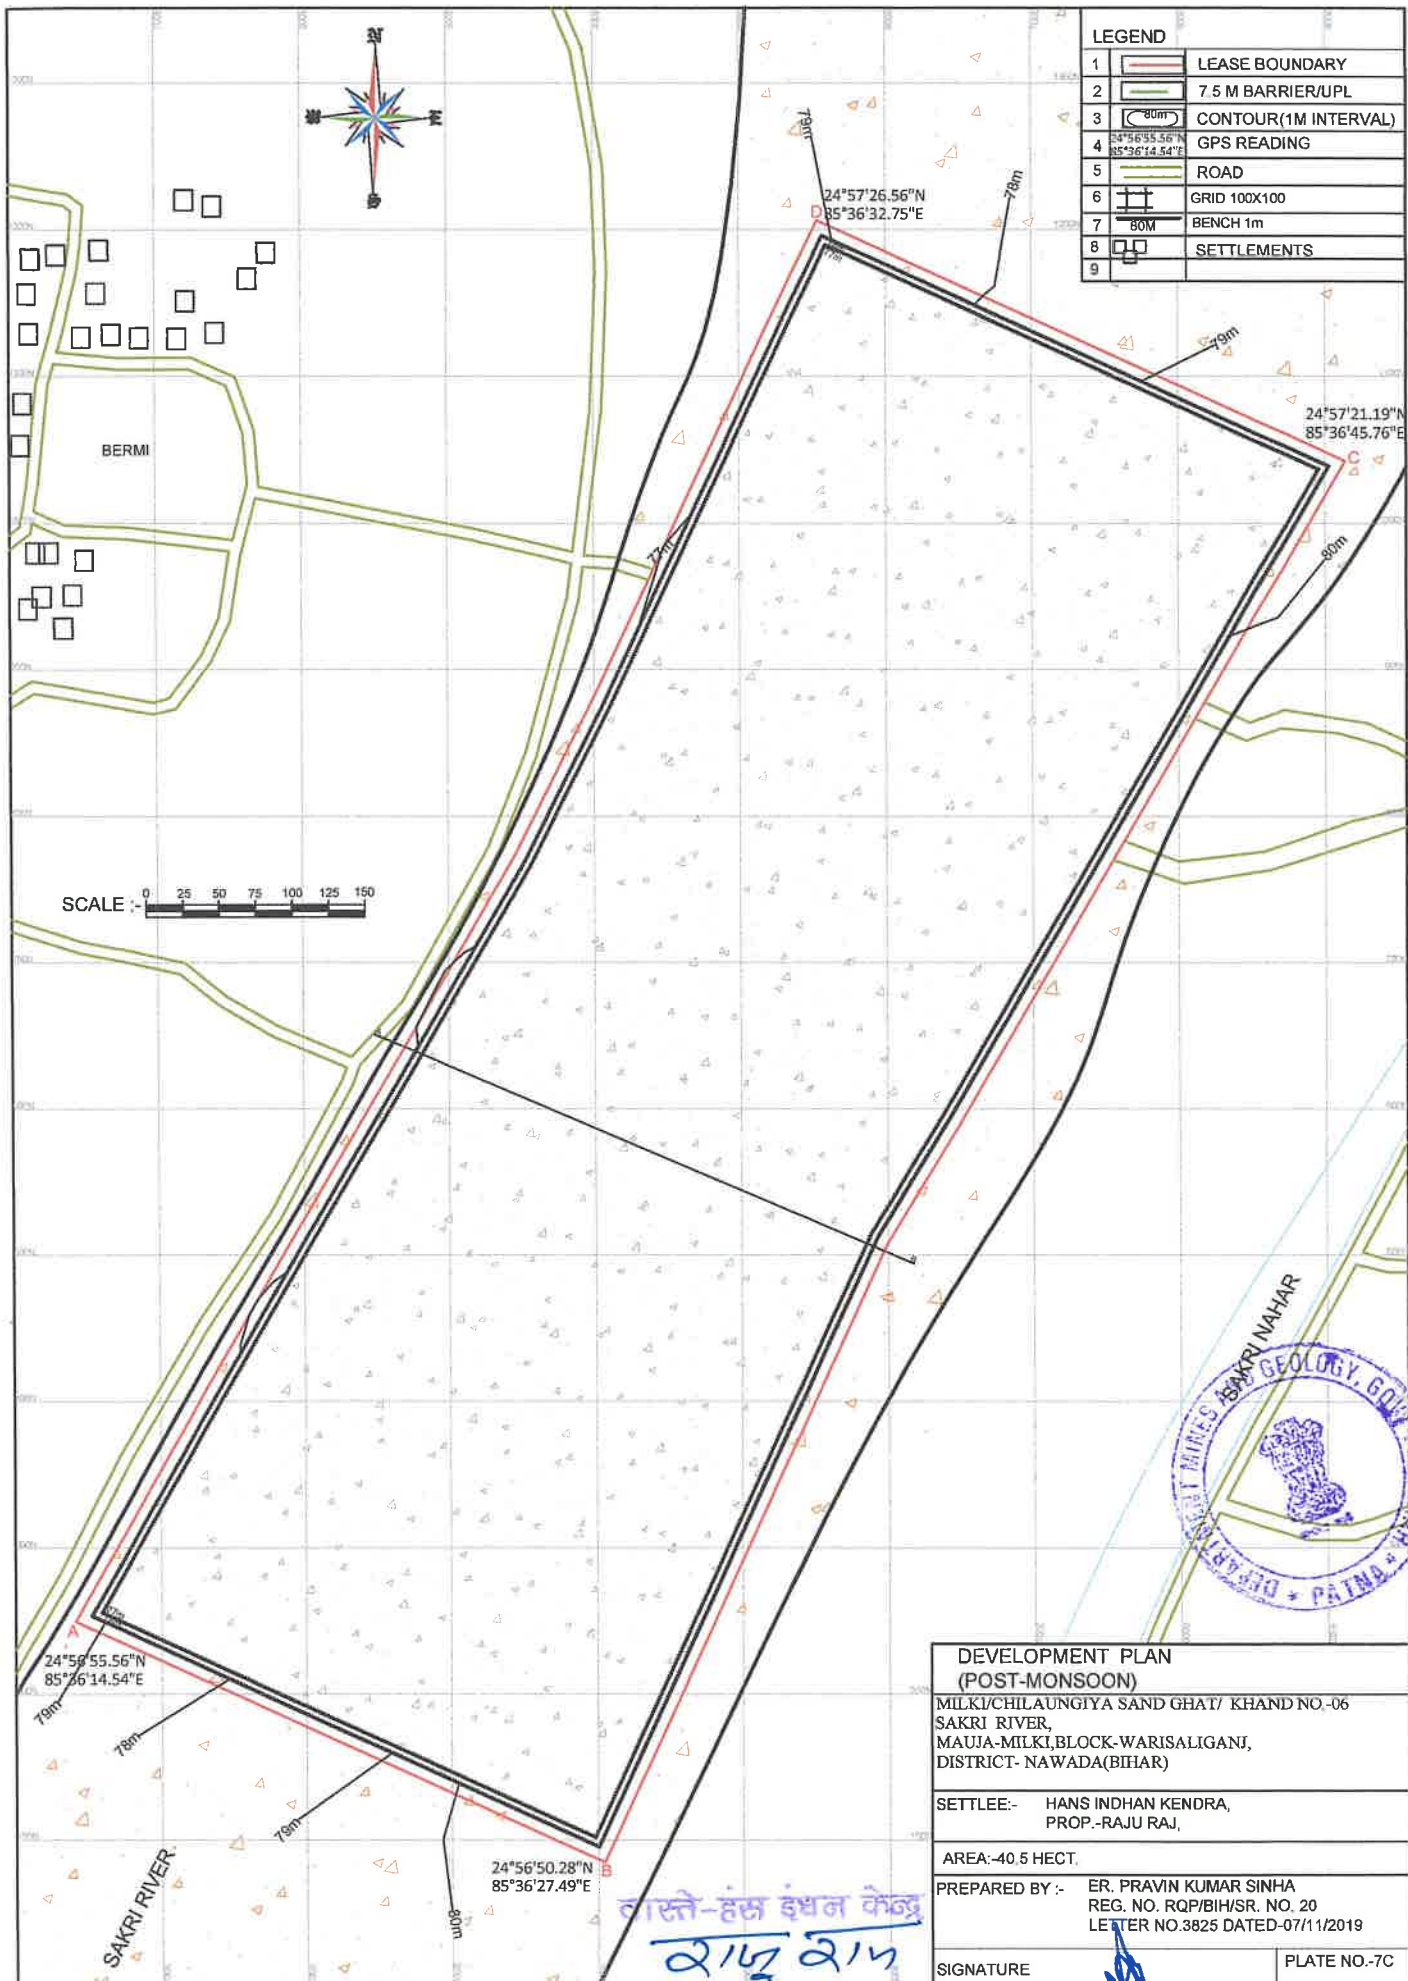

LEGEND	
1	LEASE BOUNDARY
2	7.5 M BARRIER/UPL
3	CONTOUR(1M INTERVAL)
4	GPS READING
5	ROAD
6	GRID 100X100
7	BENCH 1m
8	SETTLEMENTS
9	

DEVELOPMENT PLAN (POST-MONSOON)

MILKI/CHILAUNGIYA SAND GHAT/ KHAND NO.-06
SAKRI RIVER,
MAUJA-MILKI,BLOCK-WARISALIGANJ,
DISTRICT- NAWADA(BIHAR)

SETTLEE:- HANS INDHAN KENDRA,
PROP.-RAJU RAJ,

AREA:-40.5 HECT.

PREPARED BY :- ER. PRAVIN KUMAR SINHA
REG. NO. RQP/BIH/SR. NO. 20
LETTER NO.3825 DATED-07/11/2019


SIGNATURE

PLATE NO.-7C

वास्ते-हंस इंधन केंद्र
राजु राज

प्रमाणित



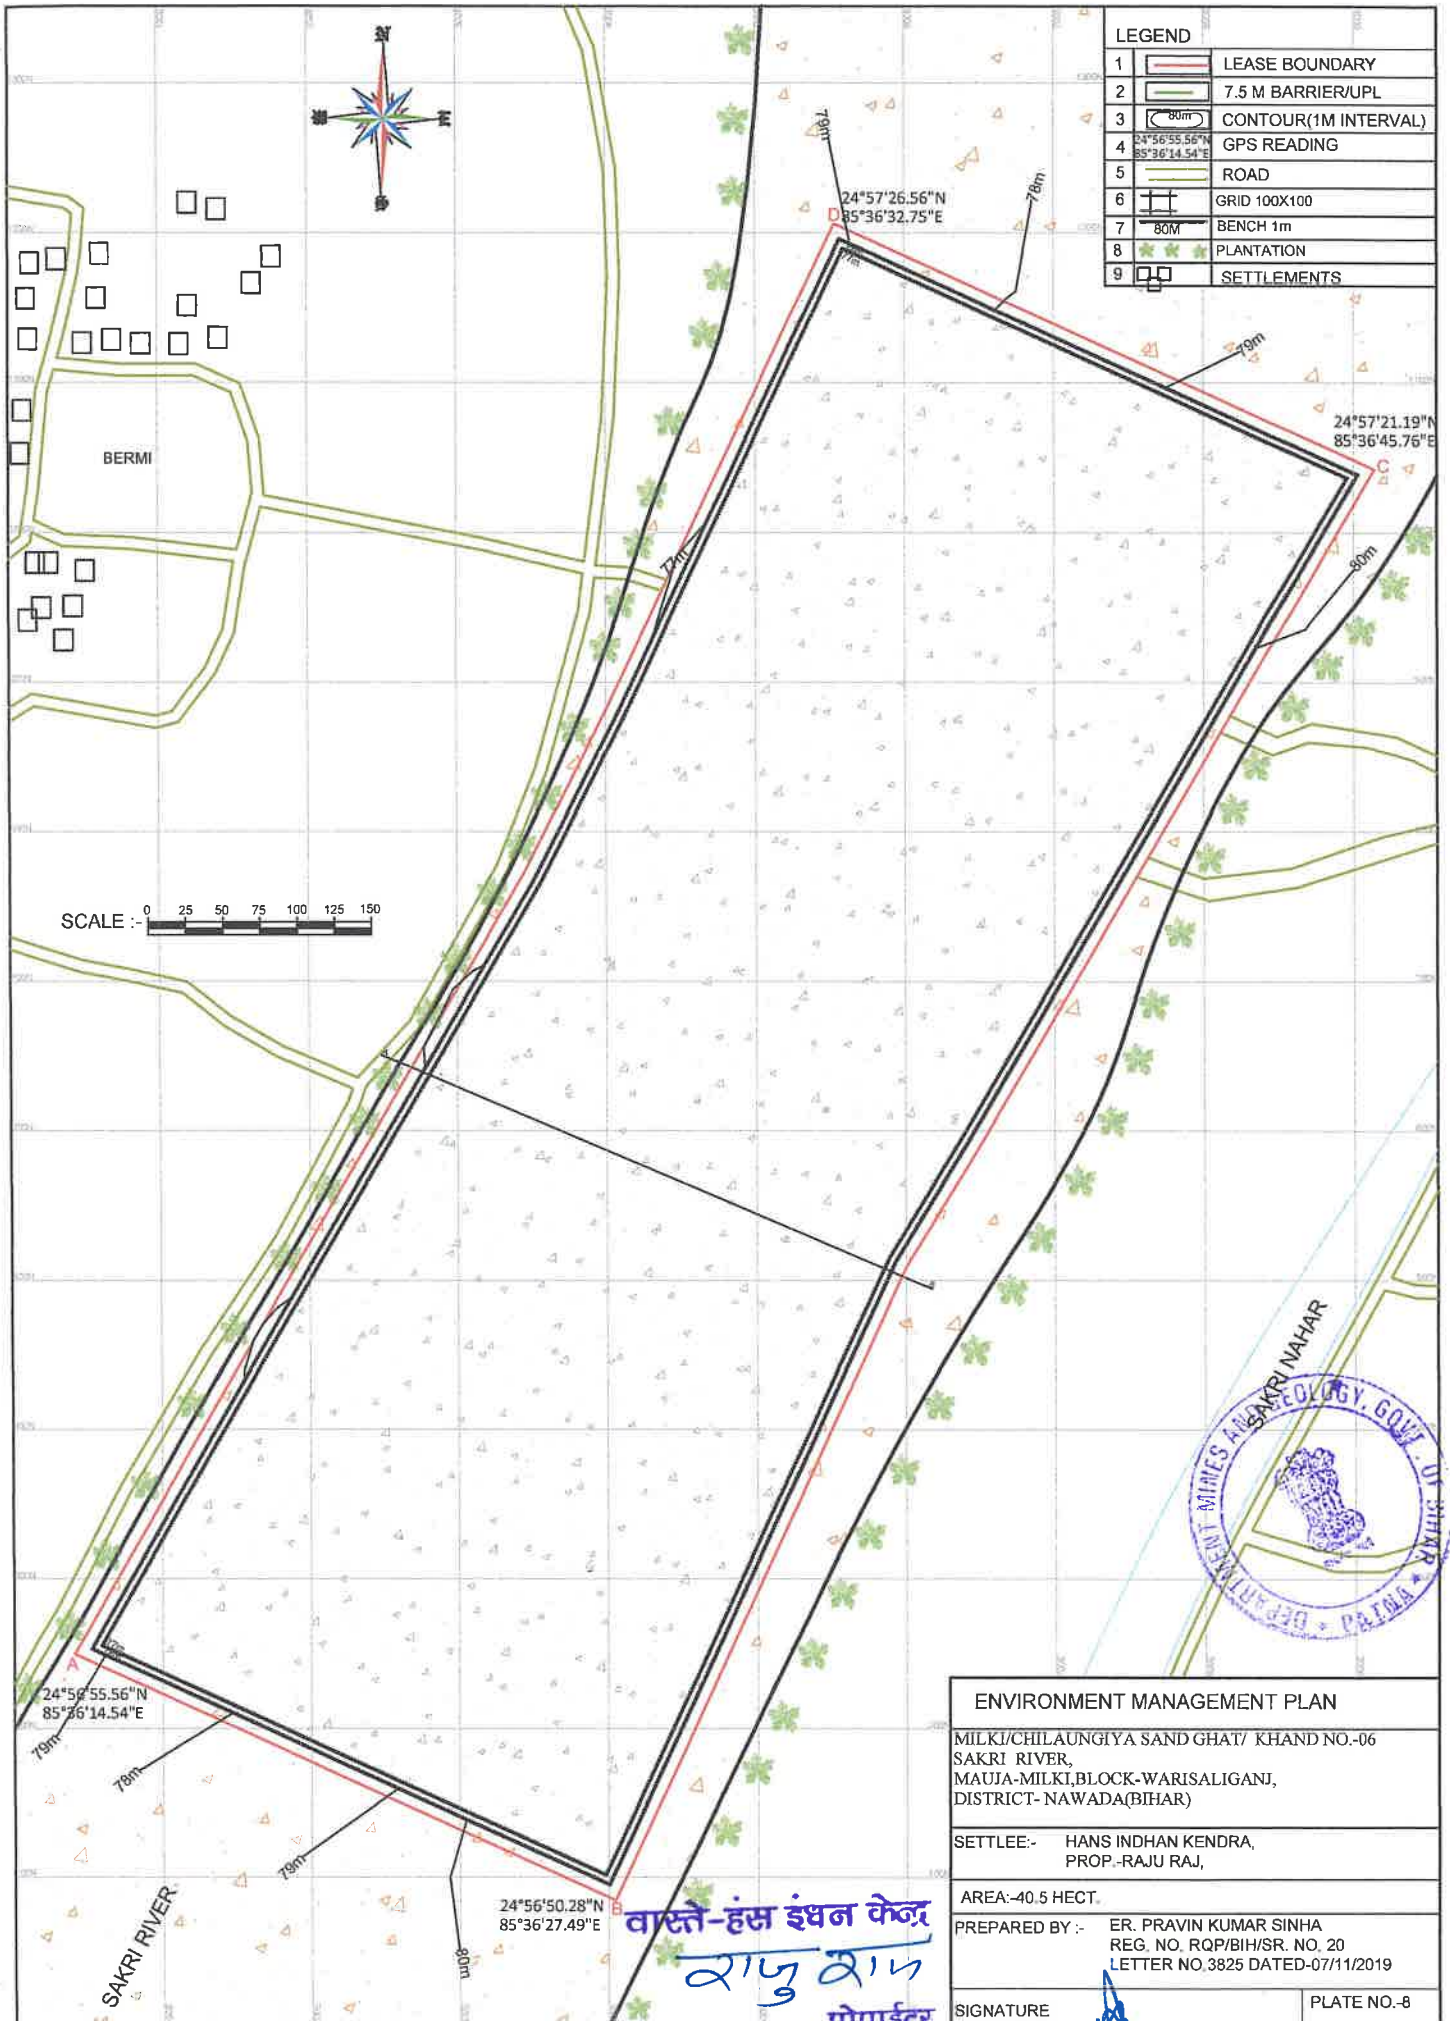

LEGEND	
1	LEASE BOUNDARY
2	7.5 M BARRIER/UPL
3	CONTOUR(1M INTERVAL)
4	GPS READING
5	ROAD
6	GRID 100X100
7	BENCH 1m
8	PLANTATION
9	SETTLEMENTS

ENVIRONMENT MANAGEMENT PLAN

MILKI/CHILAUNGIYA SAND GHAT/ KHAND NO.-06
SAKRI RIVER,
MAUJA-MILKI,BLOCK-WARISALIGANJ,
DISTRICT- NAWADA(BIHAR)

SETTLEE:- HANS INDHAN KENDRA,
PROP.-RAJU RAJ,


AREA:-40.5 HECT.

PREPARED BY :- ER. PRAVIN KUMAR SINHA
REG. NO. RQP/BIH/SR. NO. 20
LETTER NO.3825 DATED-07/11/2019

SIGNATURE

PLATE NO.-8

वास्ते-हंस इंधन केन्द्र
राजु राज
प्रोप्राइटर

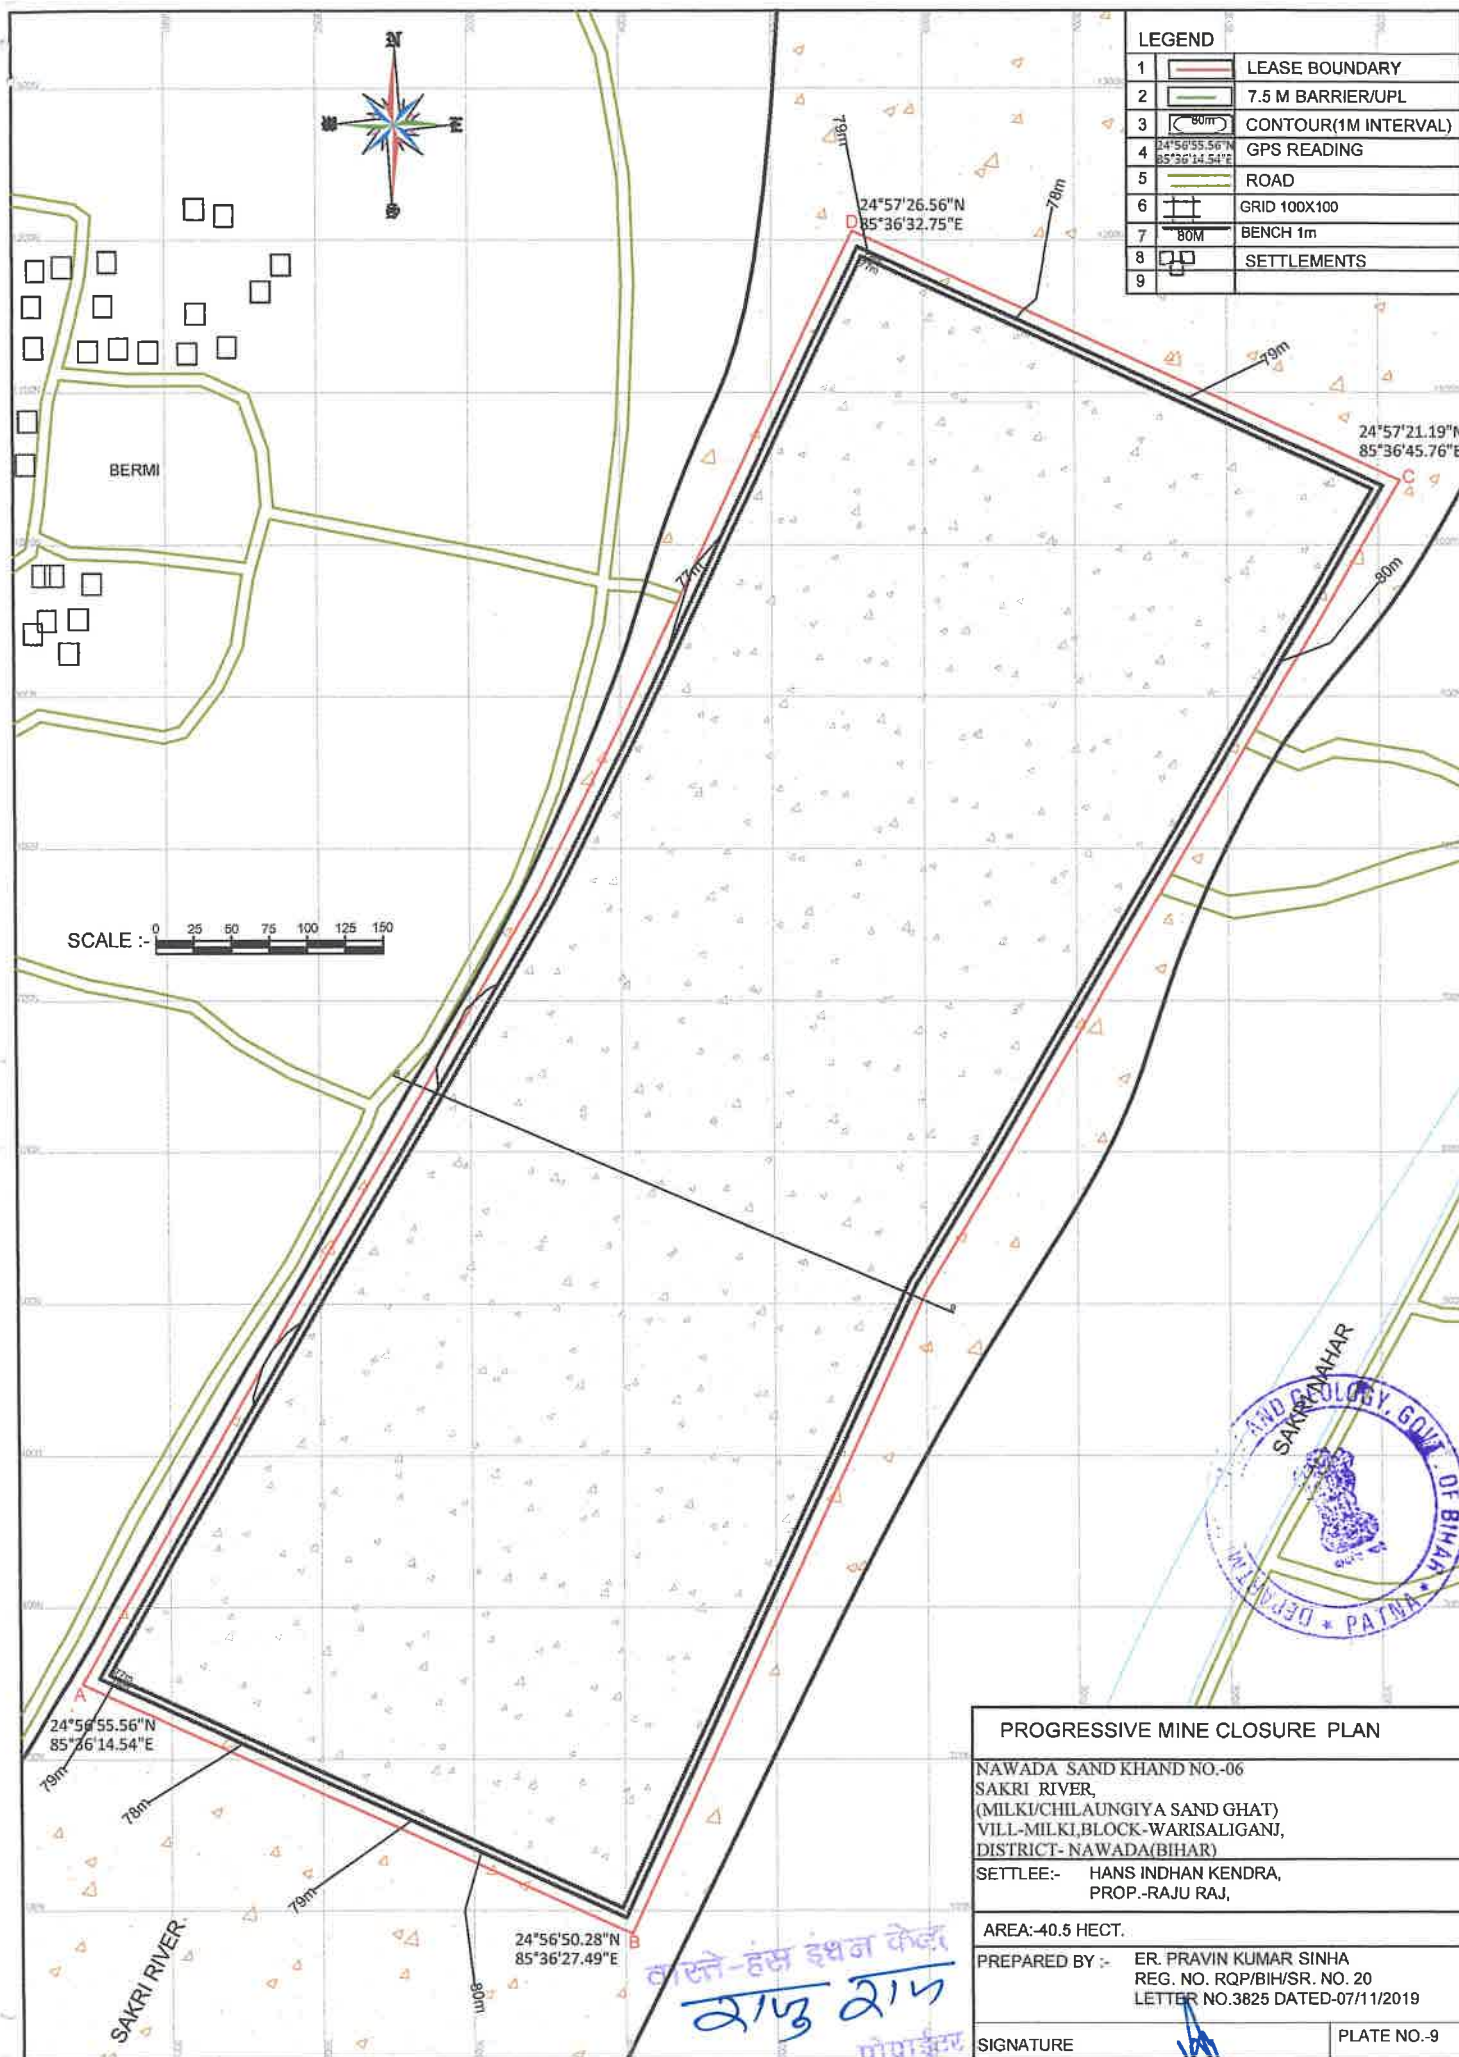

LEGEND		
1		LEASE BOUNDARY
2		7.5 M BARRIER/UPL
3		CONTOUR(1M INTERVAL)
4		GPS READING
5		ROAD
6		GRID 100X100
7		BENCH 1m
8		SETTLEMENTS
9		

PROGRESSIVE MINE CLOSURE PLAN

NAWADA SAND KHAND NO.-06
 SAKRI RIVER,
 (MILKI/CHILAUNGIYA SAND GHAT)
 VILL-MILKI,BLOCK-WARISALIGANJ,
 DISTRICT-NAWADA(BIHAR)
 SETTLEE:- HANS INDHAN KENDRA,
 PROP.-RAJU RAJ,

AREA:-40.5 HECT.

PREPARED BY:- ER. PRAVIN KUMAR SINHA
 REG. NO. RQP/BIH/SR. NO. 20
 LETTER NO.3825 DATED-07/11/2019

SIGNATURE

PLATE NO.-9