

---



# PLATES

---



may 20 1944

## LOCATION MAP

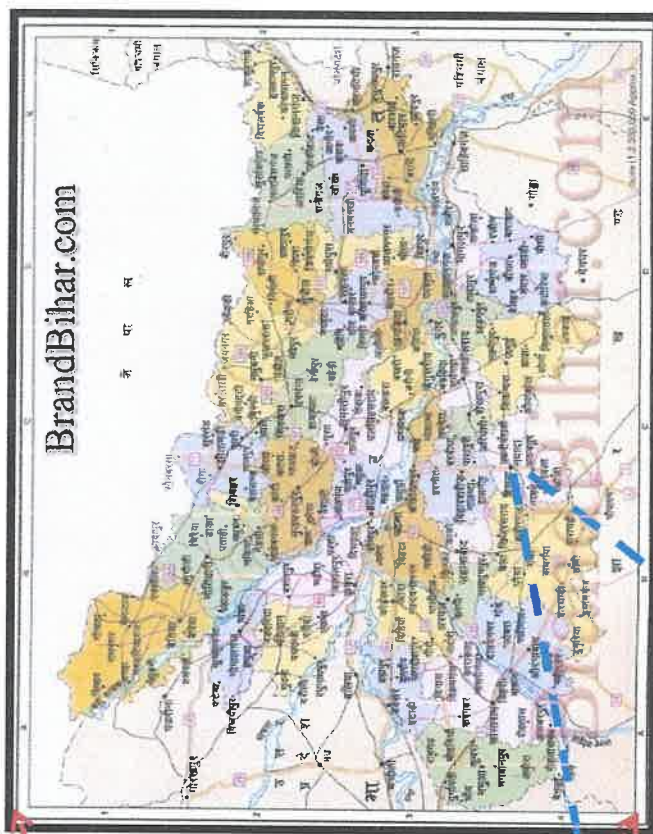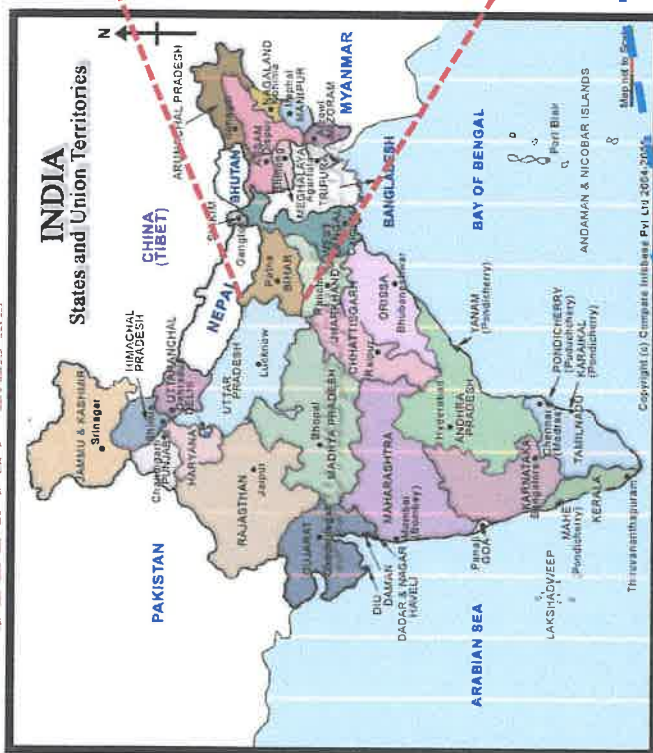

# Plate No.1

## LOCATION MAP

BLOCK-08 (DARIYAPUR) SAND GHAT


SAKRI RIVER (AREA- 20.0 HA.)

MAUJA-DARIYAPUR, BLOCK- WARISALIGANJ, DIST- NAWADA,  
(BIHAR).

SETTLEE :- MANOJ KUMAR MAHARATHI

PREPARED BY :- REG. NO. - RQP/BIH/SR.NO.20 LETTER NO. 3825  
DATED 07/11/2019

SIGNATURE

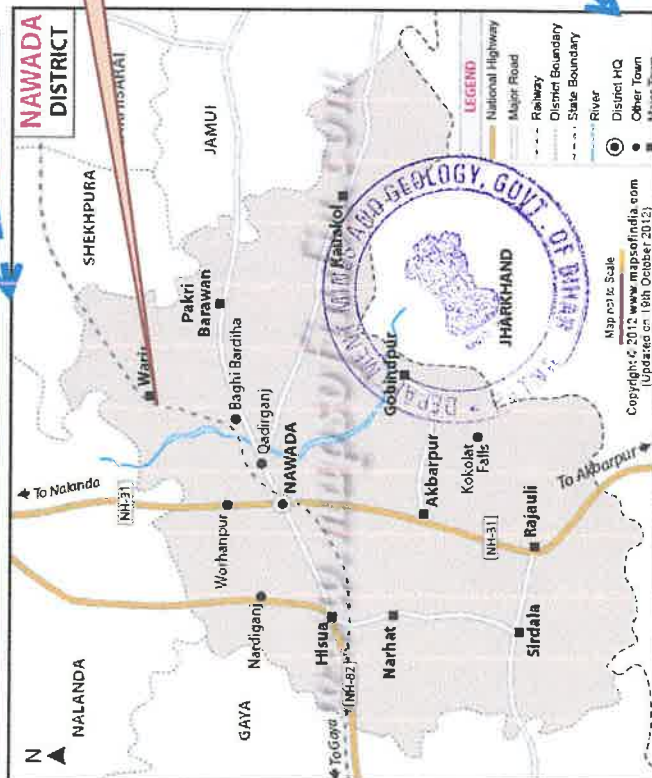

My dear Ma

# ROUTE MAP

## LEGENDS

|   |                                                                                     |                |
|---|-------------------------------------------------------------------------------------|----------------|
| 1 |  | LEASE BOUNDARY |
| 2 |  | ROAD           |

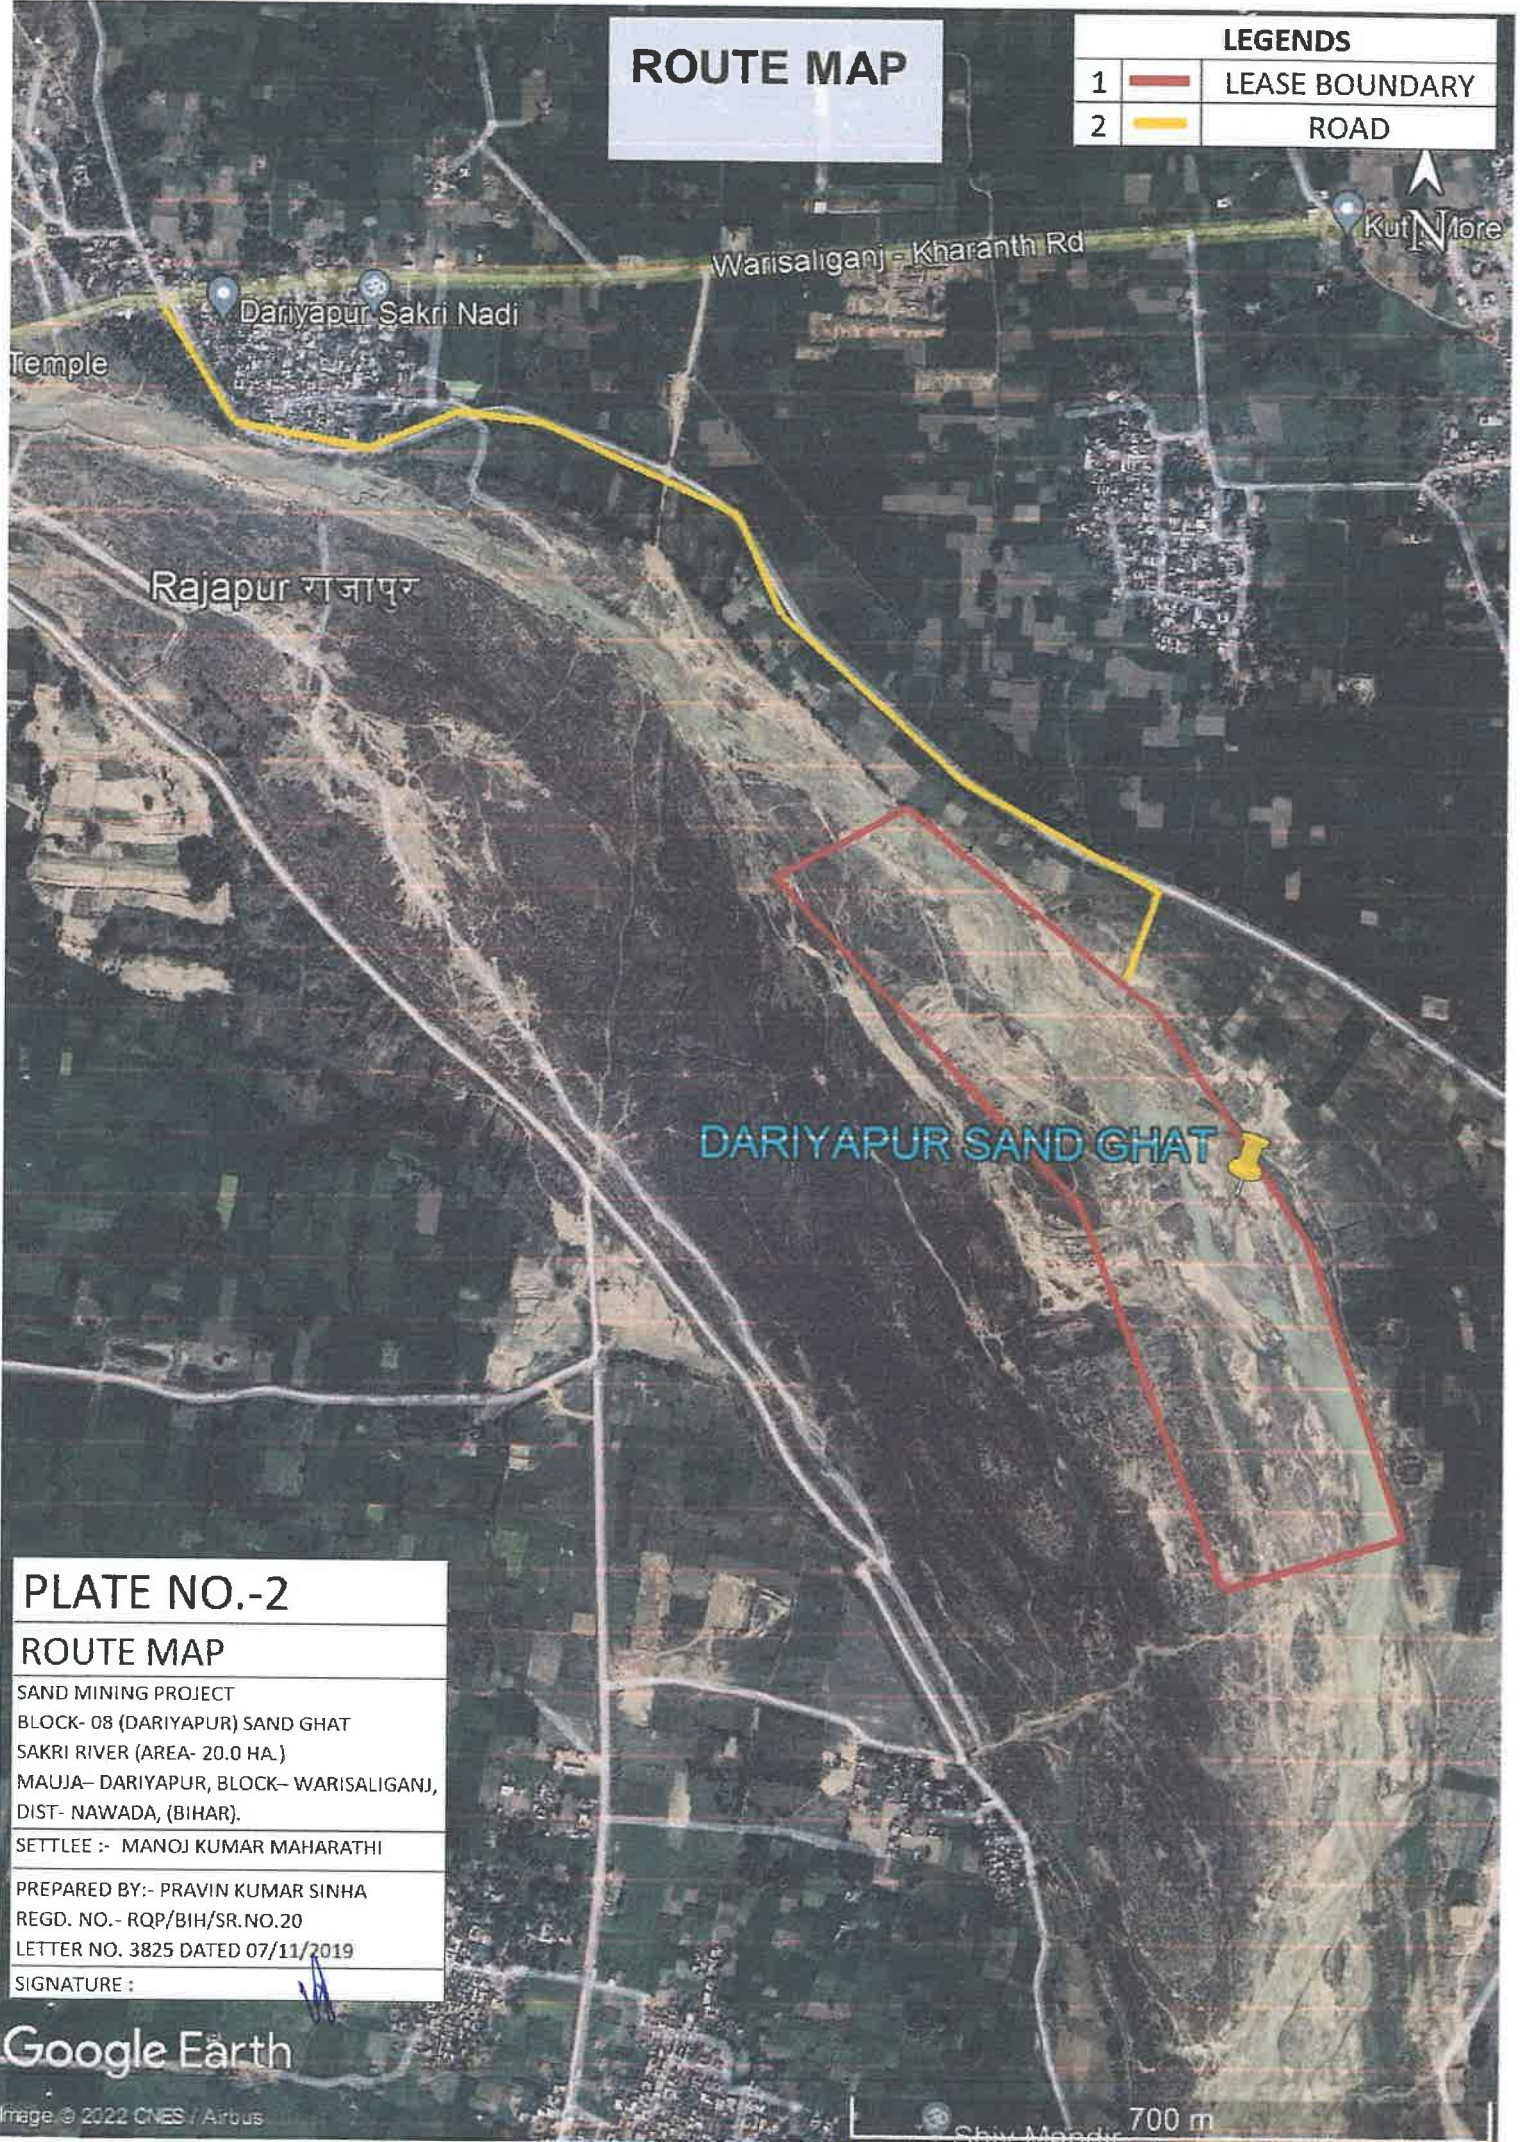


PLATE NO.-2

## ROUTE MAP

SAND MINING PROJECT

BLOCK- 08 (DARIYAPUR) SAND GHAT

SAKRI RIVER (AREA- 20.0 HA.)

MAUJA- DARIYAPUR, BLOCK- WARISALIGANJ,  
DIST- NAWADA, (BIHAR).

SETTLEE :- MANOJ KUMAR MAHARATHI

PREPARED BY:- PRAVIN KUMAR SINHA

REGD. NO.- RQP/BIH/SR.NO.20

LETTER NO. 3825 DATED 07/11/2019

SIGNATURE :

Google Earth

Image © 2022 CNES / Airbus

700 m

may 1st 2020

# GOOGLE MAP

## LEGENDS

|   |                                                                                    |                |
|---|------------------------------------------------------------------------------------|----------------|
| 1 |   | LEASE BOUNDARY |
| 2 |  | 1 KM BOUNDARY  |

| CO-ORDINATE |                                |
|-------------|--------------------------------|
| A           | 24°59'52.14"N<br>85°35'47.01"E |
| B           | 24°59'54.77"N<br>85°35'52.27"E |
| C           | 24°59'28.21"N<br>85°36'12.07"E |
| D           | 24°59'26.35"N<br>85°36'4.94"E  |

DARIYAPUR SAND GHAT

PLATE NO.-2

GOOGLE MAP

SAND MINING PROJECT  
BLOCK- 08 (DARIYAPUR) SAND GHAT  
SAKRI RIVER (AREA- 20.0 HA.)  
MAUJA- DARIYAPUR, BLOCK- WARISALIGANJ,  
DIST- NAWADA, (BIHAR).  
SETTLEE :- MANOJ KUMAR MAHARATHI  
PREPARED BY:- PRAVIN KUMAR SINHA  
REGD. NO.- RQP/BIH/SR.NO.20  
LETTER NO. 3825 DATED 07/11/2019  
SIGNATURE :

Google Earth


CNES / Airbus

Hemda हेमदा


900 m

may 1st 2020



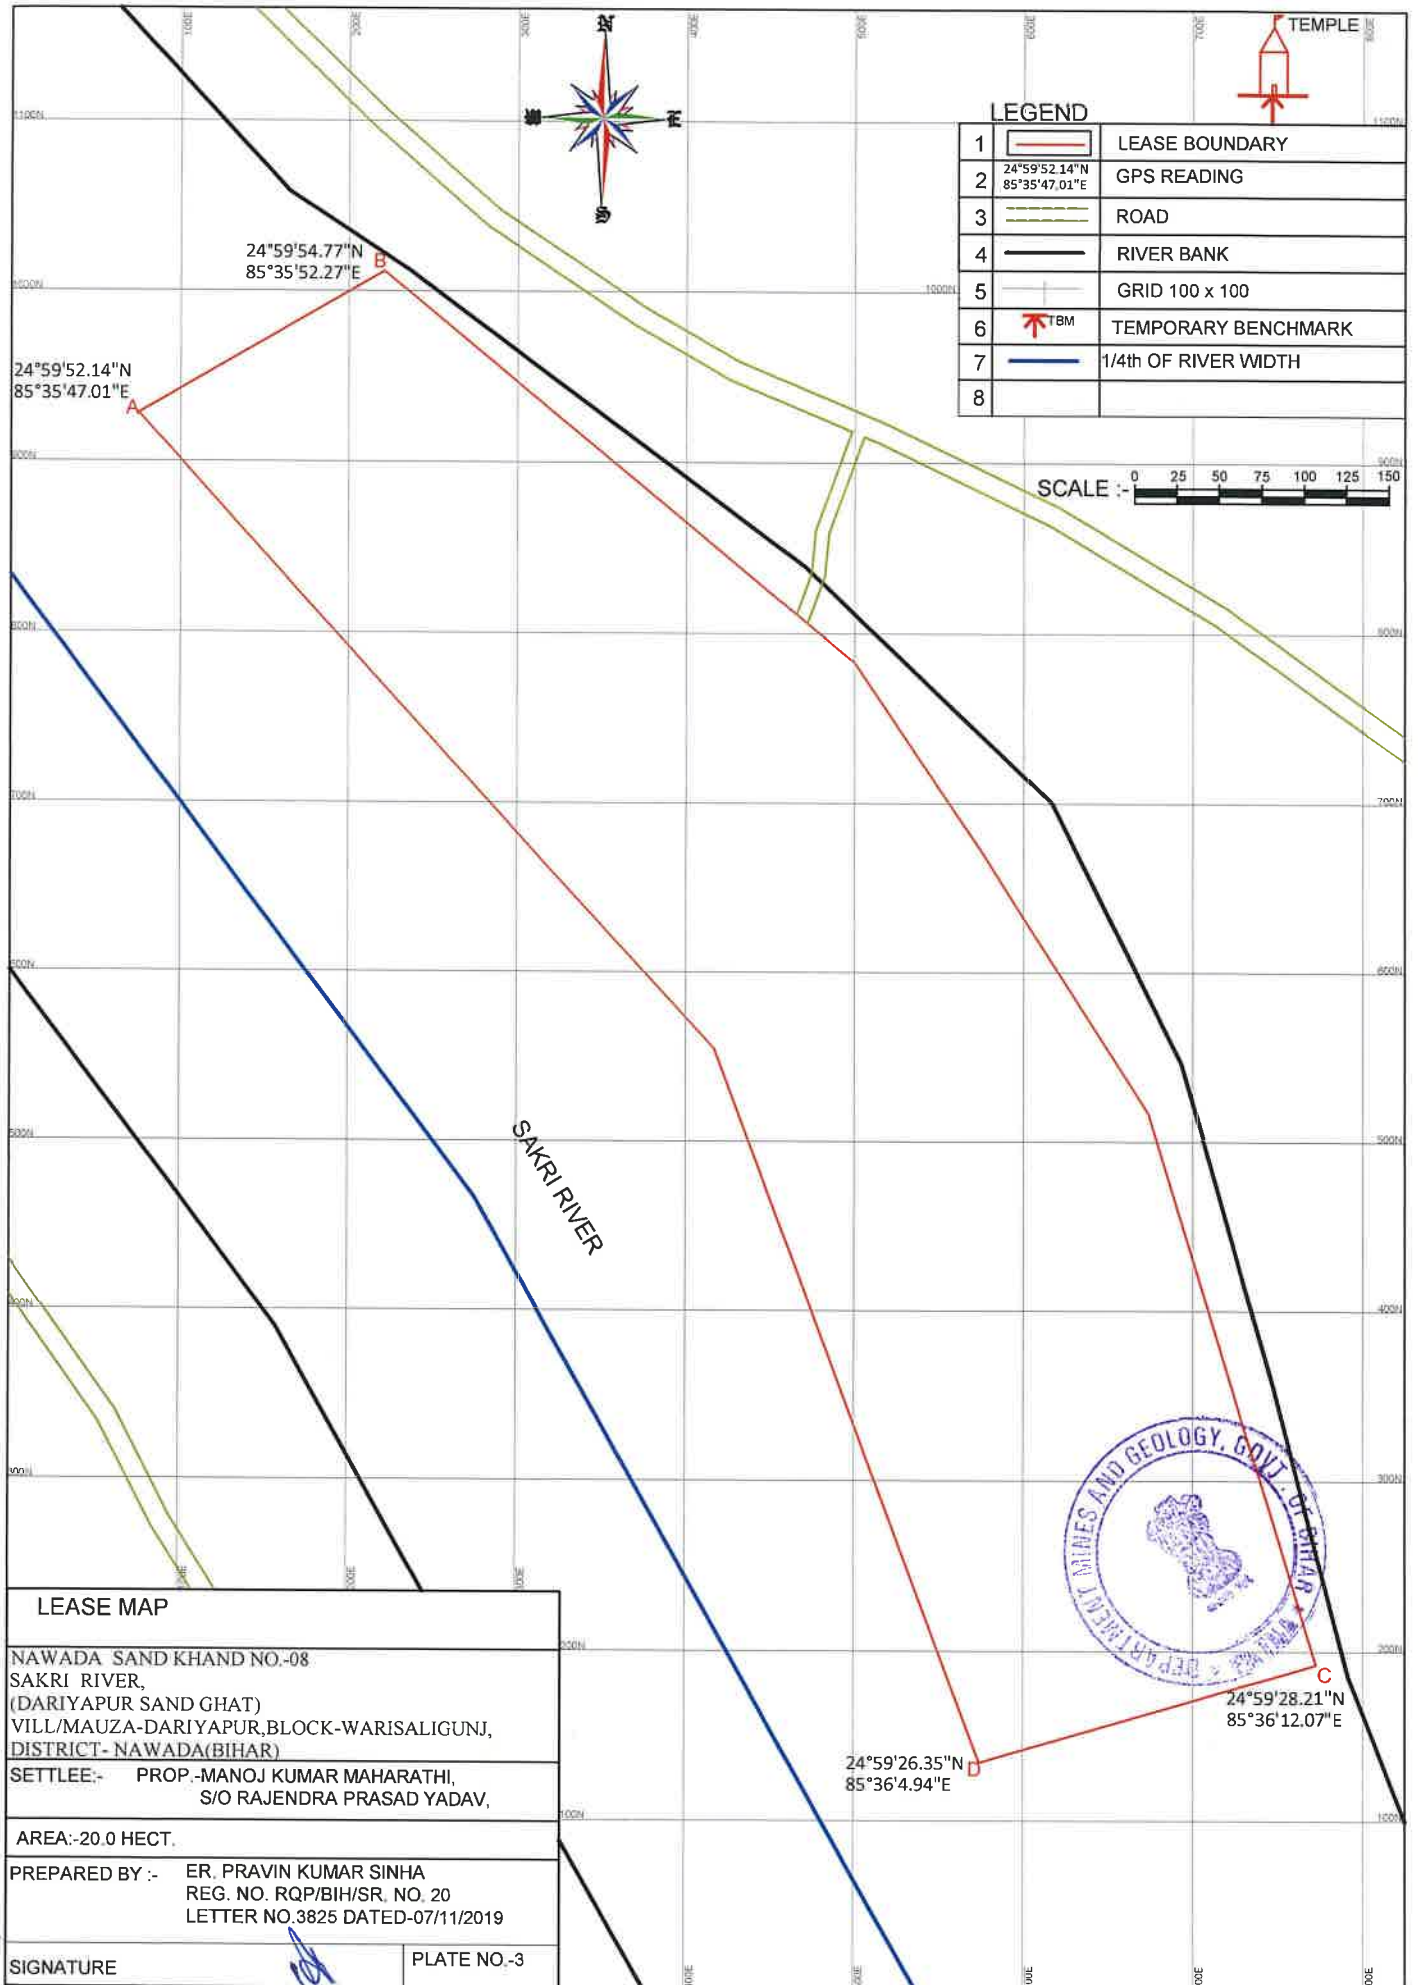

ray kumar

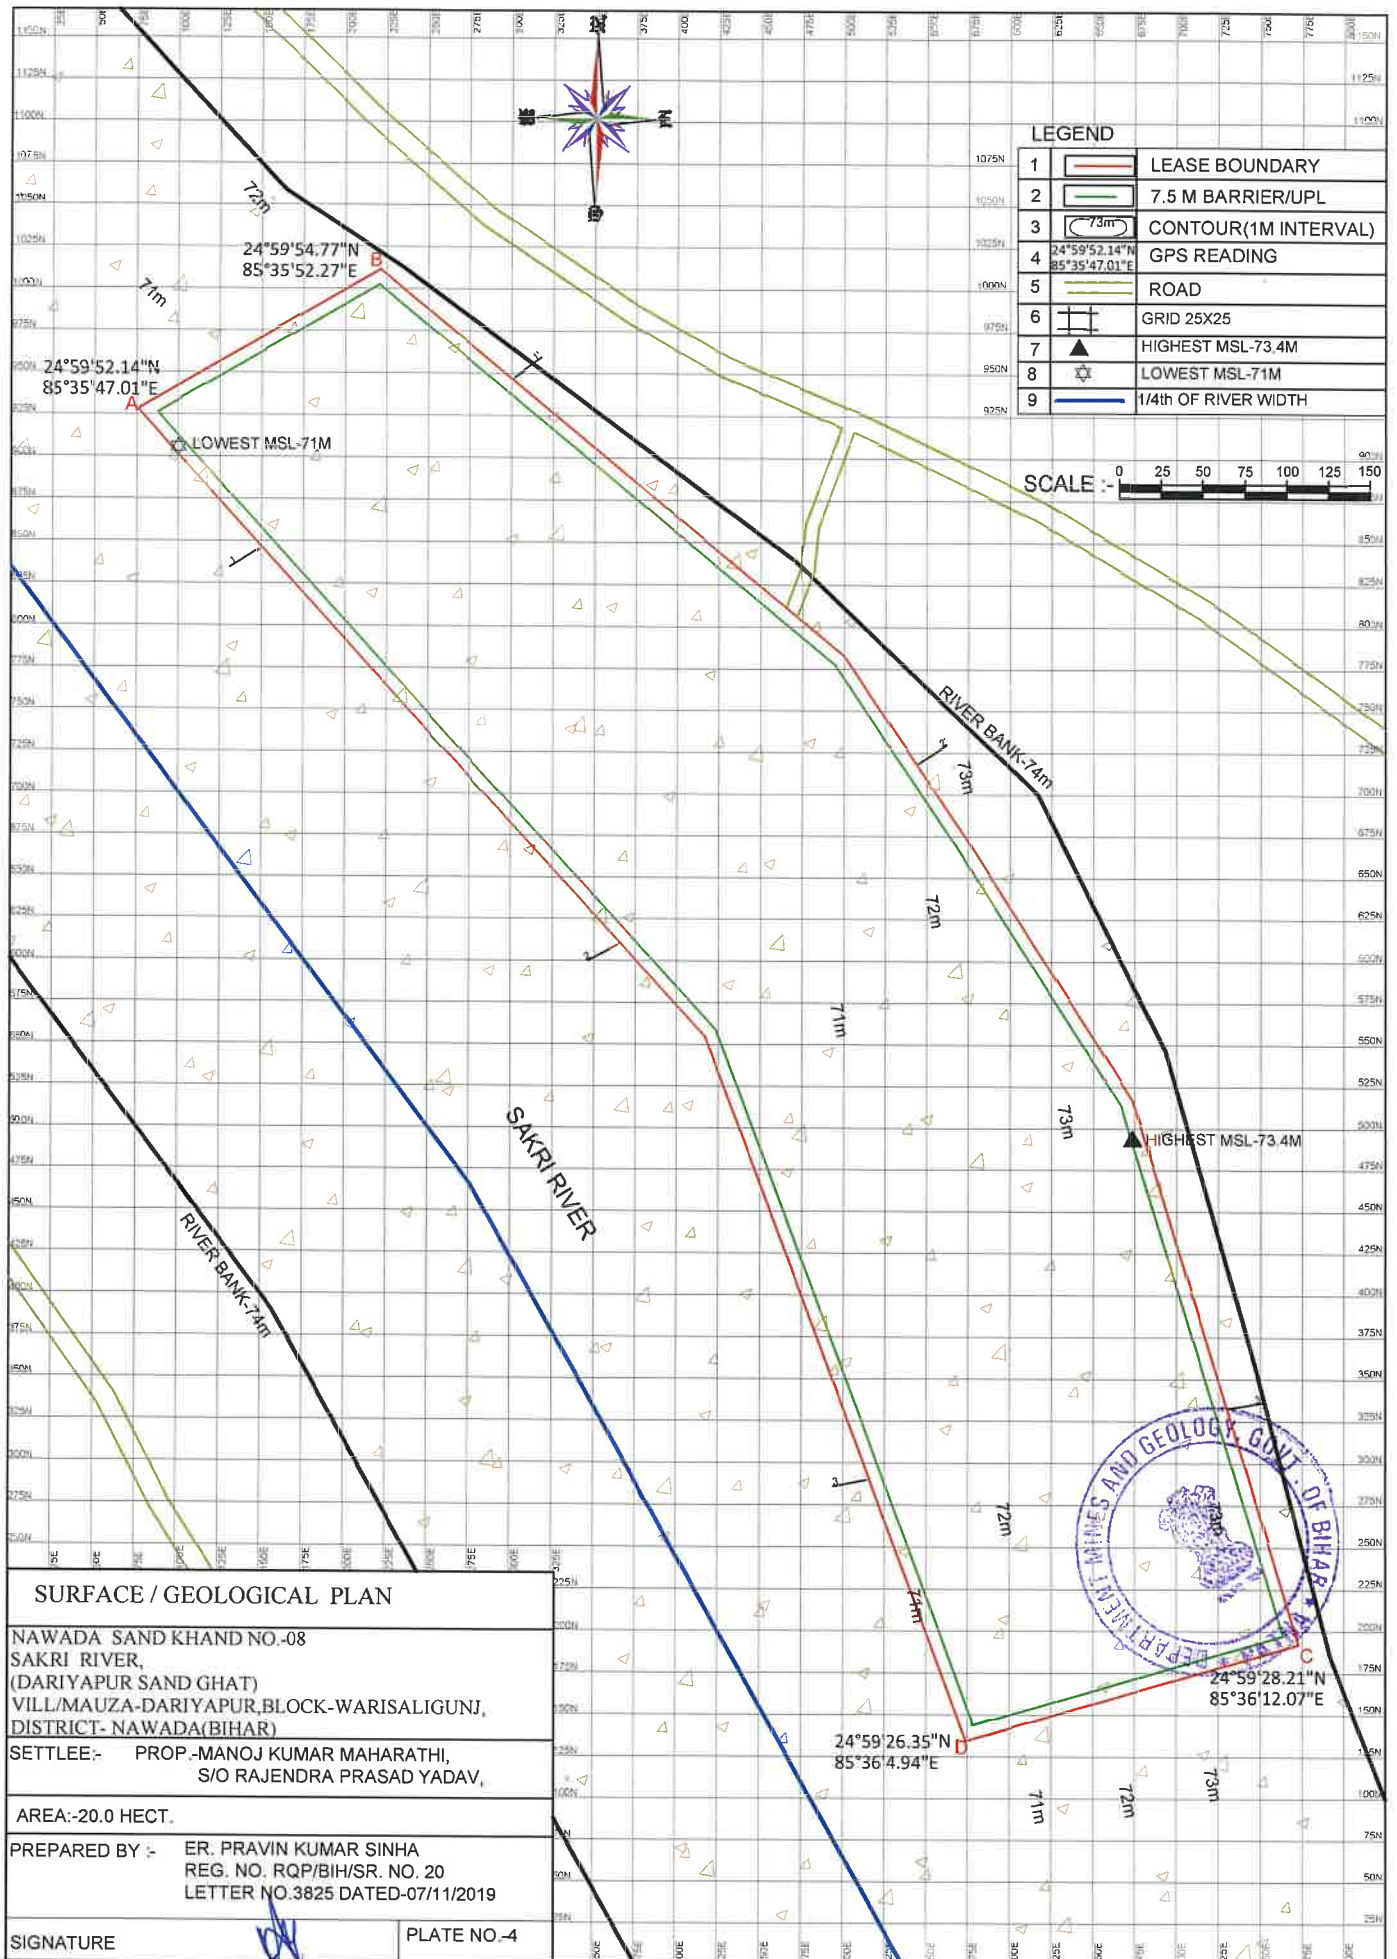

for the same



SECTION ALONG 1-1'



SECTION ALONG 2-2'



SECTION ALONG 3-3'



SECTION ALONG A-B

|   |                                |
|---|--------------------------------|
| 1 | LEASE BOUNDARY (LB)            |
| 2 | 7.5 M BARRIER (UPL)            |
| 3 | ROAD                           |
| 4 | PROVED RESERVE (110)           |
| 5 | PROBABLE RESERVE (120)         |
| 6 | FEASIBILITY RESOURCE (211)     |
| 7 | PRE FEASIBILITY RESOURCE (222) |



GEOLOGICAL SECTION


NAWADA SAND KHAND NO-08  
SAKRI RIVER,  
(DARIYAPUR SAND GHAT)  
VILL/MAUZA-DARIYAPUR,BLOCK-WARISALIGUNJ,  
DISTRICT-NAWADA(BIHAR)  
SETTLEE- PROP.-MANOJ KUMAR MAHARATHI,  
S/O RAJENDRA PRASAD YADAV,

AREA:-20.0 HECT.


PREPARED BY :- ER PRAVIN KUMAR SINHA  
REG.NO. RQP/BIH/SR. NO. 20  
LETTER NO.3925 DATED-07/11/2019

SIGNATURE


PLATE NO.-5

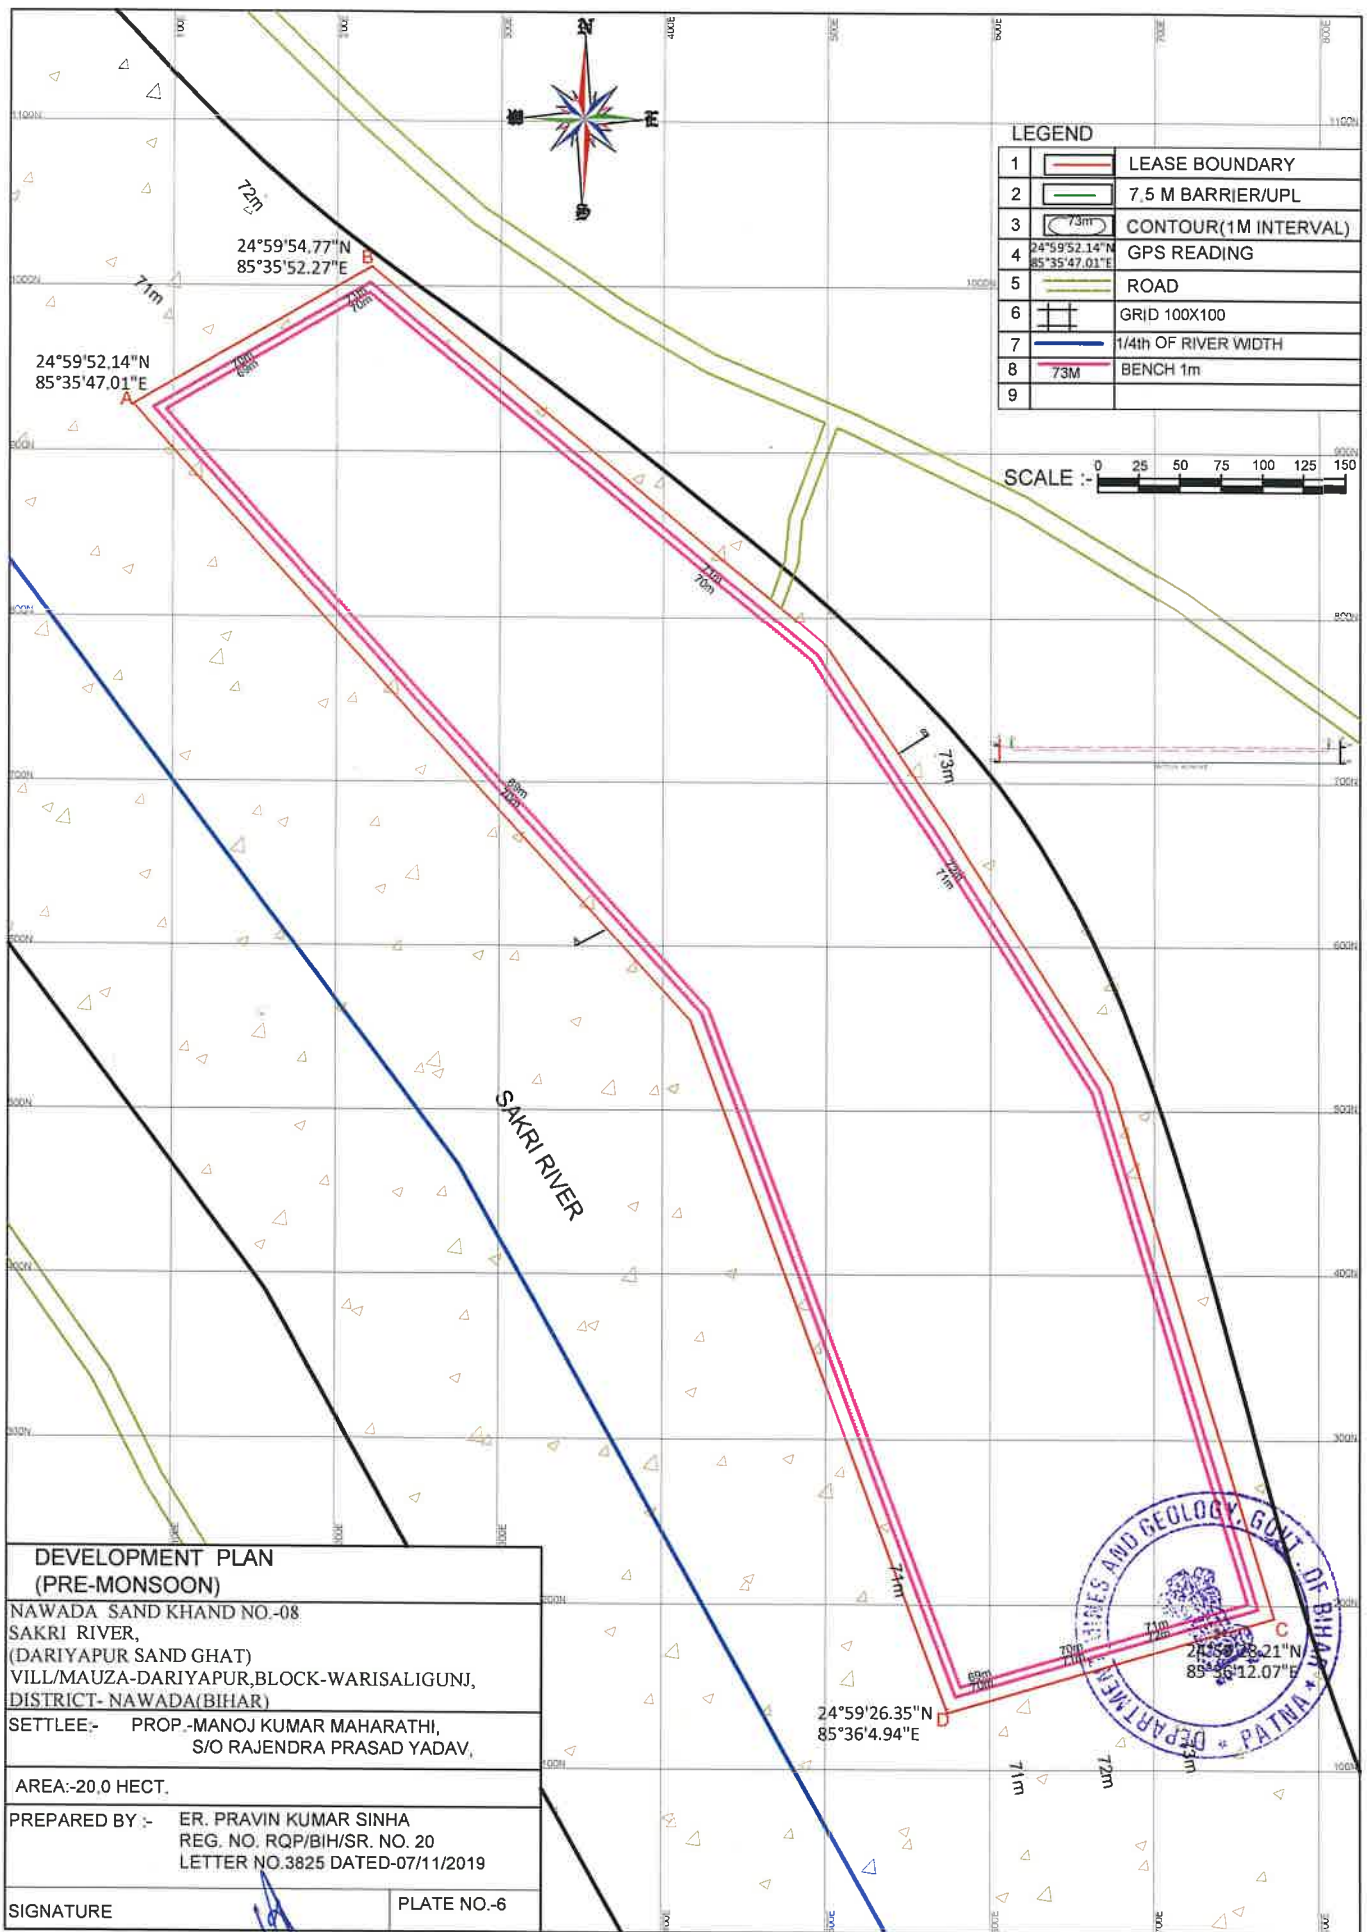


*may be again*

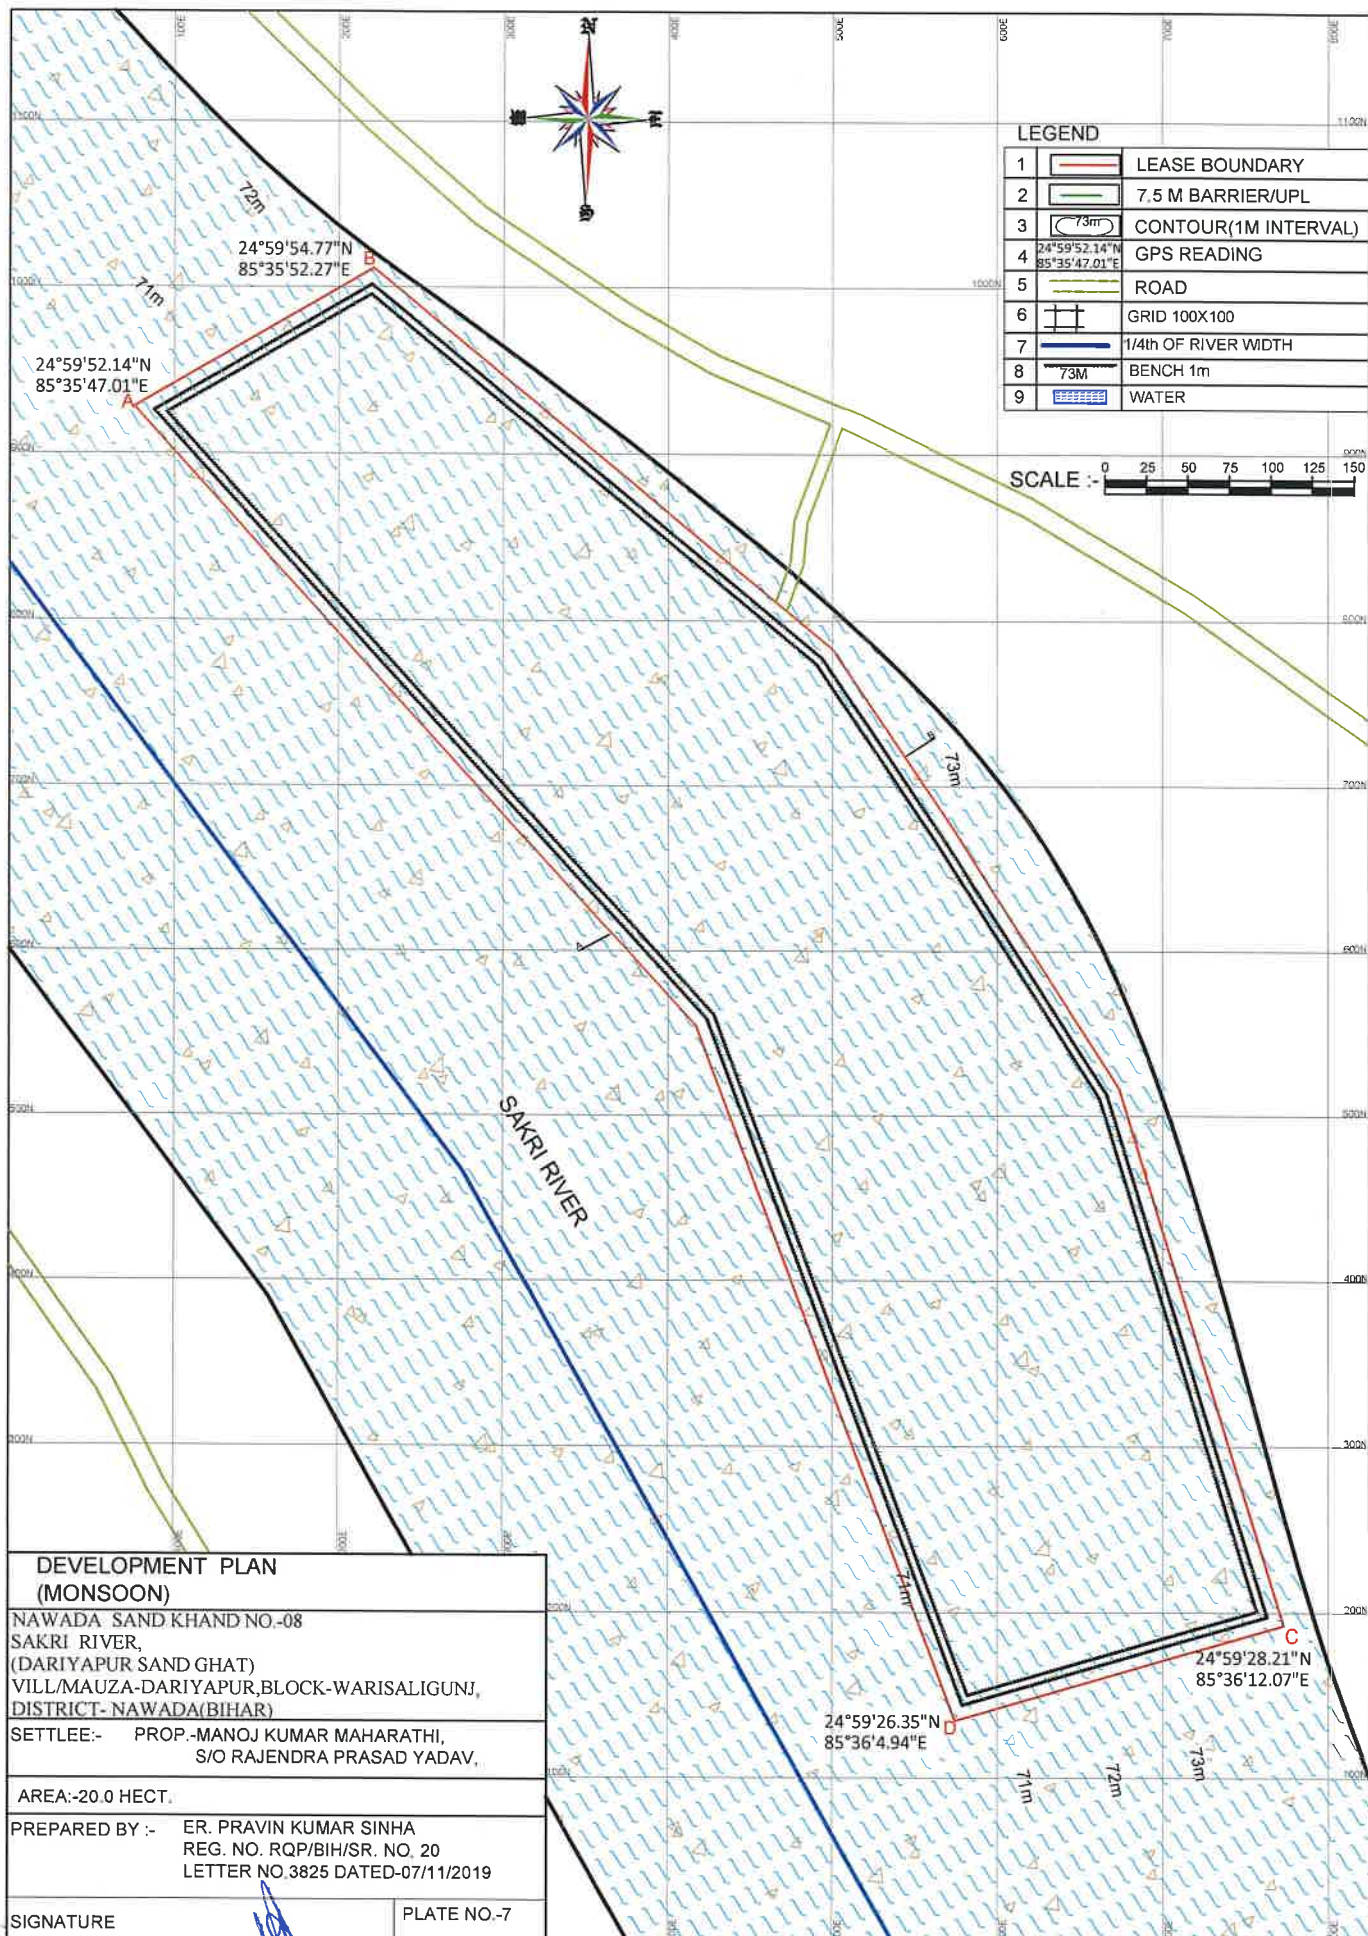


*map for road*

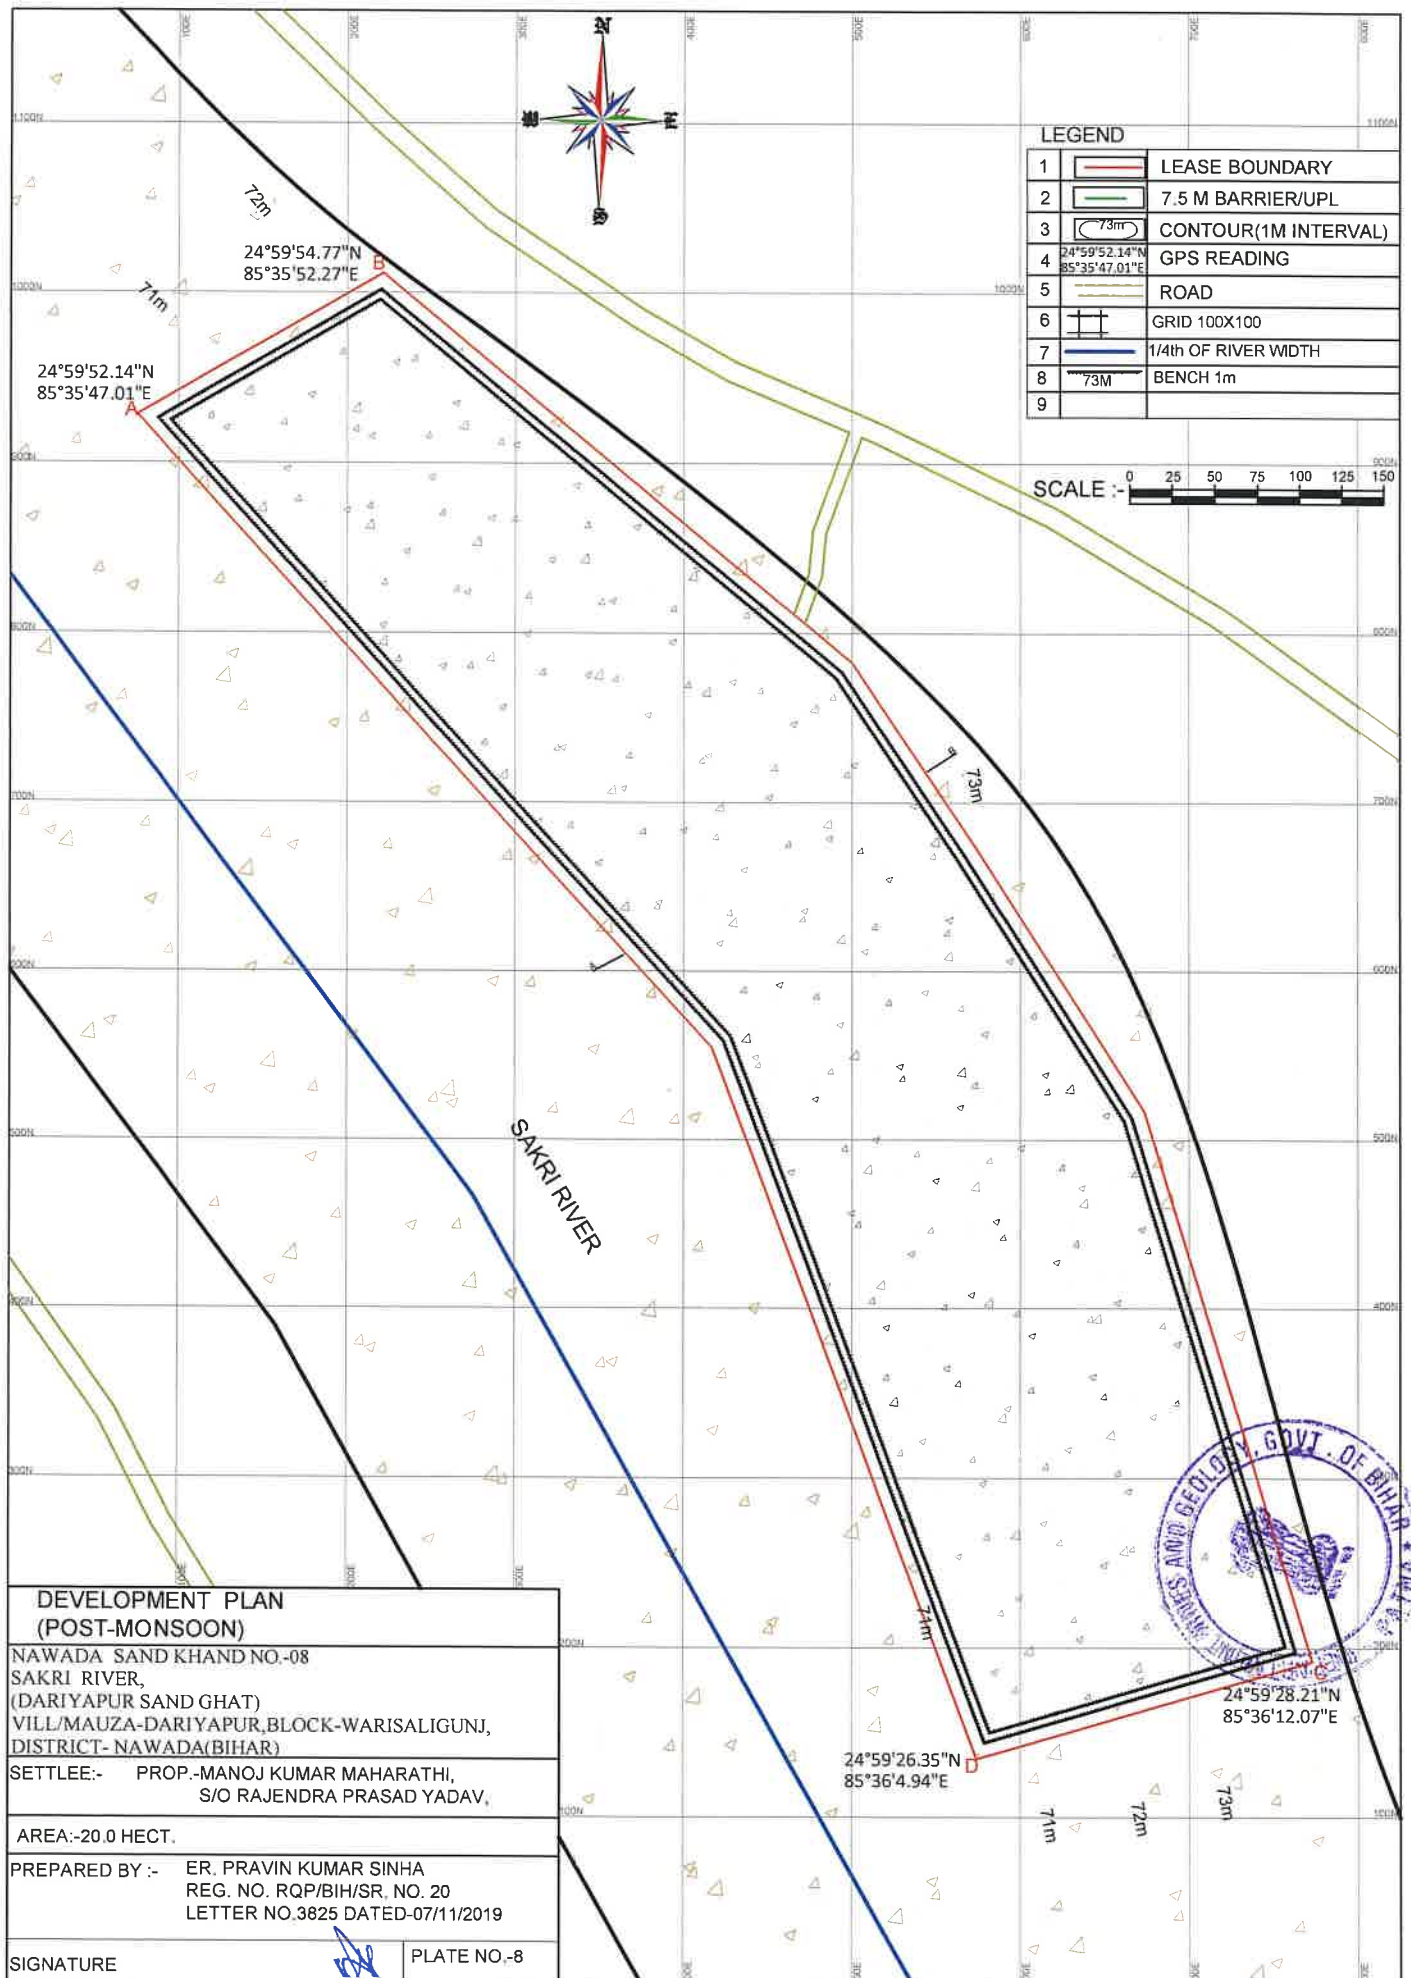

map for nawa

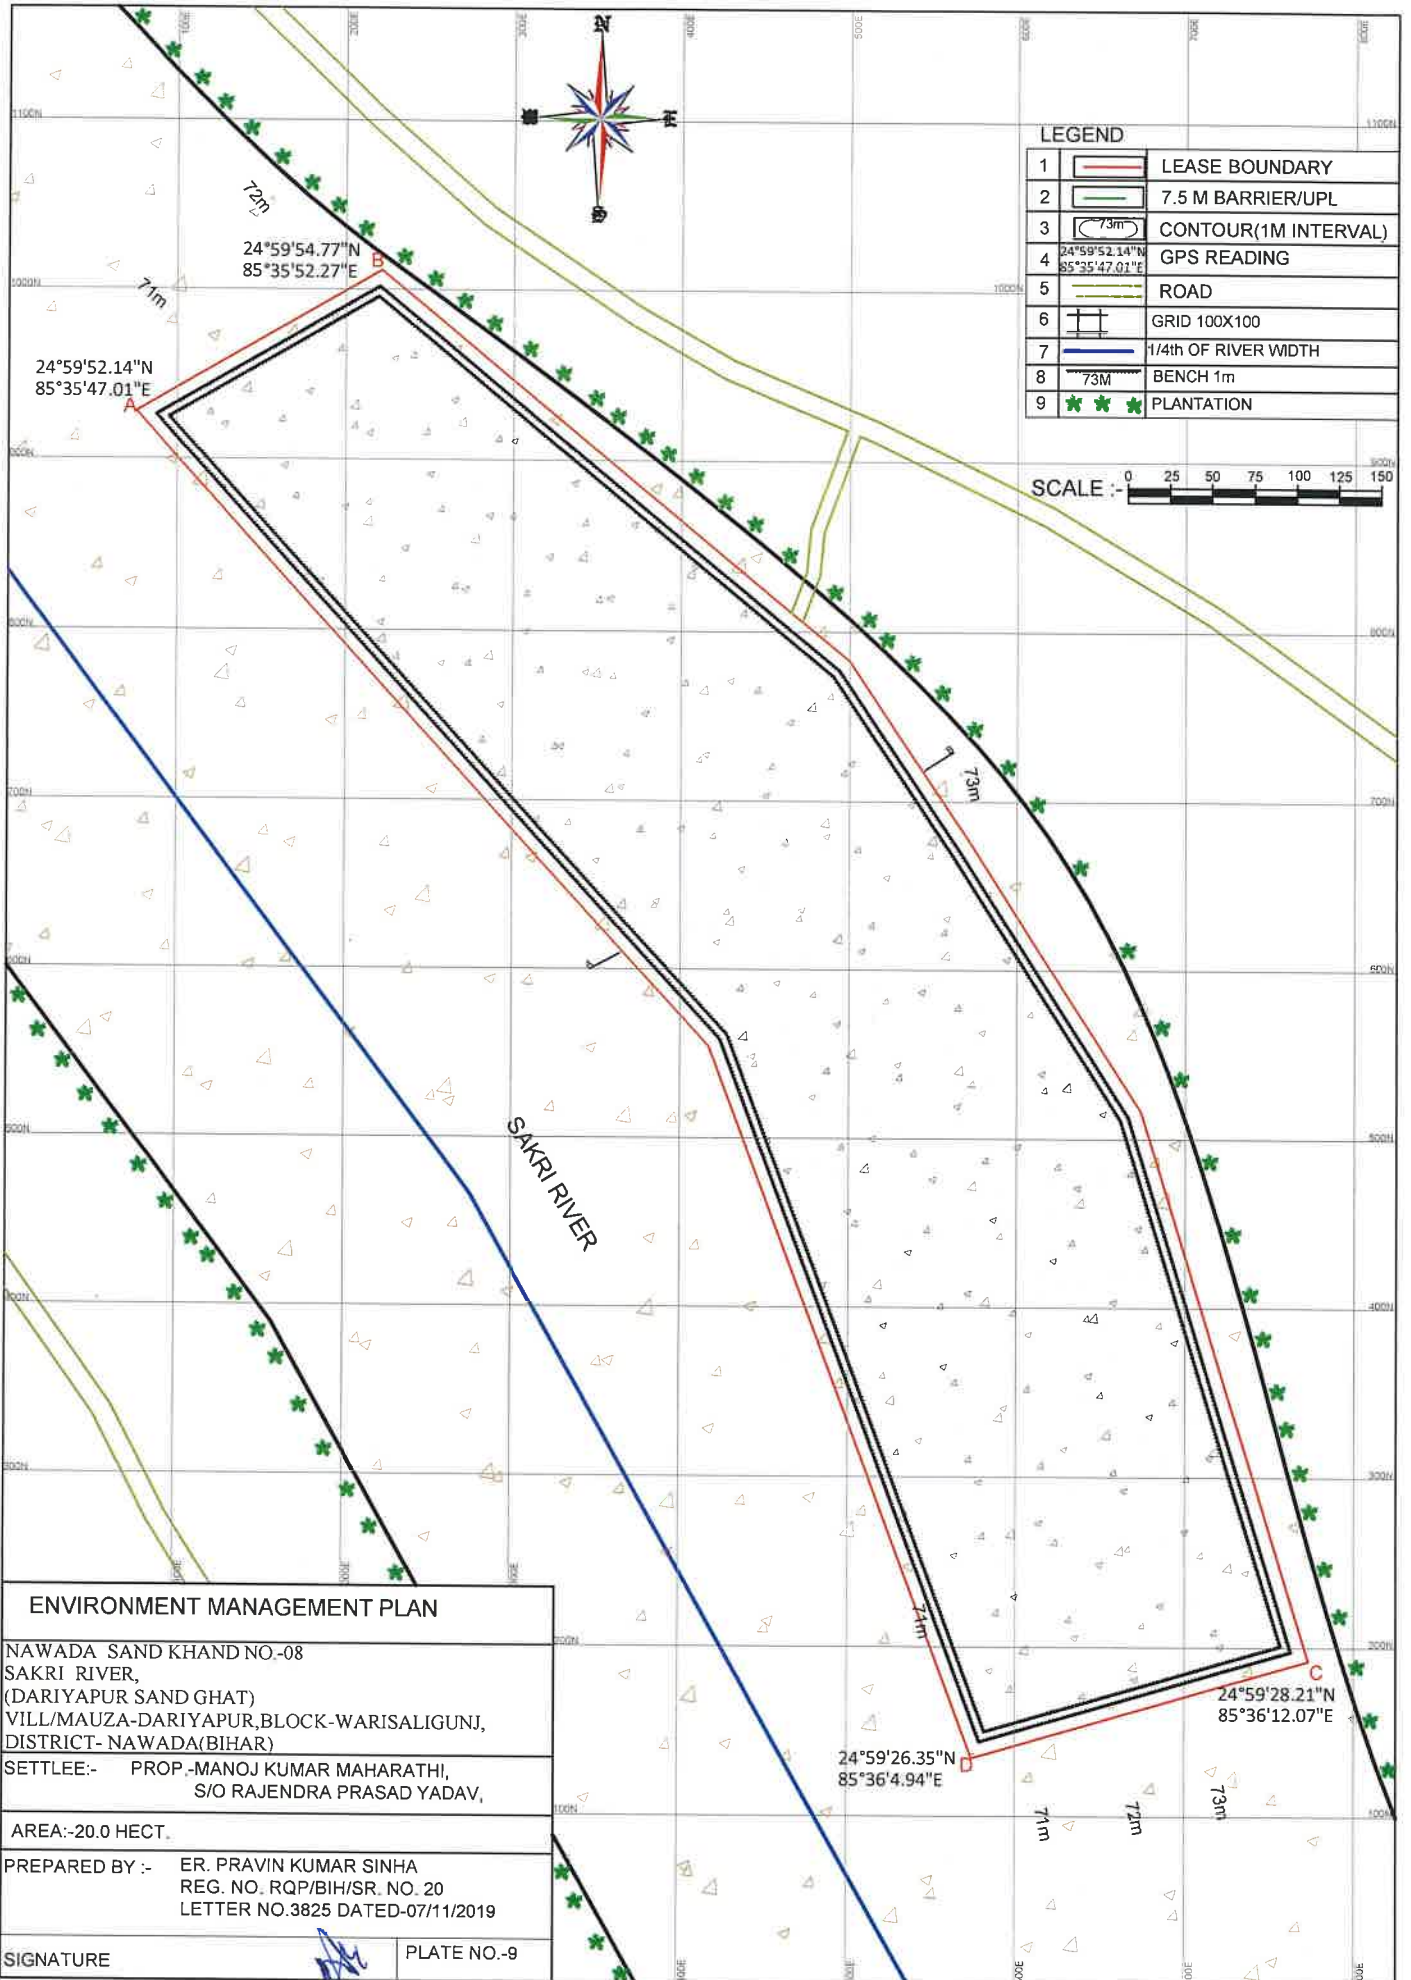

my in north

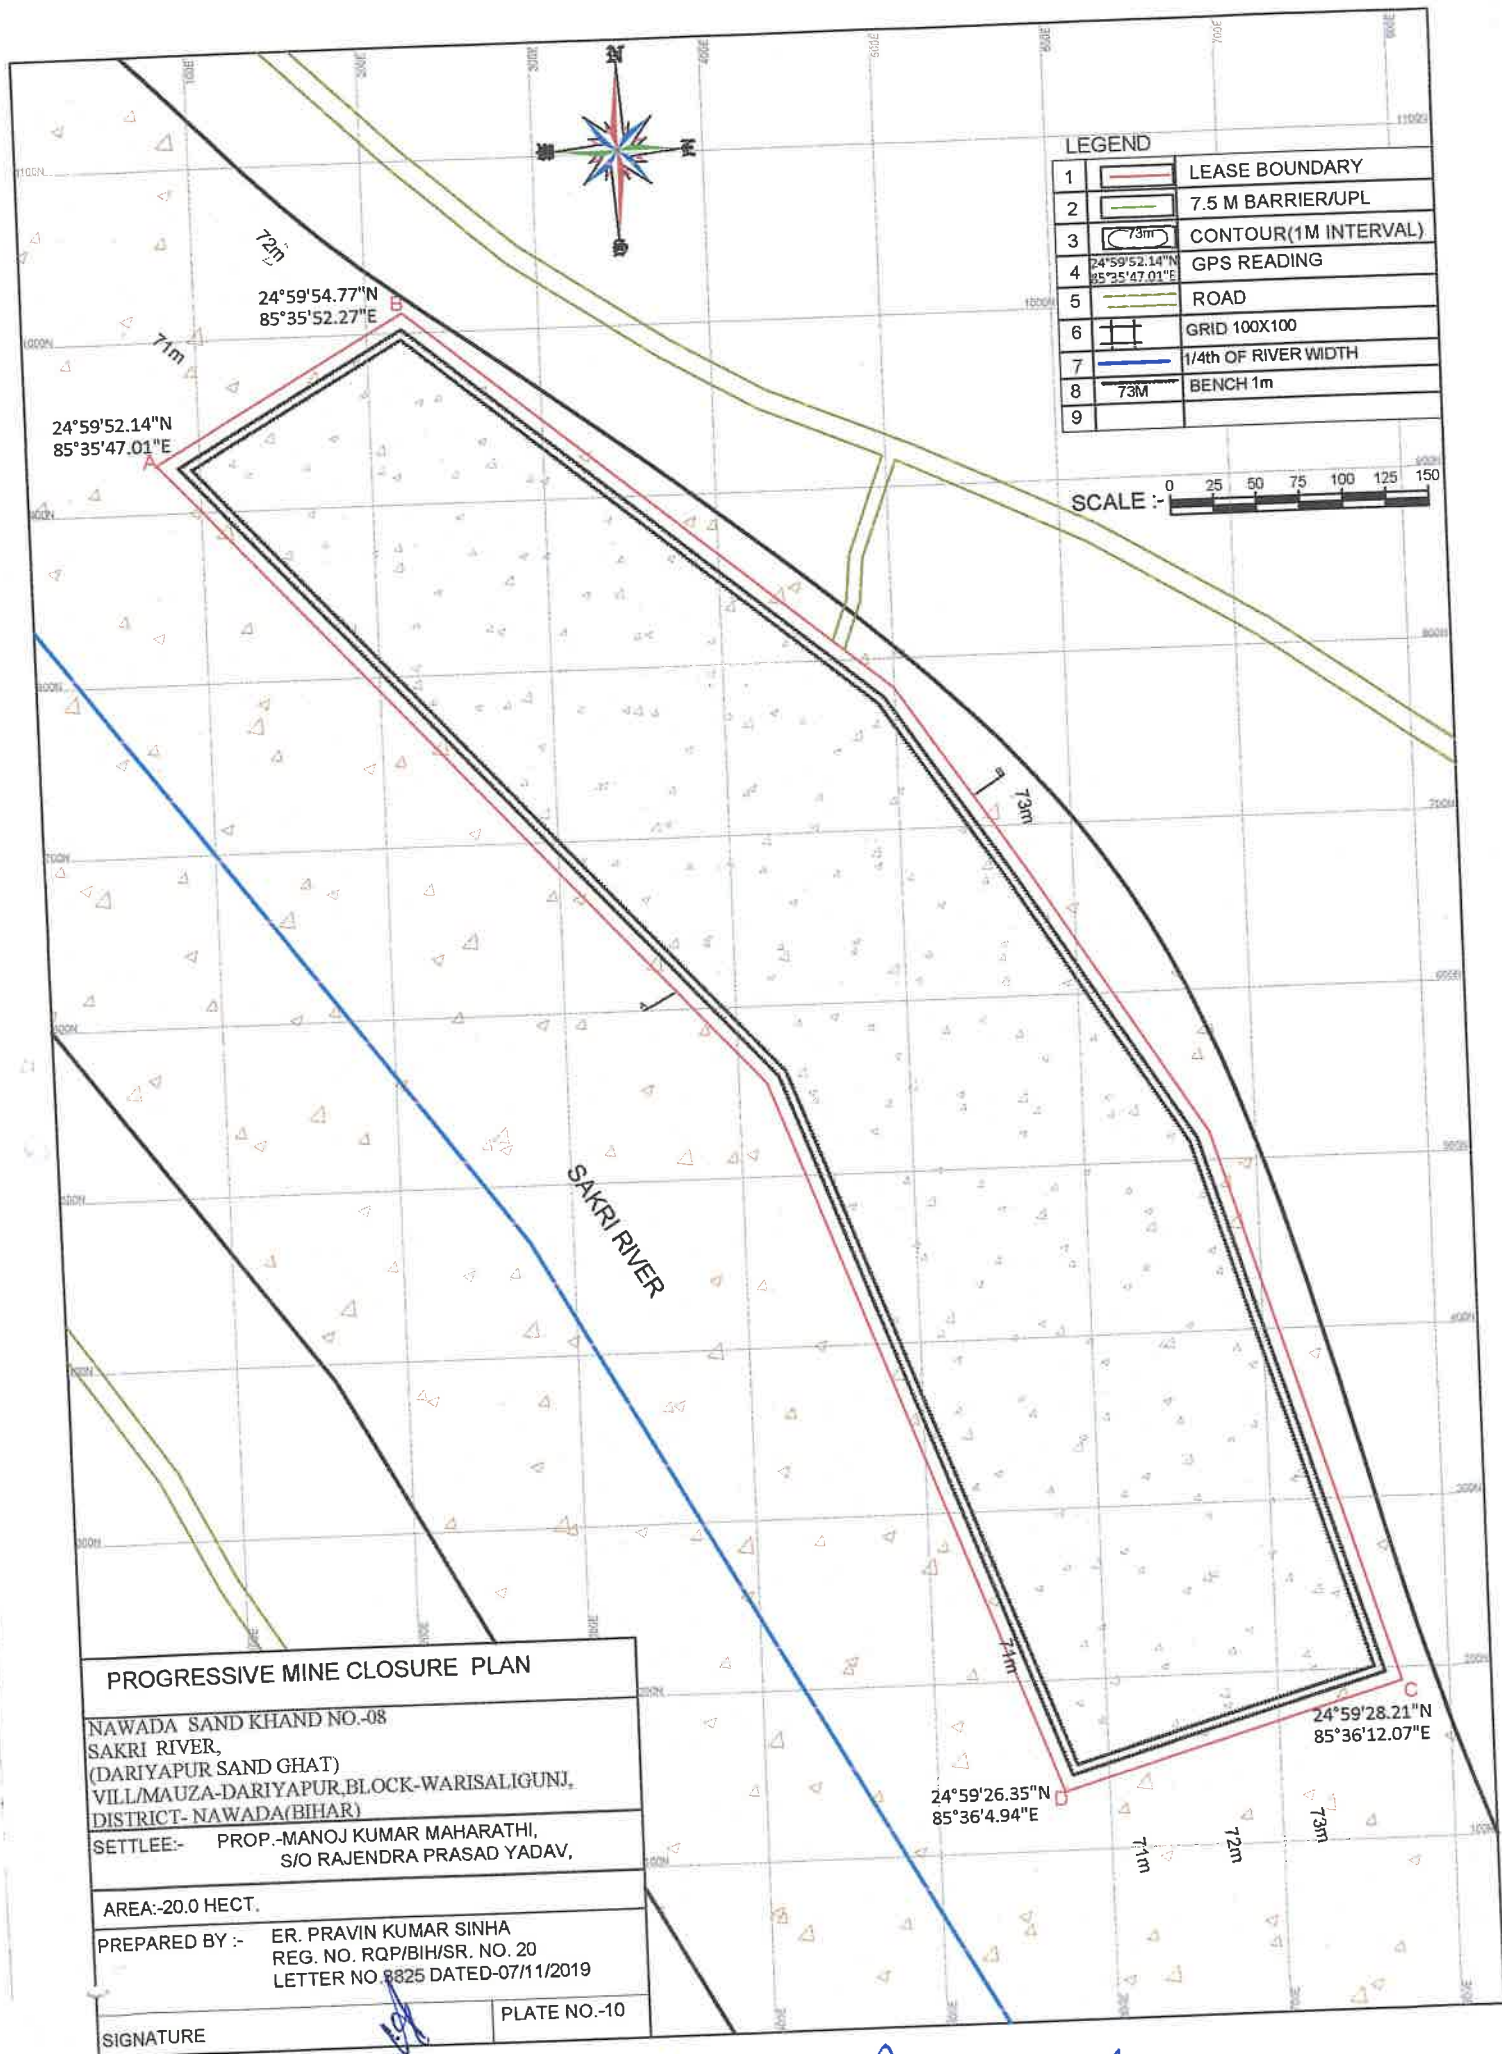

*may k oadh*