


PLATES

M/s MAA DURGA FUEL STATION

Akhilesh Kumar
Proprietor

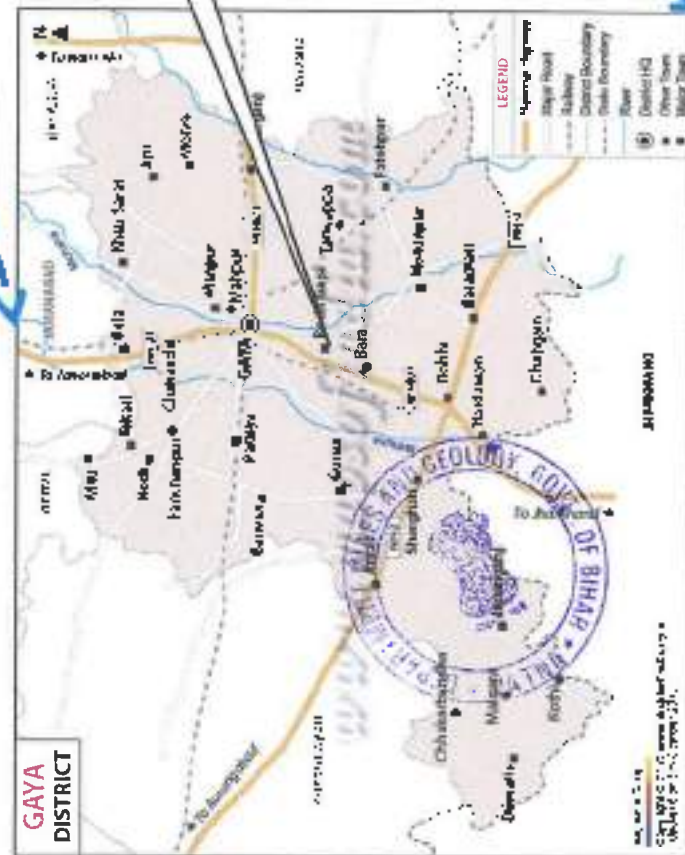

LOCATION MAP

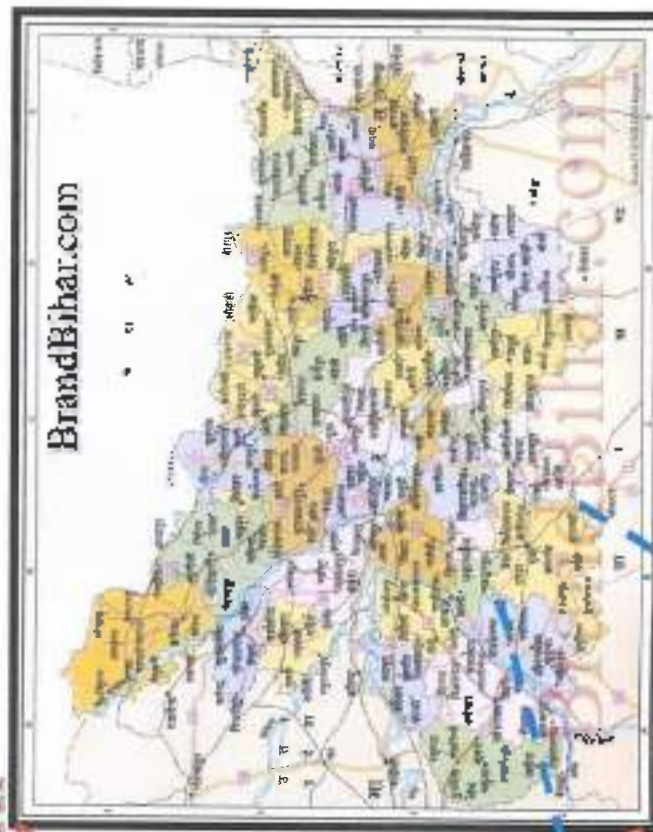

BATASPUR, CHHANCHH,
MORATAL, GHOGHARIYA,
GURIAWAN, KENARI

Plate No.1

1. LOCATION PLAN	
BLOCK-47 (GAYA MOHANA-01/GAYA MOHANA-07/ GAYA MOHANA-03) MOHANA RIVER	
MAUJA – BATASPUR, CHHANCHH, MORATAL, GHOGHARIYA, GURIAWAN, KENARI, ANCHAL- BODH GAYA, DIST - GAYA, (BIHAR)	
SETTLEE :- M/S MAA DURGA FULE STATION AKHILESH KUMAR	
AREA:- 44.5 HECT.	
SIGNATURE:- 	

BLOCK-17 (GAYA MOHANA-01;GAYA MOHANA-02;GAYA MOHANA-03) SAND GHAT

CO-ORDINATE	
A	21°42'N 85° 0'53 36"E
B	21°42'N 85° 0'57.56"E
C	24°41'18 68"N 85° 1'3.30"E
D	24°41'13.12"N 85° 1'2 31"E
A	24°40'33 38"N 85° 1'49 24"E
B	24°40'36 94"N 85° 1'52 53"E
C	24°40'23 82"N 85° 2'13 55"E
D	24°40'23 60"N 85° 2'13.91"E
A	24°39'56 83"N 85° 2'33.07"E
B	24°39'49.71"N 85° 2'35 77"E
C	24°39'39 03"N 85° 2'51.08"E
D	24°40'25 63"N 85° 2'45 47"E


PLATE NO.-2

GOOGLE MAP

SAND MINING PROJECT
 MALUA RATAPUR, CHHOGHAT, MORATA.,
 GHOGHARIA, GURIAWAN, KENARI, ANULON-
 BODH GAYA, DIST - GAYA, (BIHAR)
 SETTLED-MYS MAOR DURGA JUL 5 2018M
 PREPARED BY - PRADY KUMAR SINGH
 REGD NO. - RGP/BH/5R, H/D 20
 LETTER NO.-05.17.36.162.30.11.2122
 S GHATI IRE .


Google Earth

May 10, 2022 10:47 AM
 Google Earth
 Version 7.8.0.2022-05-10

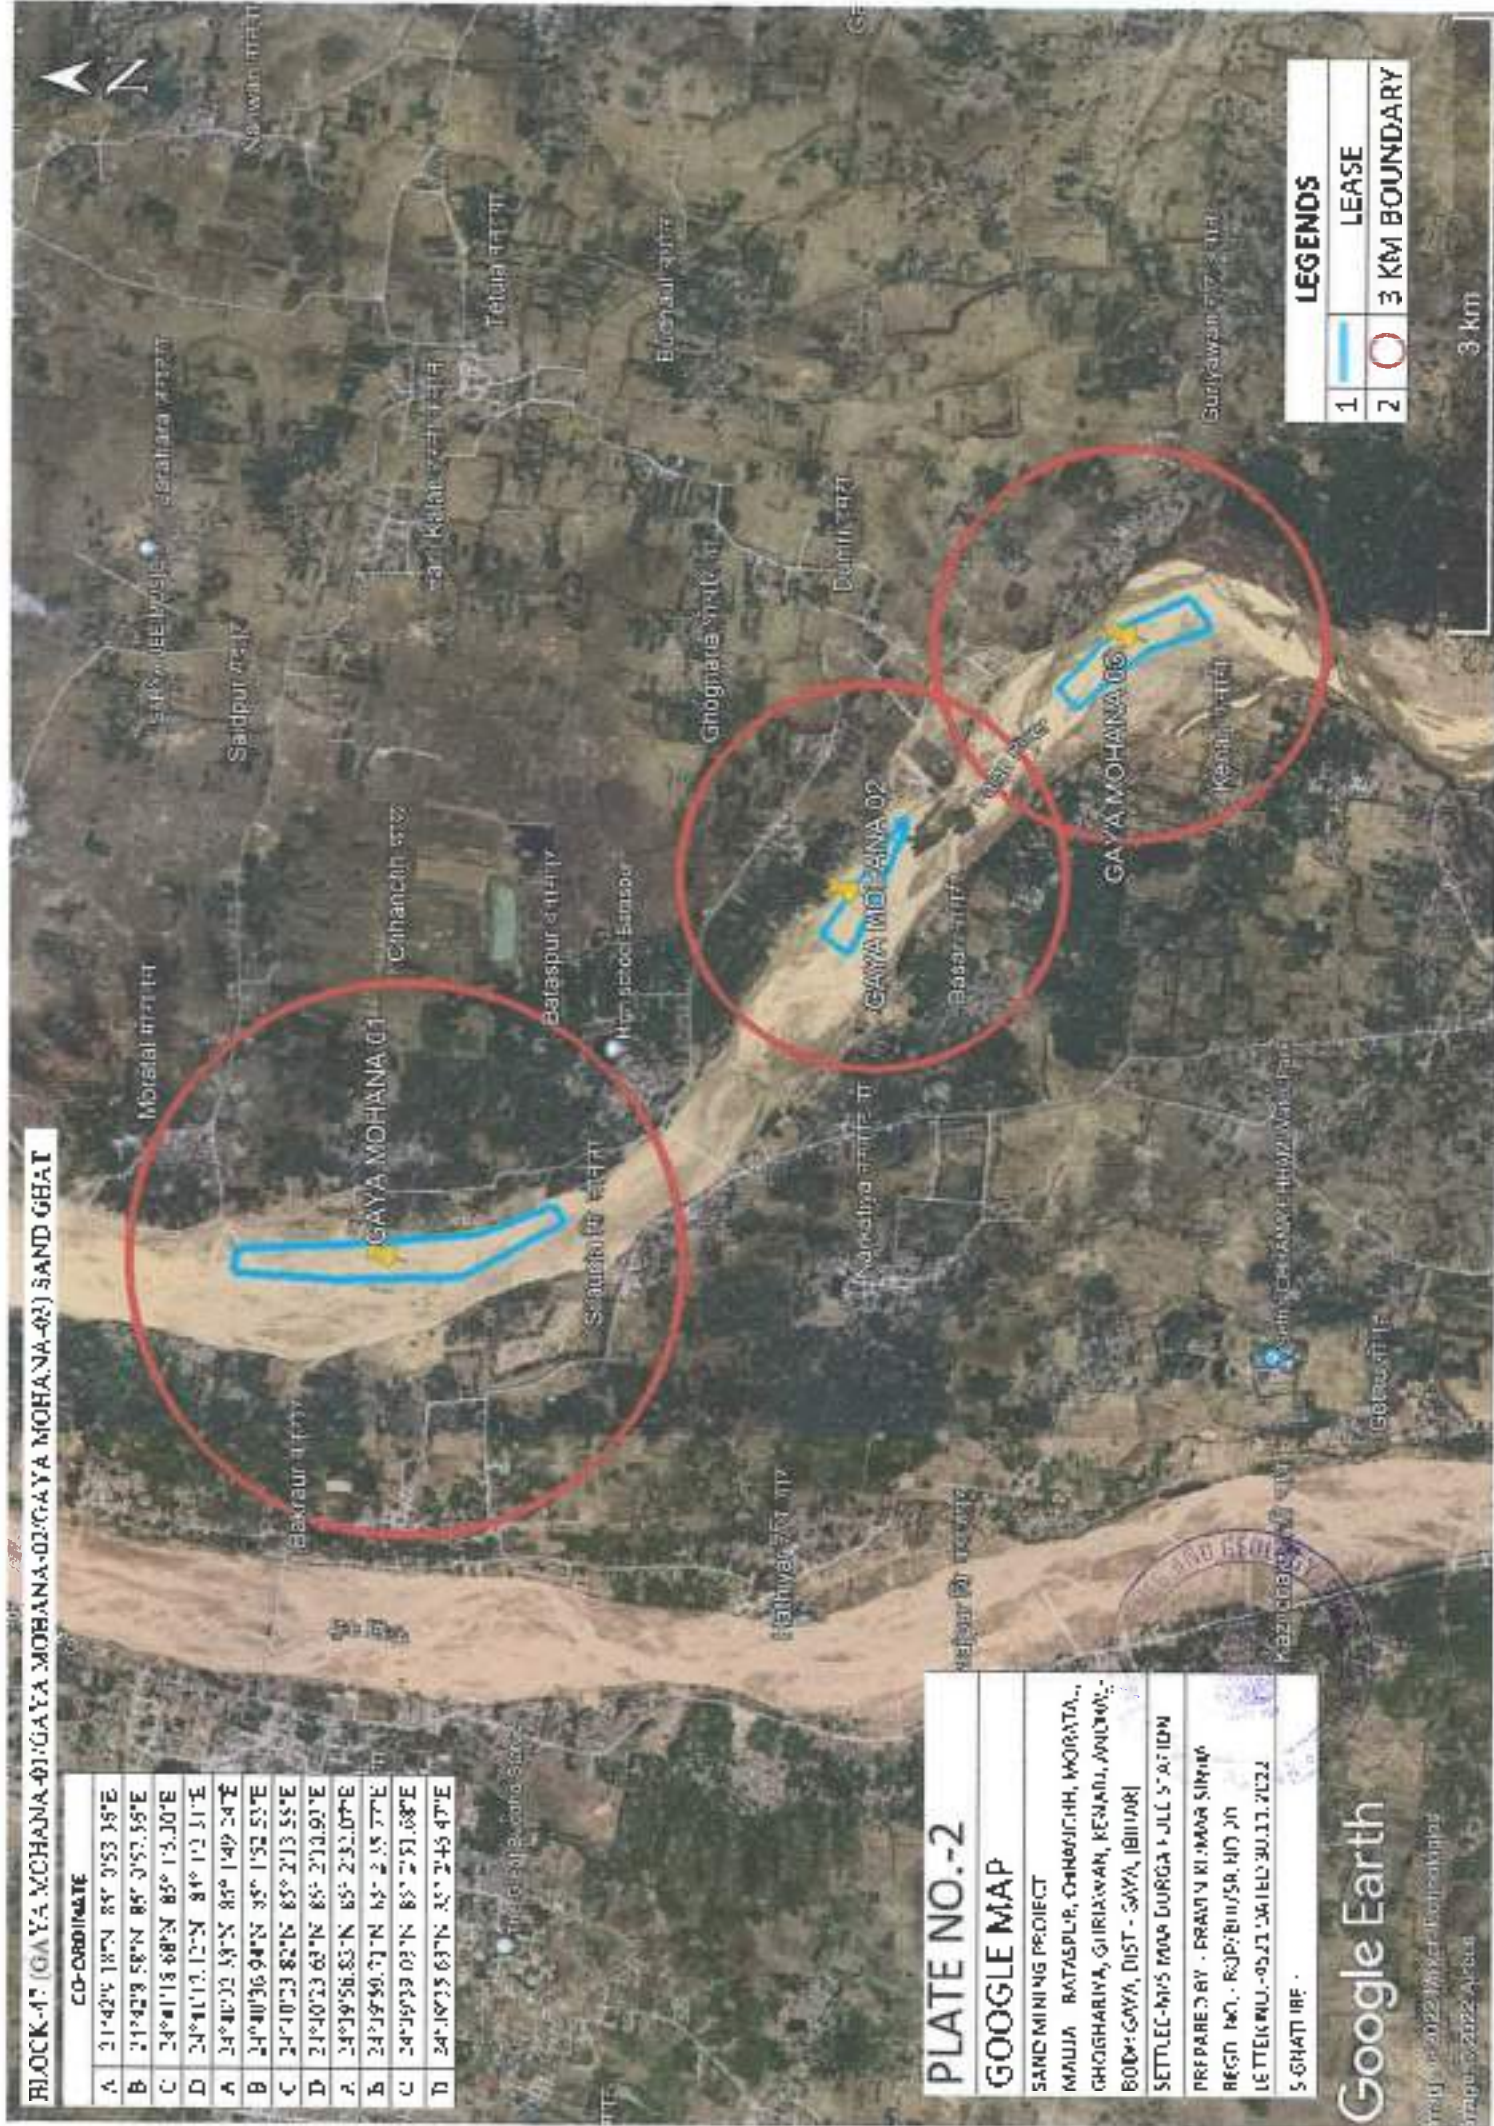

LEGENDS	
1	LEASE
2	3 KM BOUNDARY

3 km

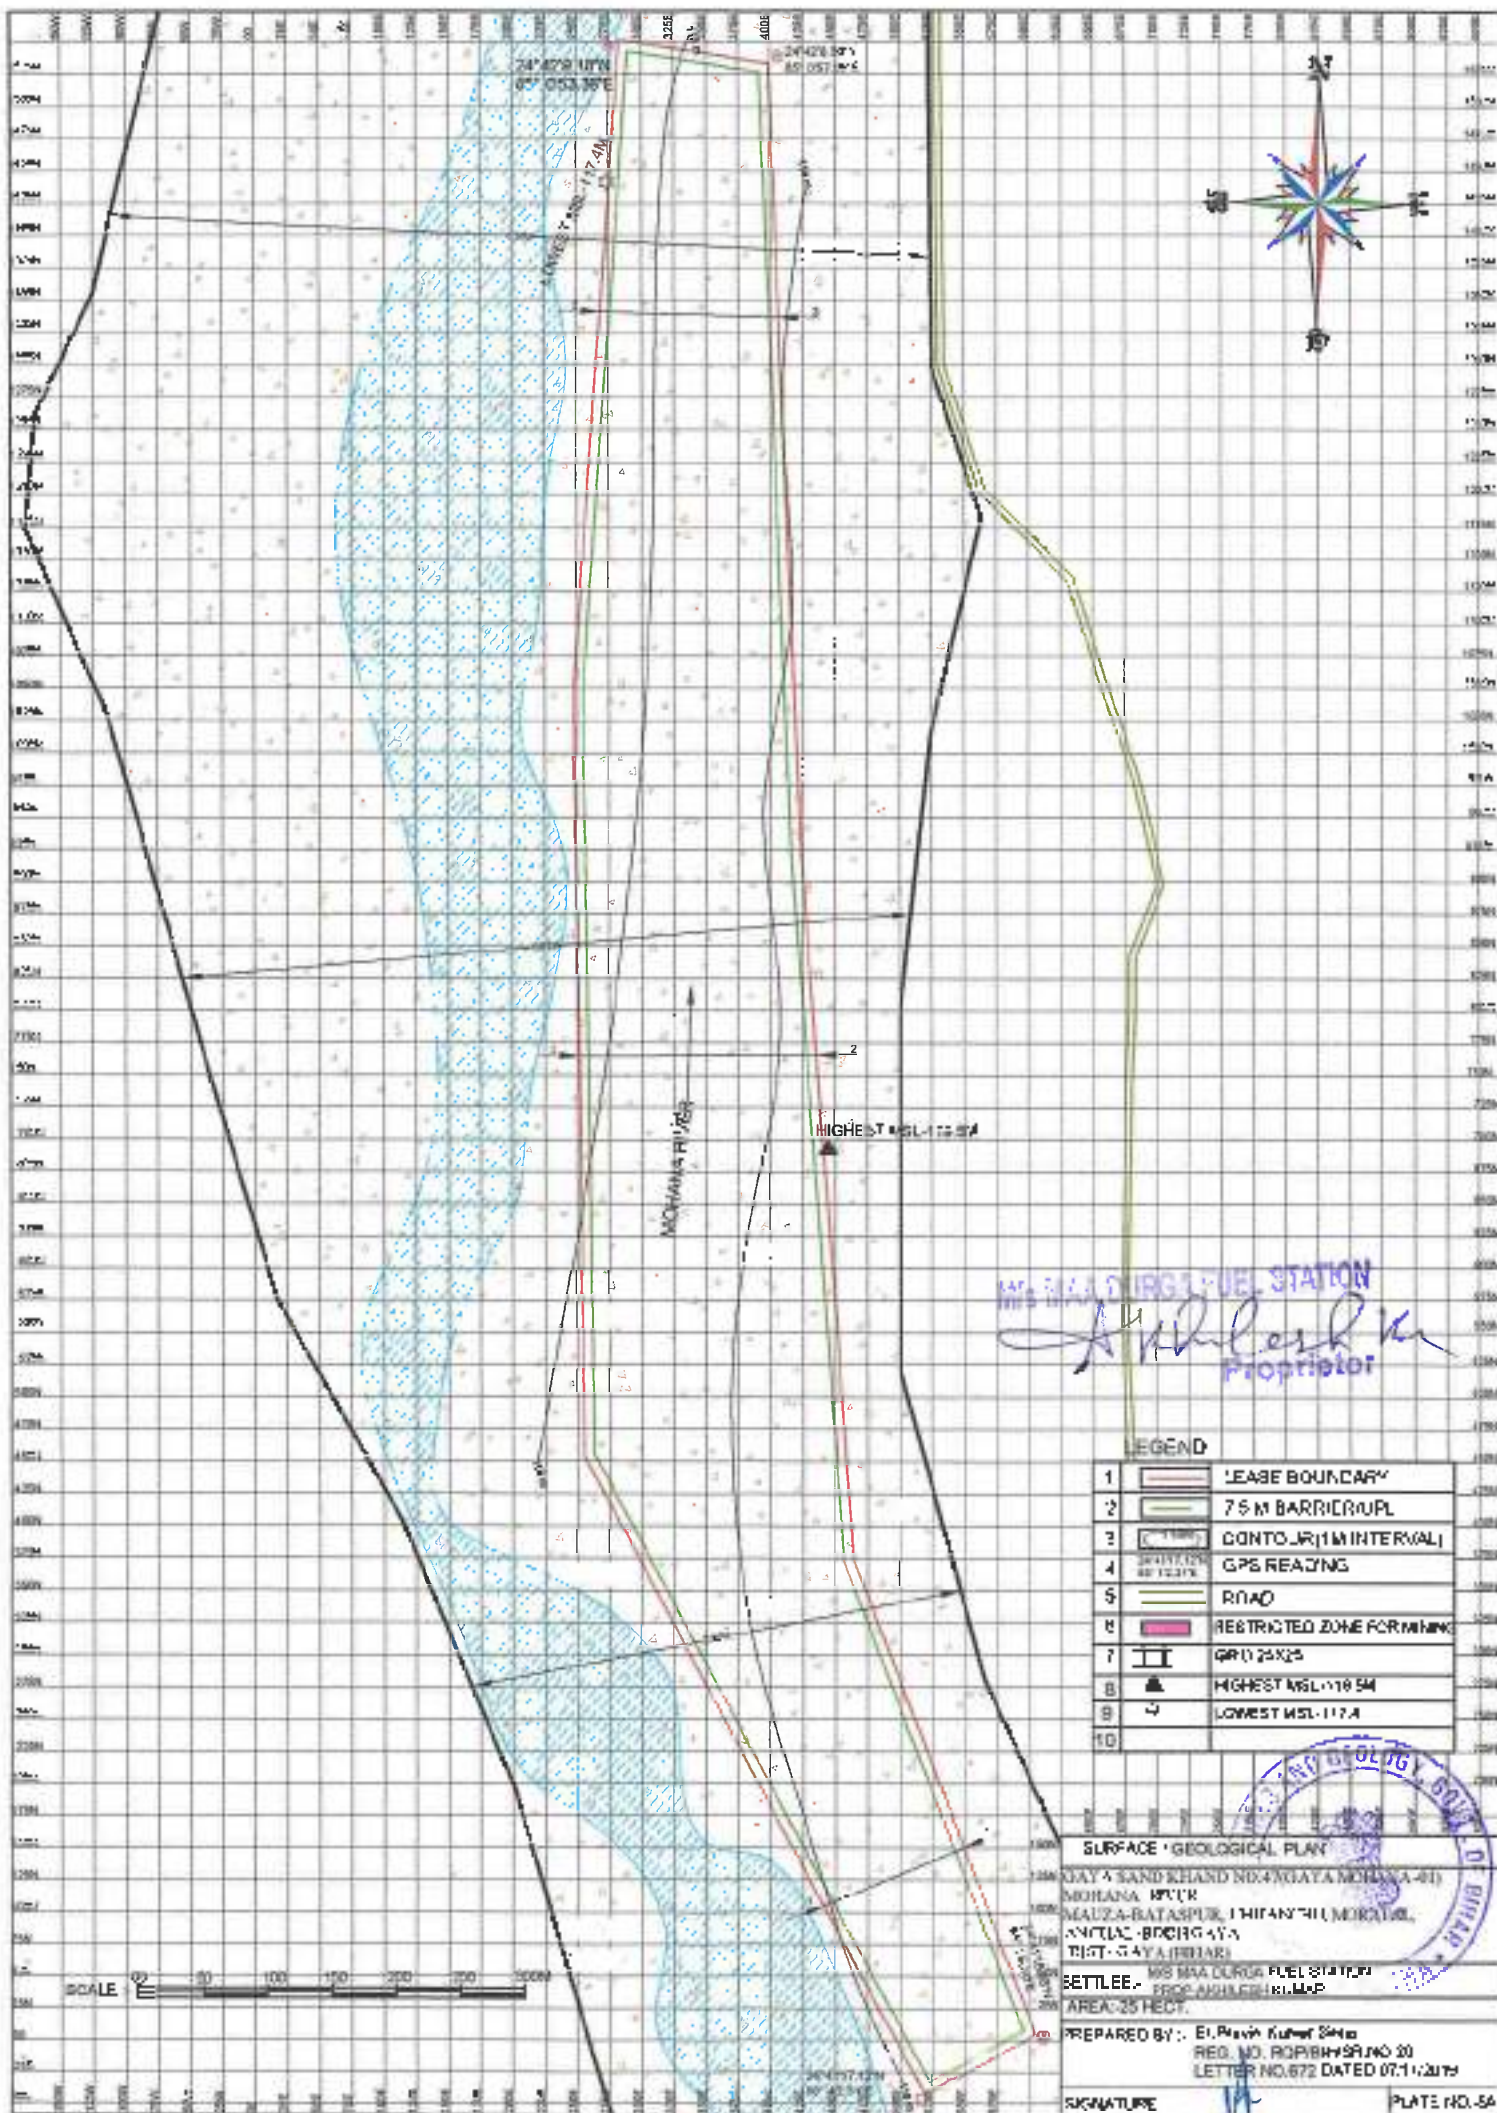



SECTION ALONG 3-3'



SECTION ALONG 2-2'



SECTION ALONG 1-1'

M/S MAA DURGA FUEL STATION

Ashutosh Kumar
Proprietor

1	LEASE BOUNDARY(LB)
2	7.5 M BARRIER(UPL)
3	J R L ROAD
4	PROVED RESERVE(111)
5	PROBABLE RESERVE(122)
6	FEASIBILITY RESOURCE (211)
7	PRE FEASIBILITY RESOURCE (212)

GEOLOGICAL SECTIONS


GAYA SAND KHAND NO.47(GAYA MOHANA -01)
MOHANA RIVER
MAUZA-BATASPUR, CHHIANCTH, MORATAL,
ANCHAL-BODH GAYA
DIST- GAYA (BIHAR)


M/S MAA DURGA FUEL STATION
SETTLEE:- PROP-ASHUTOSH KUMAR
AREA-25 HECT.



PREPARED BY - E.P. Pravin Kumar Sirha
REG. NO RQ/BIH-MSR.NO.20
LETTER NO 672 DATED 07/11/2018

SIGNATURE

PLATE NO.-6A

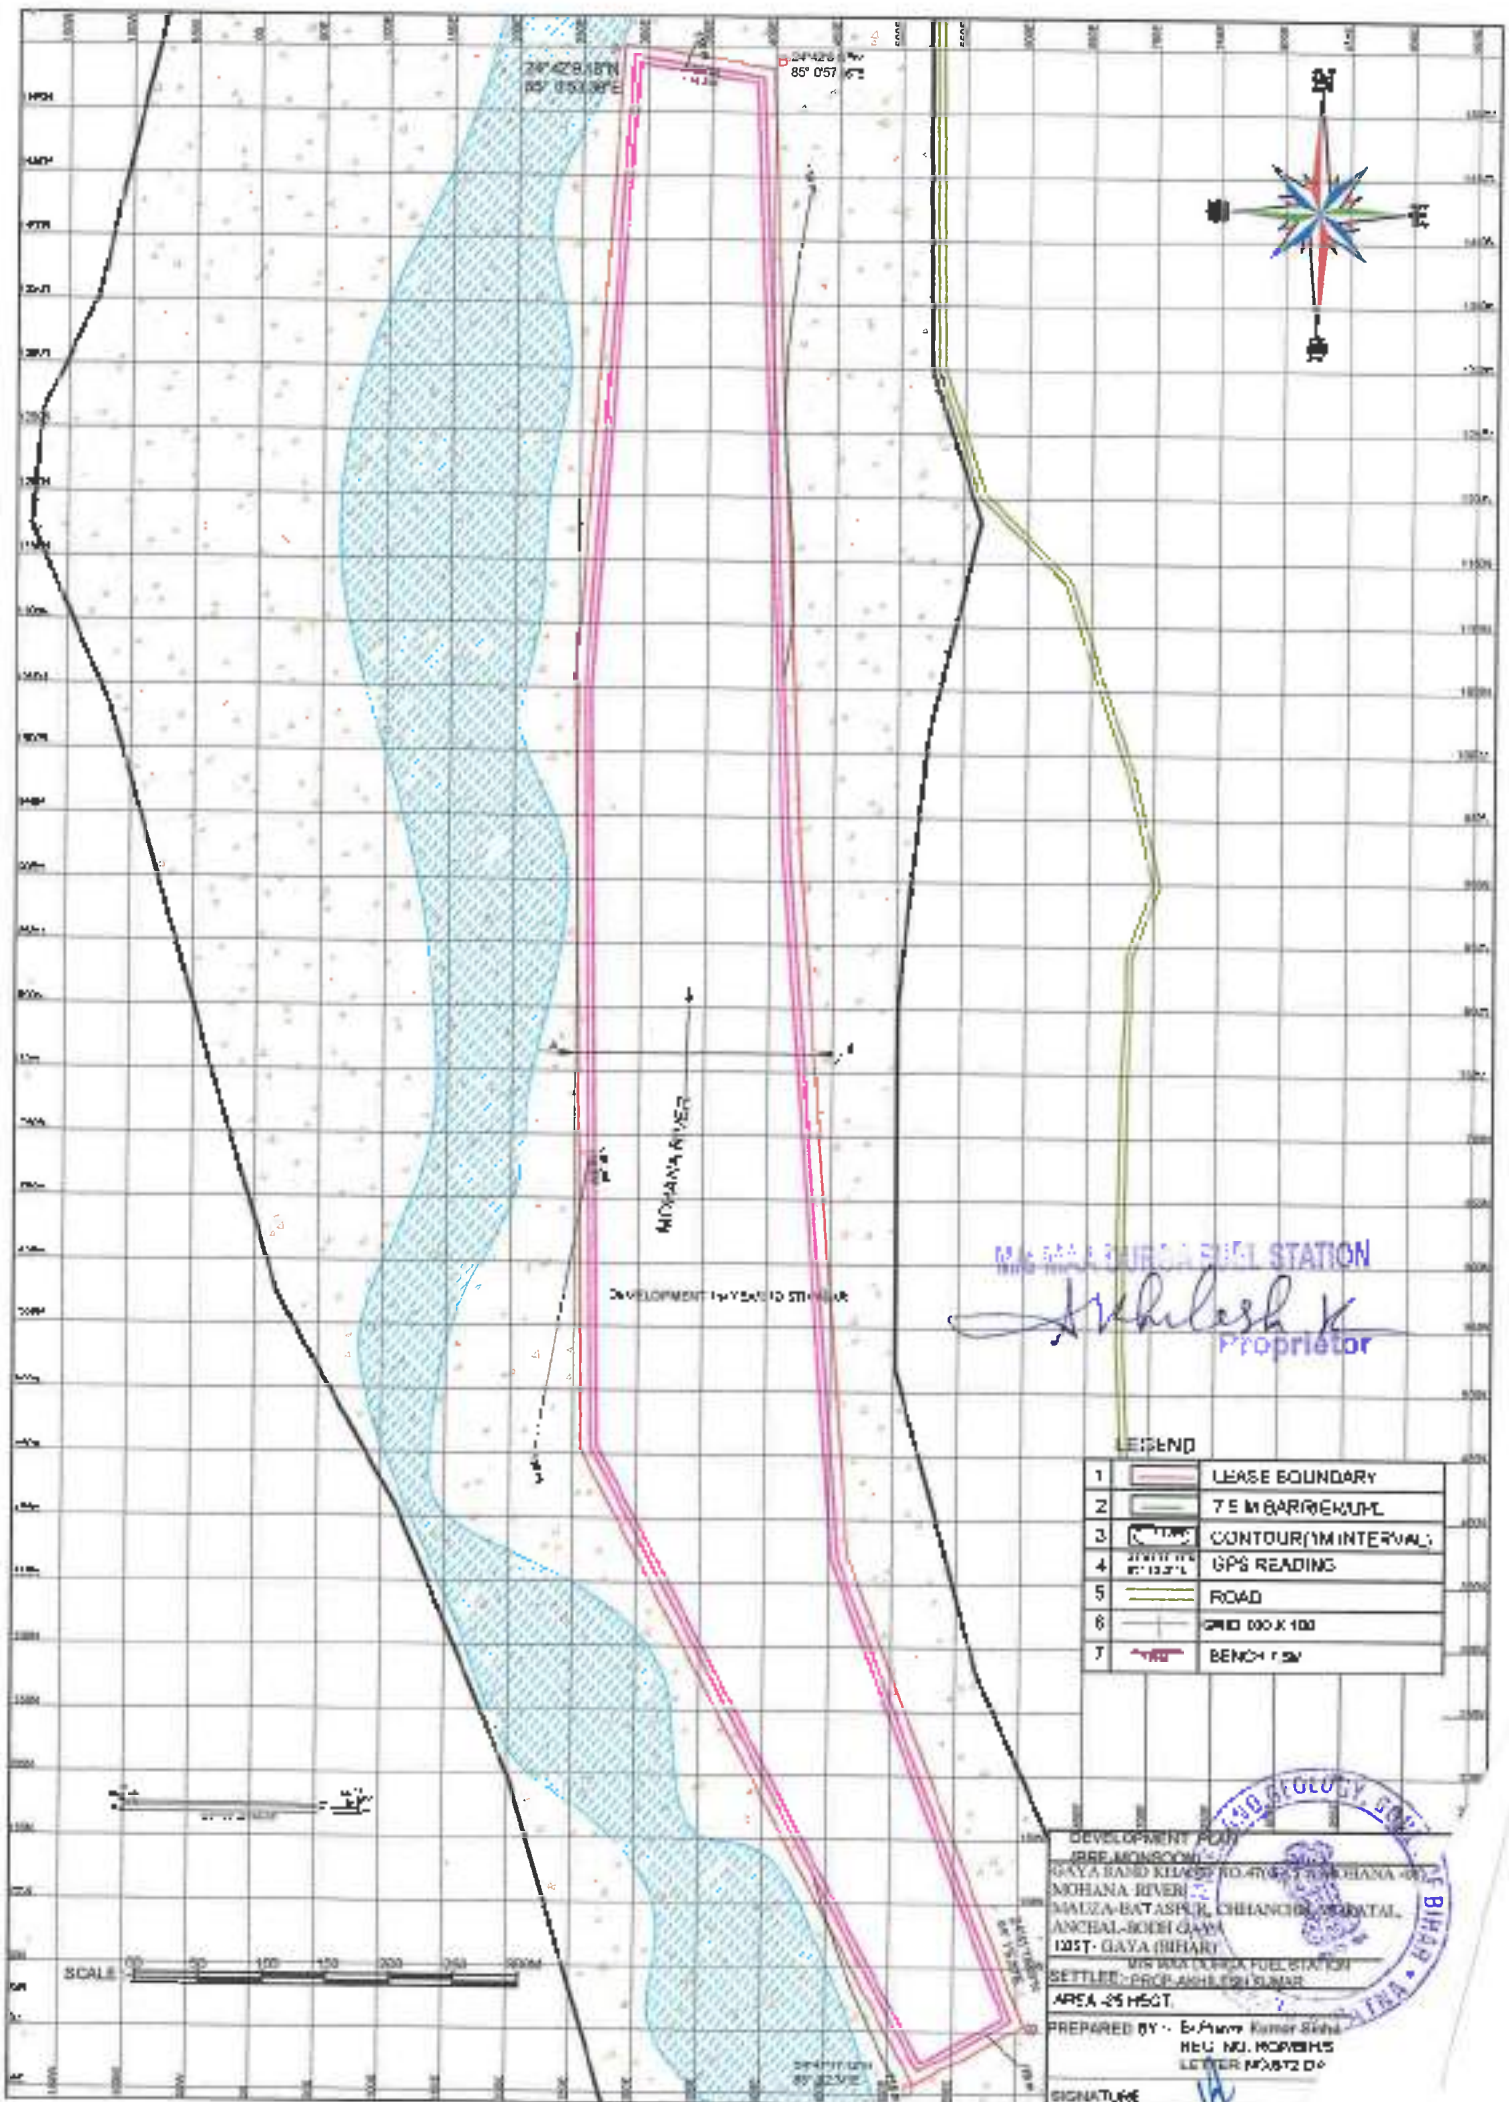

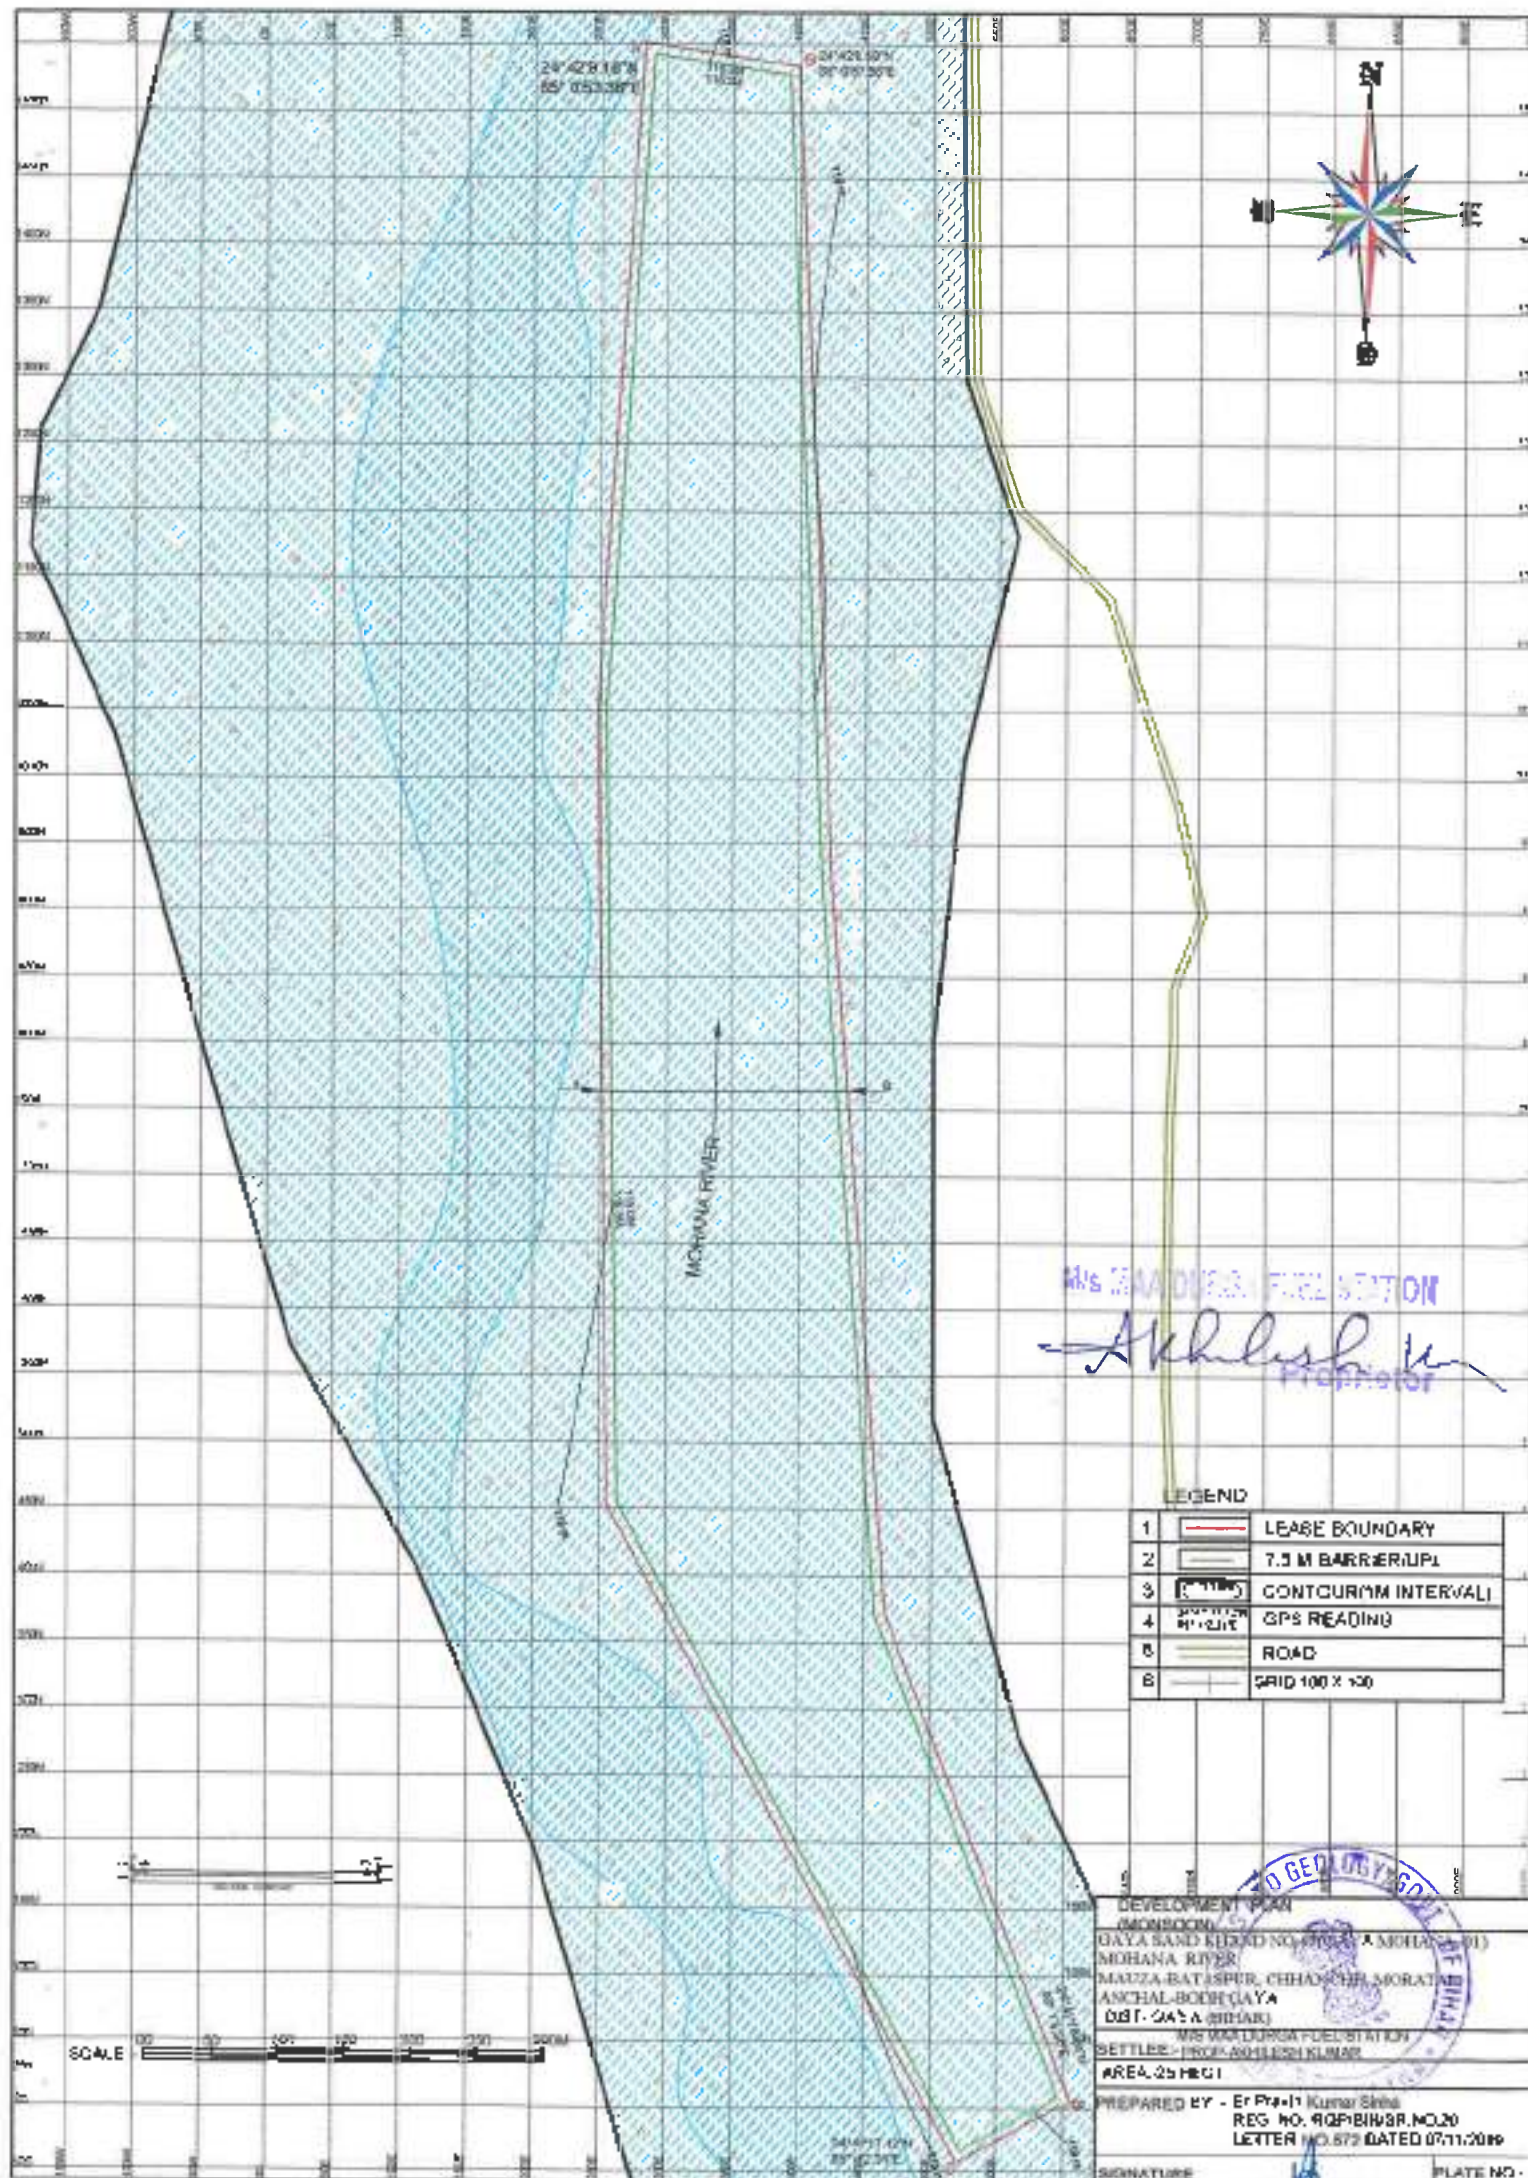

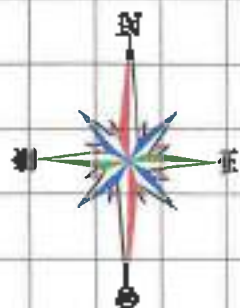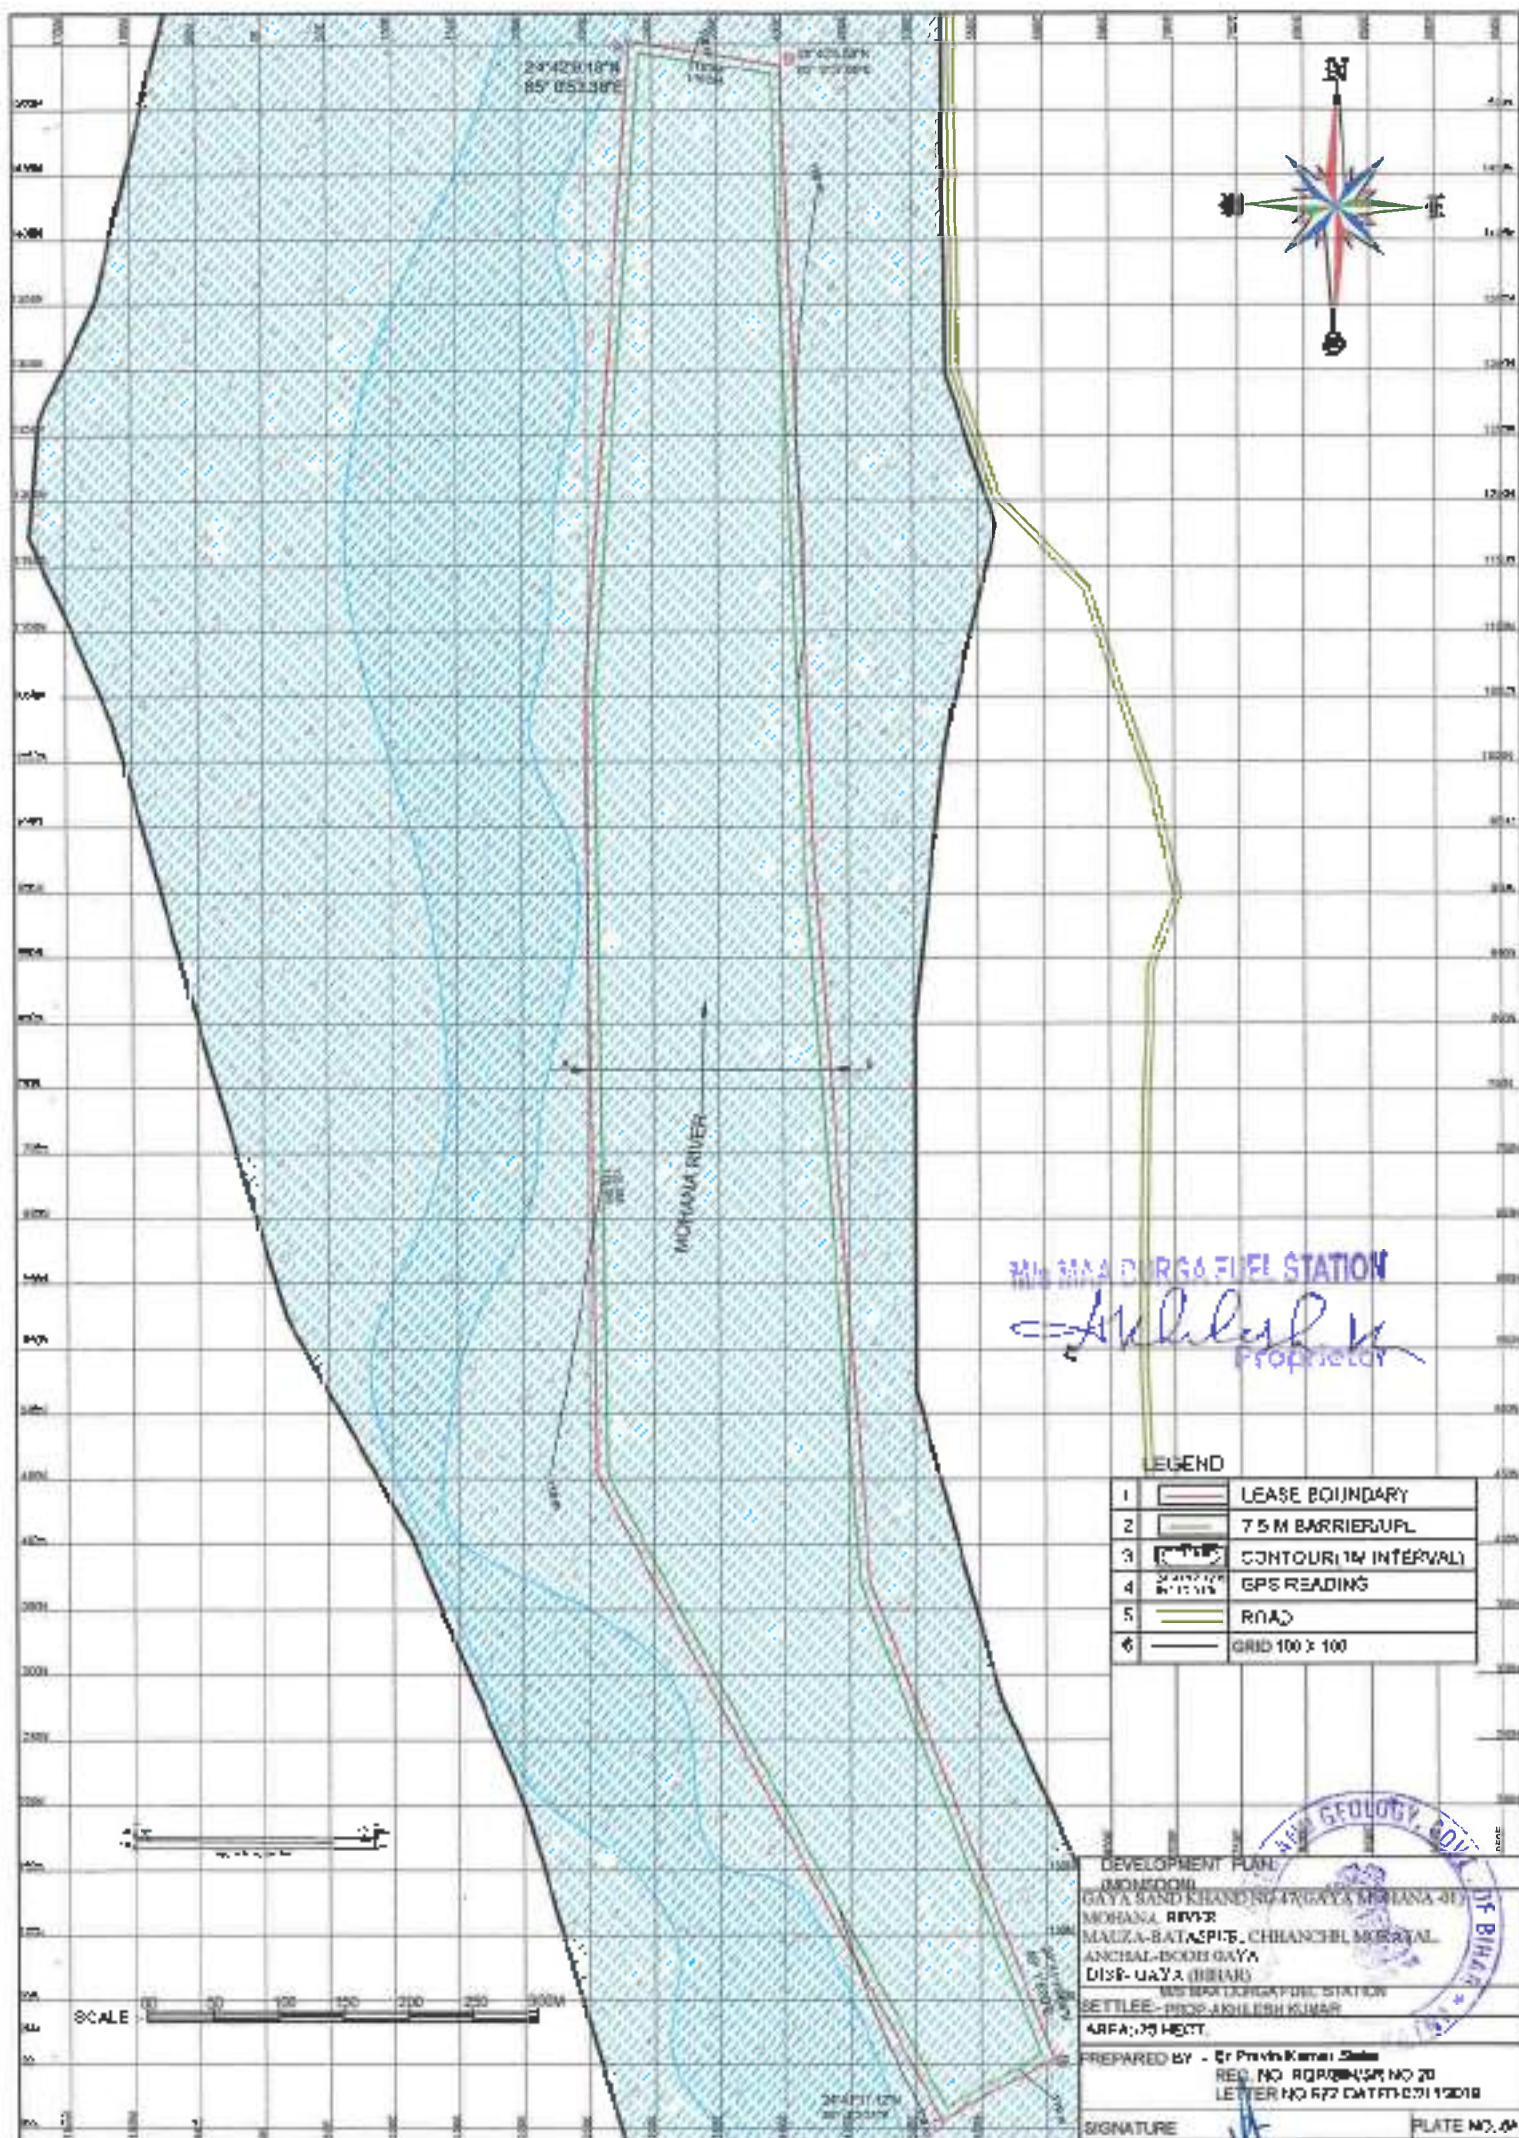


MORIANA RIVER STATION
Signature
 Proprietor

LEGEND

1		LEASE BOUNDARY
2		7.5 M BARRIER WALL
3		CONTOUR (1M INTERVAL)
4		GPS READING
5		Road
6		GRID 100 x 100



DEVELOPMENT PLAN:
 MORIANA
 GAYA SAND KHAND NIGRAHAYA MORIANA RIVER
 MORIANA RIVER
 MAUZA-BATA SPIE, CHIANCHIL MORIAL
 ANCHAL-BODI GAYA
 DIST- GAYA (BIHAR)
 SETTLEE- PROP. AKHIL KUMAR
 AREA: 75 HECT.
 PREPARED BY - *Er. Pravin Kumar Shukla*
 REG. NO. RQP/2018/54 NO 20
 LETTER NO 677 DATED 03/11/2018
 SIGNATURE *Signature*
 PLATE NO. 6A

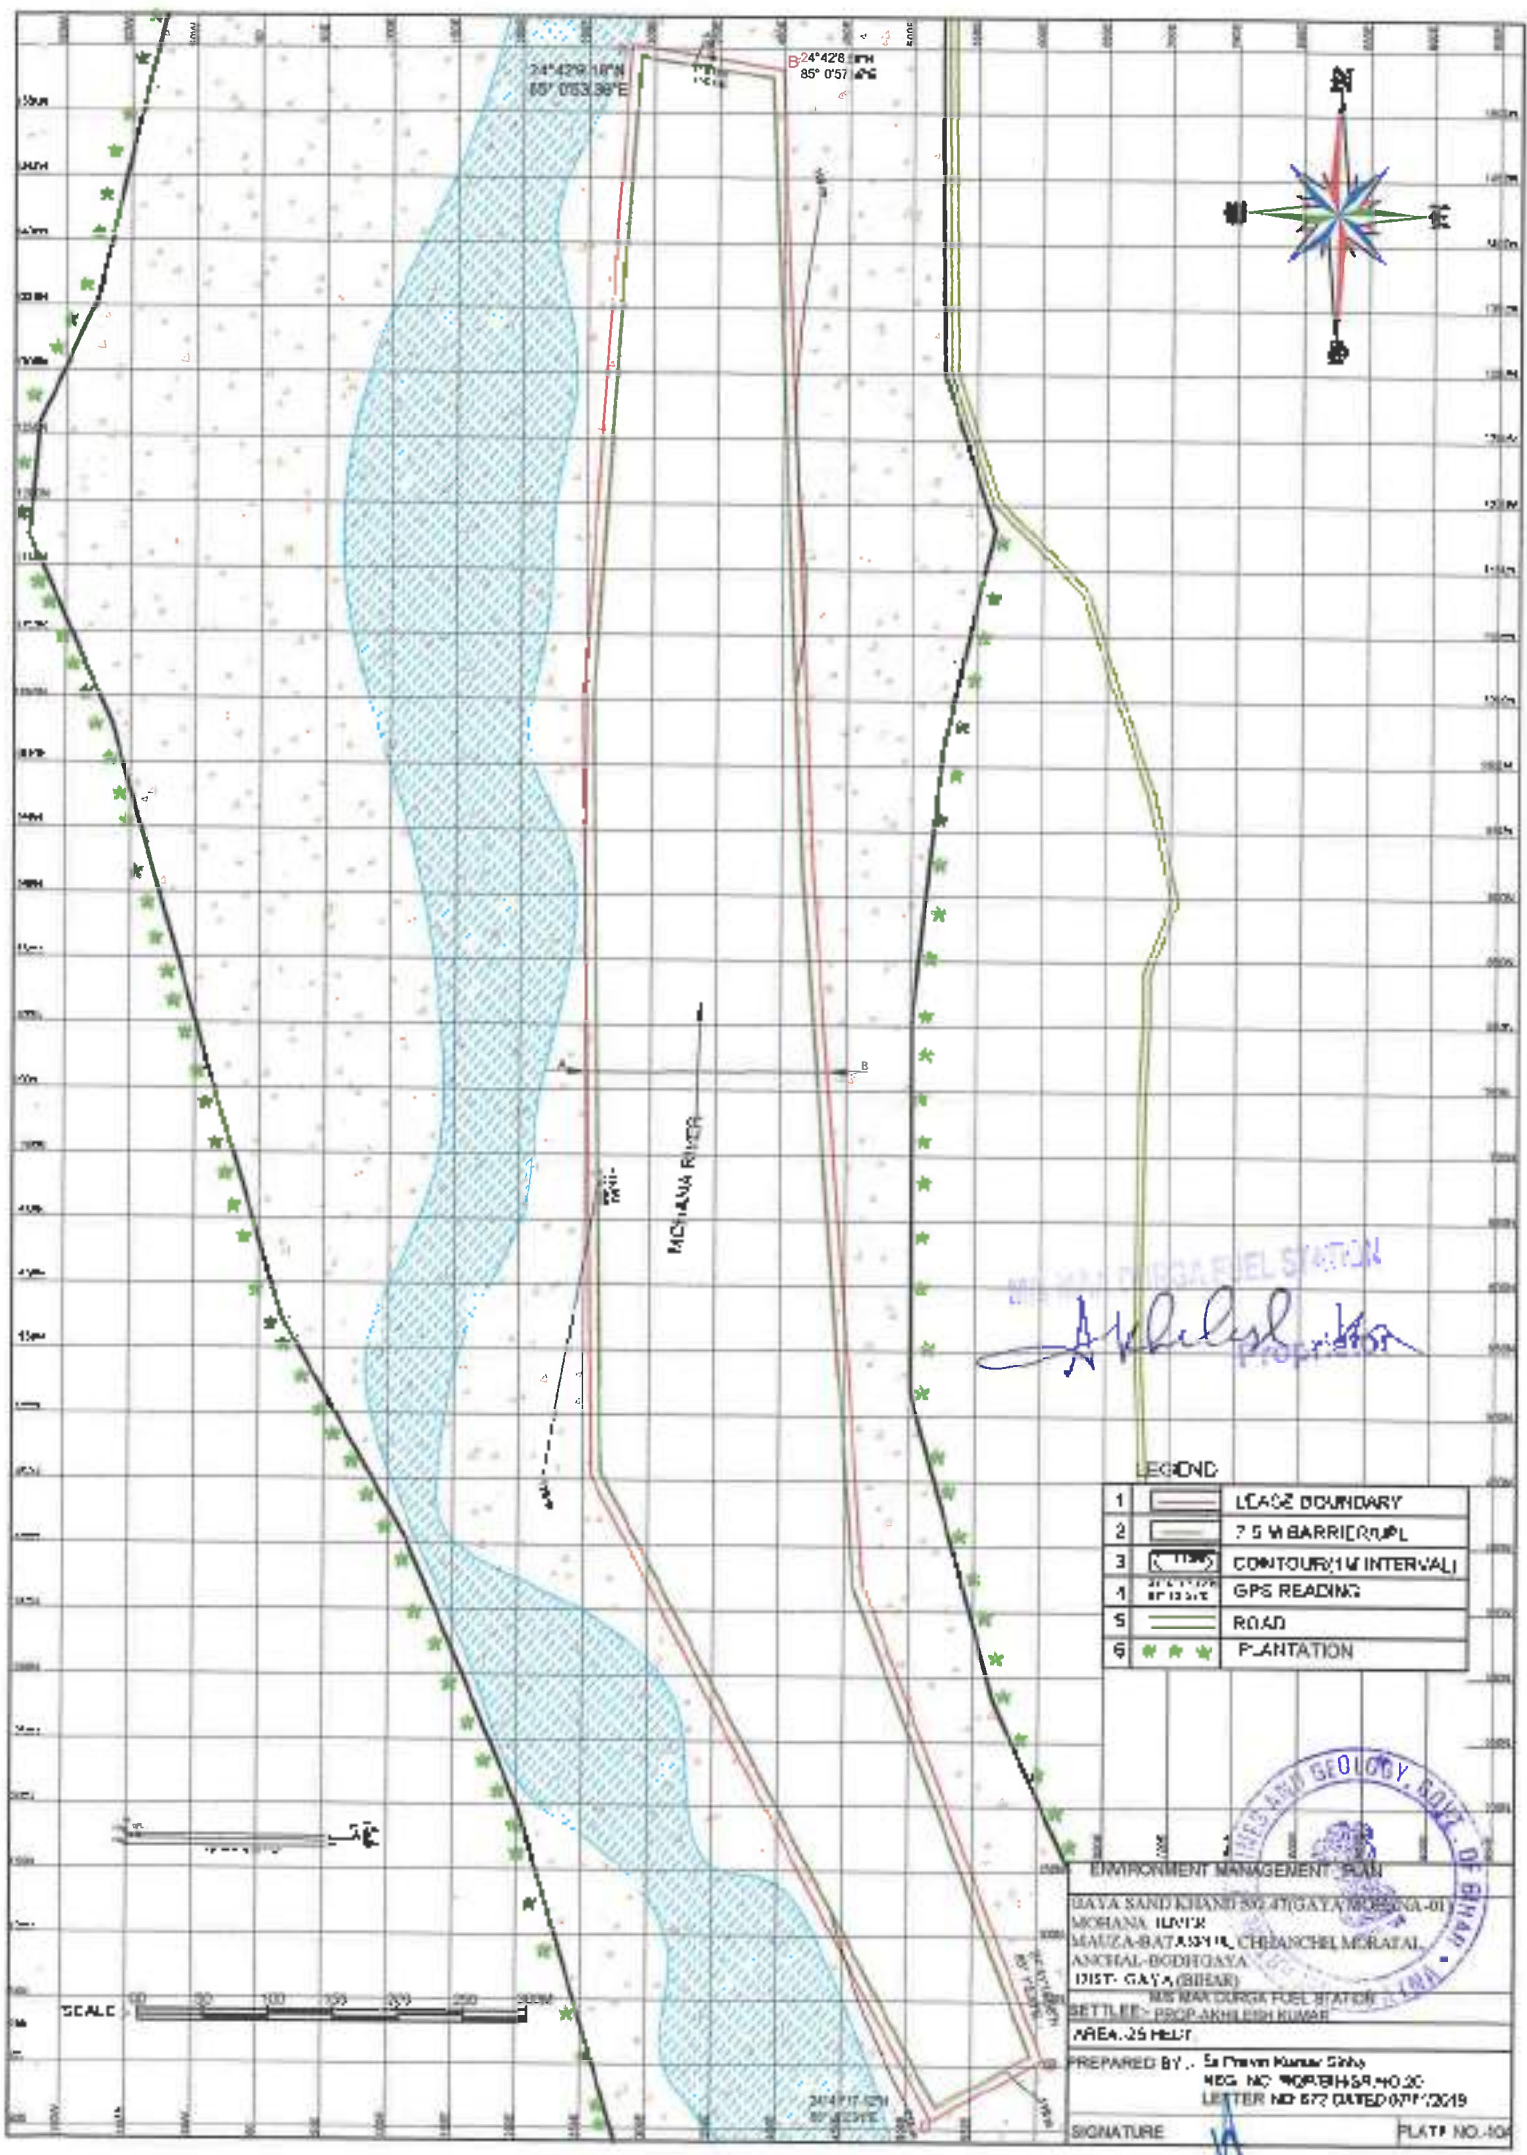

24°42'10.18"N
85°05'33.98"E

B 24°42'6.18"N
85°05'17.18"E

MOHANA RIVER

ENVIRONMENTAL PROTECTION
Arshdeep Singh

LEGEND	
1	LEASE BOUNDARY
2	7.5 M BARRIER
3	CONTOUR (1M INTERVAL)
4	GPS READING
5	ROAD
6	PLANTATION



ENVIRONMENT MANAGEMENT PLAN

DAYA SAND KHAND SO. 47 (GAYA) MOHANA-01
MOHANA, INDIA
MAUZA-BATASHI, CHIBANCHAL MORATAL
ANCHAL-BODHIGAYA
(DIST- GAYA, BIHAR)


MSWARGA FUEL STATION
SETTLER- PROP ANKUSH RUMSE
AREA- 25 HECT

PREPARED BY : Sh. Pravin Kumar Singh
REG. NO. MOPBHSR/40/20
LETTER NO 572 DATED 07/12/2019

SIGNATURE _____

PLATF NO. 104


SCALE 1:5000

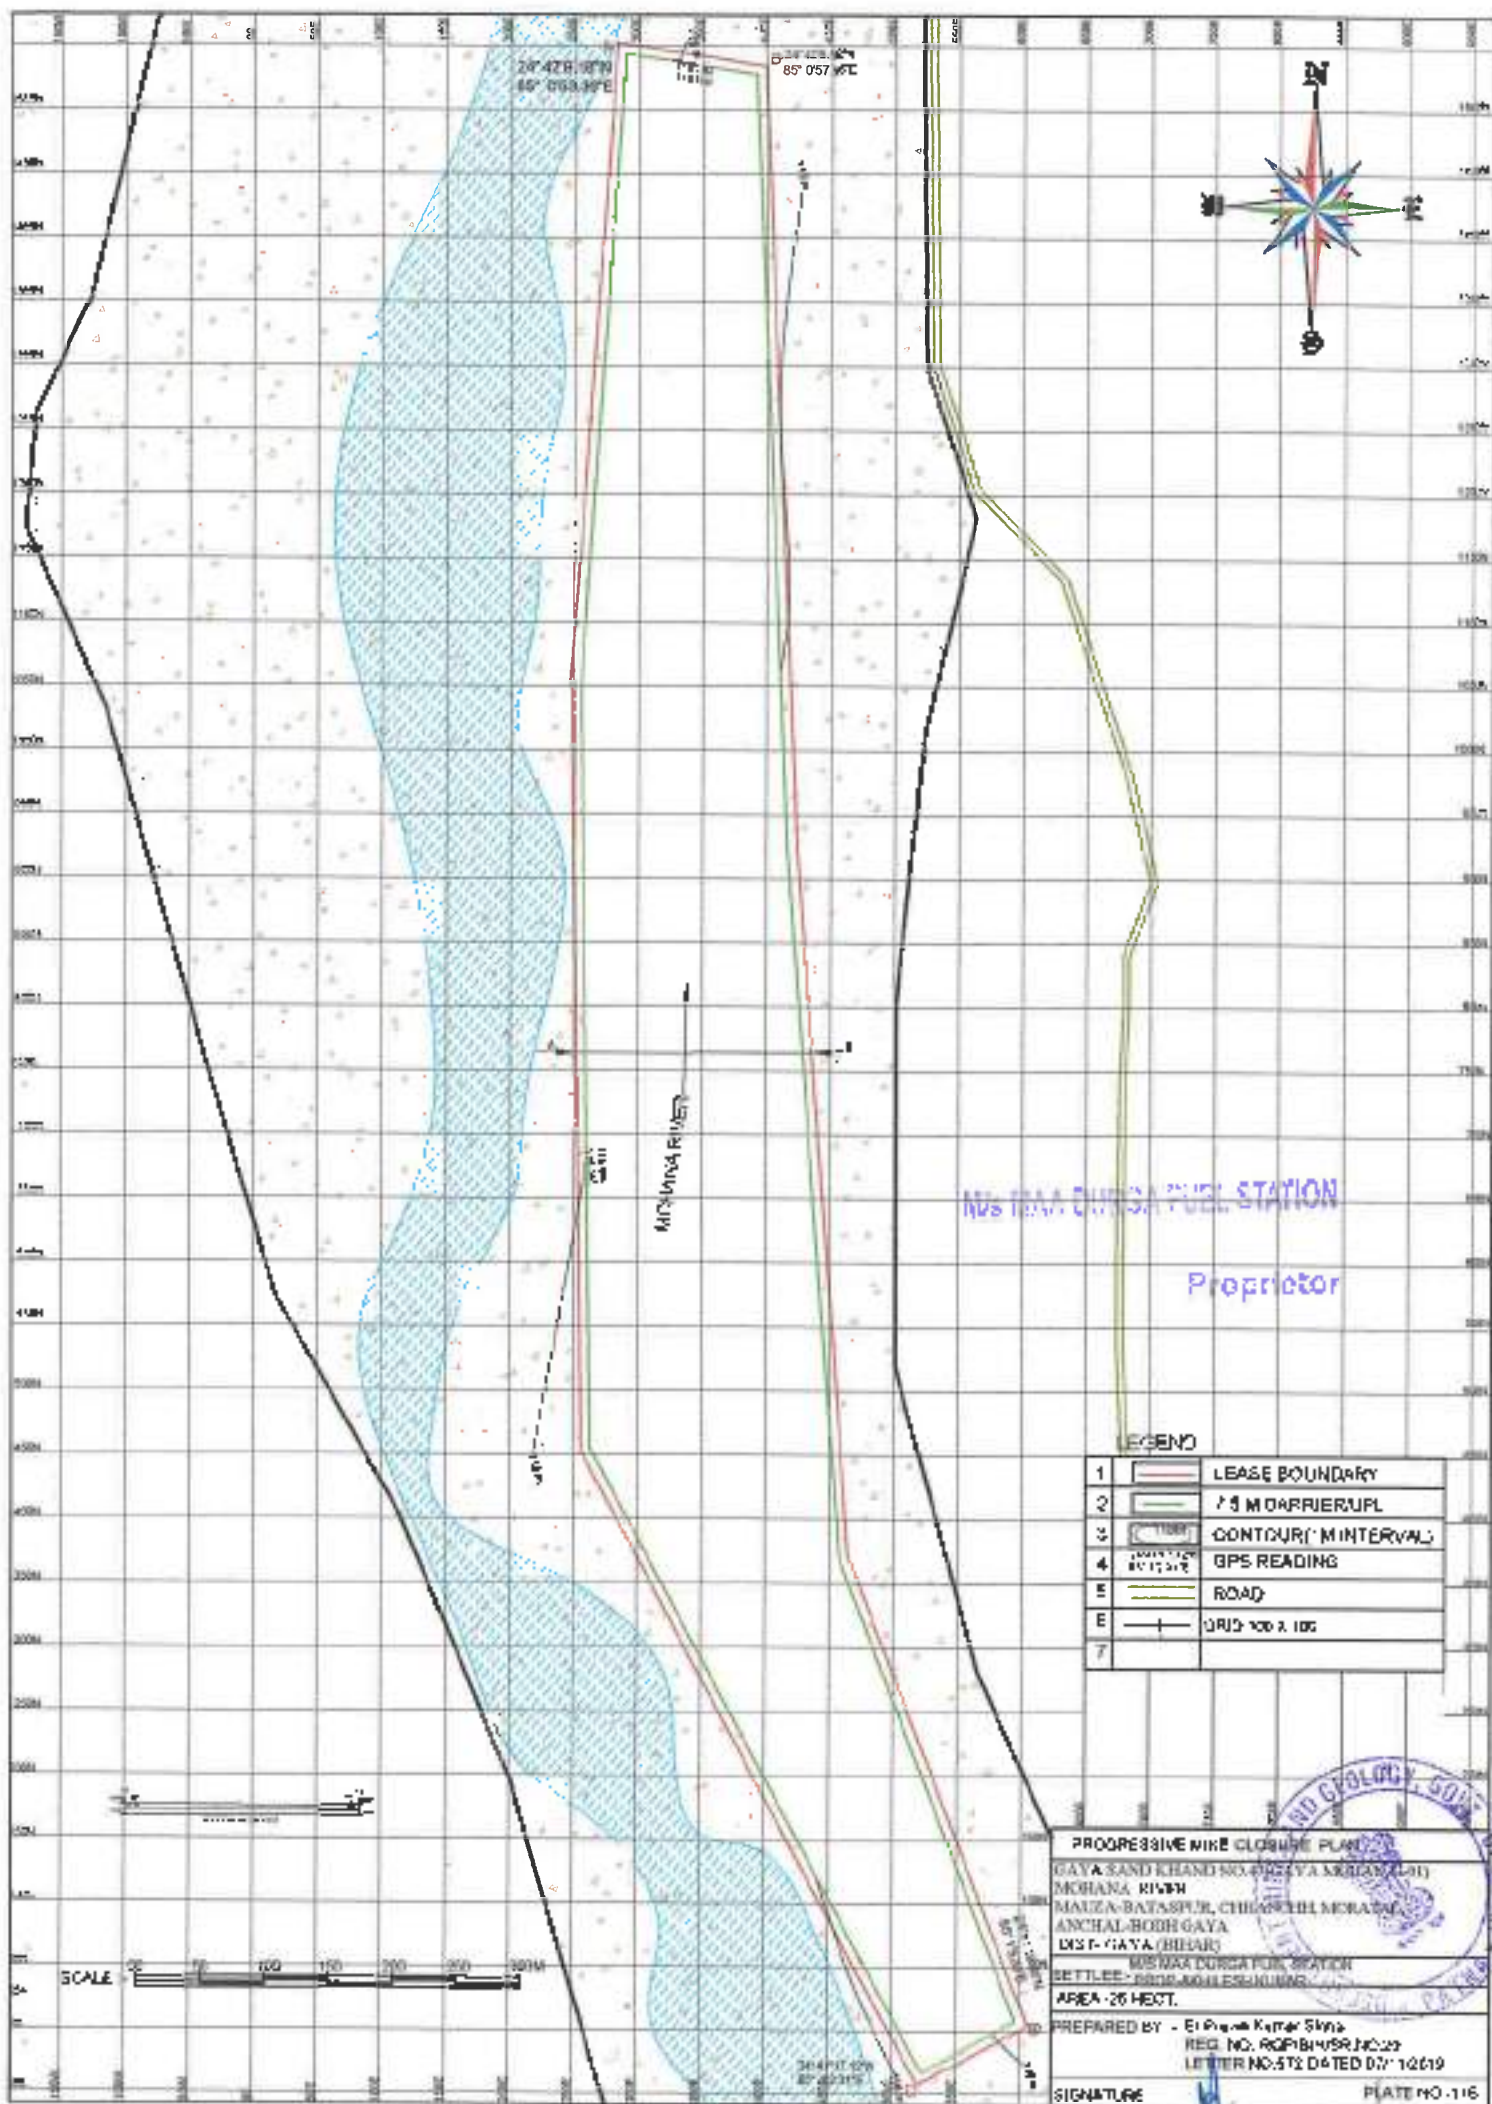


LETTER WD572DA-ED-07H120-9

PLATE NO. 58

1	LEASE BOUNDARY
2	7.5 M BARBER JPL
3	CONTOUR MIN INTERVAL
4	GPS READING
5	ROAD
6	38.0 M/GCS
7	HIGHWAY 125 NM
8	LOWEST WORK DATE

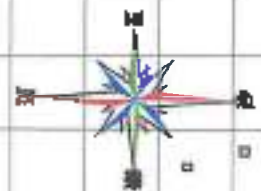

Abhishek V

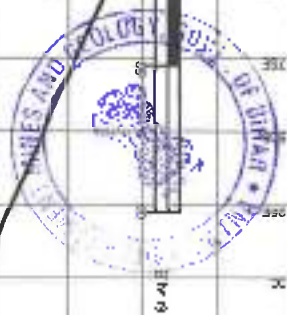



SECTION ALONG 3-3'



SECTION ALONG 2-2'



SECTION ALONG 1-1'

M/S MAA DURG A FUEL STATION
A Khulesh K
 Proprietor

GEOLOGICAL SECTIONS

GAYA SAND KHAND NO.47(GAYA MOHANA -02)
 MOHANA RJVER
 MALUZA-GHOUGHARIYA ,ANCHAL-BODH GAYA

DIST. GAYA (BIHAR)

M/S MAA DURG A FUEL STATION

SETTLEE:- PROP-AKHILESH KUMAR

AREA:-7 HECT.

PREPARED BY :- Er.Pravin Kumar Sinha

REG. NO. ROP/BIH/SR.NO.20

LETTER NO-672 DATED 07/11/2019

SIGNATURE

PLATE NO.-6B

1	LEASE BOUNDARY(LB)
2	7.5 M BARRIER/UPL
3	ROAD
4	PROVED RESERVE(11)
5	PROBABLE RESERVE(122)
6	FEASIBILITY RESOURCE (211)
7	PRE-PROBABILITY RESOURCE (222)

LEGEND	
1	LEASE BOUNDARY
2	7.5 M BARRIER LP.
3	CONTOUR 1 M INTERVAL
4	CHS. READING
5	ROAD
8	CRO 100 X 100
9	BENCH 1.5 M

GA'YA SAND KHAND NO. 77 GA'YA MOTTANA-10;
MOHANA. B.T. 18
MALZA-CHHOGHARIYA. ANCHAL-JOCULI GA'YA

DISC. CRYA. (FUTURA)

[illegible]

LEE - PROP. ARCHIVES KLMAR


APPEAL: 10/11/2001

PREPARED BY - Er Pravin Kumar Saha
REG NO RQP81H5R.V0.20

LETTER NO 672 DATED 07.11/2019

SIGNATURE

PLATE NC-7

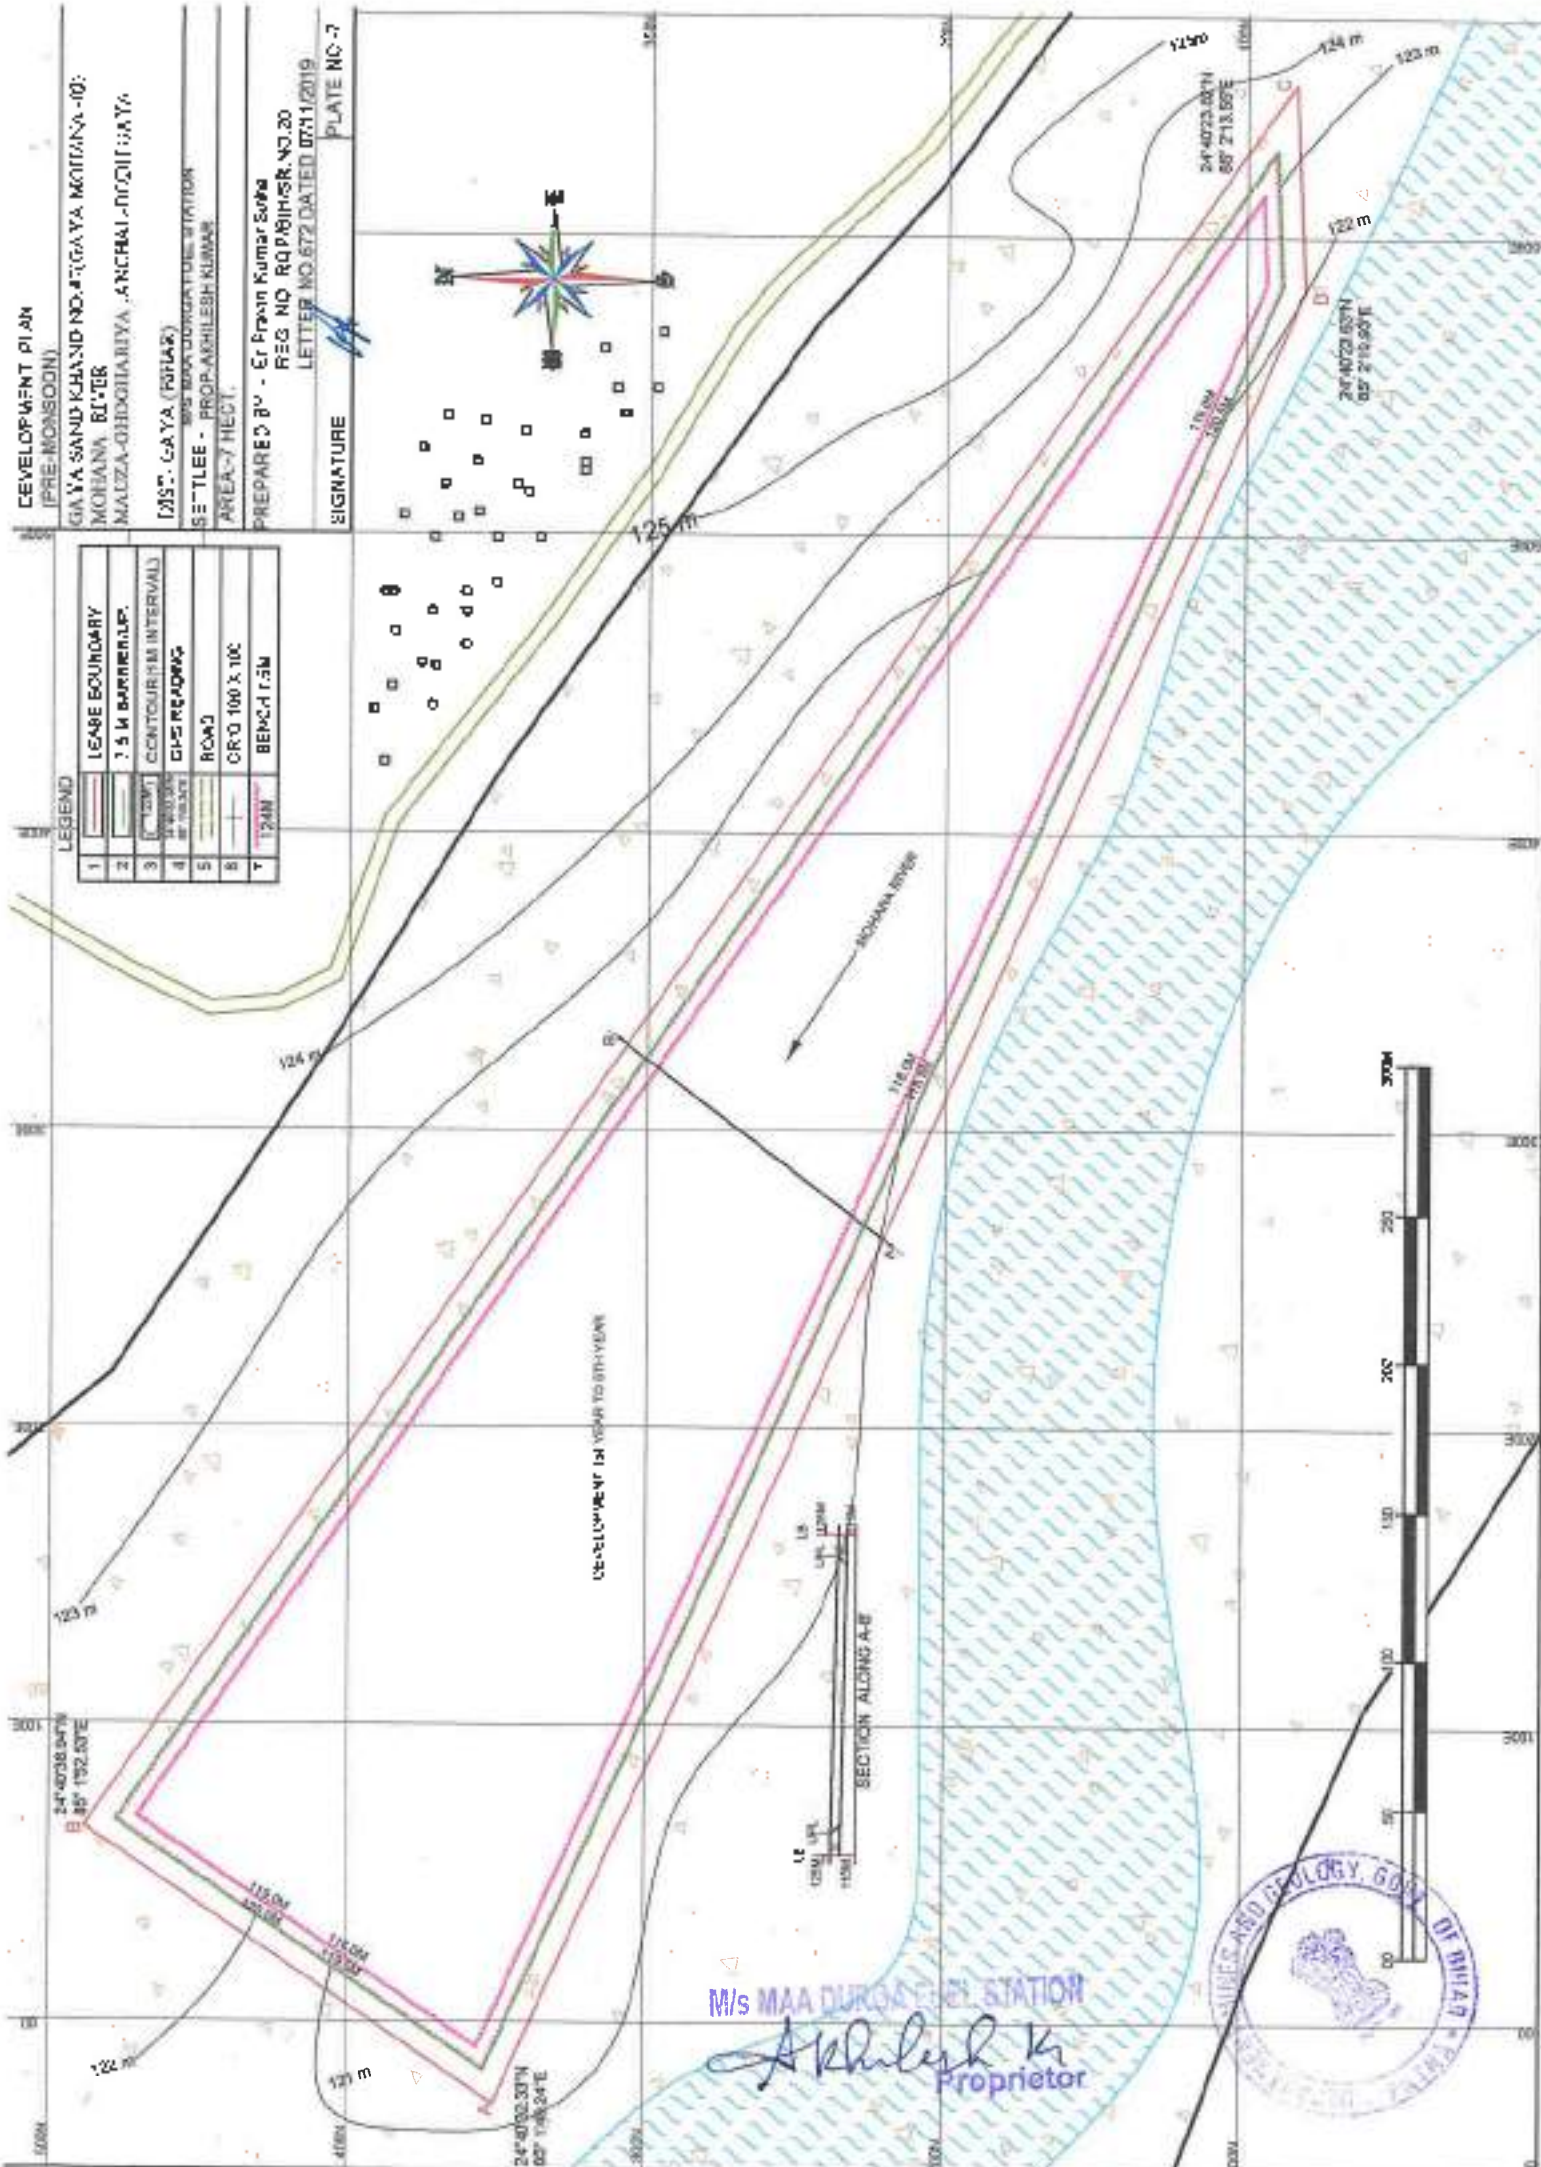

M/s MAA DURGA ELECTRICALS

Akhilesh K.
Proprietor



DEVELOPMENT PLAN (MUNISIPAL)

DAYA SAND KULAND NO. 47, GAYA, MORENA-021
KUBANA RIVER
MAD A-GHOSHARIYA, ANCEAL, BOOH GAYA

DIST - GAYA (Bihar)

M/s MAA SURVEY & CONSULTING ENGINEERS

SETTLEE - PROPRIETOR KUMAR

AREA - 7 HECT.

PREPARED BY : Er. Pravin Kumar Singh

REG. NO. RGP/BIHAR NO.20


LETTER NO. 877 DATED 05/11/2019

PLATE NO. - 88

SIGNATURE

LEGEND

1	BASIC BOUNDARY
2	7.5 M BARRIER
3	CONTOUR 1 M INTERVAL
4	GRADING
5	ROAD
6	GRID 100 X 100

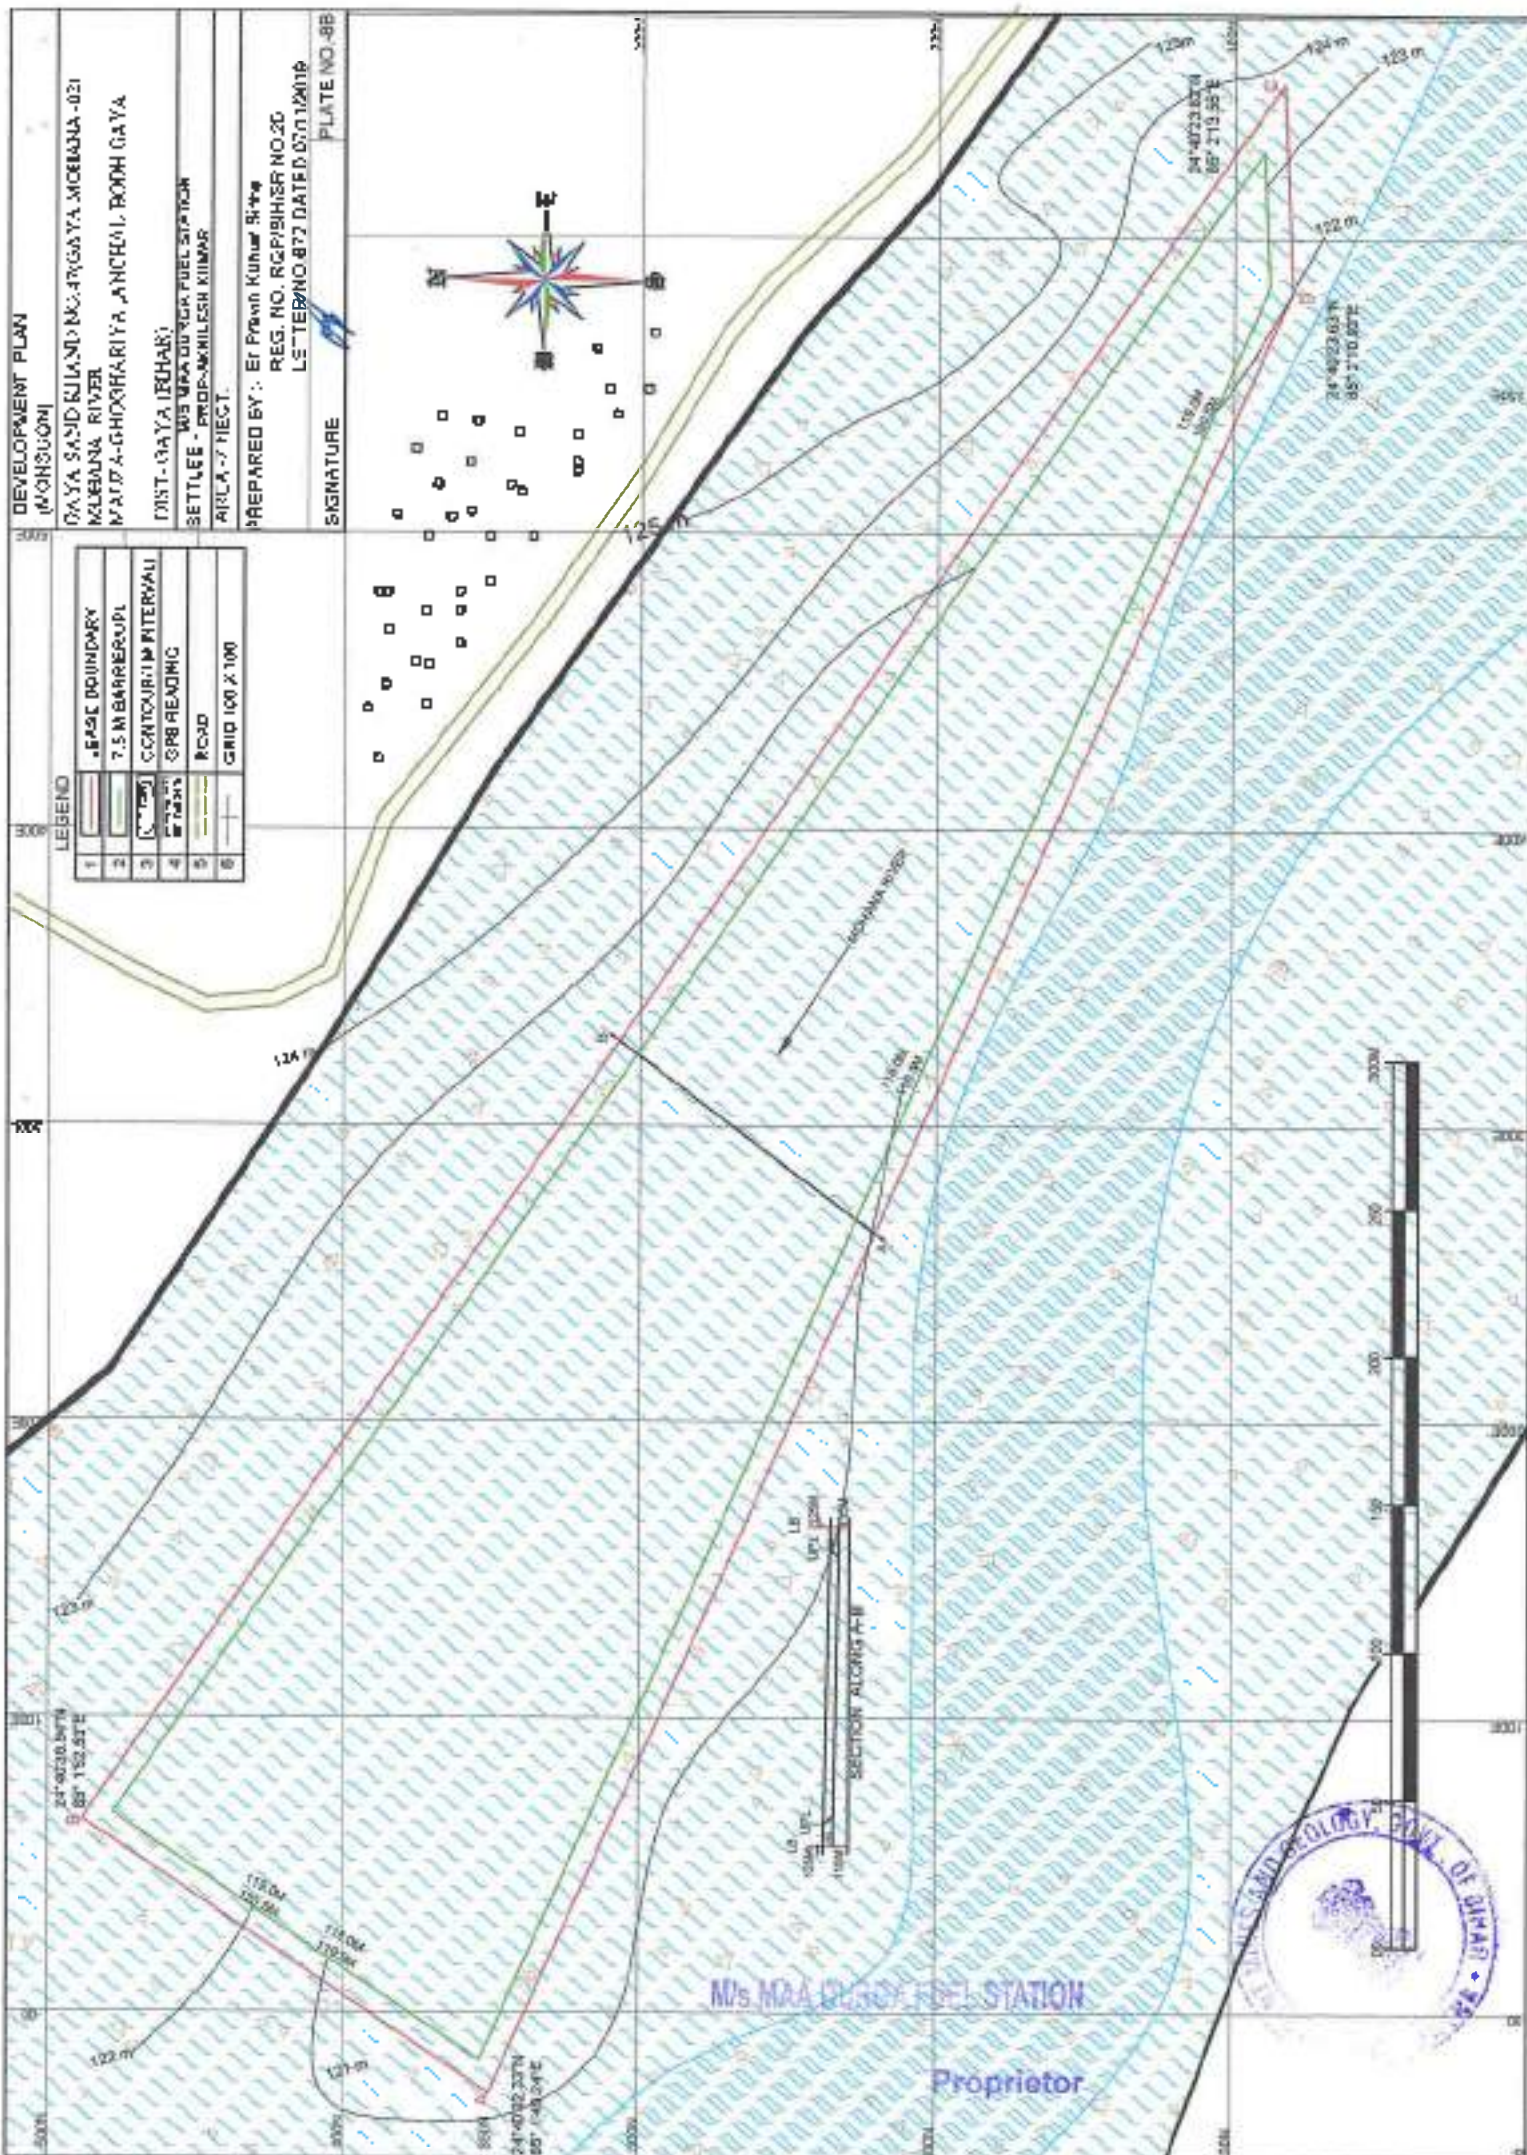

M/s MAA SURVEY & CONSULTING ENGINEERS

Proprietor



DEVELOPMENT PLAN
(POST-MONSOON)

GAYA SAND KHAND NO 47 (GAYA MCHANA-32)
MOLAIYA RIVER
MALUA-CHODHARIYA ANJAL-BOODI GAYA


DIST: GAYA (TRIFAR)
SETTLEE: M/S MAA OL RGA PVE. STATION
AREA: 7.5 HECT

PREPARED BY: Er. Pravin Kumar Singh
REG. NO. RQPIS HSR NO. 23
LETTER NO. 873 DATED 07/11/2019


SIGNATURE:  PLATE NO. 48

LEGEND

1	LEAS BOUNDARY
2	7.5 M BARRER/PL
3	CONTOUR 10 M INTERVAL
4	GPS READING
5	WATER
6	3RD 100 X 100

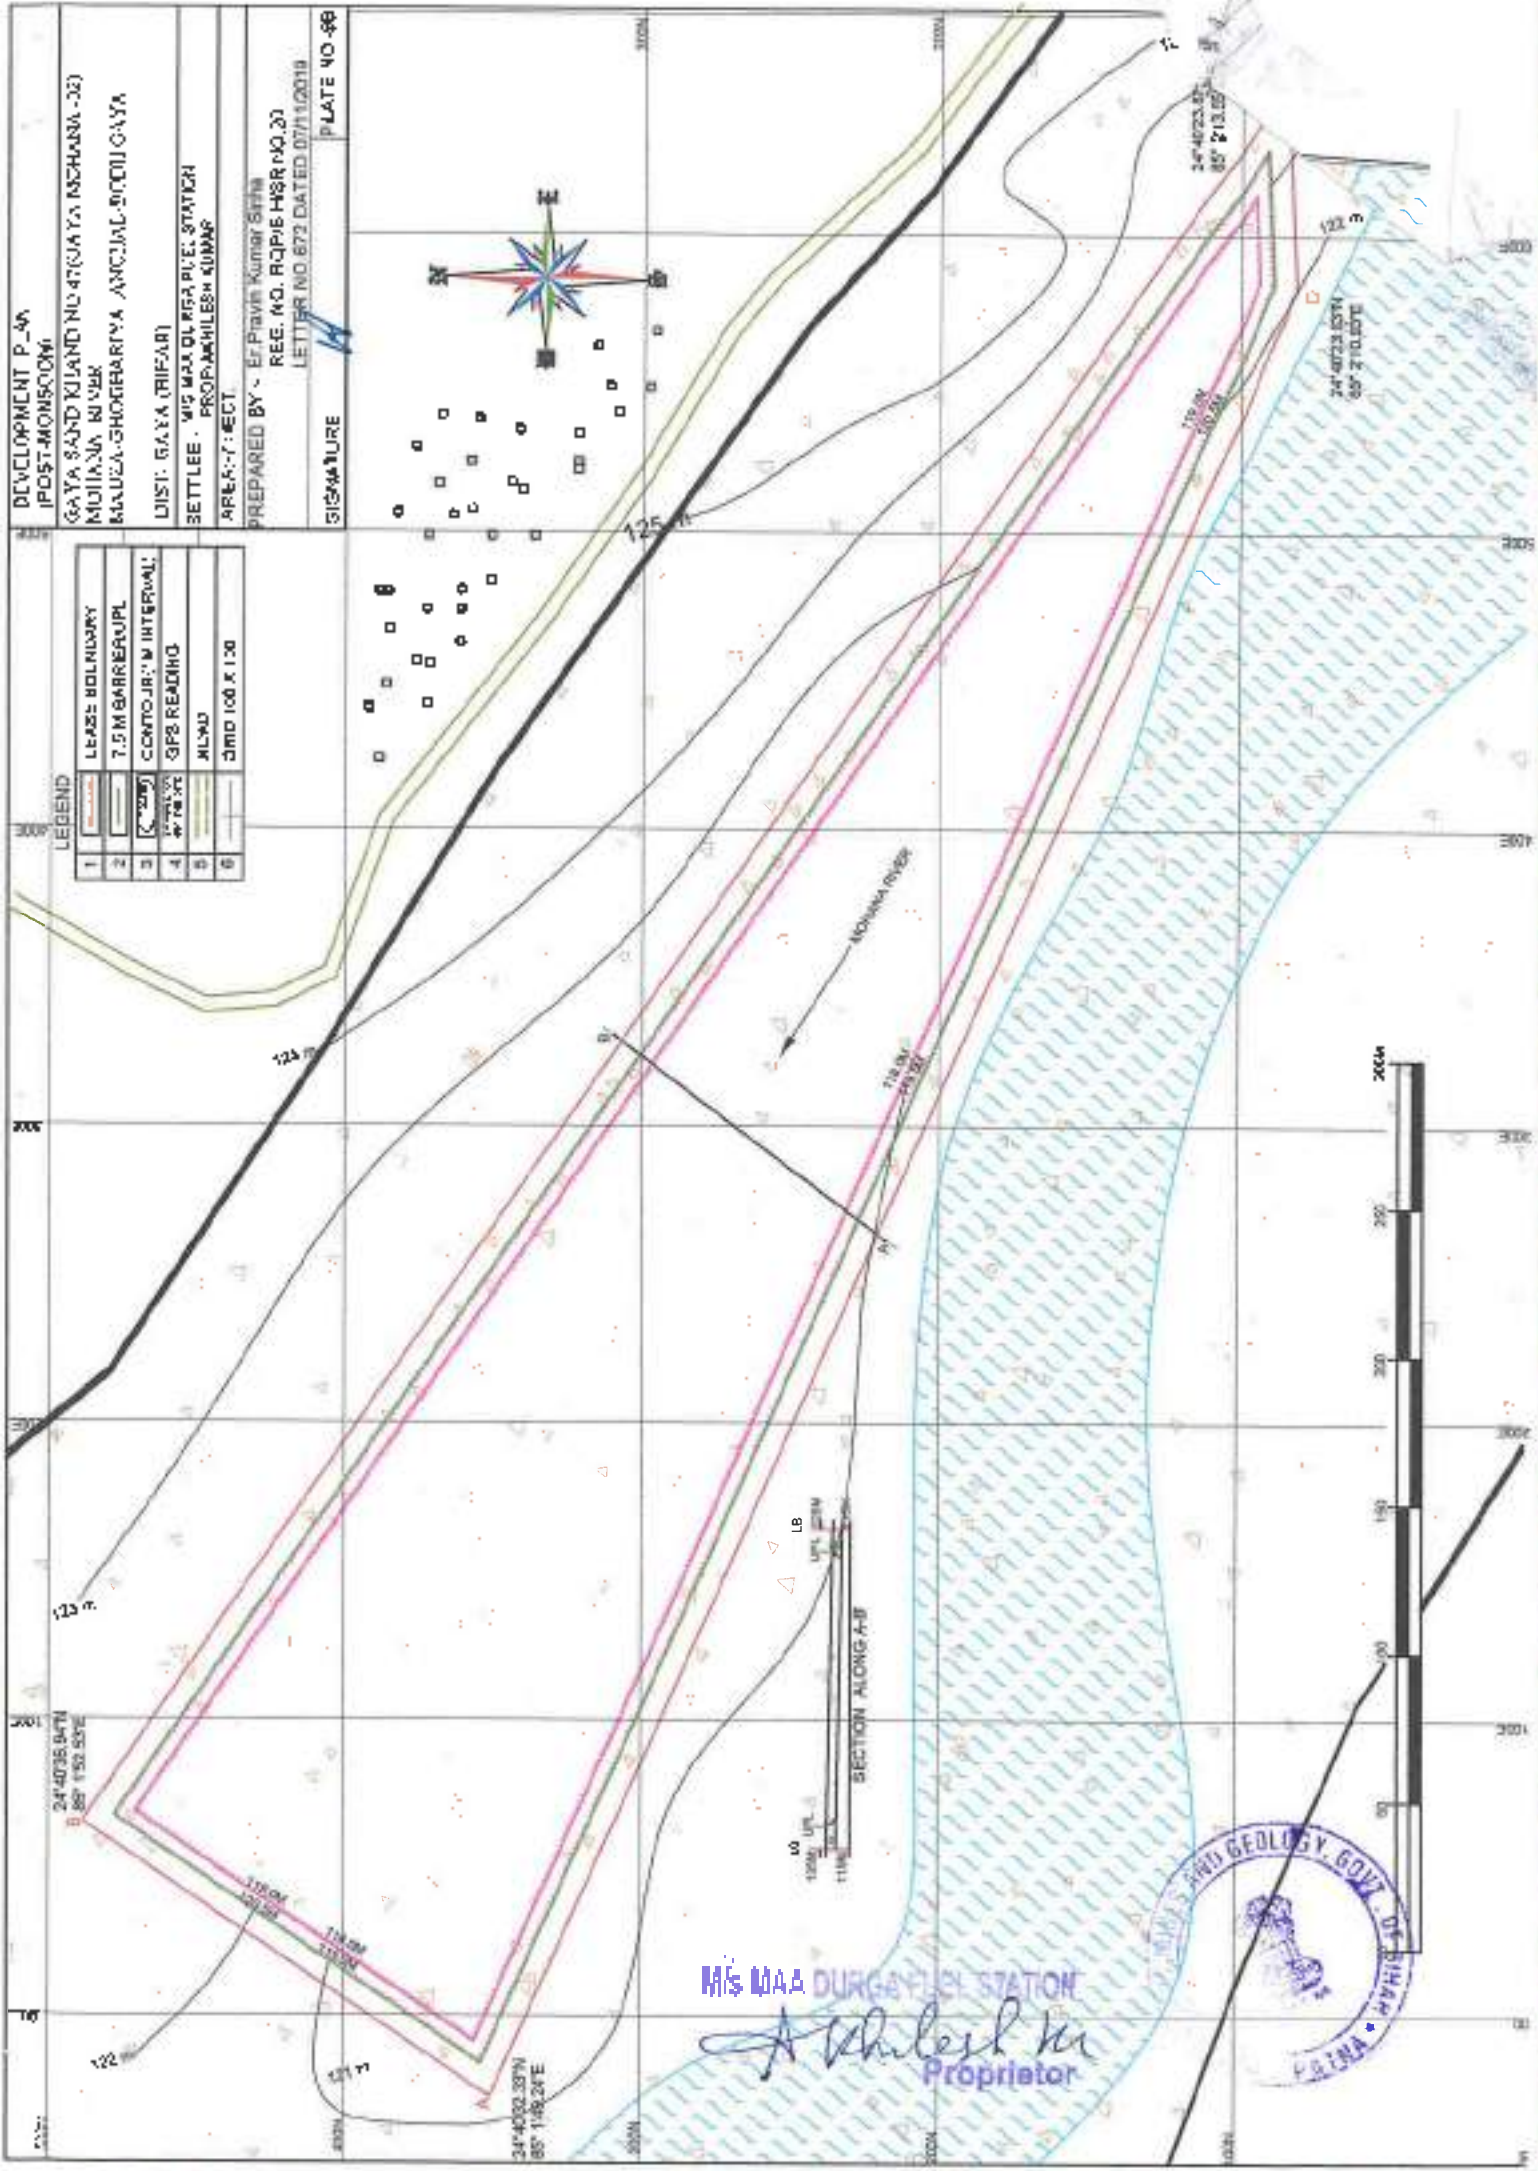

M/S MAA DURGAYEE STATION

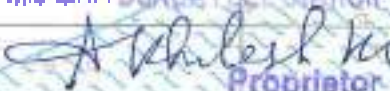
Proprietor



PROGRESSIVE IRIG ANDRAC PUMA

GATA SAND KHAND (K-1) GATA, NULANDA (02)
MIRIANA RIVER
MALISA-GILIXILAR'YA, ANCINAL BODEI GATA

DEST: GATA, (BICAR)

M/S MAA BURGIA FUEL STATION
SETTLES: PROP. AKHILESH KUNAR

AREA: 7 HECT.

PREPARED BY: E. Pavin Kumar Sinha
REG. NO. ROP/RI-HSR MO 20


LETTER NO. 672 DATED 07/11/2018

SIGNATURE

PLATE NO. 11B

LEGEND

1	LEASE BOUNDARY
2	7.5 M BOUNDARY
3	CONTINUUM INTERVAL
4	GPS READING
5	ROAD
6	GRID 100 X 100

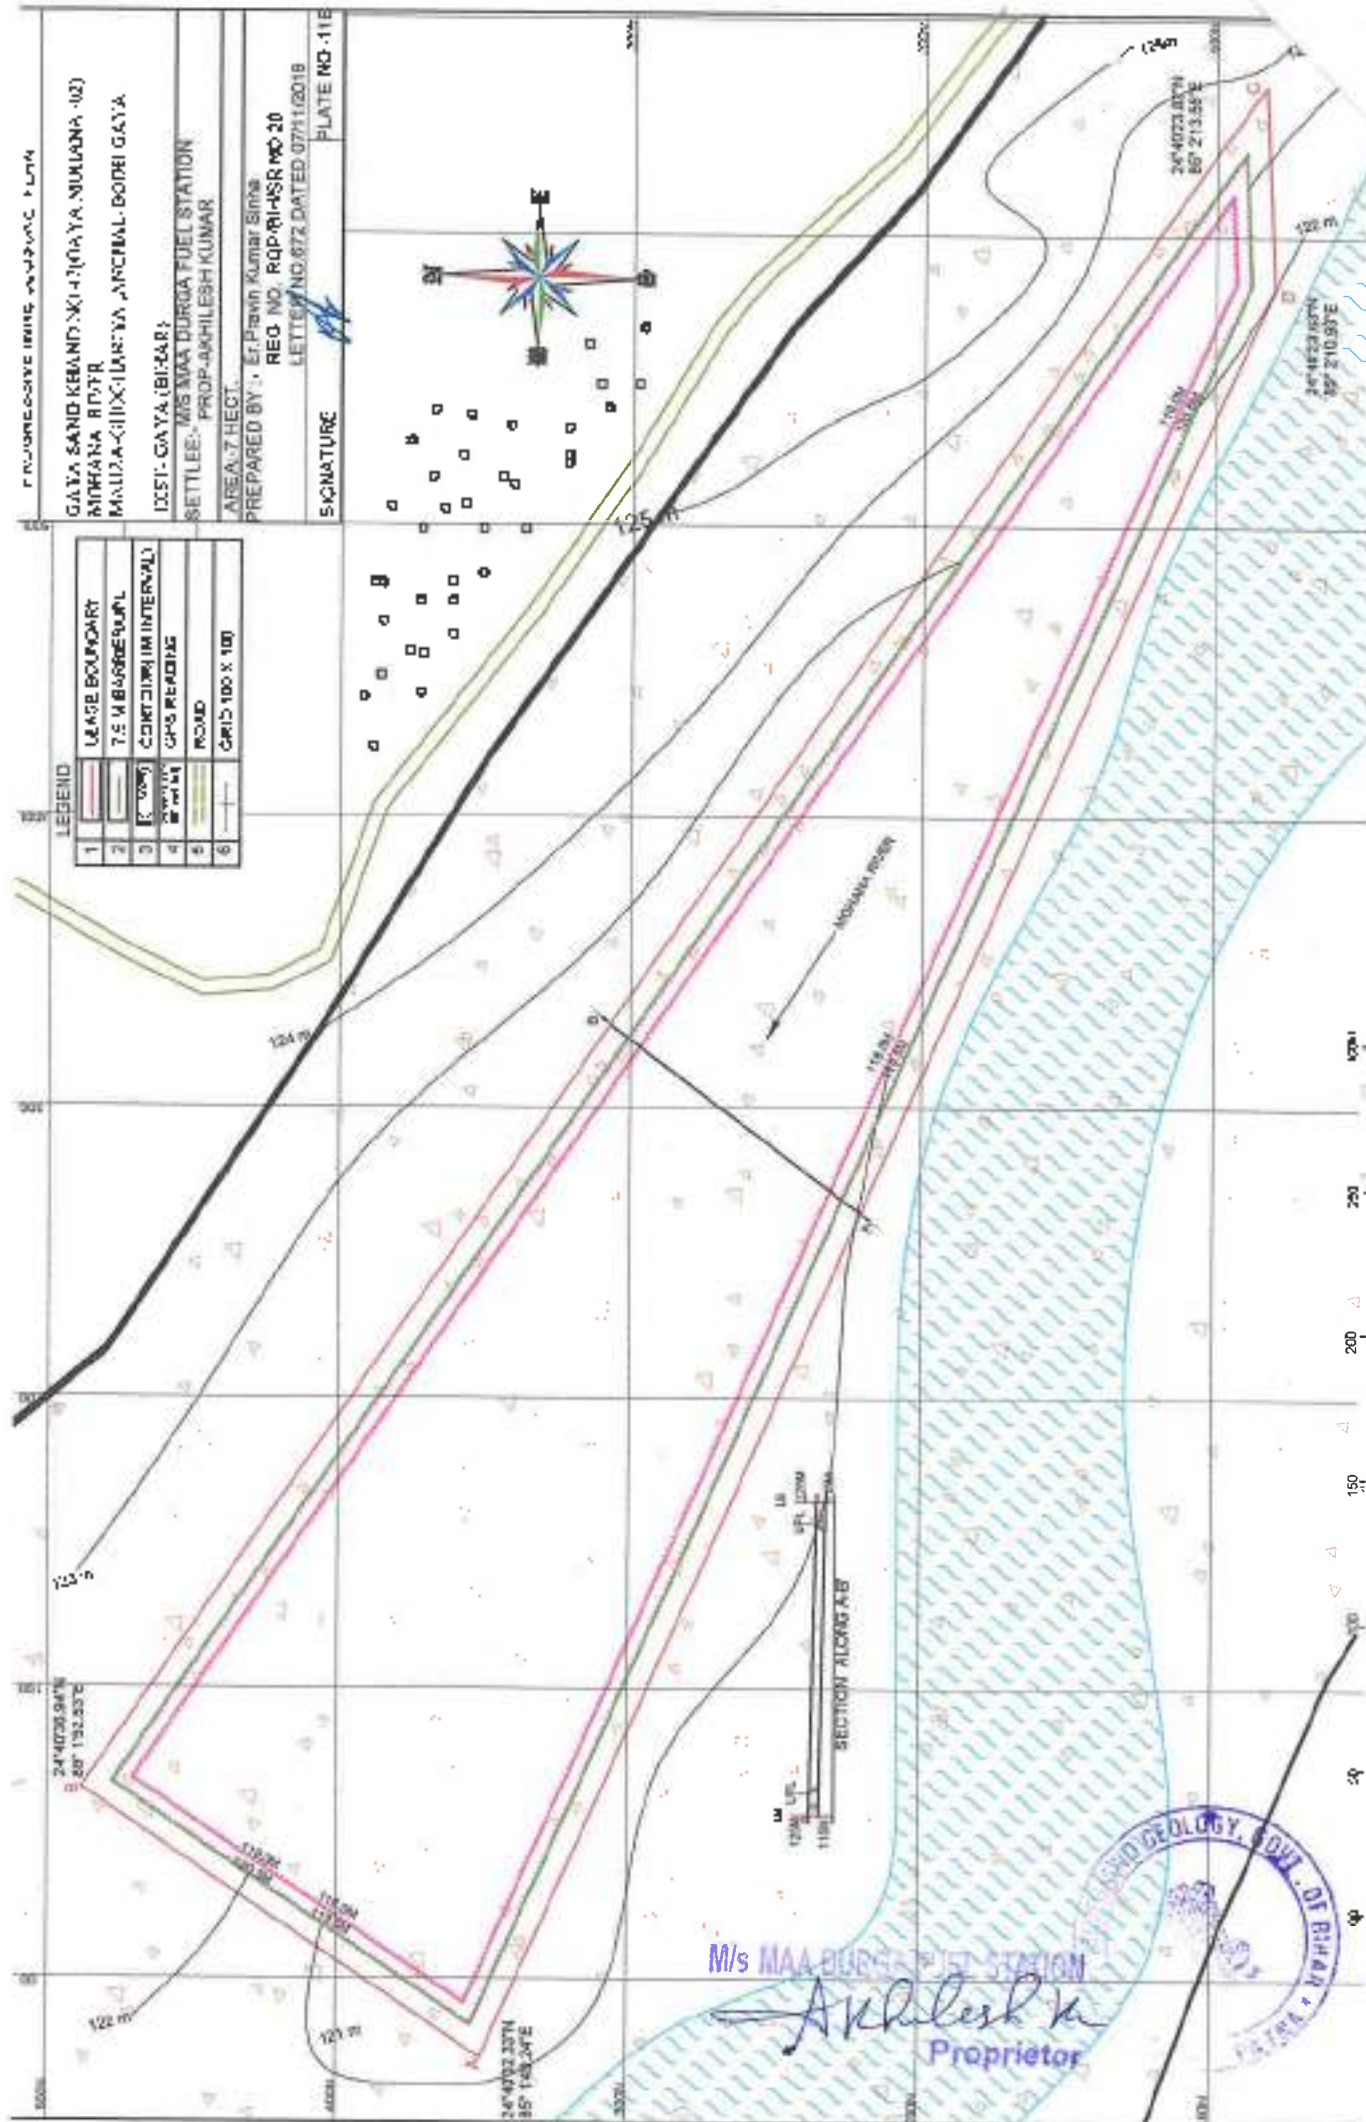

M/s MAA BURGIA FUEL STATION

Akhilesh K.
Proprietor



EXPLOSIVE MINE CLOSURE PLAN

GAAYA SANG KHANDANU KUNAYA MOHANAJA
MOHANAJA KUTER
MAUZA-CHODHATIA ANCHAL-KODHUA

POST - GAY (BILAR)
M/S MGA DURGA FUEL STATION
SETTLEE:- HON. AKHILESH KUMAR


AREA-7 HECT

PREPARED BY - LI PRATT/NOBIS OTHER
REG. NO. NO. 00000000000000000000
DATE DATED 07/11/2019

PLATE NO. 118

SIGNATURE

LEGEND	
1	LEASE BOUNDARY
2	7.5 M BARRIER R/L
3	CONTOUR (1 M INTERVAL)
4	GPS READING
5	ROAD
6	GRID 100 X 100

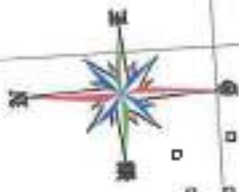

W/S M43 DURGAFUEL STATION

Proprietor



SURFACE / GEOLOGICAL PLAN

GAYA SAND K' LAND NR. 47 (GAYA NICHANA - 01)
 MOHANA RIVER
 MAUZA-OURIAWAK, KENARI
 ANCHAL-BODHU GAYA
 DIST- GAYA (BIHAR)

SETTLEE- M/S MAA DURGA FUEL STATION
 PROP- AKHILESH KUMAR

AREA- 12.5 HECT.


PREPARED BY- S. P. PRAKASH SINGH

REG. NO. RGP/BHGR. NO. 20

LETTER NO. 672 DATE 07/11/2019

SIGNATURE

PLATE NO- 46

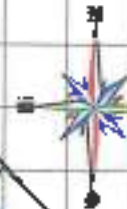

0 1 2 

LEGEND


1	LEASE BOUNDARY
2	1.5 M SUBSURFACE
3	CONTOUR (1M INTERVAL)
4	GPS READING
5	ROAD
6	GRID CROSS
7	HIGHEST POINT
8	LOWEST POINT
9	RIVER BANK



M/S MAA DURGA FUEL STATION

Akhilesh Kumar
 Proprietor

24° 38' 30" N
 85° 24' 45" E

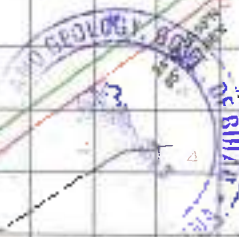



SECTION ALONG 3-3'



SECTION ALONG 2-2'



SECTION ALONG 1-1'

M/s MAA DURGA FUEL STATION

Akhilesh Kumar
Proprietor

1	LEASE BOUNDARY (LB)
2	1.5 M BARRIER/UPL
3	ROAD
4	PROVED RESERVE (111)
5	PROBABLE RESERVE (122)
6	FEASIBILITY RESOURCE (211)
7	PRE FEASIBILITY RESOURCE (222)

GEOLOGICAL SECTIONS

GAYA SAND KHAND NO.47(GAYA MOHANA -03)
MOHANA RIVER
MAUZA-GURLAWAN, KENARI
ANCHAL-BODHI GAYA
DIST-GAYA (BIHAR)

SETTLEE:- M/S MAA DURGA FUEL STATION
PROP-AKHIRESH KUMAR
AREA:-12.5 HECT.

PREPARED BY :- E.P.Pravin Kumar Sinha
REG. NO. RQP/BIH/SR.NO.20
LETTER NO.672 DATED 07/11/2019

SIGNATURE

PLATE NO-6C


DEVELOPMENT PLAN
(PRE-MONSOON)

GAYA SAND KIRANI 340 470 GAYA MOHANA 131
MOHANA RIVER
MAUZA-GURIAWAN, KENARI
ANCHAL-BODH GAYA
DIST- GAYA (BIHAR)

MS MALDORA FUEL STATION
SETTLEE- PROP-ARJUN KUMAR
AREA-12.5 HECT.


PREPARED BY : Er. Prasen Kumar Singh
REG. NO. 123456789, MO. 20
LETTER NO. 672 DATED 07/11/2019

SIGNATURE  PLATE NO. 37

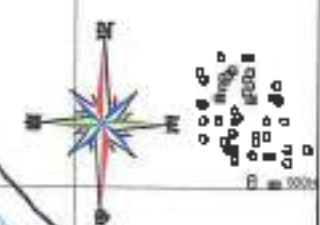

LEGEND

1	LEASE BOUNDARY
2	7.5 M BARRIER WALL
3	CONTOUR (1M INTERVAL)
4	GPS READING
5	ROAD
6	BENCH MARK
7	GRID - 50 X 100
8	Water body

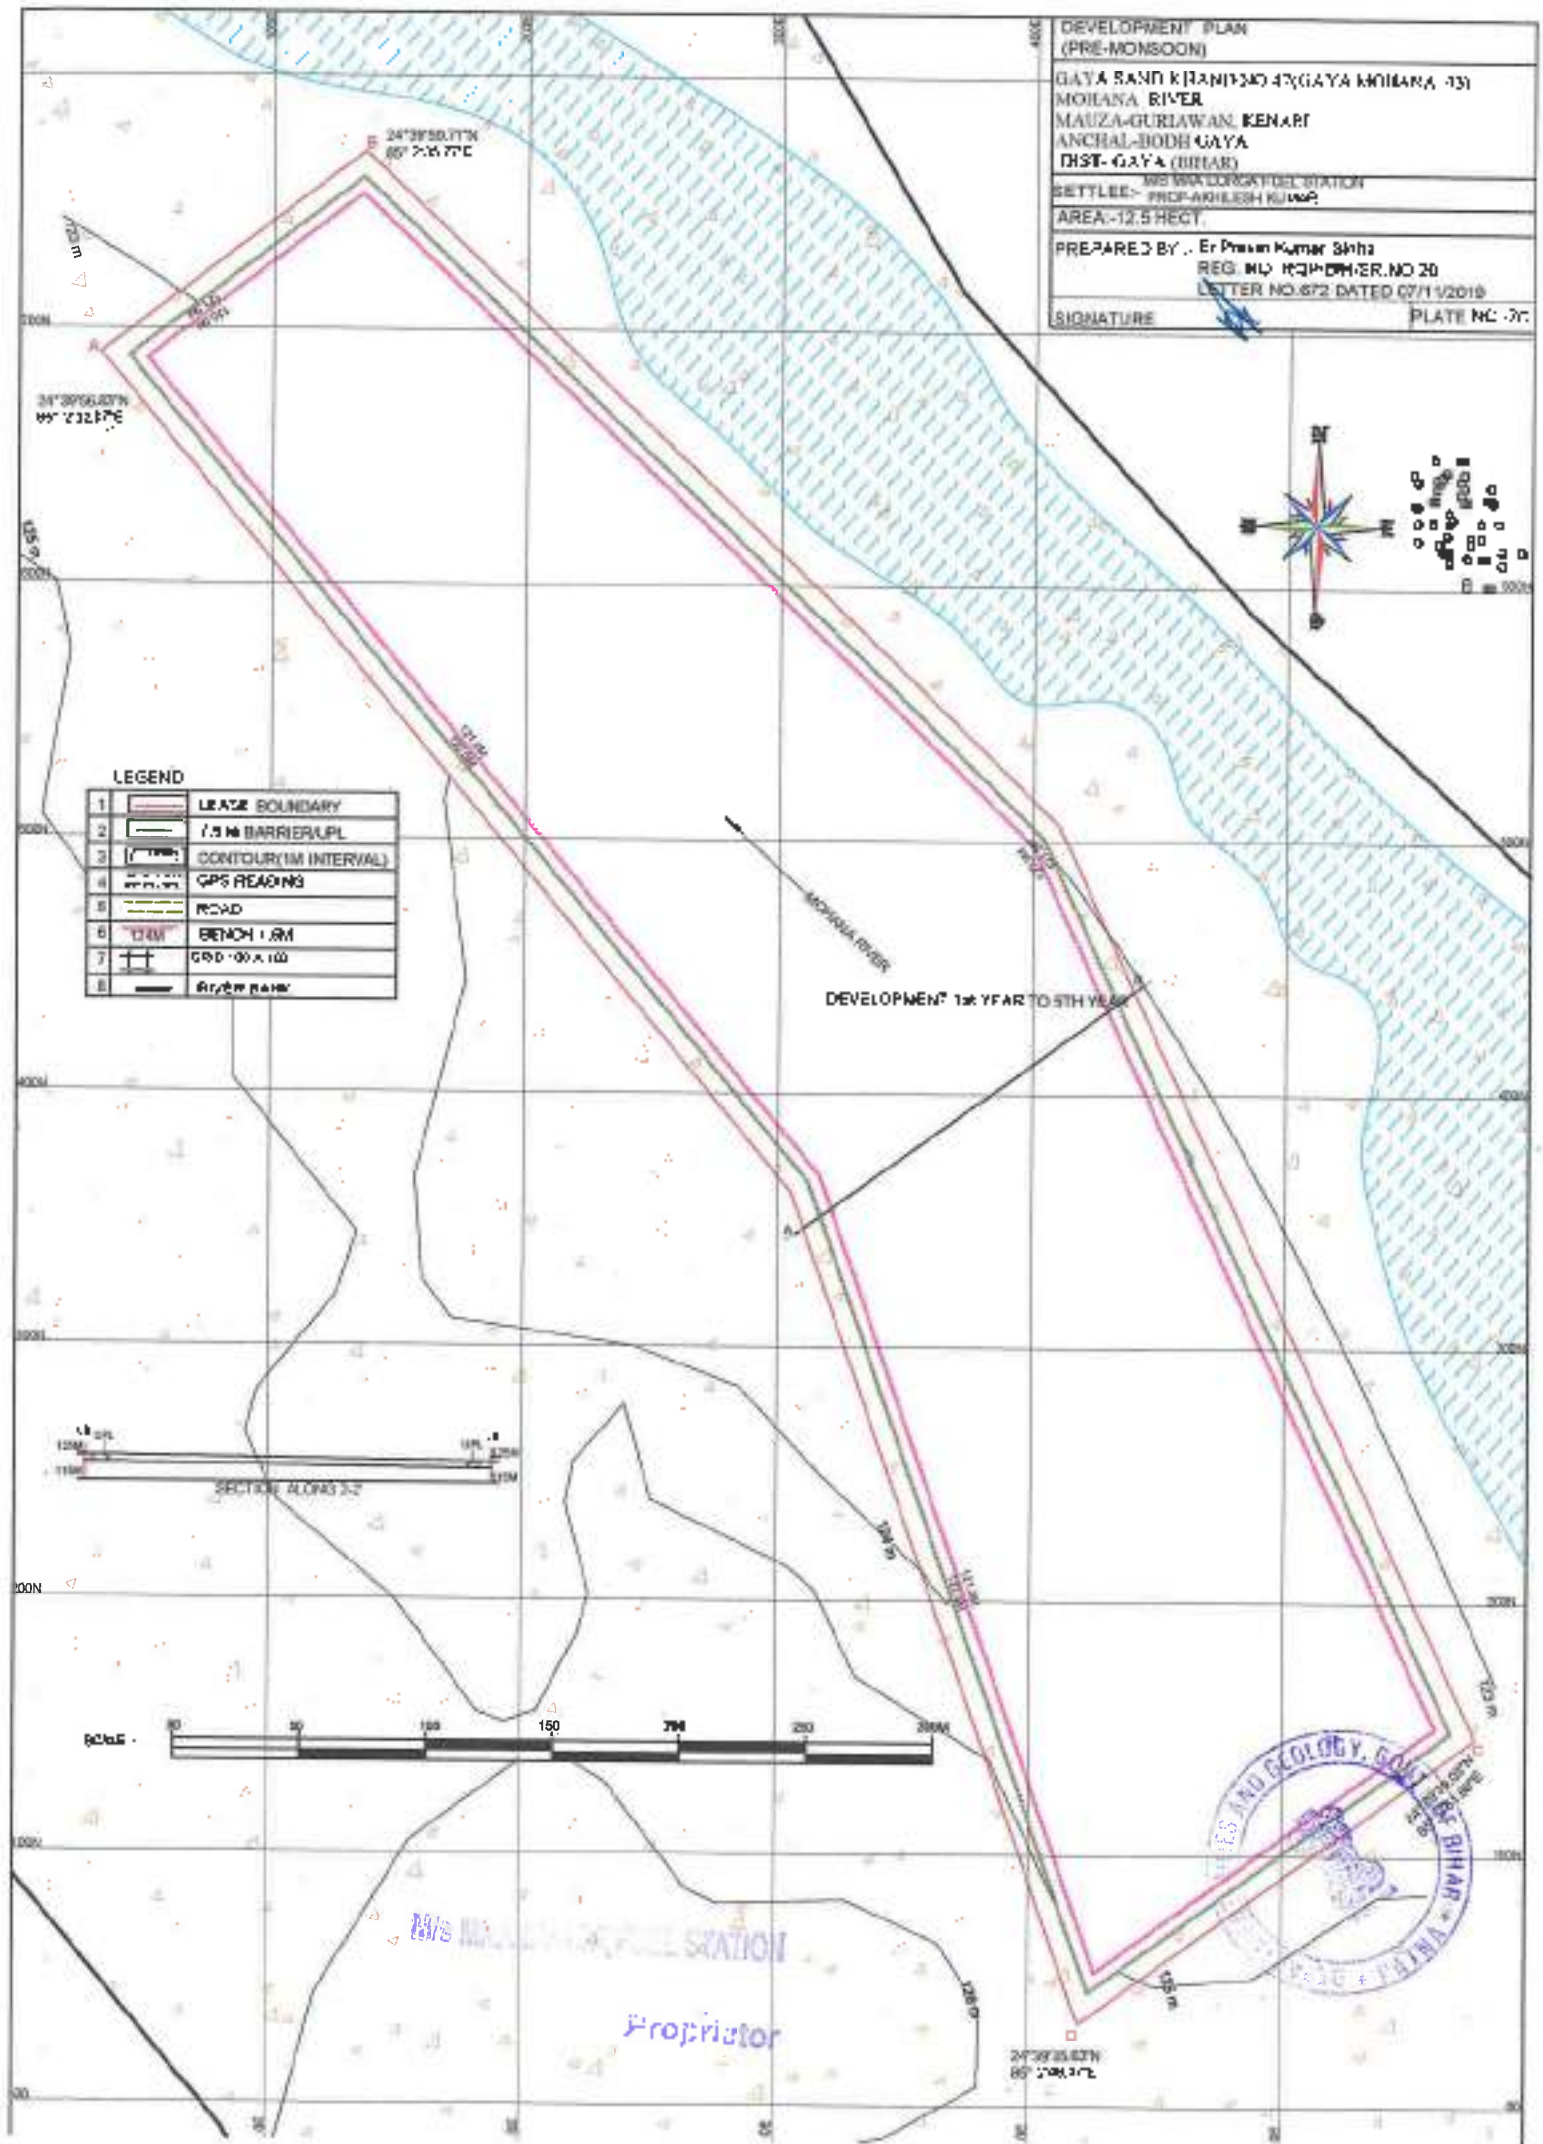

SECTION ALONG 3-2

DEVELOPMENT 1st YEAR TO 5TH YEAR



Proprietor

**DEVELOPMENT PLAN
(MONSOON)**

GAYA SAHUKHANI NO.43(GAYA MOKHANA-43)
MOHANA, RJEK
MAUZA-GURIAWAN, KENARI
ANCHAL-BODHI GAYA
DIST- GAYA (BIHAR)


SETTLEE- M/S MAN DURG FUEL STATION
PROP- AKHILESH KUMAR

AREA-12.5 HECT

PREPARED BY : E/P/2000 KUMAR SINGH
REG. NO. RGP/BIH/9R/NO.20
LETTER NO.672 DATED 07/11/2019

SIGNATURE

PLATE NO-4C

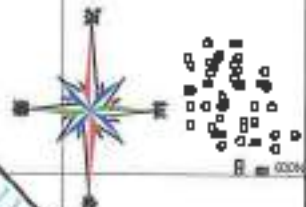

LEGEND	
1	LEASE BOUNDARY
2	7.5 M BARRIER WALL
3	CONTOUR (1M INTERVAL)
4	GPS HEADING
5	ROAD
6	POU 100 X 100



M/S MAN DURG FUEL STATION
Akhilesh Kumar
Proprietor



24°39'23.63"N
85°2'46.47"E

DEVELOPMENT PLAN
(POST-MONSOON)

GAYA SAND STRAND NO. 41 (MAYA MORAHA -P)
MITHANA RIVER
MALDA-CHITAWAN KINARI
PANCHAL-BODH GAYA
(DIST. GAYA (BIHAR))

SETTLEE:- MRS MAYA DURGA FUEL STATION
PROP- AKHILESH KUMAR


AREA: 12.5 HECT.

PREPARED BY:- ET. PRADEEP KUMAR SINGH
REG. NO. ROP/BIH/8R.NO.20
LETTER NO. 872 DATED 07/11/2018

SIGNATURE _____ PLATE NO. SC

24° 39' 55.71" N
85° 2' 40.77" E


24° 39' 55.71" N
85° 2' 32.07" E

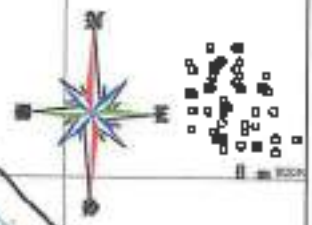

Legend

1	LEASE BOUNDARY
2	7.5 M BARRIEMENT
3	CONTOUR (1M INTERVAL)
4	GPS READING
5	ROAD
6	GRID 100 A 100
7	RIVER BANK

SECTION ALONG 32

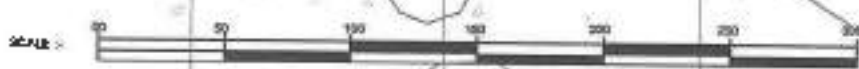

MRS MAYA DURGA FUEL STATION

Akhilesh Kumar
Proprietor



24° 39' 55.63" N
85° 2' 45.47" E

ENVIRONMENT MANAGEMENT PLAN


GAYA SAND BLAST NO. 470 GAYA BRILLIANT, 385
 MOHANA RIVER
 MALUA-GURIAWAN, KENARI
 ANCHAL-BODEI GAYA
 DIST- GAYA (BIHAR)

BETTLER- M/S MAA DURGA FUEL STATION
 PROP- AKHILESH KUMAR

AREA: 12.5 HECT


PREPARED BY: Er. Pawan Kumar Sinha
 REG. NO. RQP/SH/58 NO 20
 LETTER NO 672 DATED 07/11/2019

SIGNATURE _____ PLATE NO-10C

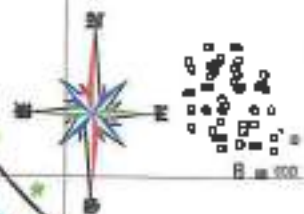

LEGEND

1	LEASE BOUNDARY
2	7.5 M BARRIER/URL
3	CONTOUR (1M INTERVAL)
4	QPS READINGS
5	ROAD
6	PLANTATION
7	GRID 100 X 100
8	RIVER BANK

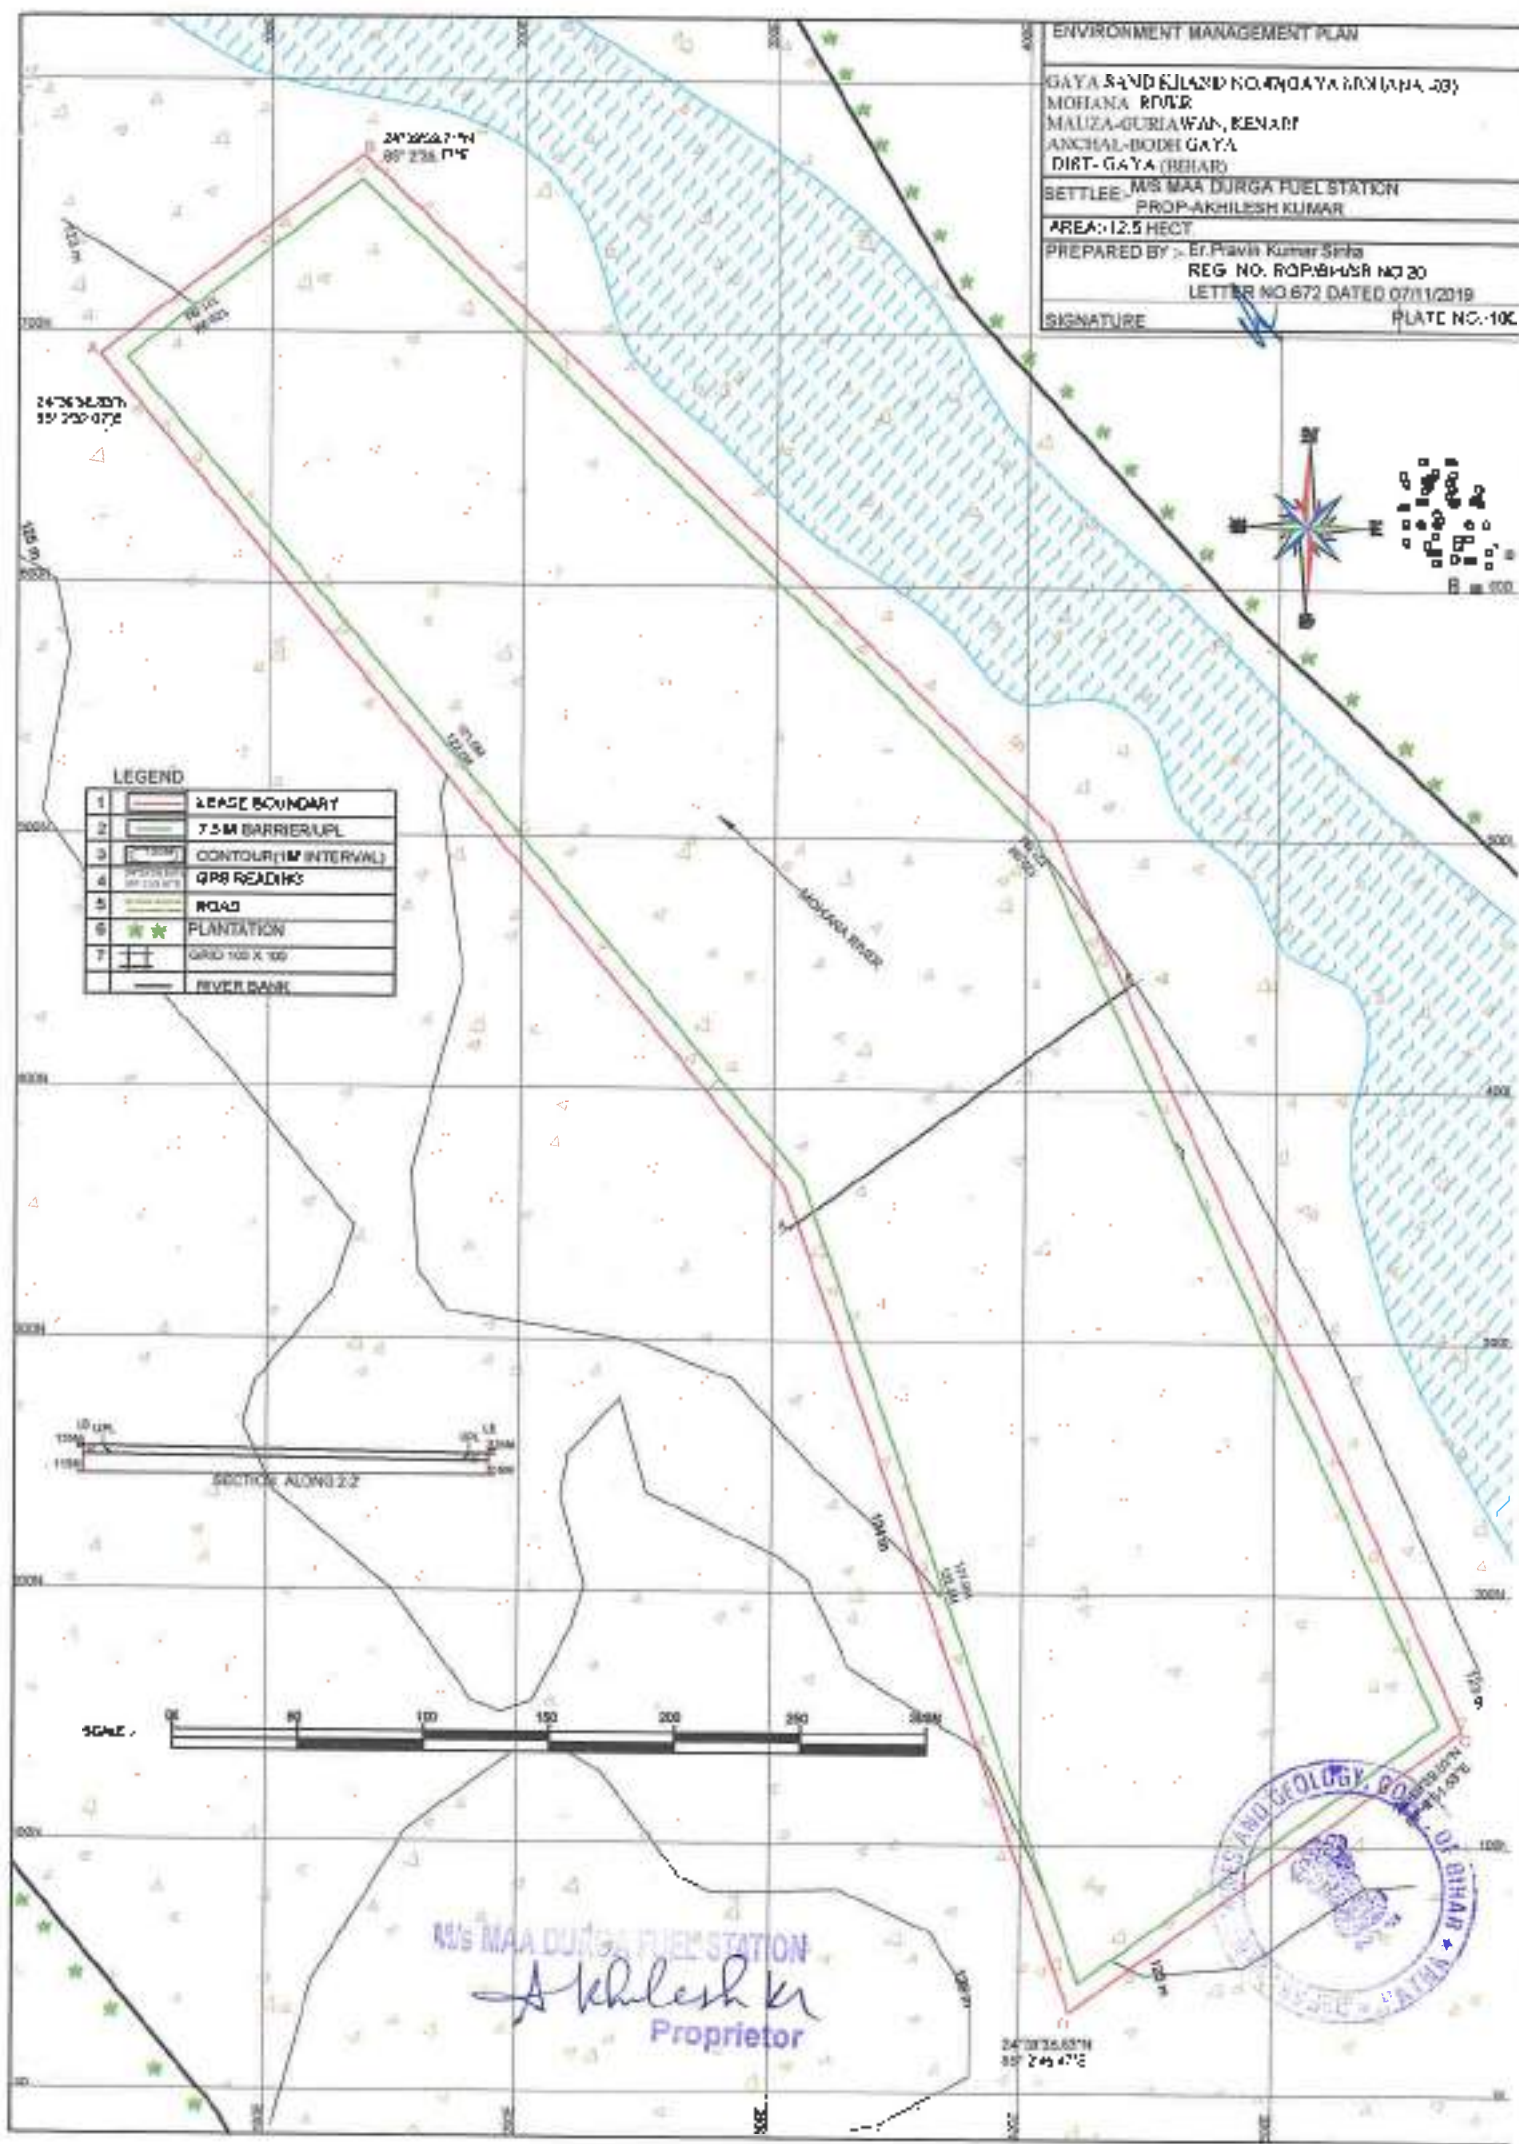

M/S MAA DURGA FUEL STATION
Akhilesh K
 Proprietor



PROGRESSIVE MINE CLOSURE PLAN


GAYA SAND KHAND NO 45 (GAYA MCH 12A) OF
MOHANA RIVER
MURUA-GURDWARA KPHARI
ANCHAL-BODH GAYA
DIST- GAYA (BIHAR)

SETTLEE- M/s MAJ GURGA FUEL STATION
PROP- AKHILESH KUMAR
AREA- 12.5 HECT.

PREPARED BY - Mr. Pratik Kumar Singh
REG. NO. ROP/BIHAR NO. 10
LETTER NO. 872 DATED 07/11/2019

SIGNATURE

PLATE NO- 11C

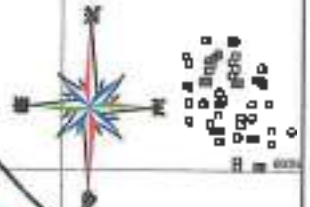

LEGEND

1	LEASE BOUNDARY
2	7.5 M BARRIER WALL
3	CONTOUR (1M INTERVAL)
4	SPS READING
5	ROAD
6	GRID 100 X 100
	RIVER BANK



BLOCK-47 (GAYA MOHANA-01/GAYA MOHANA-02/GAYA MOHANA-03) SAND GHAT

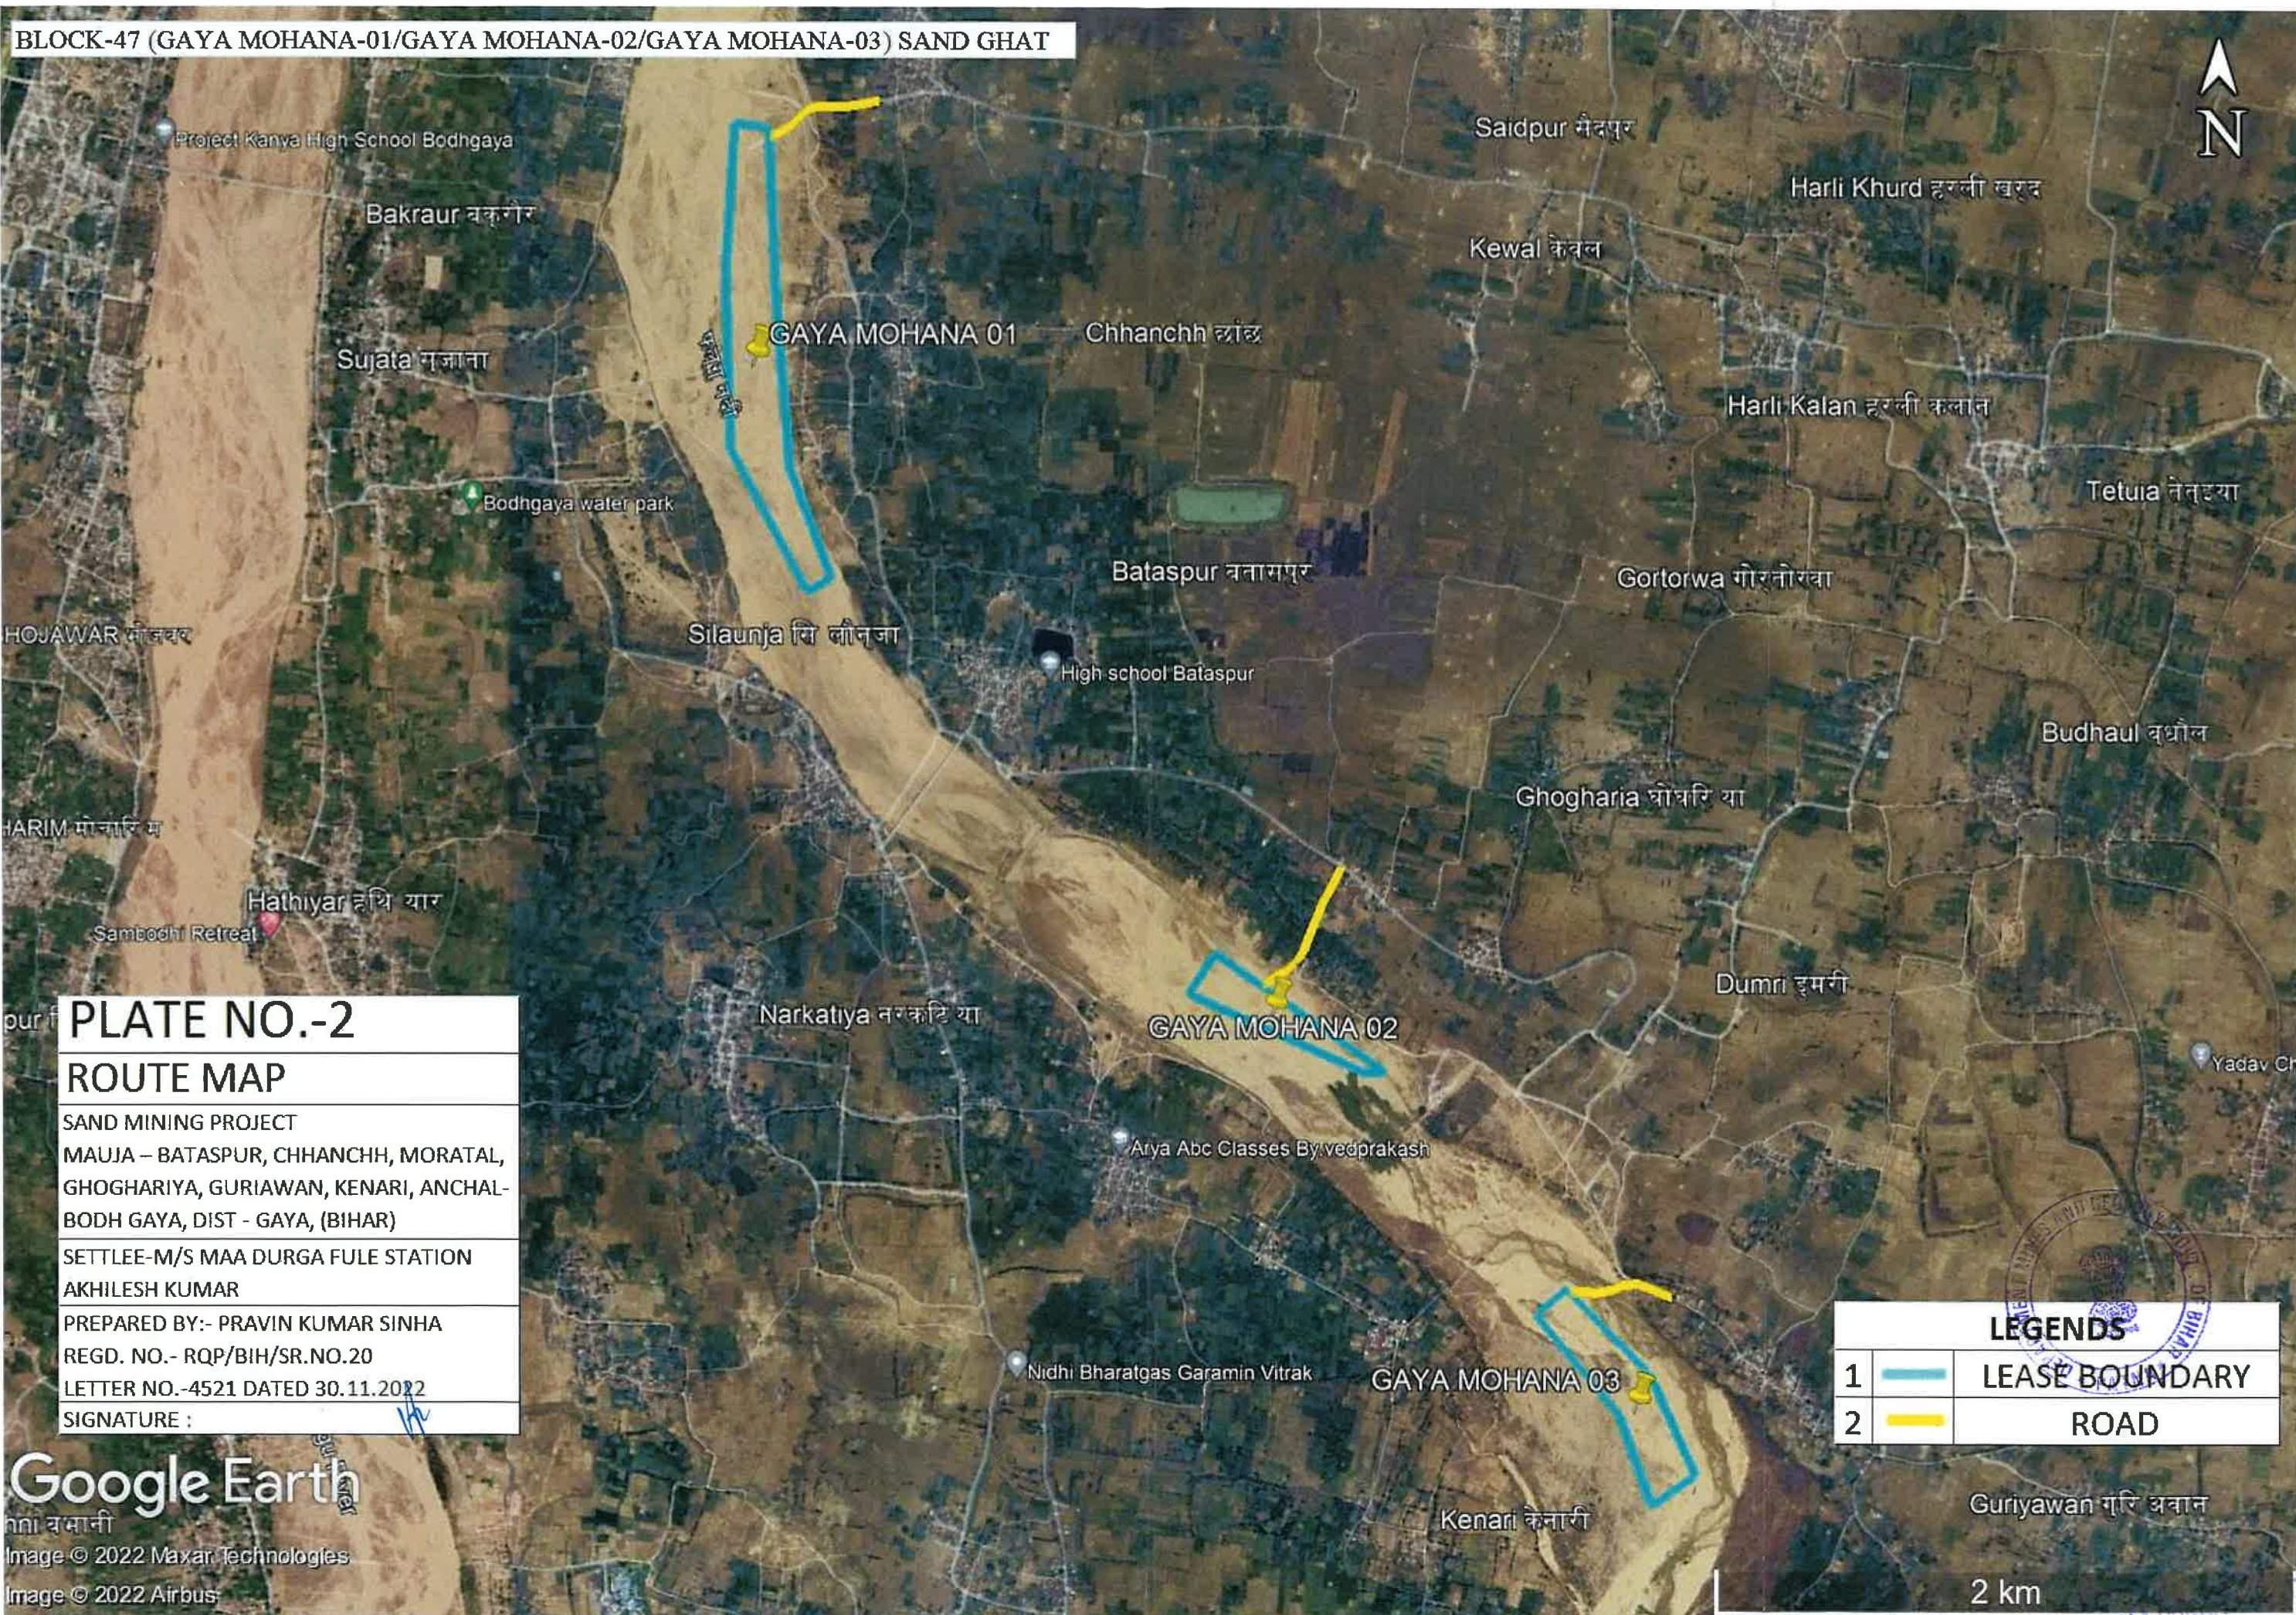


PLATE NO.-2

ROUTE MAP

SAND MINING PROJECT

MAUJA – BATASPUR, CHHANCHH, MORATAL,
GHOGHARIYA, GURIAWAN, KENARI, ANCHAL-
BODH GAYA, DIST - GAYA, (BIHAR)

SETTLEE-M/S MAA DURGA FULE STATION
AKHILESH KUMAR

PREPARED BY:- PRAVIN KUMAR SINHA

REGD. NO.- RQP/BIH/SR.NO.20

LETTER NO.-4521 DATED 30.11.2022

SIGNATURE :

Google Earth

Image © 2022 Maxar Technologies

Image © 2022 Airbus


LEGENDS

1		LEASE BOUNDARY
2		ROAD

Guriawan गुरि अवान

2 km

Mis...
Akhilesh Kumar
Proprietor

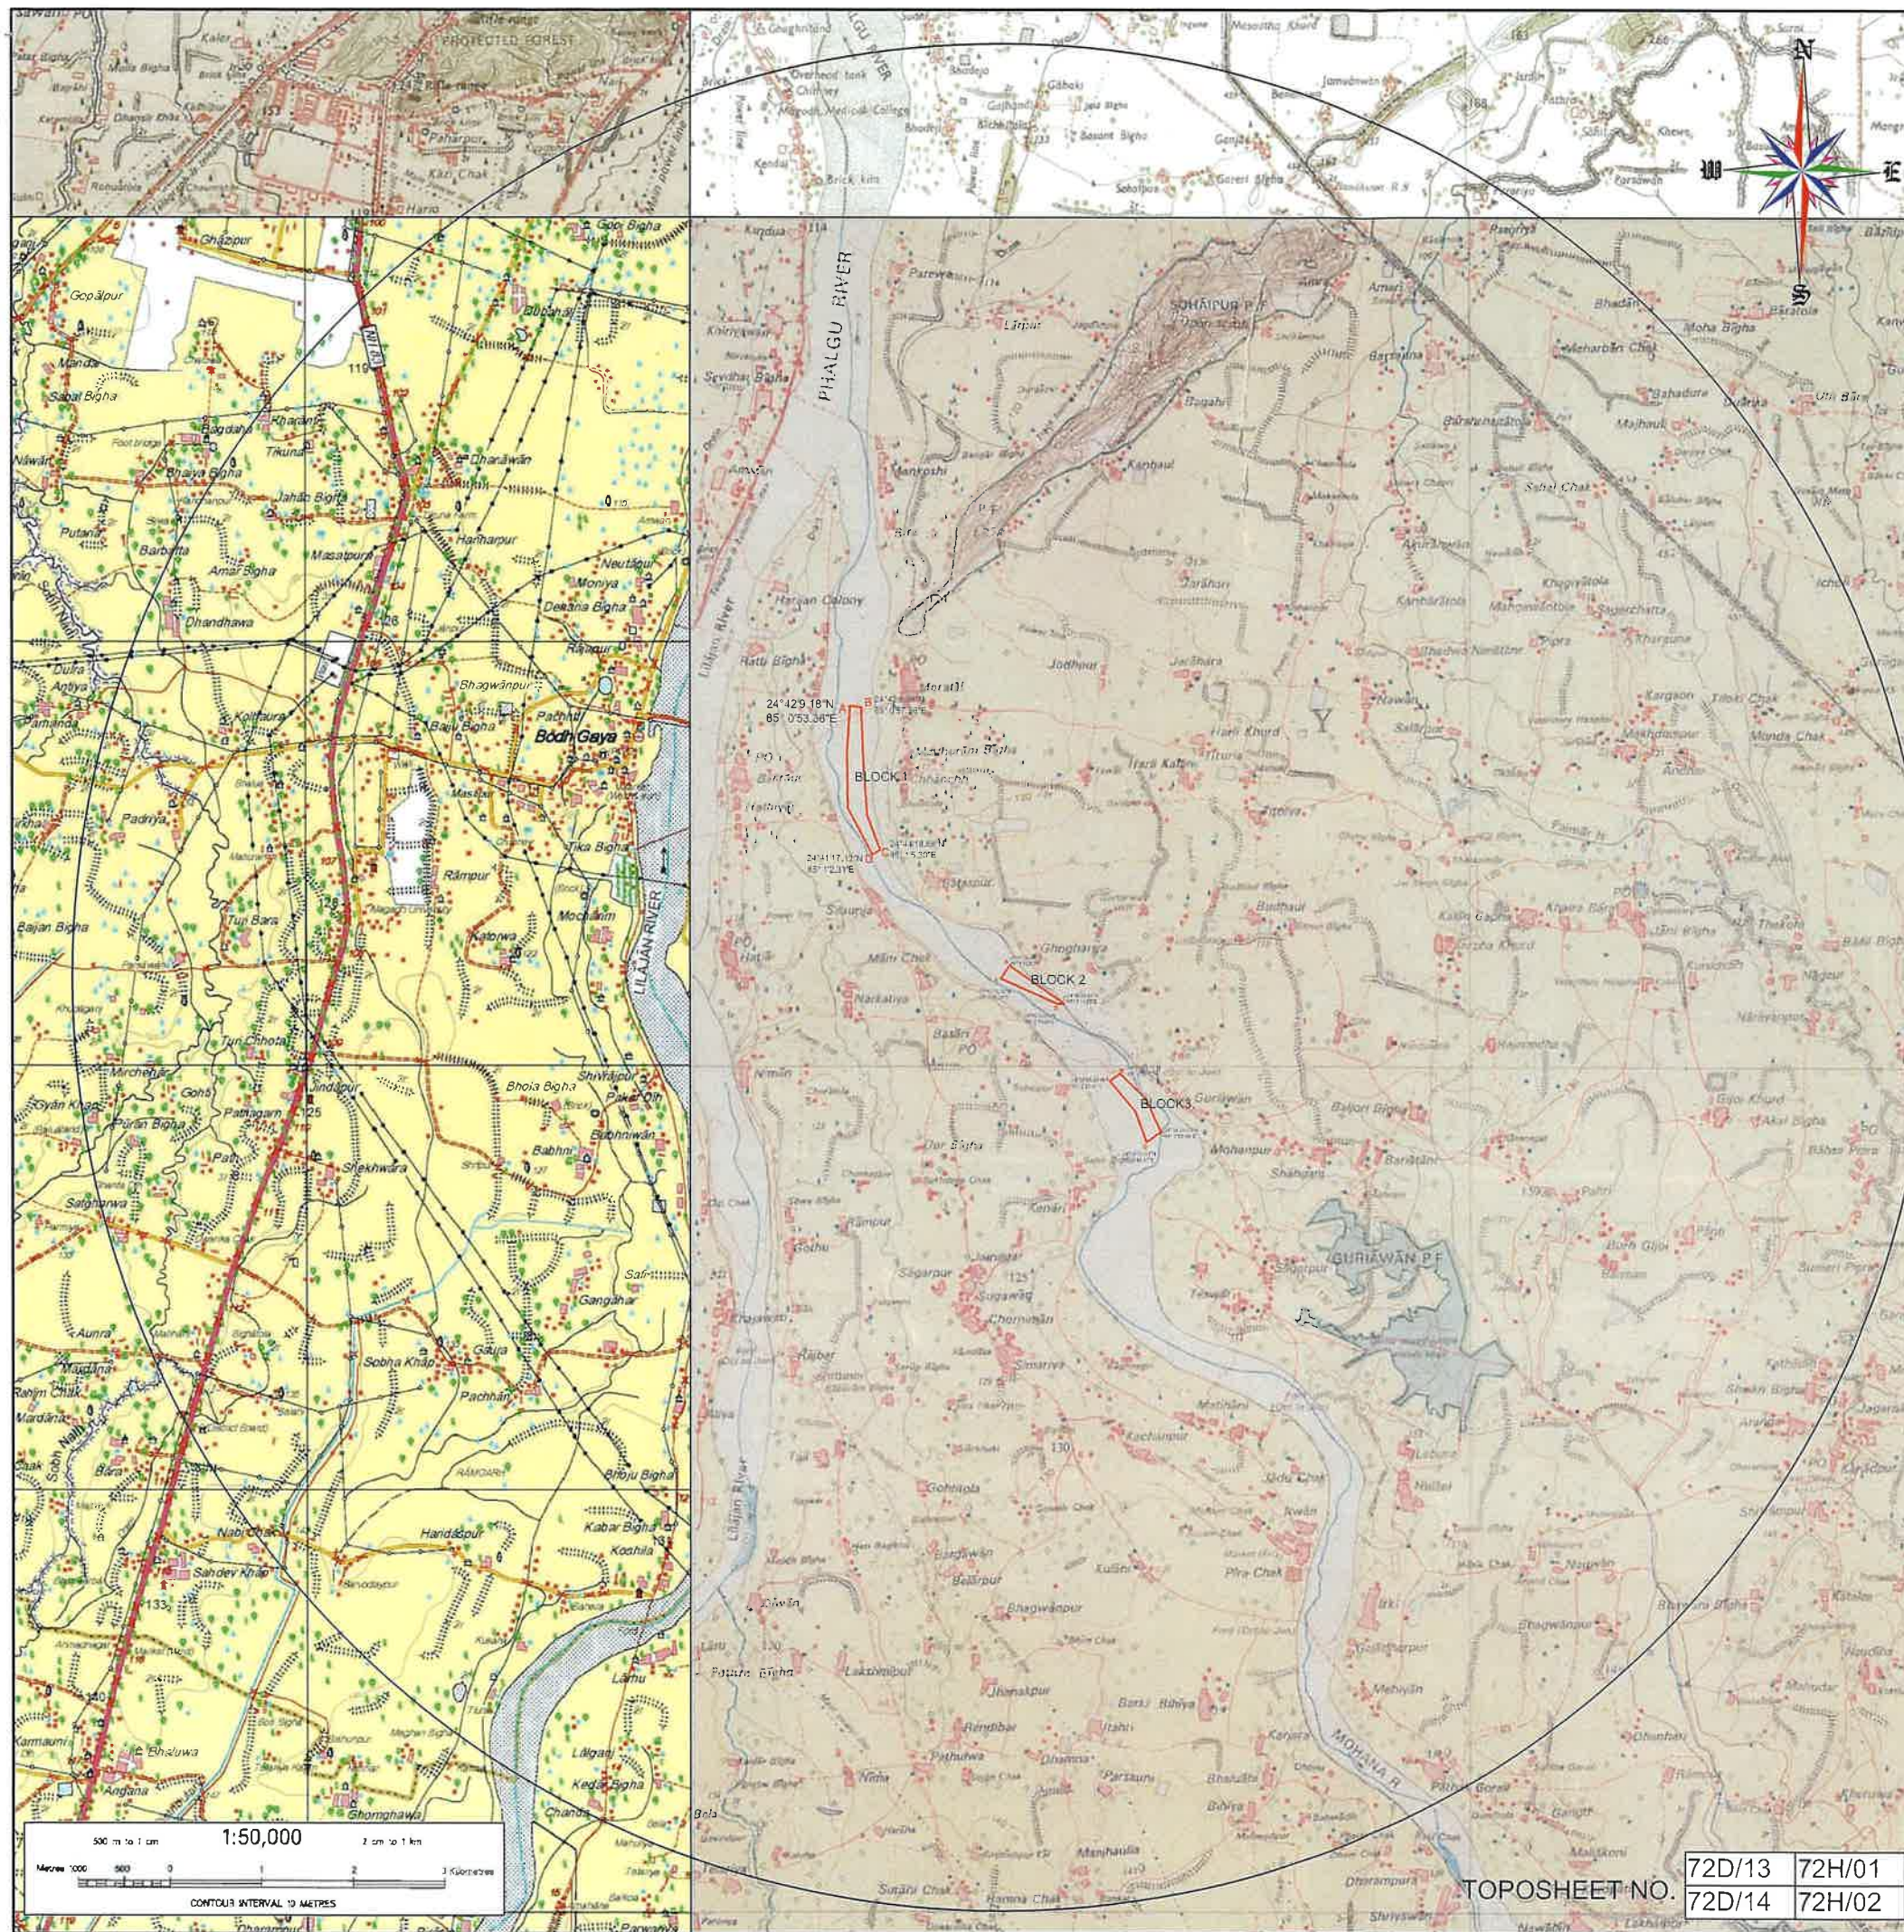

CONVENTIONAL SYMBOLS

Express highway: with toll; with bridge; with distance stone			
Roads, metalled: according to importance			
Roads, double carriageway: according to importance			
Unmetalled road. Cart-track. Pack-track with pass. Foot-path			
Streams: with track in bed; undefined. Canal			
Dams: masonry or rock-filled; earthwork. Weir			
River: dry with water channel; with island & rocks. Tidal river			
Submerged rocks. Shoal. Swamp. Reeds			
Wells: lined; unlined. Tube-well. Spring. Tanks: perennial; dry			
Embankments: road or rail; tank. Broken ground			
Railways, broad gauge: double; single with station; under constr			
Railways, other gauges: double; single with distance stone; do			
Mineral line or tramway. Kin. Cutting with tunnel			
Contours with sub-features. Rocky slopes. Cliffs			
Sand features: (1)flat,(2)sand-hills (permanent),(3)dunes(shifting)			
Towns or Villages: Inhabited; deserted. Fort			
Huts: permanent; temporary. Tower. Antiquities			
Temple. Chhatri. Church. Mosque. Idgah. Tomb. Graves			
Lighthouse. Lightship. Buoys: lighted; unlighted. Anchorage			
Mine. Vine on trellis. Grass. Scrub			
Palms: palmyra; other. Plantain. Conifer. Bamboo. Other trees			
Areas: cultivated; wooded. Surveyed tree			
Boundary International			
„ state: demarcated; undemarcated			
„ district; subdivision; tahsil or taluk; forest			
Boundary pillars: surveyed; unlocated;			
Heights, triangulated: station: point; approximate.			
Bench-mark: geodetic; tertiary; canal			
Post office. Telegraph office. Overhead tank			
Rest house or inspection bungalow. Cloult house. Police station			
Camping ground. Forest: reserved; protected			
Spaced names: administrative; locality or tribal			
Hospital. Dispensary. Veterinary: Hospital/ Dispensary			
Aerodrome. Helipad. Tourist site			
Power line: with pylons surveyed; with poles unsurveyed			

KEY PLAN

GAYA SAND KHAND NO.47(GAYA MOHANA-01)
MOHANA RIVER
MAUZA-BATASPUR, CHHANCHH, MORATAL
GHOGHARIYA,GURIAWAN, KENARI,
ANCHAL-BODH GAYA, DIST- GAYA (BIHAR)

SETTLEE:- M/S MAA DURGA FUEL STATION
PROP-AKHILESH KUMAR

AREA:-25+7+12.5=44.5 HECT.


PREPARED BY :- Er.Pravin Kumar Sinha
REG. NO. RQP/BIH/SR.NO.20
LETTER NO.3825 DATED 07/11/2019


SIGNATURE

PLATE NO.-2

TOPOSHEET NO.

72D/13	72H/01
72D/14	72H/02

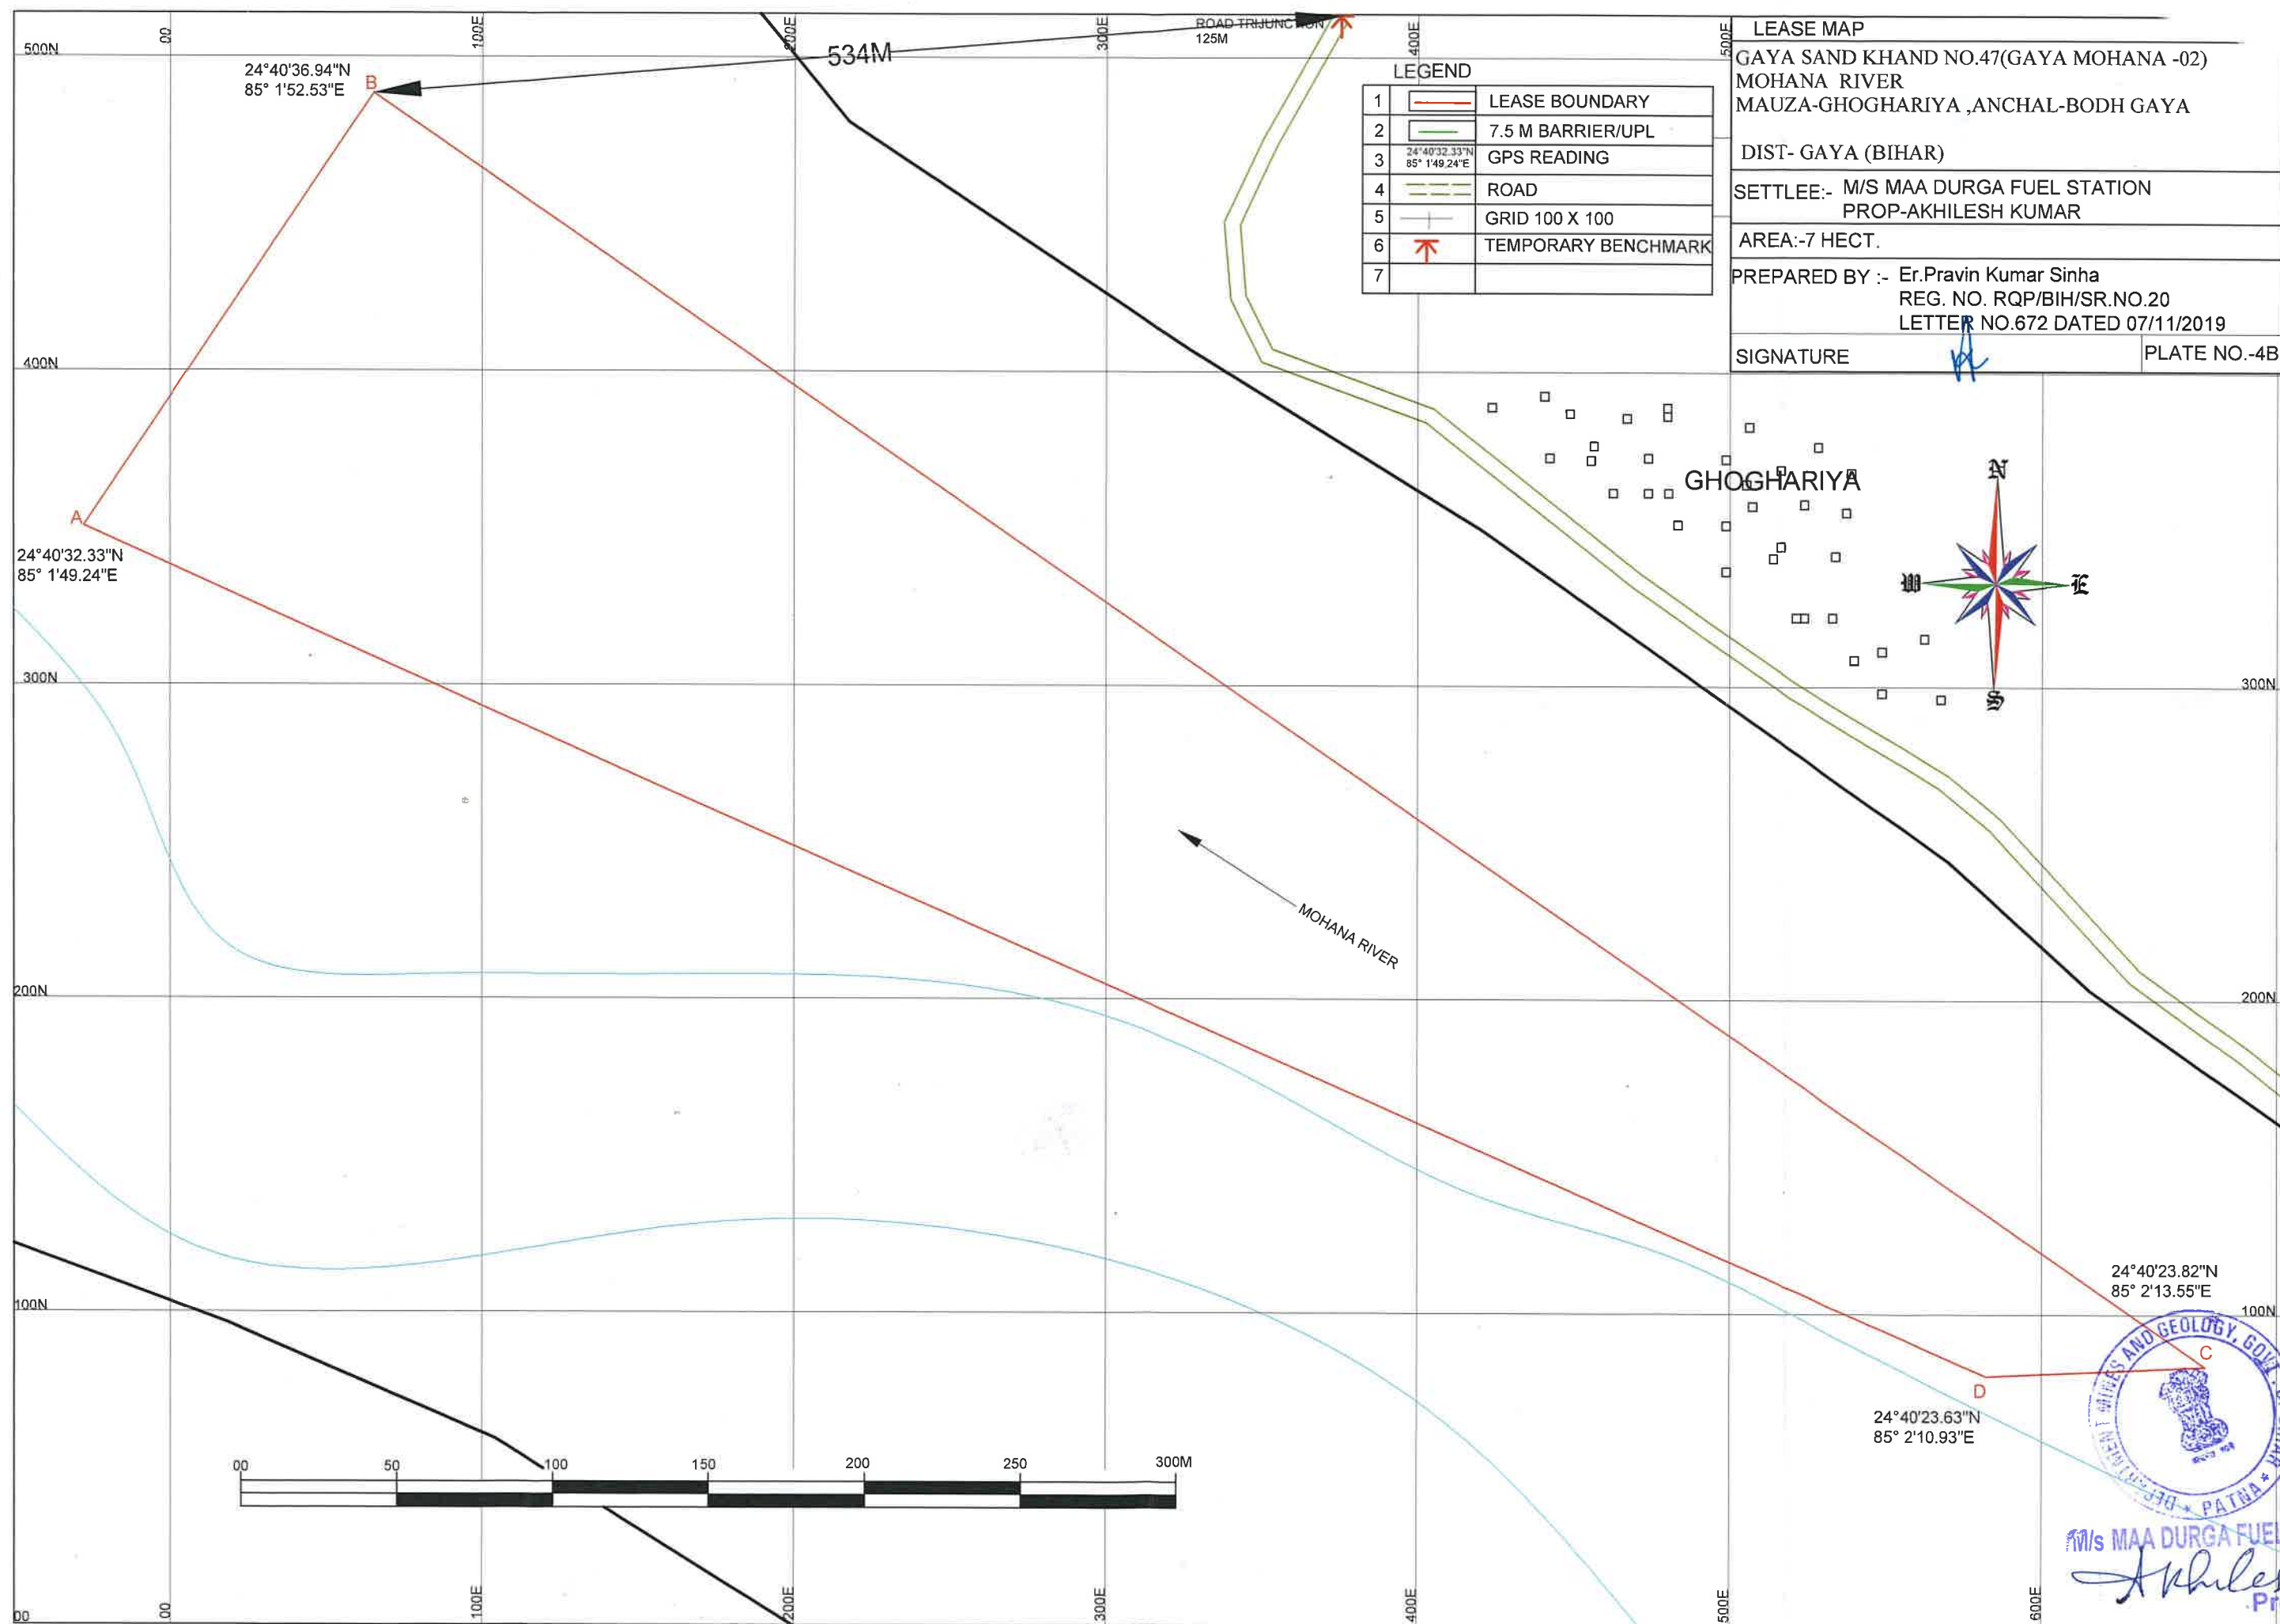

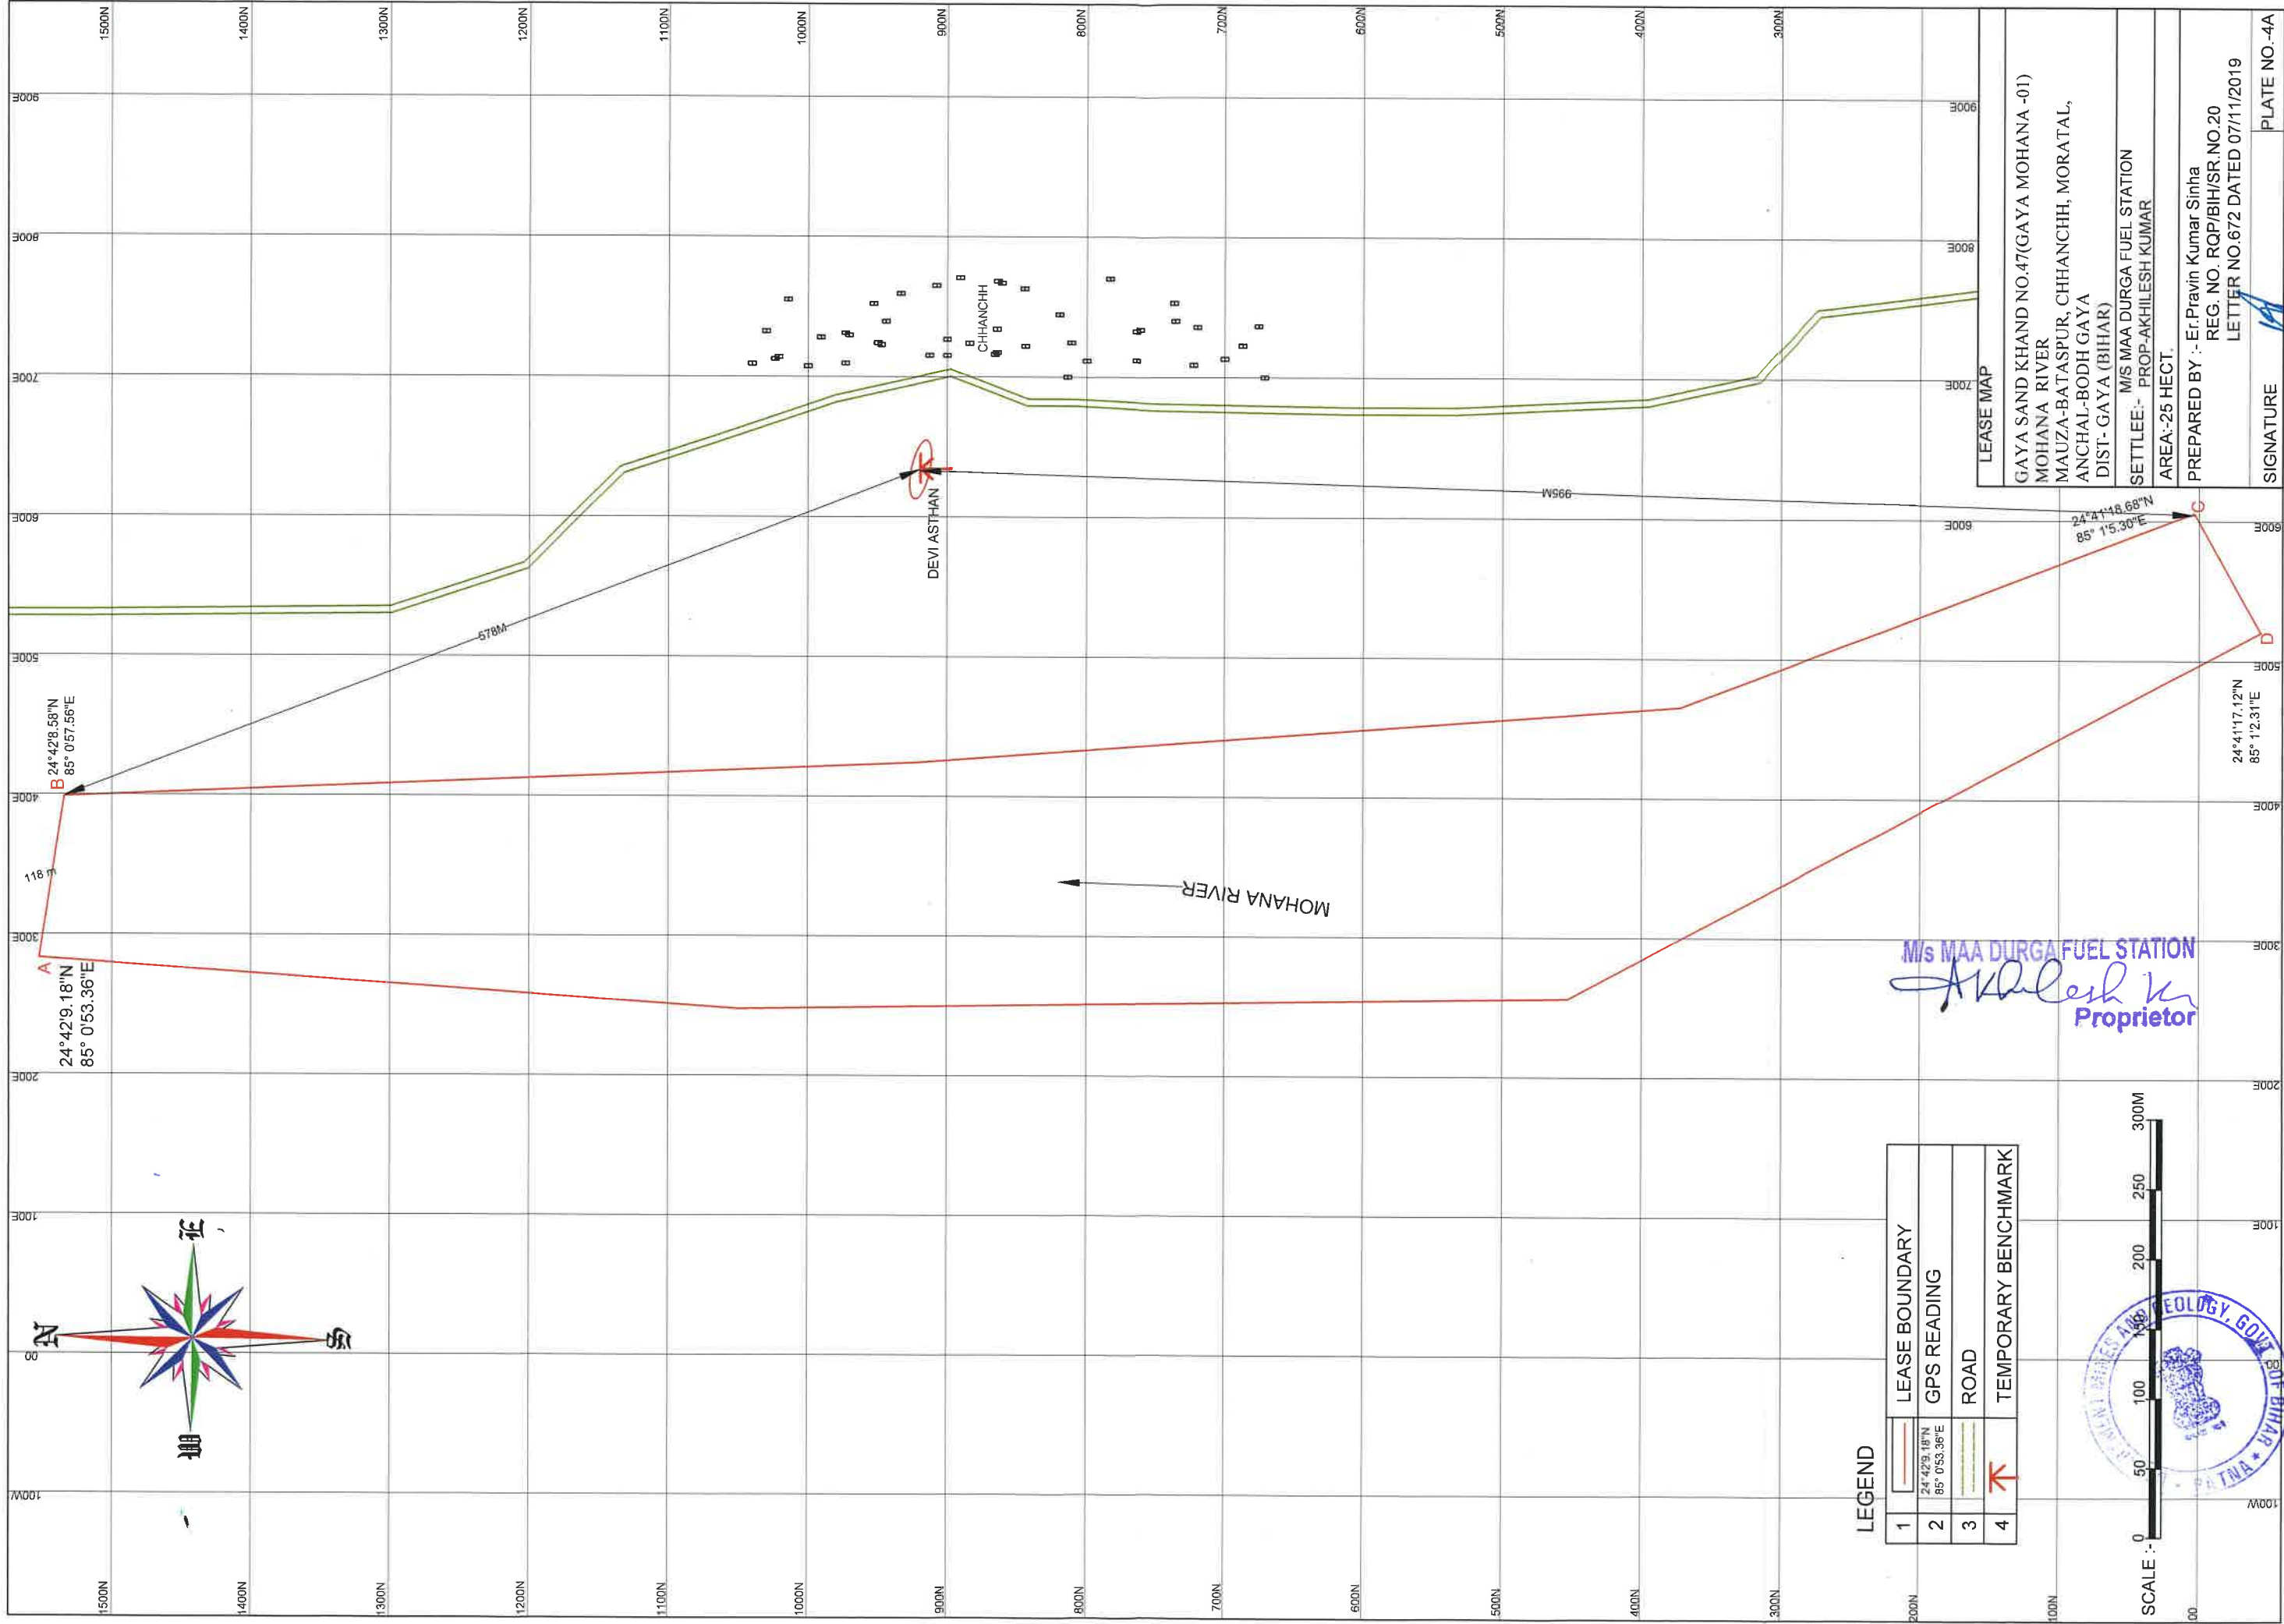

LEASE MAP

GAYA SAND KHAND NO.47(GAYA MOHANA -03)

MOHANA RIVER

MAUZA-GURIAWAN, KENARI

ANCHAL-BODH GAYA

DIST- GAYA (BIHAR)

SETTLEE:- M/S MAA DURGA FUEL STATION

PROP-AKHILESH KUMAR

AREA:-12.5 HECT.


PREPARED BY :- E.P.Pravin Kumar Sinha

REG. NO. RQP/BIH/SR.NO.20

LETTER NO.672 DATED 07/11/2019

SIGNATURE 


PLATE NO.-4C

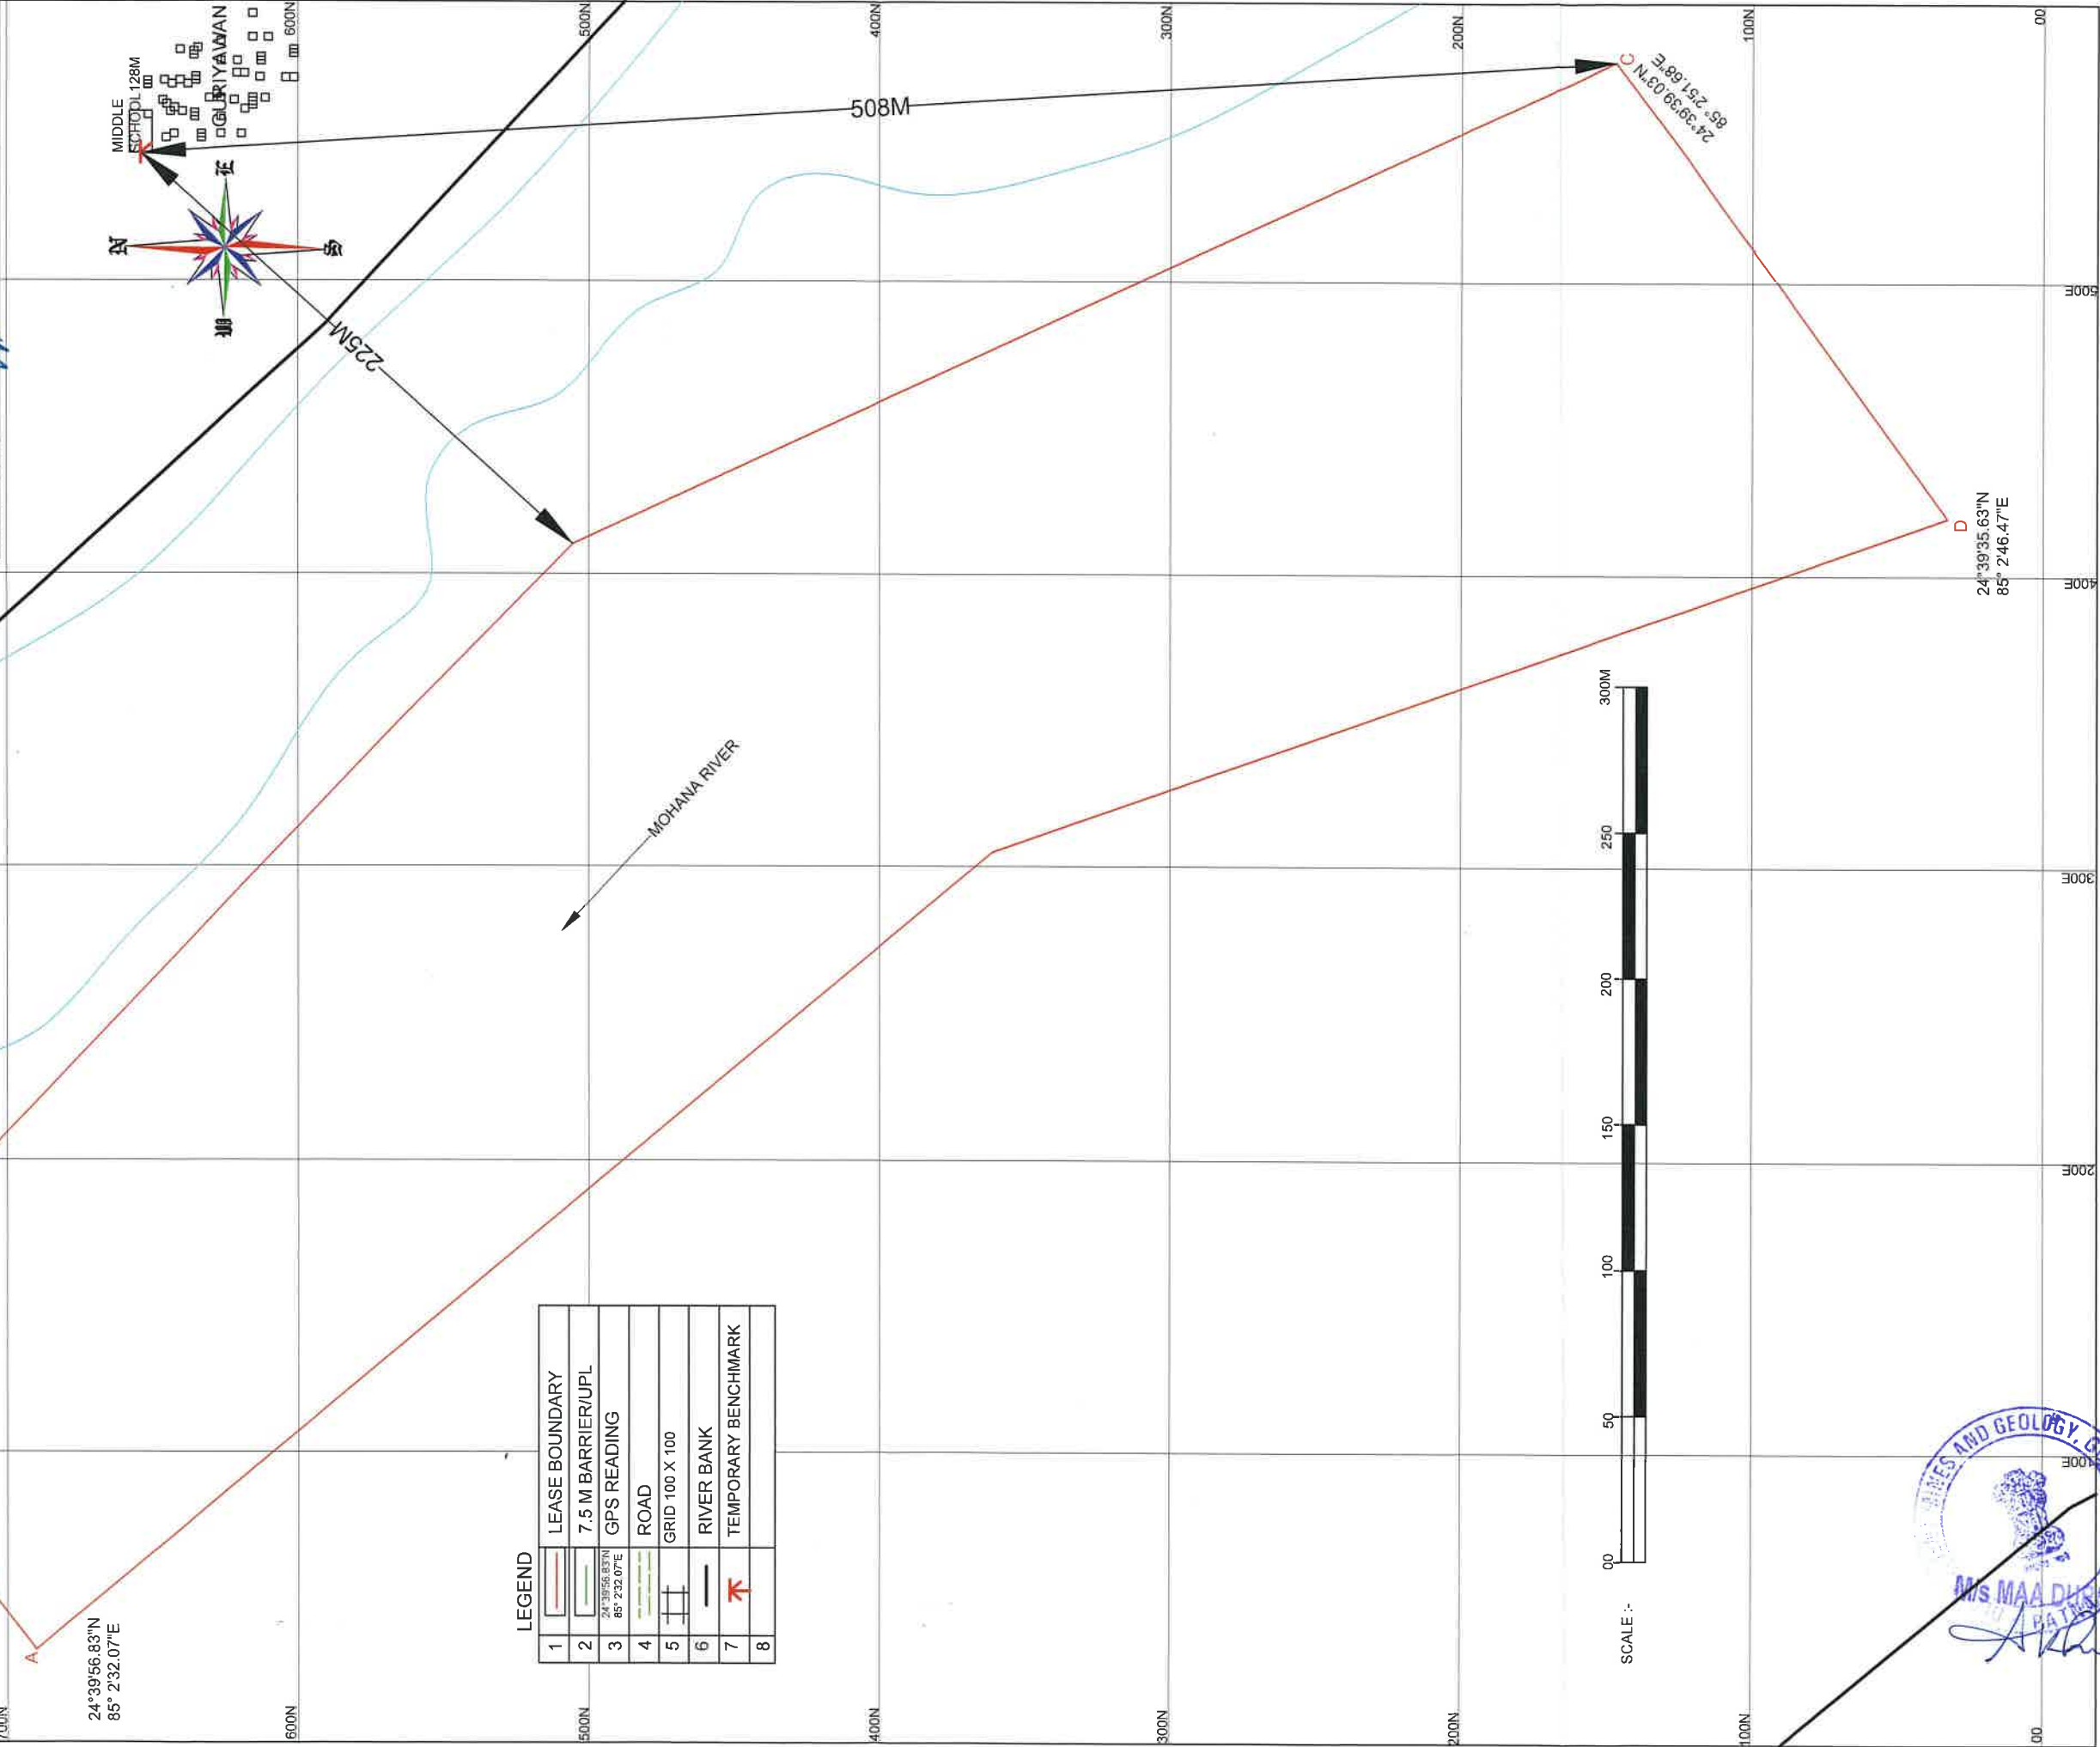

LEGEND

1	LEASE BOUNDARY
2	7.5 M BARRIER/UPL
3	GPS READING
4	ROAD
5	GRID 100 X 100
6	RIVER BANK
7	TEMPORARY BENCHMARK
8	



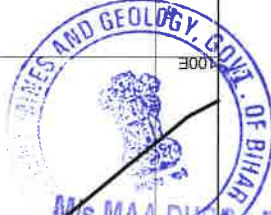

MAA DURGA FUEL STA

AKHILESH K

Proprietor