


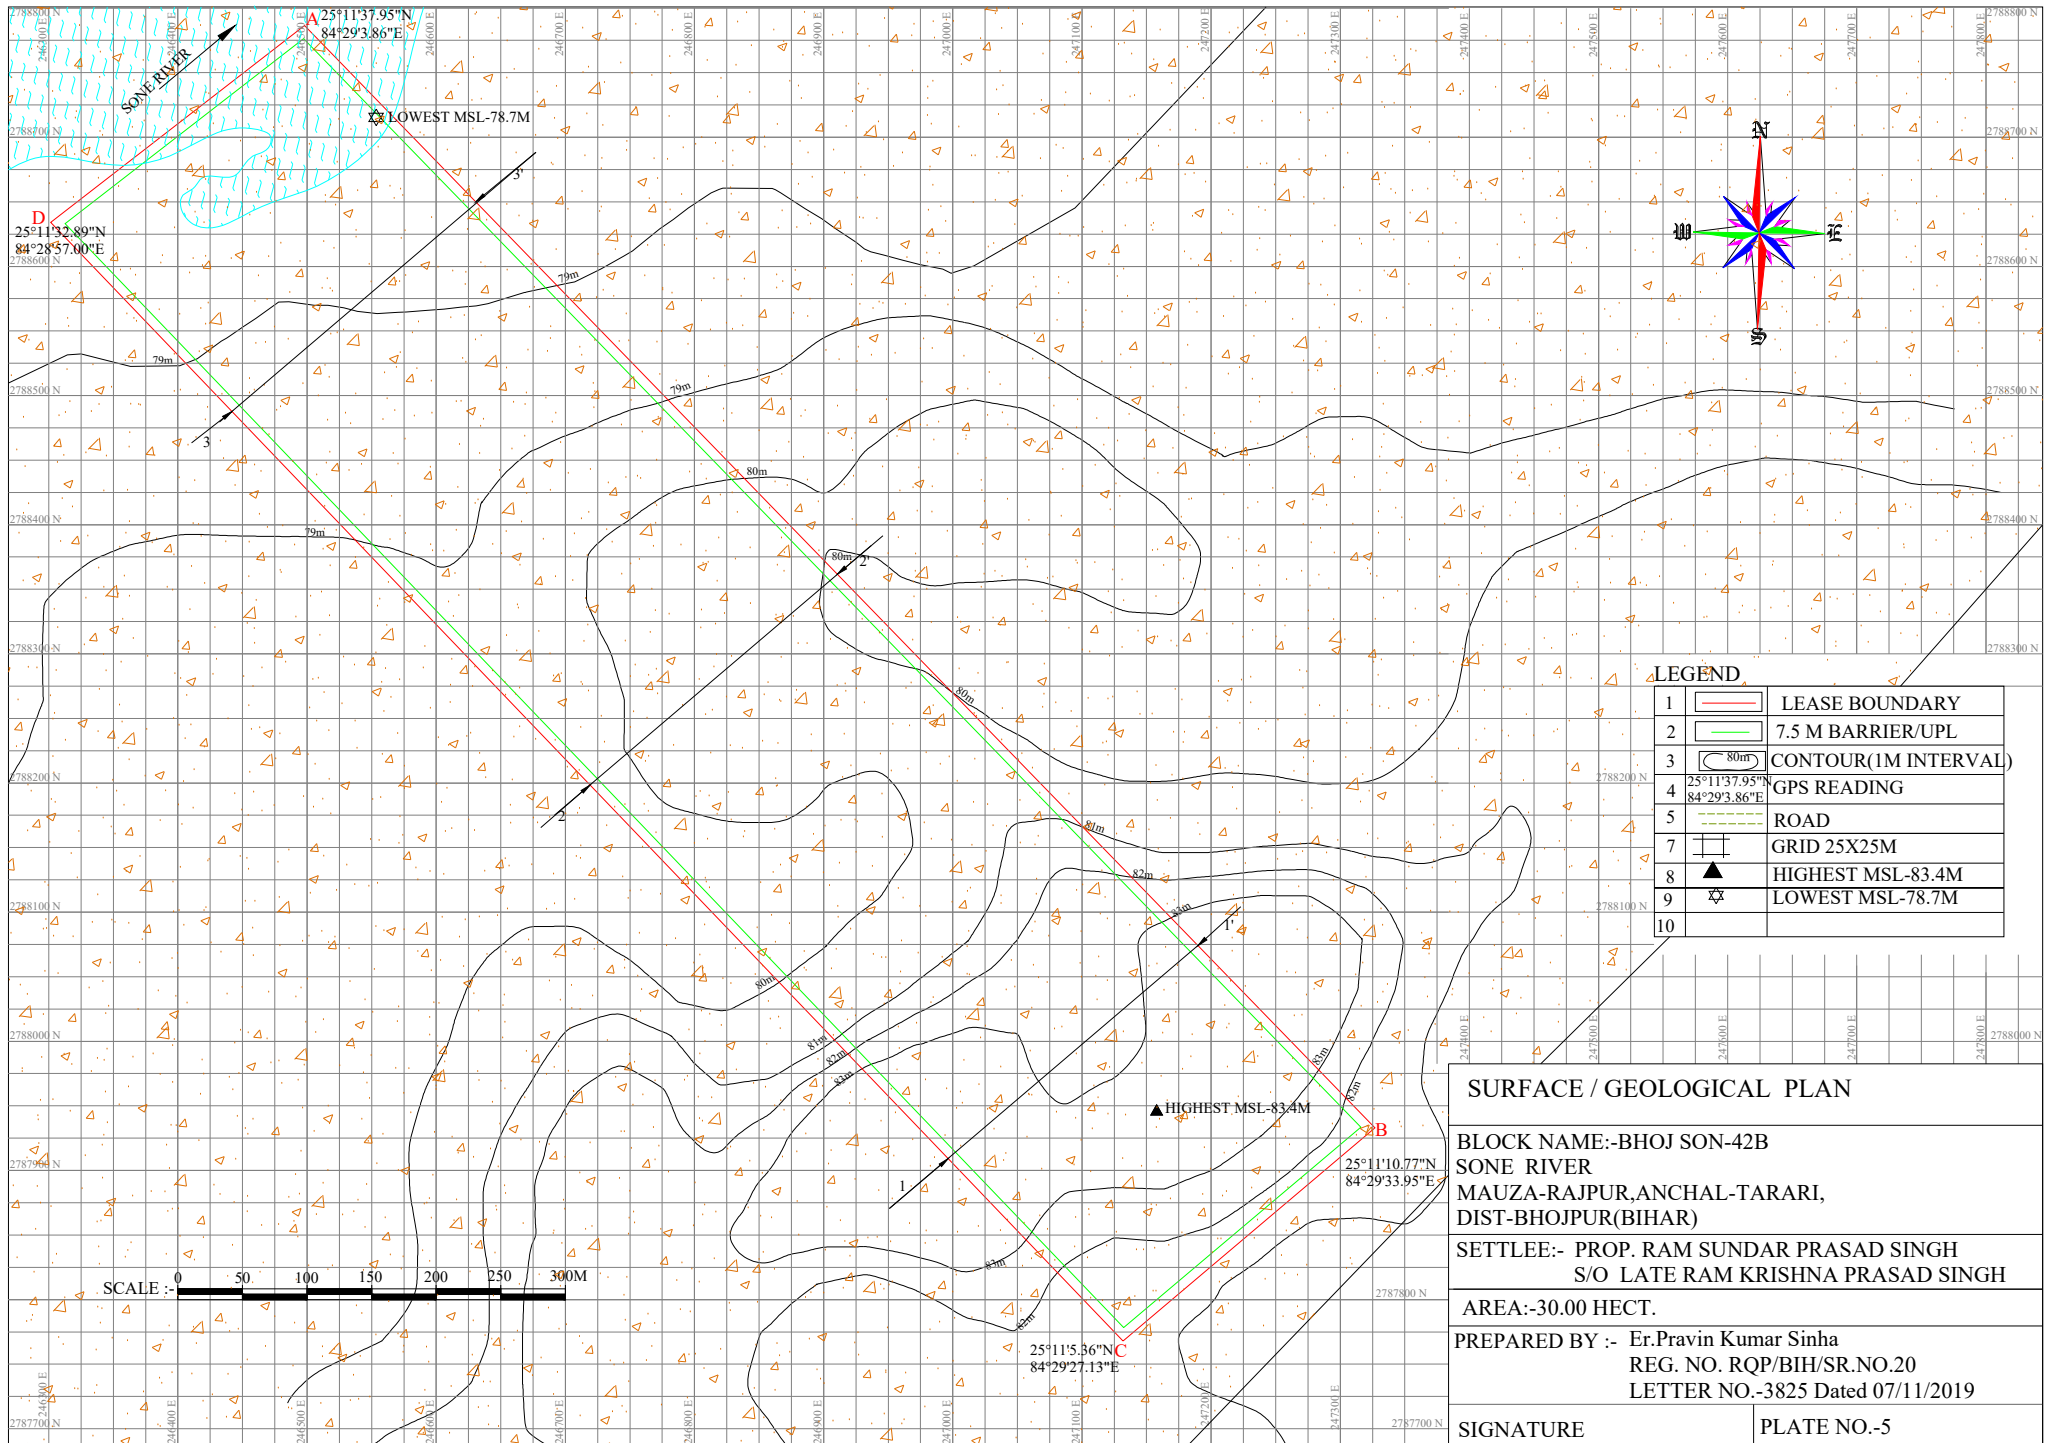

LEGEND		
1		LEASE BOUNDARY
2		7.5 M BARRIER/UPL
3		CONTOUR(1M INTERVAL)
4		GPS READING
5		ROAD
7		GRID 25X25M
8		HIGHEST MSL-83.4M
9		LOWEST MSL-78.7M
10		

SURFACE / GEOLOGICAL PLAN

BLOCK NAME:-BHOJ SON-42B
SONE RIVER
MAUZA-RAJPUR,ANCHAL-TARARI,
DIST-BHOJPUR(BIHAR)
SETTLEE:- PROP. RAM SUNDAR PRASAD SINGH
S/O LATE RAM KRISHNA PRASAD SINGH
AREA:-30.00 HECT.

PREPARED BY :- Er.Pravin Kumar Sinha
REG. NO. RQP/BIH/SR.NO.20
LETTER NO.-3825 Dated 07/11/2019

SIGNATURE

PLATE NO.-5

