



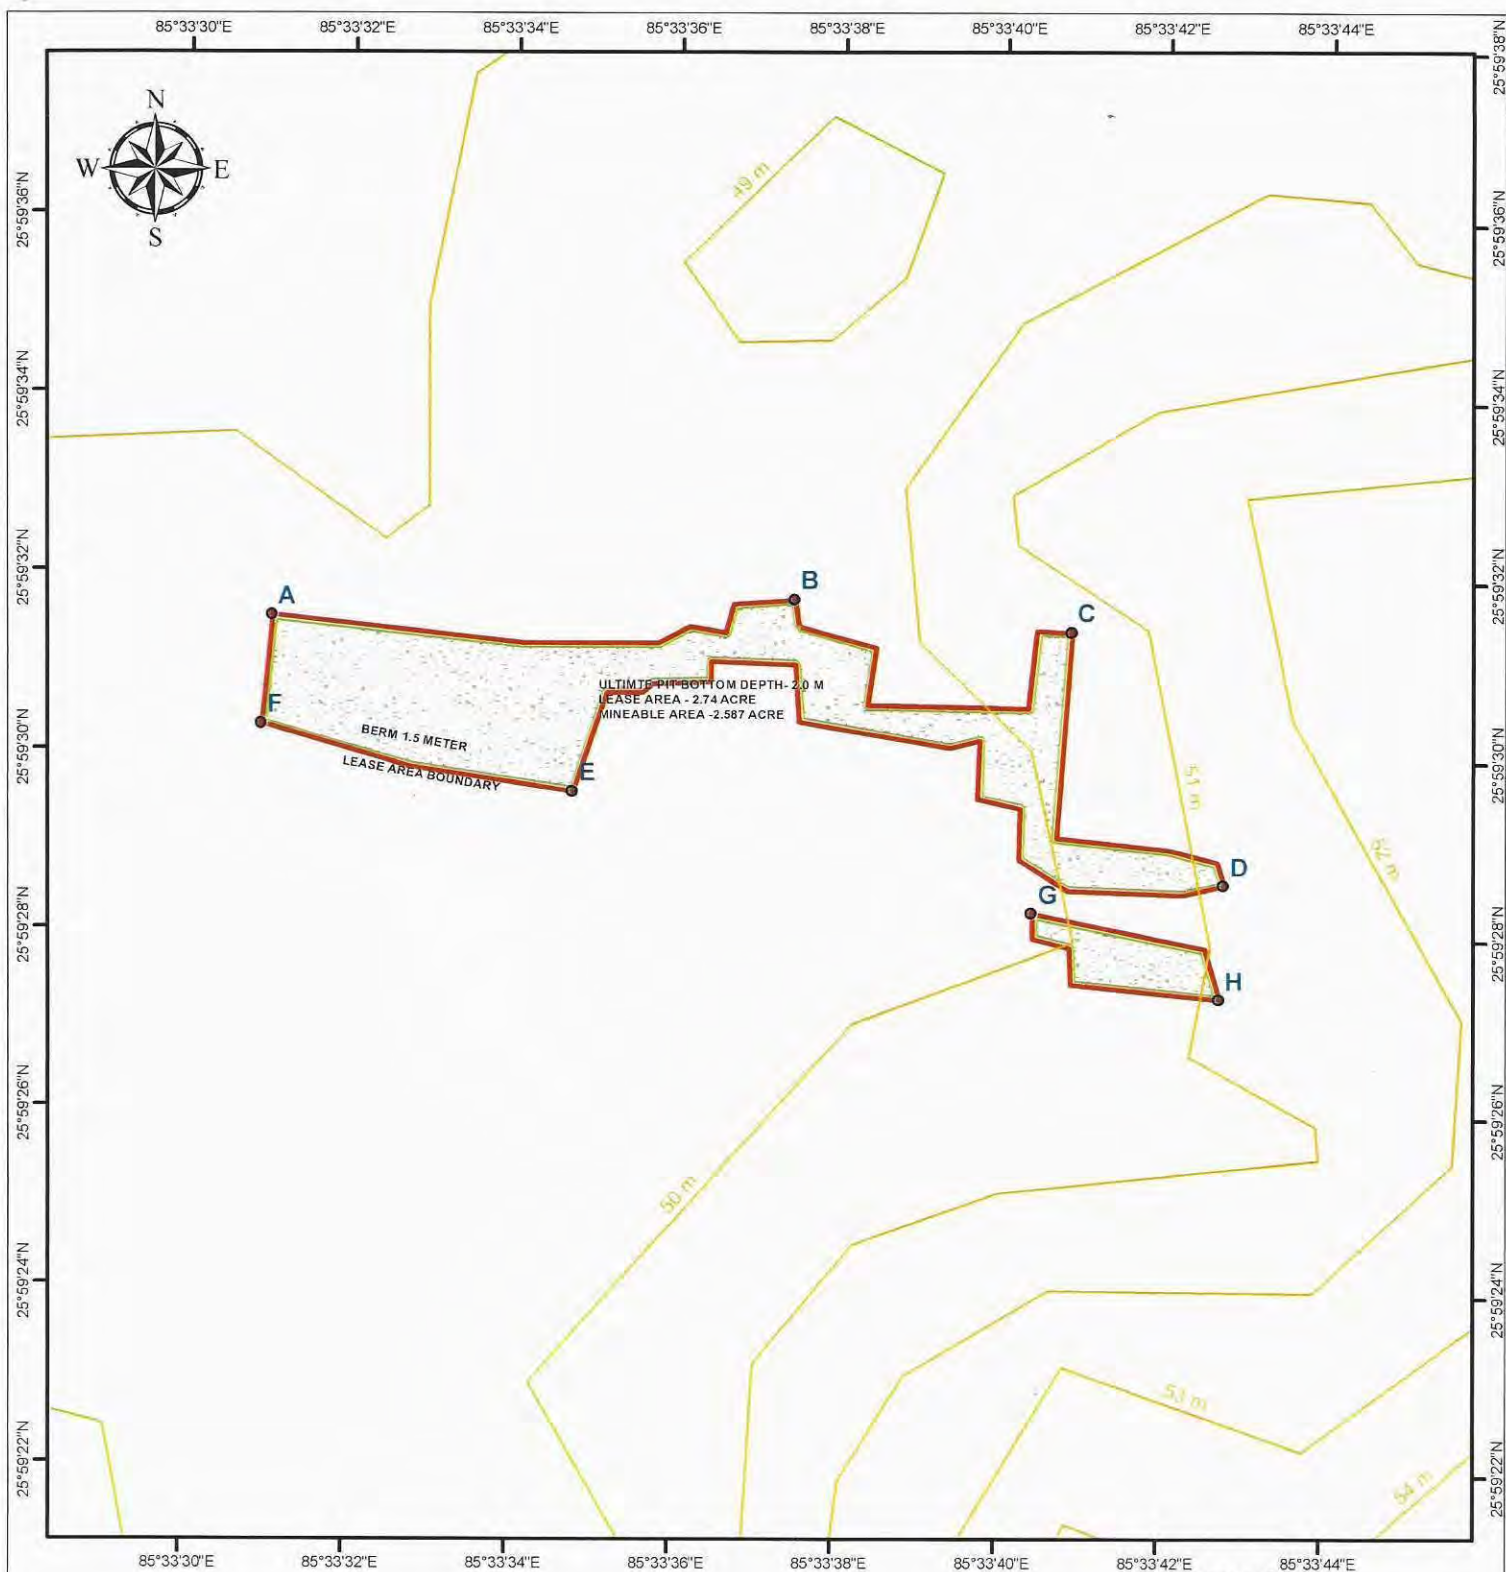

SURFACE PLAN MAP

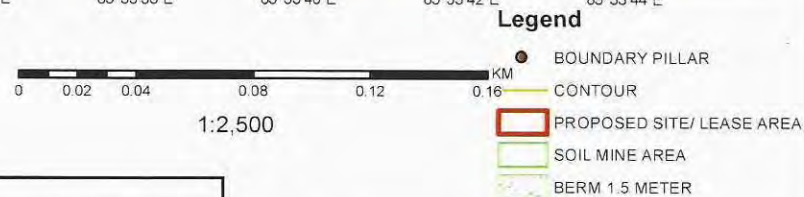

M/s Broadway Links Pvt. Ltd.

NAME OF PROJECT - PROPOSED SOIL MINING FOR SOIL FILLING (Sakra Wazid Borrow Area)

Khata No- 520

Khasra No- 40, 36, 62, 188, 44 ,48

Area- 2.74 Acre or 1.108 Ha

VILLAGE- Sakra Wazid, ANCHAL -Sakra, DISTRICT- Muzzafarpur, Bihar

APPLICANT - Mr.Sanjay Kumar Singh, Sri Krishna Nagar,

RQP

Dr. Ashish Sharma
Dr. ASHISH SHARMA
Phd-Geology
Approved RQP Dept. of Mines & Geology

PILLAR COORDINATES

Pillar No	Latitude	Longitude
A	N25° 59' 31.508"	E85° 33' 31.210"
B	N25° 59' 31.744"	E85° 33' 37.613"
C	N25° 59' 31.415"	E85° 33' 41.020"
	N25° 59' 28.598"	E85° 33' 42.918"
	N25° 59' 29.573"	E85° 33' 34.914"
	N25° 59' 30.296"	E85° 33' 31.086"