

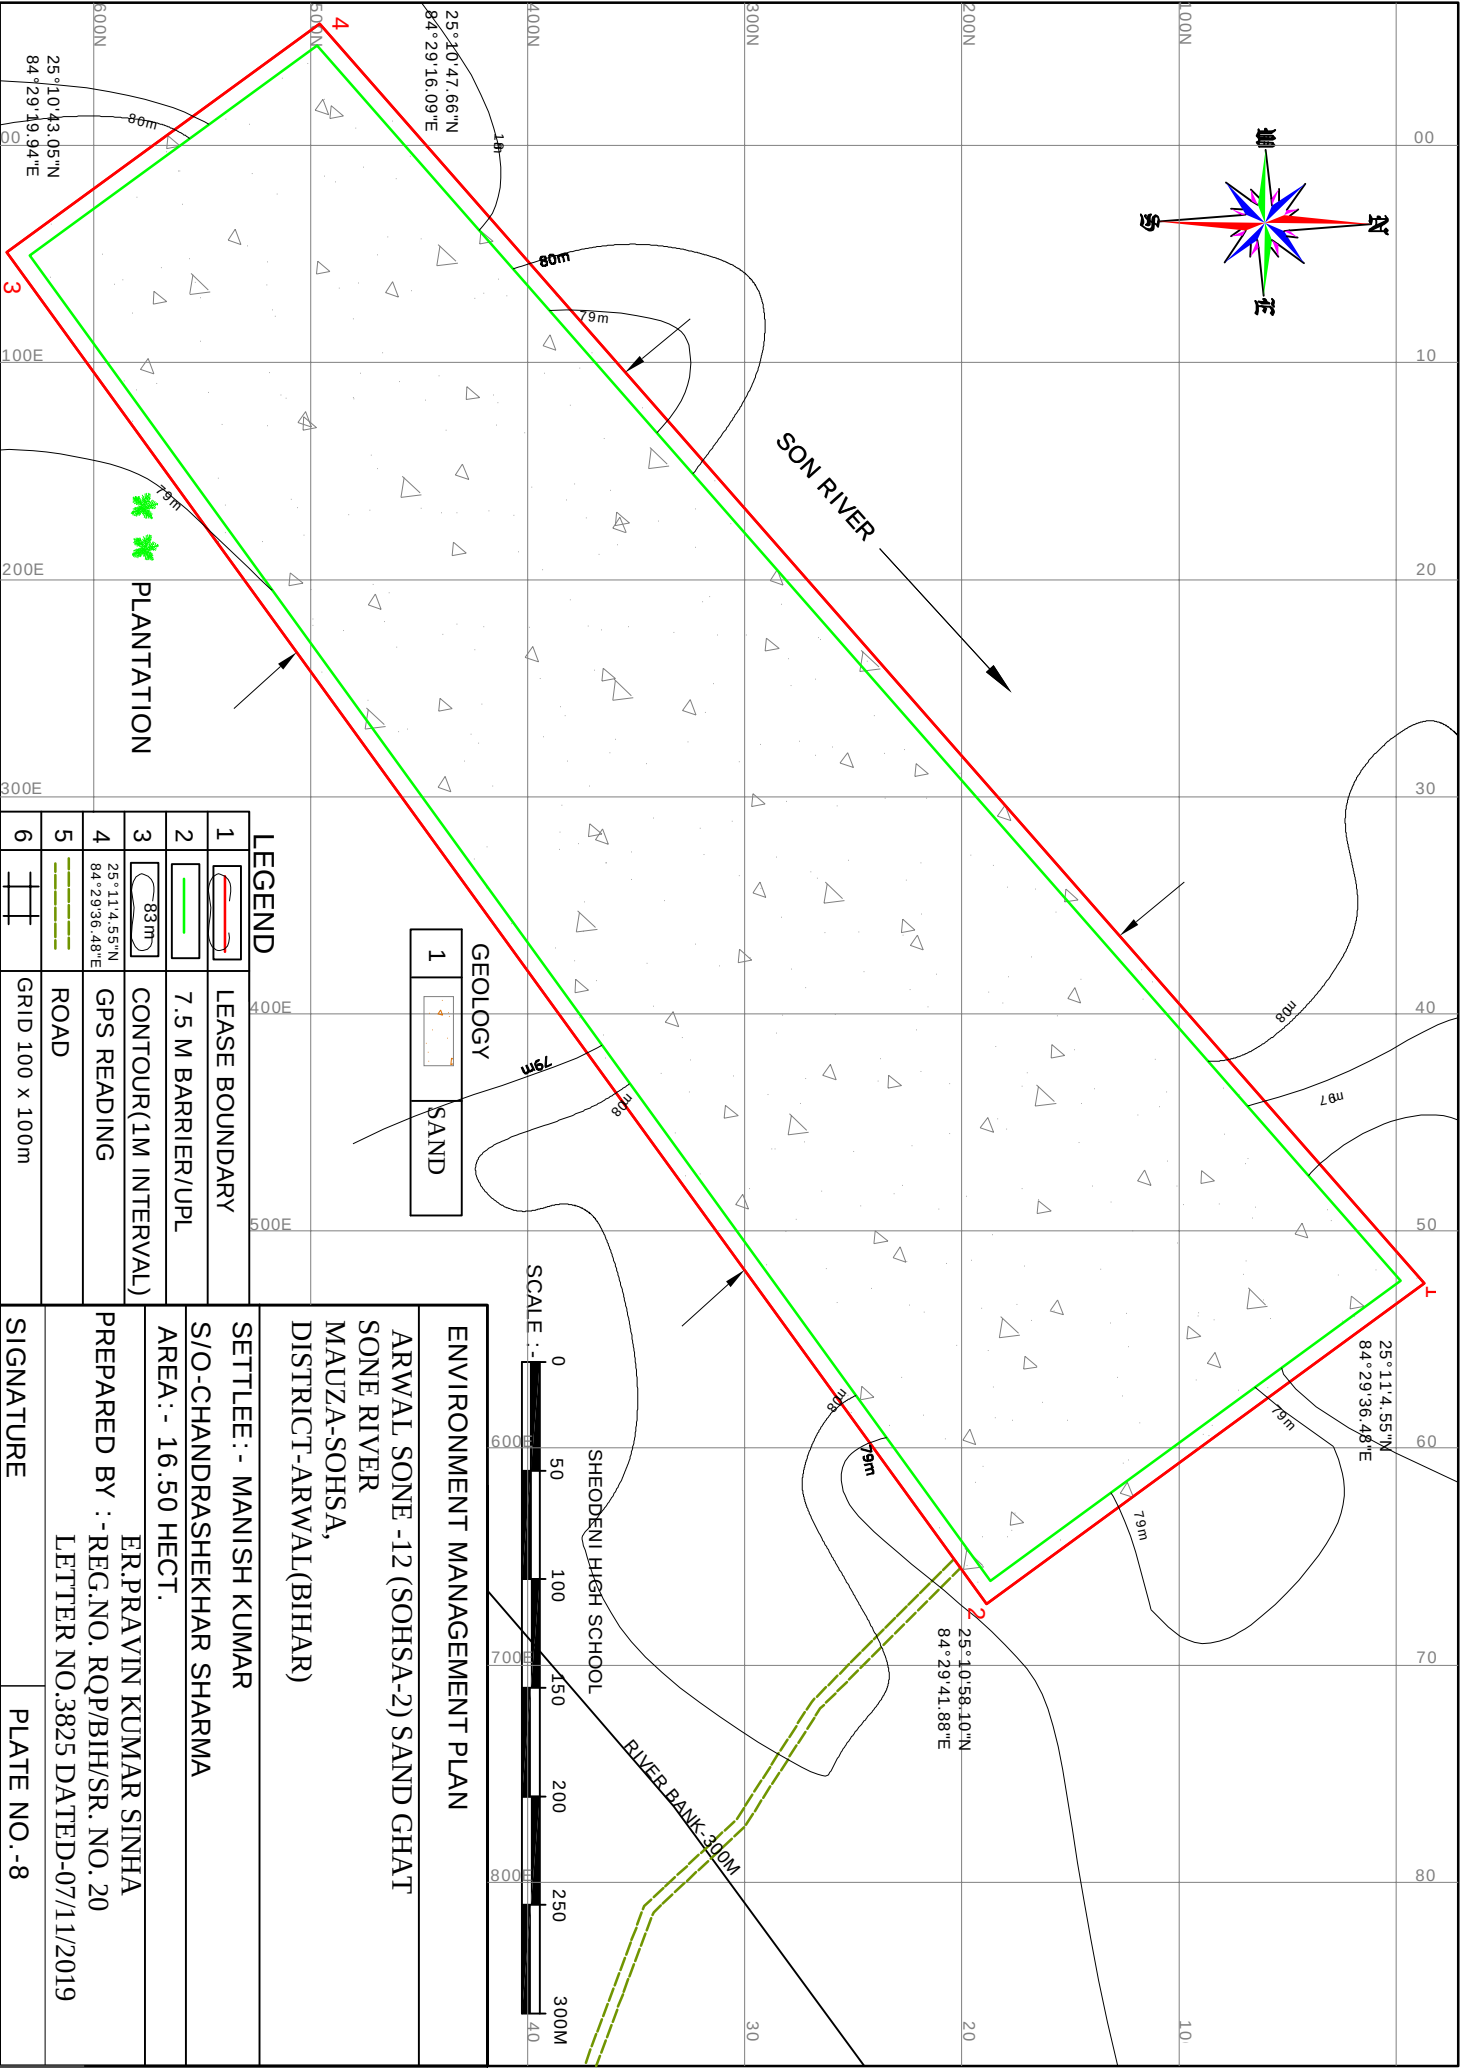
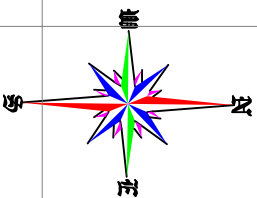


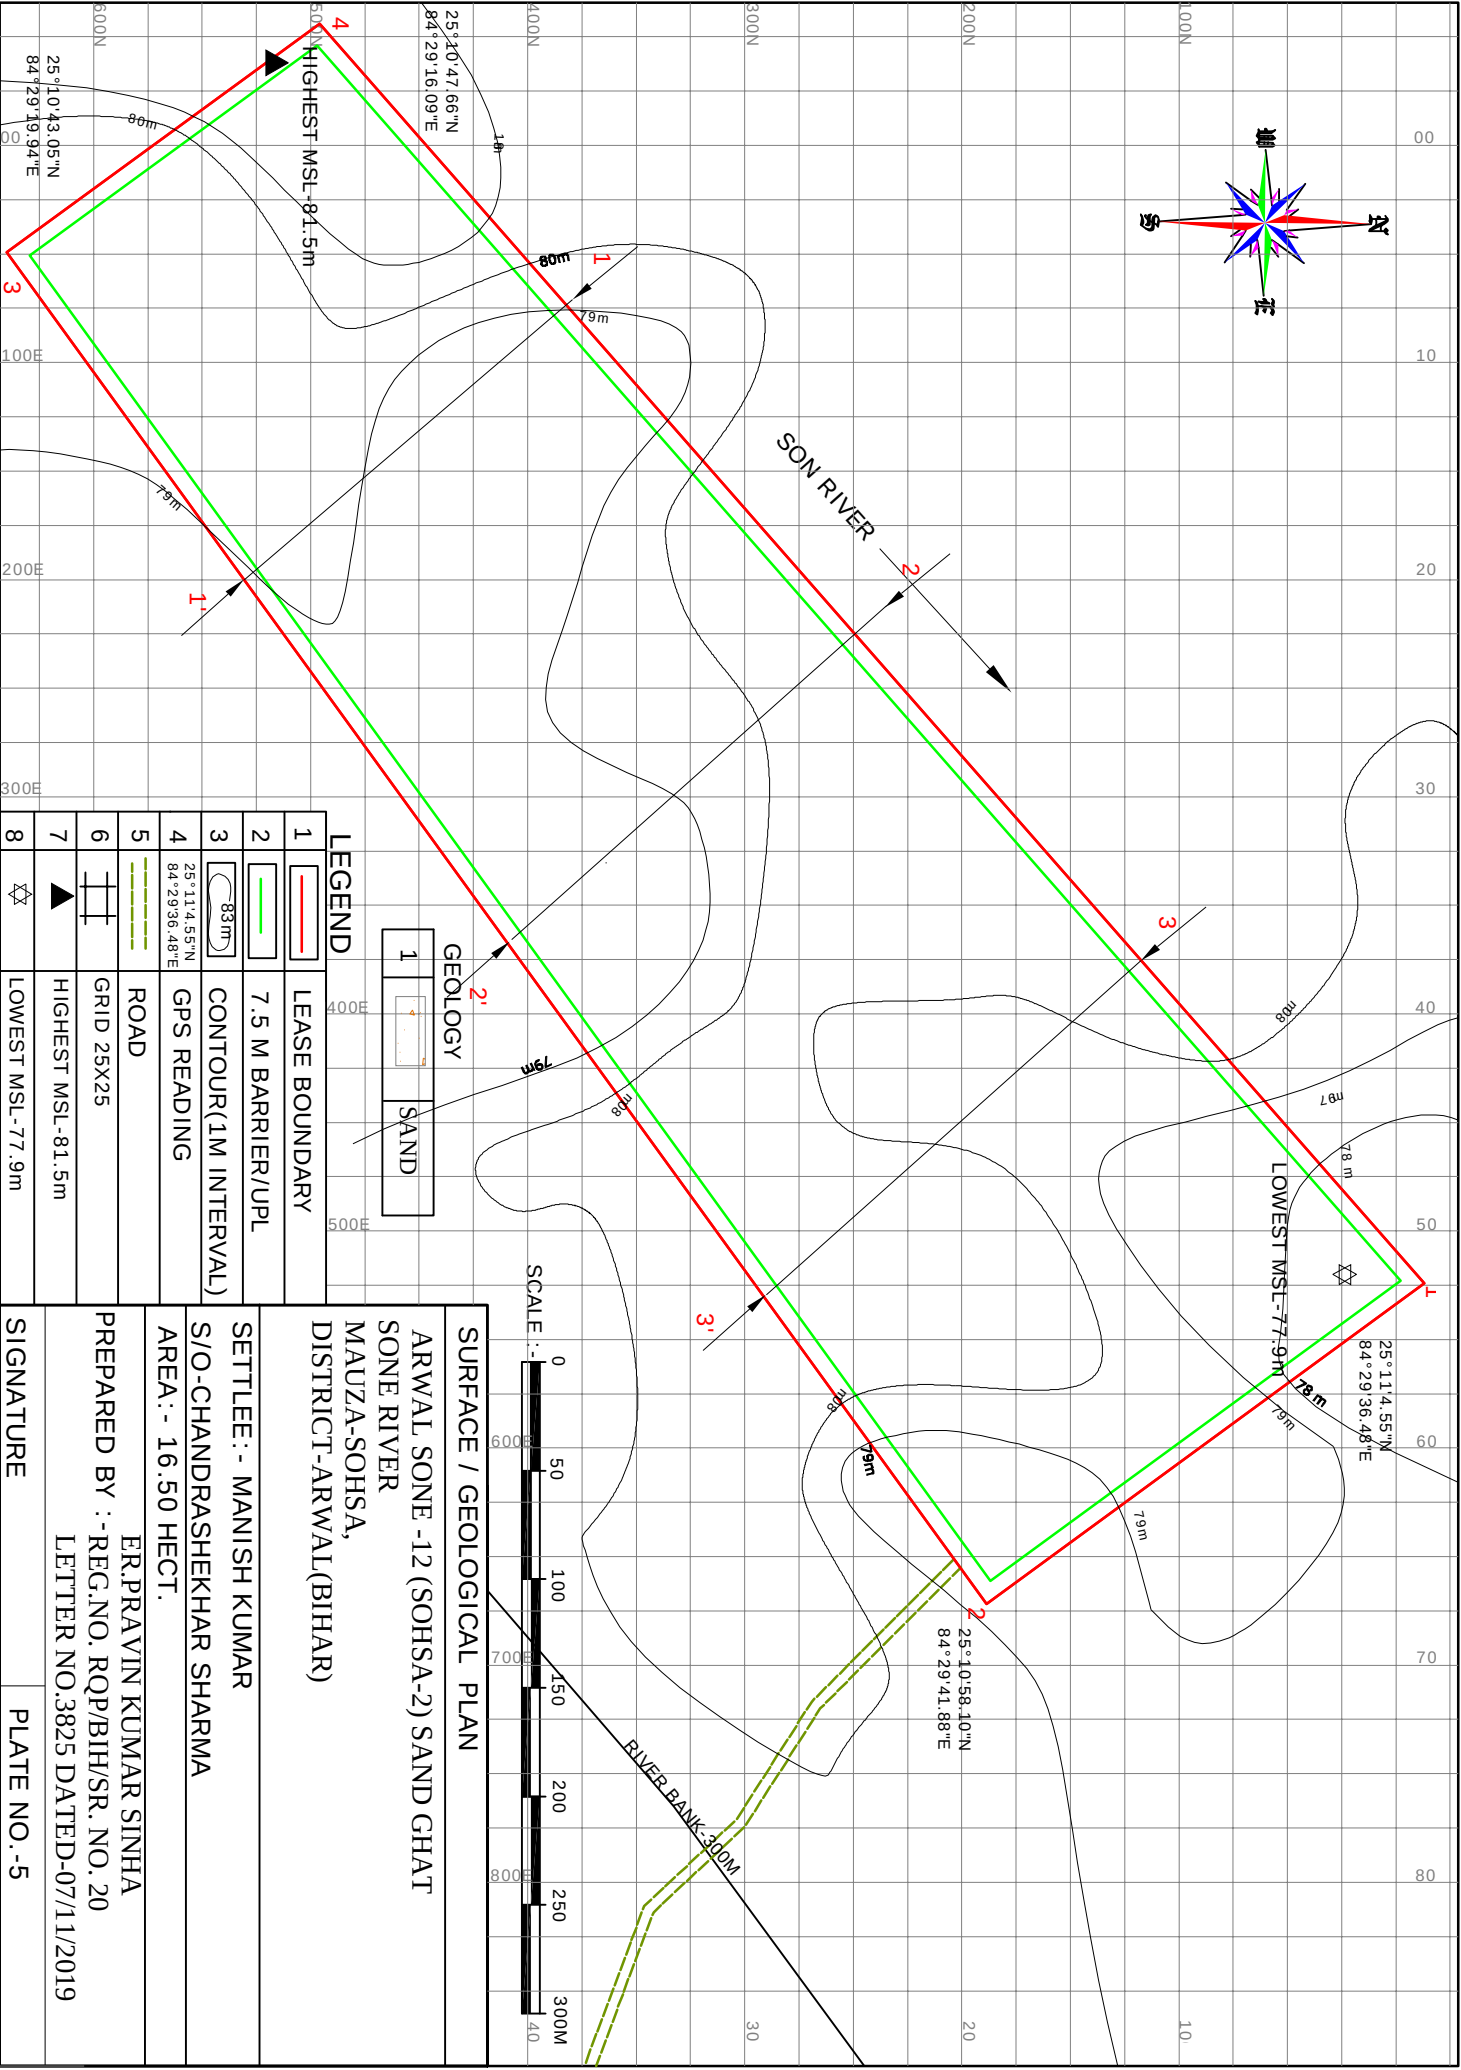

LEGEND	
1	LEASE BOUNDARY
2	7.5 M BARRIER/UPL
3	CONTOUR(1M INTERVAL)
4	GPS READING
5	ROAD
6	GRID 100 x 100m

GEOLOGY	
1	SAND

ENVIRONMENT MANAGEMENT PLAN	
ARWAL SONE -12 (SOHSA-2) SAND GHAT	
SONE RIVER	
MAUZA-SOHSa,	
DISTRICT-ARWAL(BIHAR)	
SETTLEE:- MANISH KUMAR	
S/O-CHANDRASHEKHAR SHARMA	
AREA:- 16.50 HECT.	
ER.PRAVIN KUMAR SINHA	
PREPARED BY :- REG.NO. RQP/BIH/SR. NO.20	
LETTER NO.3825 DATED-07/11/2019	
SIGNATURE	PLATE NO.-8

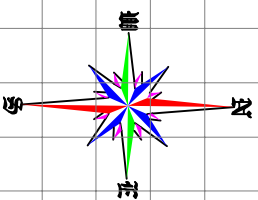

LEGEND	
1	LEASE BOUNDARY
2	7.5 M BARRIER/UPL
3	CONTOUR(1M INTERVAL)
4	GPS READING
5	ROAD
6	GRID 25X25
7	HIGHEST MSL-81.5m
8	LOWEST MSL-77.9m

GEOLOGY	
1	SAND



SURFACE / GEOLOGICAL PLAN	
ARWAL SONE -12 (SOHSA-2) SAND CHAT	
SONE RIVER	
MAUZA-SOHSa,	
DISTRICT-ARWAL(BIHAR)	
SETTLEE:- MANISH KUMAR	
S/O-CHANDRASHEKHAR SHARMA	
AREA:- 16.50 HECT.	
ER.PRAVIN KUMAR SINHA	
PREPARED BY :- REG.NO. RQP/BIH/SR. NO.20	
LETTER NO.3825 DATED-07/11/2019	
SIGNATURE	PLATE NO.-5