


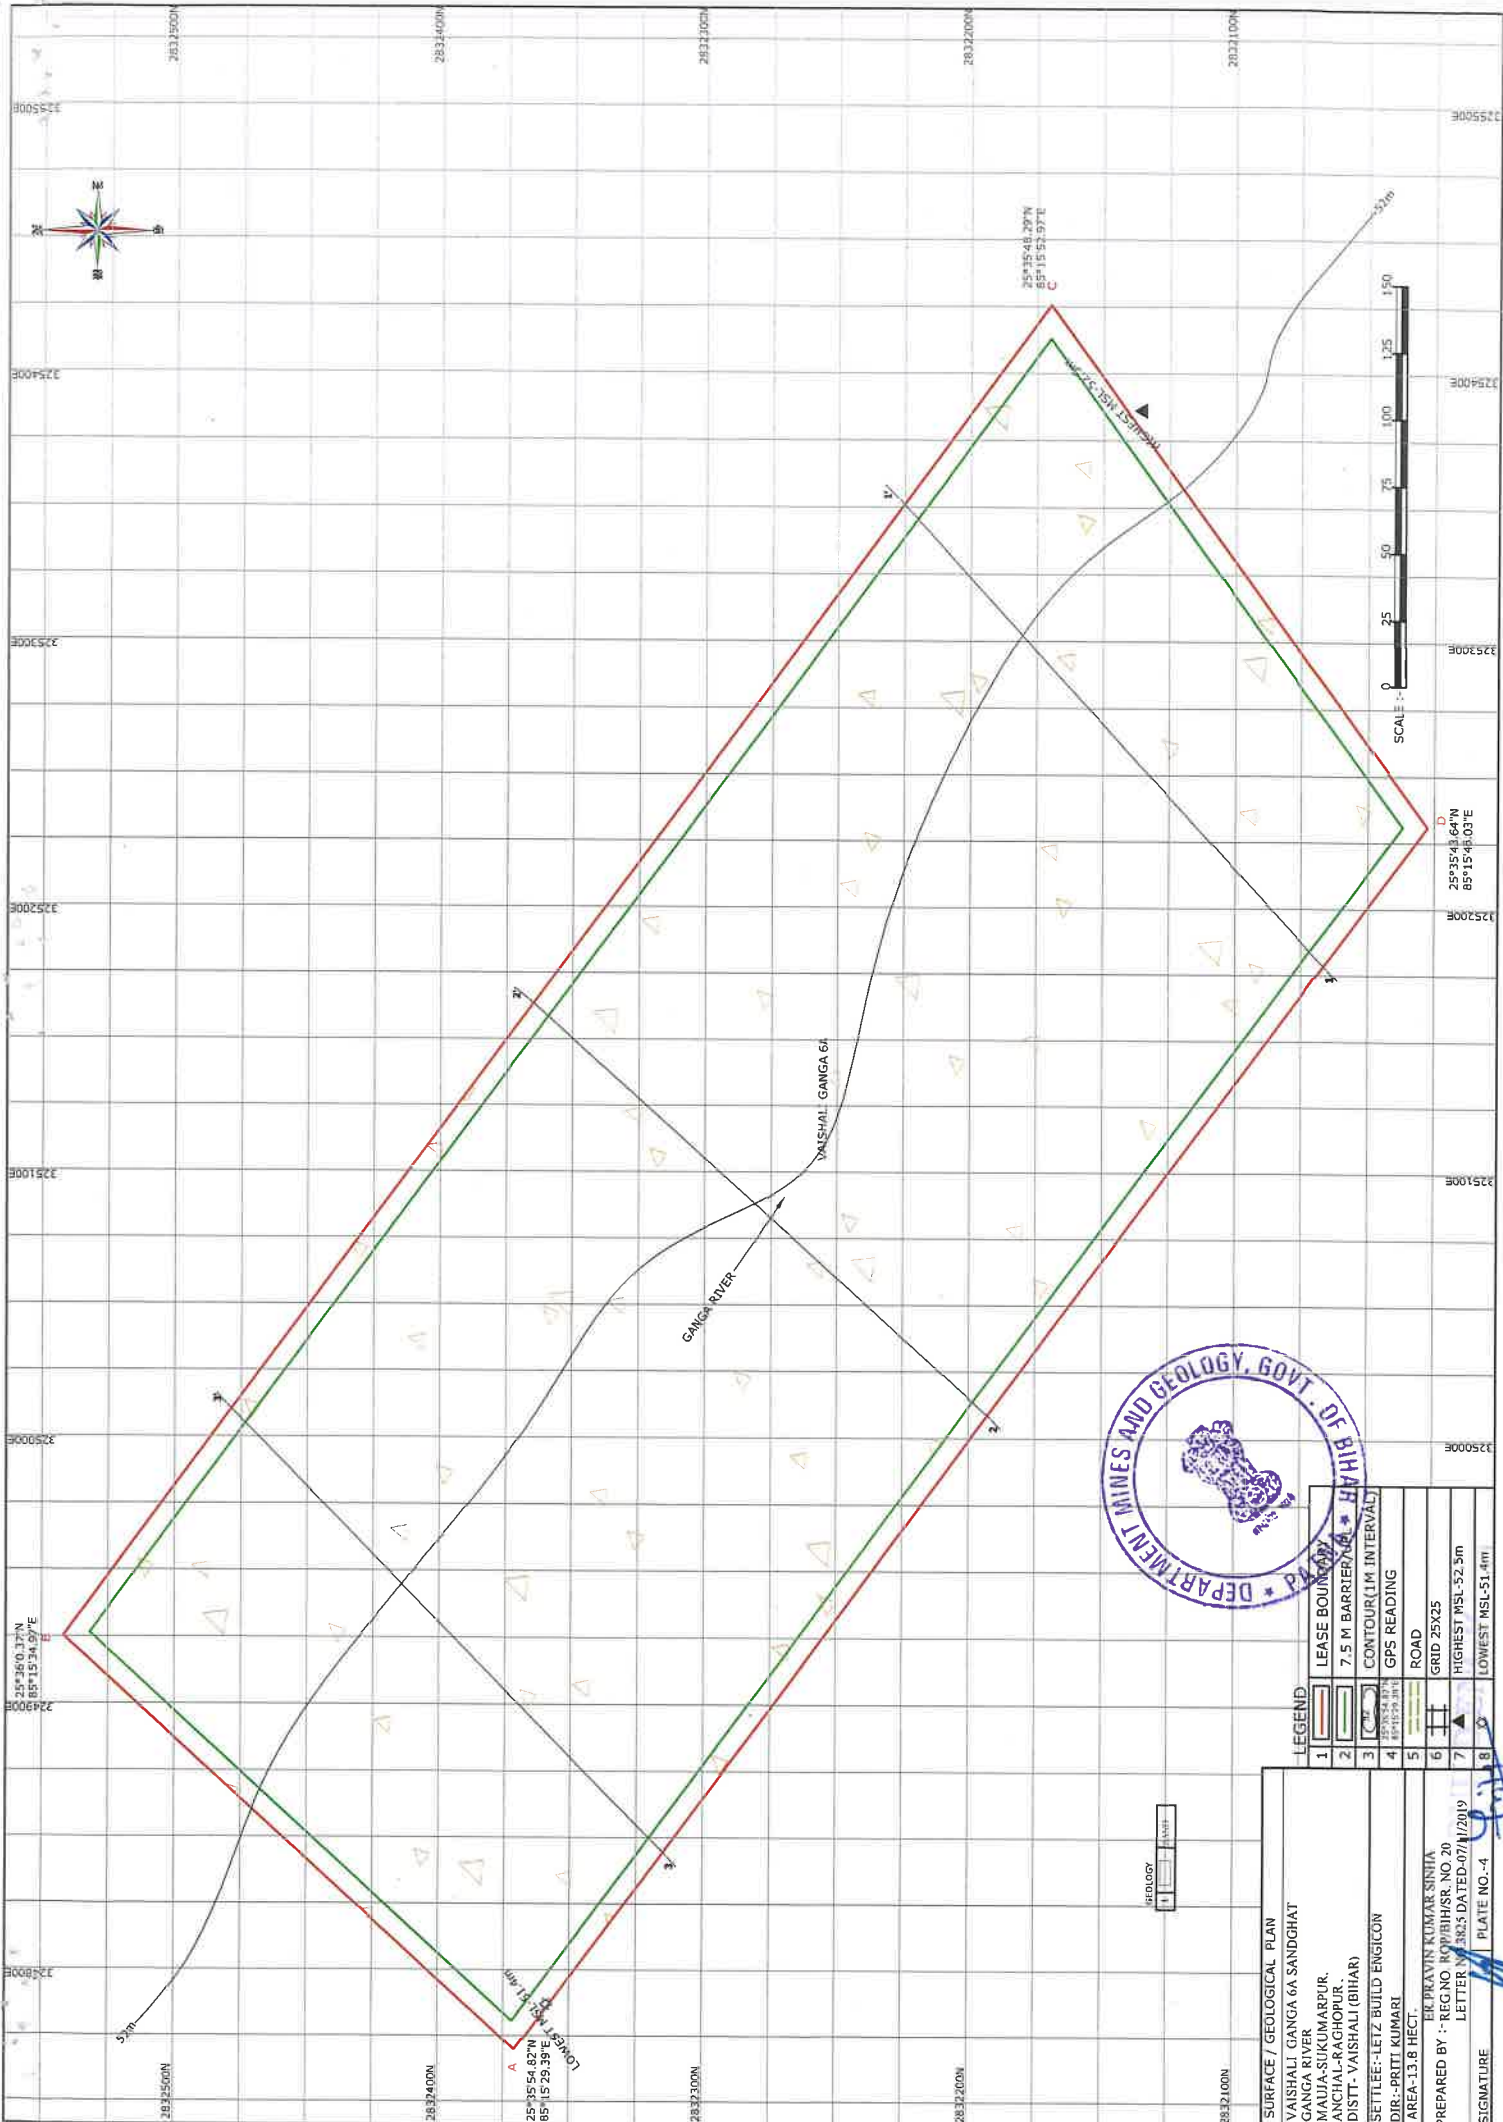

LEGEND	
1	LEASE BOUNDARY
2	7.5 M BARRIER
3	CONTOUR (1M INTERVAL)
4	GPS READING
5	ROAD
6	GRID 25X25
7	HIGHEST MSL-52.3m
8	LOWEST MSL-51.4m

SURFACE / GEOLOGICAL PLAN
 VAISHALI GANGA 6A SANDGHAT
 GANGA RIVER
 MAJUA-SUKUMARPUR,
 ARCHAAL-RAGHOPUR,
 DISTT- VAISHALI (BIHAR)
 SETTLEE:-LETIZ BUILD ENGICON
 DIR:-PRITI KUMARI
 AREA-13.8 HECT
 PREPARED BY :- MR. PRAVIN KUMAR SINHA
 LETTER NO. 3023 DATED-07/11/2019
 SIGNATURE

