



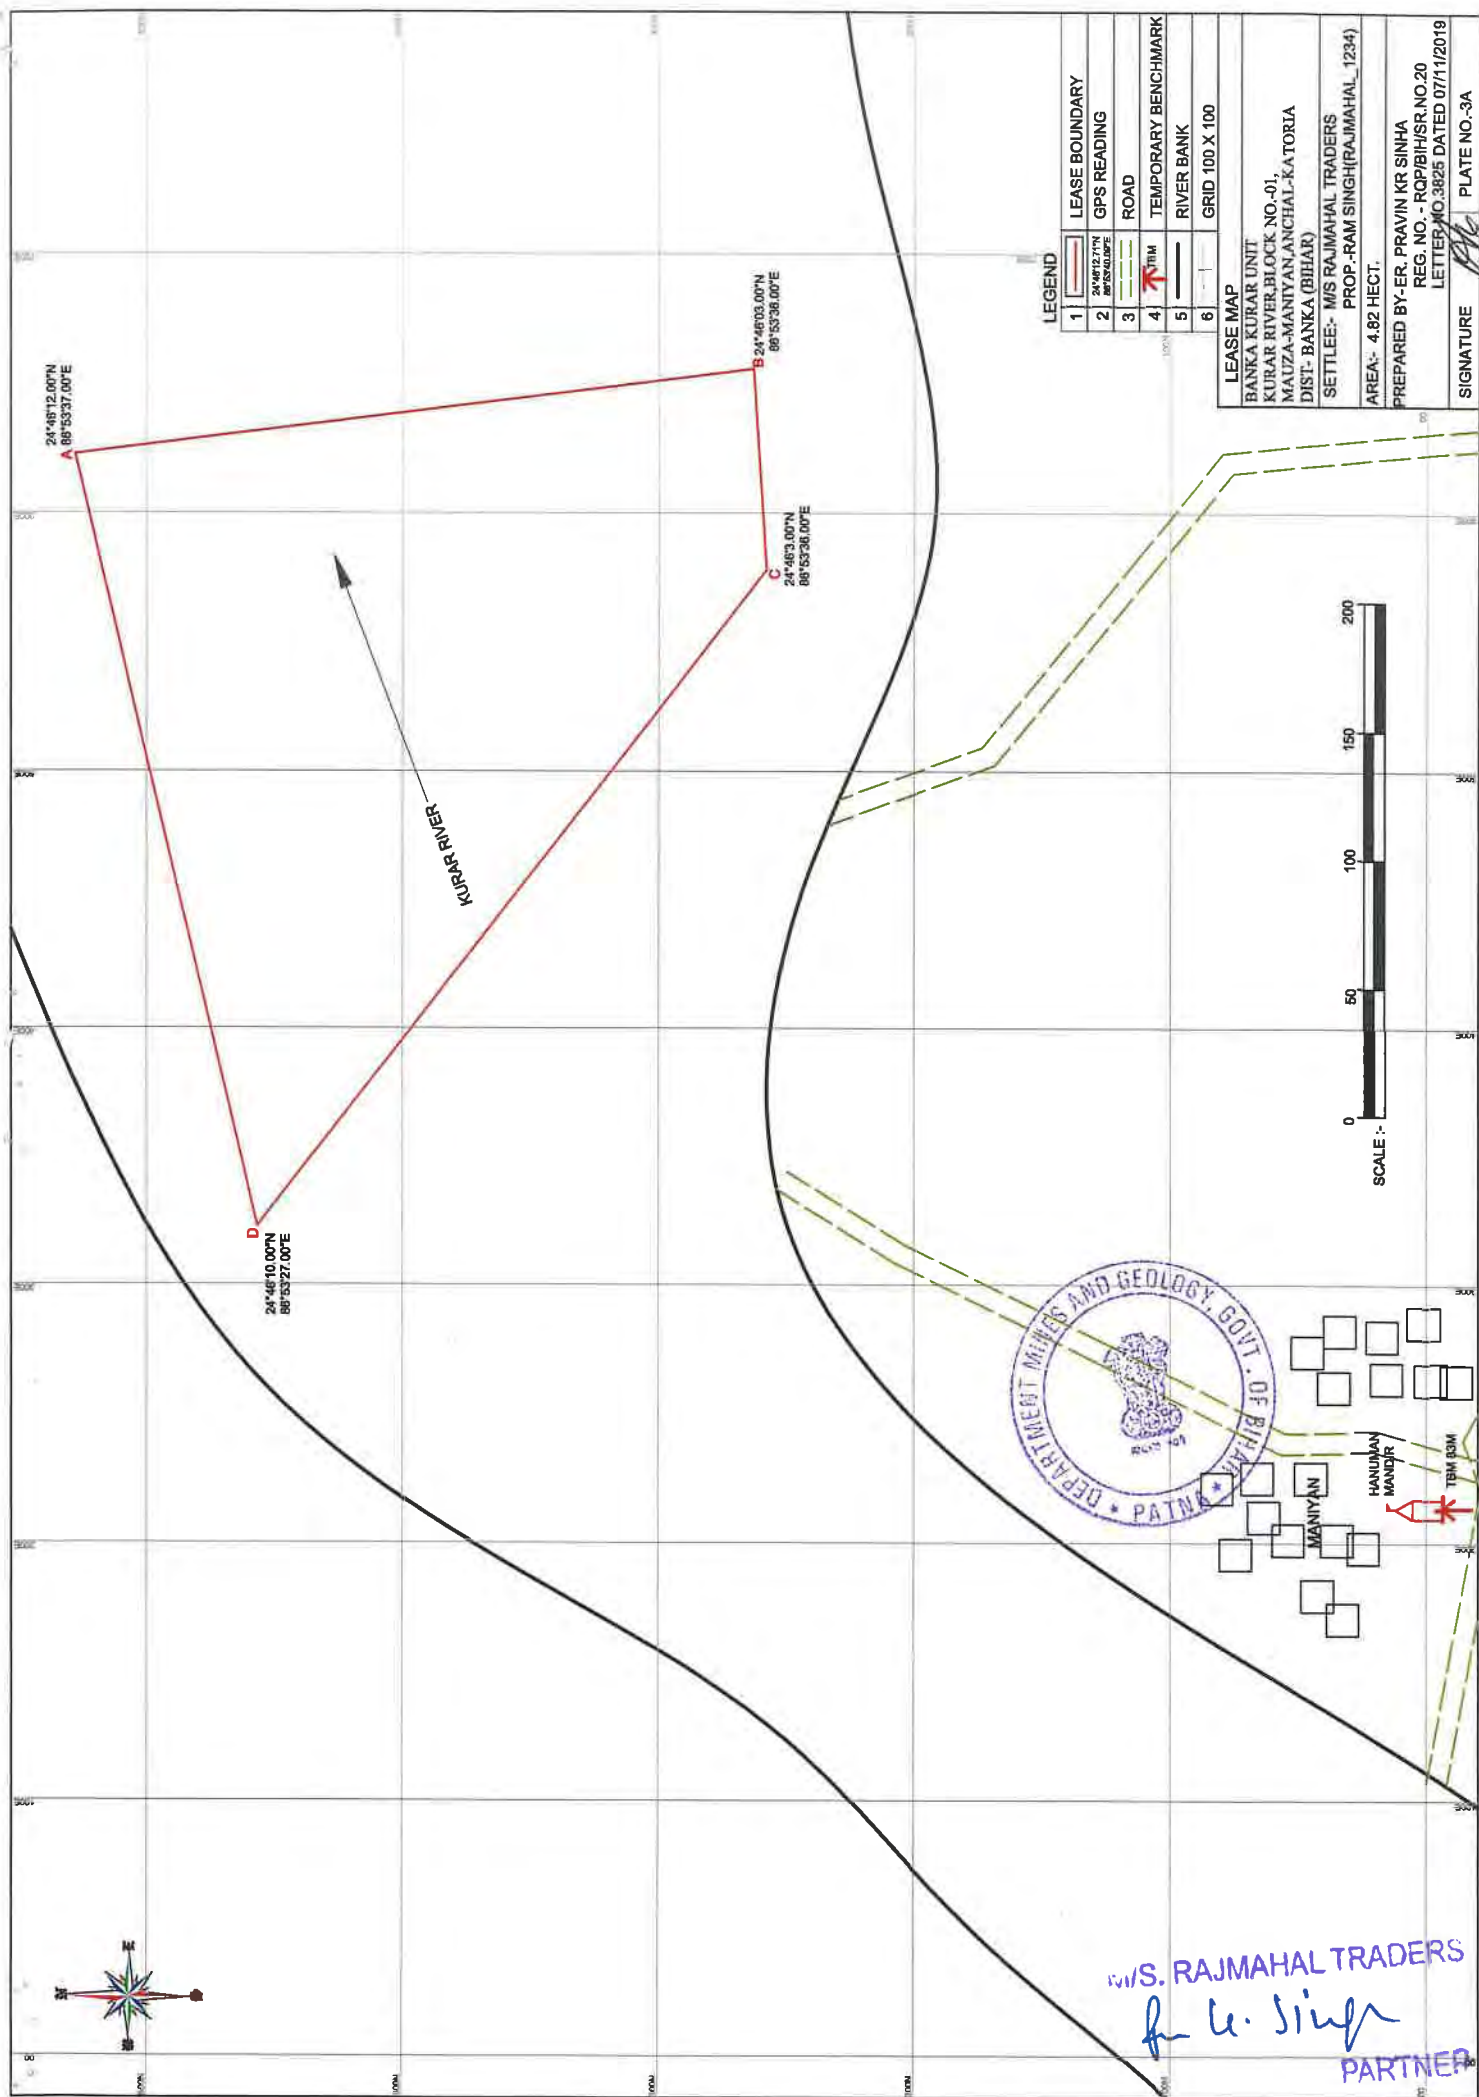

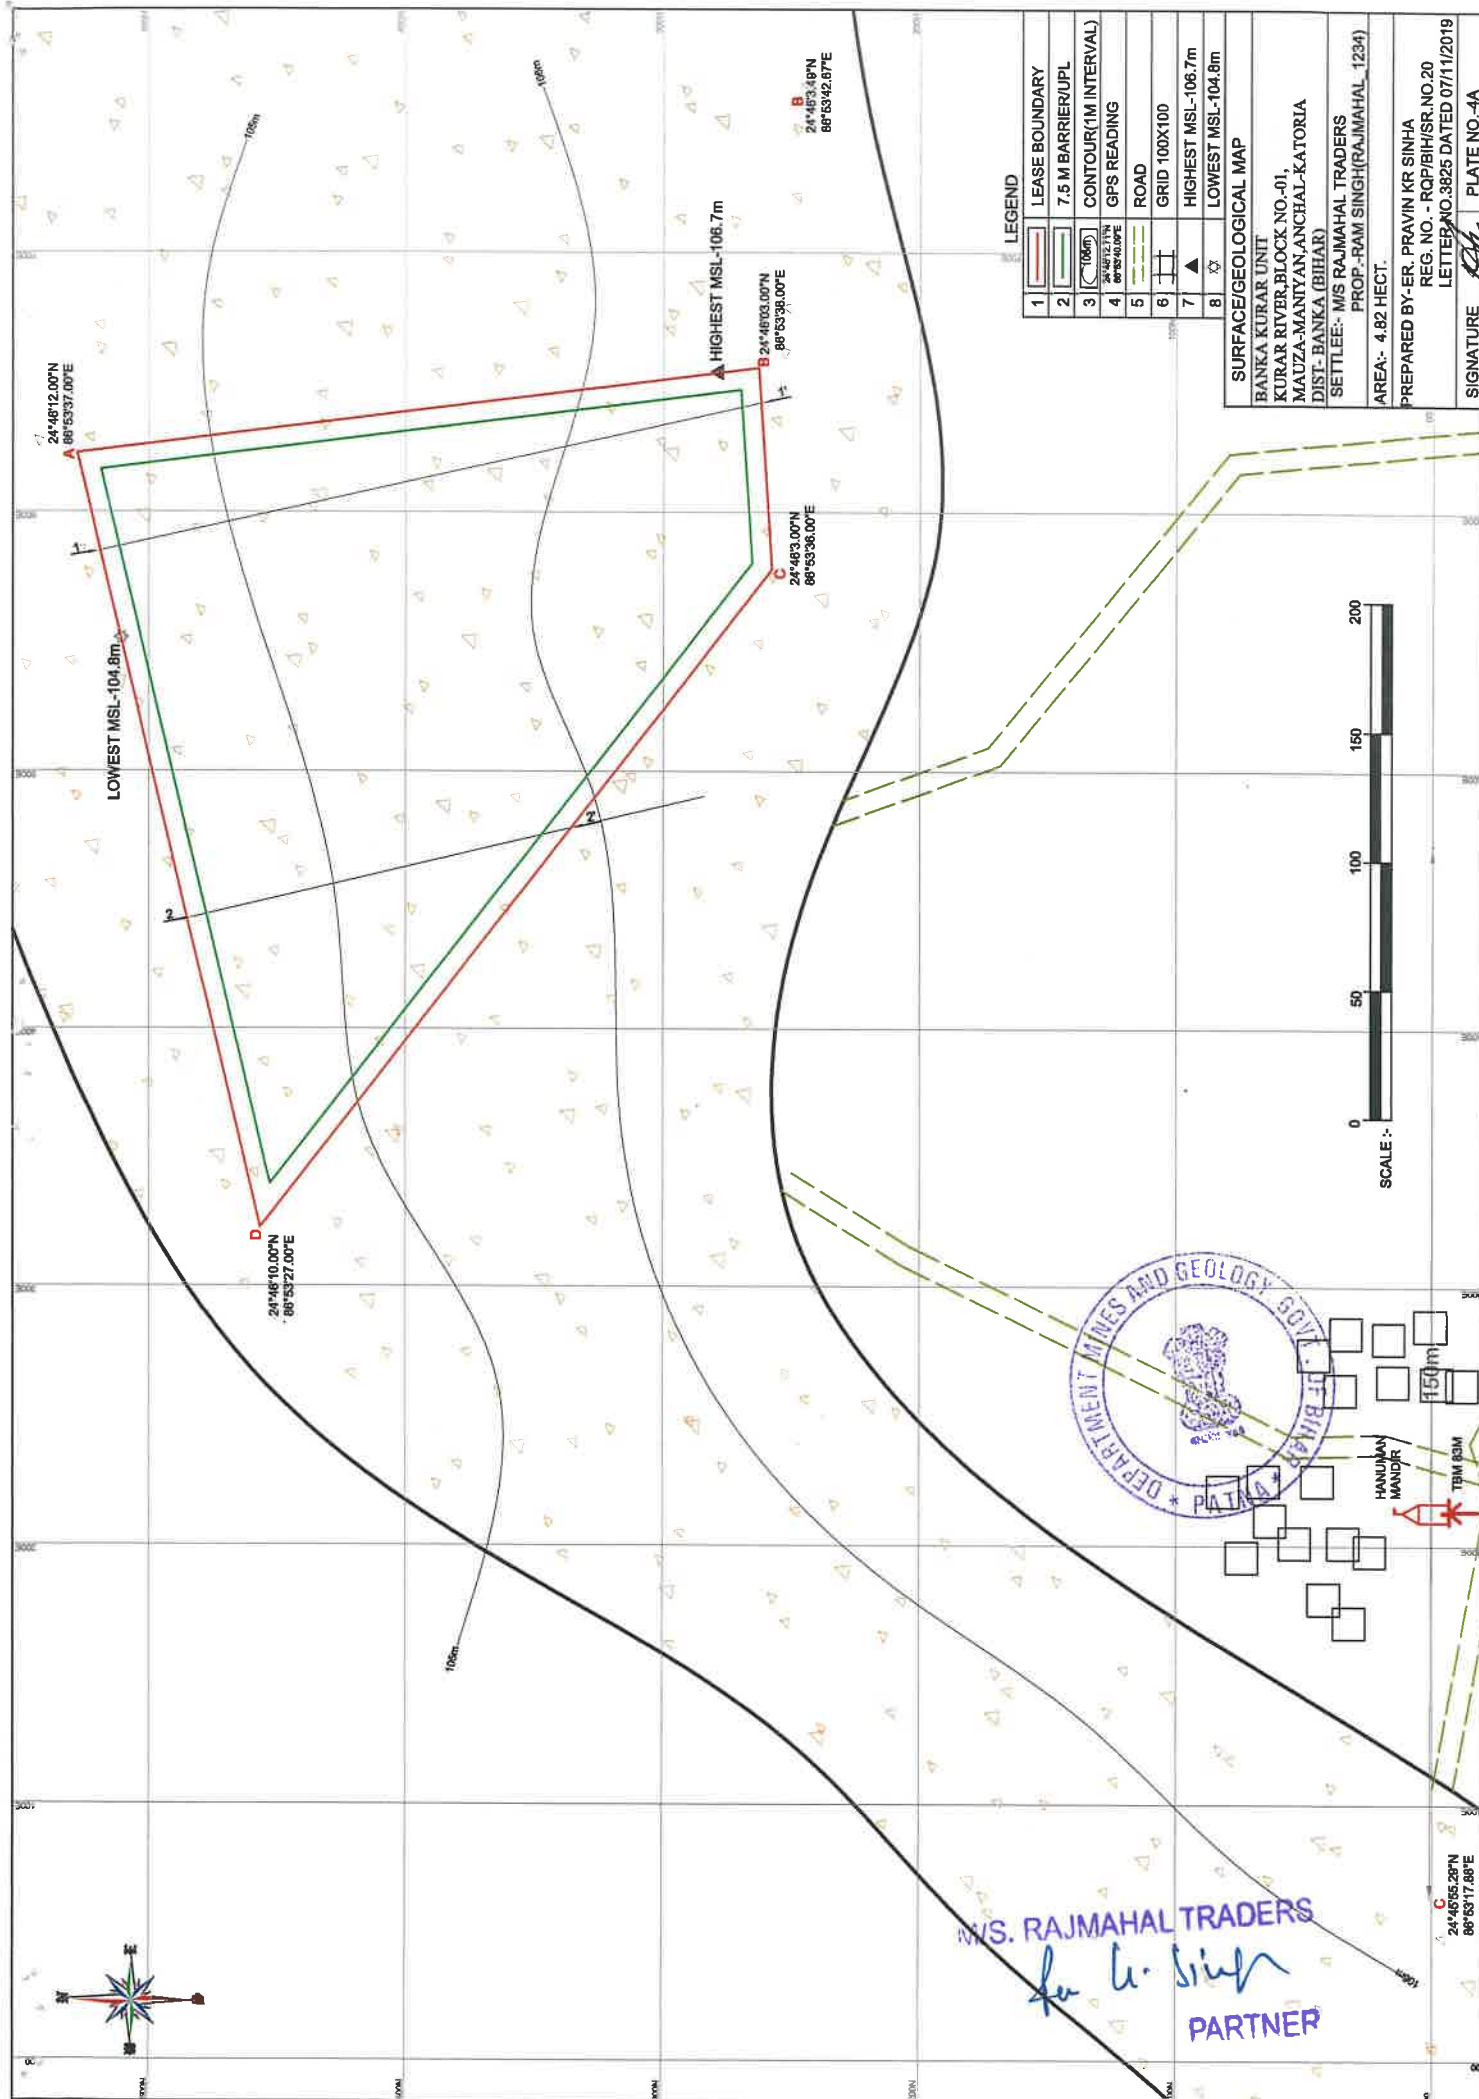


LEGEND

1	LEASE BOUNDARY
2	7.5 M BARRIER/UPL
3	CONTOUR(1M INTERVAL)
4	GPS READING
5	ROAD
6	GRID 100X100
7	HIGHEST MSL-106.7m
8	LOWEST MSL-104.8m

SURFACE/GEOLOGICAL MAP

BANKA KURAR UNIT
KURAR RIVER,BLOCK NO.-01,
MAUZA-MANYAN-ANCHAL-KATORIA
DIST-BANKA (BIHAR)
SETTLEE:- M/S RAJMAHAL TRADERS
PROP.-RAM SINGH(RAJMAHAL- 1234)
AREA:- 4.82 HECT.
PREPARED BY:-ER. PRAVIN KR SINHA
REG. NO. - RQP/BIH/SR.NO.20
LETTER NO.3825 DATED 07/11/2019
SIGNATURE *[Signature]* PLATE NO.-4A

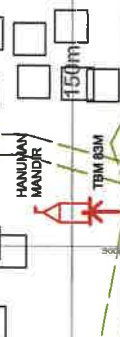

M/S. RAJMAHAL TRADERS
for K. Singh
PARTNER



SECTION ALONG 1-1'



SECTION ALONG 2-2'



SECTION ALONG A-B

M/S. RAJMAHAL TRADERS

for K. Sinha

PARTNER



1	LEASE BOUNDARY(LB)
2	7.5 M BARRIER/UPL
3	ROAD
4	PROVED RESERVE(111)
5	PROBABLE RESERVE(122)
6	FEASIBILITY RESOURCE (211)
7	PRE FEASIBILITY RESOURCE (222)

GEOLOGICAL/PIT SECTION

BANKA KURAR UNIT
KURAR RIVER,BLOCK NO.-01,
MAUZA-MANYAN,ANCHAL-KATORIA
DIST- BANKA (BIHAR)

SETTLE:- M/S RAJMAHAL TRADERS

PROP.-RAM SINGH(RAJMAHAL_1234)

AREA:- 4.82 HECT.


PREPARED BY :- ER. PRAVIN KR SINHA

REG. NO. - RQP/BIH/SR.NO.20

LETTER NO.3825 DATED 07/11/2019

SIGNATURE

PLATE NO.-5A

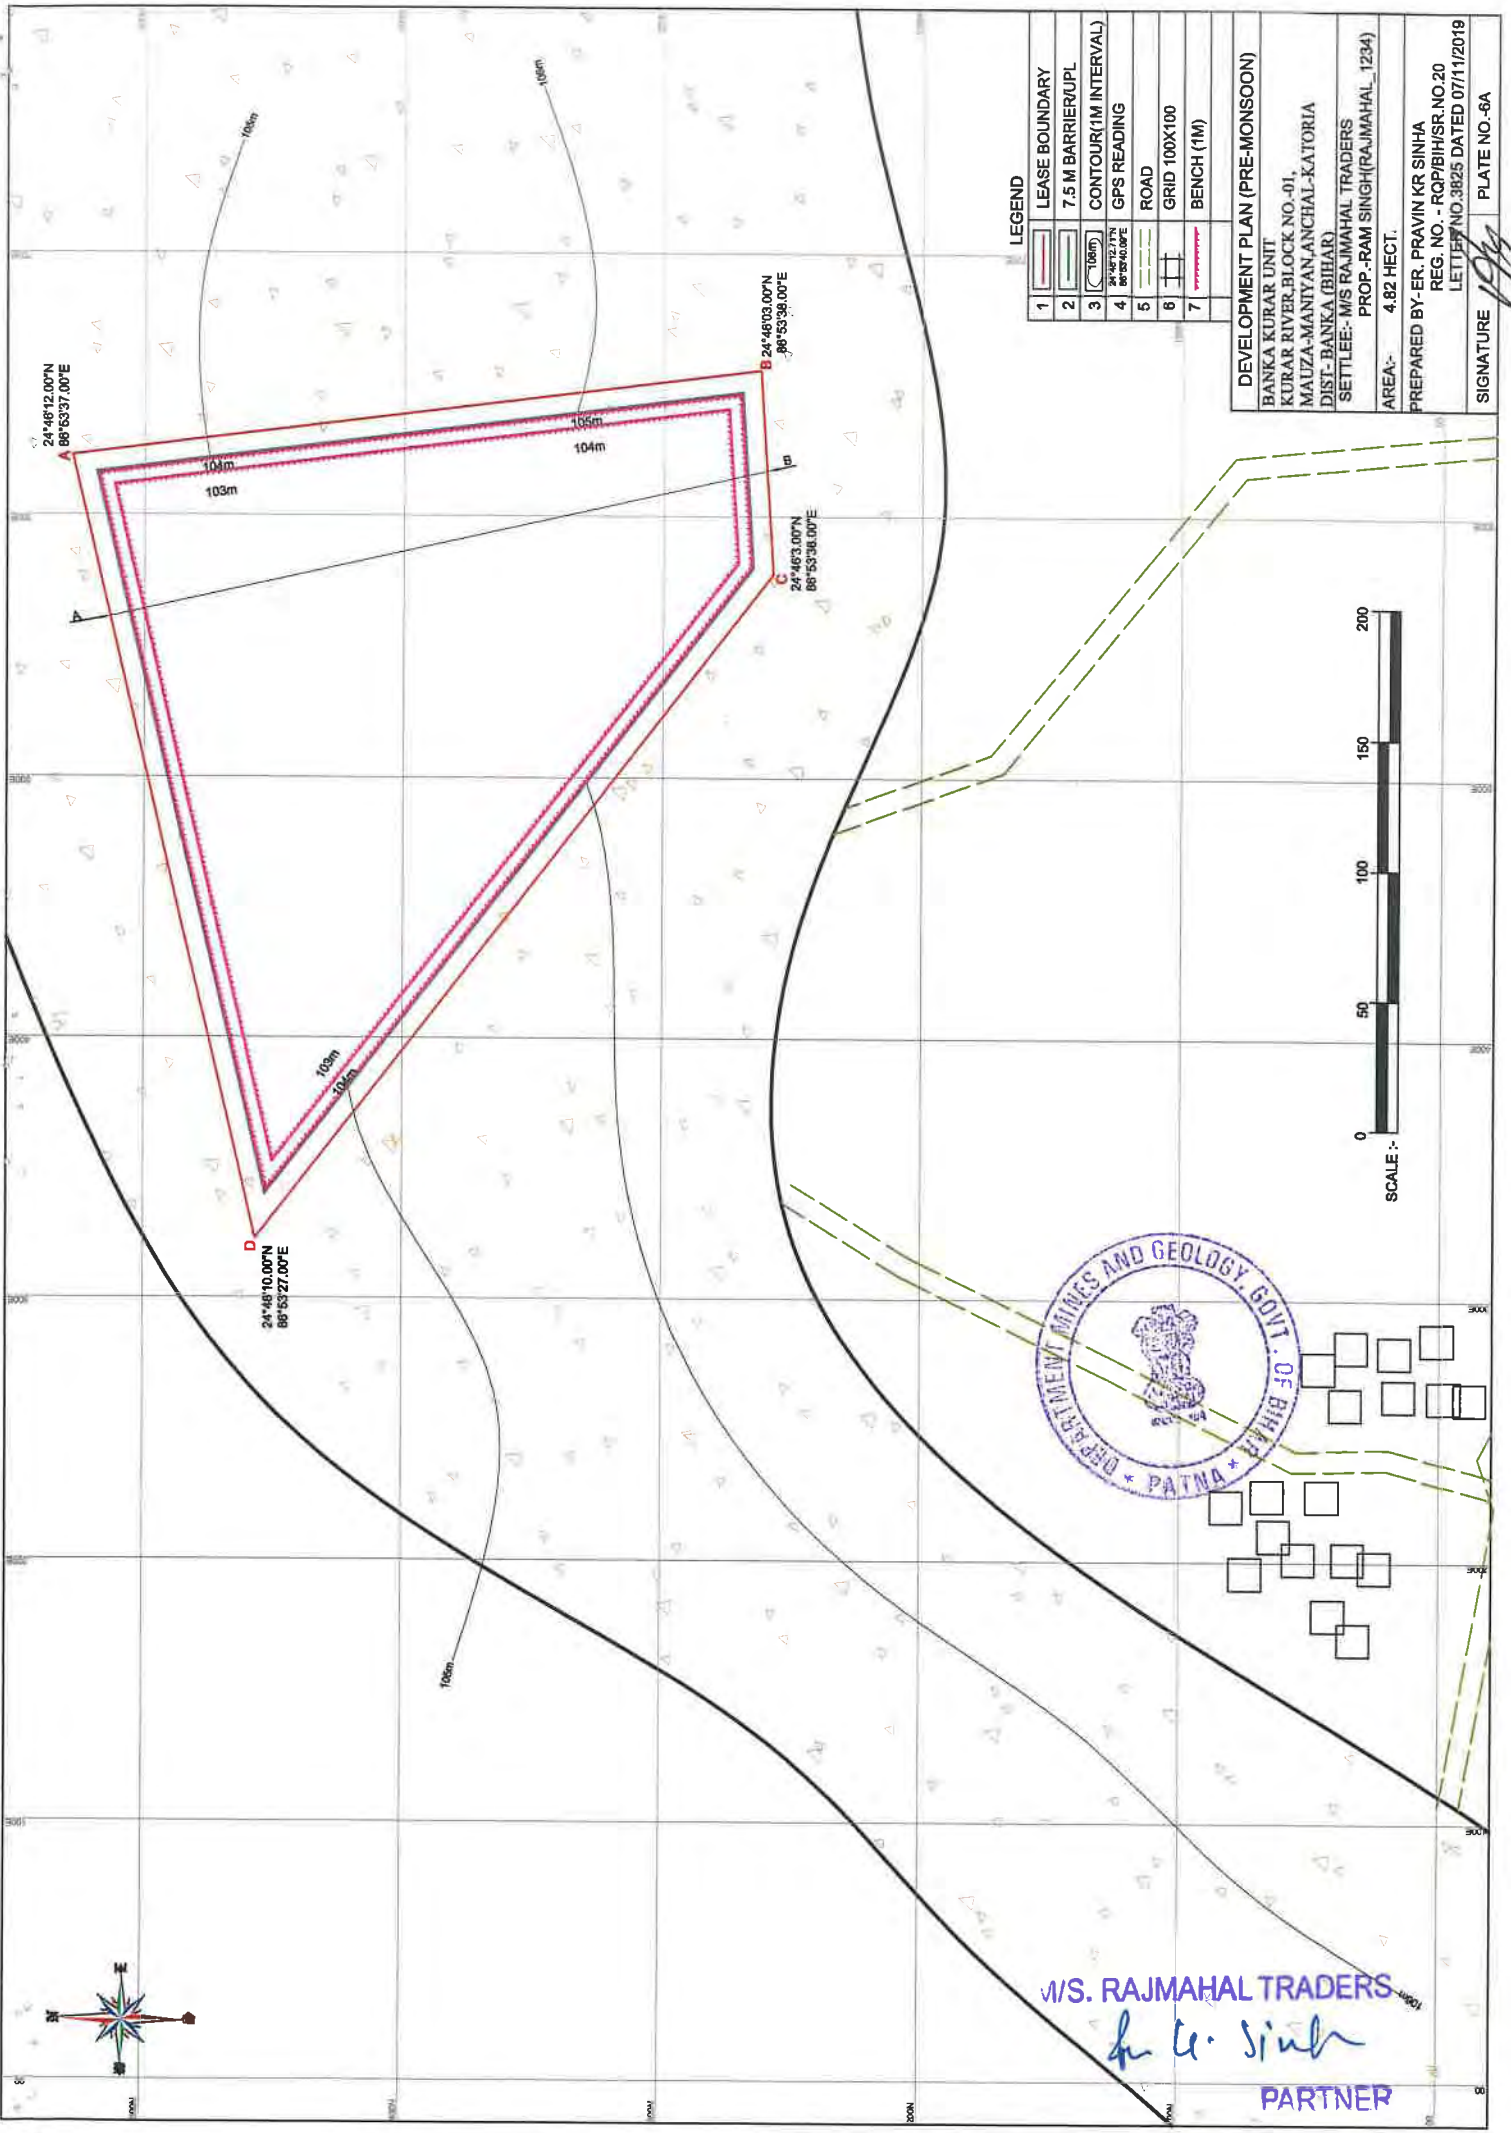


LEGEND


1	LEASE BOUNDARY
2	7.5 M BARRIER/UPL
3	CONTOUR (1M INTERVAL)
4	GPS READING
5	ROAD
6	GRID 100X100
7	BENCH (1M)

DEVELOPMENT PLAN (PRE-MONSOON)
BANKA KURAR UNIT
KURAR RIVER BLOCK NO.-01,
MAUZA-MANYANANCHAL-KATORIA
DIST-BANKA (BIHAR)
SETTLEE:- M/S RAJMAHAL TRADERS
PROP.-RAM SINGH(RAJMAHAL_1234)
AREA:- 4.82 HECT.
PREPARED BY:- ER. PRAVIN KR SINHA
REG. NO. - RQ/BIH/SR.NO.20
LETTER NO.3825 DATED 07/11/2019
SIGNATURE *[Signature]* PLATE NO.-6A



M/S. RAJMAHAL TRADERS
[Signature]
PARTNER

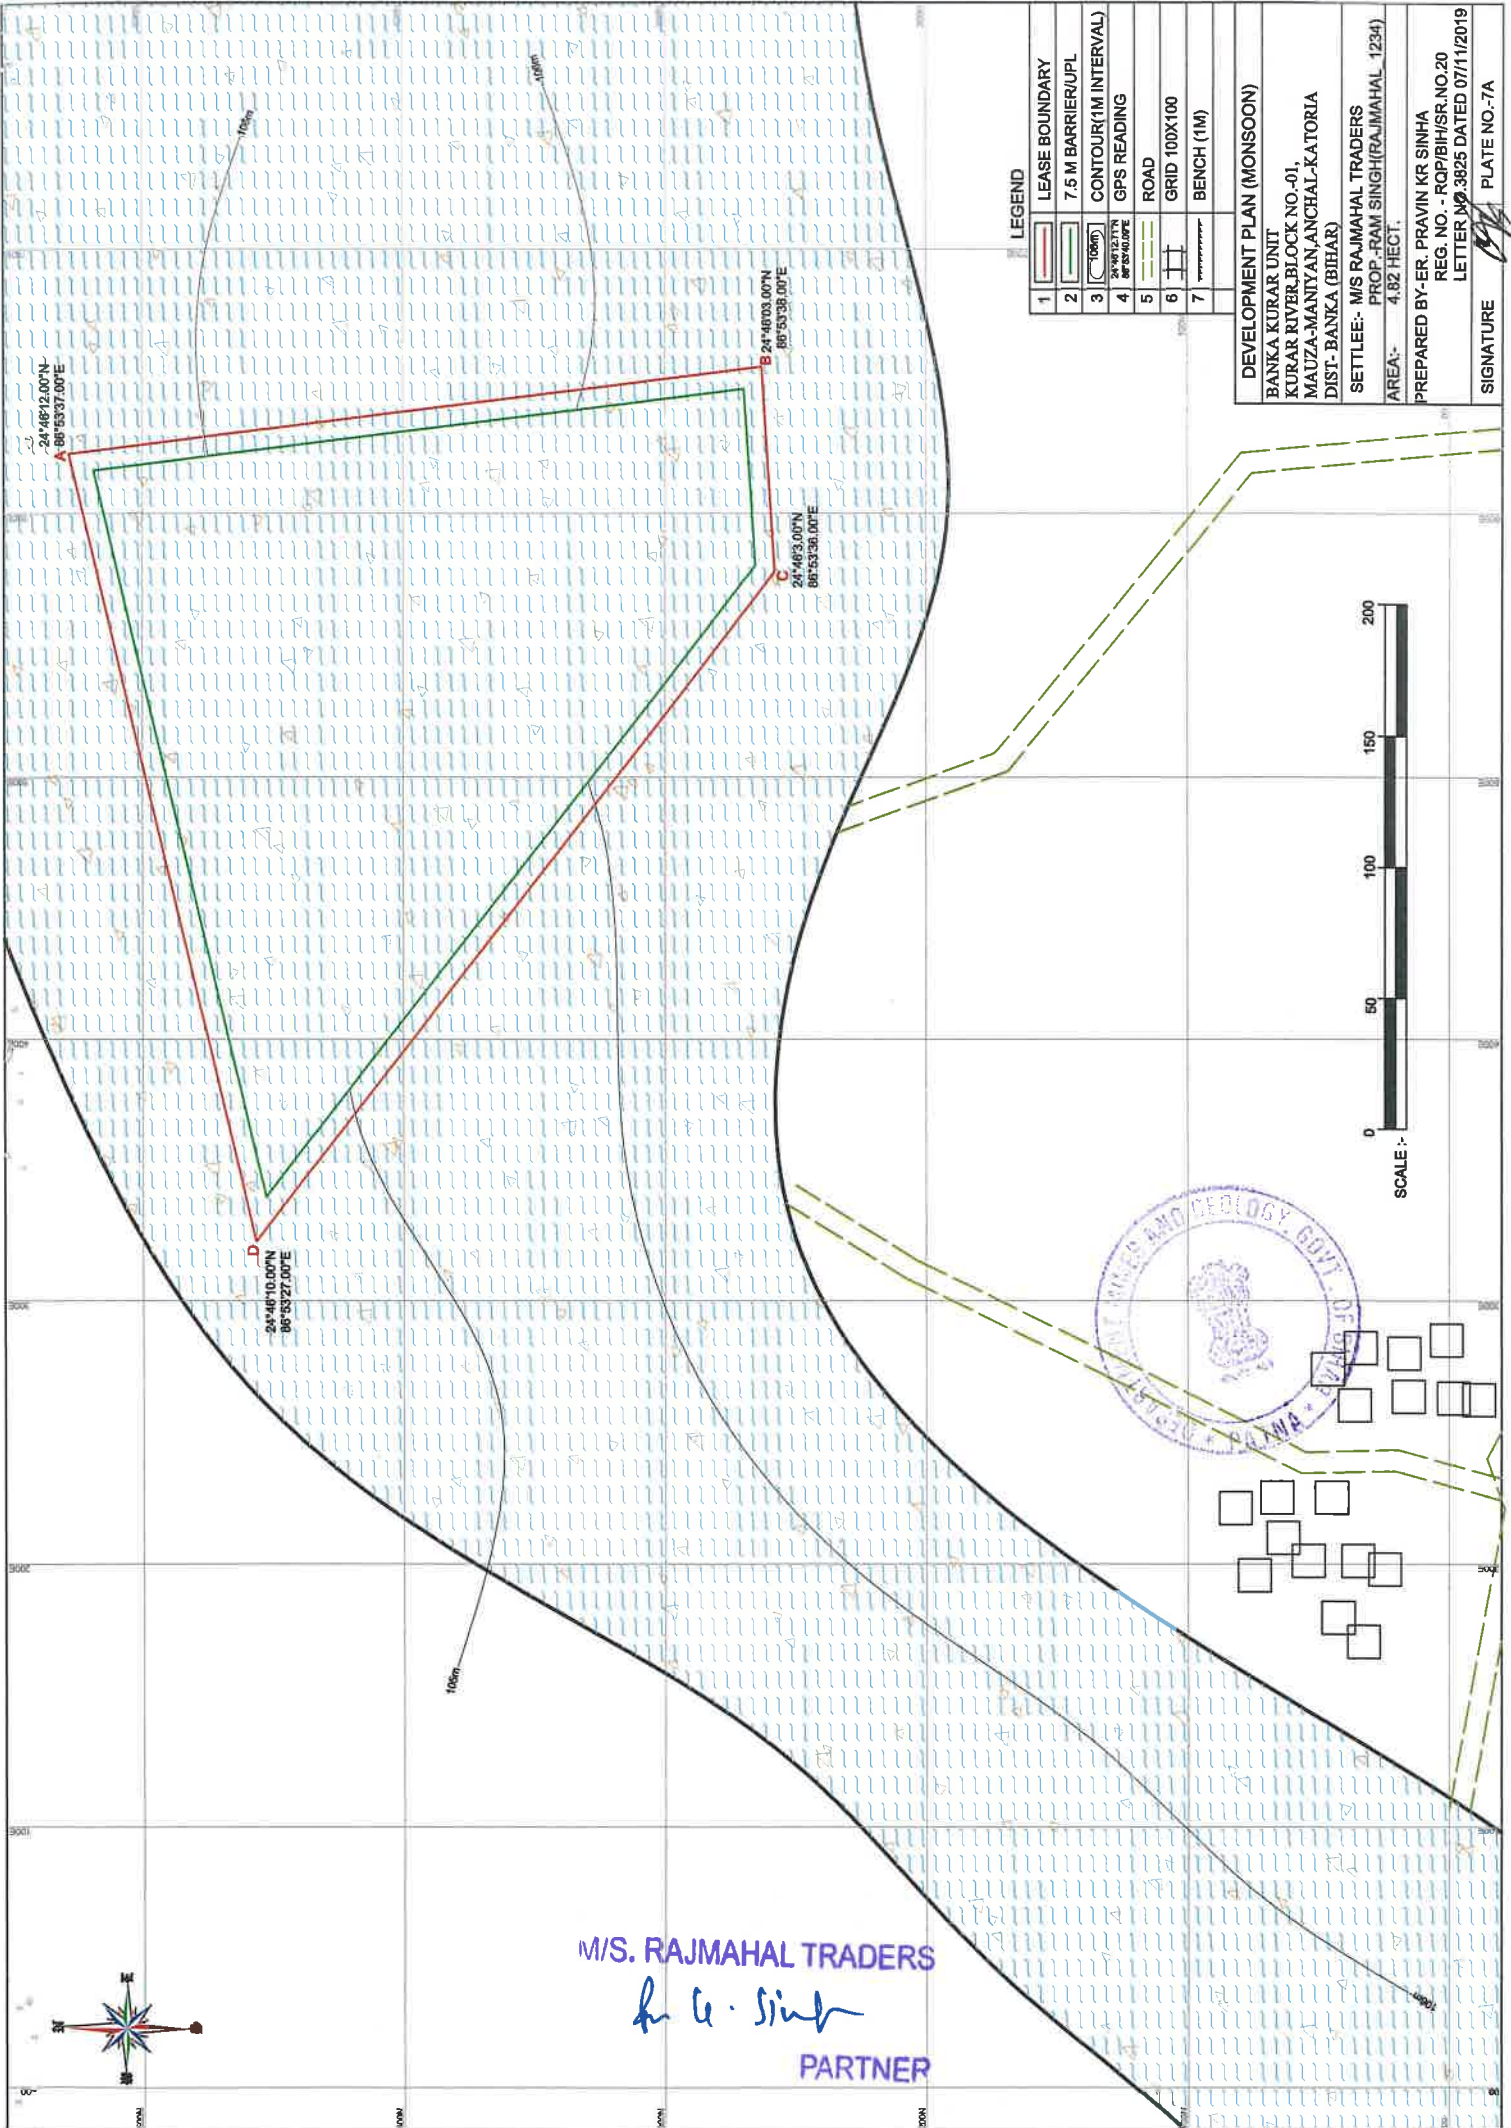

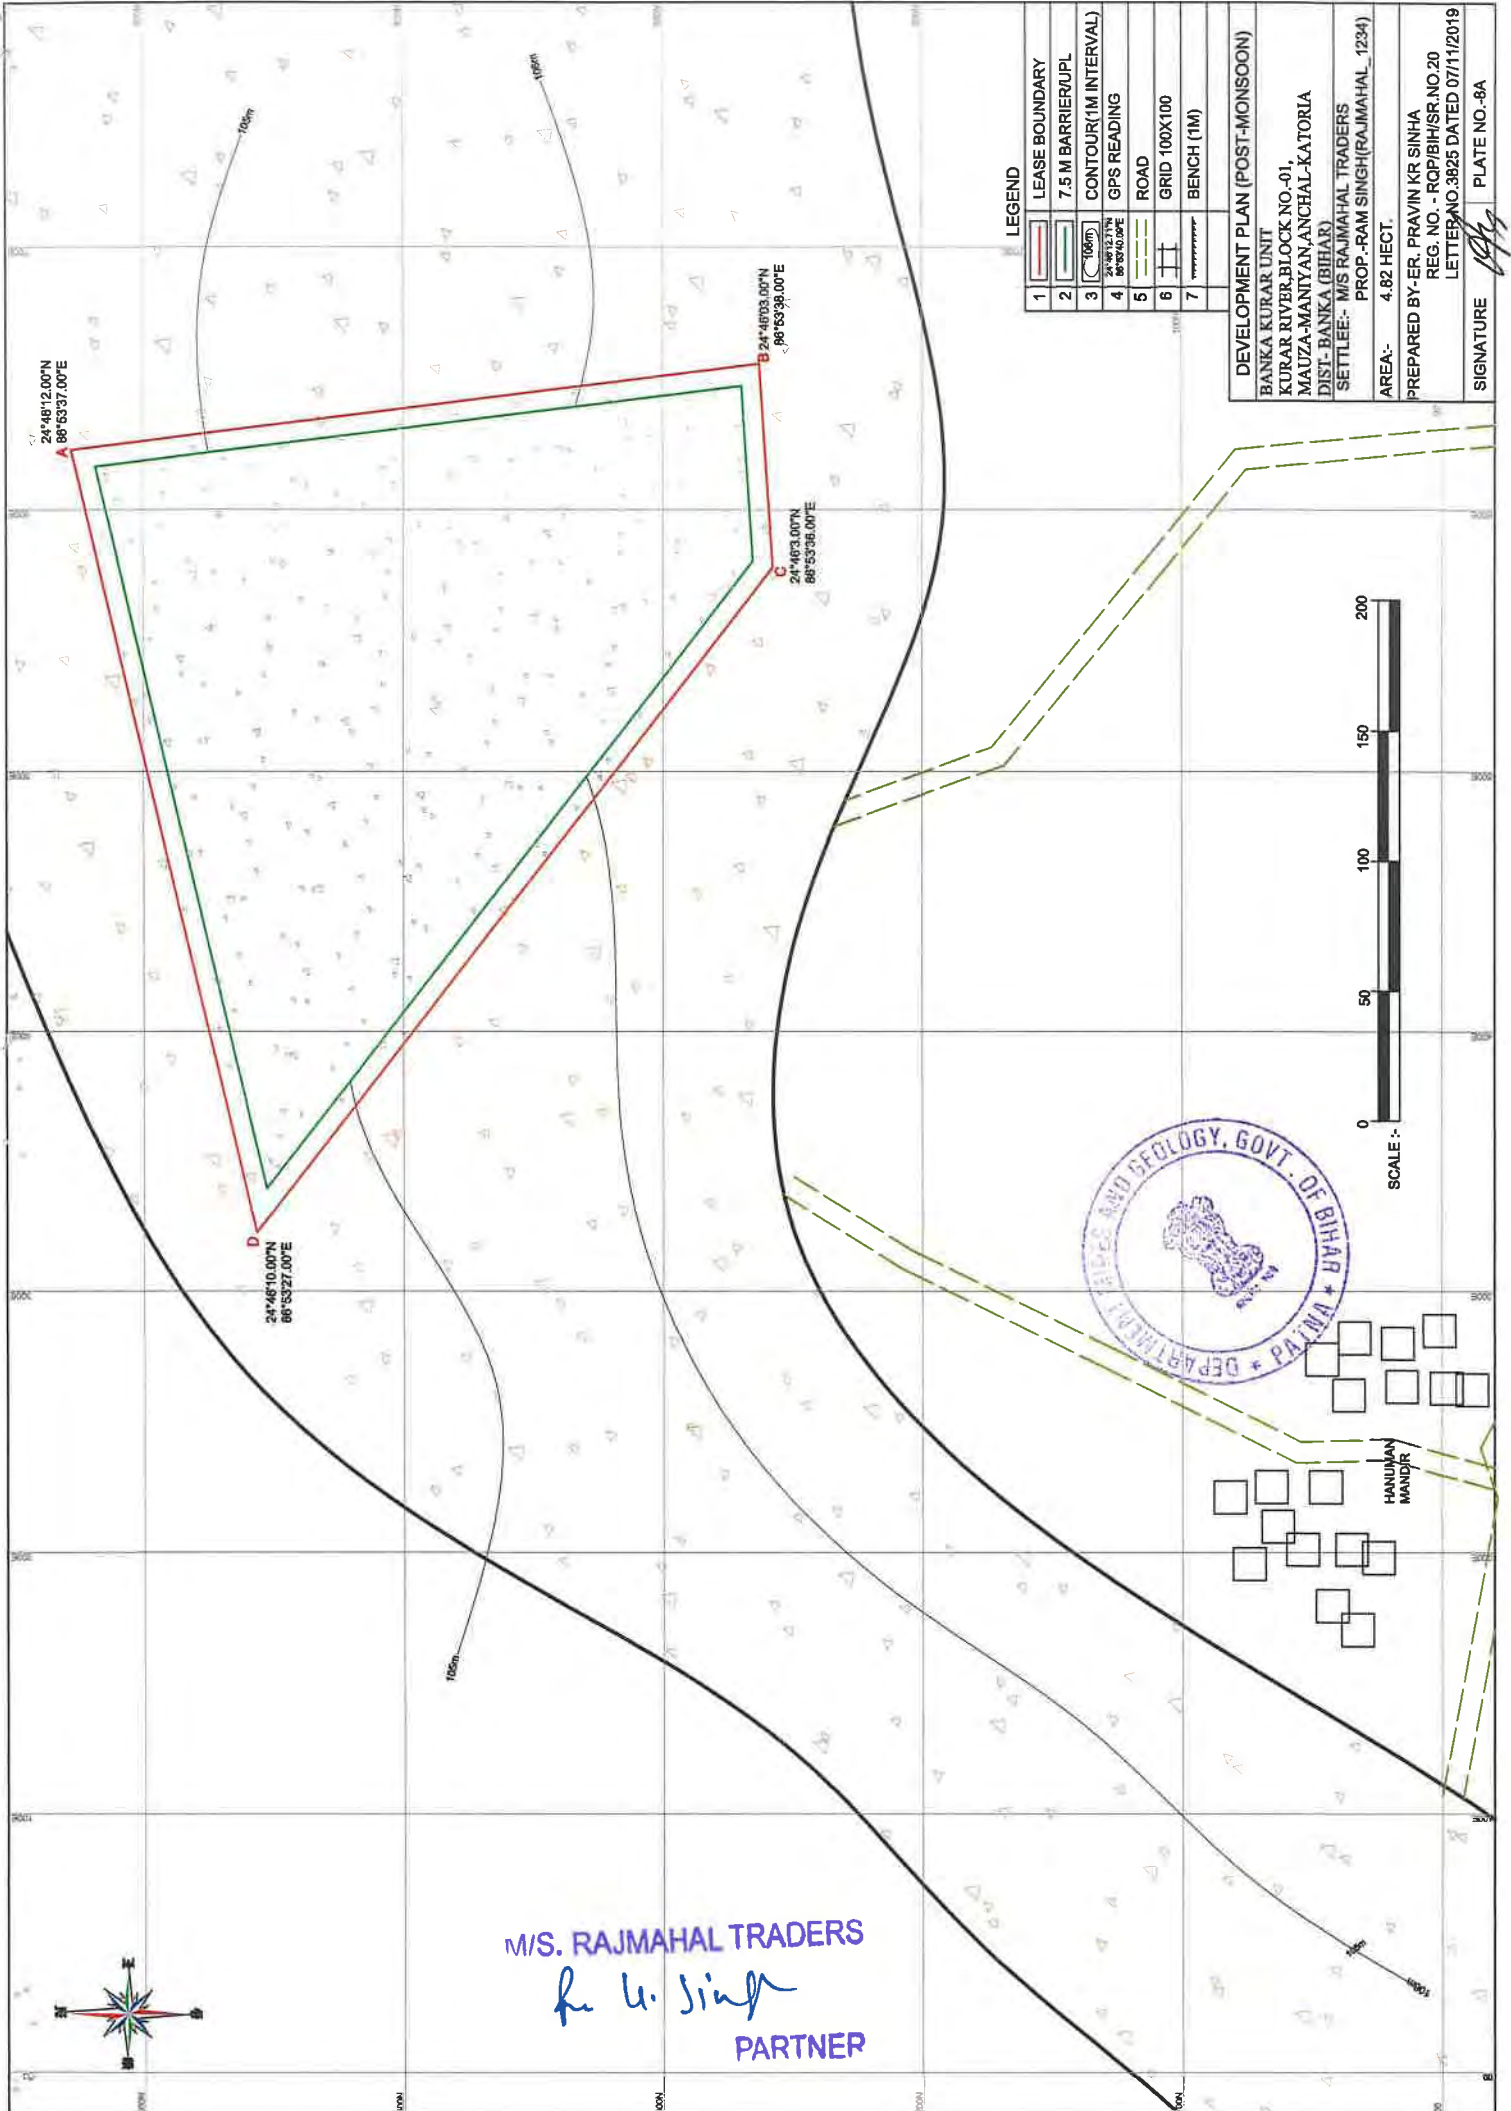



LEGEND	
1	LEASE BOUNDARY
2	7.5 M BARRIER/UPL
3	CONTOUR(1M INTERVAL)
4	GPS READING
5	ROAD
6	GRID 100X100
7	BENCH (1M)

DEVELOPMENT PLAN (POST-MONSOON)	
BANKA KURAR UNIT	
KURAR RIVER BLOCK NO.-01,	
MAUZA-MANIYAN,ANCHAL-KATORIA	
DIST- BANKA (BIHAR)	
SETTLEE:- MIS RAJMAHAL TRADERS	
PROP.-RAM SINGH(RAJMAHAL- 1234)	
AREA:-	4.82 HECT.
PREPARED BY:-ER. PRAVIN KR SINHA	
REG. NO. - ROP/BIH/SR.NO.20	
LETTER NO.3825 DATED 07/11/2019	
SIGNATURE	PLATE NO.-8A



M/S. RAJMAHAL TRADERS
for U. Singh
PARTNER

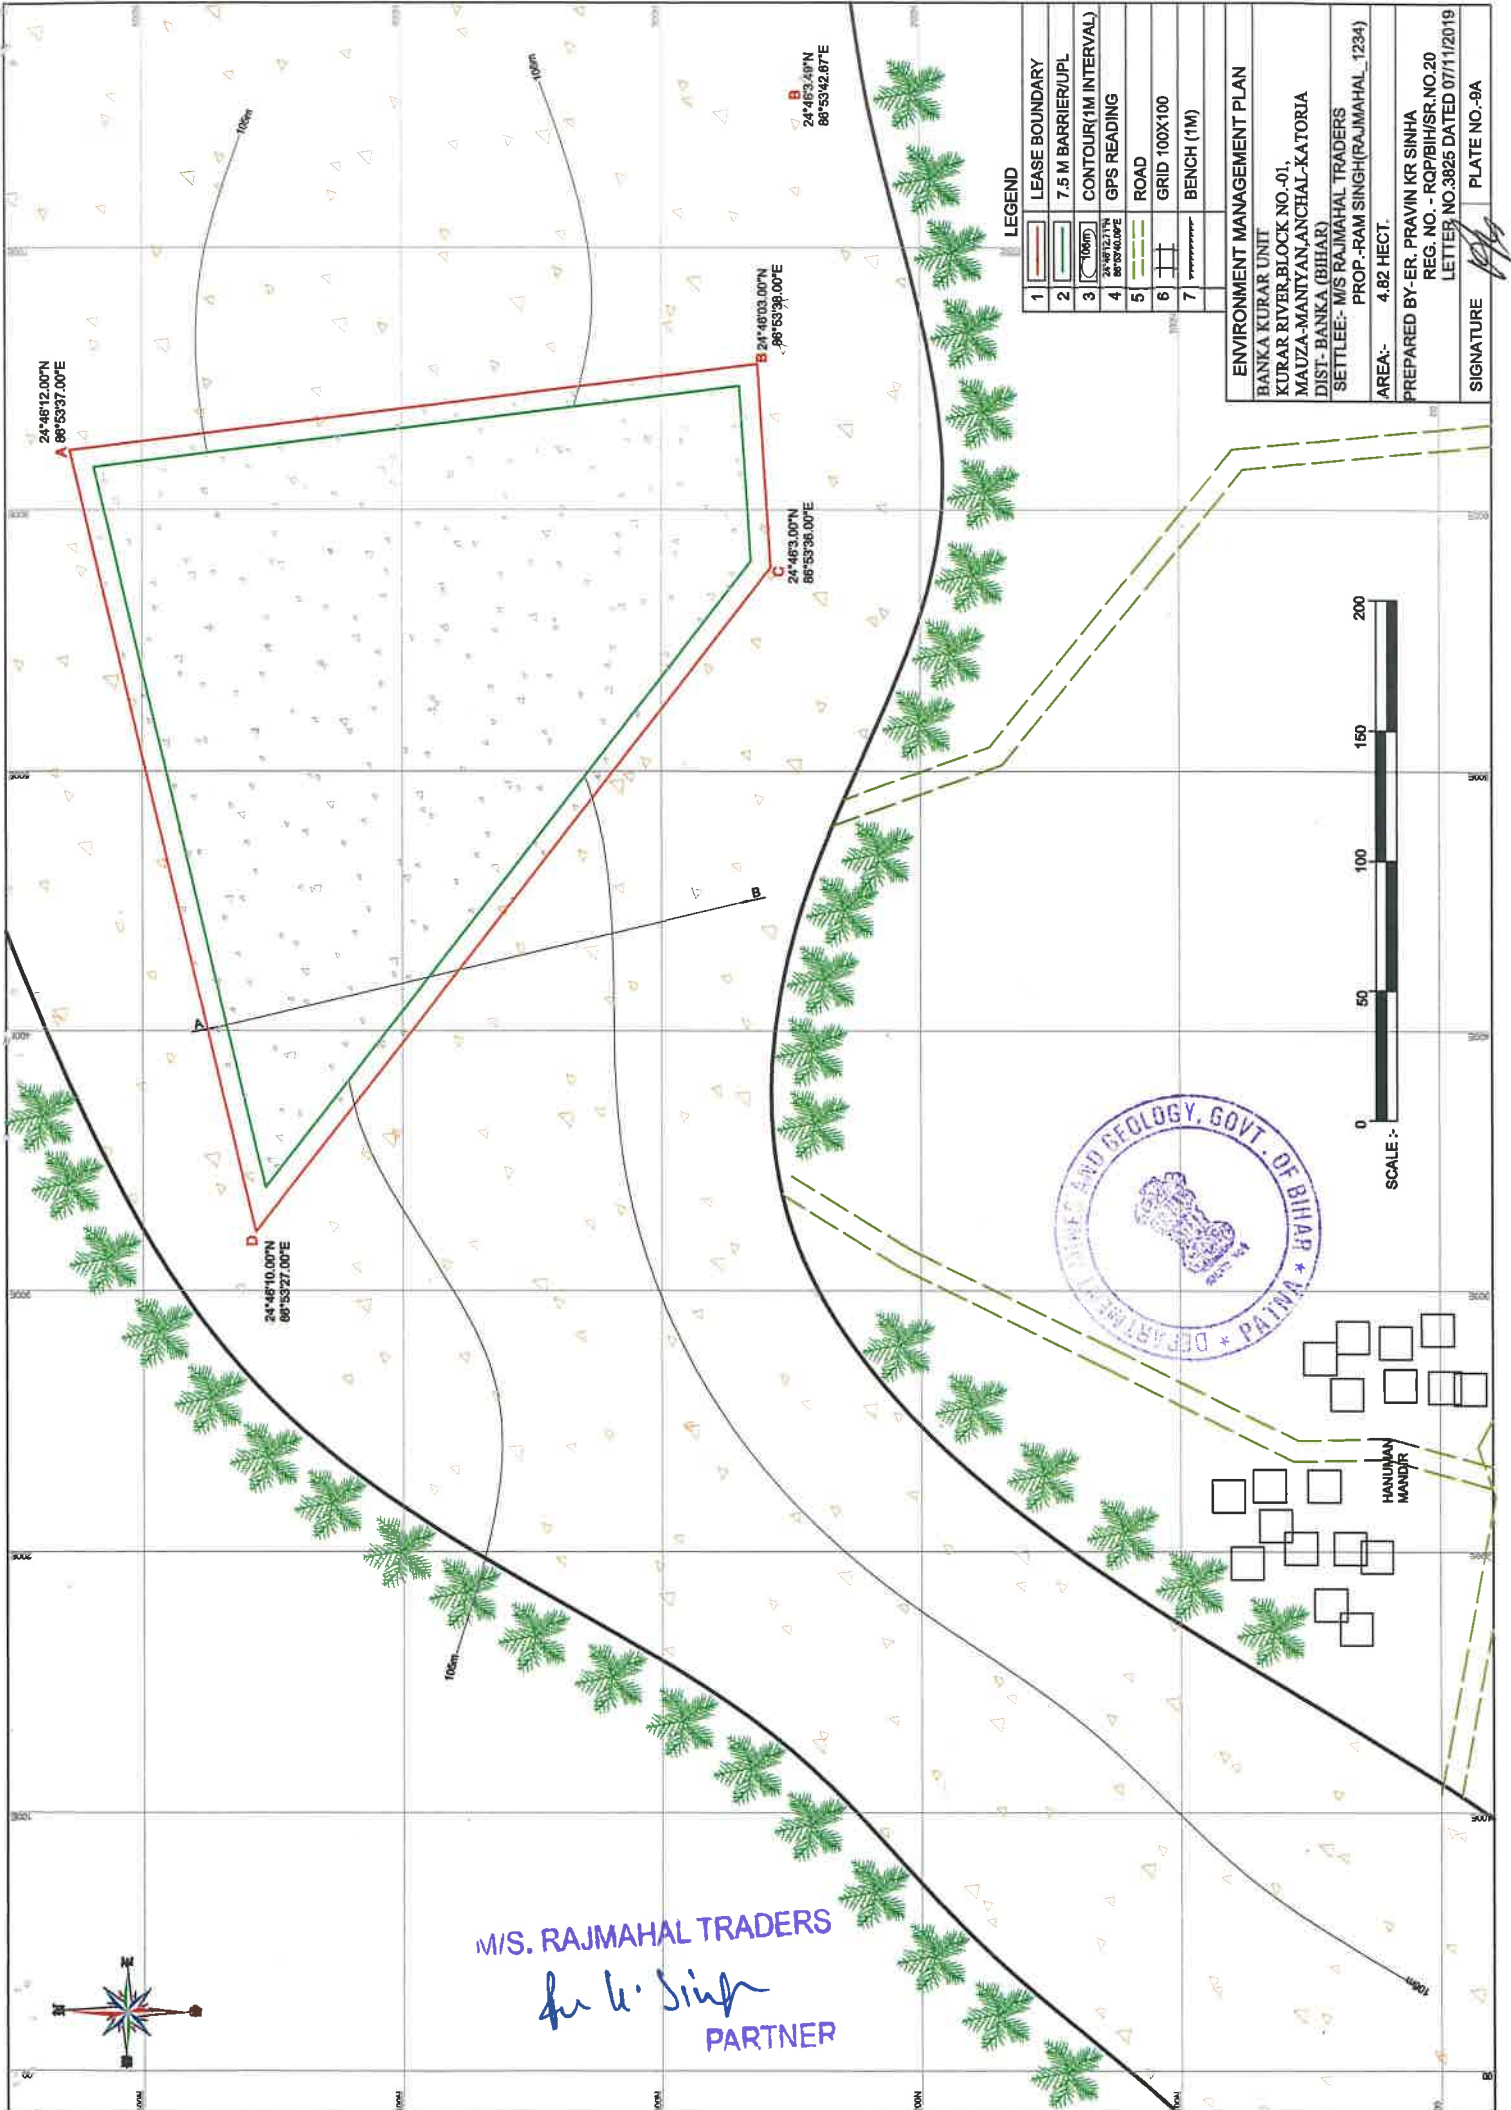

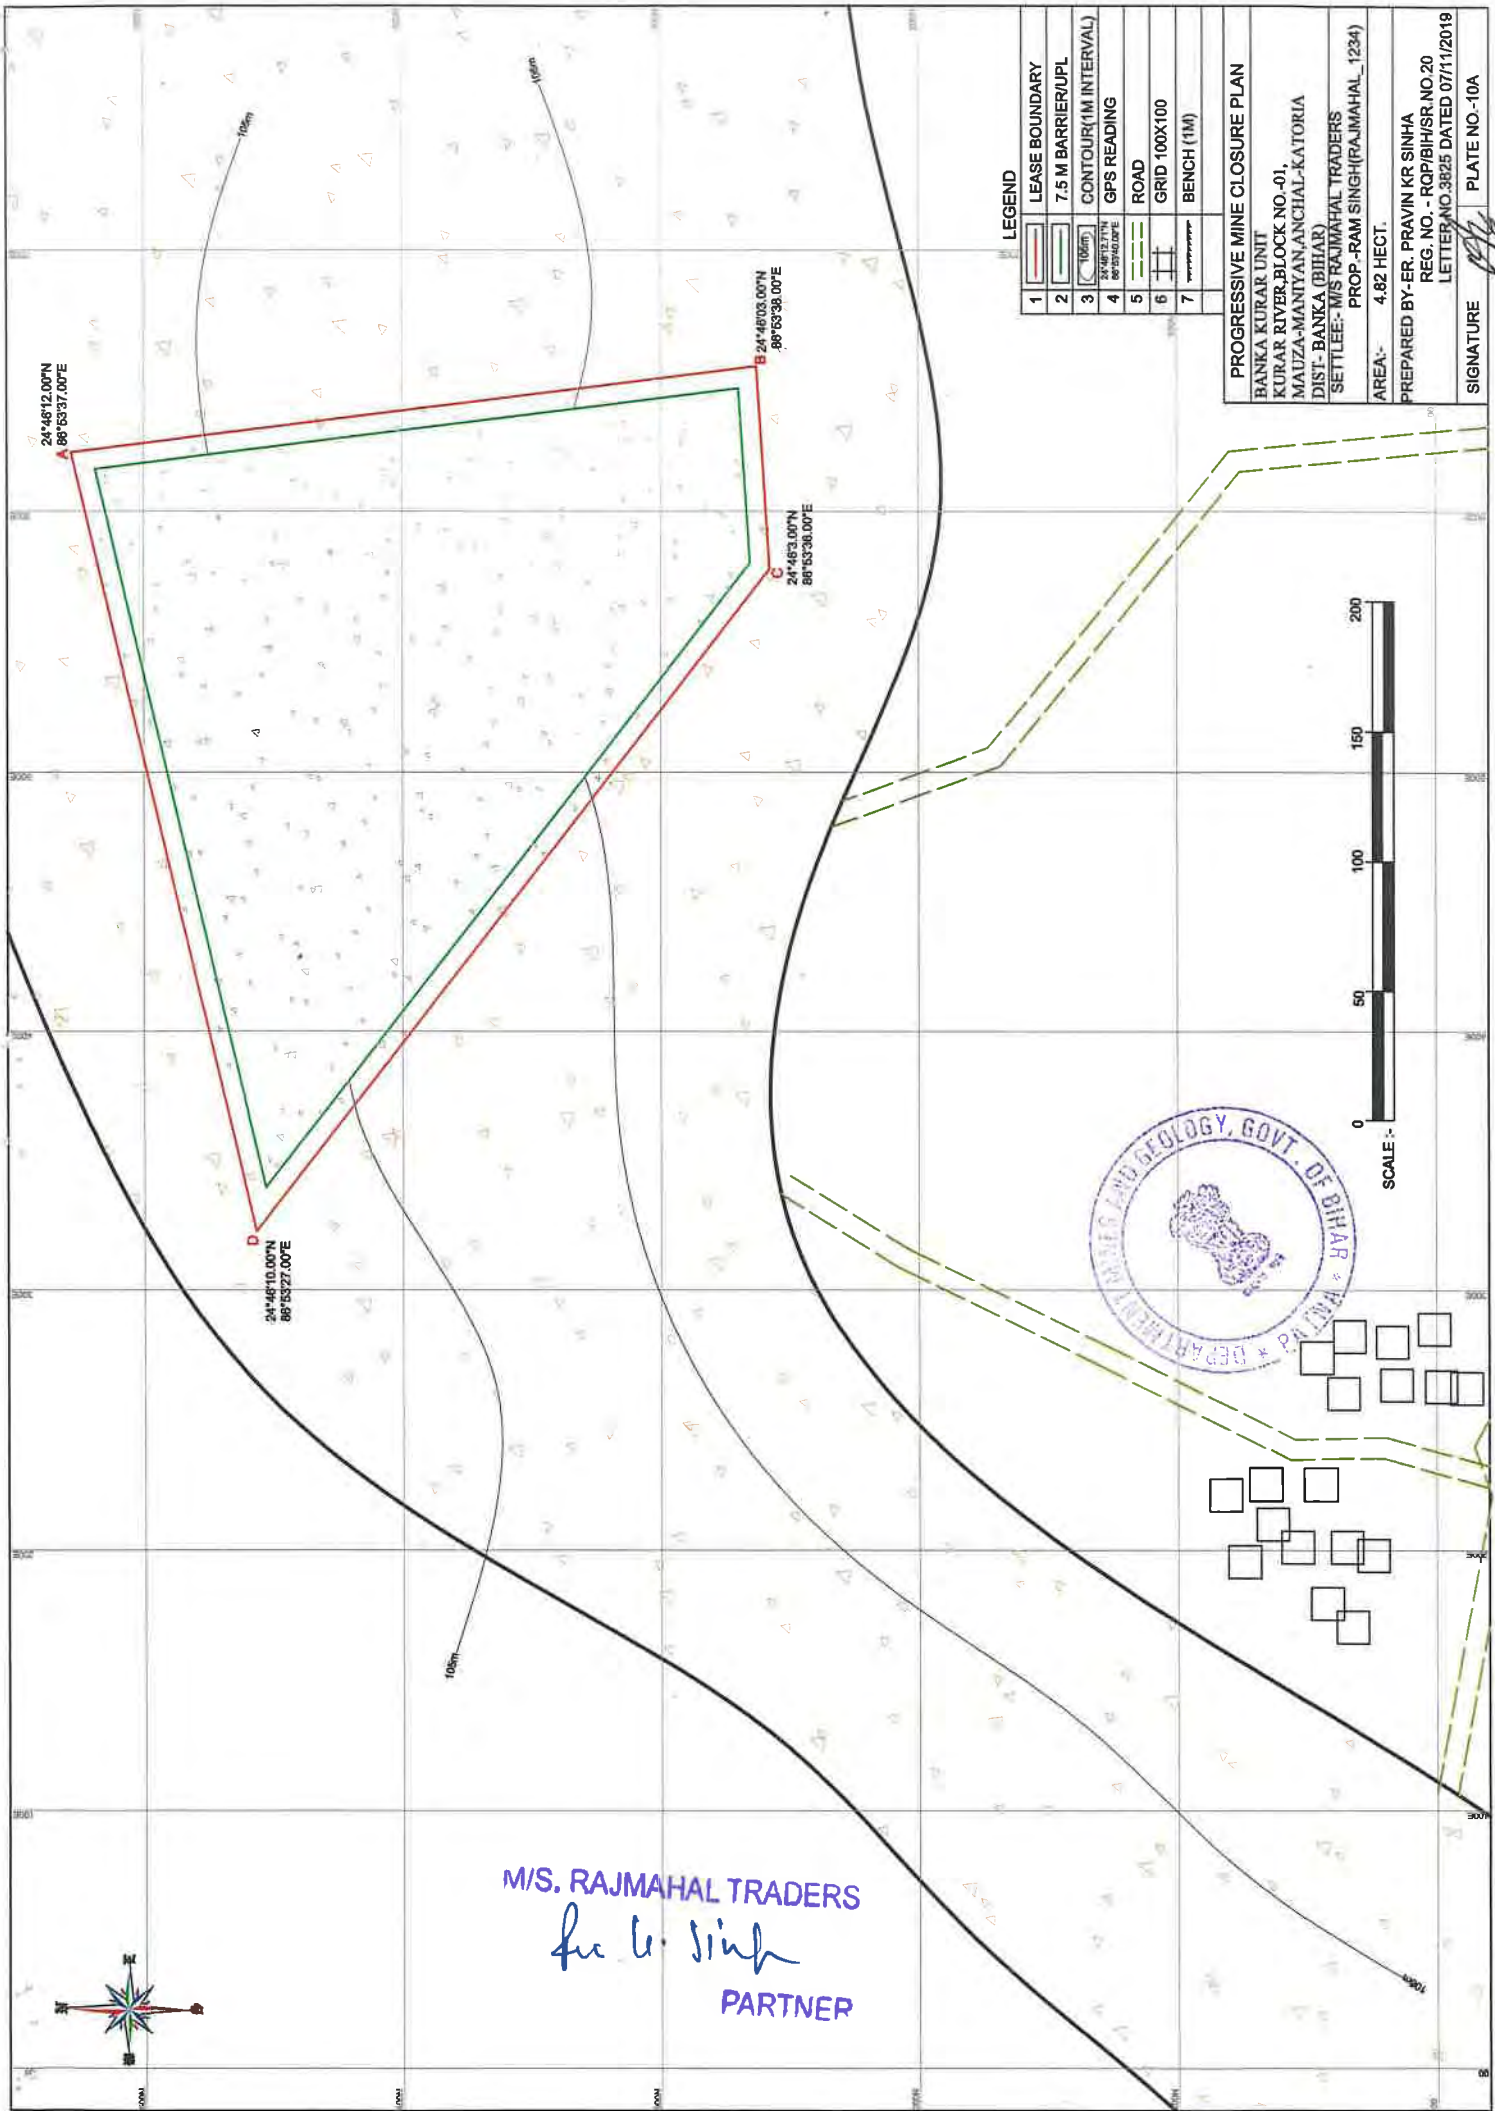

LEGEND


1	LEASE BOUNDARY
2	7.5 M BARRIER/UPL
3	CONTOUR(1M INTERVAL)
4	GPS READING
5	ROAD
6	GRID 100X100
7	BENCH (1M)

PROGRESSIVE MINE CLOSURE PLAN

BANKA KURAR UNIT
KURAR RIVER, BLOCK NO-01,
MAUZA-MANTHANANCHAL-KATORIA
DIST- BANKA (BIHAR)
SETTLEE- M/S RAJMAHAL TRADERS
PROP- RAM SINGH (RAJMAHAL_1234)
AREA- 4.82 HECT.

PREPARED BY- ER. PRAVIN KR SINHA
REG. NO. - RQP/BIH/SR NO.20
LETTER NO.3825 DATED 07/11/2019

SIGNATURE *[Signature]* PLATE NO-10A

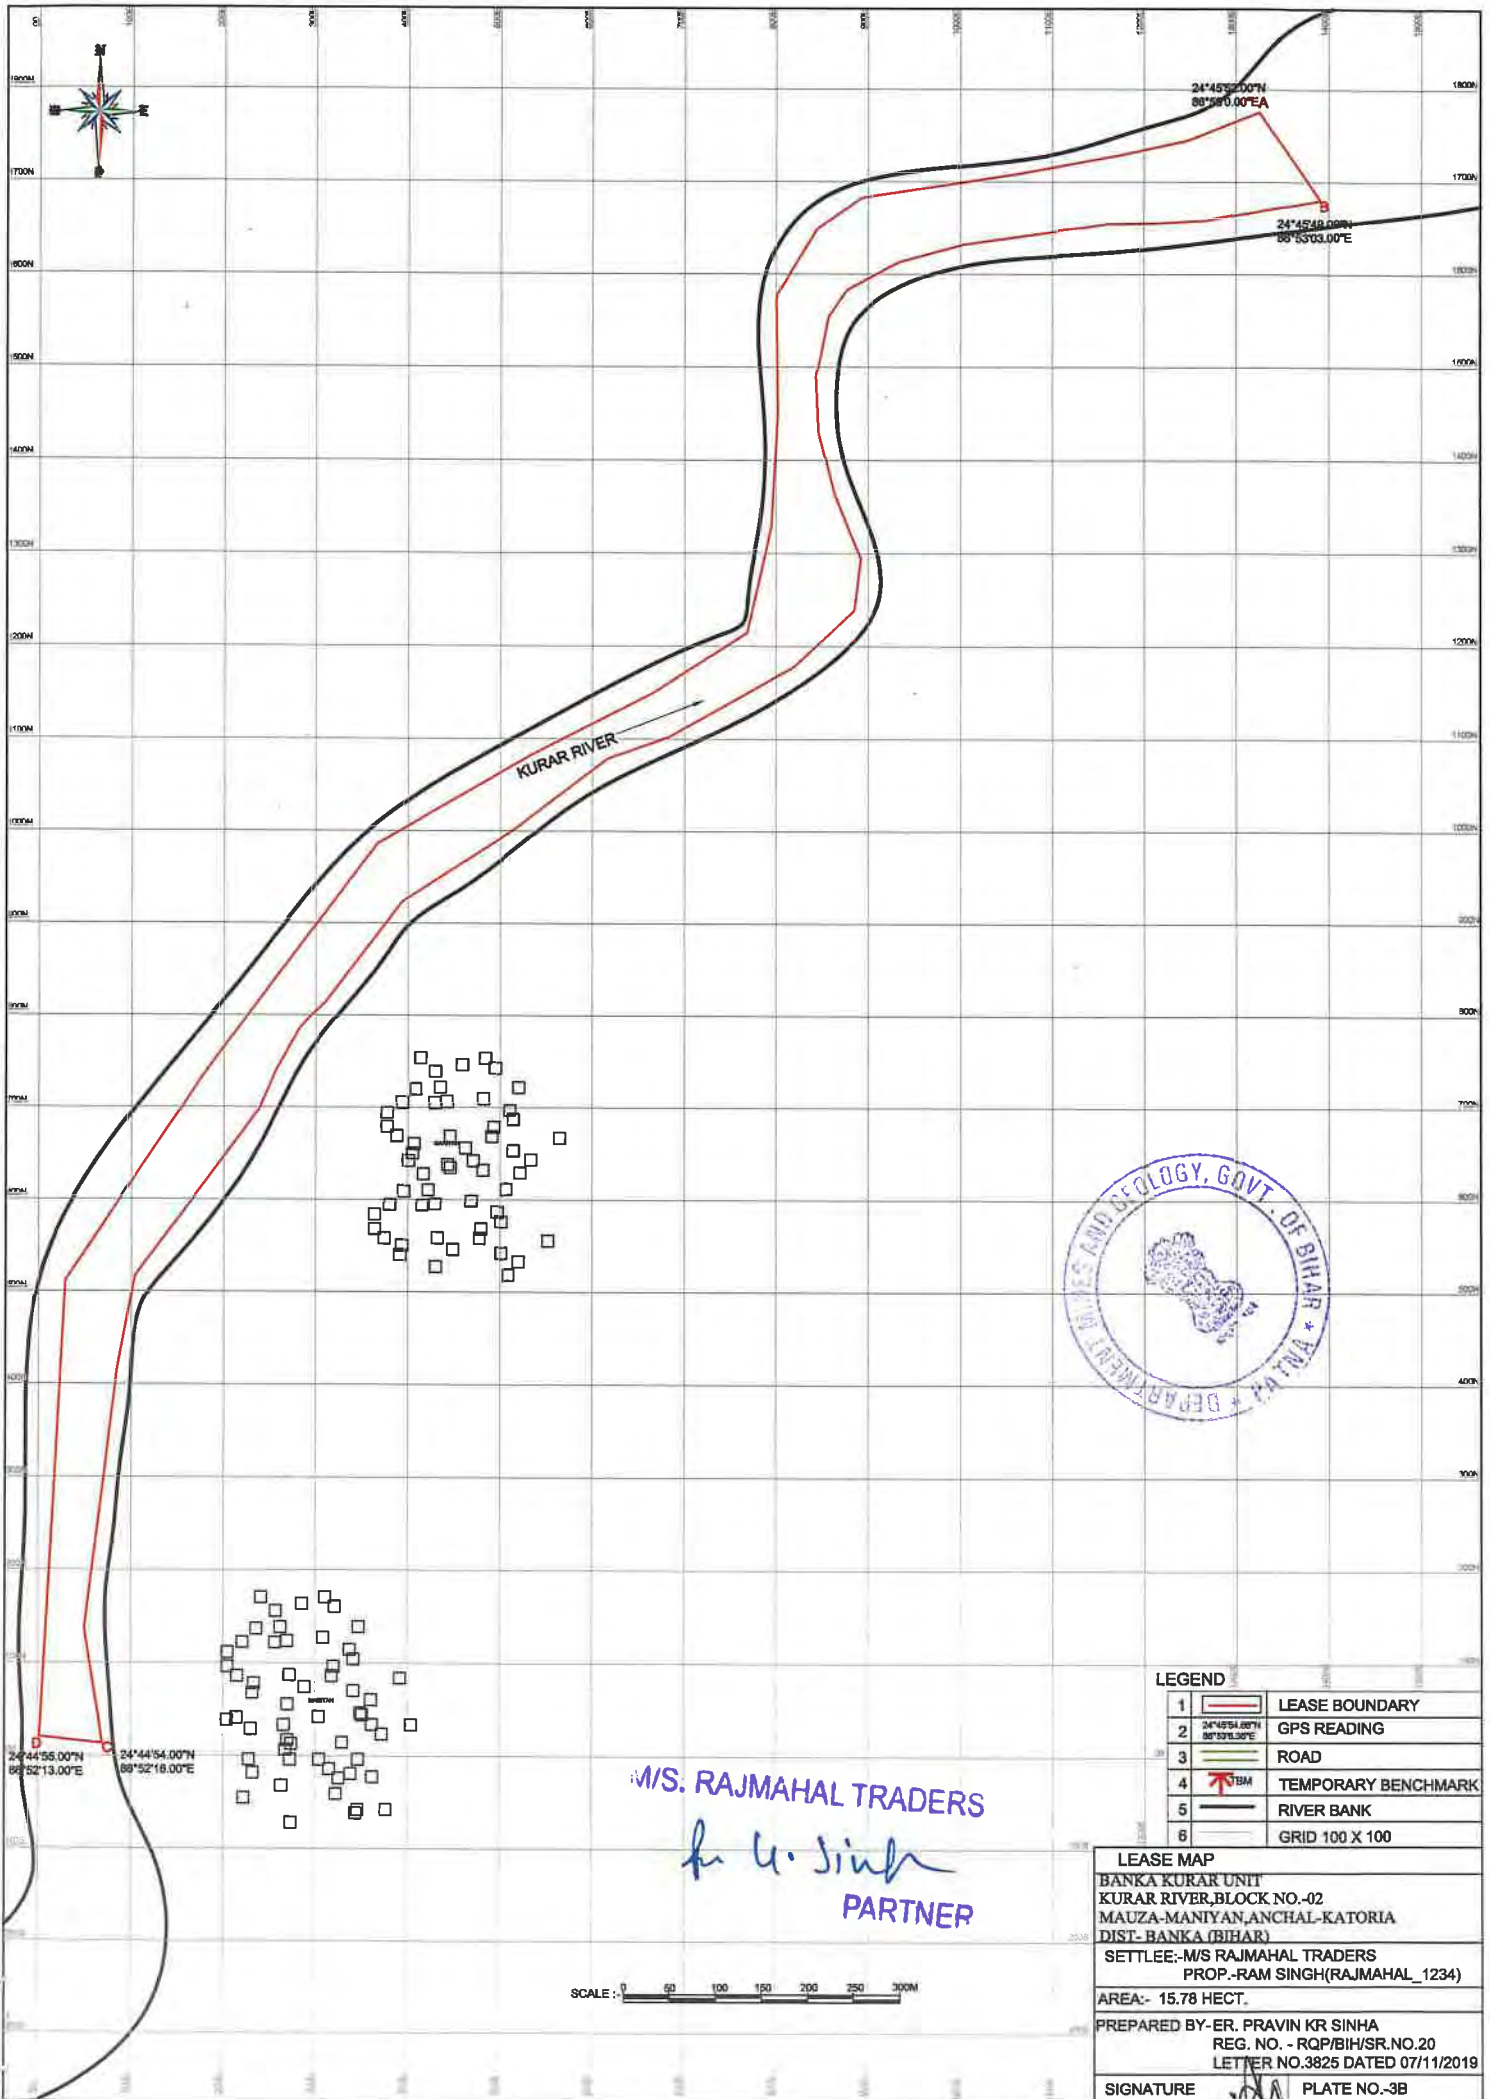

M/S. RAJMAHAL TRADERS
for U. Singh
 PARTNER




LEGEND

1		LEASE BOUNDARY
2		GPS READING
3		ROAD
4		TEMPORARY BENCHMARK
5		RIVER BANK
6		GRID 100 X 100

LEASE MAP

BANKA KURAR UNIT
 KURAR RIVER, BLOCK NO.-02
 MAUZA-MANIYAN, ANCHAL-KATORIA
 DIST- BANKA (BIHAR)
 SETTLER:- M/S RAJMAHAL TRADERS
 PROP.-RAM SINGH(RAJMAHAL_1234)
 AREA:- 15.78 HECT.
 PREPARED BY:- ER. PRAVIN KR SINHA
 REG. NO. - RQP/BIH/SR.NO.20
 LETTER NO.3825 DATED 07/11/2019
 SIGNATURE *[Signature]* PLATE NO.-3B

SCALE : 0 50 100 150 200 250 300M

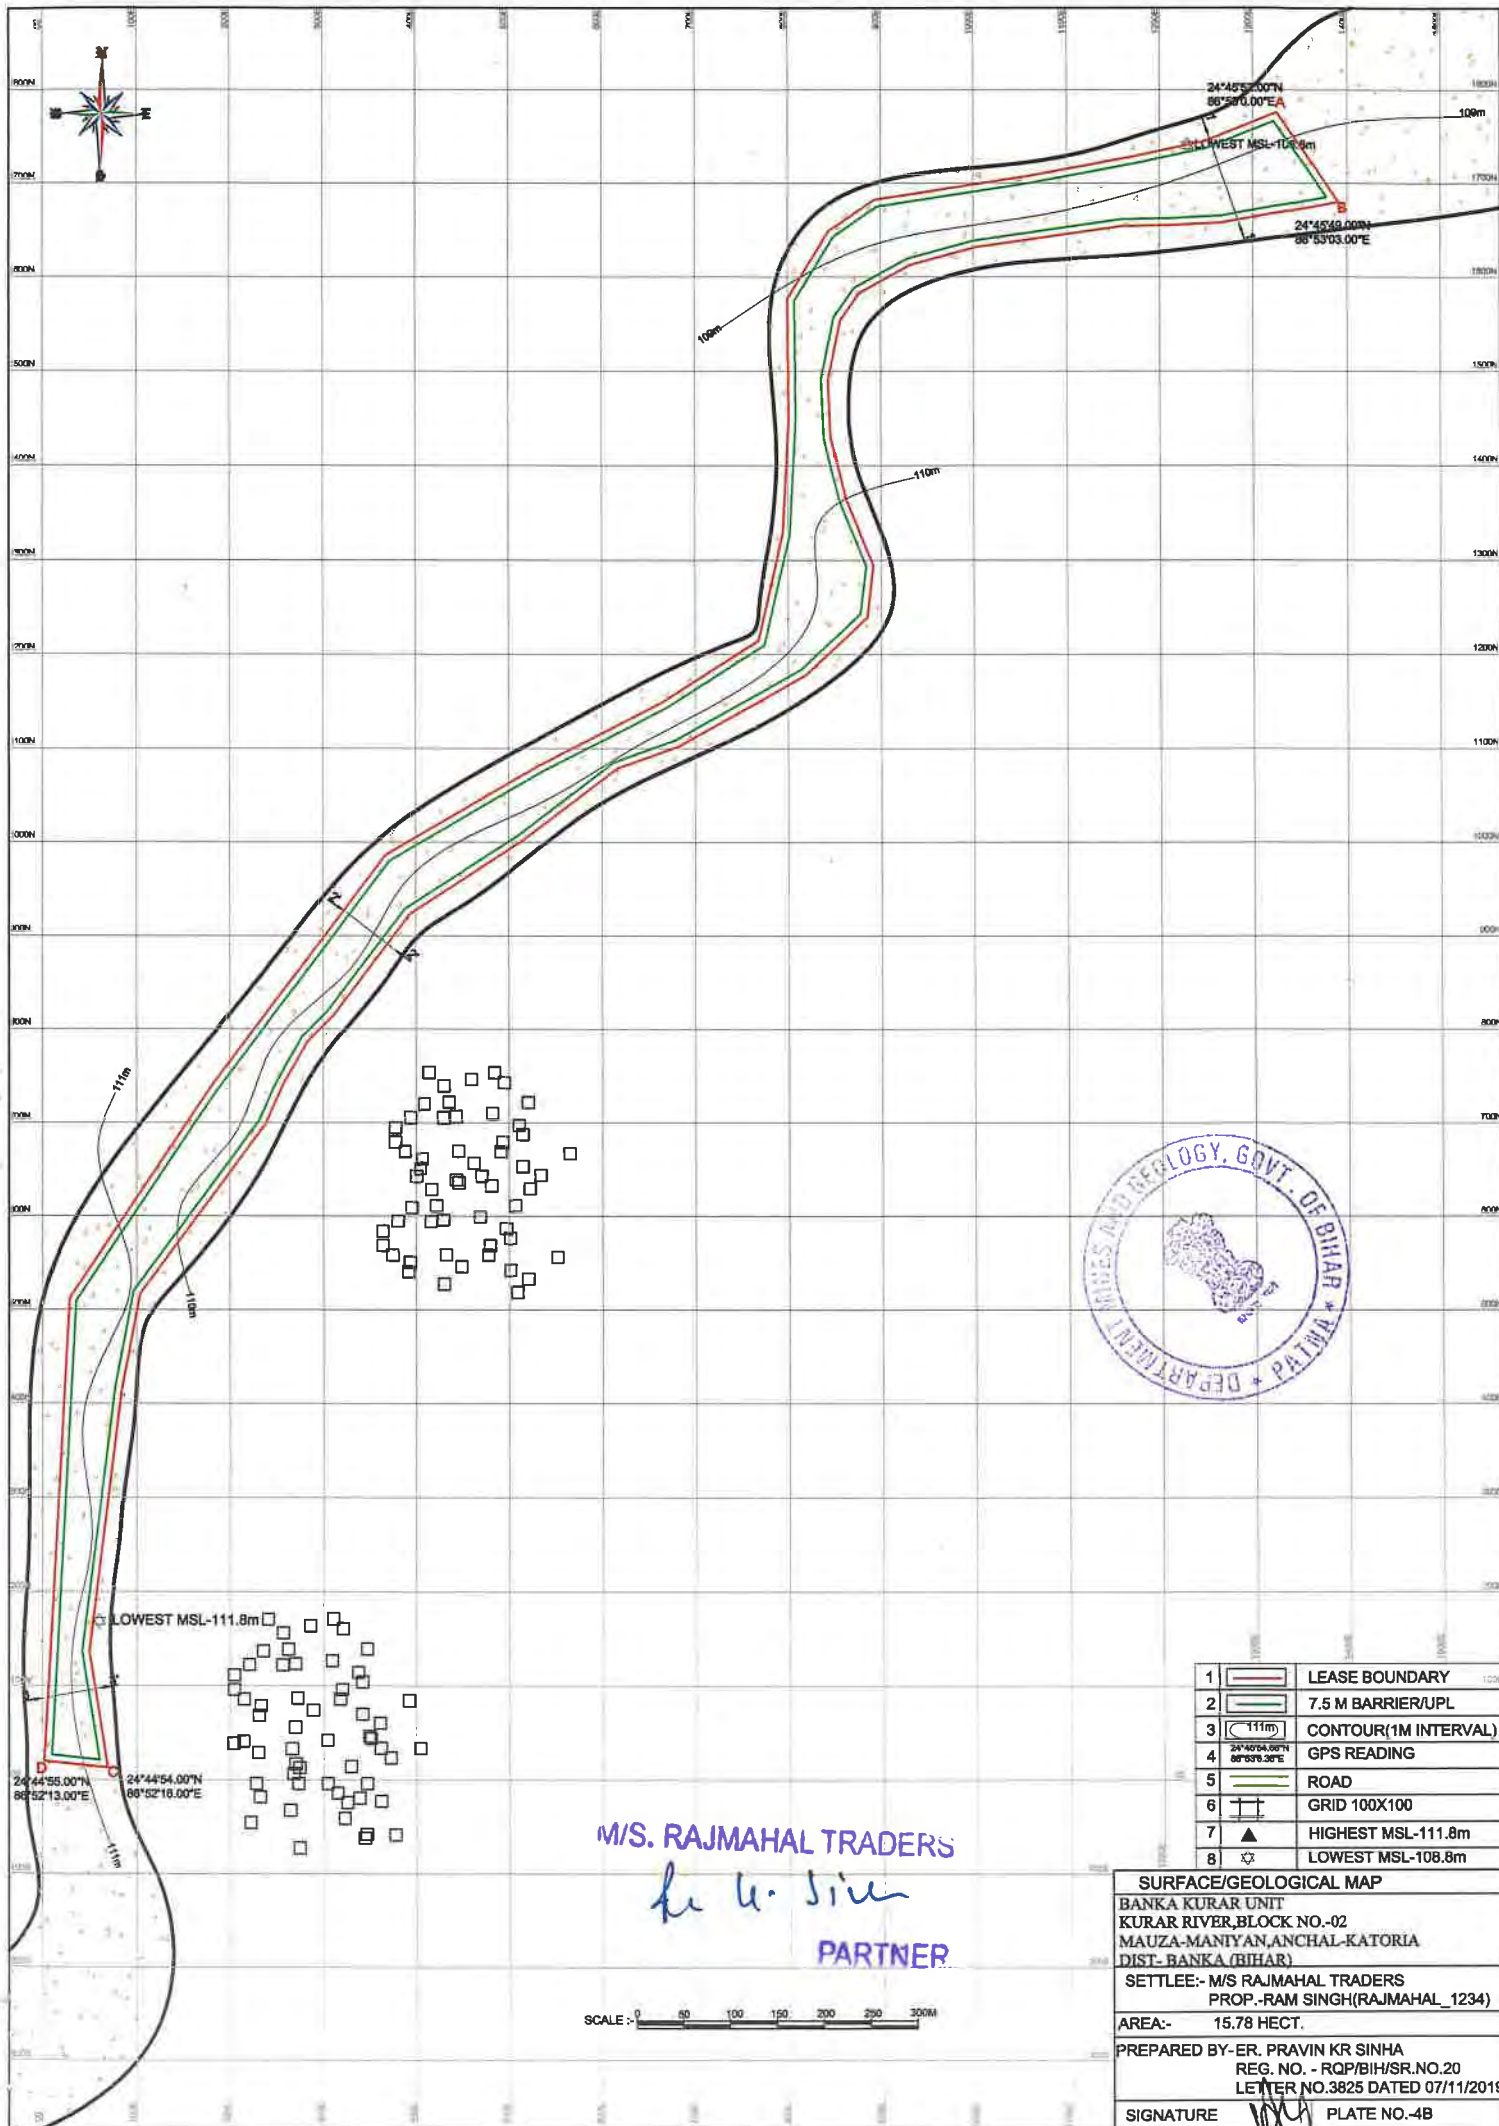



1		LEASE BOUNDARY
2		7.5 M BARRIER/UPL
3		CONTOUR(1M INTERVAL)
4		GPS READING
5		ROAD
6		GRID 100X100
7		HIGHEST MSL-111.8m
8		LOWEST MSL-108.8m

SURFACE/GEOLOGICAL MAP

BANKA KURAR UNIT
 KURAR RIVER, BLOCK NO.-02
 MAUZA-MANTIYAN, ANCHAL-KATORIA
 DIST- BANKA (BIHAR)
 SETTLEE:- M/S RAJMAHAL TRADERS
 PROP.-RAM SINGH(RAJMAHAL_1234)
 AREA:- 15.78 HECT.
 PREPARED BY:- ER. PRAVIN KR SINHA
 REG. NO. - RQP/BIH/SR.NO.20
 LETTER NO.3825 DATED 07/11/2019
 SIGNATURE PLATE NO.-4B

M/S. RAJMAHAL TRADERS
for u. sin
 PARTNER

SCALE :- 0 50 100 150 200 250 300M

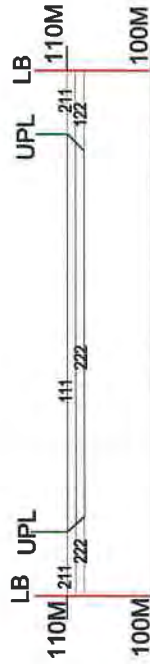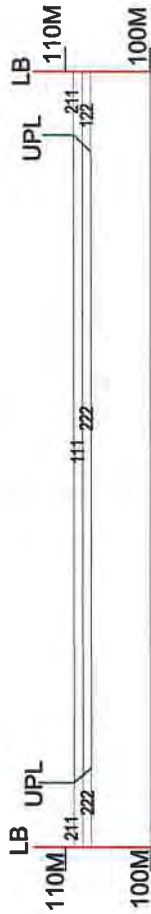

M/S. RAJMAHAL TRADERS
for U. Singh
PARTNER

1	LEASE BOUNDARY(LB)
2	7.5 M BARRIER/UPL
3	ROAD
4	PROVED RESERVE(111)
5	PROBABLE RESERVE(122)
6	FEASIBILITY RESOURCE (211)
7	PRE FEASIBILITY RESOURCE (222)



GEOLOGICAL/PIT SECTION


BANKA KURAR UNIT
KURAR RIVER,BLOCK NO.-02
MAUZA-MANTYAN,ANCHAL-KATORJA
DIST- BANKA (BIHAR)

SETTLE:- M/S RAJMAHAL TRADERS
PROP.-RAM SINGH(RAJMAHAL_ 1234)

AREA:- 15.78 HECT.

PREPARED BY :- ER. PRAVIN KR SINHA
REG. NO. - RQP/BIH/SR.NO.20
LETTER NO.3825 DATED 07/11/2019

SIGNATURE *P Singh* PLATE NO.-5B

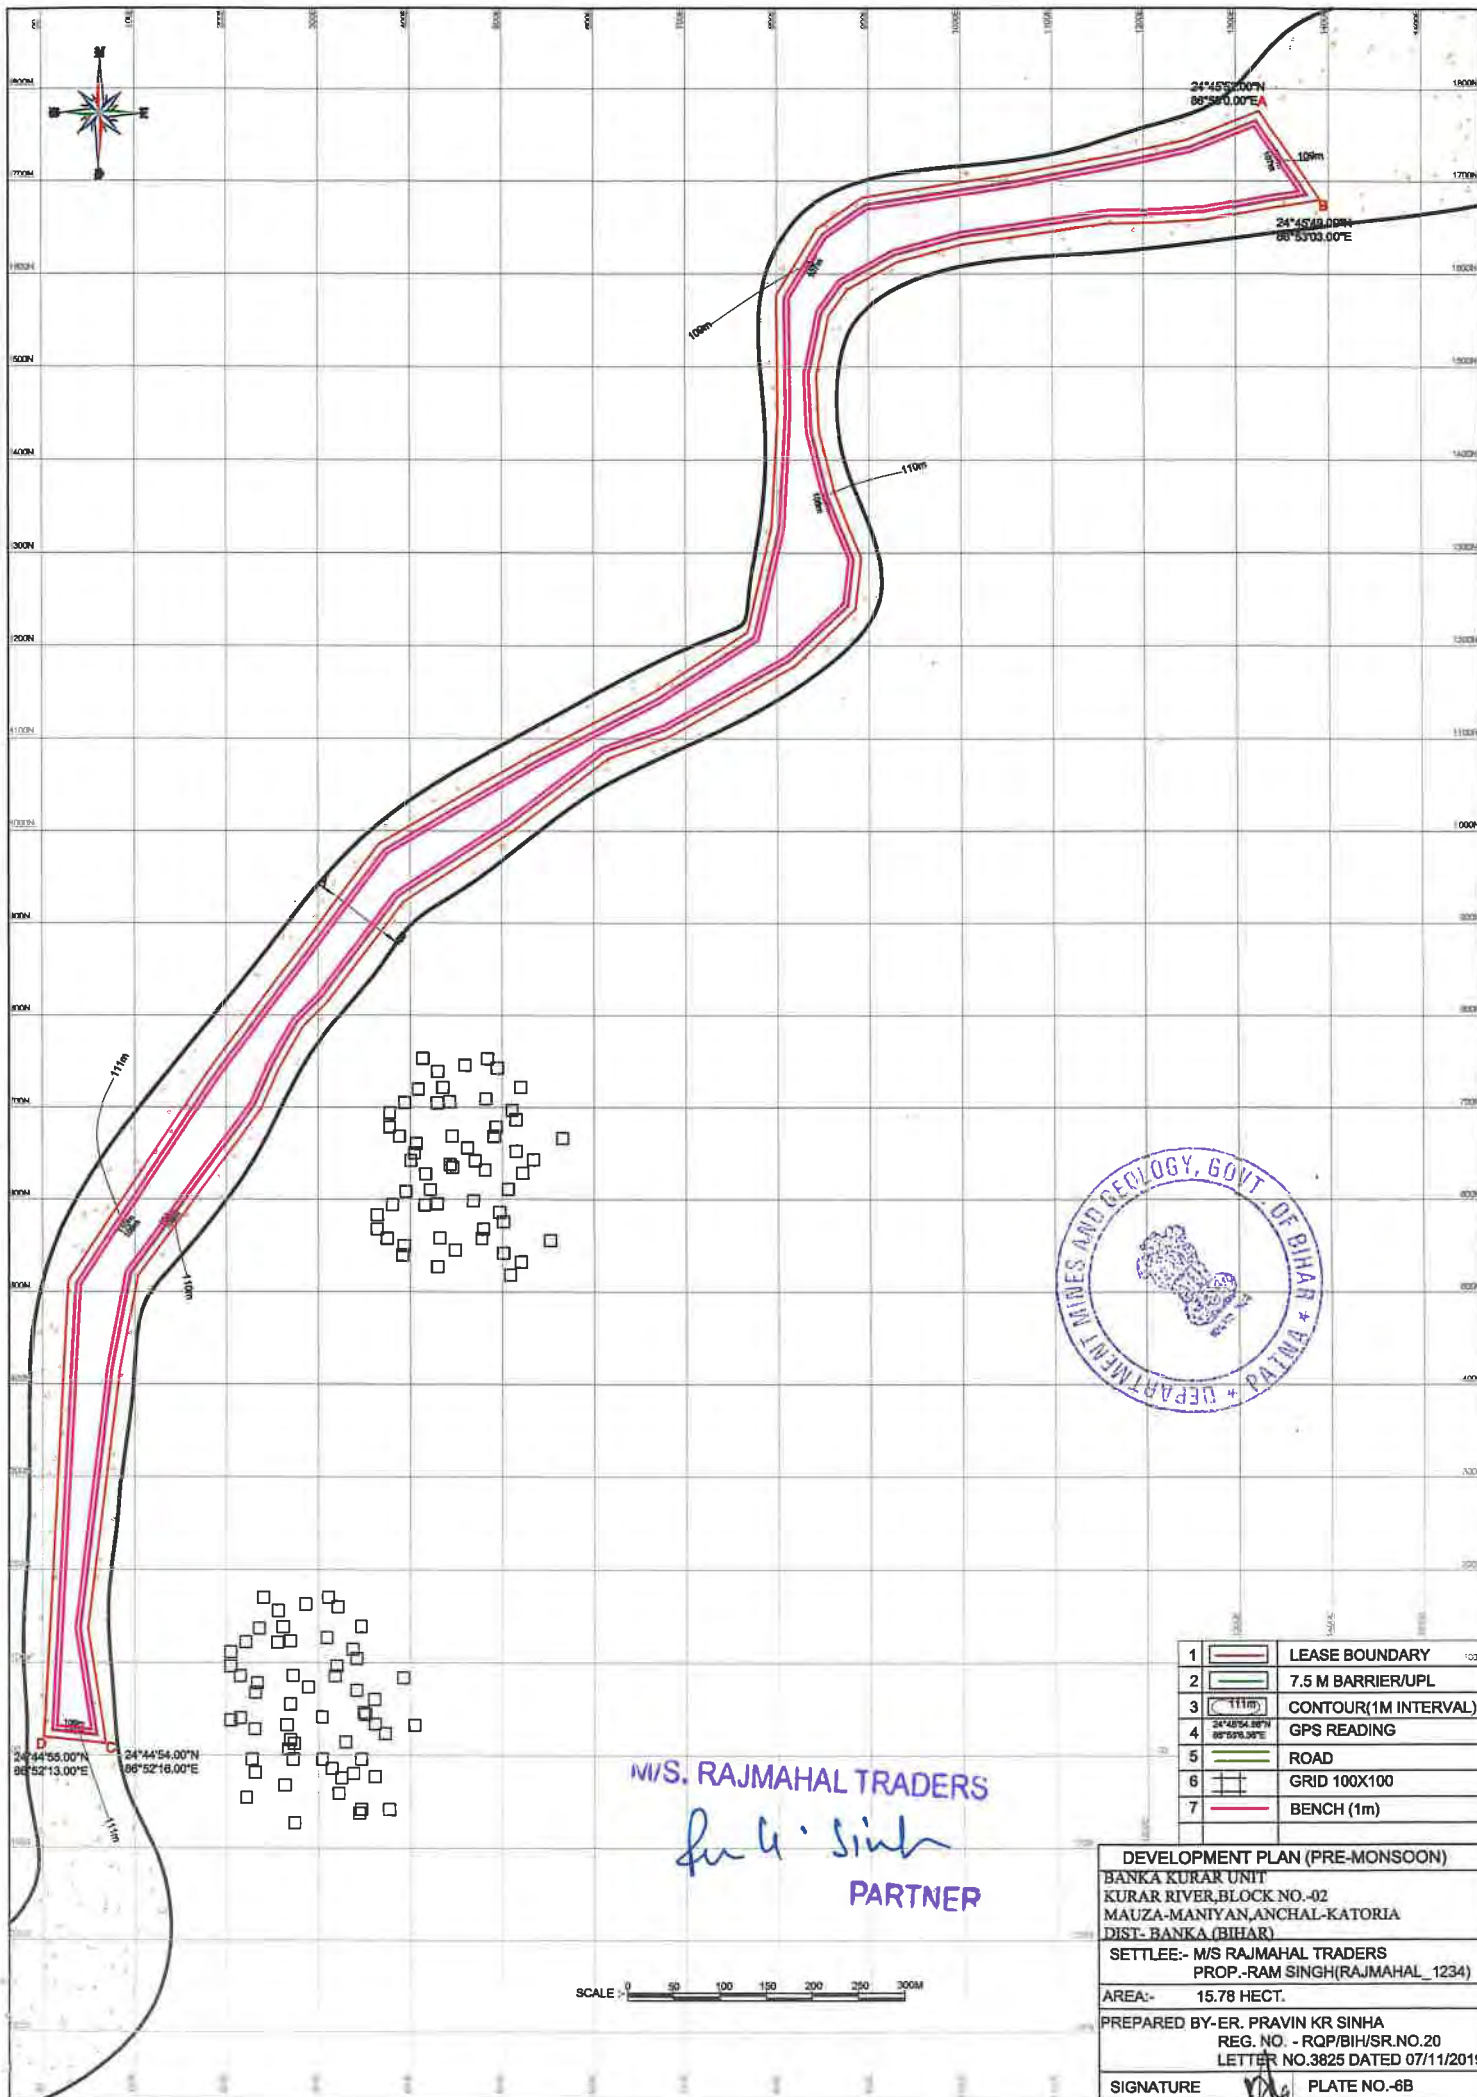

M/S. RAJMAHAL TRADERS


for 4. Singh

PARTNER



1		LEASE BOUNDARY
2		7.5 M BARRIER/UPL
3		CONTOUR(1M INTERVAL)
4		GPS READING
5		ROAD
6		GRID 100X100
7		BENCH (1m)


DEVELOPMENT PLAN (PRE-MONSOON)	
BANKA KURAR UNIT	
KURAR RIVER,BLOCK NO.-02	
MAUZA-MANTYAN,ANCHAL-KATORIA	
DIST- BANKA (BIHAR)	
SETTLEE:- M/S RAJMAHAL TRADERS	
PROP.-RAM SINGH(RAJMAHAL_1234)	
AREA:-	15.78 HECT.
PREPARED BY-ER. PRAVIN KR SINHA	
REG. NO. - RQP/BIH/SR.NO.20	
LETTER NO.3825 DATED 07/11/2019	
SIGNATURE	PLATE NO.-6B

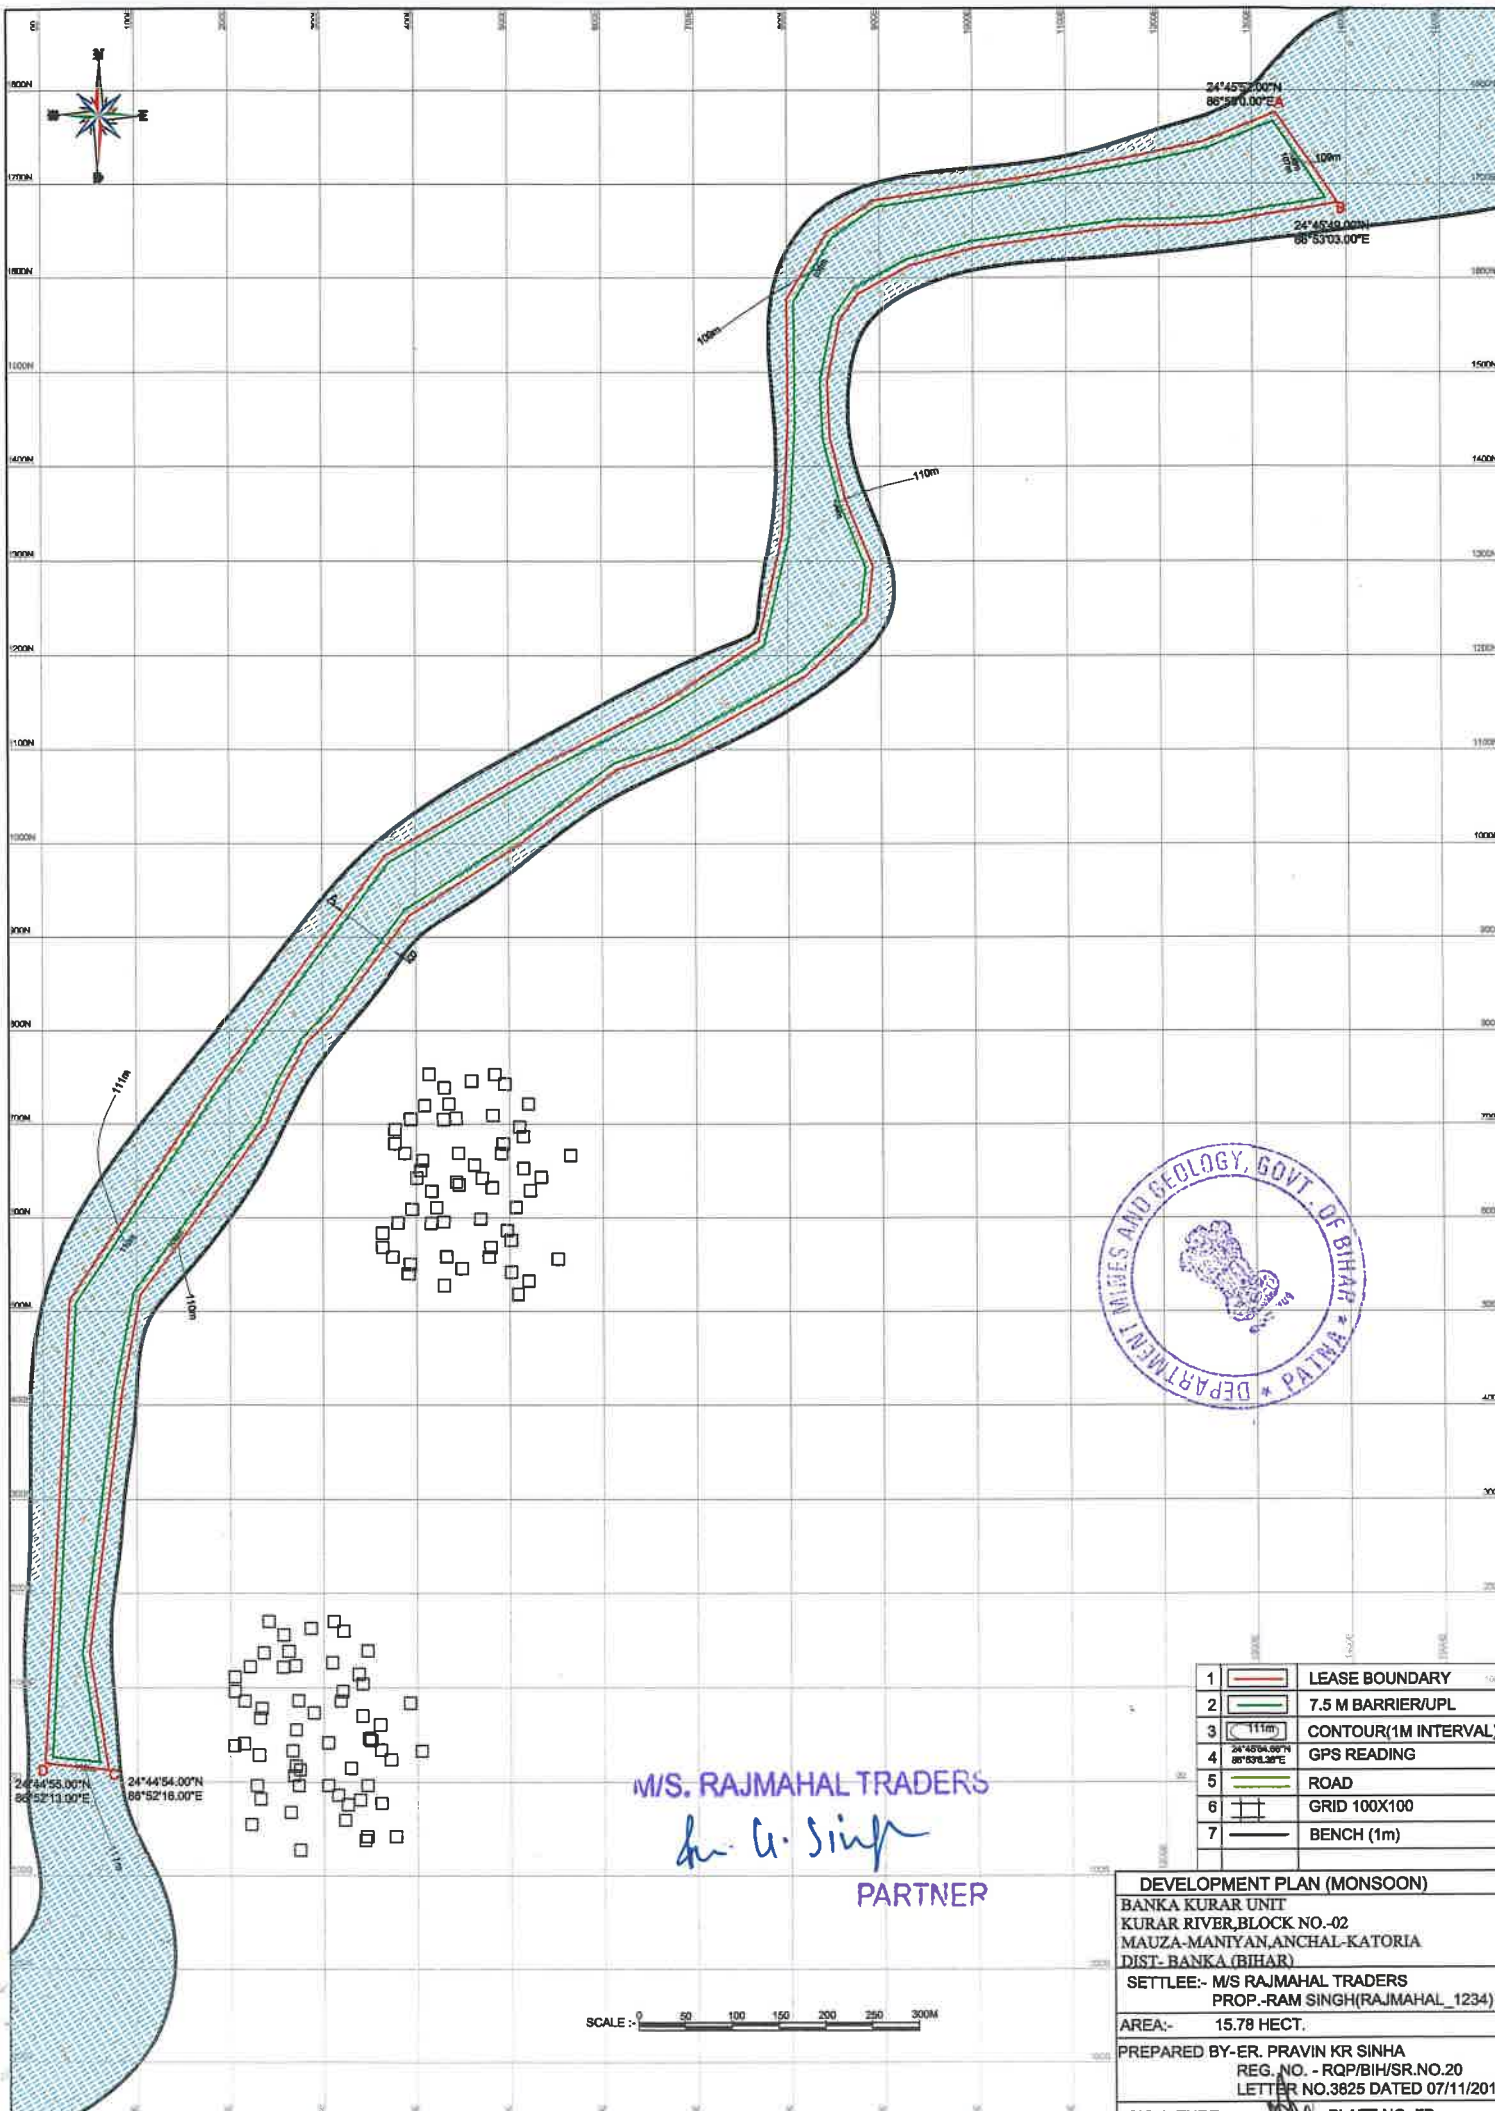

M/S. RAJMAHAL TRADERS

dr. G. Singh


PARTNER

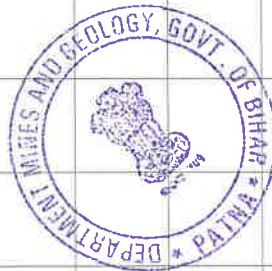

1		LEASE BOUNDARY
2		7.5 M BARRIER/UPL
3		CONTOUR(1M INTERVAL)
4		GPS READING
5		ROAD
6		GRID 100X100
7		BENCH (1m)

DEVELOPMENT PLAN (MONSOON)	
BANKA KURAR UNIT	
KURAR RIVER,BLOCK NO.-02	
MAUZA-MANIYAN,ANCHAL-KATORIA	
DIST- BANKA (BIHAR)	
SETTLEE:- M/S RAJMAHAL TRADERS	
PROP.-RAM SINGH(RAJMAHAL_1234)	
AREA:- 15.78 HECT.	
PREPARED BY-ER. PRAVIN KR SINHA	
REG. NO. - RQP/BIH/SR.NO.20	
LETTER NO.3825 DATED 07/11/2019	
SIGNATURE	PLATE NO.-7B



SCALE :- 0 50 100 150 200 250 300M

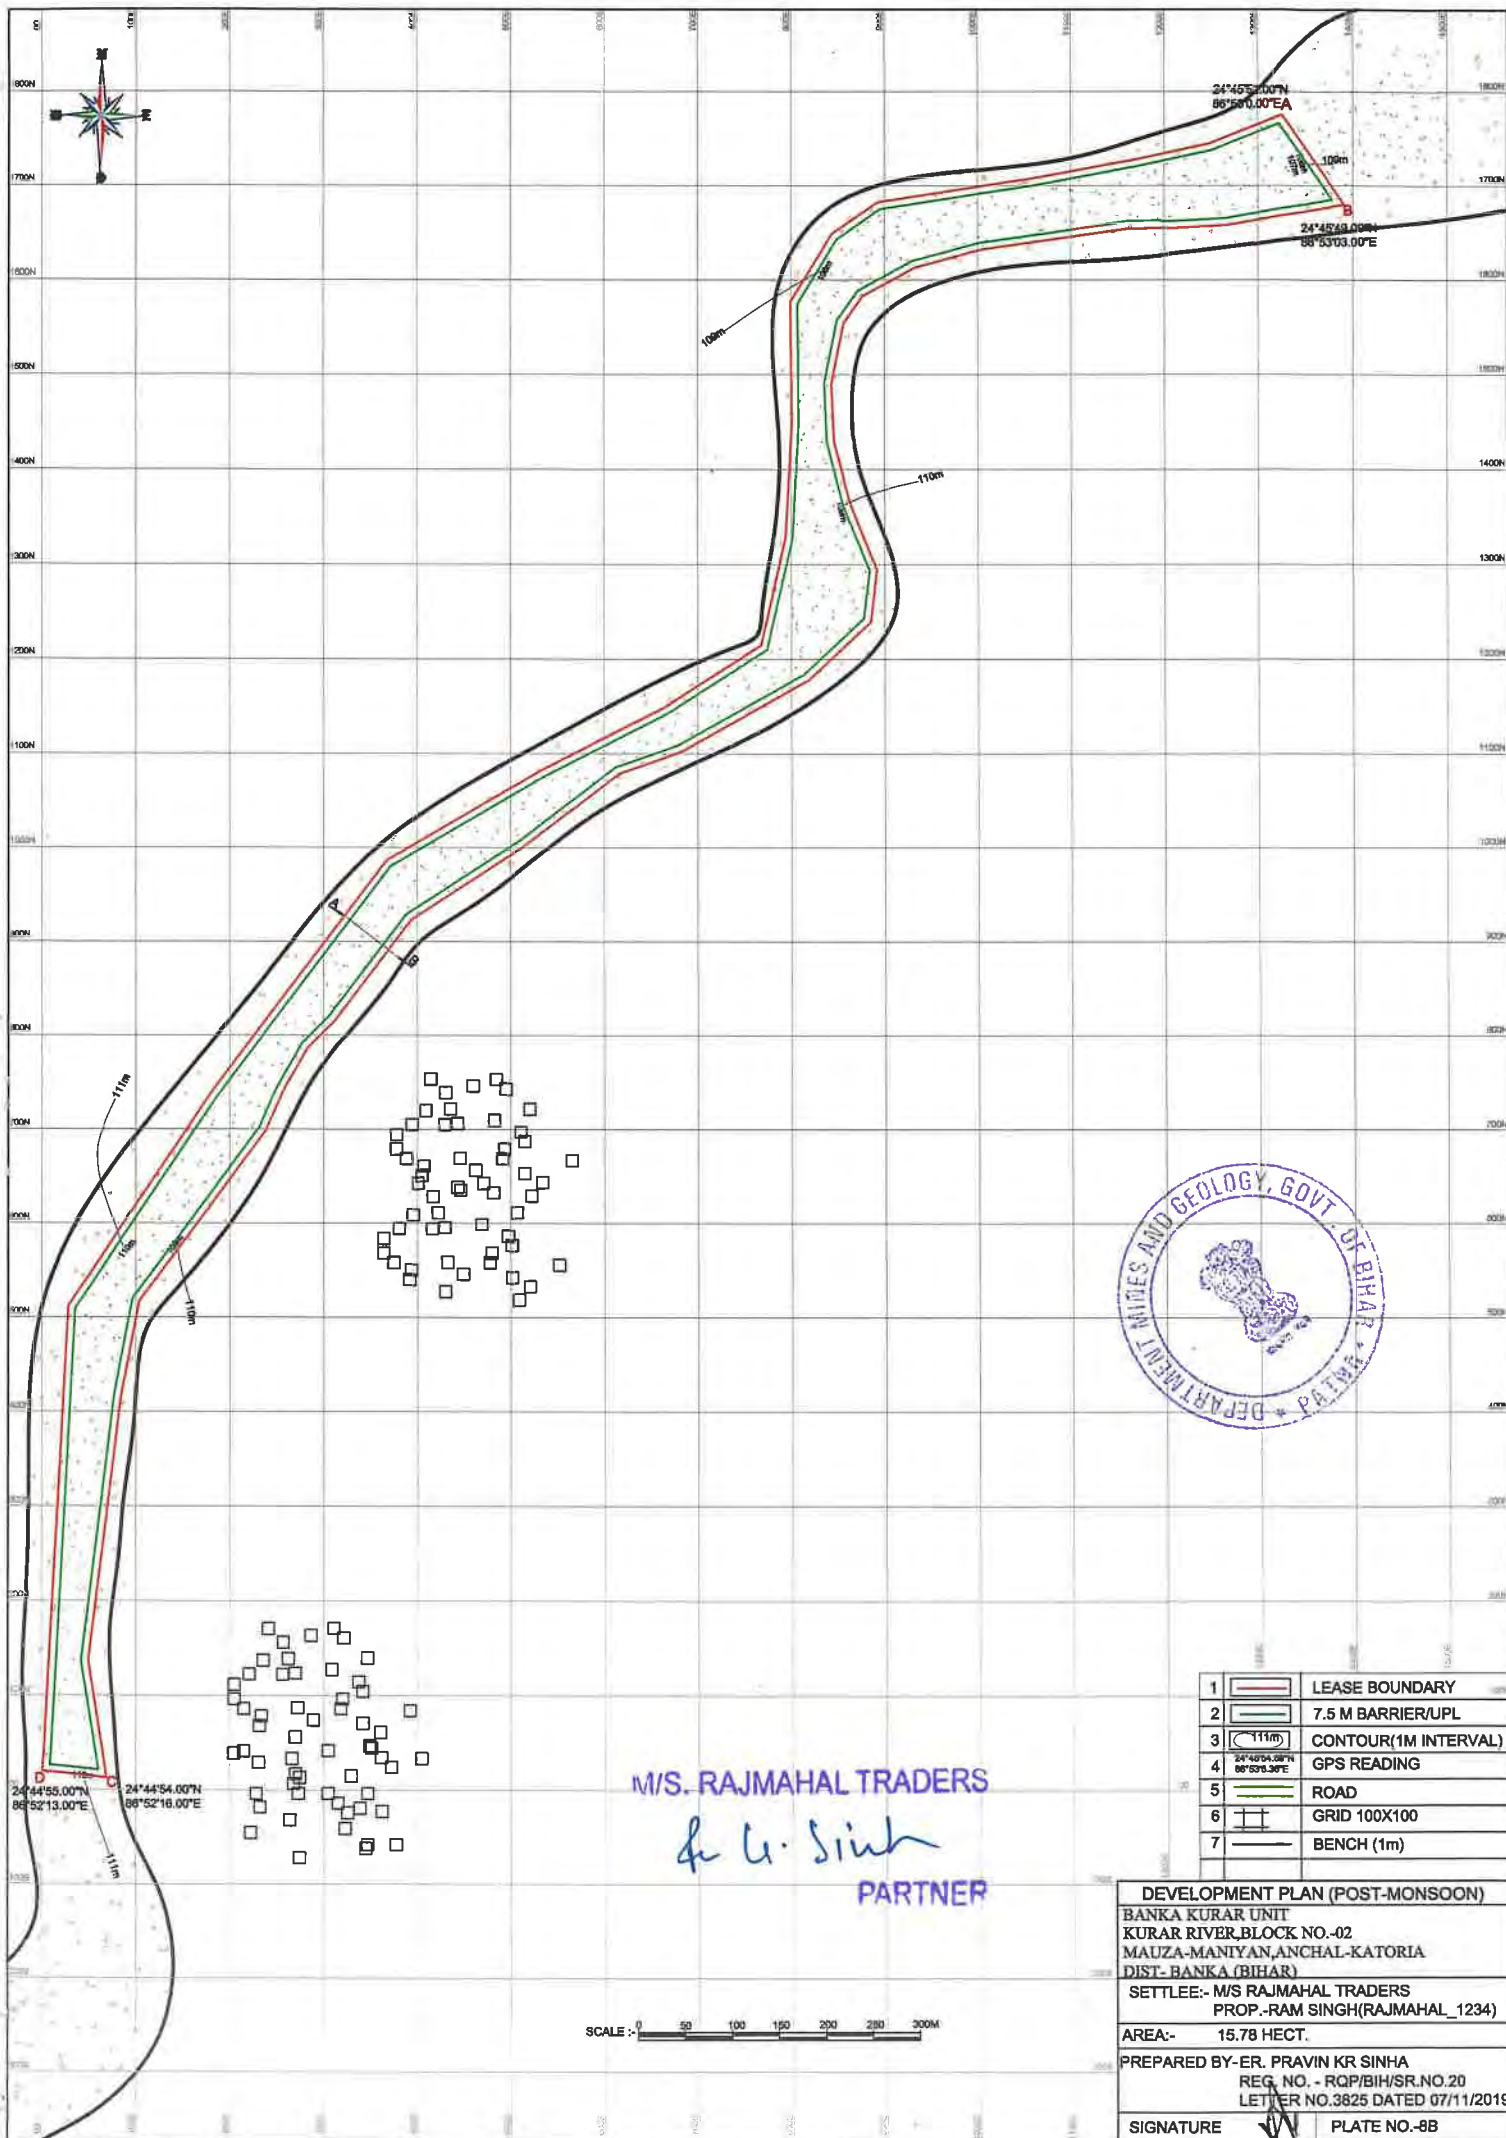

M/S. RAJMAHAL TRADERS

for U. Singh

PARTNER

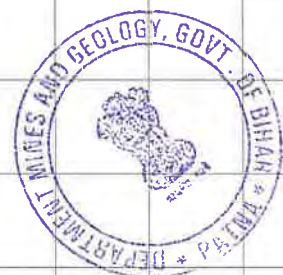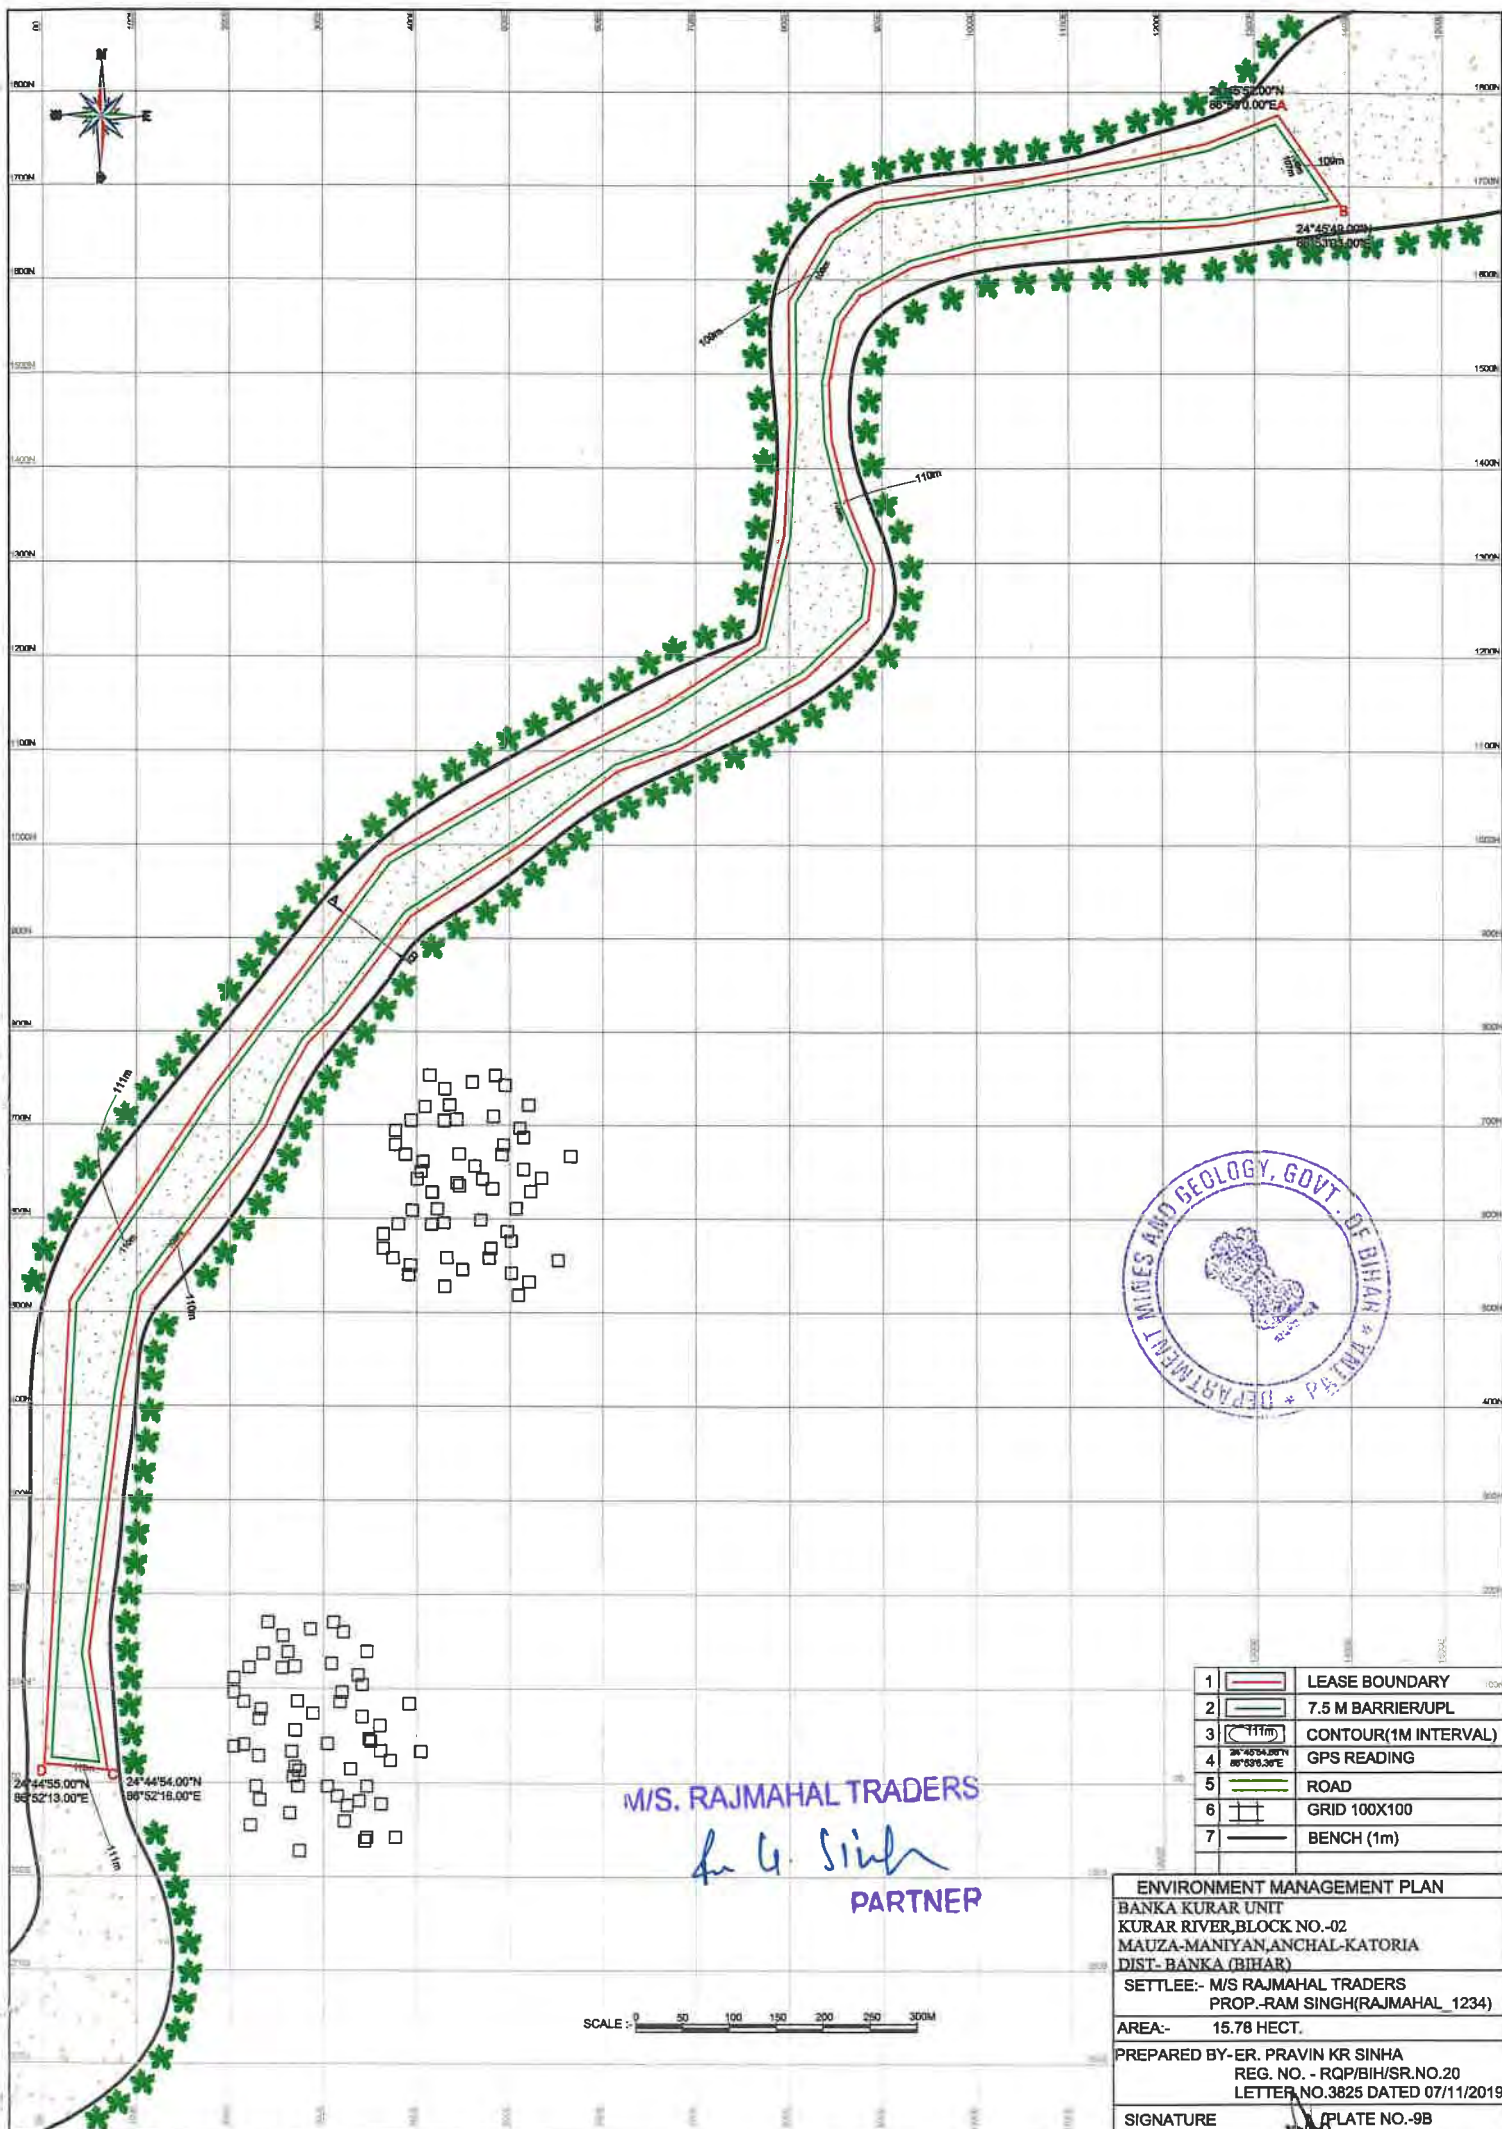


1		LEASE BOUNDARY
2		7.5 M BARRIER/UPL
3		CONTOUR(1M INTERVAL)
4		GPS READING
5		ROAD
6		GRID 100X100
7		BENCH (1m)


ENVIRONMENT MANAGEMENT PLAN	
BANKA KURAR UNIT	
KURAR RIVER,BLOCK NO.-02	
MAUZA-MANIYAN,ANCHAL-KATORIA	
DIST- BANKA (BIHAR)	
SETTLEE:- M/S RAJMAHAL TRADERS	
PROP.-RAM SINGH(RAJMAHAL_1234)	
AREA:-	15.78 HECT.
PREPARED BY-ER. PRAVIN KR SINHA	
REG. NO. - RQP/BIH/SR.NO.20	
LETTER NO.3825 DATED 07/11/2019	
SIGNATURE	PLATE NO.-9B

M/S. RAJMAHAL TRADERS
for G. Singh
PARTNER

SCALE : 0 50 100 150 200 250 300M

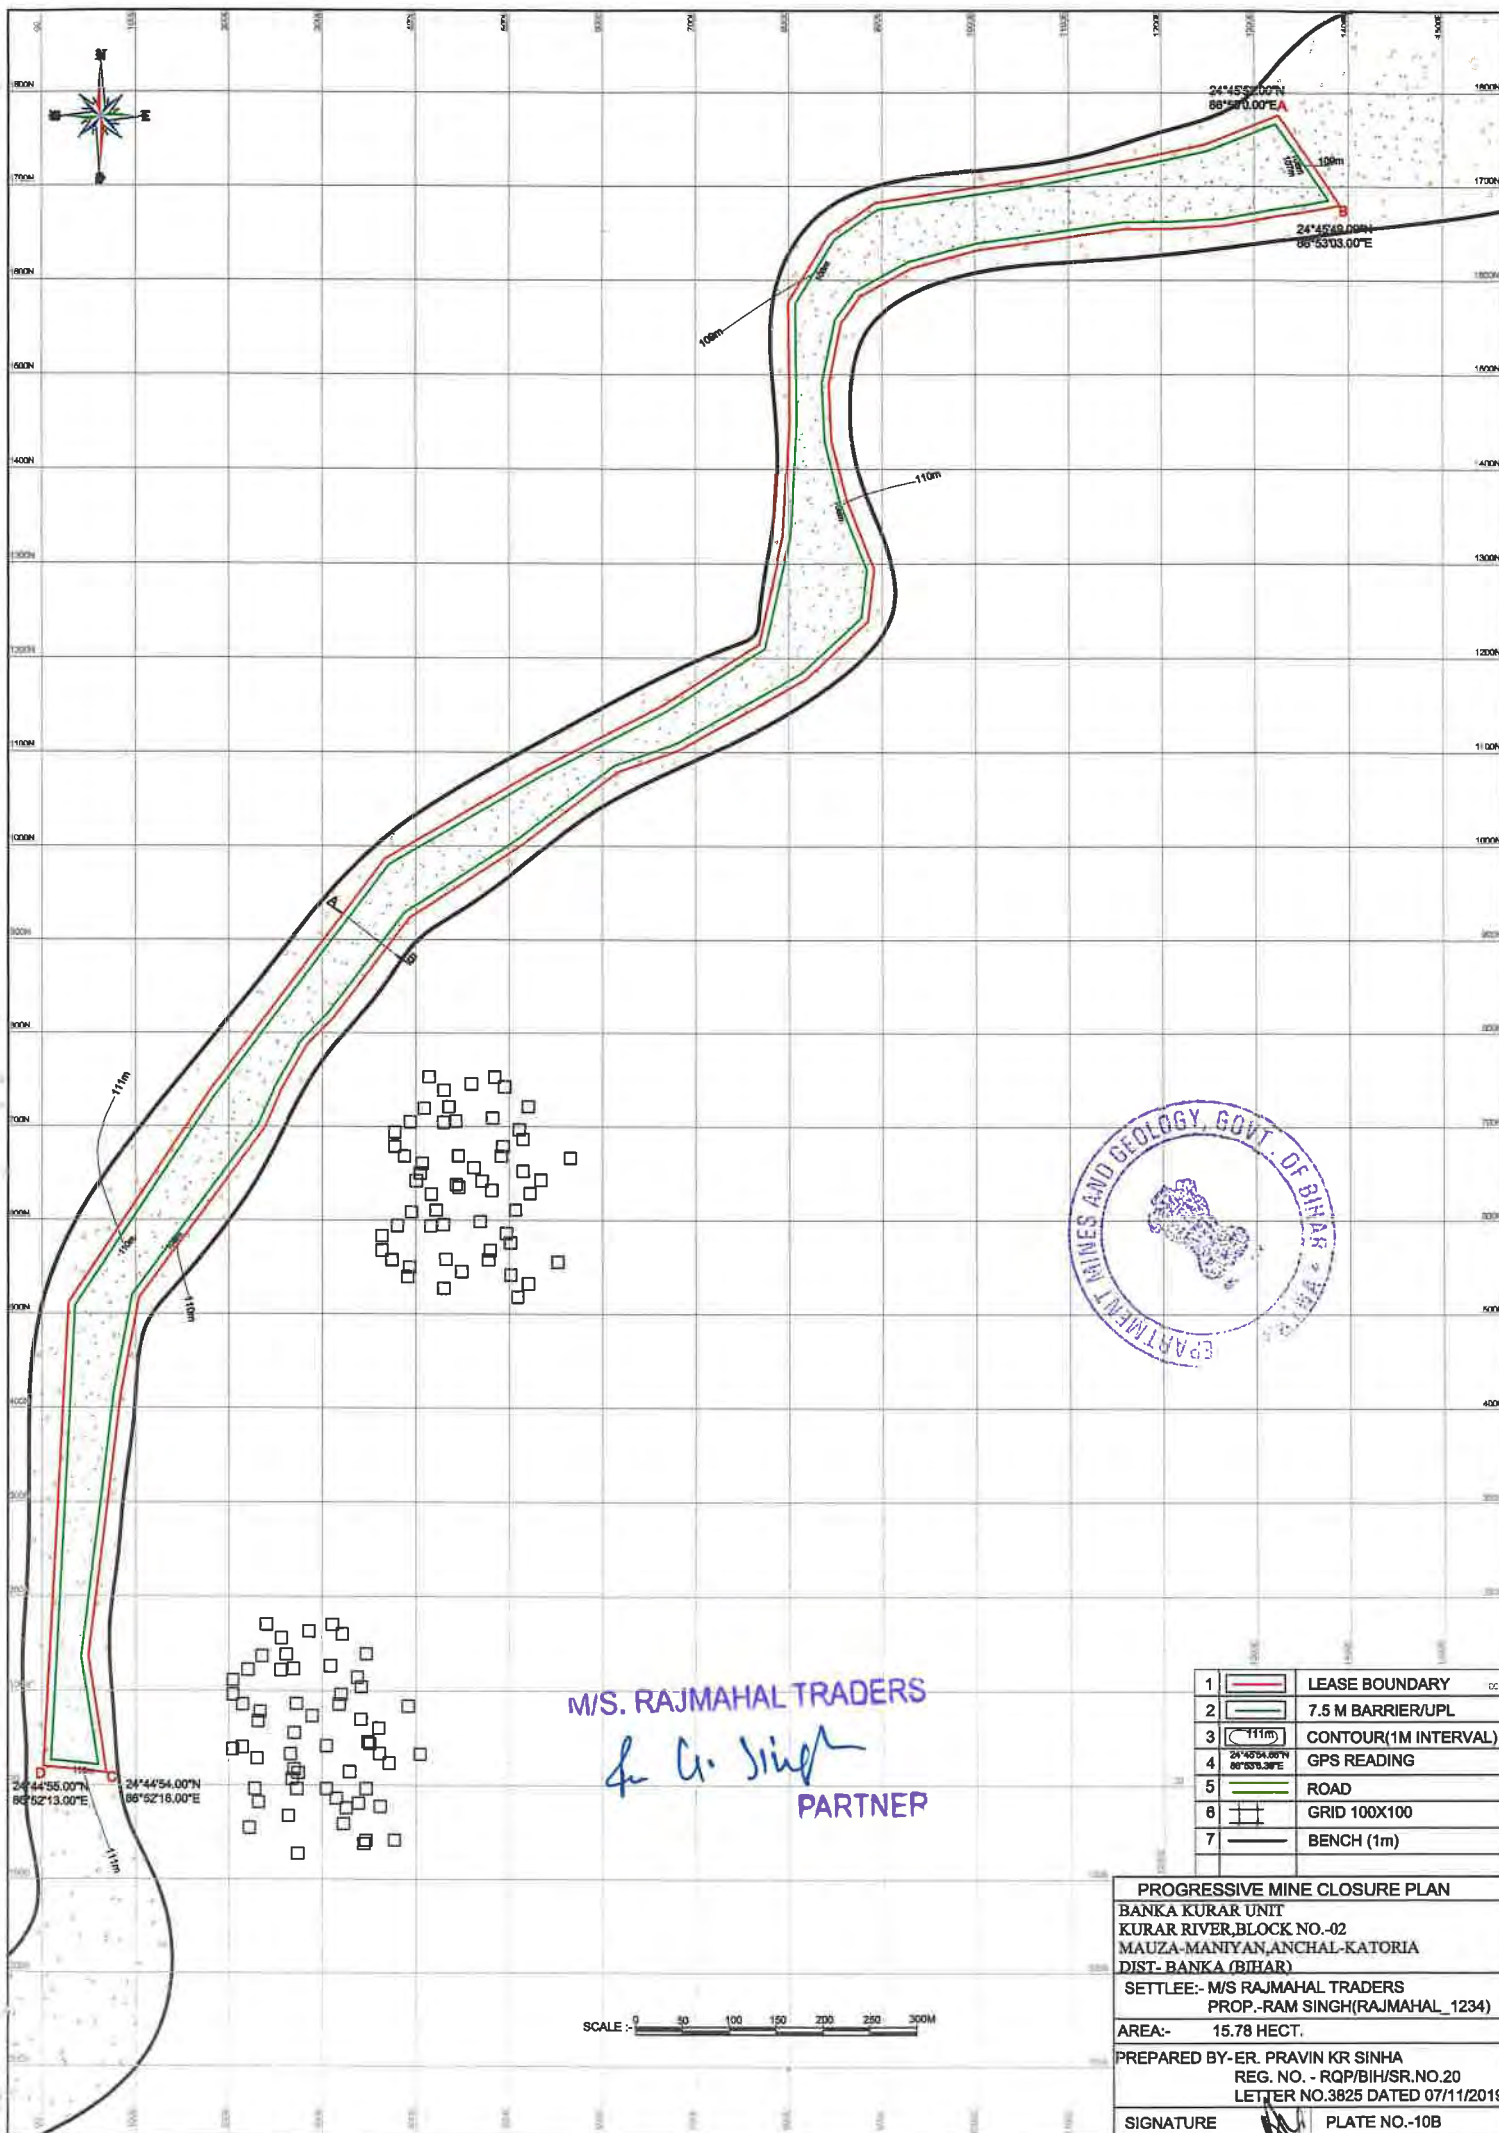


M/S. RAJMAHAL TRADERS
for G. Singh
 PARTNER

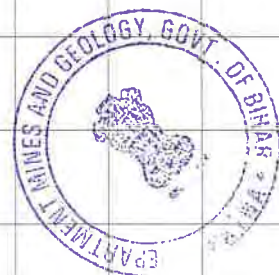

1		LEASE BOUNDARY
2		7.5 M BARRIER/UPL
3		CONTOUR(1M INTERVAL)
4		GPS READING
5		ROAD
6		GRID 100X100
7		BENCH (1m)

PROGRESSIVE MINE CLOSURE PLAN	
BANKA KURAR UNIT	
KURAR RIVER,BLOCK NO.-02	
MAUZA-MANIYAN,ANCHAL-KATORIA	
DIST- BANKA (BIHAR)	
SETTLEE:- M/S RAJMAHAL TRADERS	
PROP.-RAM SINGH(RAJMAHAL_1234)	
AREA:- 15.78 HECT.	
PREPARED BY:-ER. PRAVIN KR SINHA	
REG. NO. - RQP/BIH/SR.NO.20	
LETTER NO.3825 DATED 07/11/2019	
SIGNATURE	PLATE NO.-10B

SCALE : 0 50 100 150 200 250 300M

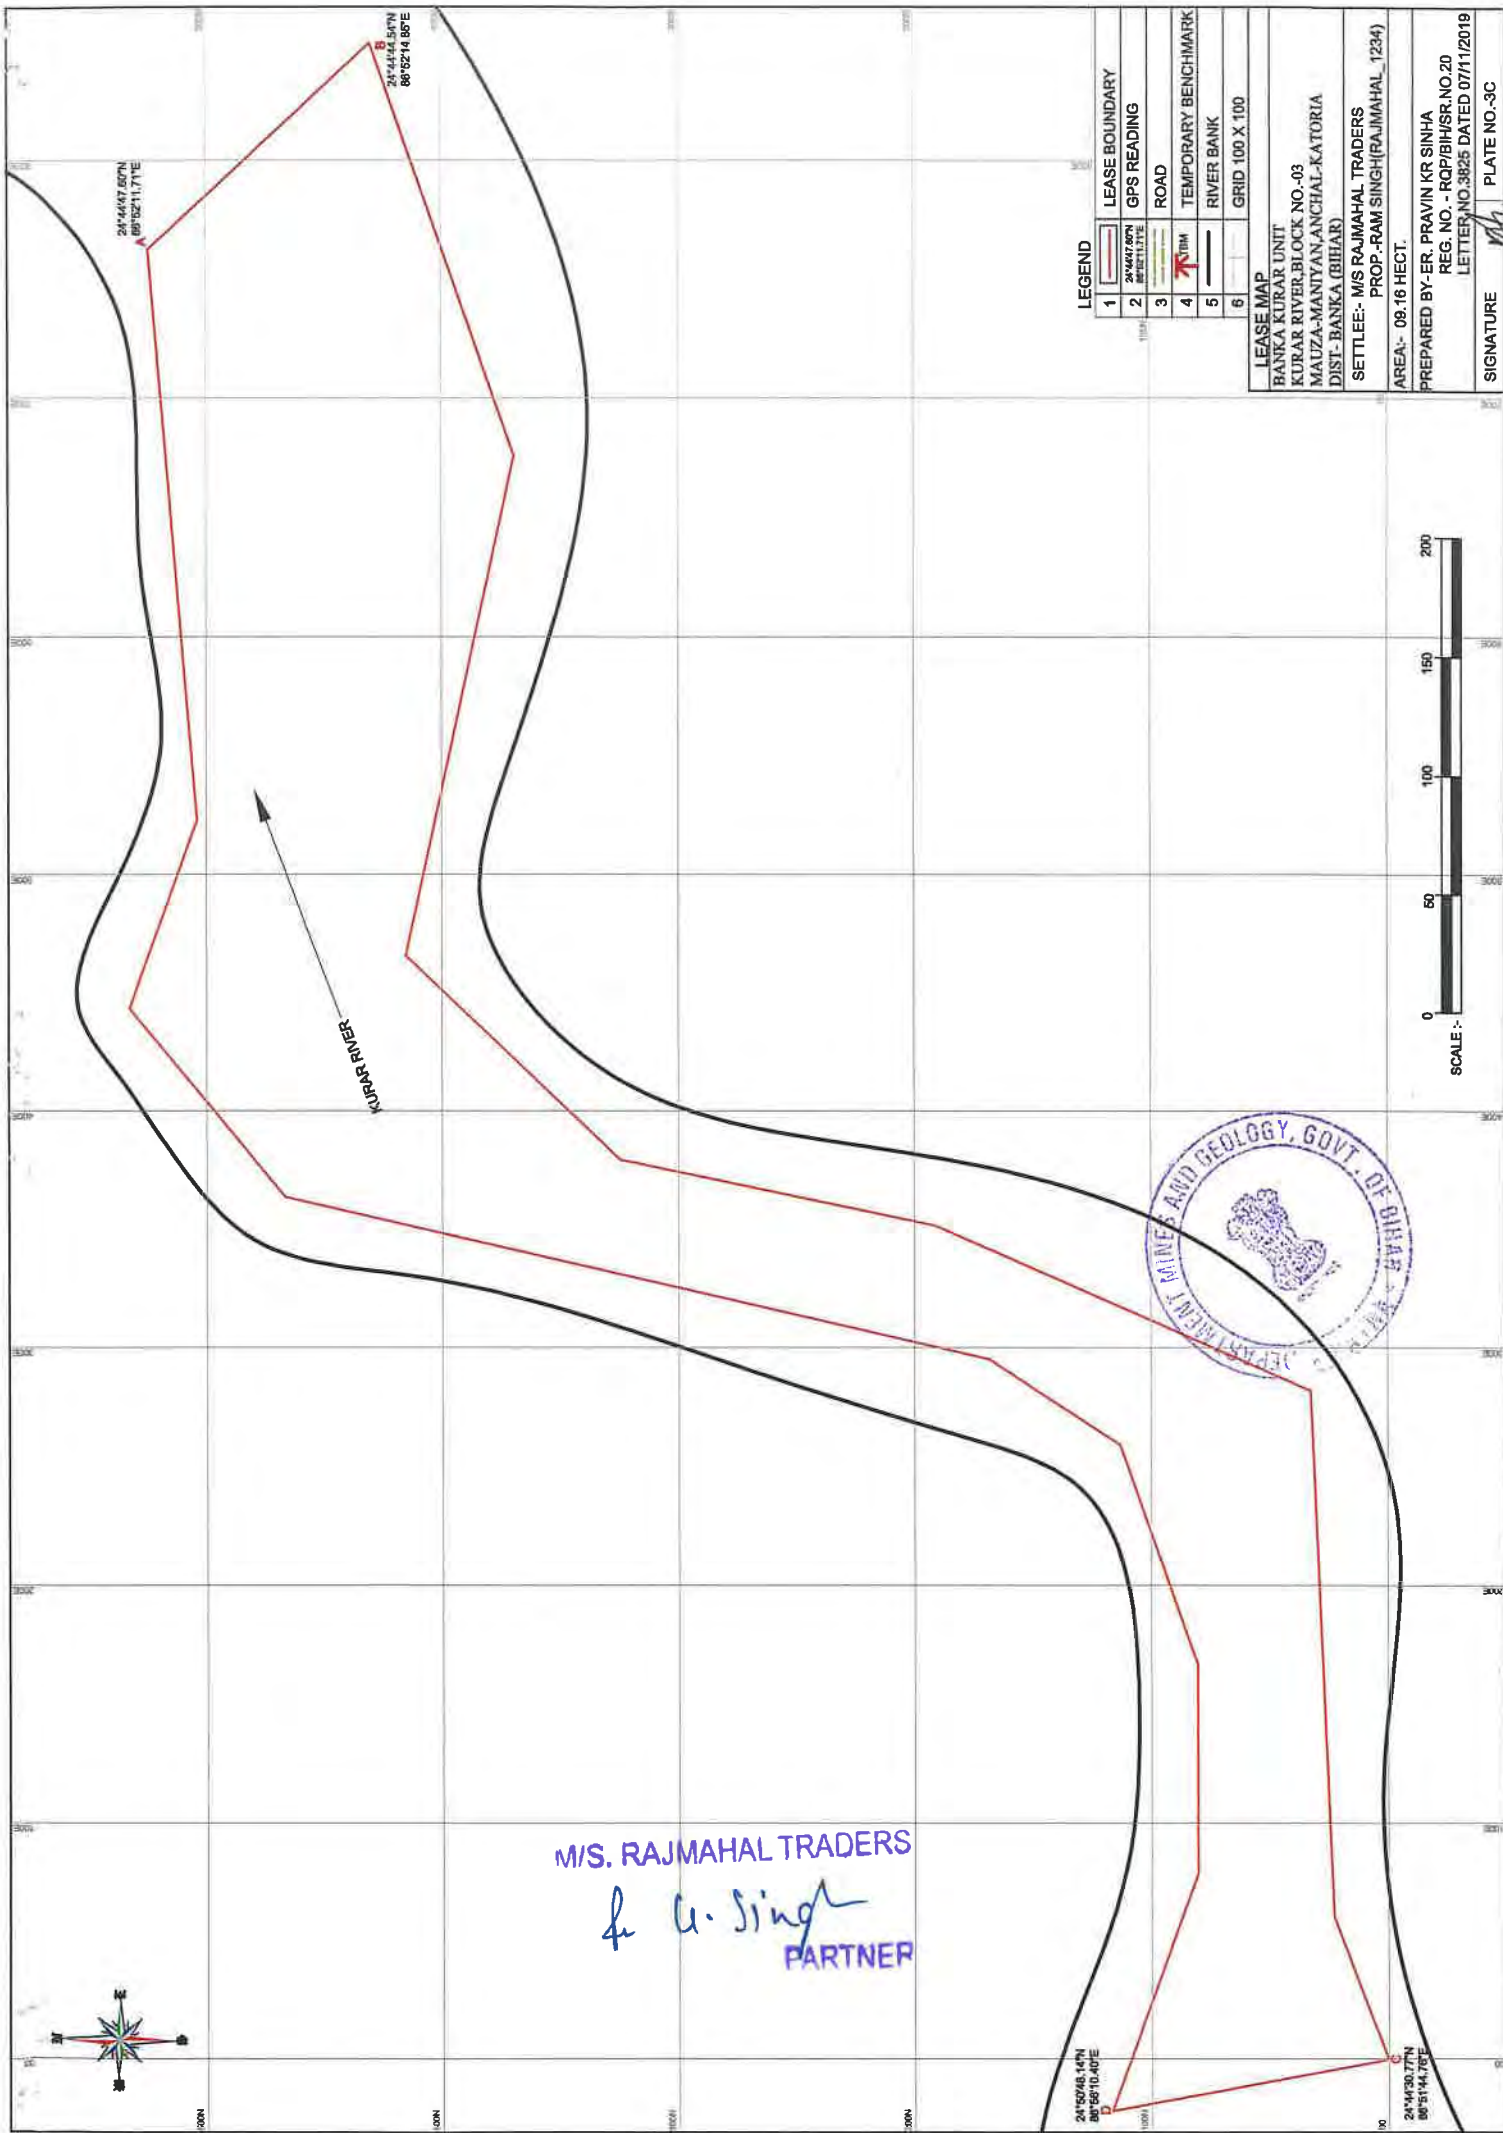

LEGEND

1	LEASE BOUNDARY
2	GPS READING
3	ROAD
4	TEMPORARY BENCHMARK
5	RIVER BANK
6	GRID 100 X 100


LEASE MAP

BANKA KURAR UNIT
KURAR RIVER BLOCK NO.-03
MAUZA-MANTYAN ANCHAL-KATORIA
DIST- BANKA (BIHAR)
SETTLEE:- M/S RAJMAHAL TRADERS
PROP.-RAM SINGH(RAJMAHAL_1234)
AREA:- 09.16 HECT.

PREPARED BY:- ER. PRAVIN KR SINHA
REG. NO. - ROP/BIH/SR.NO.20
LETTER NO.3825 DATED 07/11/2019

SIGNATURE

PLATE NO.-3C

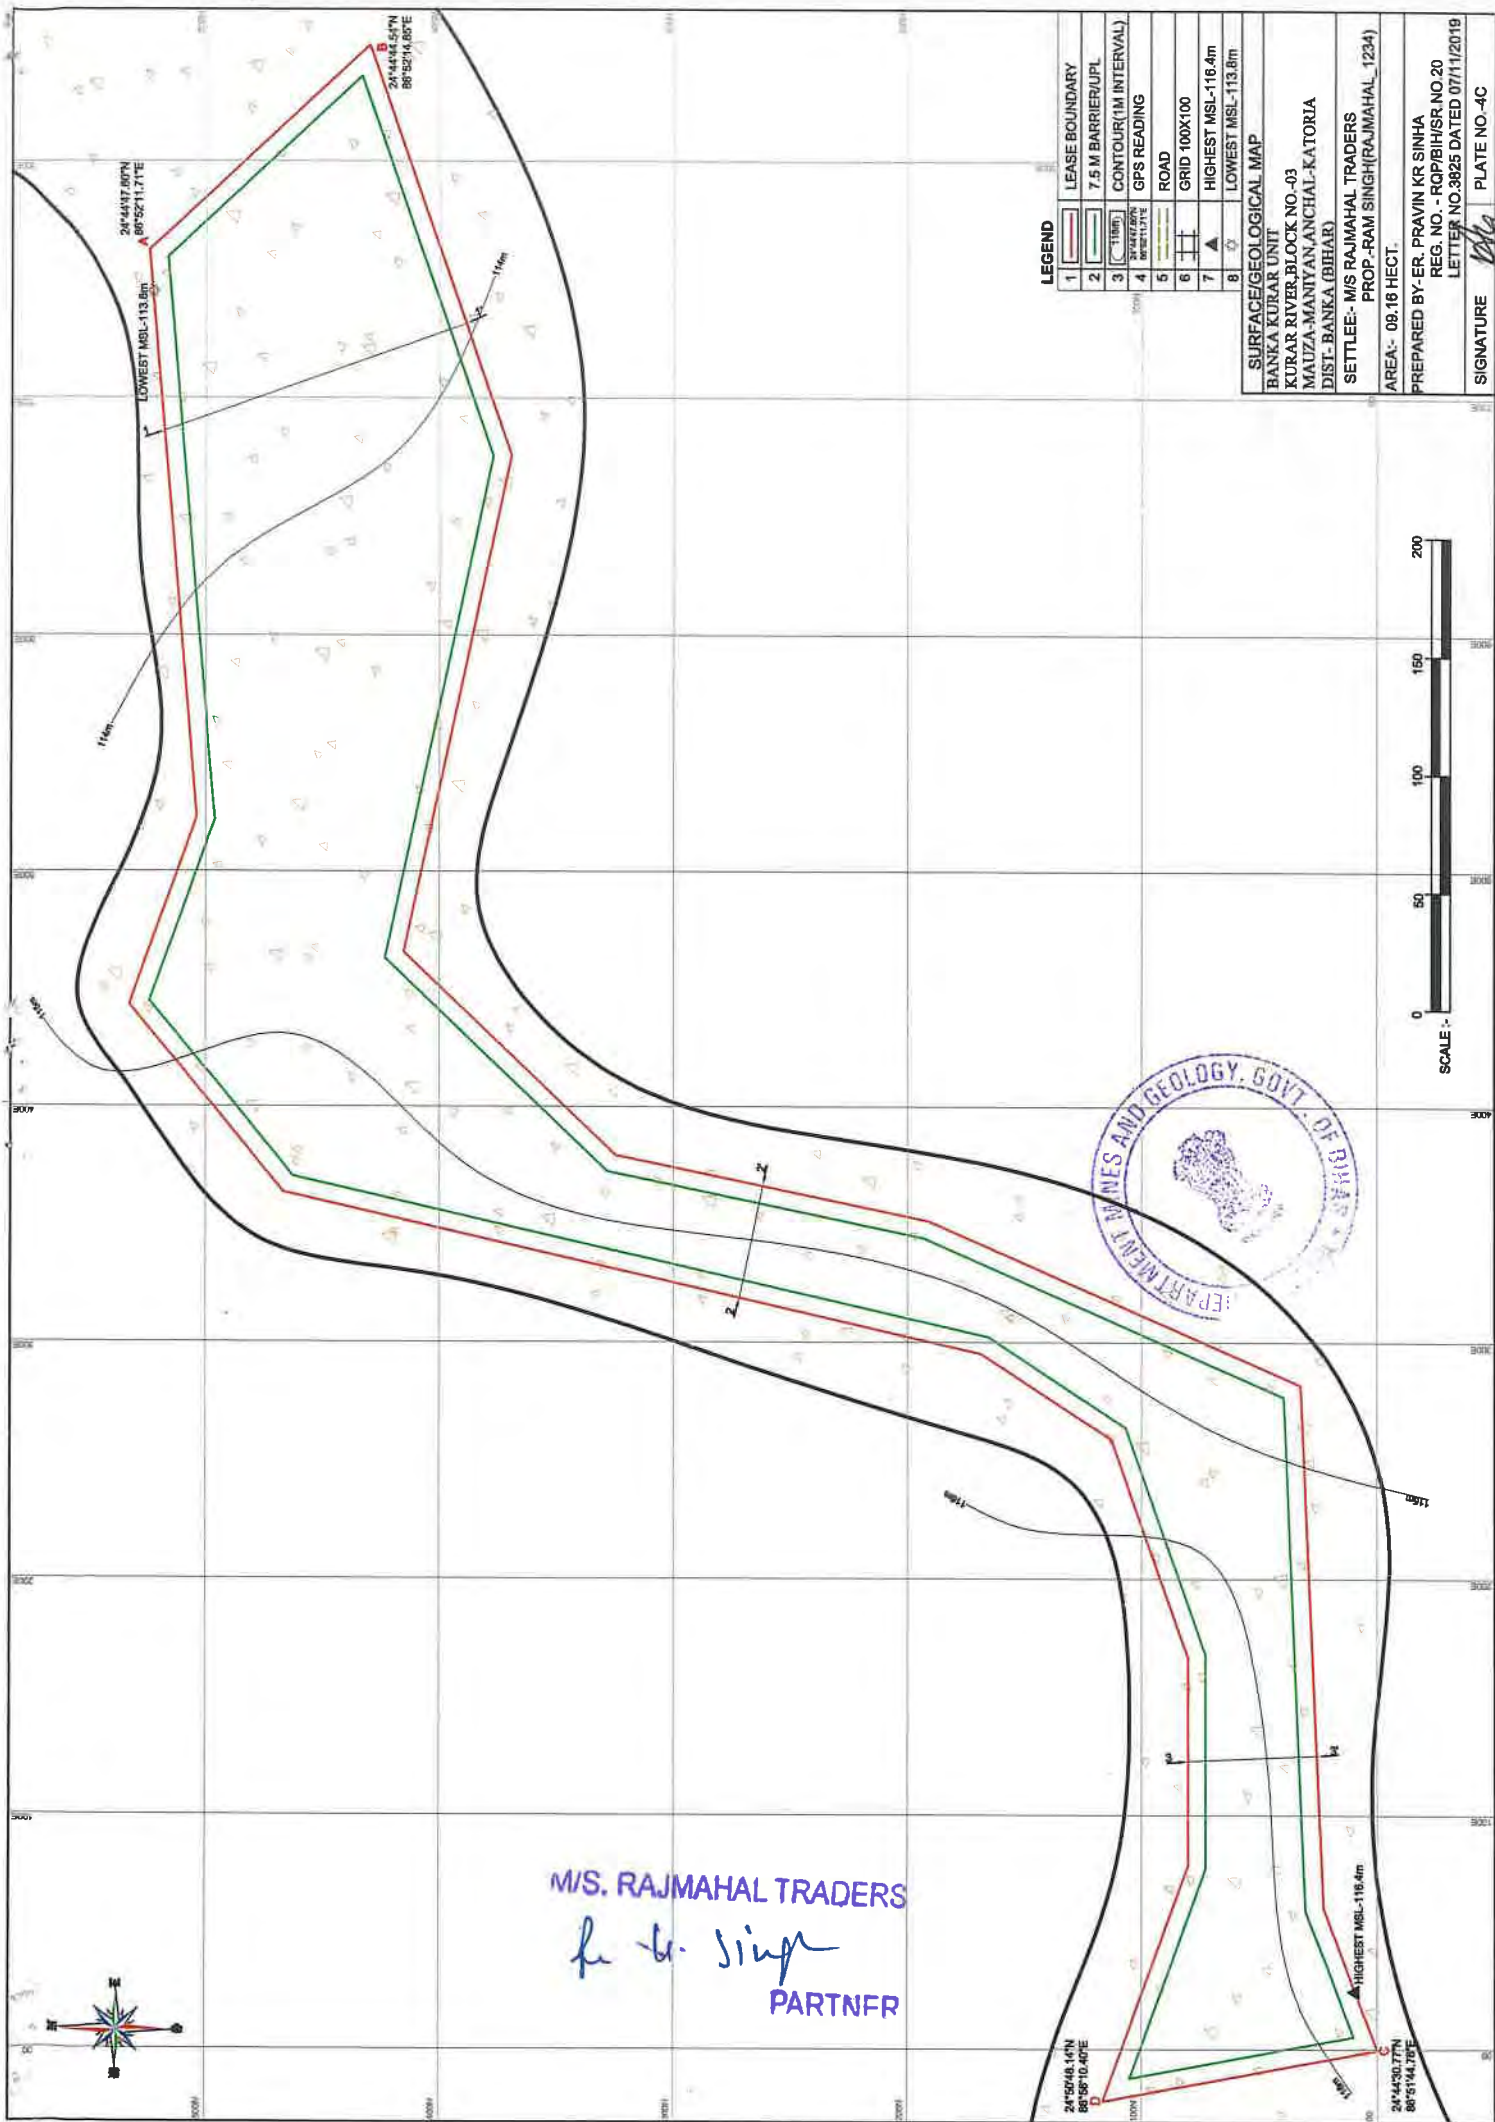


LEGEND	
1	LEASE BOUNDARY
2	7.5 M BARRIER/UPL
3	CONTOUR(1M INTERVAL)
4	GPS READING
5	ROAD
6	GRID 100X100
7	HIGHEST MSL-116.4m
8	LOWEST MSL-113.8m

SURFACE/GEOLOGICAL MAP	
BANKA KURAR UNIT	
KURAR RIVER BLOCK NO-03	
MAUZA-MANIYANANCHAL-KATORIA	
DIST-BANKA (BIHAR)	
SETTLEE- M/S RAJMAHAL TRADERS	
PROP-RAM SINGH(RAJMAHAL_1234)	
AREA- 08.18 HECT.	
PREPARED BY- ER. PRAVIN KR SINHA	
REG. NO - ROP/BIH/SR NO.20	
LETTER NO.3825 DATED 07/11/2019	
SIGNATURE	PLATE NO-4C



M/S. RAJMAHAL TRADERS
for R. Singh
PARTNER

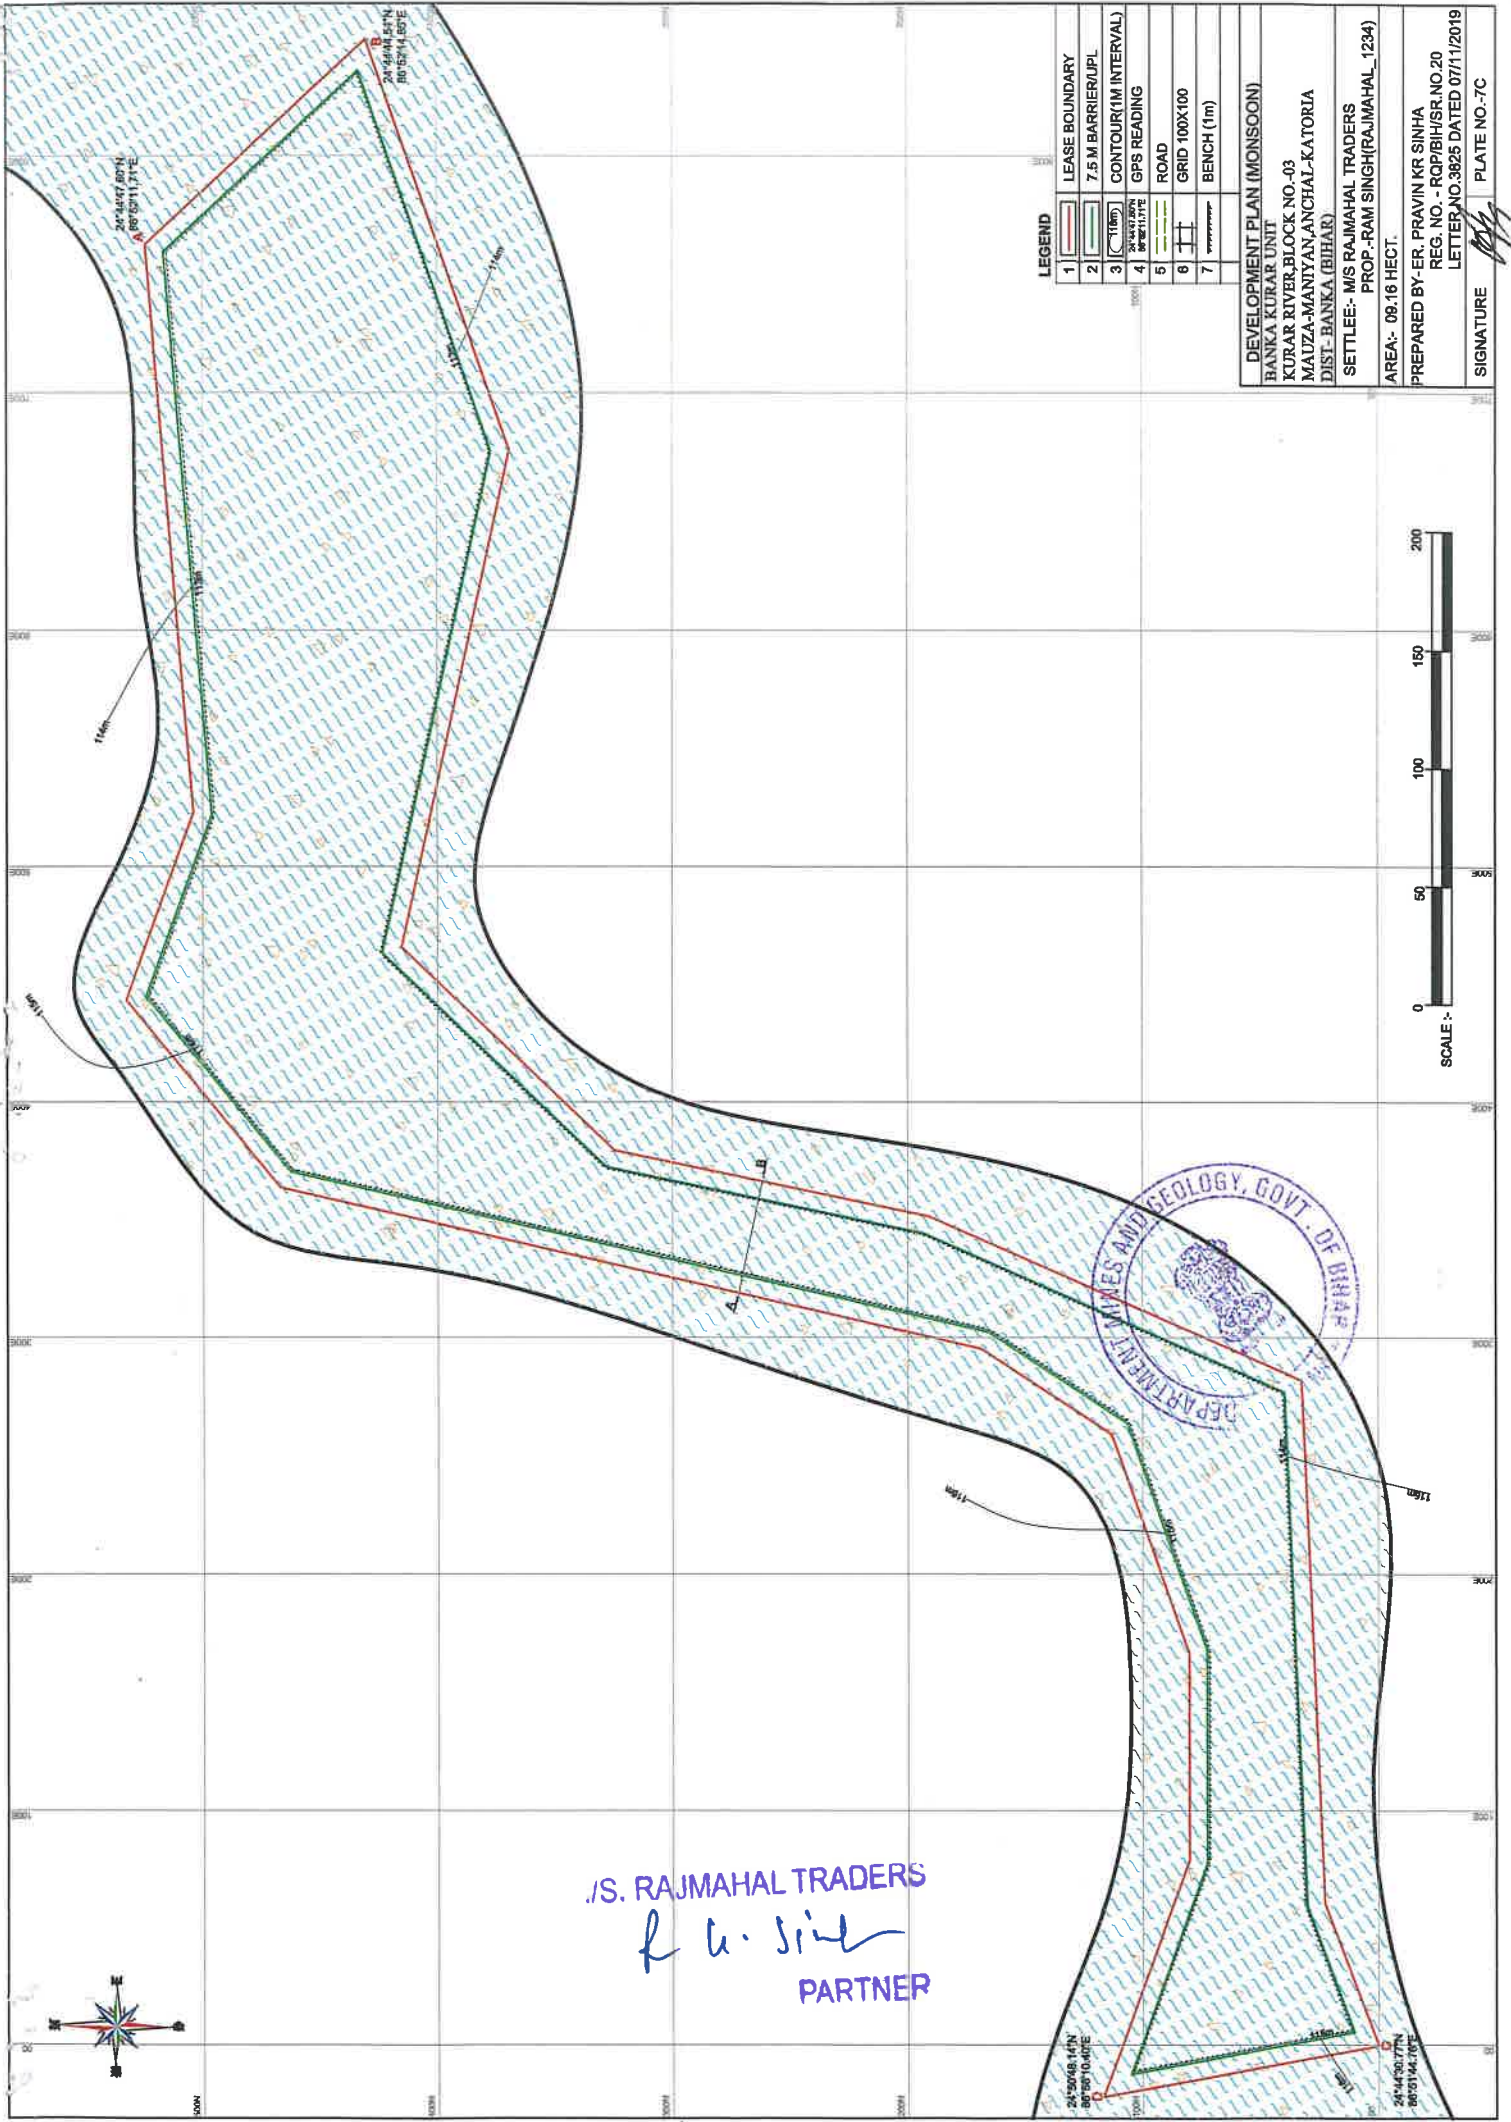


LEGEND

1	LEASE BOUNDARY
2	7.5 M BARRIER/PL
3	CONTOUR(1M INTERVAL)
4	GPS READING
5	ROAD
6	GRID 100X100
7	BENCH (1m)

DEVELOPMENT PLAN (MONSOON)
BANKA KURAR UNIT
KURAR RIVER BLOCK NO-03
MAUZA-MANIYANANCHAL-KATORIA
DIST-BANKA (BIHAR)
SETTLEE- M/S RAJMAHAL TRADERS
PROP.-RAM SINGH(RAJMAHAL_1234)
AREA:- 09.16 HECT.
PREPARED BY-ER. PRAVIN KR SINHA
REG. NO. - ROPBIH/SR NO.20
LETTER NO.3825 DATED 07/11/2019
SIGNATURE *[Signature]* PLATE NO.-7C

M/S. RAJMAHAL TRADERS
f. k. singh
PARTNER



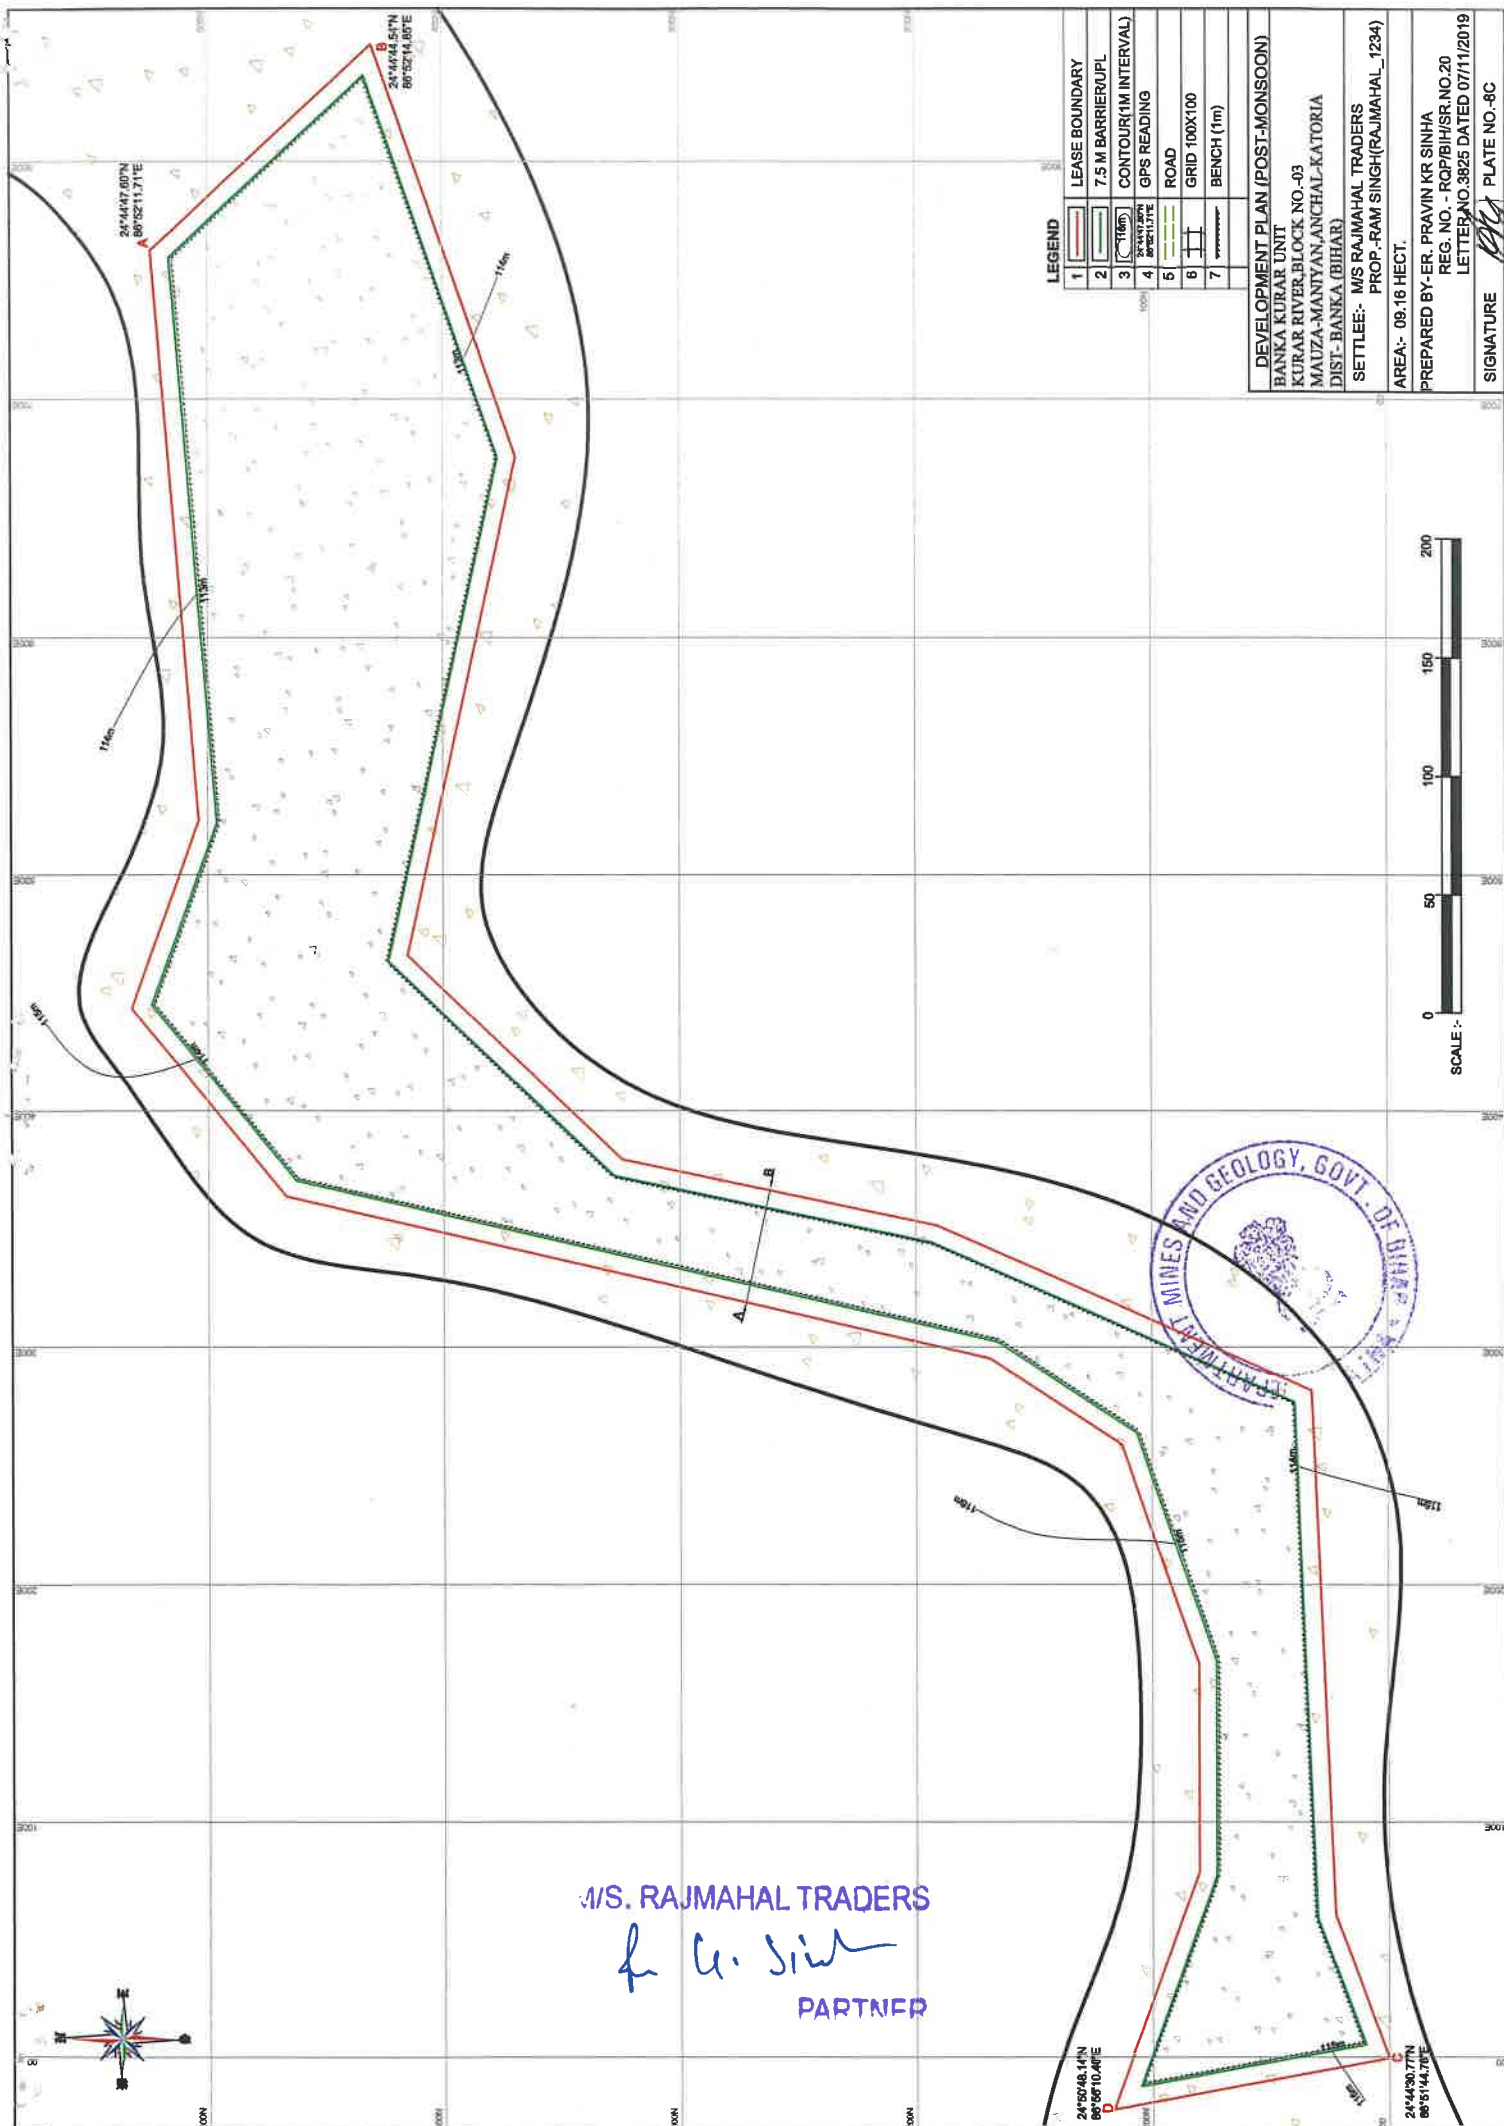

LEGEND

1	LEASE BOUNDARY
2	7.5 M BARRIER/PL
3	CONTOUR(1M INTERVAL)
4	GPS READING
5	ROAD
6	GRID 100X100
7	BENCH (1m)

DEVELOPMENT PLAN (POST-MONSOON)

BANKA KURAR UNIT
 KURAR RIVER BLOCK NO-03
 MAUZA-MANTHAN ANCHAL-KATORIA
 DIST- BANKA (BIHAR)
 SETTLEE:- M/S RAJMAHAL TRADERS
 PROP.-RAM SINGH(RAJMAHAL_1234)

AREA:- 09.16 HECT.

PREPARED BY-ER. PRAVIN KR SINHA
 REG. NO. - ROP/BIH/SR.NO.20
 LETTER NO.3825 DATED 07/11/2019

SIGNATURE *P.K.* PLATE NO.-8C

