


VED ENTERPRISE
Proprietor


QCI-Nabet Qualified Person

SANJAY MANWANI

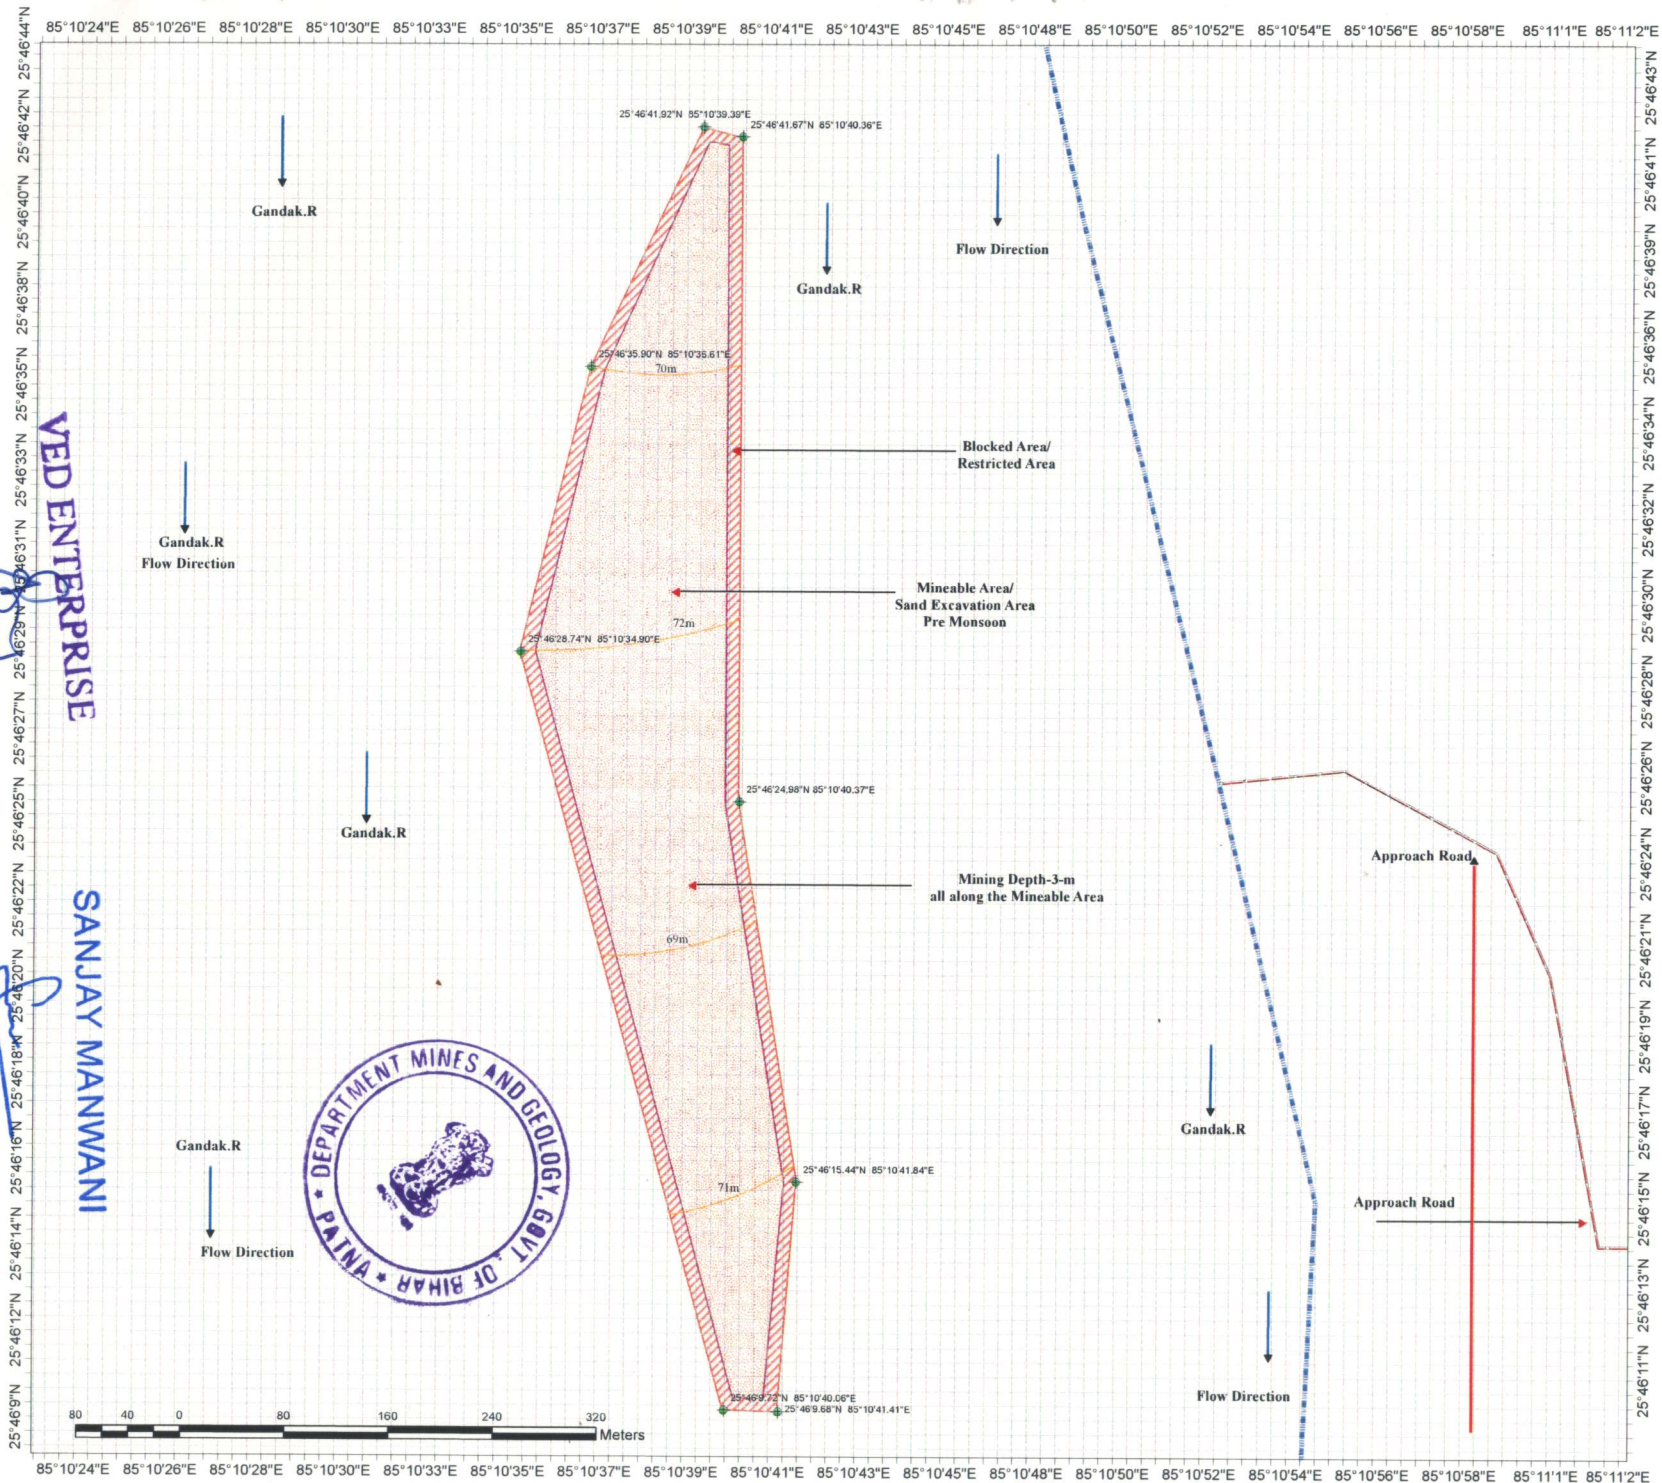

SURFACE PLAN & SECTION

STUDY AREA:
VAISHALI GANDAK 2A
Mouja-Harauli khurd,
Fatehpur Chakbhoj,
Harauli, Fatehpur Harauli
Area- 10 Ha
Depth-3m

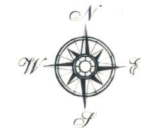

Legend

- GPS Point
- Approach Road
- River Bank
- Contour Line
- Sand
- Mining Depth_3m
- Mineable Area
- Blocked Area
- Sanctioned Quarry Boundary

Certified by RQP:
That the Plans and
Sections are prepared
based on the Lease Map
authenticated by the
State Government

PLATE NO.-1
SURFACE PLAN &
SECTION

M/s- VED ENTERPRISE
Prop.- Ved Prakash Singh
D-2/43, Sector
L, Kanpur Road,
LDA Colony
Lucknow,
Uttar Pradesh- 226012