


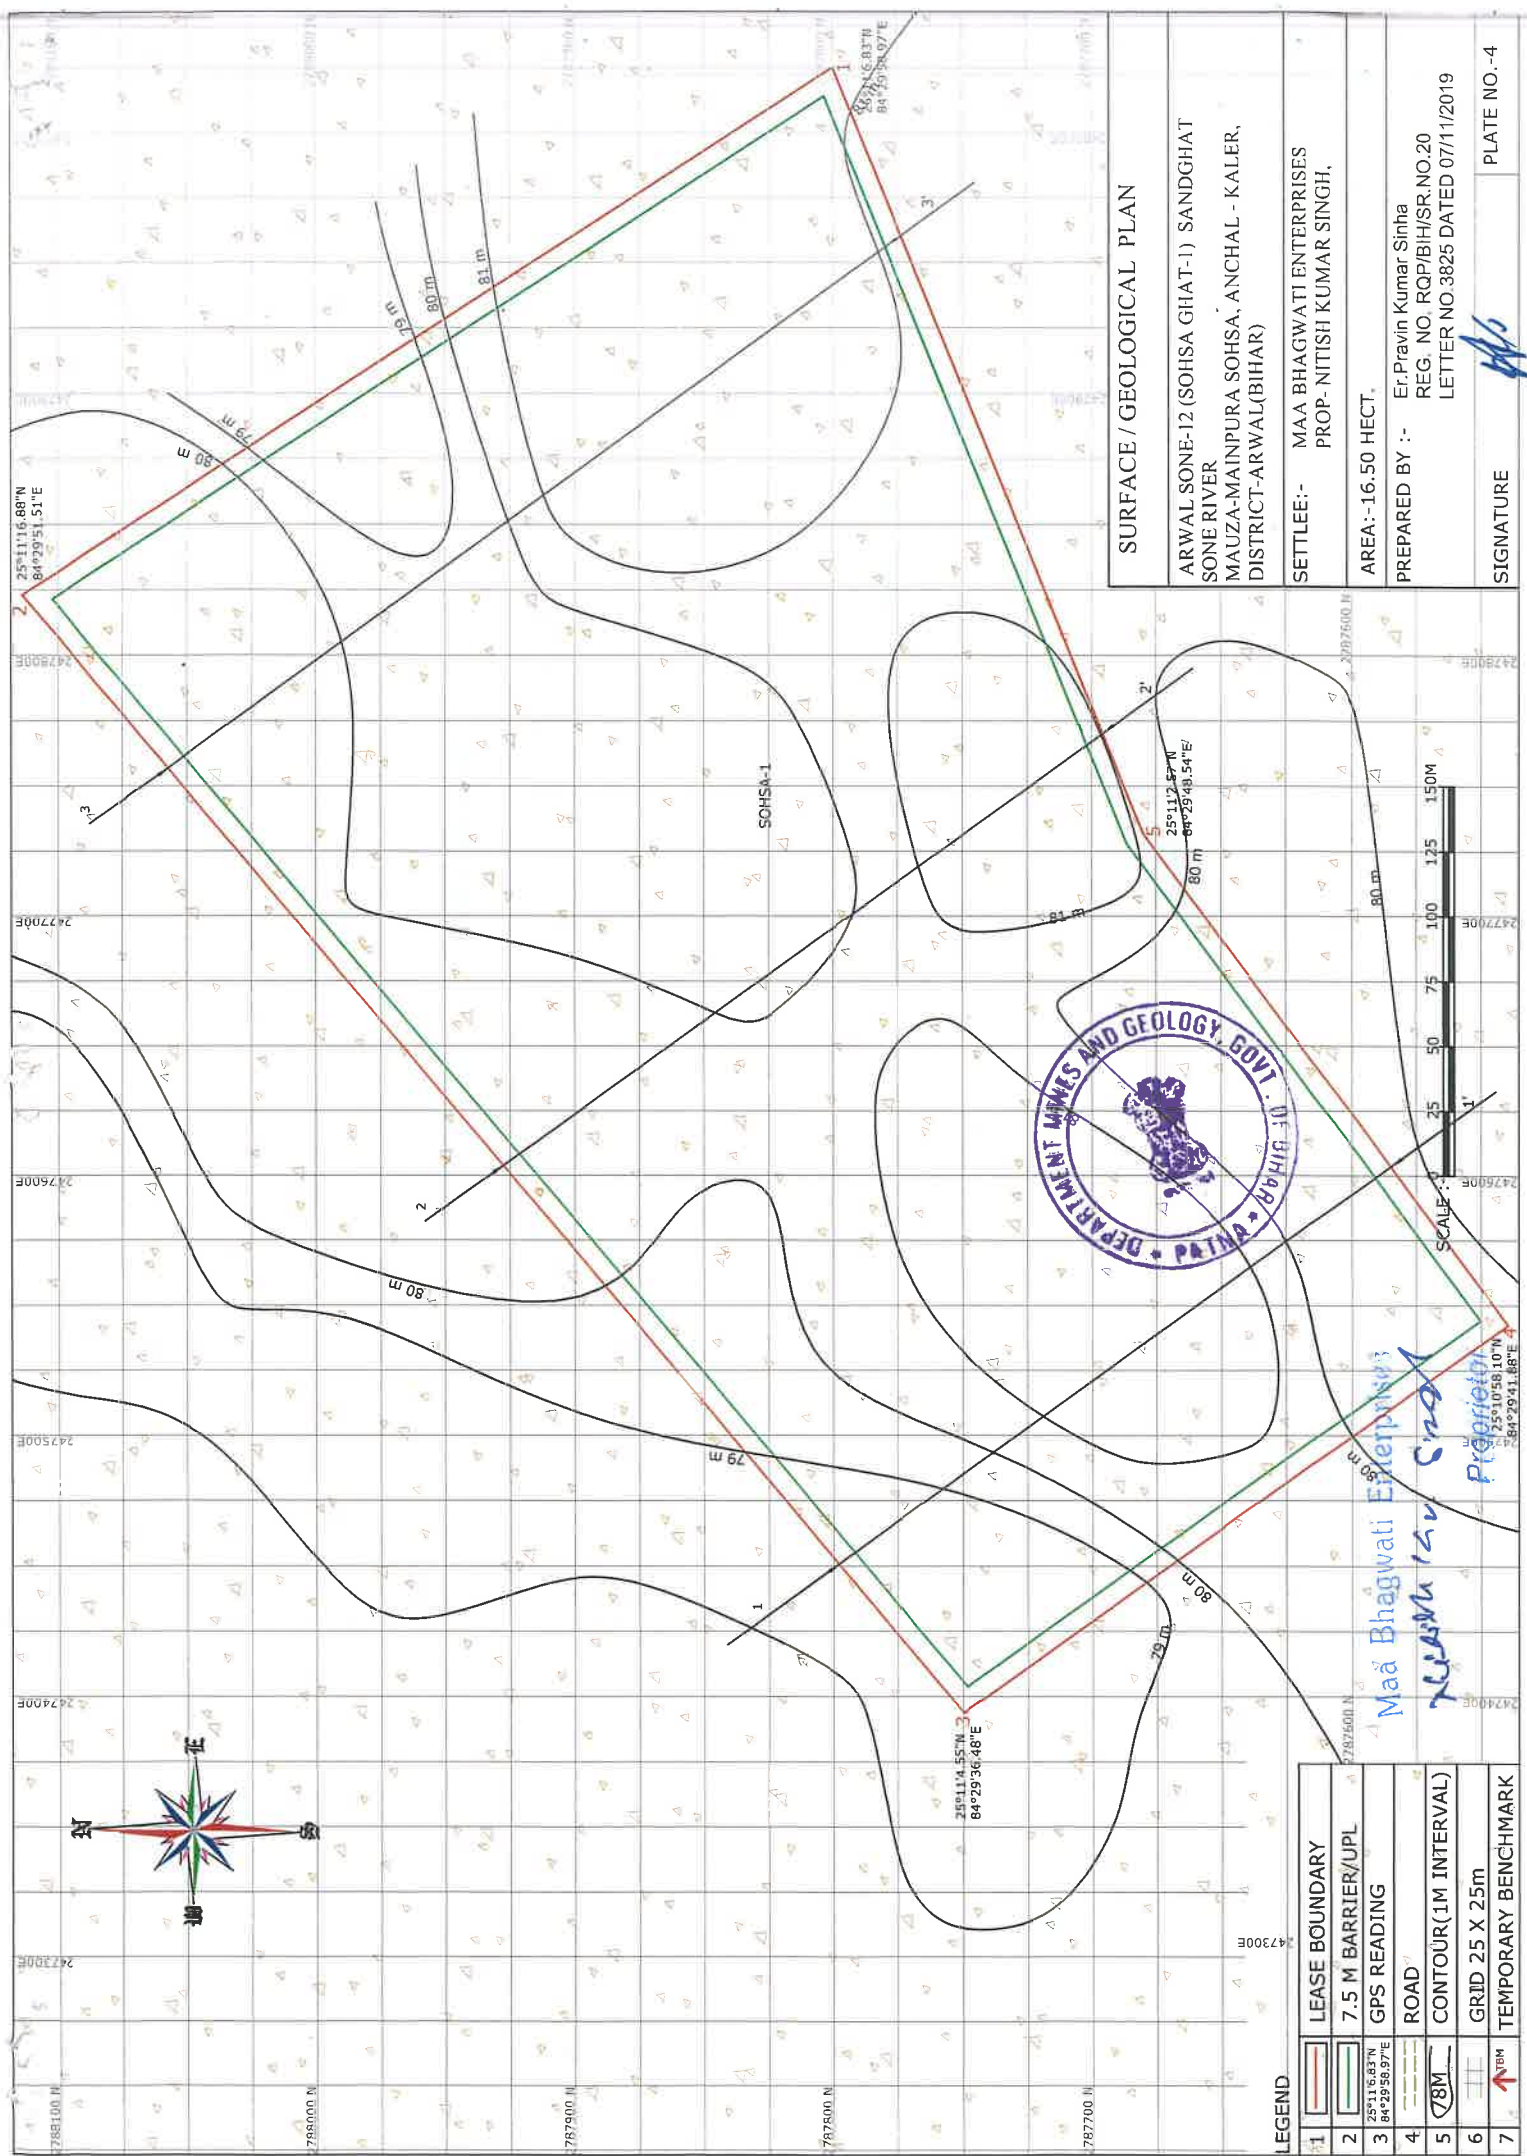

SURFACE / GEOLOGICAL PLAN

ARWAL SONE-12 (SOHSA GHAT-1) SANDGHAT
SONE RIVER
MAUZA-MAINPURA SOHSA, ANCHAL - KALER,
DISTRICT-ARWAL(BIHAR)

SETTLEE:- MAA BHAGWATI ENTERPRISES
PROP- NITISH KUMAR SINGH,

AREA:- 16.50 HECT.

PREPARED BY :- Er,Pravin Kumar Sinha
REG. NO. RQP/BIH/SR.NO.20
LETTER NO 3825 DATED 07/11/2019

SIGNATURE

PLATE NO.-4

1	LEASE BOUNDARY
2	7.5 M BARRIER/UPL
3	GPS READING
4	ROAD
5	CONTOUR(1M INTERVAL)
6	GRID 25 X 25m
7	TEMPORARY BENCHMARK