


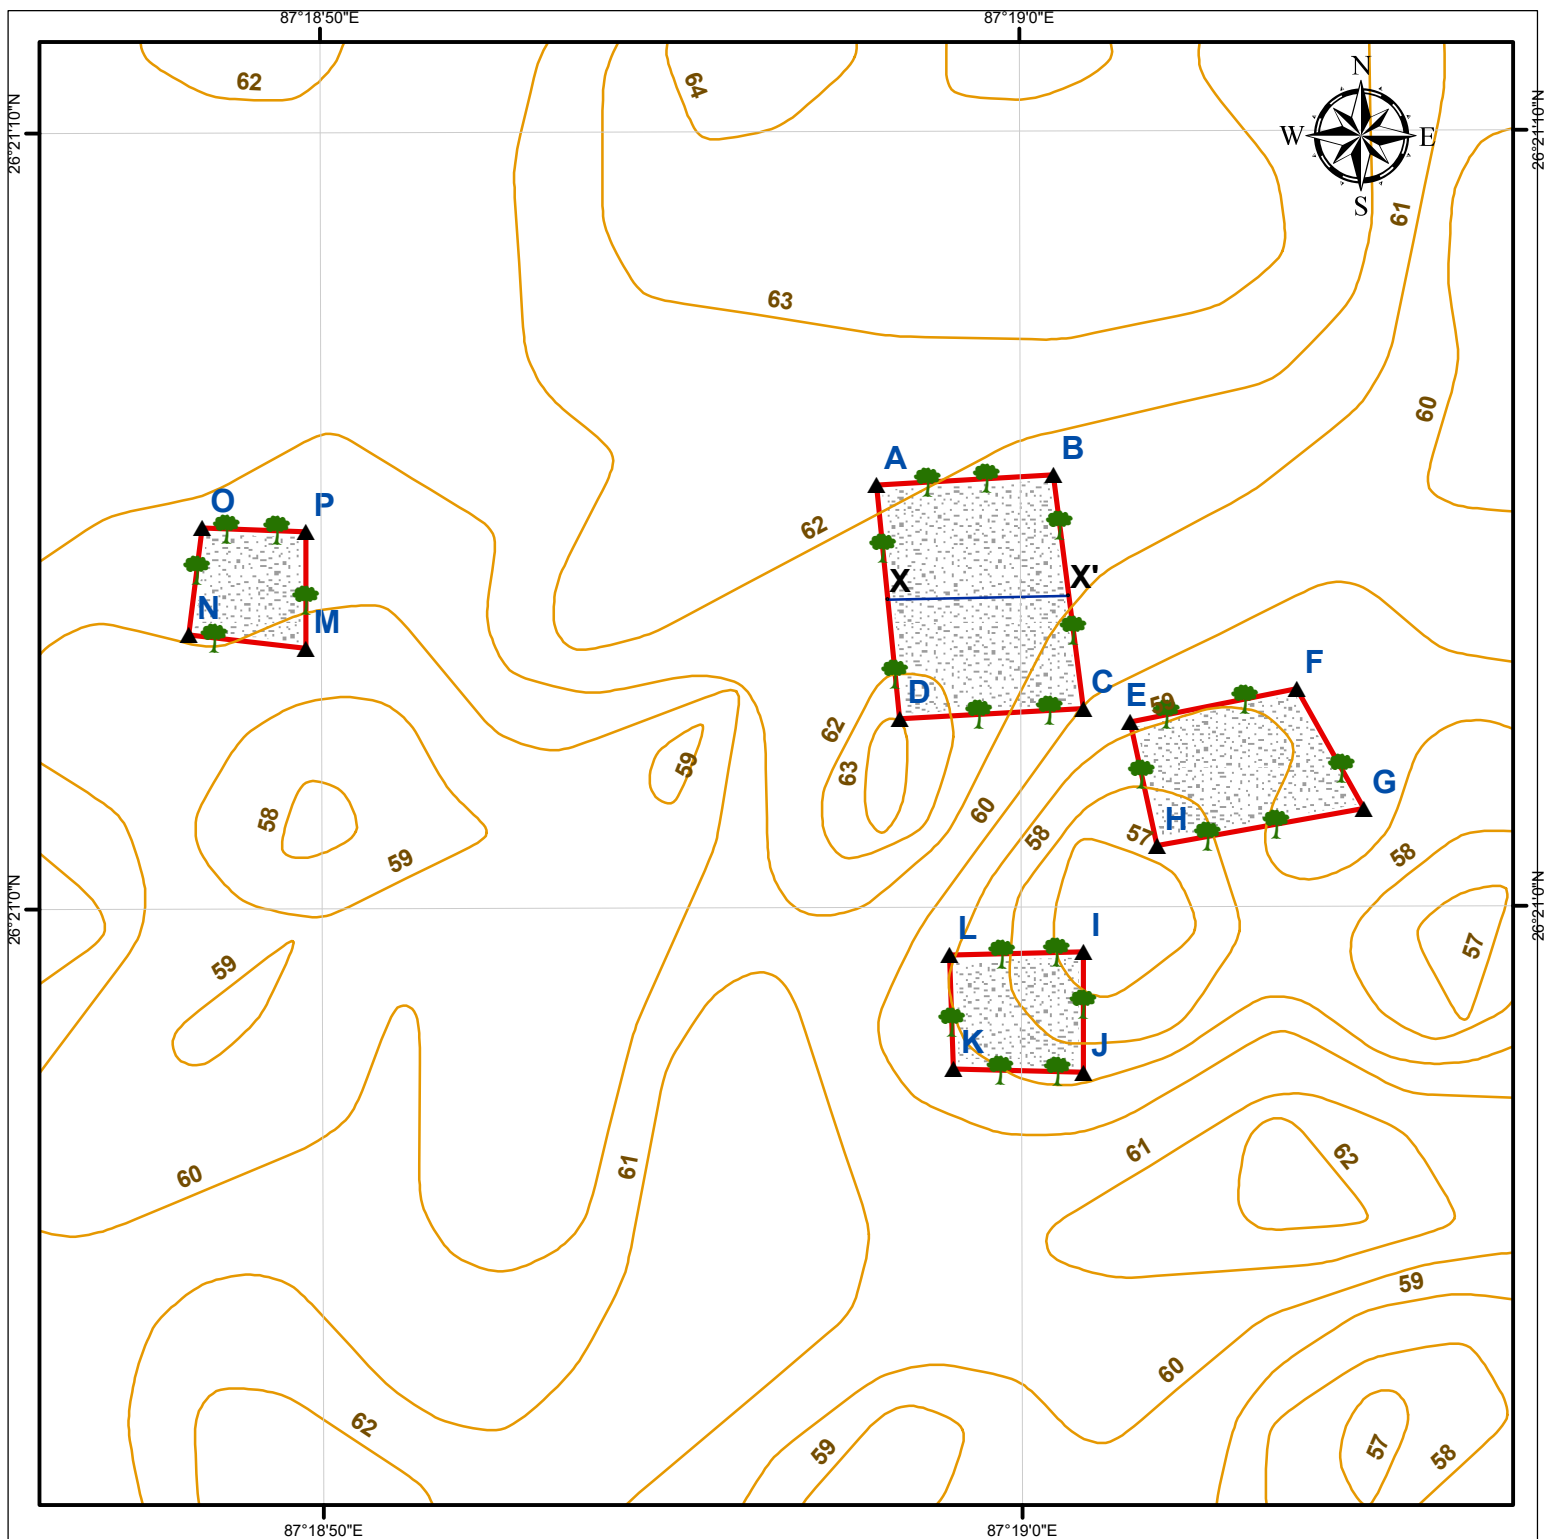

 PLANTATION

 BOUNDARY PILLAR

 SECTION LINE

 CONTOUR

 BOUNDARY OF QUARY LEASE

 Soil

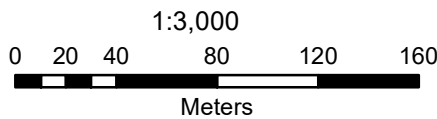


PLATE04- SURFACE AND GEOLOGICAL PLAN

M/s Nandni Int Udhog	RQP
NAME OF PROJECT - PROPOSED MINING FOR Brick Project (Ramganj)	
Khata No- 49,89,168,171,163, 199	
Khasra No- 115,472,474,481, 484, 479	
Area- 3.64 Acre	
Mouza- Ramganj, Anchal -Forbesganj, District- Araria, Bihar	Dr. ASHISH SHARMA RQP
Applicant - Prabhat Keshri s/o Dilip Kumar Keshri, Add.- Mouza- S.K. Road, Forbesganj, District- Araria, Bihar	

PILLAR COORDINATES		
Pillar No	Longitude	Latitude
A	87° 18' 57.941" E	26° 21' 5.447" N
B	87° 19' 0.471" E	26° 21' 5.571" N
C	87° 19' 0.892" E	26° 21' 2.559" N
D	87° 18' 58.267" E	26° 21' 2.436" N
E	87° 19' 1.560" E	26° 21' 2.386" N
F	87° 19' 3.948" E	26° 21' 2.811" N
G	87° 19' 4.898" E	26° 21' 1.261" N
H	87° 19' 1.938" E	26° 21' 0.794" N
I	87° 19' 0.884" E	26° 20' 59.420" N
J	87° 19' 0.880" E	26° 20' 57.872" N
K	87° 18' 59.018" E	26° 20' 57.919" N
L	87° 18' 58.975" E	26° 20' 59.382" N
M	87° 18' 49.773" E	26° 21' 3.358" N
N	87° 18' 48.103" E	26° 21' 3.534" N
O	87° 18' 48.298" E	26° 21' 4.909" N
P	87° 18' 49.777" E	26° 21' 4.863" N